



DEVELOPMENT REVIEW COMMITTEE

Tuesday, June 27, 2023, at 10:00 AM
Court Room/Council Chambers (2nd Floor) and Online
275 W. Main Street, Santaquin, UT 84655

MEETINGS HELD IN PERSON & ONLINE

The public is invited to participate as outlined below:

- **In Person** – Meetings are held on the 2nd floor in the Court Room/Council Chambers at City Hall
- **YouTube Live** – Public meetings will be shown live on the Santaquin City YouTube Channel, which can be found at <https://bit.ly/2P7ICfQ> or by searching for Santaquin City Channel on YouTube.

ADA NOTICE

If you are planning to attend this Public Meeting and due to a disability need assistance in understanding or participating in the meeting, please notify the City Office ten or more hours in advance and we will, within reason, provide what assistance may be required.

AGENDA

NEW BUSINESS

1. Silver Oaks Phase 1 Final Plan

A final review for Phase 1 of a 165-lot subdivision located at approximately 590 W Main Street

2. Hollow Flats Preliminary Plan

A preliminary review of a 135-lot subdivision approximately located east of Summit Ridge Parkway between S. Stone Brook Lane and S. Cedar Pass Drive

3. Traffic Control Request (730 & 770 N. 200 E.)

MEETING MINUTES APPROVAL

4. June 13, 2023

ADJOURNMENT

CERTIFICATE OF MAILING/POSTING

The undersigned duly appointed City Recorder for the municipality of Santaquin City hereby certifies that a copy of the foregoing Notice and Agenda may be found at www.santaquin.org, in three physical locations (Santaquin City Public Safety Building, Zions Bank, Santaquin Post Office), and on the State of Utah's Public Notice Website, <https://www.utah.gov/pmn/index.html>. A copy of the notice may also be requested by calling (801)754-1904.

BY:


Amalie R. Ottley, City Recorder

SILVER OAKS PHASE 1

A RESIDENTIAL SUBDIVISION

SANTAQUIN, UTAH COUNTY, UTAH

FINAL PLAN SET

JUNE 2023


OWNER/DEVELOPER CONACT INFO:
DEREK TERRY – FIG DEVELOPMENT
(435) 668–6844
3278 WEST 1150 SOUTH
PROVO, UT 84601

ENGINEER/SURVEYOR CONTACT INFO:
ATLAS ENGINEERING LLC
(801) 655–0566
946 E. 800 N. SUITE A
SPANISH FORK, UT 84660


- GENERAL NOTES:
- THE DEVELOPER AND THE GENERAL CONTRACTOR UNDERSTAND THAT IT IS HIS/HER RESPONSIBILITY THAT ALL IMPROVEMENTS INSTALLED WITHIN THIS DEVELOPMENT ARE CONSTRUCTED IN FULL COMPLIANCE WITH ALL STATE AND SANTAQUIN CITY CODES, ORDINANCE AND STANDARDS. THIS FACT DOES NOT RELIEVE THE DEVELOPER OR GENERAL CONTRACTOR FROM FULL COMPLIANCE WITH ALL MINIMUM STATE AND SANTAQUIN CITY CODES, ORDINANCES AND STANDARDS.
 - ALL RECOMMENDATIONS MADE IN A PERTINENT GEOTECHNICAL REPORT/STUDY SHALL BE FOLLOWED EXPLICITLY DURING CONSTRUCTION OF BUILDING AND SITE IMPROVEMENTS.

-SHEET INDEX-

BOUNDARY DESCRIPTION:
BEGINNING AT THE NORTHWEST CORNER OF RANDOLPH'S ACRE SUBDIVISION PLAT "A", WHICH POINT LIES N89°45'12"E 188.78 FEET ALONG THE SECTION LINE AND SOUTH 1184.54 FEET FROM THE NORTH 1/4 CORNER OF SECTION 2, TOWNSHIP 10 SOUTH, RANGE 1 EAST, SALT LAKE BASE AND MERIDIAN; THENCE ALONG THE BOUNDARY OF SAID SUBDIVISION THE FOLLOWING (7) COURSES TO WIT: (1) S30°00'00"W 52.67 FEET, (2) N72°00'00"W 13.88 FEET, (3) SOUTHWESTERLY 59.34 FEET ALONG THE ARC OF A 50.00 FOOT RADIUS CURVE TO THE LEFT THROUGH A CENTRAL ANGLE OF 68°00'04", THE CHORD BEARS S74°00'00"W 55.92 FEET, (4) S40°00'00"W 44.97 FEET, (5) N70°00'00"W 12.79 FEET, (6) S00°58'08"E 87.85 FEET, (7) S67°30'00"E 237.34 FEET; THENCE S03°23'14"W 410.46 FEET; THENCE N88°06'09"W 244.70 FEET; THENCE SOUTH 64.91 FEET; THENCE N84°57'48"W 95.86 FEET; THENCE N00°30'26"E 52.56 FEET; THENCE N89°59'42"W 109.93 FEET; THENCE N04°11'33"E 387.92 FEET; THENCE N85°48'27"W 282.01 FEET; THENCE S38°59'57"W 335.51 FEET TO THE NORTHERLY LINE OF U.S. HIGHWAY 6; THENCE ALONG HIGHWAY 6 THE FOLLOWING (4) COURSES TO WIT: (1) N55°00'24"W 73.99 FEET, (2) N51°05'26"W 333.63 FEET, (3) N51°29'54"W 480.77 FEET, (4) N49°41'03"W 63.18 FEET; THENCE N14°06'45"E 355.65 FEET; THENCE S71°45'22"E 472.28 FEET ALONG THE REMNANTS OF AN OLD FENCE; THENCE S01°20'49"W 4.13 FEET; THENCE S71°10'53"E 115.14 FEET; THENCE S00°01'23"W 11.74 FEET; THENCE S70°28'44"E 150.20 FEET; THENCE N04°00'00"W 21.60 FEET; THENCE S70°45'00"E 39.68 FEET; THENCE NORTH 23.23 FEET; THENCE S70°47'24"E 332.91 FEET ALONG AN EXISTING BOUNDARY LINE AGREEMENT (ENTRY No. 36074:1986); THENCE S69°30'48"E 245.96 FEET CONTINUING ALONG SAID BOUNDARY LINE AGREEMENT; THENCE SOUTH 27.27 FEET; THENCE S70°45'01"E 46.53 FEET; THENCE N00°21'44"E 34.04 FEET; THENCE N00°09'44"W 162.79 FEET TO THE SOUTH LINE OF LARK STREET; THENCE S50°42'27"E 240.06 FEET ALONG SAID STREET TO THE POINT OF BEGINNING.
CONTAINING 20.50 ACRES.

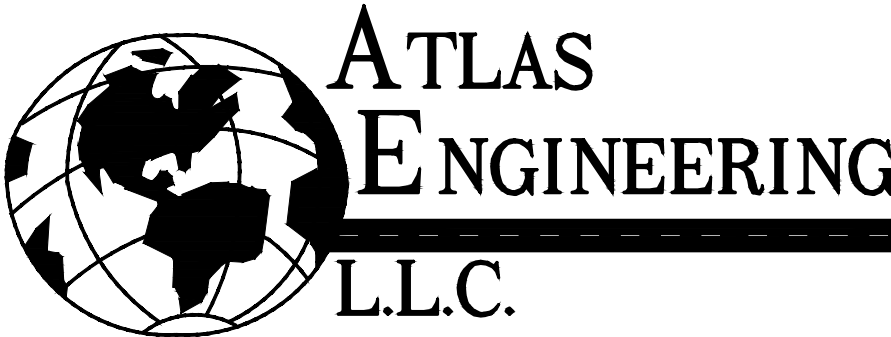

PHONE: 801–655–0566
946 E. 800 N. SUITE A
SPANISH FORK, UT 84660

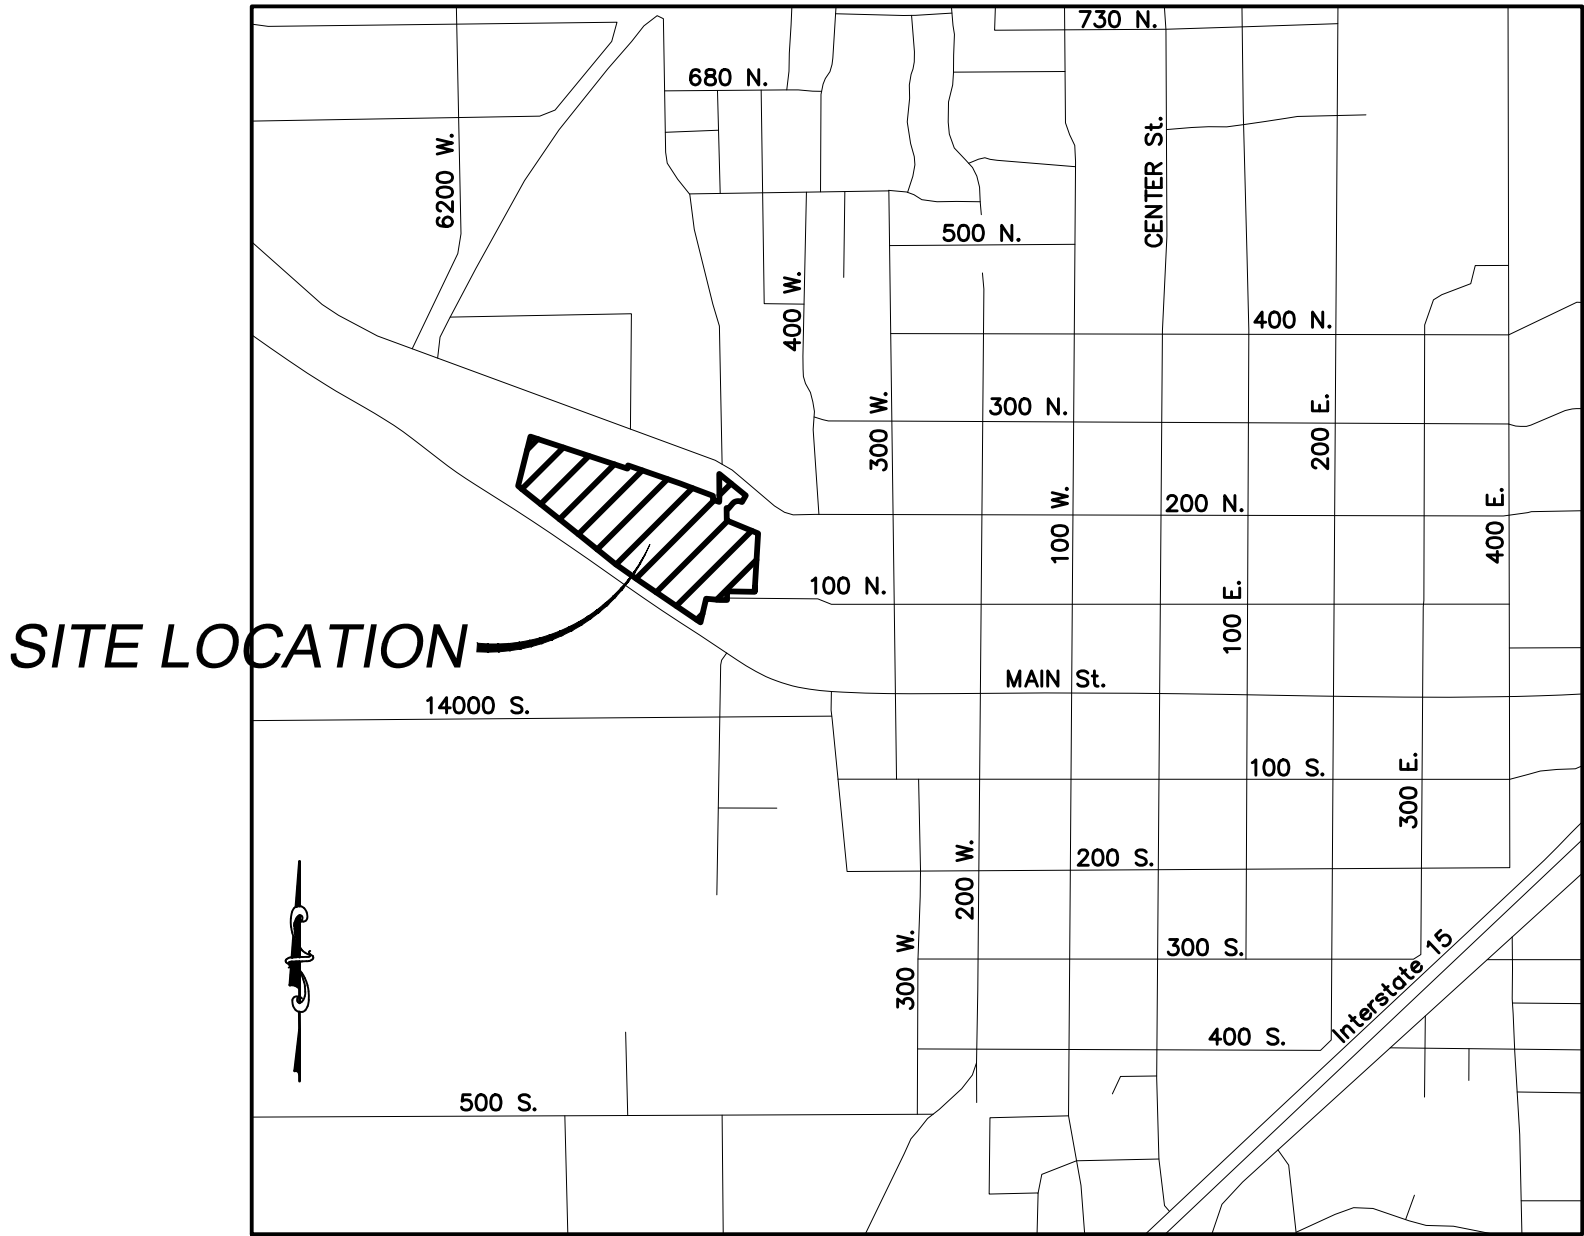

VICINITY MAP
–NTS–

DATA TABLE:
OVERALL GROSS ACRES: 20.50
COMMERCIAL GROSS ACRES:1.17
FLEX SPACE GROSS ACRES:3.75
RESIDENTIAL GROSS ACRES:15.58
ZONING: RC & CLM

TOTAL # OF UNITS=165
GARAGES=165
PARKING STALLS=192
SHARED PARKING AGREEMENT STALLS=21
TOTAL PARKING PROVIDED=378
PARKING REQ'D=378
OPEN SPACE=4.08 acres
STREET ROW DEDICATION=6.00 acres

ALTERATION OF COMMERCIAL AND FLEX SPACE
AREAS SHALL REQUIRE A PLAT AMENDMENT.

TOT LOTS: 4,844 SF
DOG PARK: 4,894 SF
PICKLEBALL COURT: 880 SF
TOTAL AMENITIES: 10,658 SF


CONTRACTOR NOTE:
THE SIZE, ELEVATION, & LOCATIONS OF EXISTING IMPROVEMENTS AND UTILITIES SHOWN HEREON ARE ASSUMED AND APPROXIMATELY SHOWN BASED UPON THE FIELD DATA FROM THE SURVEY. ALL SIZES, LOCATIONS & ELEVATIONS ARE TO BE VERIFIED. IF THERE ARE DIFFERENCES OR DISCREPANCIES, ATLAS ENGINEERING, LLC NEEDS TO BE NOTIFIED BEFORE CONSTRUCTION. ATLAS ENGINEERING, LLC WILL NOT BE LIABLE OR RESPONSIBLE FOR REMOVAL, CONSTRUCTION, OR INSTALLATION OF IMPROVEMENTS THAT ARE NOT IN ACCORDANCE WITH THESE PLANS. ANY AND ALL CHANGES OR VARIATIONS IN THE REMOVAL, CONSTRUCTION OR INSTALLATION OF THE IMPROVEMENTS MADE WITHOUT THE APPROVAL OF THE DESIGNER WILL RESULT IN SOLE LIABILITY TO THE CONTRACTOR. IN ADDITION, ATLAS ENGINEERING, LLC ASSUMES NO RESPONSIBILITY FOR ANY AND ALL EXISTING UTILITIES NOT SHOWN ON THIS PLAN AND ASSUMES NO LIABILITY FOR FAILURE TO EXACTLY LOCATE ALL EXISTING UTILITIES, SHOULD THERE BE INCIDENT.

SHEET	SHEET NAME
1	COVER & INDEX
2	SITE PLAN
3	GRADING PLAN
4A–4B	FINAL PLAT
5	EXISTING TOPOGRAPHY PLAN
6	DETAIL SHEET
7	FIRE ACCESS/OPEN SPACE PLAN
8	PHASING PLAN
9A–9D	TBC PLAN
10	"RED CURB" PLAN
PP–01	PLAN & PROFILE – 100 NORTH – STA. 11+00 TO STA. 14+80
PP–02	PLAN & PROFILE – 500 WEST – STA. 10+00 TO STA. 15+00
PP–03	PLAN & PROFILE – 500 WEST – STA. 15+00 TO STA. 19+20
PP–04	PLAN & PROFILE – SUNCREST AVENUE – STA. 10+00 TO STA. 13+00
PP–05	PLAN & PROFILE – SUNCREST AVENUE – STA. 13+00 TO STA. 15+70
PP–06	PLAN & PROFILE – EMPRESS STREET – STA. 10+00 TO STA. 14+50
PP–07	PLAN & PROFILE – EMPRESS STREET – STA. 14+50 TO STA. 18+50
PP–08	PLAN & PROFILE – EMPRESS STREET/POLLY LANE – STA. 18+50 TO STA. 23+92.72
PP–09	PLAN & PROFILE – FROST STREET – STA. 23+92.72 TO STA. 28+00
PP–10	PLAN & PROFILE – FROST STREET – STA. 28+00 TO STA. 31+00
PP–11	PLAN & PROFILE – MADISON AVENUE – STA. 31+00 TO STA. 34+50
PP–12	PLAN & PROFILE – CARDINAL STREET – STA. 10+00 TO STA. 13+00
PP–13	PLAN & PROFILE – CARDINAL STREET – STA. 13+00 TO STA. 16+80
PP–14	PLAN & PROFILE – BABCOCK LANE – STA. 10+00 TO STA. 12+30
PP–15	PLAN & PROFILE – LORING AVENUE – STA. 10+00 TO STA. 12+30
PP–16	PLAN & PROFILE – HALFORD AVENUE – STA. 10+00 TO STA. 12+30
PP–17	PLAN & PROFILE – US–6 (MAIN STREET) – STA. 10+00 TO STA. 15+00
PP–18	PLAN & PROFILE – US–6 (MAIN STREET) – STA. 15+00 TO STA. 18+40
SS–01	PLAN & PROFILE – OFFSITE SEWER – STA. 10+00 TO STA. 15+50
SS–02	PLAN & PROFILE – OFFSITE SEWER – STA. 15+50 TO STA. 21+00
ST–01	UDOT STRIPING PLAN – US–6 (MAIN STREET)

LEGEND

(APPLIES TO ALL SHEETS)

---	PROPERTY BOUNDARY
---	CENTERLINE
---	RIGHT-OF-WAY LINE
---	LOT LINE
---	SECTION LINE
---	EASEMENT
---	EXISTING DEED LINE
---	EDGE OF PAVEMENT
---	EXISTING OVER HEAD POWER
---	EXISTING FENCE LINE
SS--SS--SS	EXISTING SANITARY SEWER W/MANHOLE
==SD==	EXISTING STORM DRAIN W/MH
---	EXISTING WATER
---	EXISTING PRESSURIZED IRRIGATION
8"SS	PROPOSED SEWER
15"SD	PROPOSED STORM DRAIN
8"CUL	PROPOSED CULINARY WATER
6"PI	PROPOSED PRESSURIZED IRRIGATION (PURPLE PVC)

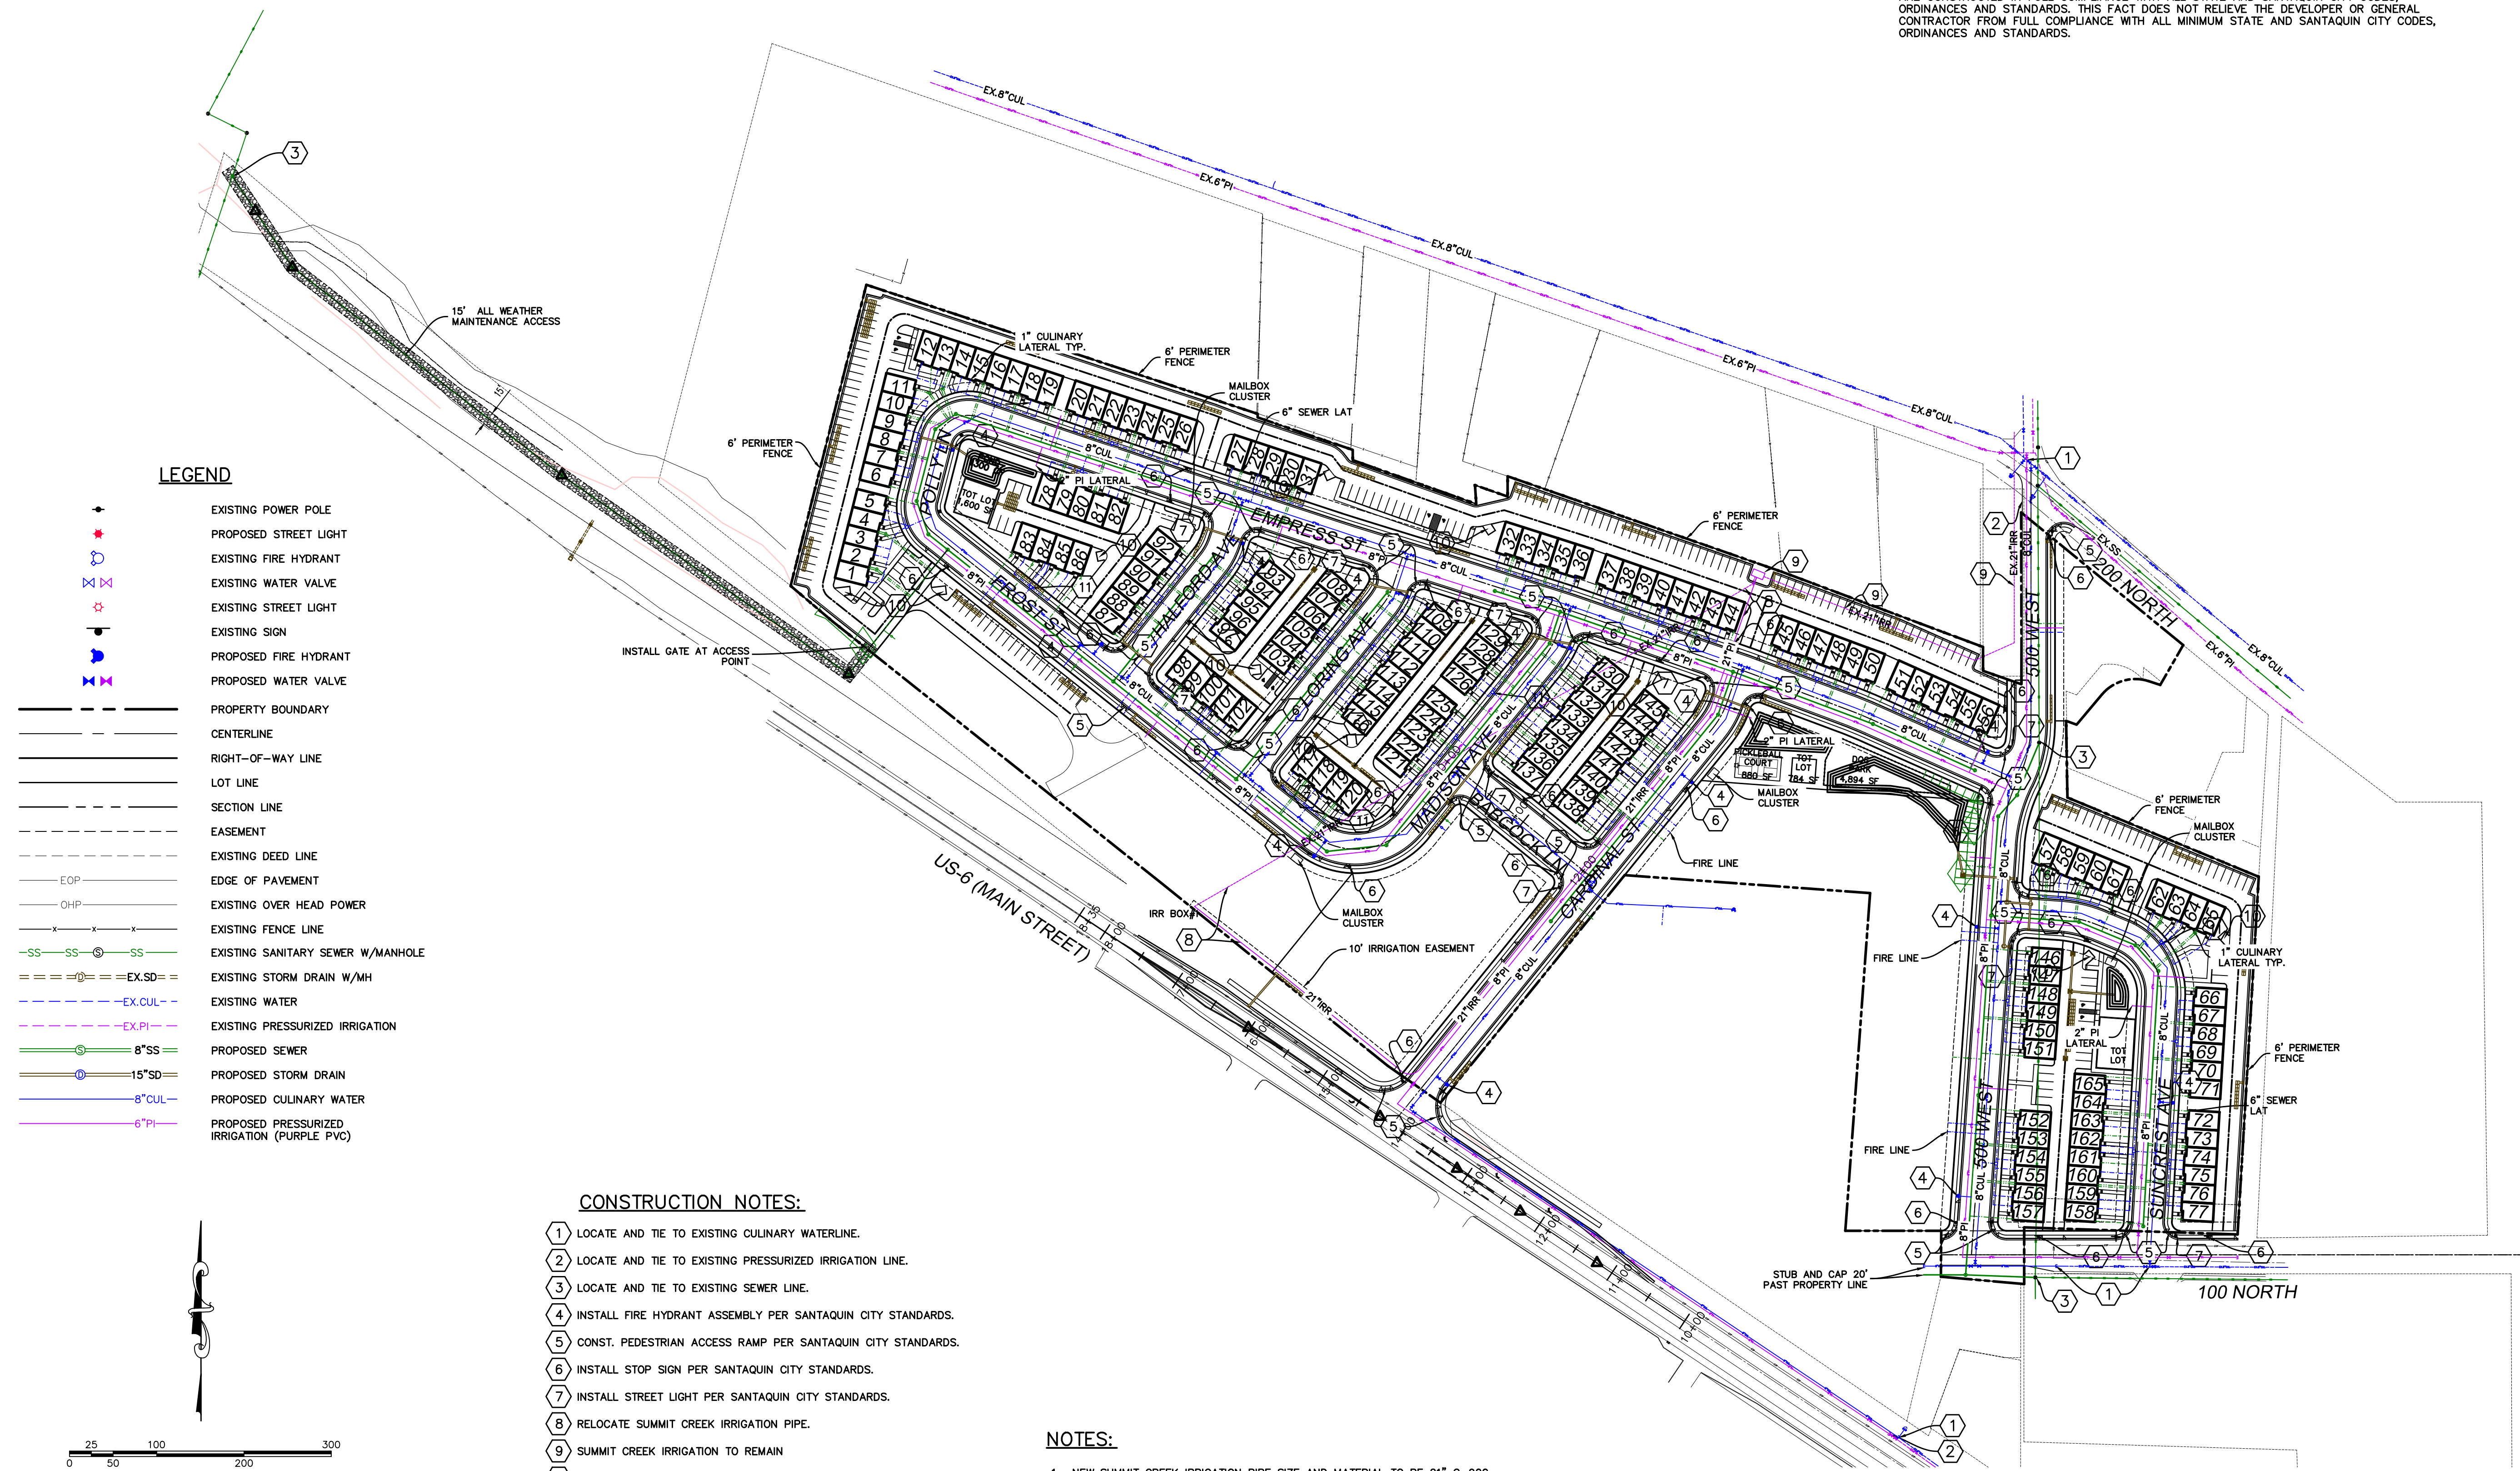

ALL RECOMMENDATIONS MADE IN A PERTINENT GEOTECHNICAL REPORT/STUDY SHALL BE FOLLOWED EXPLICITLY DURING CONSTRUCTION OF BUILDING AND SITE IMPROVEMENTS.

THE DEVELOPER AND THE GENERAL CONTRACTOR UNDERSTAND THAT IS HIS/HER RESPONSIBILITY TO ENSURE THAT ALL IMPROVEMENTS INSTALLED WITHIN THIS DEVELOPMENT ARE CONSTRUCTED IN FULL COMPLIANCE WITH ALL STATE AND SANTAQUIN CITY CODES, ORDINANCES AND STANDARDS. THIS FACT DOES NOT RELIEVE THE DEVELOPER OR GENERAL CONTRACTOR FROM FULL COMPLIANCE WITH ALL MINIMUM STATE AND SANTAQUIN CITY CODES, ORDINANCES AND STANDARDS.

SILVER OAKS PHASE 1

ATLAS
ENGINEERING
L.L.C.

PHONE: 801-655-0566
945 E. 800 N., SUITE A
SPANISH FORK, UT 84660

Z:\2021\21-008 ERCANBRACK SANTAQUIN\CAD\FINAL\02 - SITE PLAN.DWG

SITE PLAN

SANTAQUIN, UTAH

SHEET NO.

2


REVISIONS		BY	DATE
12			
11			
10			
9			
8			
7			
6			
5			
4			
3			
2			
1			
NO.			

- CONSTRUCTION NOTES:**
- 1 LOCATE AND TIE TO EXISTING CULINARY WATERLINE.
 - 2 LOCATE AND TIE TO EXISTING PRESSURIZED IRRIGATION LINE.
 - 3 LOCATE AND TIE TO EXISTING SEWER LINE.
 - 4 INSTALL FIRE HYDRANT ASSEMBLY PER SANTAQUIN CITY STANDARDS.
 - 5 CONST. PEDESTRIAN ACCESS RAMP PER SANTAQUIN CITY STANDARDS.
 - 6 INSTALL STOP SIGN PER SANTAQUIN CITY STANDARDS.
 - 7 INSTALL STREET LIGHT PER SANTAQUIN CITY STANDARDS.
 - 8 RELOCATE SUMMIT CREEK IRRIGATION PIPE.
 - 9 SUMMIT CREEK IRRIGATION TO REMAIN
 - 10 TRASH ENCLOSURE LOCATION
 - 11 INSTALL 1.5' CULINARY WATER METER

- NOTES:**
- 1. NEW SUMMIT CREEK IRRIGATION PIPE SIZE AND MATERIAL TO BE 21" C-900 IRRIGATION PIPE.
 - 2. TYPICAL CULINARY METER SIZE TO BE 2" UNLESS OTHERWISE CALLED OUT AS 1.5".
 - 3. CONTRACTOR TO REDUCE DISTURBANCE AREA AND TO CONTROL DUST WHERE DISTURBED.

LEGEND


- EXISTING POWER POLE
- PROPOSED STREET LIGHT
- EXISTING FIRE HYDRANT
- EXISTING WATER VALVE
- EXISTING STREET LIGHT
- EXISTING SIGN
- PROPOSED FIRE HYDRANT
- PROPOSED WATER VALVE
- PROPERTY BOUNDARY
- CENTERLINE
- RIGHT-OF-WAY LINE
- LOT LINE
- SECTION LINE
- EASEMENT
- EXISTING DEED LINE
- EDGE OF PAVEMENT
- EXISTING OVER HEAD POWER
- EXISTING FENCE LINE
- EXISTING SANITARY SEWER W/MANHOLE
- EXISTING STORM DRAIN W/MH
- EXISTING WATER
- EXISTING PRESSURIZED IRRIGATION
- PROPOSED SEWER
- PROPOSED STORM DRAIN
- PROPOSED CULINARY WATER
- PROPOSED PRESSURIZED IRRIGATION (PURPLE PVC)

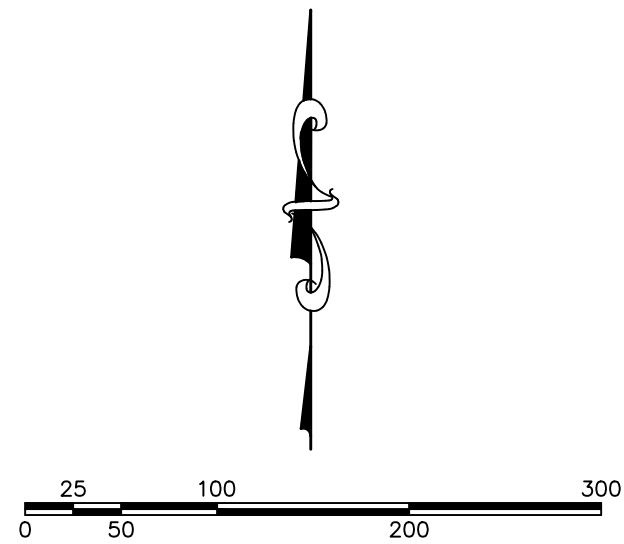

(24"x36")
SCALE 1" = 100'
(11"x17")
SCALE 1" = 200'

ALL RECOMMENDATIONS MADE IN A PERTINENT GEOTECHNICAL REPORT/STUDY SHALL BE FOLLOWED EXPLICITLY DURING CONSTRUCTION OF BUILDING AND SITE IMPROVEMENTS.

THE DEVELOPER AND THE GENERAL CONTRACTOR UNDERSTAND THAT HIS/HER RESPONSIBILITY TO ENSURE THAT ALL IMPROVEMENTS INSTALLED WITHIN THIS DEVELOPMENT ARE CONSTRUCTED IN FULL COMPLIANCE WITH ALL STATE AND SANTAQUIN CITY CODES, ORDINANCES AND STANDARDS. THIS FACT DOES NOT RELIEVE THE DEVELOPER OR GENERAL CONTRACTOR FROM FULL COMPLIANCE WITH ALL MINIMUM STATE AND SANTAQUIN CITY CODES, ORDINANCES AND STANDARDS.

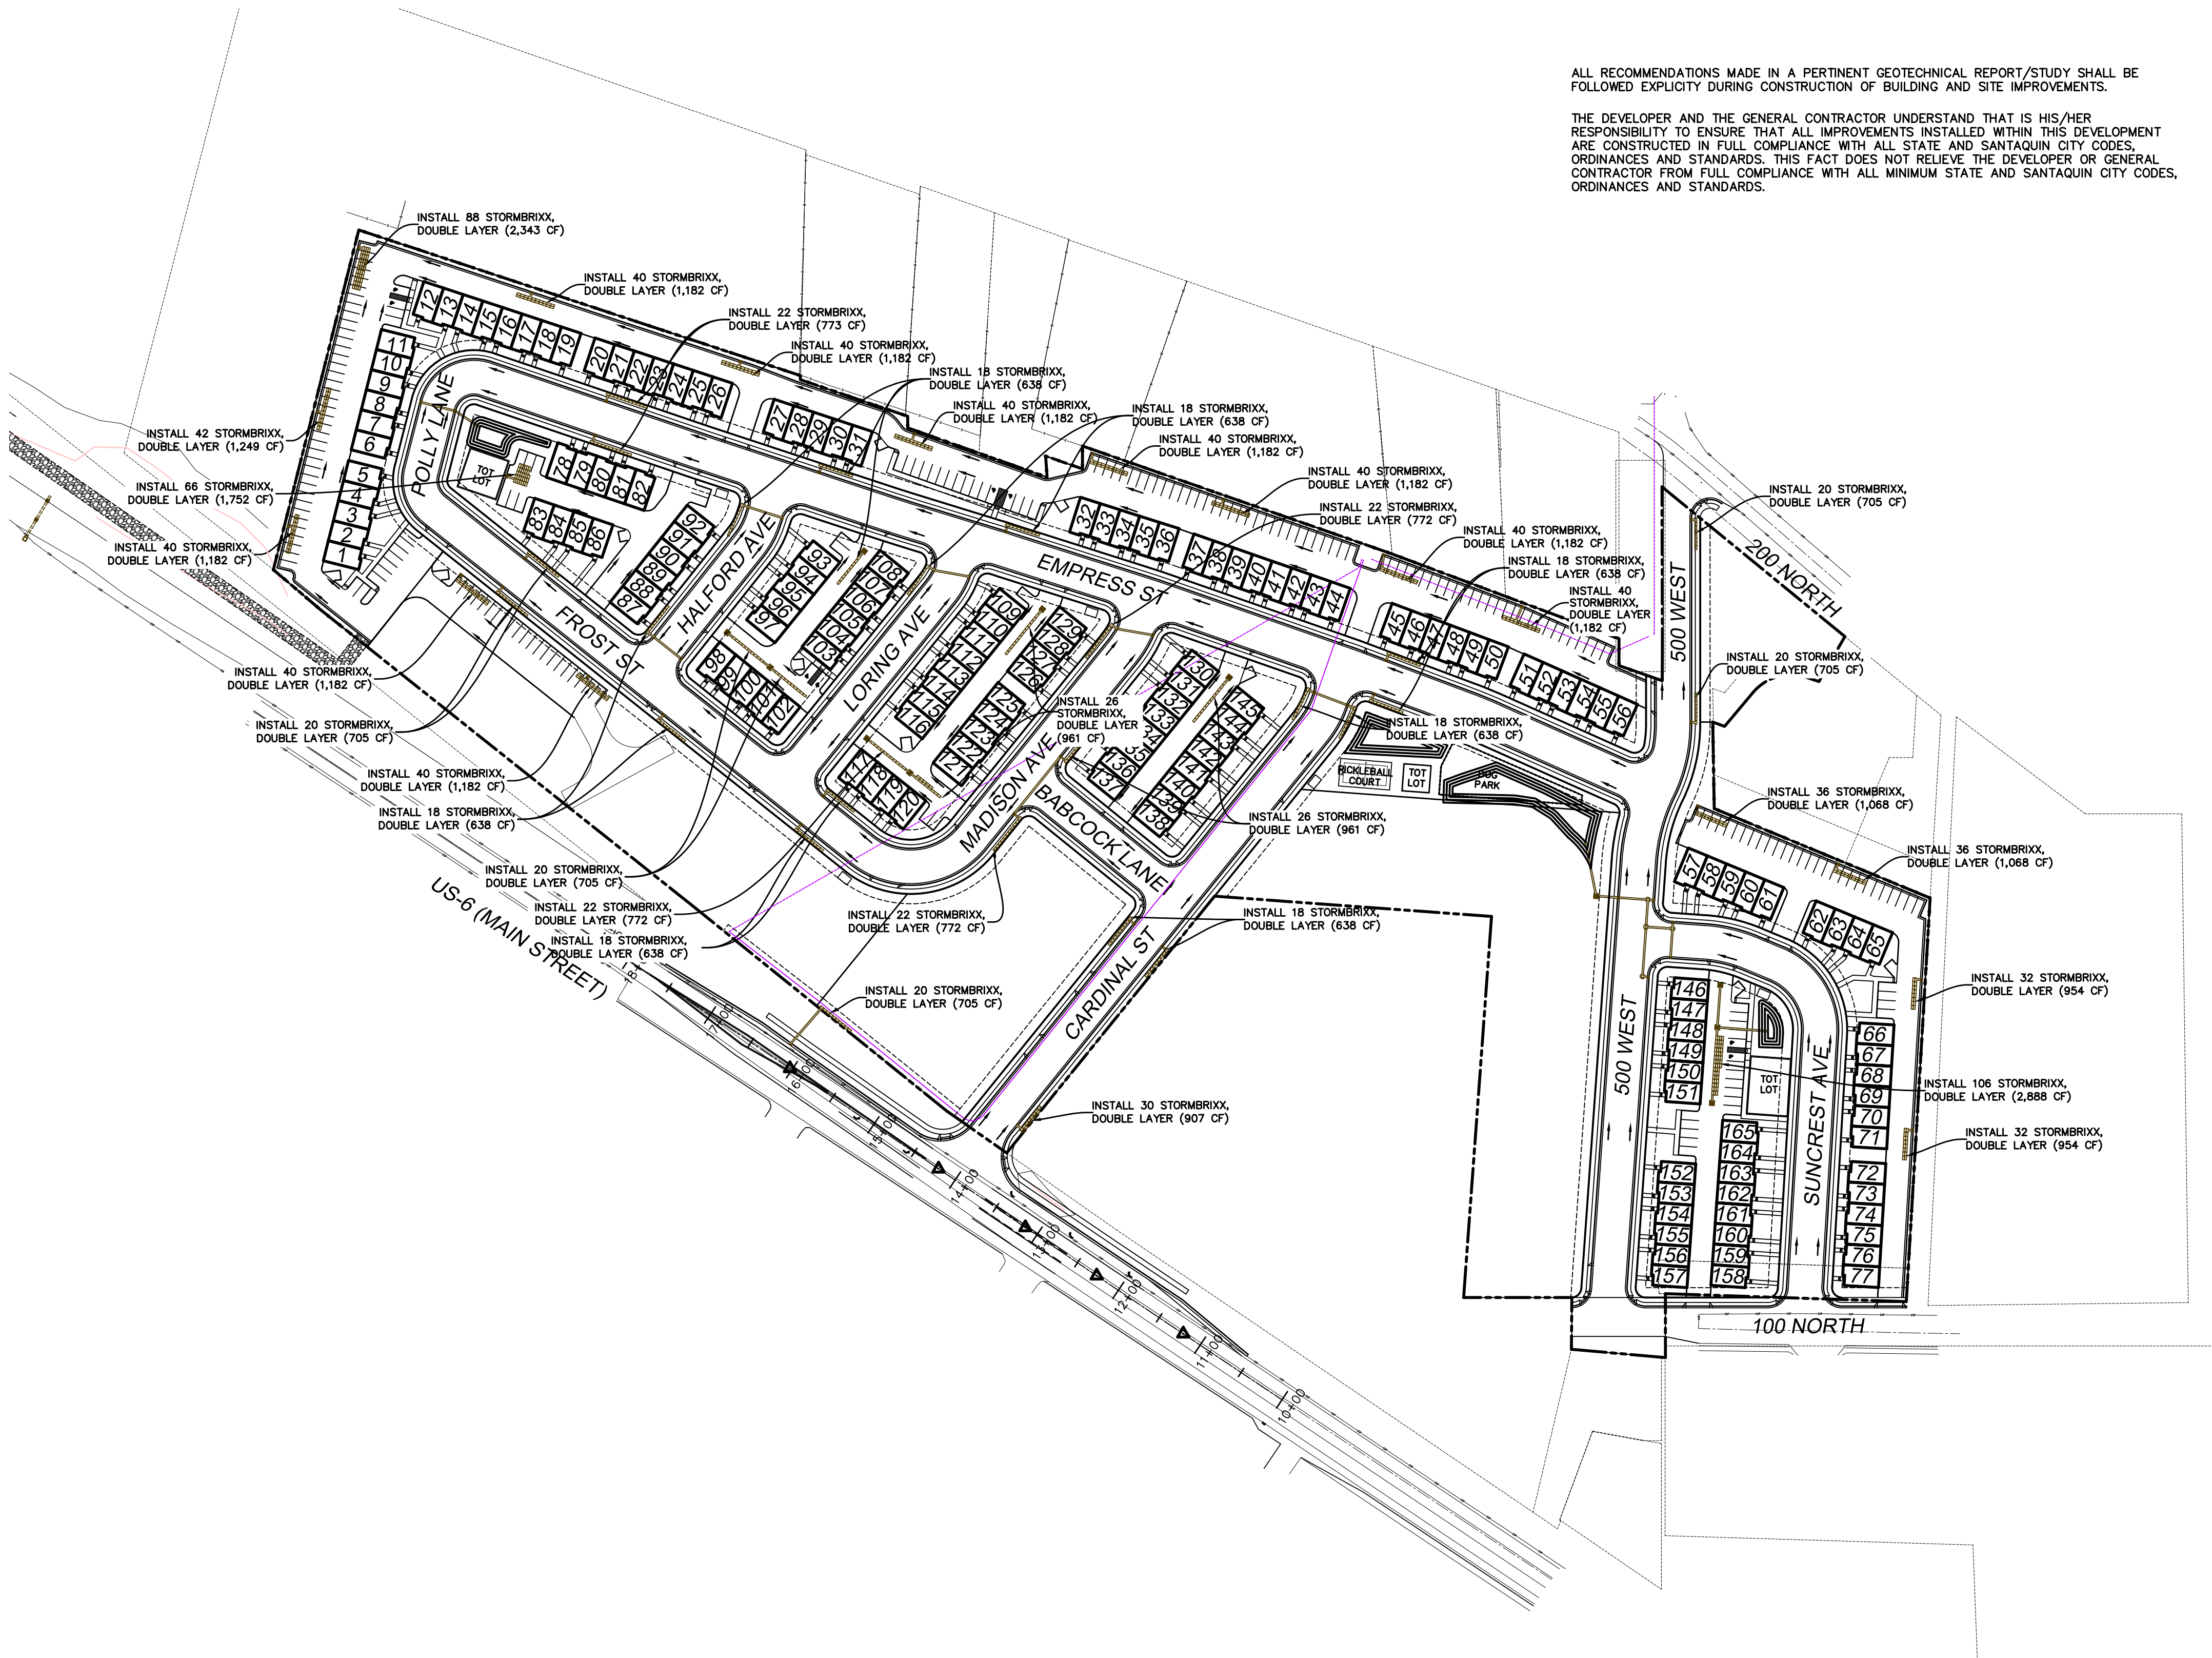

SHEET NO.

3

GRADING PLAN

SANTAQUIN, UTAH

SILVER OAKS
ATLAS PHASE 1
ENGINEERING
L.L.C.



PHONE: 801-655-0566
945 E. 800 N., SUITE 1A
SPANISH FORK, UT 84660

Z:\2021\21-008 ERCANBRACK SANTAQUIN\CADD\FINAL\03-GRADING PLAN.DWG

CURVE TABLE					
CURVE	LENGTH	RADIUS	CHORD DIST.	CHORD BRG.	DELTA
C1	59.34'	50.00'	55.92'	S74°00'00"W	68°00'04"
C2	61.82'	37.50'	55.05'	S61°32'07"W	94°26'55"
C3	43.07'	37.50'	40.74'	S18°35'37"E	65°48'33"
C4	124.97'	80.00'	112.64'	N83°45'01"E	89°30'09"
C5	25.81'	75.00'	25.68'	N28°38'34"E	19°43'04"
C6	27.17'	75.00'	27.02'	N28°37'17"E	20°45'19"
C7	36.40'	100.00'	36.20'	N28°34'17"E	20°51'20"
C8	34.53'	100.00'	34.36'	N29°06'24"E	19°47'07"
C9	19.76'	1000.00'	19.76'	S72°19'20"E	1°07'57"
C10	9.17'	1000.00'	9.17'	N72°37'33"W	0°31'31"
C11	27.46'	1000.00'	27.46'	N71°34'36"W	1°34'24"
C12	30.79'	500.00'	30.78'	N67°44'58"W	3°31'41"
C13	68.02'	150.00'	67.44'	N12°59'25"E	25°58'49"
C14	76.51'	200.00'	76.05'	S15°01'13"W	21°55'11"
C15	48.27'	150.00'	48.07'	N76°43'11"W	18°26'22"
C16	89.70'	72.50'	84.09'	N32°03'23"W	70°53'14"
C17	11.14'	500.00'	11.14'	N70°09'06"W	1°16'36"
C18	21.04'	122.50'	21.01'	N4°55'13"E	9°50'26"
C19	18.18'	10.00'	15.78'	N61°55'39"E	104°10'27"
C20	32.48'	527.50'	32.48'	N67°44'58"W	3°31'41"
C21	11.75'	527.50'	11.75'	N70°09'06"W	1°16'36"
C22	28.21'	1027.50'	28.21'	N71°34'36"W	1°34'24"
C23	9.42'	1027.50'	9.42'	N72°37'33"W	0°31'31"
C24	19.22'	972.50'	19.22'	S72°19'20"E	1°07'57"
C25	8.75'	972.50'	8.75'	S71°29'54"E	0°30'56"
C26	107.15'	65.00'	95.42'	S61°32'07"W	94°26'55"
C27	74.66'	65.00'	70.62'	S18°35'37"E	65°48'33"
C28	68.81'	107.50'	67.64'	S69°50'04"E	36°40'21"
C29	99.12'	107.50'	95.65'	N65°24'51"E	52°49'48"
C30	15.71'	10.00'	14.14'	S83°59'57"W	90°00'00"
C31	15.71'	10.00'	14.14'	N6°00'03"W	90°00'00"
C32	29.09'	472.50'	29.09'	N67°44'58"W	3°31'41"
C33	16.10'	10.00'	14.42'	S64°21'51"W	92°14'42"
C34	46.19'	127.50'	45.94'	N28°37'13"E	20°45'27"
C35	15.71'	10.00'	14.14'	N25°47'17"W	90°00'14"
C36	25.04'	72.50'	24.91'	N29°06'24"E	19°47'07"
C37	15.71'	10.00'	14.14'	N83°59'57"E	90°00'00"
C38	15.71'	10.00'	14.14'	S6°00'03"E	90°00'00"
C39	35.05'	127.50'	34.94'	N31°07'22"E	15°45'09"
C40	15.00'	10.00'	13.64'	S66°13'42"W	85°57'48"
C41	12.37'	72.50'	12.35'	N34°06'45"E	9°46'24"
C42	17.73'	10.00'	15.50'	N21°34'08"W	101°35'20"
C43	15.23'	10.00'	13.80'	S63°41'38"W	87°14'41"
C44	33.86'	102.50'	33.71'	N29°32'07"E	18°55'40"
C45	15.79'	10.00'	14.20'	S6°14'59"E	90°29'51"
C46	82.01'	52.50'	73.92'	N83°45'01"E	89°30'09"
C47	10.77'	47.50'	10.74'	N32°30'23"E	12°59'08"
C48	17.26'	10.00'	15.20'	N23°26'15"W	98°54'08"
C49	20.31'	1027.50'	20.31'	S72°19'20"E	1°07'57"
C50	15.61'	10.00'	14.08'	S63°30'50"W	89°27'36"
C51	35.27'	102.50'	35.10'	N28°38'34"E	19°43'04"
C52	15.71'	10.00'	14.14'	S6°29'54"E	90°00'00"
C53	15.62'	10.00'	14.08'	N83°45'01"E	89°30'09"
C54	16.35'	47.50'	16.27'	N28°38'34"E	19°43'04"
C55	15.80'	10.00'	14.21'	N26°29'10"W	90°32'24"

CURVE TABLE					
CURVE	LENGTH	RADIUS	CHORD DIST.	CHORD BRG.	DELTA
C56	16.48'	10.00'	14.68'	S61°32'07"W	94°26'55"
C57	11.49'	10.00'	10.86'	S18°35'37"E	65°48'33"
C58	15.71'	10.00'	14.14'	N83°30'06"E	90°00'00"
C59	11.42'	10.00'	10.81'	N33°15'56"W	65°26'22"
C60	2.79'	10.00'	2.78'	N7°26'33"E	15°58'37"
C61	45.15'	227.50'	45.07'	S9°44'45"W	11°22'14"
C62	80.49'	177.50'	79.80'	N12°59'25"E	25°58'49"
C63	65.99'	172.50'	65.59'	S15°01'13"W	21°55'11"
C64	15.71'	10.00'	14.14'	S40°56'22"E	90°00'00"
C65	57.12'	177.50'	56.88'	N76°43'11"W	18°26'22"
C66	123.72'	100.00'	115.98'	N32°03'23"W	70°53'14"
C67	15.38'	10.00'	13.91'	S40°40'54"E	88°08'17"
C68	15.71'	10.00'	14.14'	S49°03'38"W	90°00'00"
C69	39.42'	122.50'	39.25'	N76°43'11"W	18°26'22"
C70	55.67'	45.00'	52.19'	N32°03'23"W	70°53'14"
C71	15.12'	10.00'	13.72'	N46°41'37"E	86°36'46"
C72	16.42'	10.00'	14.63'	S42°58'11"E	94°03'38"
C73	14.64'	10.00'	13.37'	N46°00'04"E	83°52'53"
C74	9.00'	1000.00'	9.00'	S71°29'54"E	0°30'56"
C75	9.25'	1027.50'	9.25'	S71°29'54"E	0°30'56"

NOTES

1. VERTICAL DATA BASED ON NAVD 88.
2. COORDINATE SYSTEM = NAD83
3. PROJECT TO BE COMPLETED IN 2 PHASE(S).

BOUNDARY DESCRIPTION:


BEGINNING AT THE NORTHWEST CORNER OF RANDOLPH'S ACRE SUBDIVISION PLAT "A", WHICH POINT LIES N89°45'12"E 188.78 FEET ALONG THE SECTION LINE AND SOUTH 1184.54 FEET FROM THE NORTH 1/4 CORNER OF SECTION 2, TOWNSHIP 10 SOUTH, RANGE 1 EAST, SALT LAKE BASE AND MERIDIAN; THENCE ALONG THE BOUNDARY OF SAID SUBDIVISION THE FOLLOWING (7) COURSES TO WIT: (1) S30°00'00"W 52.67 FEET, (2) N72°00'00"W 13.88 FEET, (3) SOUTHWESTERLY 59.34 FEET ALONG THE ARC OF A 50.00 FOOT RADIUS CURVE TO THE LEFT THROUGH A CENTRAL ANGLE OF 68°00'04", THE CHORD BEARS S74°00'00"W 55.92 FEET, (4) S40°00'00"W 44.97 FEET, (5) N70°00'00"W 12.79 FEET, (6) S00°58'08"E 87.85 FEET, (7) S67°30'00"E 237.34 FEET; THENCE S03°23'14"W 410.46 FEET; THENCE N88°06'09"W 244.70 FEET; THENCE SOUTH 64.91 FEET; THENCE N84°57'48"W 95.86 FEET; THENCE N00°30'26"E 52.56 FEET; THENCE N89°59'42"W 109.93 FEET; THENCE N04°11'33"E 387.92 FEET; THENCE N85°48'27"W 282.01 FEET; THENCE S38°59'57"W 335.51 FEET TO THE NORTHERLY LINE OF U.S. HIGHWAY 6; THENCE ALONG HIGHWAY 6 THE FOLLOWING (4) COURSES TO WIT: (1) N55°00'24"W 73.99 FEET, (2) N51°05'26"W 333.63 FEET, (3) N51°29'54"W 480.77 FEET, (4) N49°41'03"W 63.18 FEET; THENCE N14°06'45"E 355.65 FEET; THENCE S71°45'22"E 472.28 FEET ALONG THE REMNANTS OF AN OLD FENCE; THENCE S01°20'49"W 4.13 FEET; THENCE S71°10'53"E 115.14 FEET; THENCE S00°01'23"W 11.74 FEET; THENCE S70°28'44"E 150.20 FEET; THENCE N04°00'00"W 21.60 FEET; THENCE S70°45'00"E 39.68 FEET; THENCE NORTH 23.23 FEET; THENCE S70°47'24"E 332.91 FEET ALONG AN EXISTING BOUNDARY LINE AGREEMENT (ENTRY No. 36074:1986); THENCE S69°30'48"E 245.96 FEET CONTINUING ALONG SAID BOUNDARY LINE AGREEMENT; THENCE SOUTH 27.27 FEET; THENCE S70°45'01"E 46.53 FEET; THENCE N00°21'44"E 34.04 FEET; THENCE N00°09'44"W 162.79 FEET TO THE SOUTH LINE OF LARK STREET; THENCE S50°42'27"E 240.06 FEET ALONG SAID STREET TO THE POINT OF BEGINNING. CONTAINING 20.50 ACRES.

OWNER/DEVELOPER INFO:
DEREK TERRY – FIG DEVELOPMENT
(435) 668–6844
3278 WEST 1150 SOUTH
PROVO, UT 84601

ENGINEER/SURVEYOR CONTACT INFO:
ATLAS ENGINEERING LLC
(801) 655–0566
946 E. 800 N. SUITE A
SPANISH FORK, UT 84660

DATA TABLE

ZONING LOT 1 = RC ZONE
ZONING LOT 2, 3, 4 = CLM
RC ZONE ACREAGE=15.71 ACRES
CLM ZONE ACREAGE=4.80 ACRES

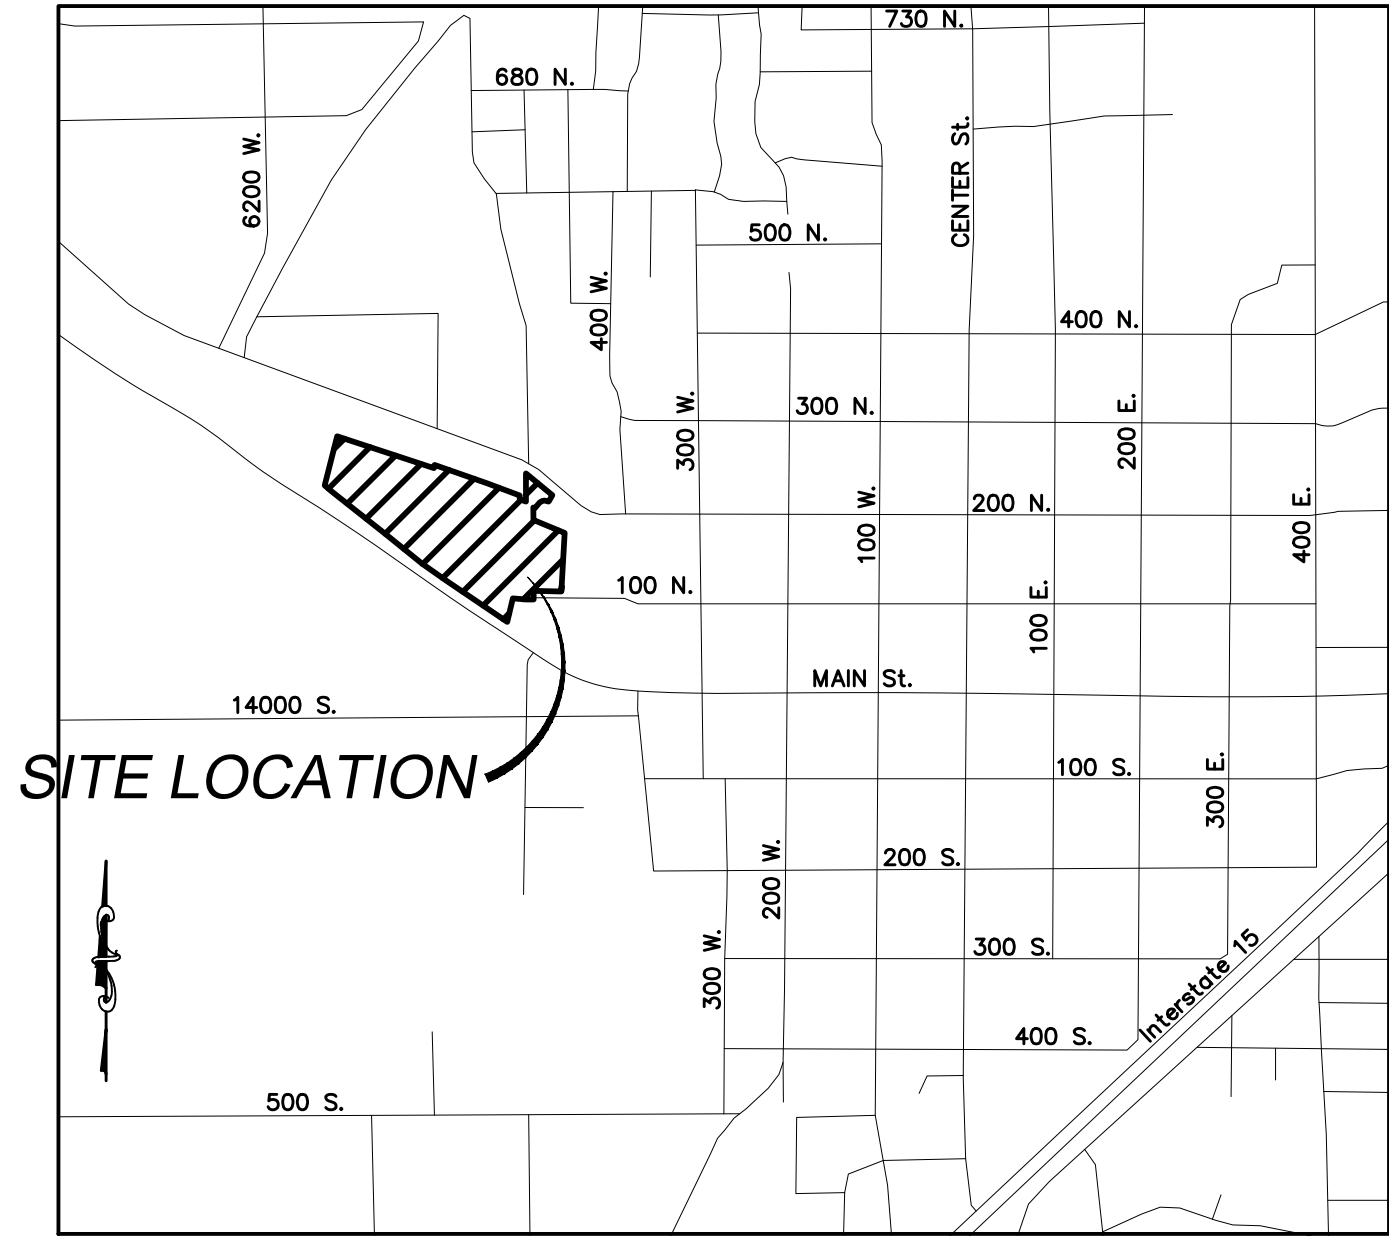

VICINITY MAP

–NTS–

DOMINION ENERGY

DOMINION APPROVES THIS PLAT SOLELY FOR THE PURPOSE OF CONFIRMING THAT THE PLAT CONTAINS PUBLIC UTILITY EASEMENTS. DOMINION MAY REQUIRE OTHER EASEMENTS IN ORDER TO SERVE THIS DEVELOPMENT. THIS APPROVAL DOES NOT CONSTITUTE ABROGATION OR WAIVER OF ANY OTHER EXISTING RIGHTS, OBLIGATIONS OR LIABILITIES PROVIDED BY LAW OR EQUITY. THIS APPROVAL DOES NOT CONSTITUTE ACCEPTANCE, APPROVAL OR ACKNOWLEDGEMENT OF ANY TERMS CONTAINED IN THE PLAT, INCLUDING THOSE SET FORTH IN THE OWNERS DEDICATION AND THE NOTES AND DOES NOT CONSTITUTE A GUARANTEE OF PARTICULAR TERMS OF NATURAL GAS SERVICE. FOR FURTHER INFORMATION PLEASE CONTACT DOMINION'S RIGHT-OF-WAY DEPARTMENT AT 1–800–366–8532.

APPROVED _____
DOMINION ENERGY

CONVEYANCE OF COMMON AREAS TO ASSOCIATION

THE UNDERSIGNED OWNER IN RECORDING THIS PLAT, HAS DESIGNATED CERTAIN AREAS OF THE LAND AS PRIVATE DRIVEWAYS, STREETS, LIMITED COMMON AREAS AND OTHER COMMON AREAS INTENDED FOR THE USE BY MEMBERS OF ERCANBRACK PROPERTY HOMEOWNERS ASSOCIATION, THEIR GUESTS AND INVITEES. SUCH AREAS ARE TO BE CONVEYED TO THE APPROPRIATE PARTIES, INCLUDING THE CONVEYANCE OF COMMON AREAS TO SUMMIT TOWNHOMES HOMEOWNERS ASSOCIATION, BY DEED, TO BE RECORDED IN THE UTAH COUNTY RECORDERS OFFICE, FOR THE USE AND ENJOYMENT BY THE OWNERS OF LOTS OR DWELLINGS IN THE ERCANBRACK PROPERTY PROJECT AS MORE FULLY DESCRIBED IN THE DECLARATION OF COVENANTS CONDITIONS AND RESTRICTIONS APPLICABLE TO THIS PROJECT AND RECORDED WITH THIS PLAT.

NOTE OF DECLARATION OF COVENANTS, CONDITIONS AND RESTRICTIONS

THIS PROJECT, WITH ITS LOTS, DWELLINGS AND COMMON AREAS ARE SUBJECT TO CERTAIN COVENANTS, CONDITIONS AND RESTRICTIONS AS CONTAINED IN THE DECLARATION OF COVENANTS, CONDITIONS AND RESTRICTIONS FOR ERCANBRACK PROPERTY, WHICH ARE RECORDED IN THE OFFICES OF THE UTAH COUNTY RECORDER. SAID COVENANTS, CONDITIONS AND RESTRICTIONS ARE INTENDED TO RUN WITH THE LAND AND TO BE BINDING UPON ALL HEIRS, SUCCESSORS OR ASSIGNS OF THE DECLARANT IN ACCORDANCE WITH THE RECORDED DECLARATION.

SURVEYOR'S CERTIFICATE

I, DAVID F. HUNT DO HEREBY CERTIFY THAT I AM A PROFESSIONAL LAND SURVEYOR, AND THAT I HOLD CERTIFICATE NO. 5243543 AS PRESCRIBED UNDER THE LAWS OF THE STATE OF UTAH. I FURTHER CERTIFY BY AUTHORITY OF THE OWNERS, I HAVE MADE A SURVEY OF SAID TRACT OF LAND SHOWN ON THIS PLAT AND DESCRIBED BELOW, AND HAVE SUBDIVIDED SAID TRACT OF LAND INTO LOTS, STREETS, AND EASEMENTS AND THAT THE SAME HAS BEEN CORRECTLY SURVEYED AND STAKED ON THE GROUND AS SHOWN ON THIS PLAT AND THAT THIS IS TRUE AND CORRECT.

DATE

BOUNDARY DESCRIPTION

SEE LEFT.

OWNER'S DEDICATION

(I)WE, _____ BEING THE UNDERSIGNED OWNER(S) OF ALL THE PROPERTY DESCRIBED IN THE SURVEYOR'S CERTIFICATE HEREON AND SHOWN ON THIS MAP, HAVE CAUSED THE SAME TO BE SUBDIVIDED INTO LOTS, STREETS, AND EASEMENTS AND DO HEREBY DEDICATE THE STREETS AND OTHER PUBLIC AREAS AS INDICATED HEREON FOR PERPETUAL USE OF THE PUBLIC.

IN WITNESS HEREOF WE HAVE HEREUNTO SET OUR HANDS(S) THIS _____ DAY OF _____, A.D. 2023.

MEMBER: _____

MEMBER: _____

MEMBER: _____

CORPORATE ACKNOWLEDGMENT

STATE OF UTAH _____S.S.
COUNTY OF UTAH _____
ON THE _____DAY OF _____, A.D. 2023 PERSONALLY APPEARED BEFORE ME _____WHOSE IDENTITY IS PERSONALLY KNOWN TO ME OR PROVEN IN THE BASIS OF SATISFACTORY EVIDENCE AND WHO BY ME DULY SWORN/AFFIRED, DID SAY THAT THEY ARE THE _____OF _____AND THAT SAID DOCUMENT WAS SIGNED BY THEM IN BEHALF OF SAID _____BY AUTHORITY OF ITS BYLAWS, OR RESOLUTION OF ITS BOARD OF DIRECTORS, AND SAID _____ACKNOWLEDGED TO ME THAT SAID _____EXECUTED THE SAME.

_____A NOTARY PUBLIC COMMISSIONED IN THE STATE OF UTAH

COMMISSION NUMBER / EXPIRES _____PRINTED FULL NAME OF NOTARY

ACCEPTANCE BY LEGISLATIVE BODY

THE _____OF _____COUNTY OF UTAH, APPROVES THIS SUBDIVISION AND HEREBY ACCEPTS THE DEDICATION OF ALL STREETS, EASEMENTS, AND OTHER PARCELS OF LAND INTENDED FOR PUBLIC PURPOSES FOR THE PERPETUAL USE OF THE PUBLIC THIS _____DAY OF _____A.D. 2023.

APPROVED _____APPROVED _____
CITY MANAGER CITY ATTORNEY
APPROVED _____ATTEST _____
ENGINEER (SEE SEAL) CLERK–RECORDER
APPROVED _____APPROVED _____
COMMUNITY DEVELOPMENT DIRECTOR CITY COUNCIL

SILVER OAKS PHASE 1 PLAT "A"

A RESIDENTIAL SUBDIVISION IN
SANTAQUIN CITY, UTAH COUNTY, UTAH
CONTAINING 165 UNITS, 3 LOTS AND 20.50 ACRES.
LOCATED IN THE NORTH 1/4 CORNER OF SECTION 2, OF TOWNSHIP 10 SOUTH, RANGE 1 EAST, SALT LAKE BASE AND MERIDIAN, UTAH COUNTY, UTAH.

SHEET 1 OF 2

SURVEYOR'S SEAL	NOTARY PUBLIC SEAL	CITY ENGINEER SEAL	CLERK–RECORDER SEAL
-----------------	--------------------	--------------------	---------------------

CENTRACOM APPROVAL

APPROVED THIS _____DAY OF _____, A.D. 2023.

CENTRACOM REPRESENTATIVE

CENTURYLINK APPROVAL


APPROVED THIS _____DAY OF _____, A.D. 2023.


CENTURYLINK REPRESENTATIVE

ROCKY MOUNTAIN POWER APPROVAL

APPROVED THIS _____DAY OF _____, A.D. 2023.

ROCKY MOUNTAIN POWER REPRESENTATIVE

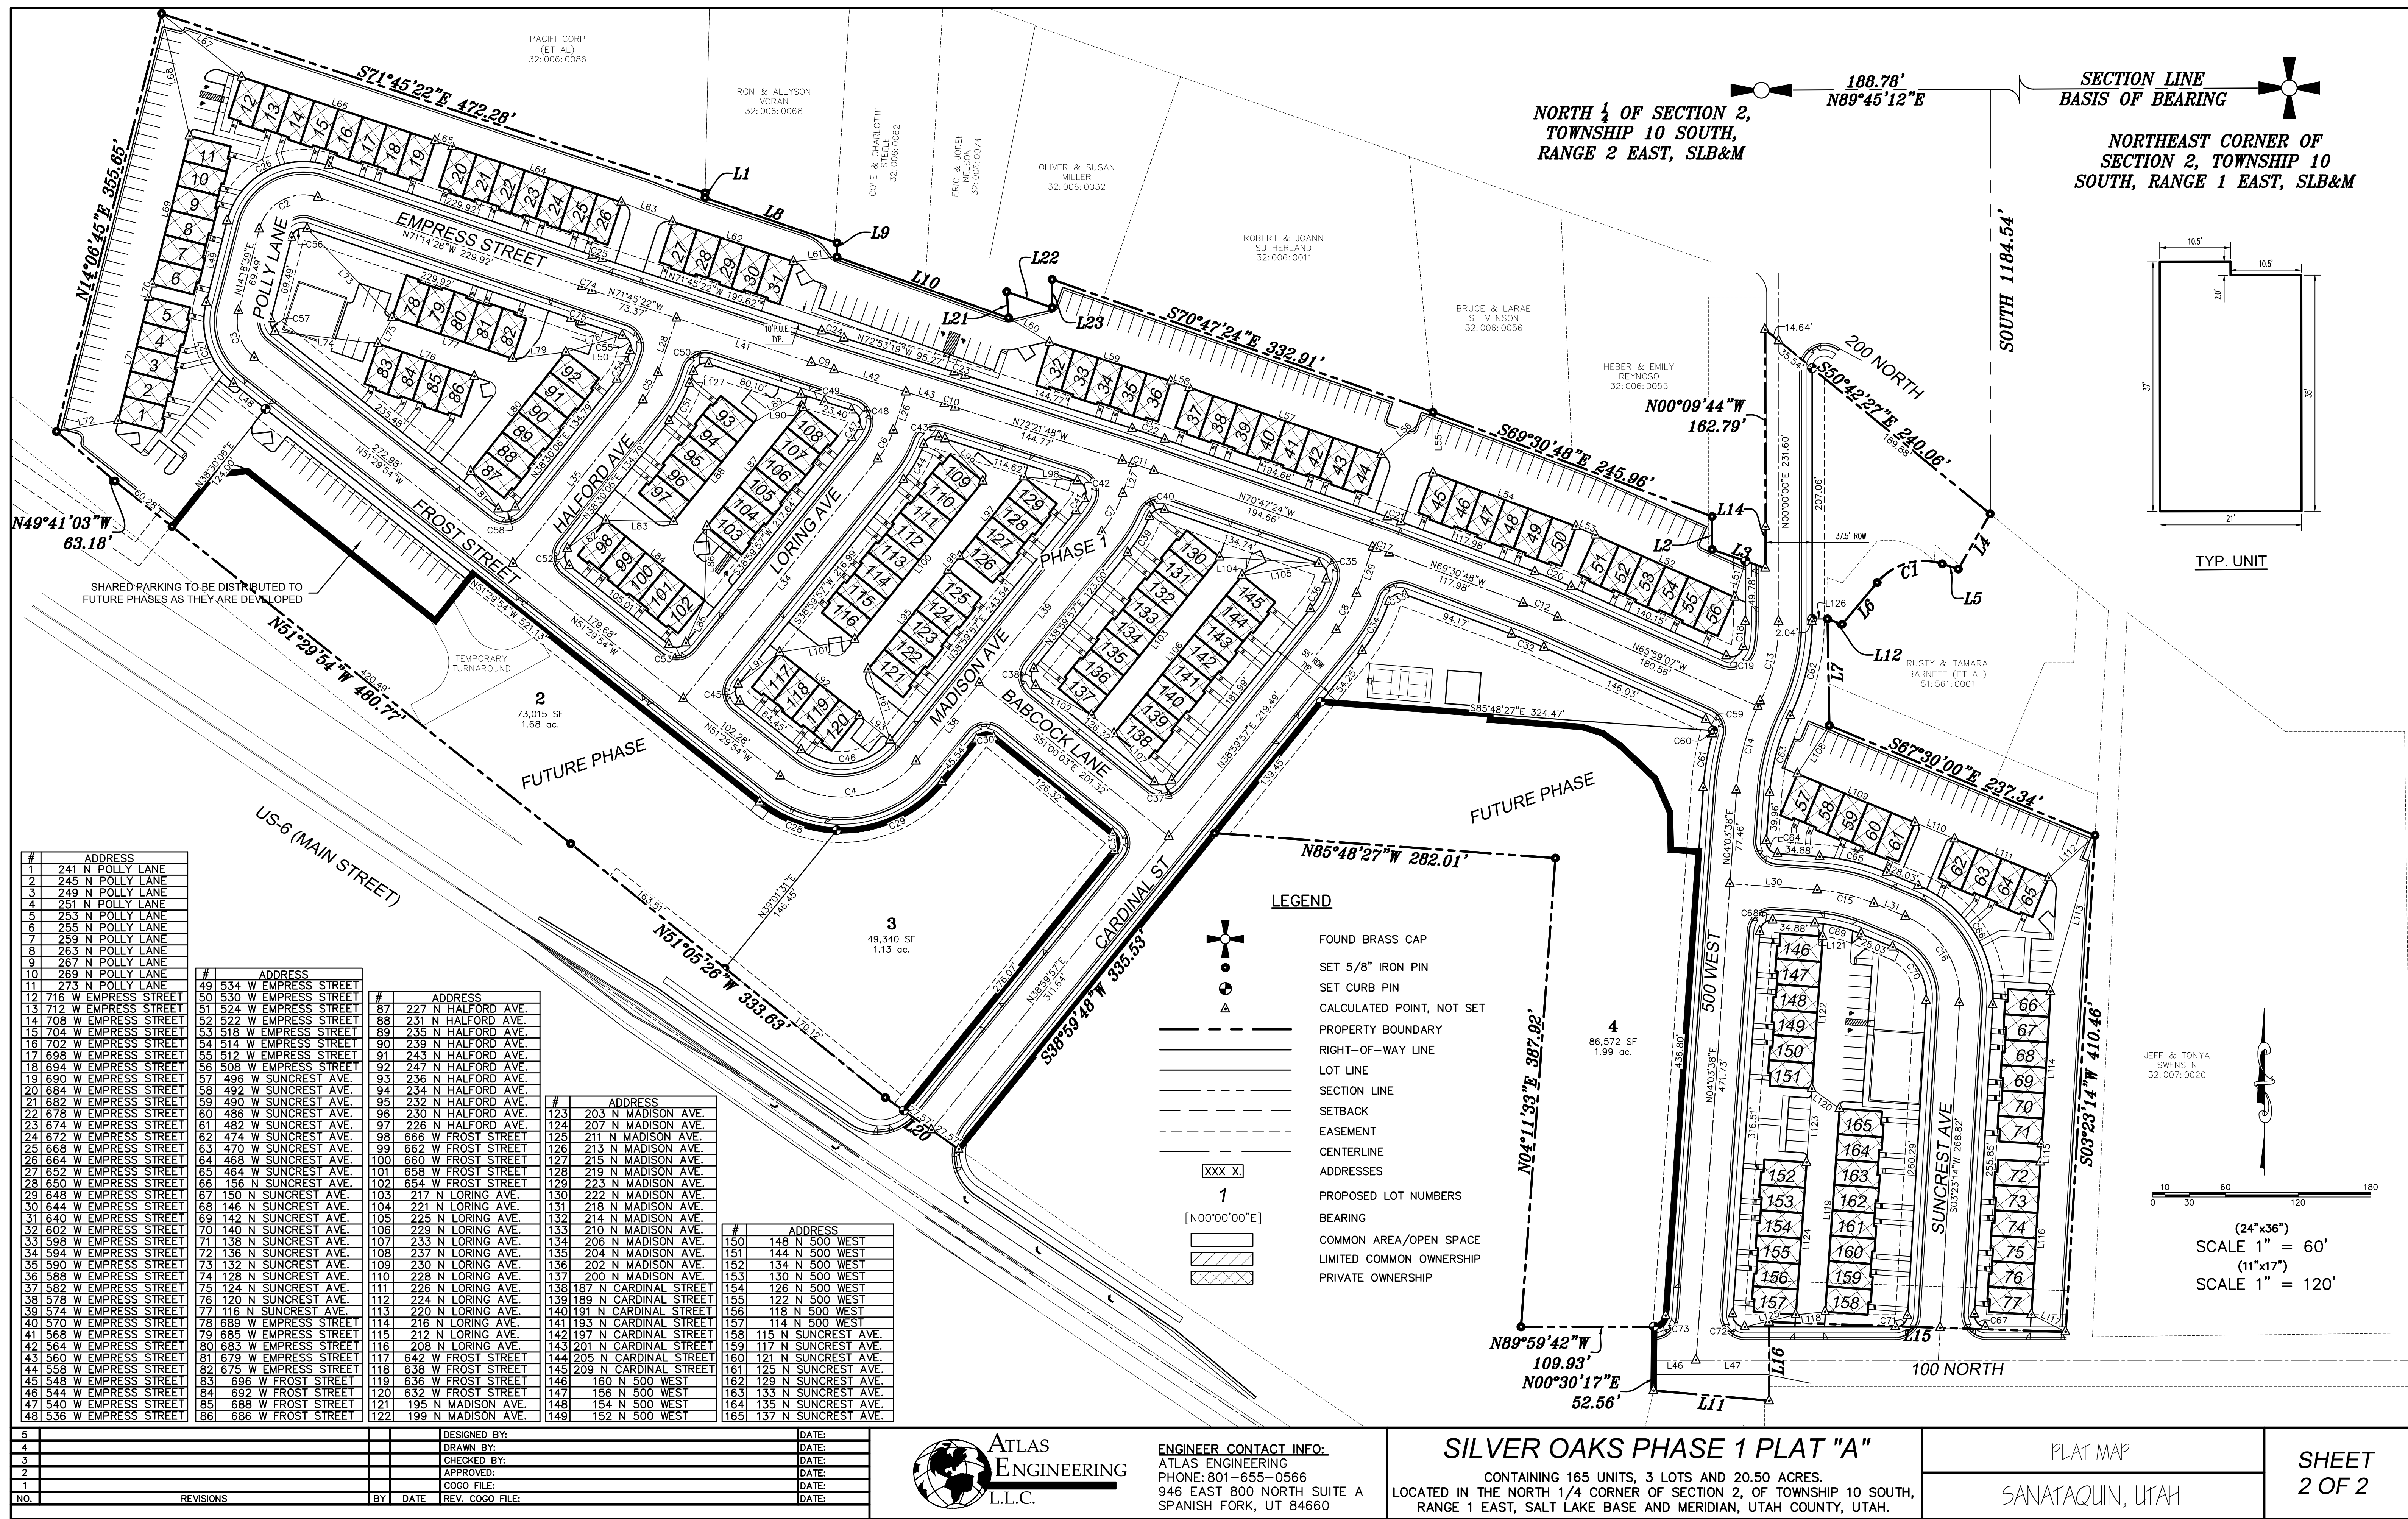

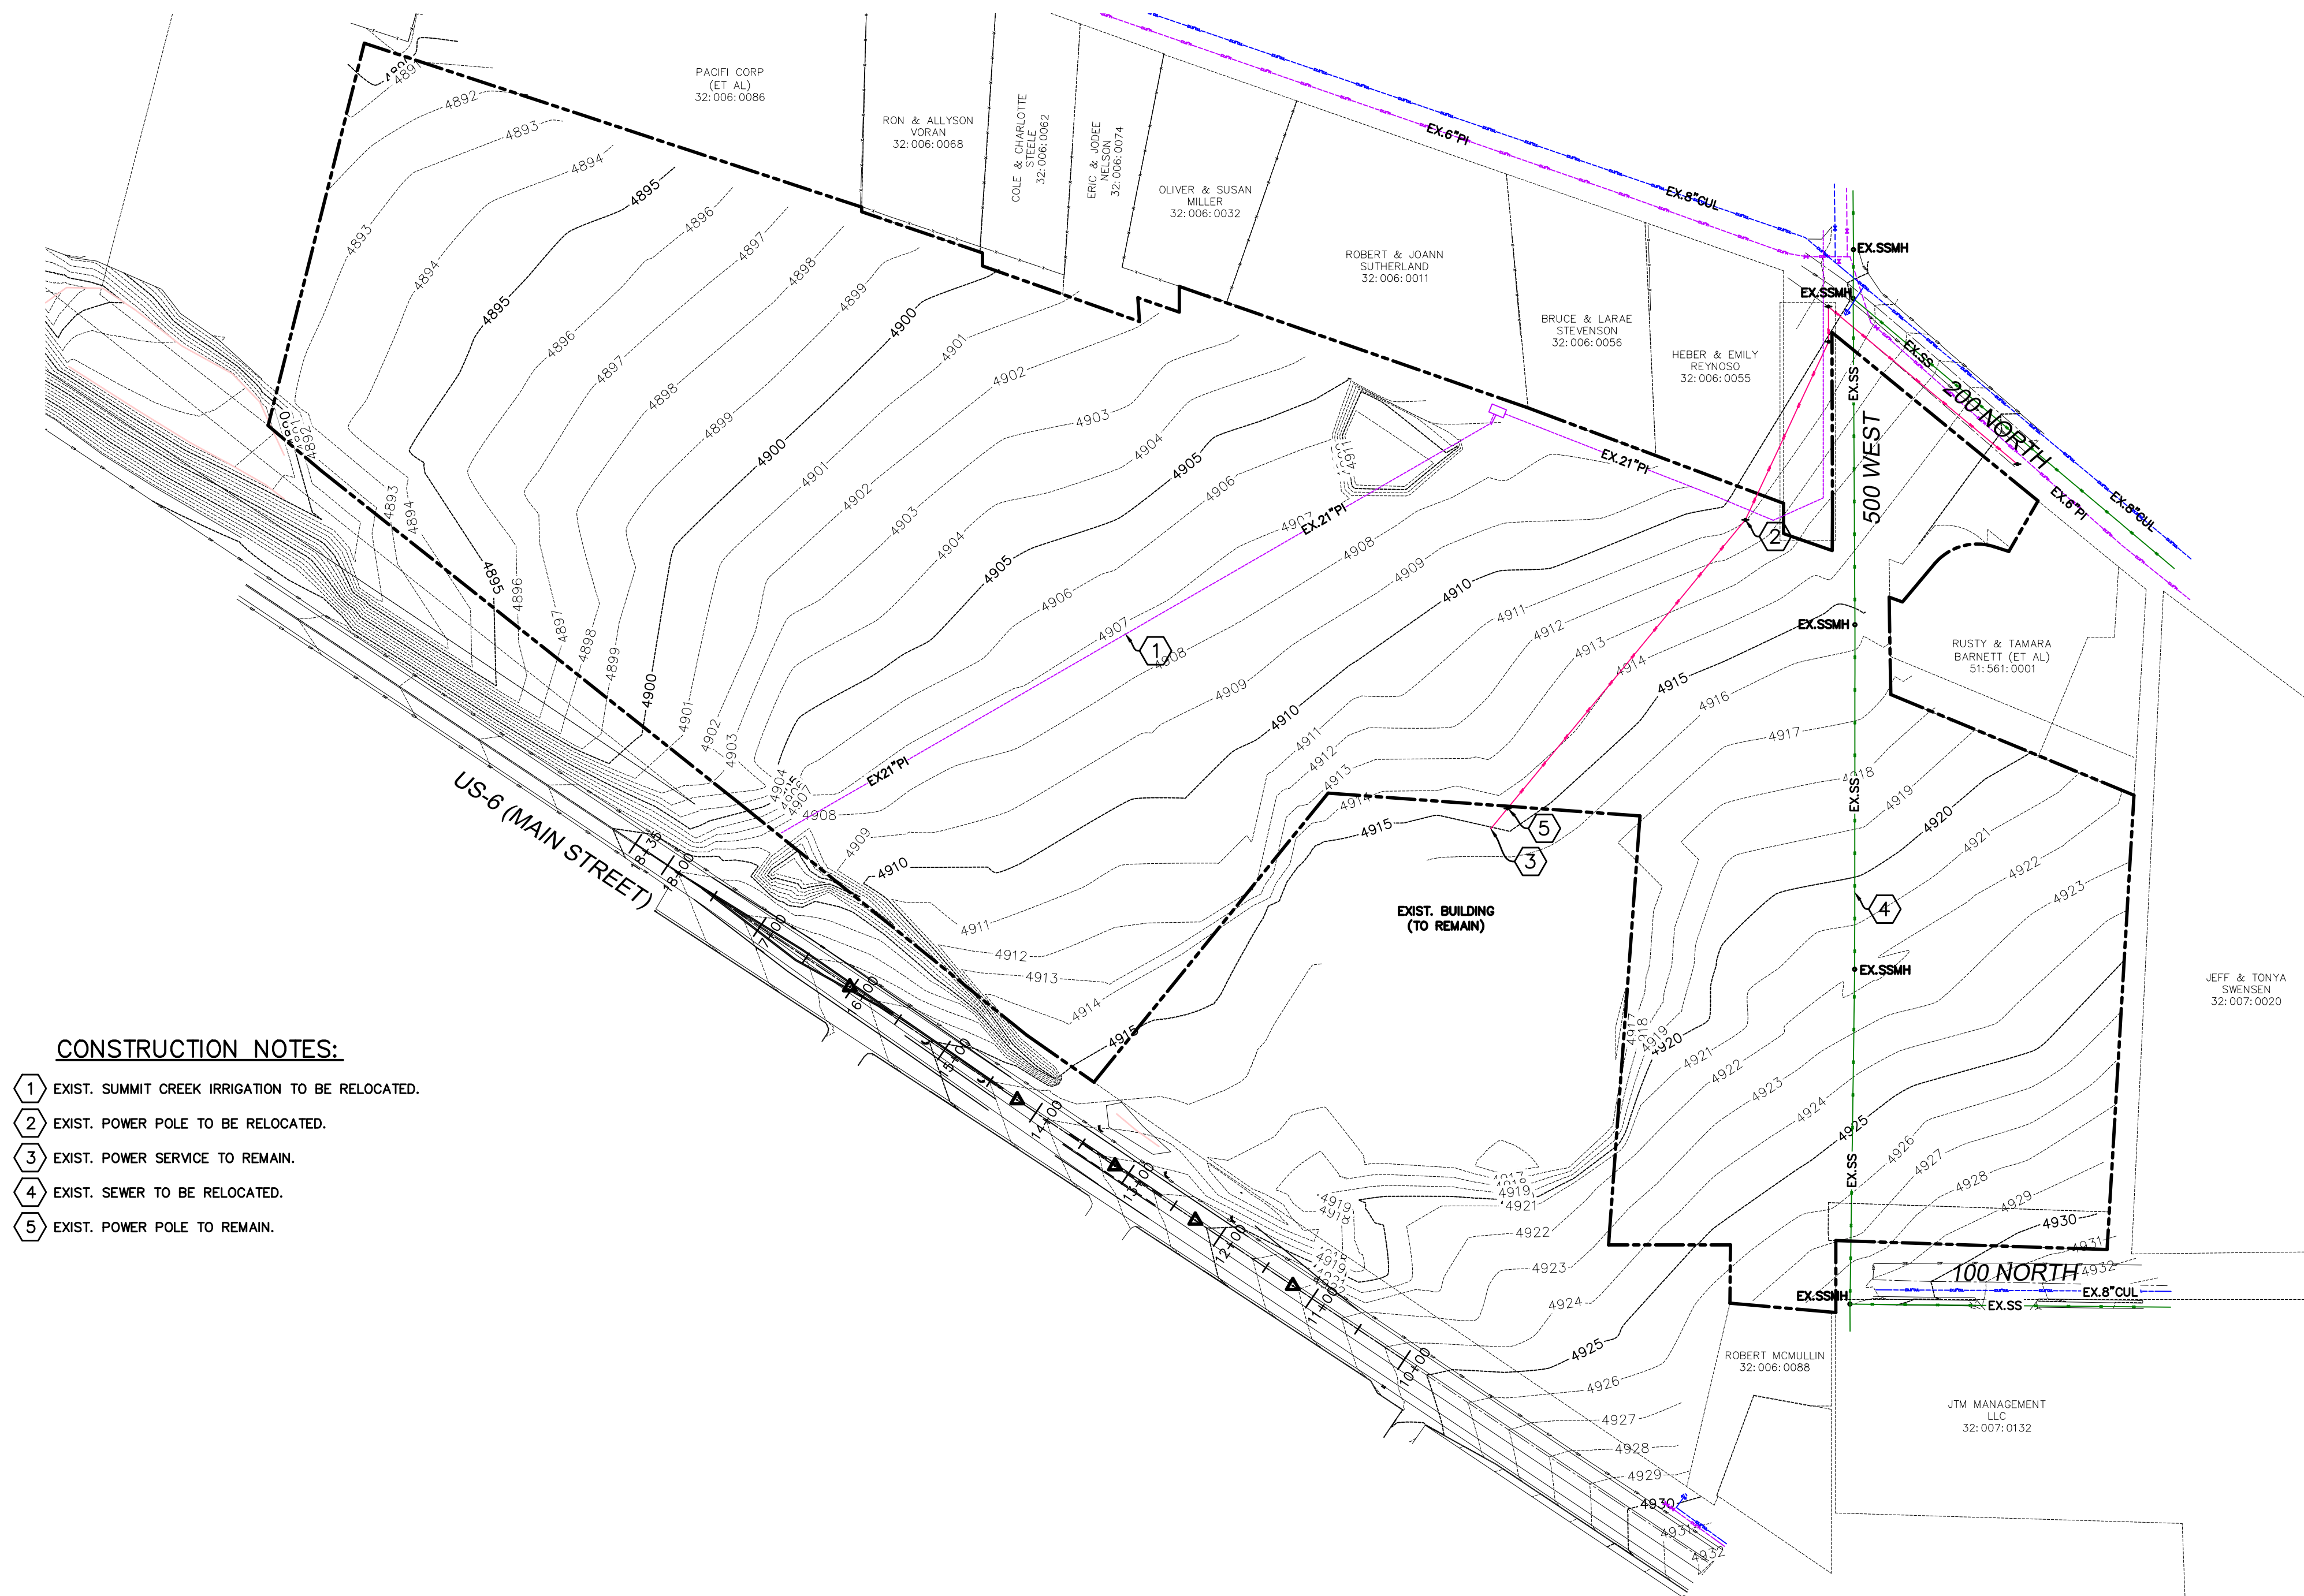


- CONSTRUCTION NOTES:**
- 1 EXIST. SUMMIT CREEK IRRIGATION TO BE RELOCATED.
 - 2 EXIST. POWER POLE TO BE RELOCATED.
 - 3 EXIST. POWER SERVICE TO REMAIN.
 - 4 EXIST. SEWER TO BE RELOCATED.
 - 5 EXIST. POWER POLE TO REMAIN.

ALL RECOMMENDATIONS MADE IN A PERTINENT GEOTECHNICAL REPORT/STUDY SHALL BE FOLLOWED EXPLICITLY DURING CONSTRUCTION OF BUILDING AND SITE IMPROVEMENTS.

THE DEVELOPER AND THE GENERAL CONTRACTOR UNDERSTAND THAT IS HIS/HER RESPONSIBILITY TO ENSURE THAT ALL IMPROVEMENTS INSTALLED WITHIN THIS DEVELOPMENT ARE CONSTRUCTED IN FULL COMPLIANCE WITH ALL STATE AND SANTAQUIN CITY CODES, ORDINANCES AND STANDARDS. THIS FACT DOES NOT RELIEVE THE DEVELOPER OR GENERAL CONTRACTOR FROM FULL COMPLIANCE WITH ALL MINIMUM STATE AND SANTAQUIN CITY CODES, ORDINANCES AND STANDARDS.

- LEGEND**
- EXISTING POWER POLE
 - PROPOSED STREET LIGHT
 - EXISTING FIRE HYDRANT
 - EXISTING WATER VALVE
 - EXISTING STREET LIGHT
 - EXISTING SIGN
 - PROPOSED FIRE HYDRANT
 - PROPOSED WATER VALVE
 - PROPERTY BOUNDARY
 - CENTERLINE
 - RIGHT-OF-WAY LINE
 - LOT LINE
 - SECTION LINE
 - EASEMENT
 - EXISTING DEED LINE
 - EOP
 - EDGE OF PAVEMENT
 - OHP
 - EXISTING OVER HEAD POWER
 - EXISTING FENCE LINE
 - EXISTING SANITARY SEWER W/MANHOLE
 - EXISTING STORM DRAIN W/MH
 - EXISTING WATER
 - EXISTING PRESSURIZED IRRIGATION
 - PROPOSED SEWER
 - PROPOSED STORM DRAIN
 - PROPOSED CULINARY WATER
 - PROPOSED PRESSURIZED IRRIGATION (PURPLE PVC)

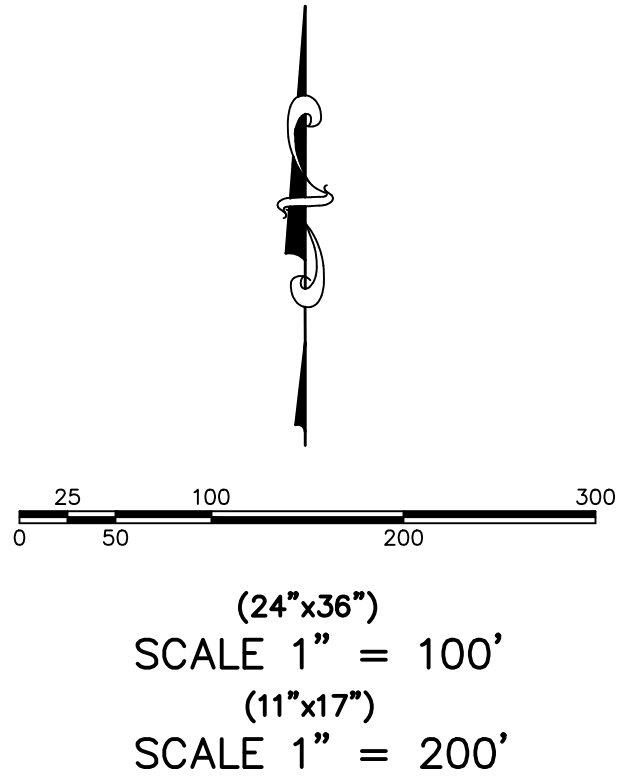

SHEET NO.
5

REVISIONS		BY	DATE
12			
11			
10			
9			
8			
7			
6			
5			
4			
3			
2			
1			
NO.			

EXISTING TOPOGRAPHY

SANTAQUIN, UTAH


SILVER OAKS

ATLAS ENGINEERING L.L.C.


PHASE 1

PHONE: 801-655-0566
945 E. 800 N. SUITE 1A
SPANISH FORK, UT 84660

Z:\2021\21-008 ERCANBRACK SANTAQUIN\CADD\FINAL\05 - EXISTING TOPO.DWG

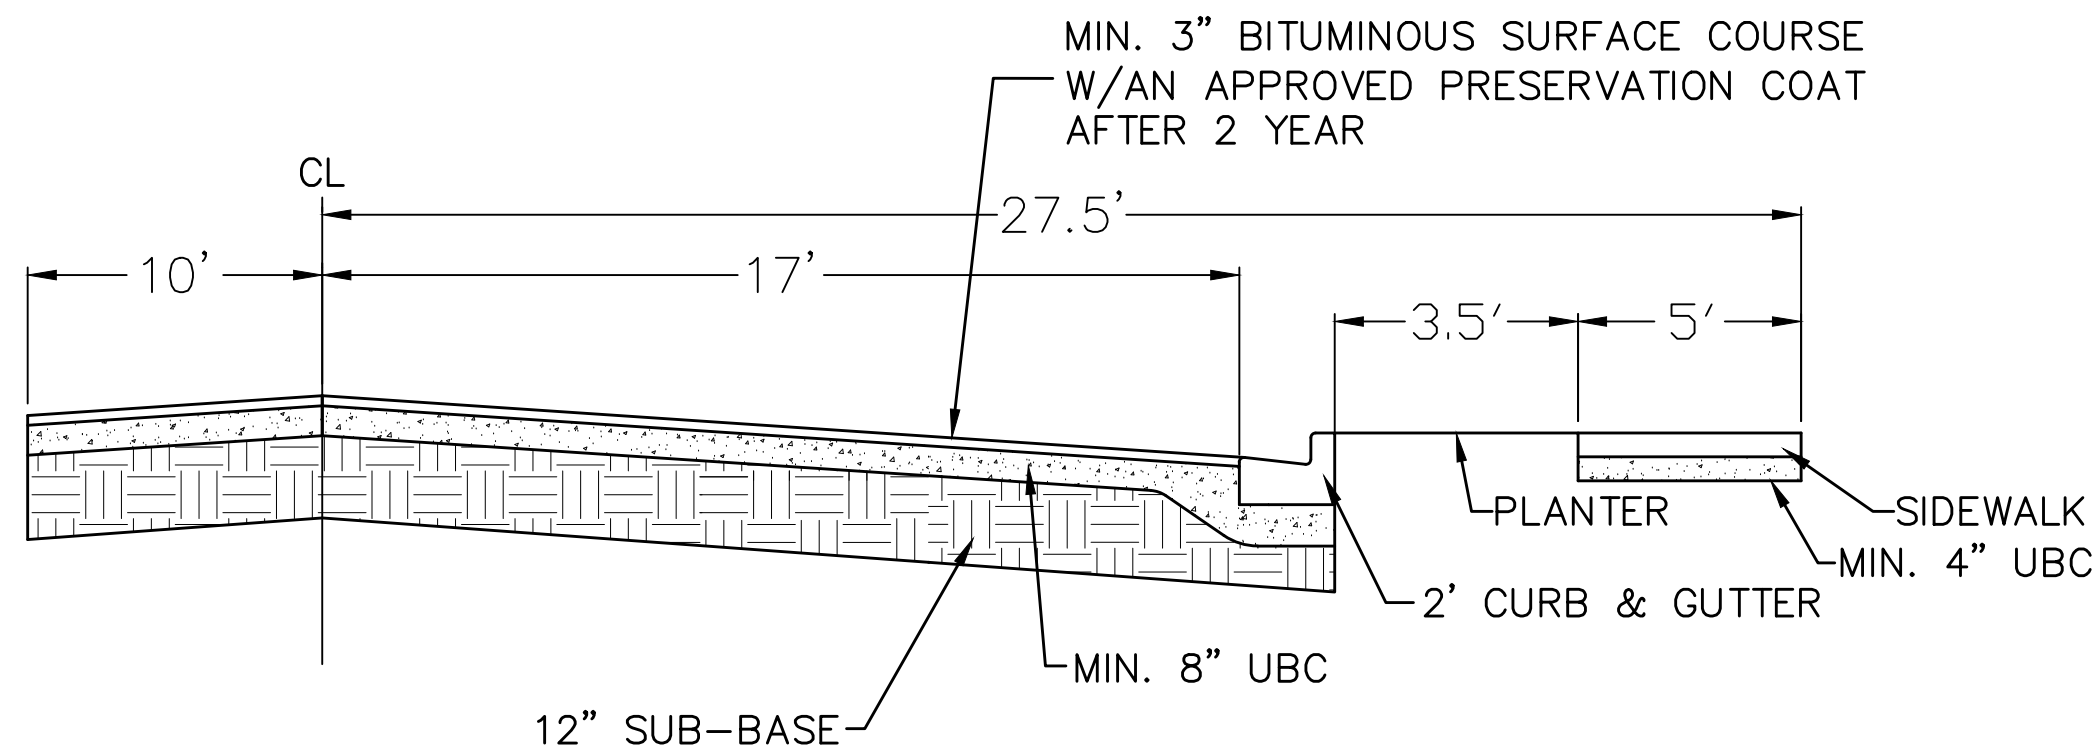

500 WEST CROSS SECTION
-NTS-

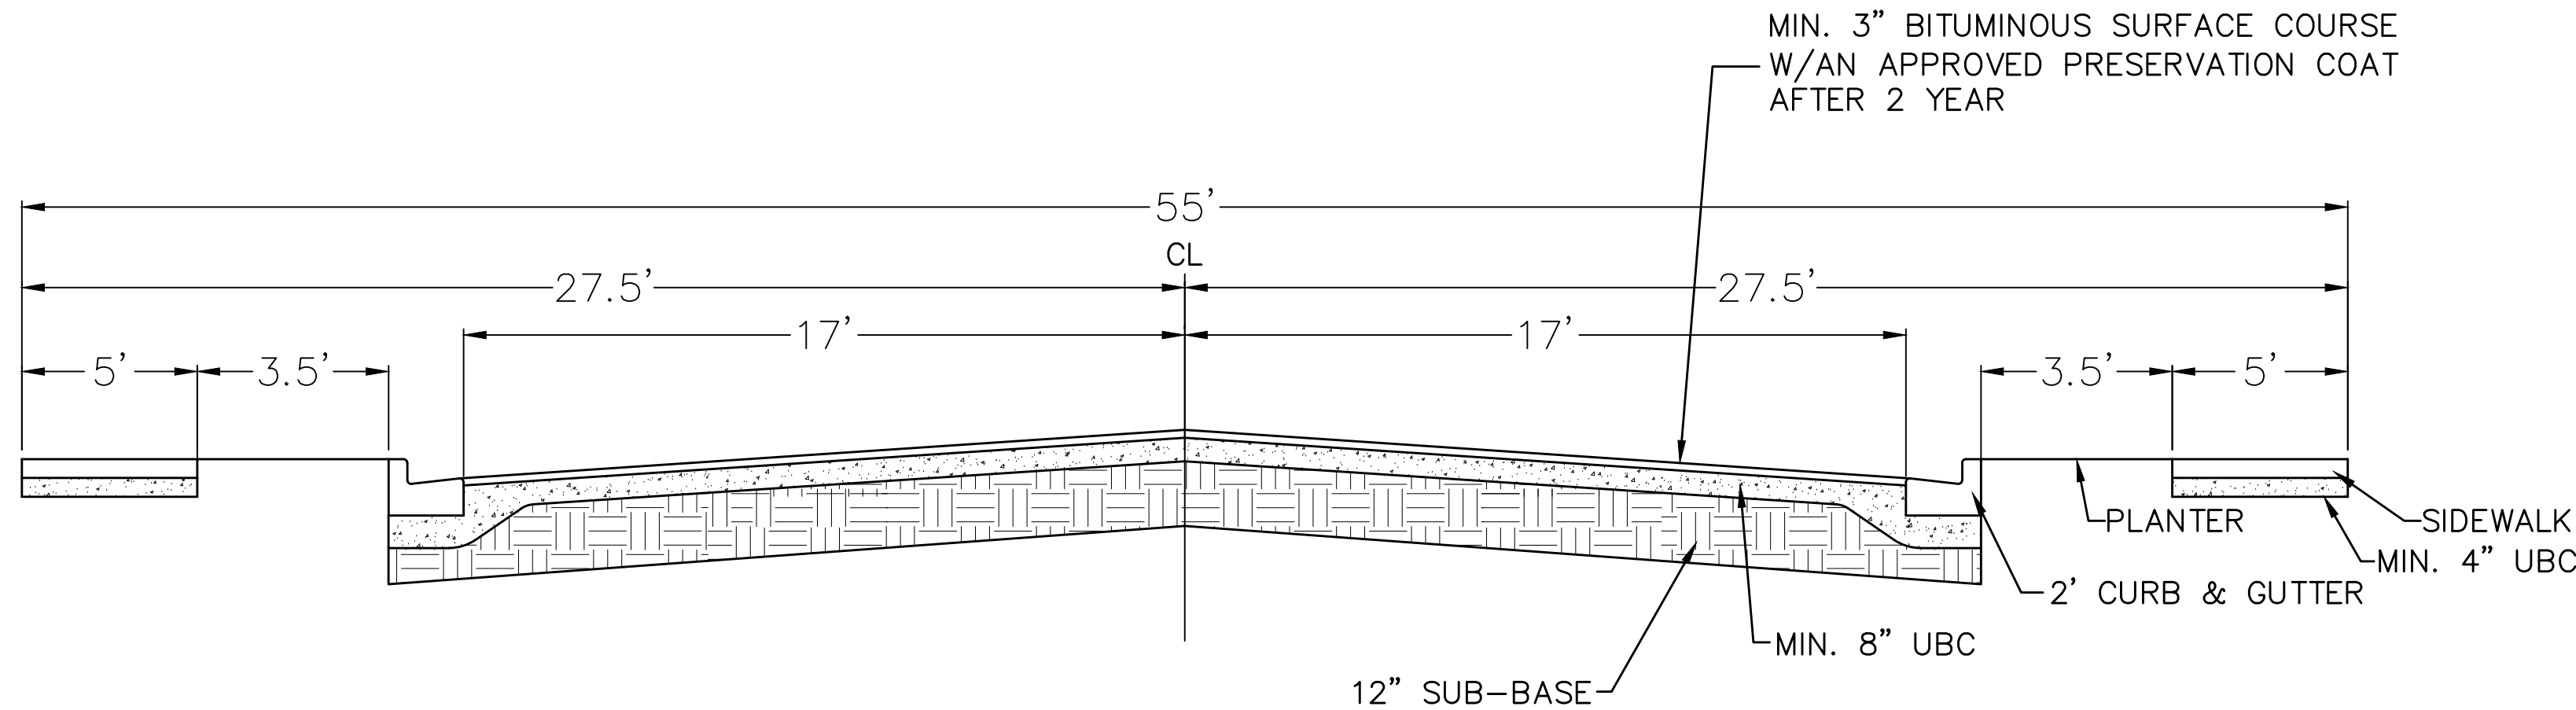


55' TYPICAL CROSS SECTION
-NTS-

SHEET NO.

6

NO.	REVISIONS	BY	DATE
12			
11			
10			
9			
8			
7			
6			
5			
4			
3			
2			
1			

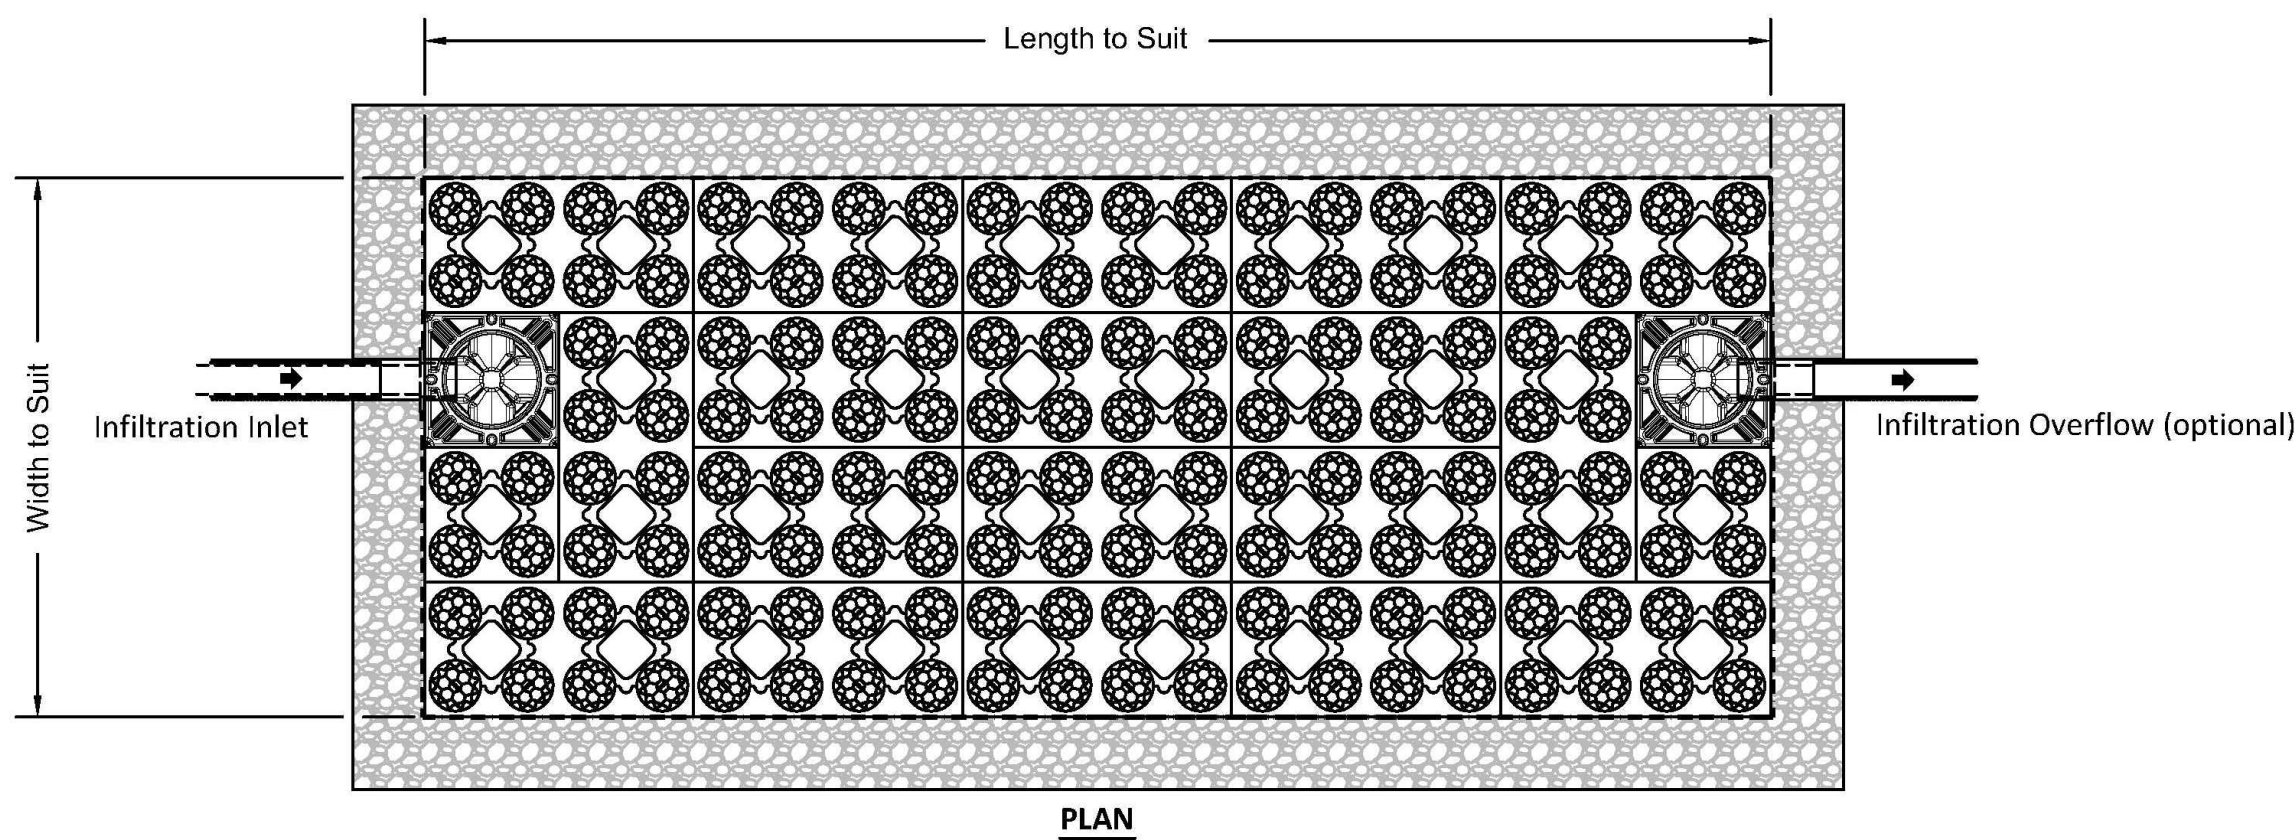

PLAN

Minimum cover depths (1) over the top of ACO StormBrixx	
Location	Minimum cover depth ft (m) (4)
Non-Trafficked areas i.e. Landscaping	
Car parks, vehicles up to 5512lbs gross mass	1.97 (0.6)
Car parks, occasional vehicles greater than 5512lbs (3) gross mass	2.46 (0.75)
Occasional HGV traffic up to 97,003lbs GVW (HA loading)	Please consult with ACO

(1) Assumes 27 degree load distribution through fill material and overlaying surface asphalt or block paving
(2) Minimum cover depth to avoid accidental damage from gardening/landscaping work
(3) Occasional Trafficking by refuse collection or similar vehicles (typically one per week)
(4) Please check minimum frost cover depths for geographical location


ACO StormBrixx® Access Chamber

The access chamber is designed to provide complete 3D access to enable inspection of all levels and areas of the system by either tracked or push rod CCTV inspection equipment. Where required, ACO StormBrixx® systems can be jetted using standard equipment.

The modular stackable chamber is designed to be incorporated into any StormBrixx® detention/retention or infiltration system, and forms an integral part of the system's overall volume, removing the need for expensive upstream manholes.

When the ACO StormBrixx® access chamber has been configured to create a low flow drain down channel or a silt trap, the unit allows for the removal of silt and debris.


Cover and frame
18" diameter (450mm) solid ductile iron cover and frame is available to complete the StormBrixx® access chamber installation. Cover is rated to 40 ton loads.

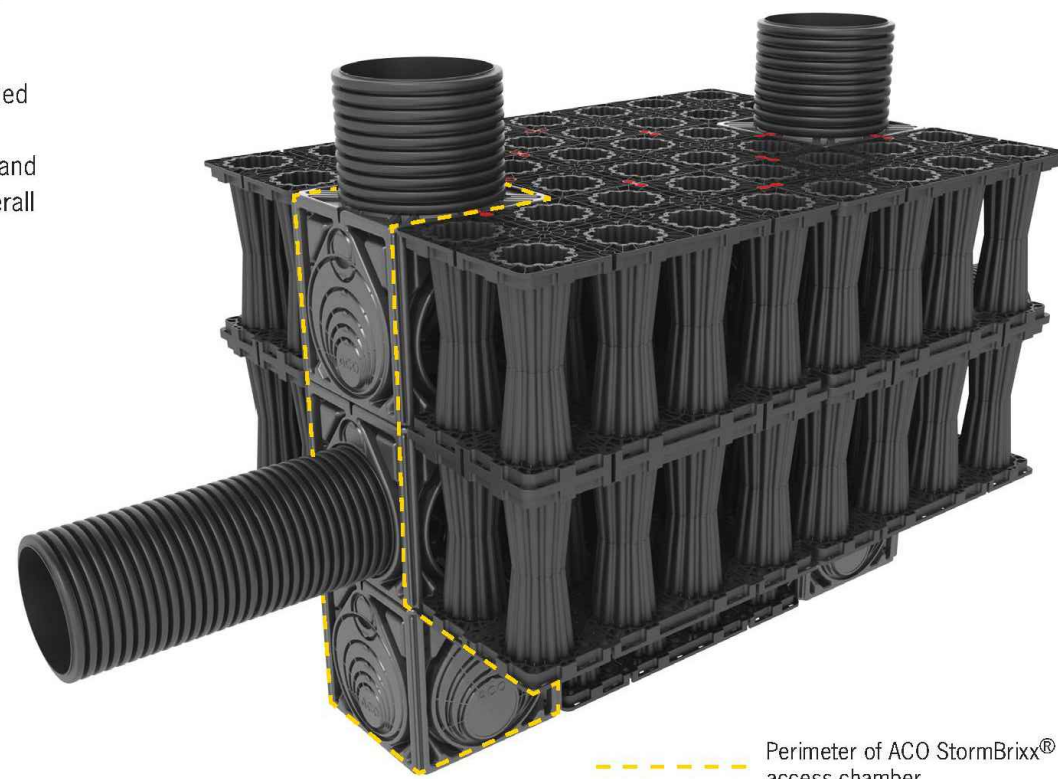

Cut unit at guides for required pipe connection. Push up to 2.5' (65mm) of pipe into access chamber module.



If using more than one access chamber module in a stack, it will be necessary to remove base from all modules except bottom base unit. Cut along the recessed cutting line provided and remove base.

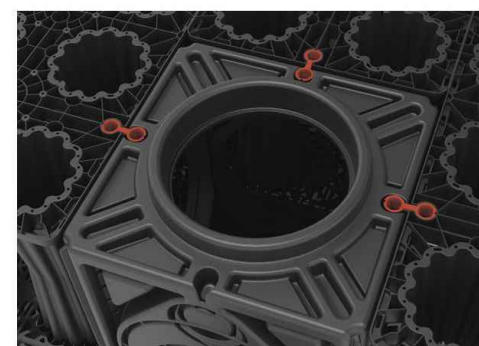

Layer connectors should be incorporated before the next module is added to the access chamber stack.




Once the main access chamber has been constructed it will be necessary to add a 18" (450mm) ID raising piece cut to length and placed over the top of the access chamber unit. Once the bases of the upper module(s) have been removed, simply stack units on top of each other ensuring that each module is clipped to the main structure using the StormBrixx® layer connectors.



www.ACOStormBrixx.us

8

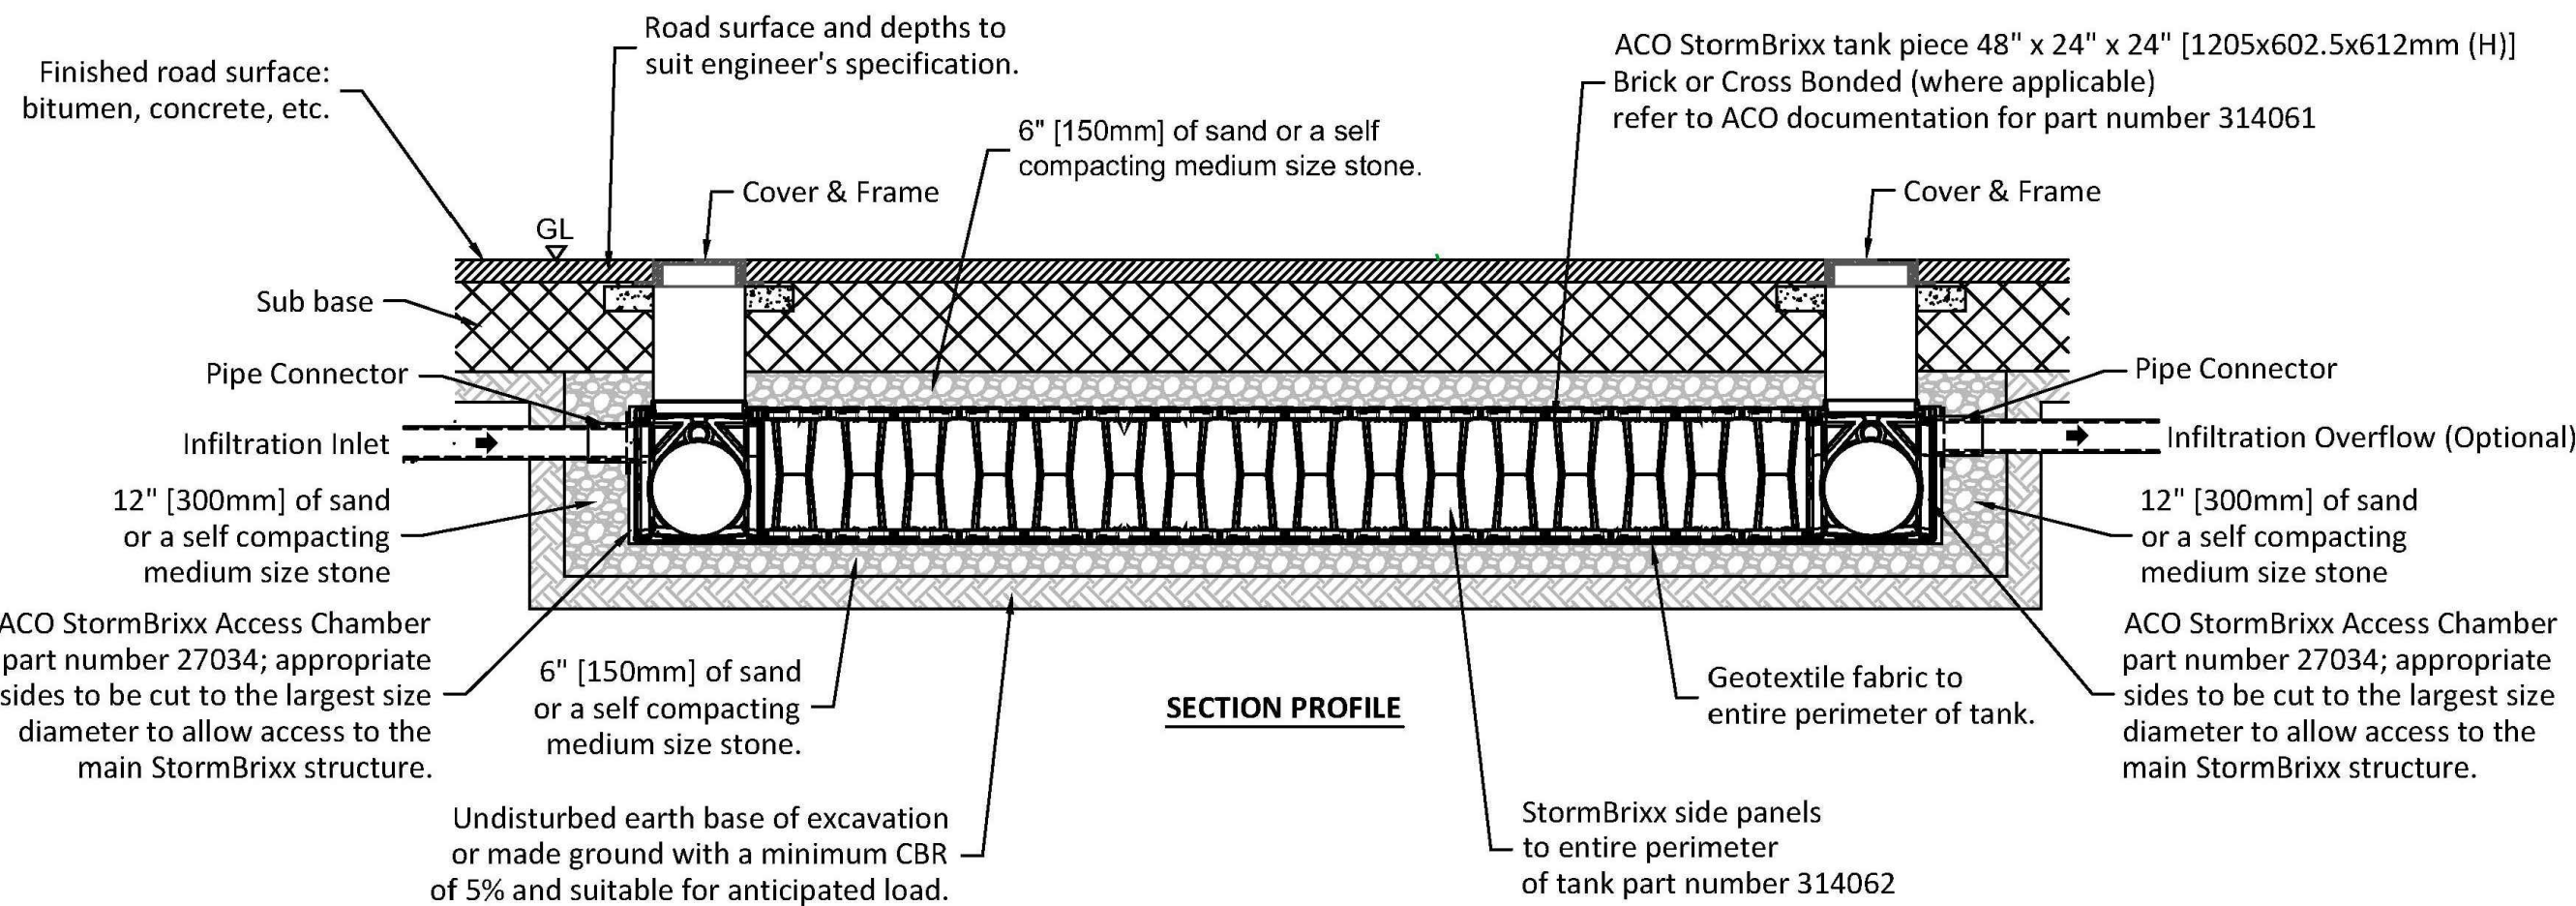

SECTION PROFILE

This drawing is for guidance purposes only. This is to be read in conjunction with other ACO drawings and is subject to all ACO Polymer Products, Inc. guidance, liabilities and manufacturers warranties. For further information please contact our technical department, visit the StormBrixx website at <http://www.acostormbrixx.us/>, or email us at info@acousa.com

ACO Polymer Products, Inc.

825 W. Beechcraft St Casa Grande, AZ 85122 Tel: 520-421-9988 Fax: 520-421-9899	9470 Pinecone Drive Mentor, OH 44060 Tel: 440-639-7230 Fax: 440-639-7235	4211 Pleasant Rd. Fort Mill, SC 29708 Tel: 440-639-7230 Fax: 803-802-1063
---	---	--

South Carolina Tel: 800-543-4764

SBD-1L-RA	INFILTRATION - STORMBRIXX SINGLE LAYER WITH ACCESS UNITS AND OVERFLOW (HARDSCAPE)			
DATE: 11/24/15	INSTALLATION DRAWING - ACO STORMBRIXX			
ISSUE: A	Arizona Tel: 888-490-9552	e-mail: info@acousa.com	Ohio Tel: 800-543-4764	www.acousa.com

DETAIL SHEET

SANTAQUIN, UTAH




SILVER OAKS
ATLAS ENGINEERING
L.L.C.

PHASE 1

PHONE: 801-655-0566
945 E. 800 N. SUITE 16A
SPANISH FORK, UT 84660



Z:\2021\21-008 ERCANBRACK SANTAQUIN\CADD\FINAL\06-DETAILS.DWG

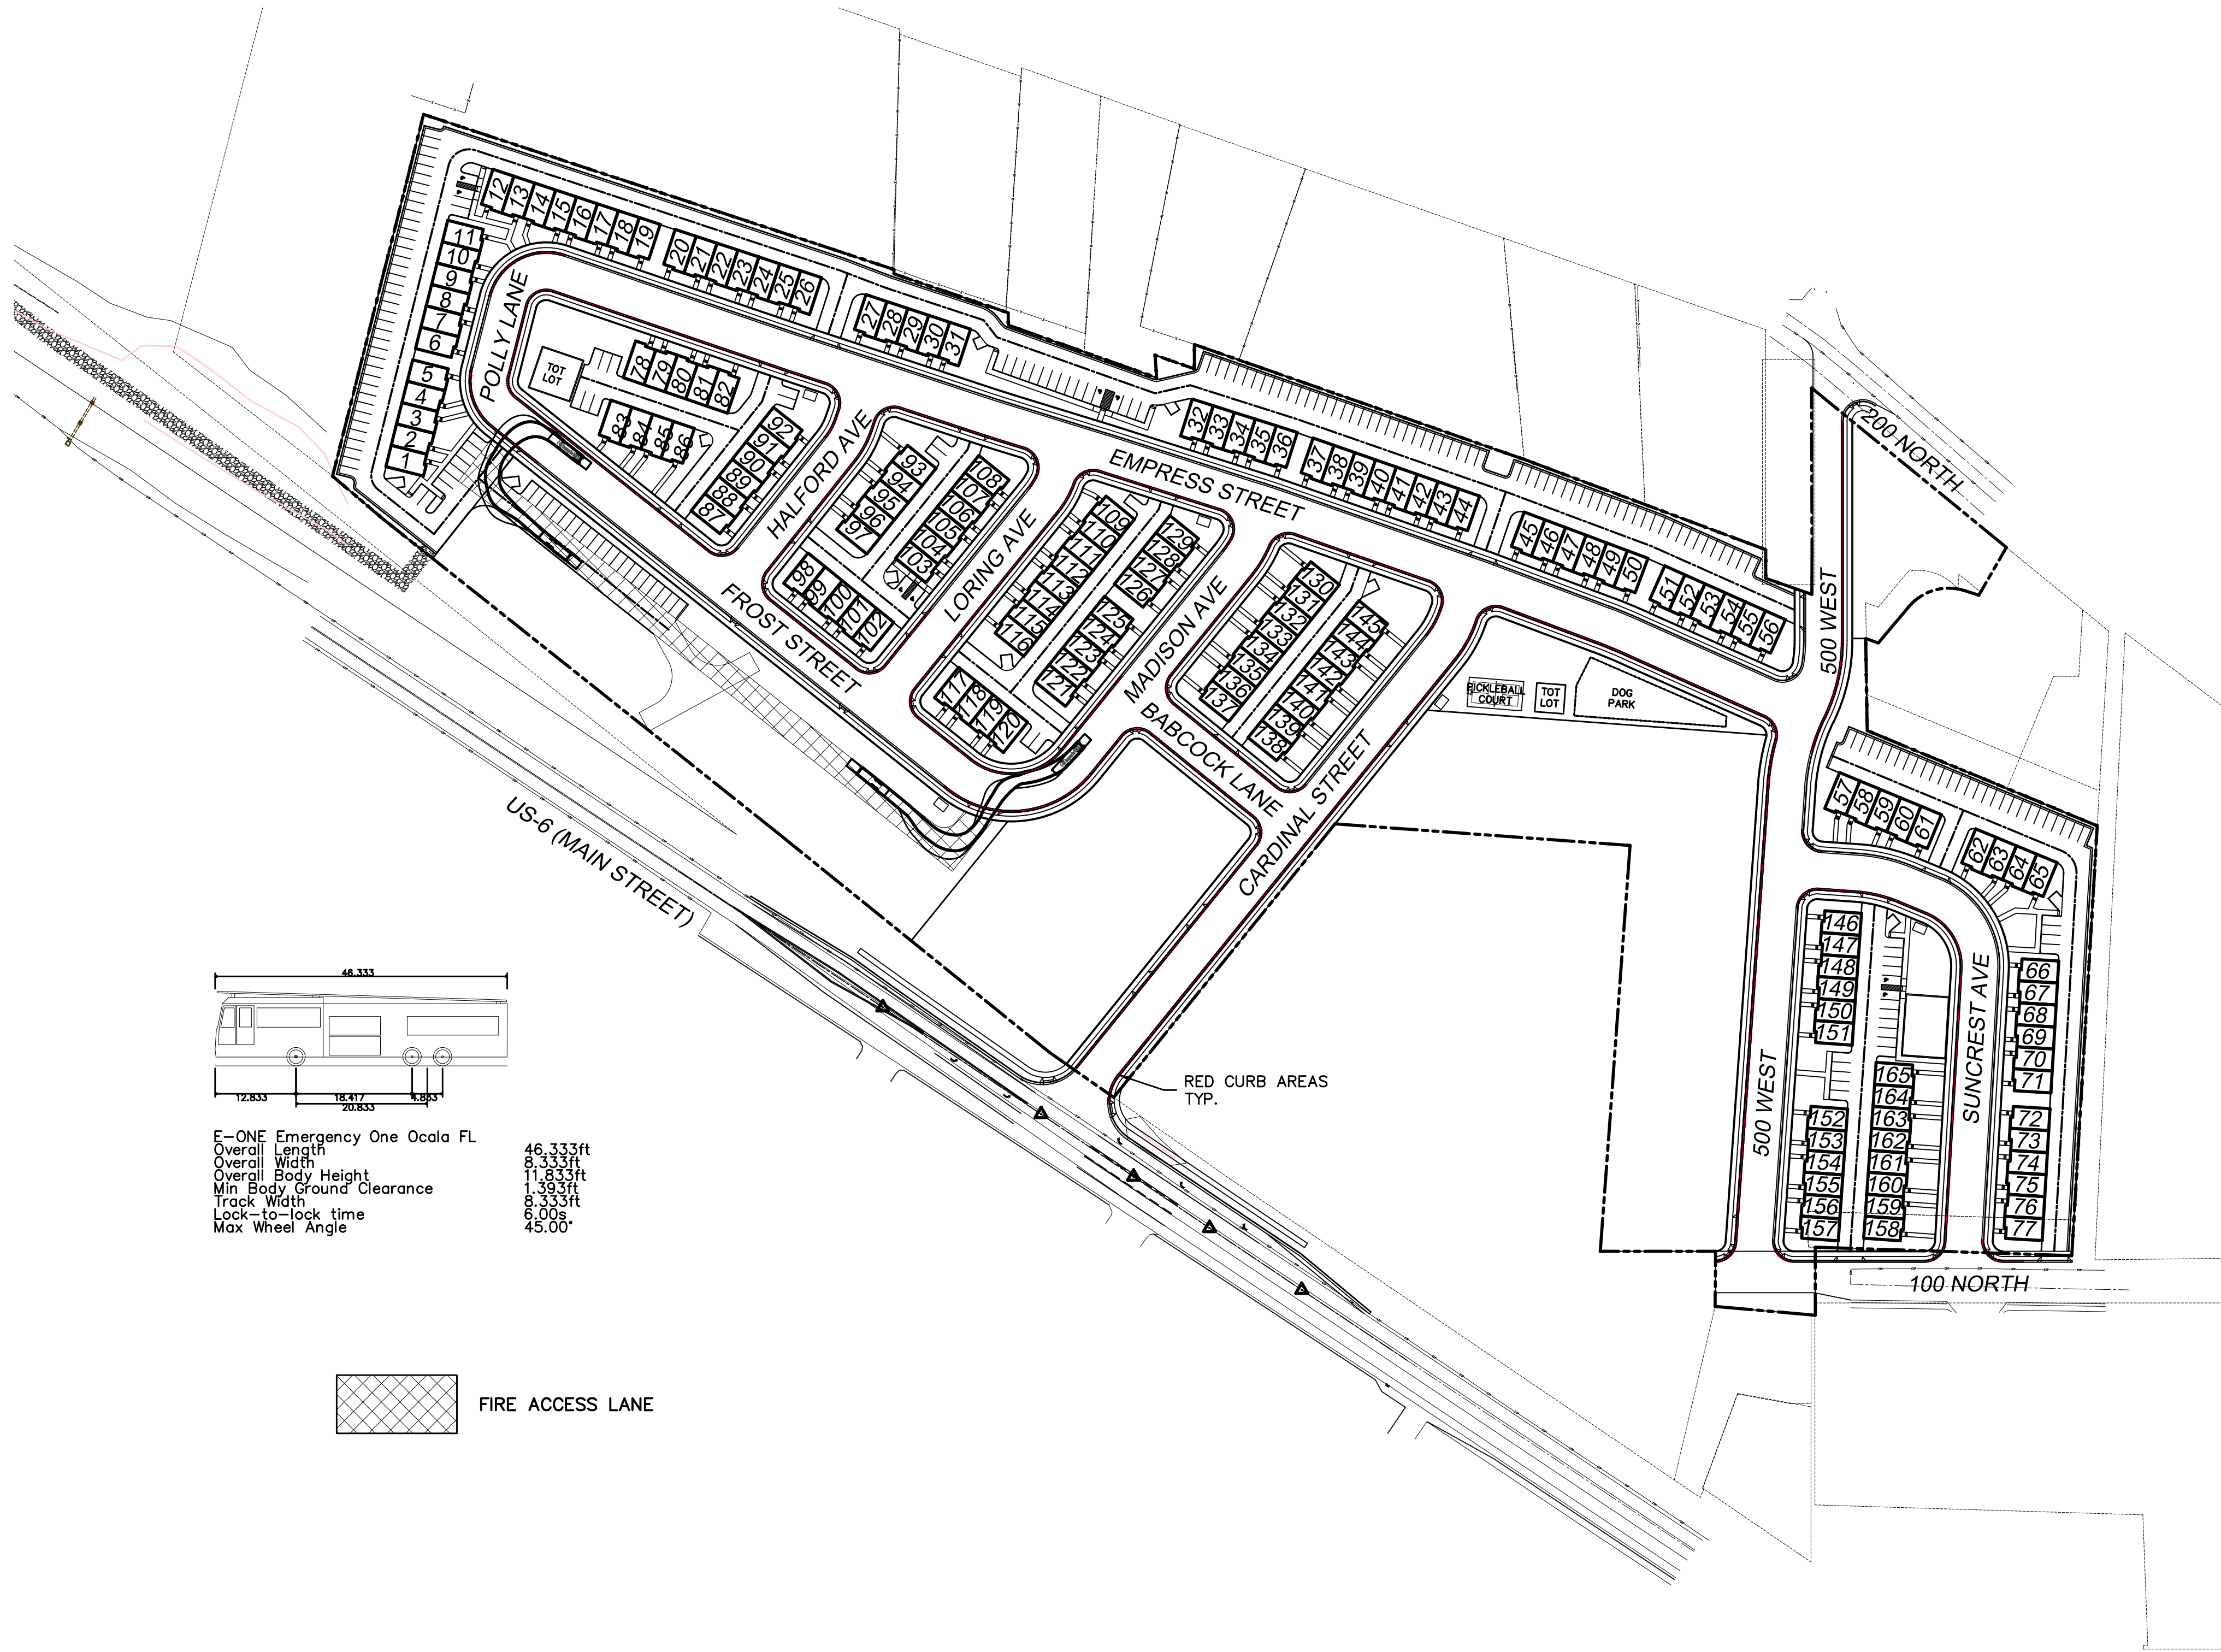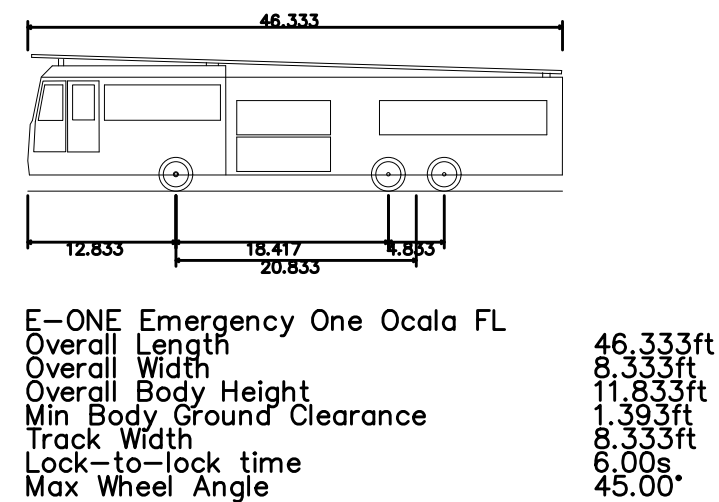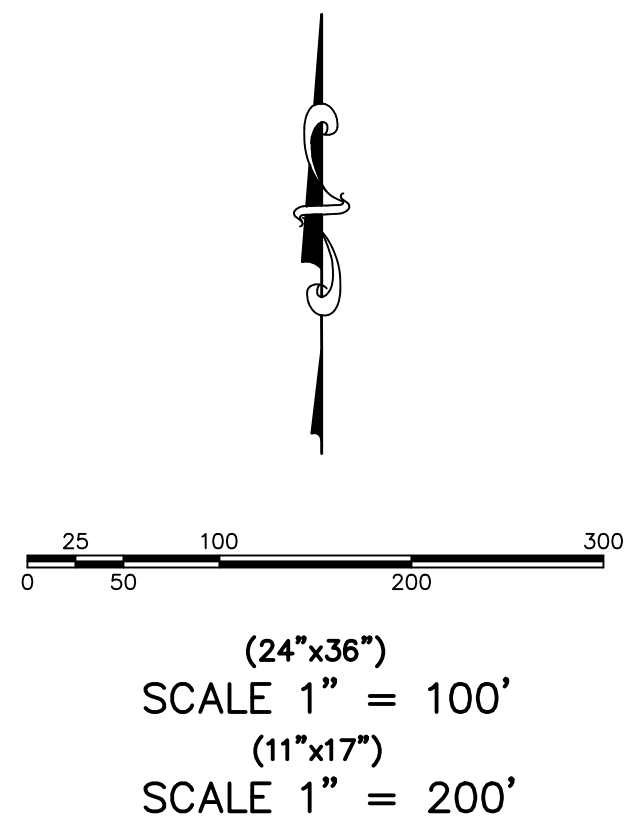



SILVER OAKS

PHASE 1

ENGINEERING

L.L.C.

PHONE: 801-655-0566

945 E. 800 N., SUITE 1A

SPANISH FORK, UT 84660

Z:\2021\21-008 ERCANBRACK SANTAQUIN\CADD\FINAL\07-FIRE PLAN.DWG



FIRE ACCESS/
OPEN SPACE PLAN

SANTAQUIN, UTAH

NO.	REVISIONS	BY	DATE
12			
11			
10			
9			
8			
7			
6			
5			
4			
3			
2			
1			

SHEET NO.

7

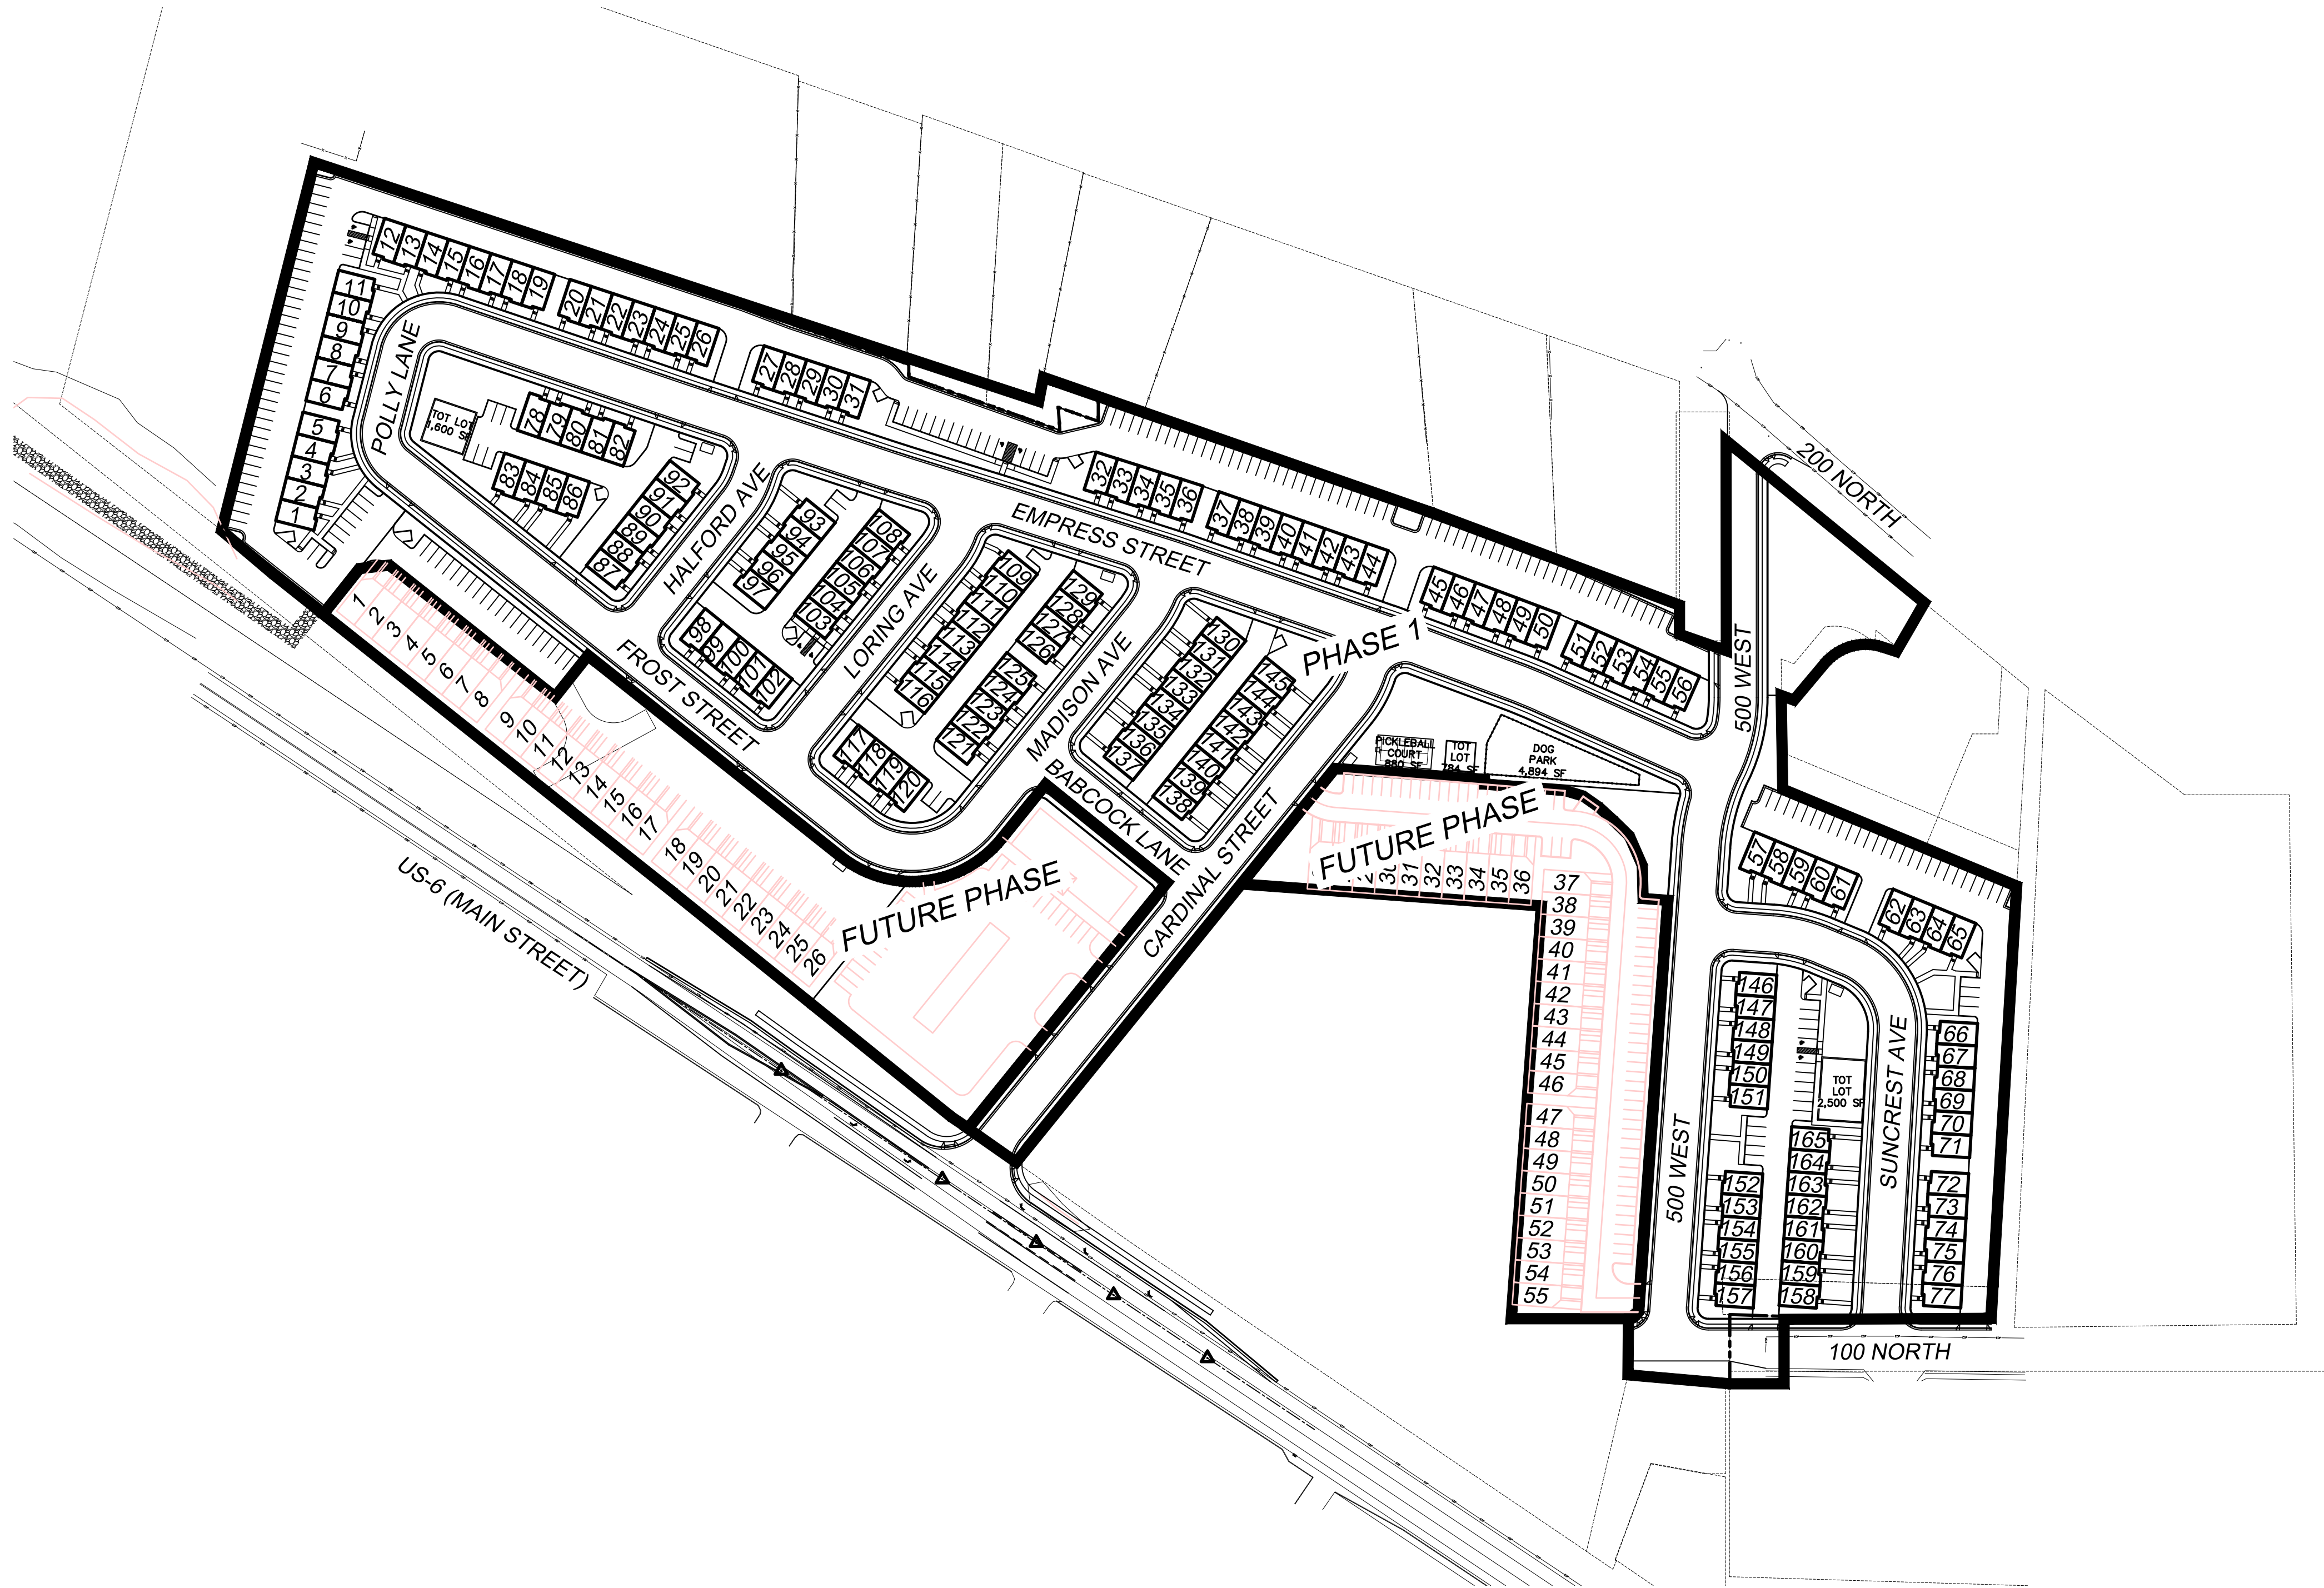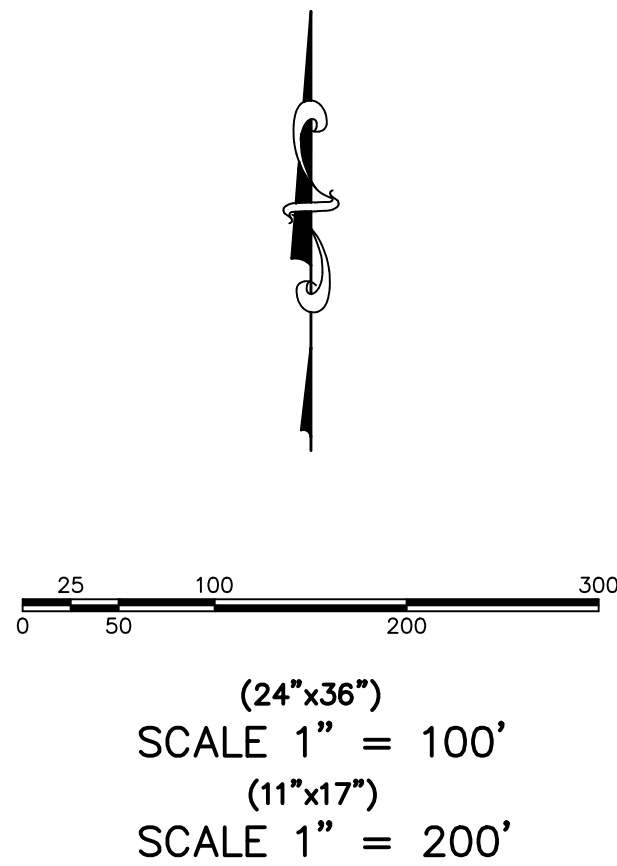


SILVER OAKS
ATLAS ENGINEERING L.L.C.
PHONE: 801-655-0566
945 E. 800 W. SUITE 1A
SPANISH FORK, UT 84660

PHASING PLAN
SANTAQUIN, UTAH

NO.	REVISIONS	BY	DATE
12			
11			
10			
9			
8			
7			
6			
5			
4			
3			
2			
1			

SHEET NO.
8

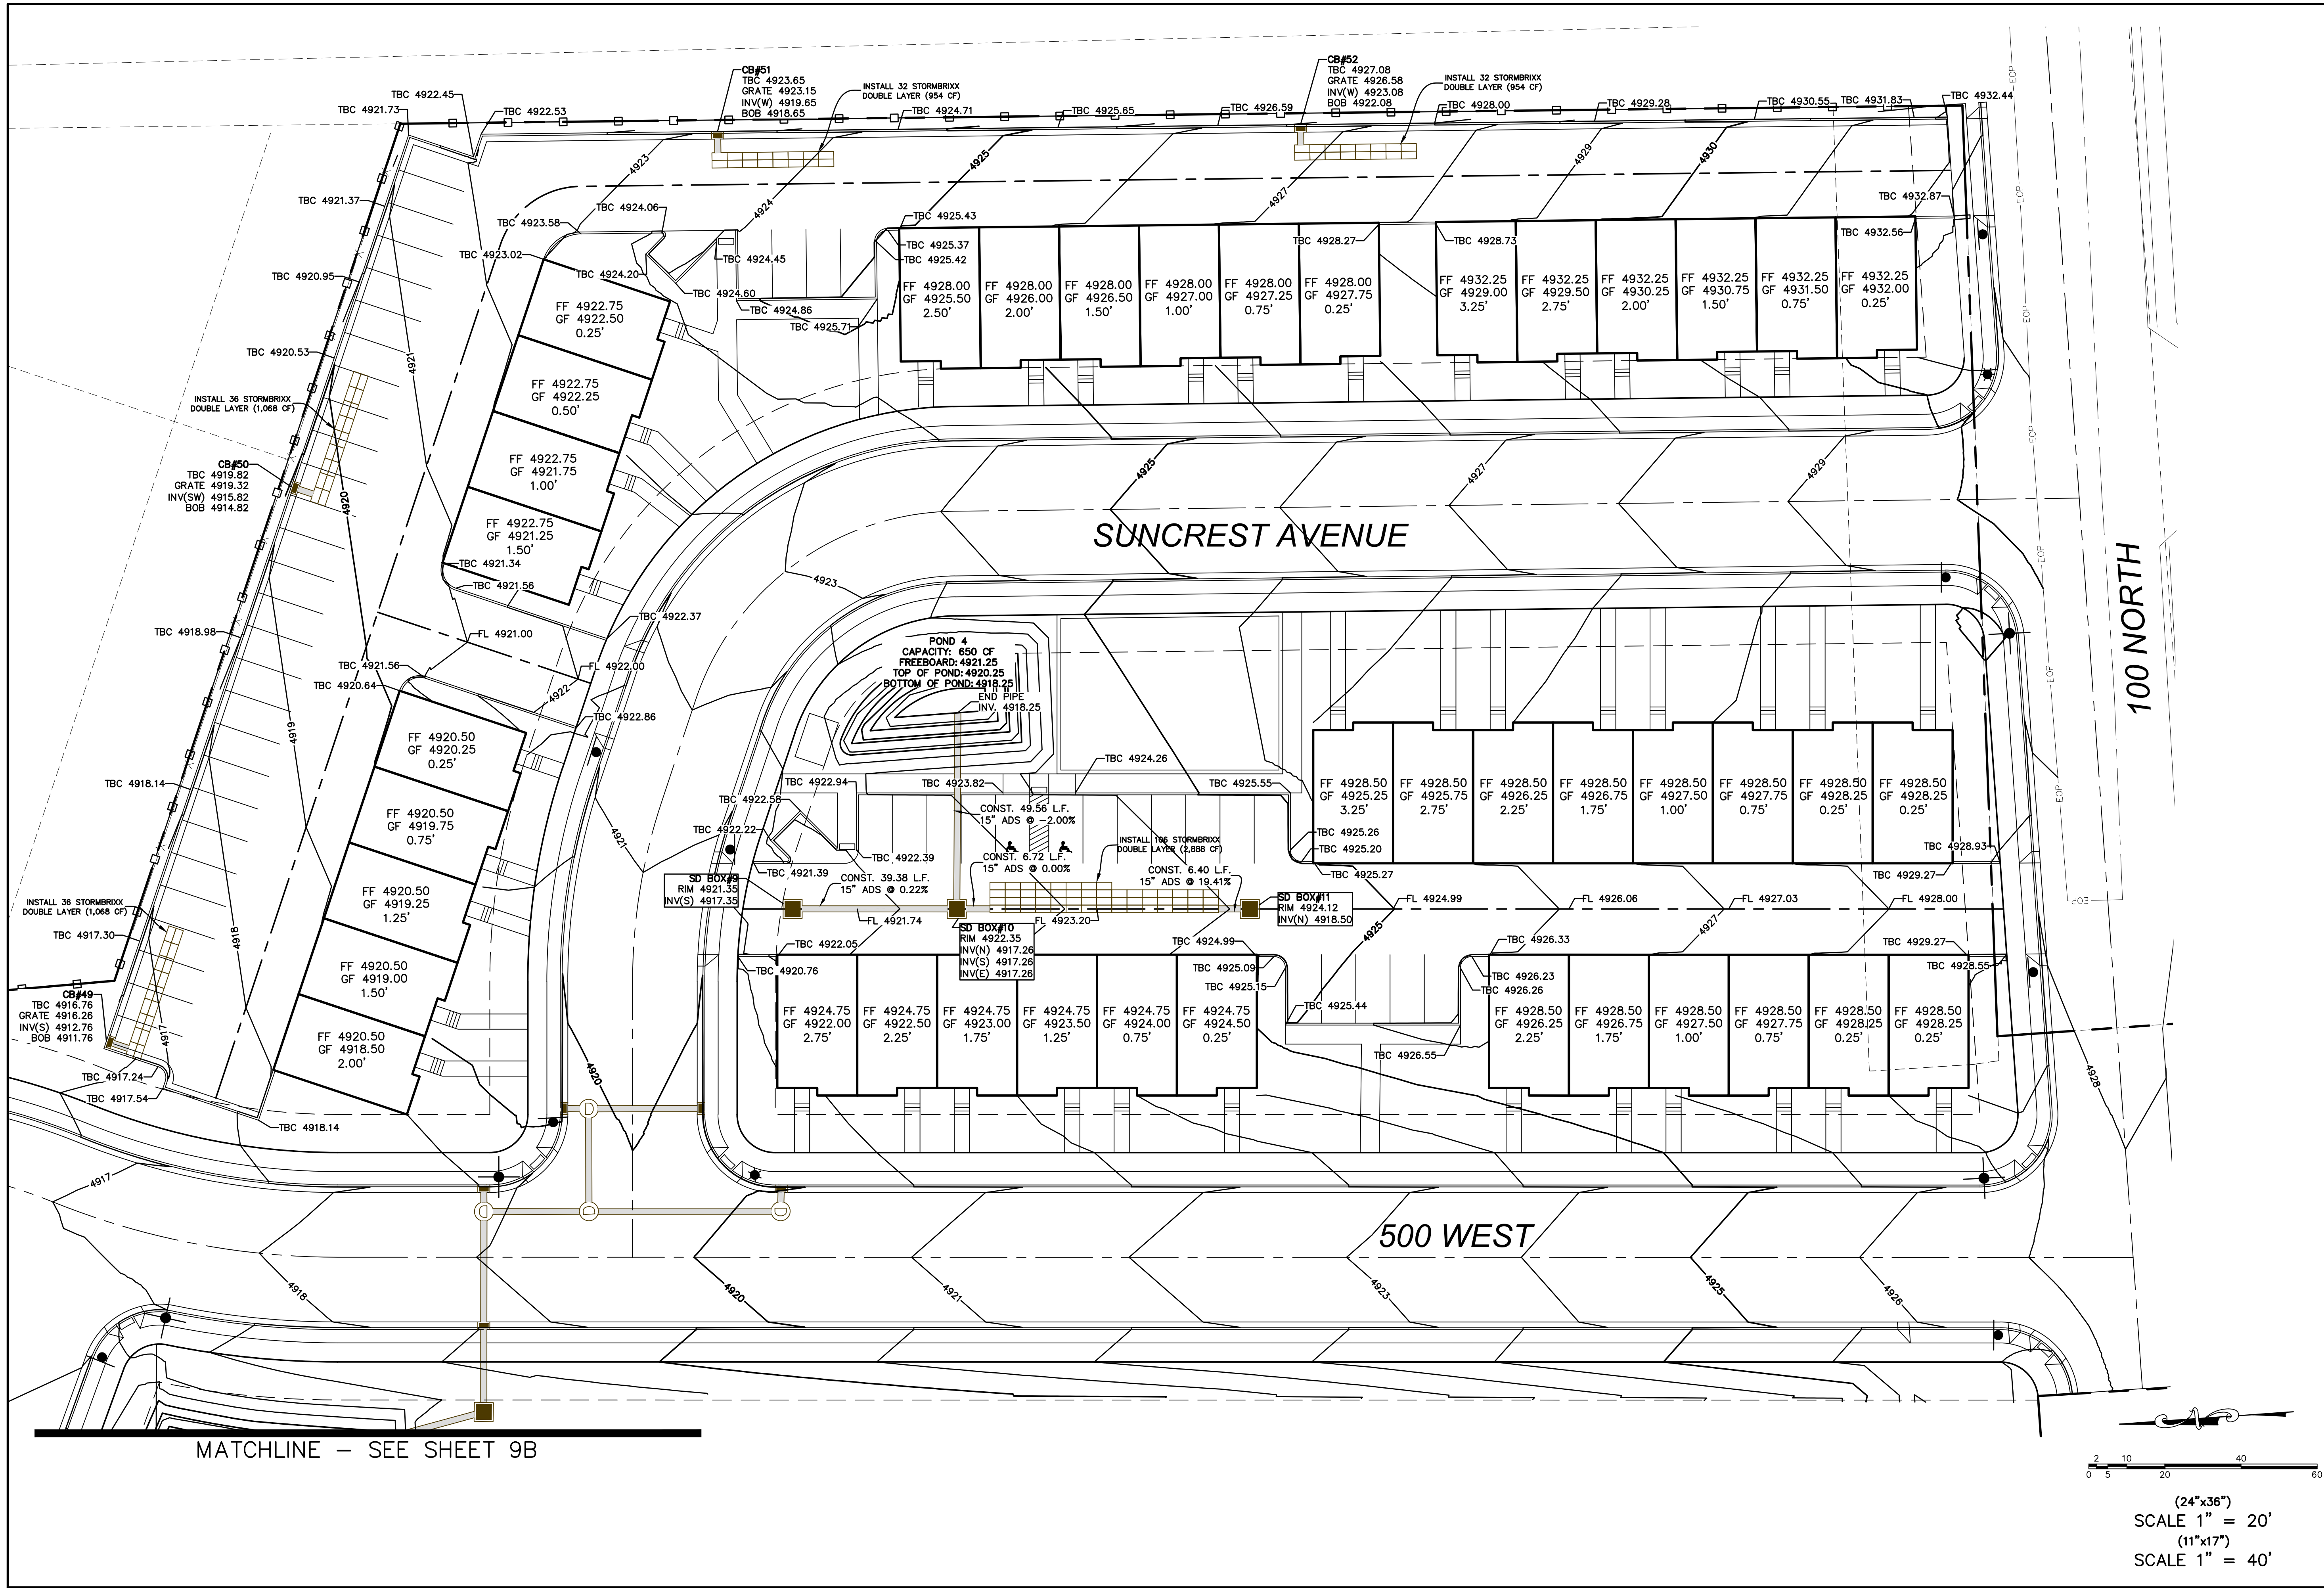

SILVER OAKS PHASE 1

ATLAS
ENGINEERING
L.L.C.

PHONE: 801-655-0566
945 E. 800 N., SUITE 100
SPANISH FORK, UT 84660

Z:\2021\21-008 ERCANBRACK_SANTAQUIN\CADD\FINAL\09-TBC PLAN.DWG

TBC PLAN


SANTAQUIN, UTAH

SHEET NO.

9A

REVISIONS		BY	DATE
12			
11			
10			
9			
8			
7			
6			
5			
4			
3			
2			
1			
NO.			

(24"x36")
SCALE 1" = 20'
(11"x17")
SCALE 1" = 40'

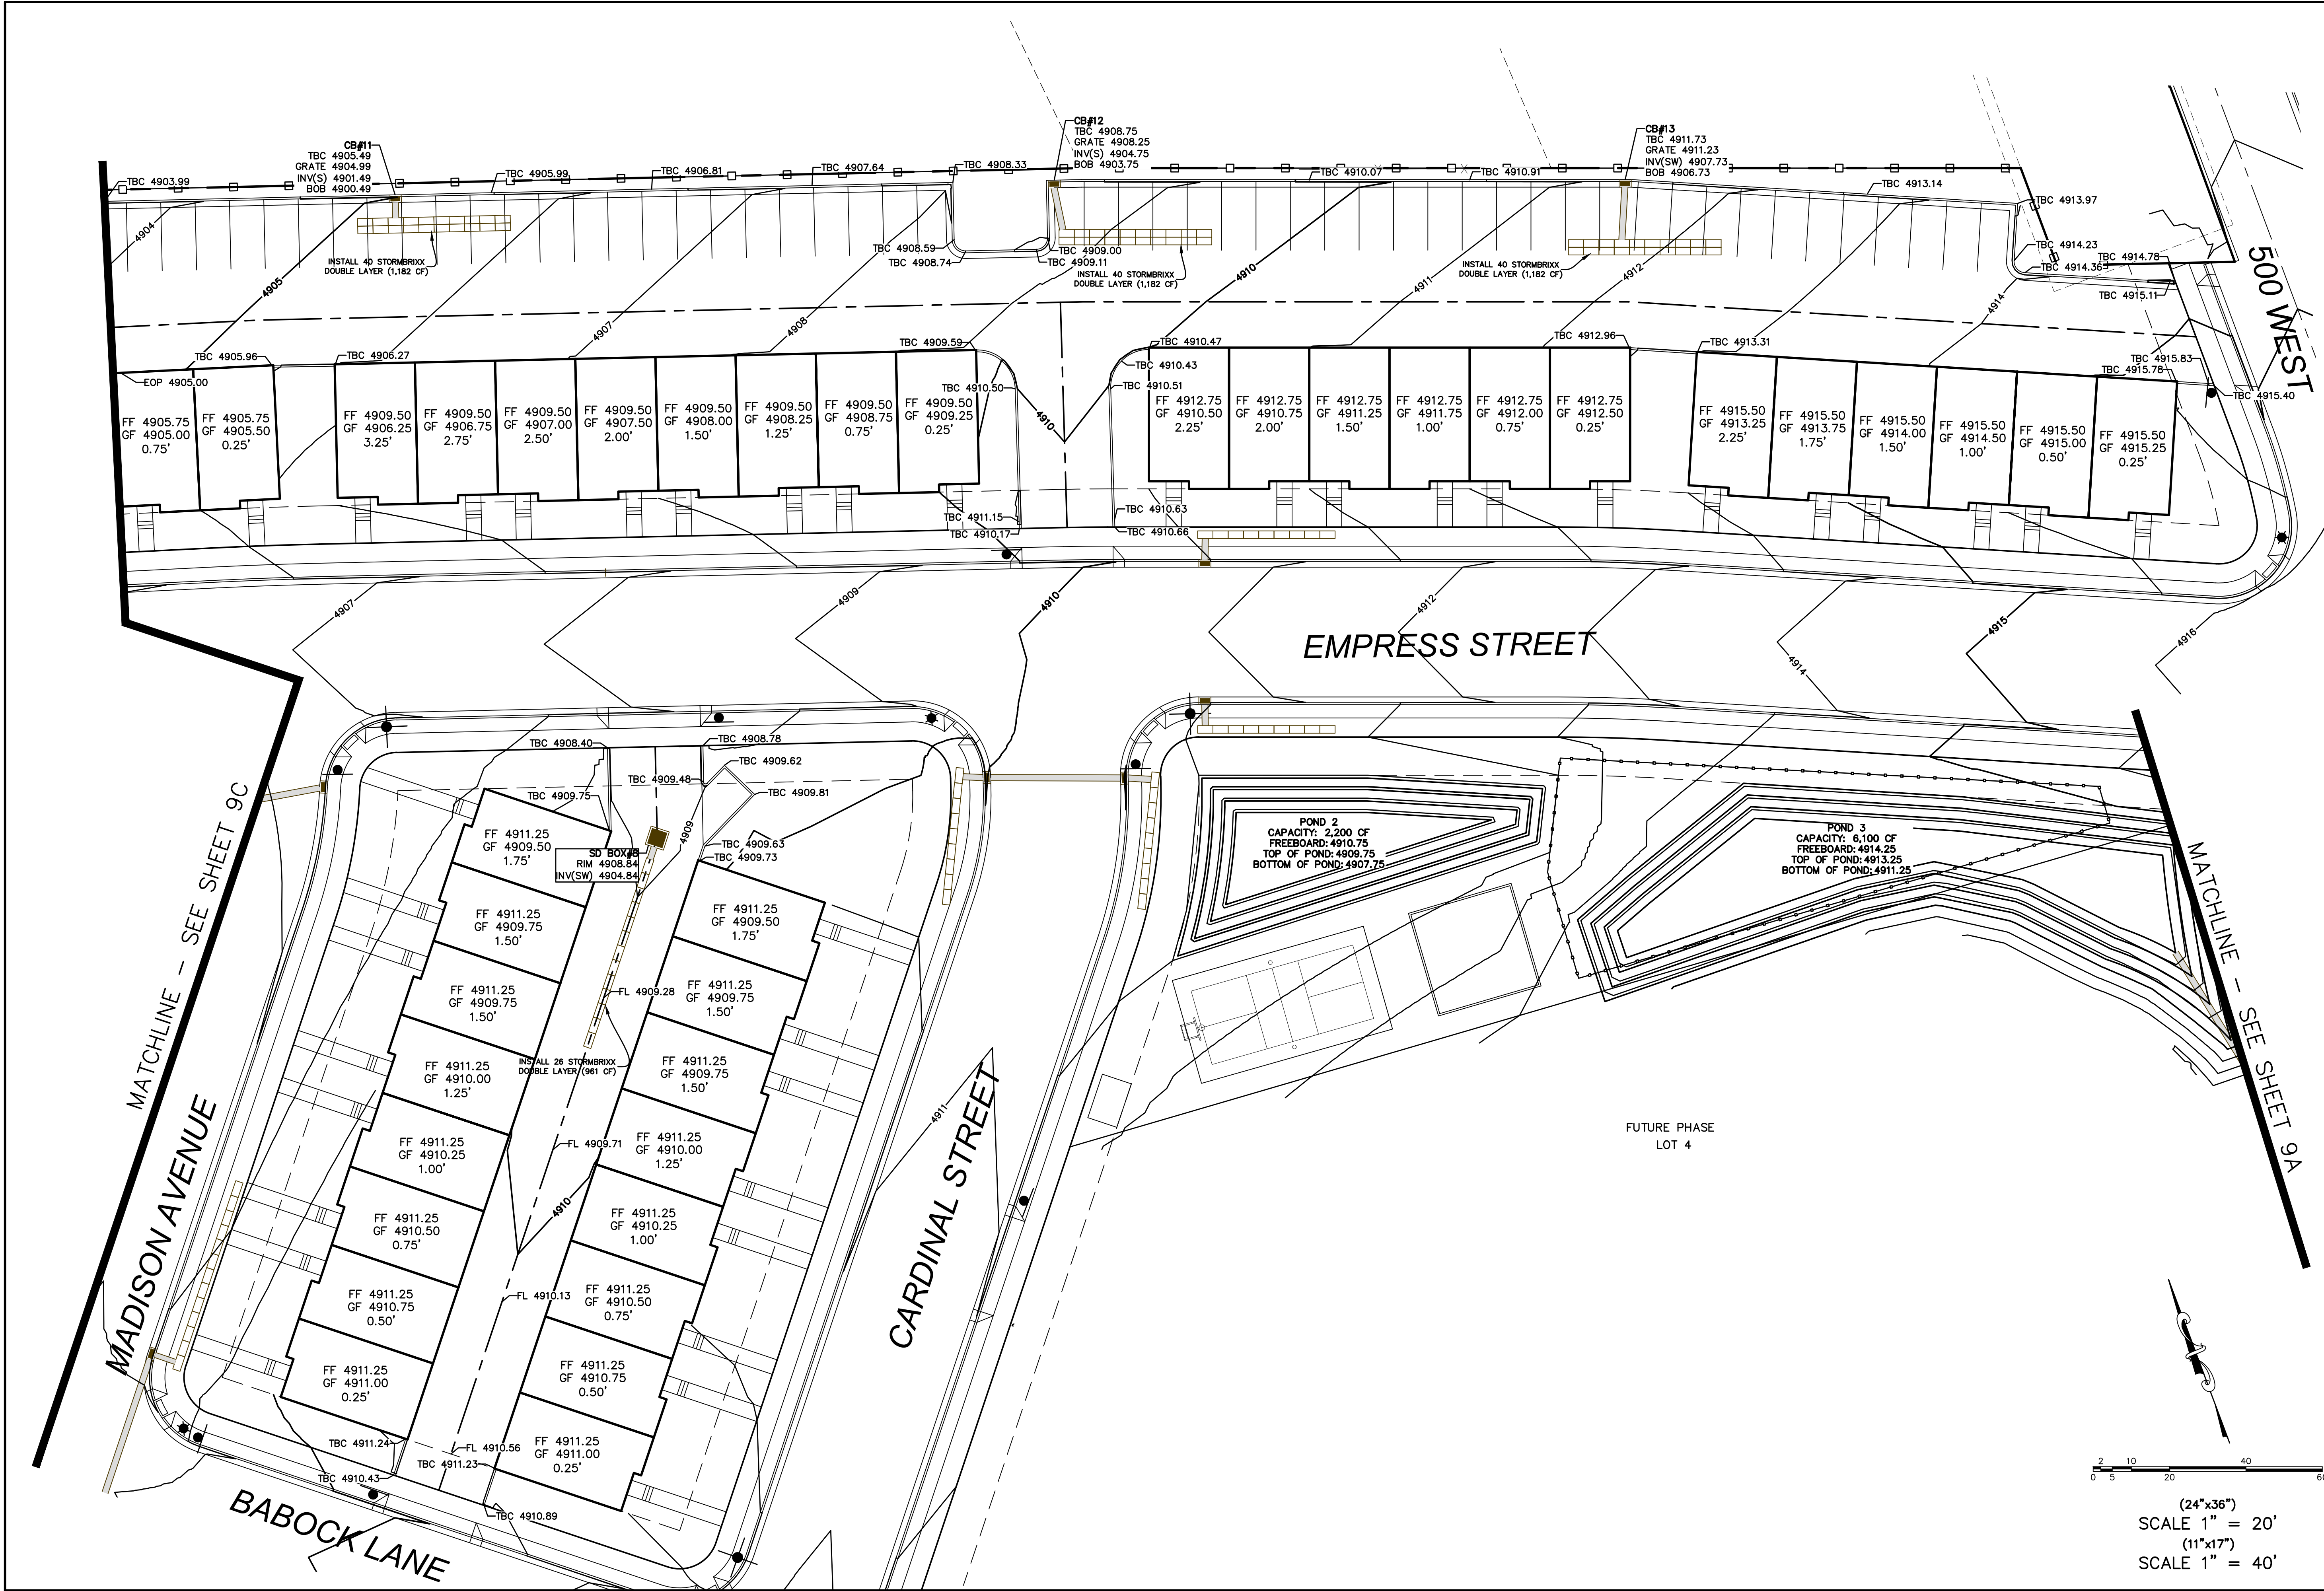

SHEET NO.

9B

NO.	REVISIONS	BY	DATE
12			
11			
10			
9			
8			
7			
6			
5			
4			
3			
2			
1			

TBC PLAN


SANTAQUIN, UTAH



SILVER OAKS PHASE 1

ATLAS ENGINEERING L.L.C.

PHONE: 801-655-0566
945 E. 800 W., SUITE 16A
SPANISH FORK, UT 84660

Z:\2021\21-008 ERCANBRACK SANTAQUIN\CADD\FINAL\09-TBC PLAN.DWG

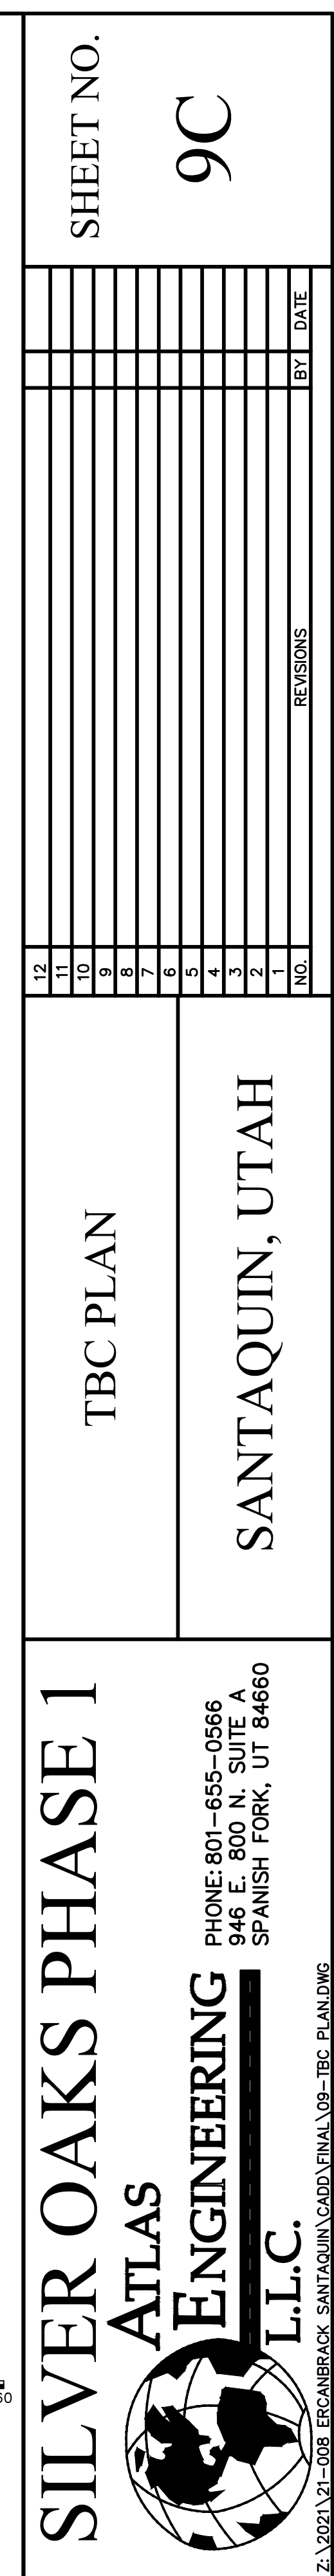

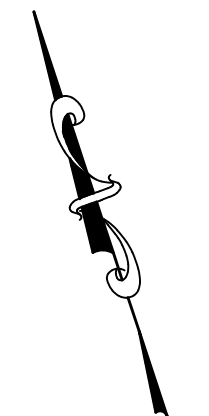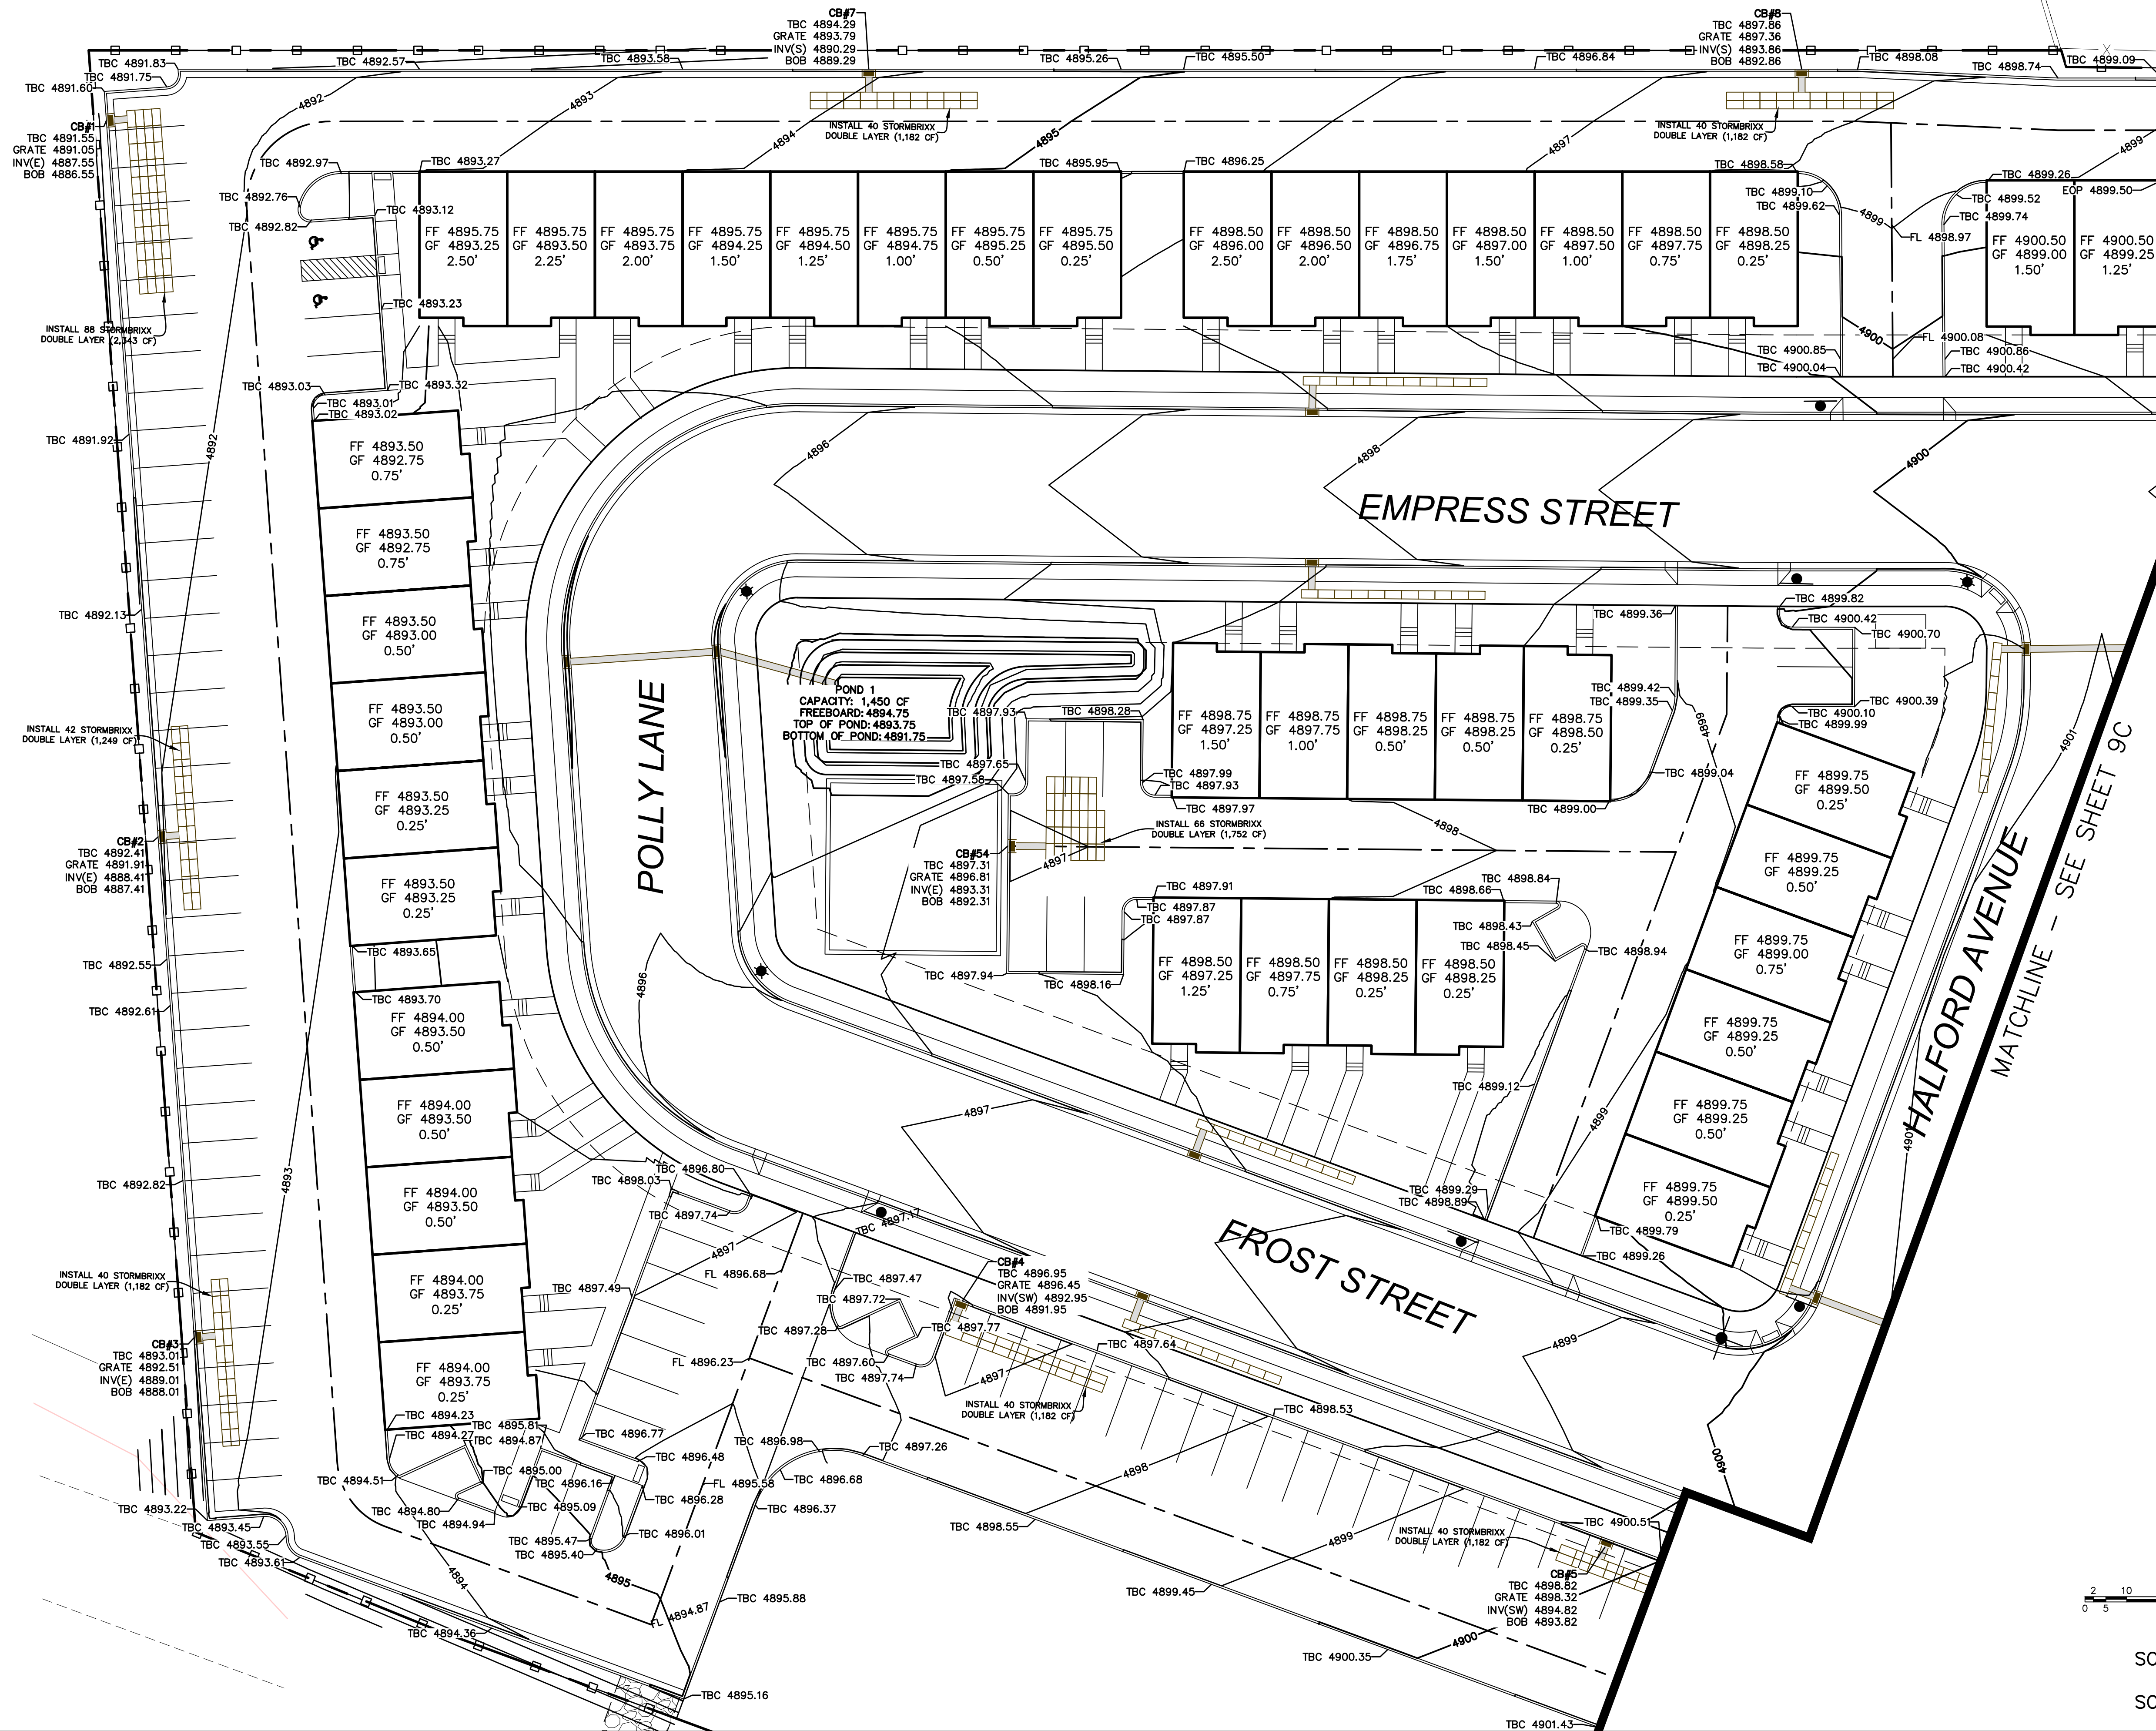

(24"x36")
SCALE 1" = 20'
(11"x17")
SCALE 1" = 40'

SHEET NO.

9D

NO.	DATE	REVISIONS
12		
11		
10		
9		
8		
7		
6		
5		
4		
3		
2		
1		

TBC PLAN


SANTAQUIN, UTAH

SILVER OAKS PHASE 1



PHONE: 801-655-0566
945 E. 800 N., SUITE 100
SPANISH FORK, UT 84660

Z:\2021\21-008 ERCANBRACK SANTAQUIN\CAD\FINAL\09-TBC PLAN.DWG

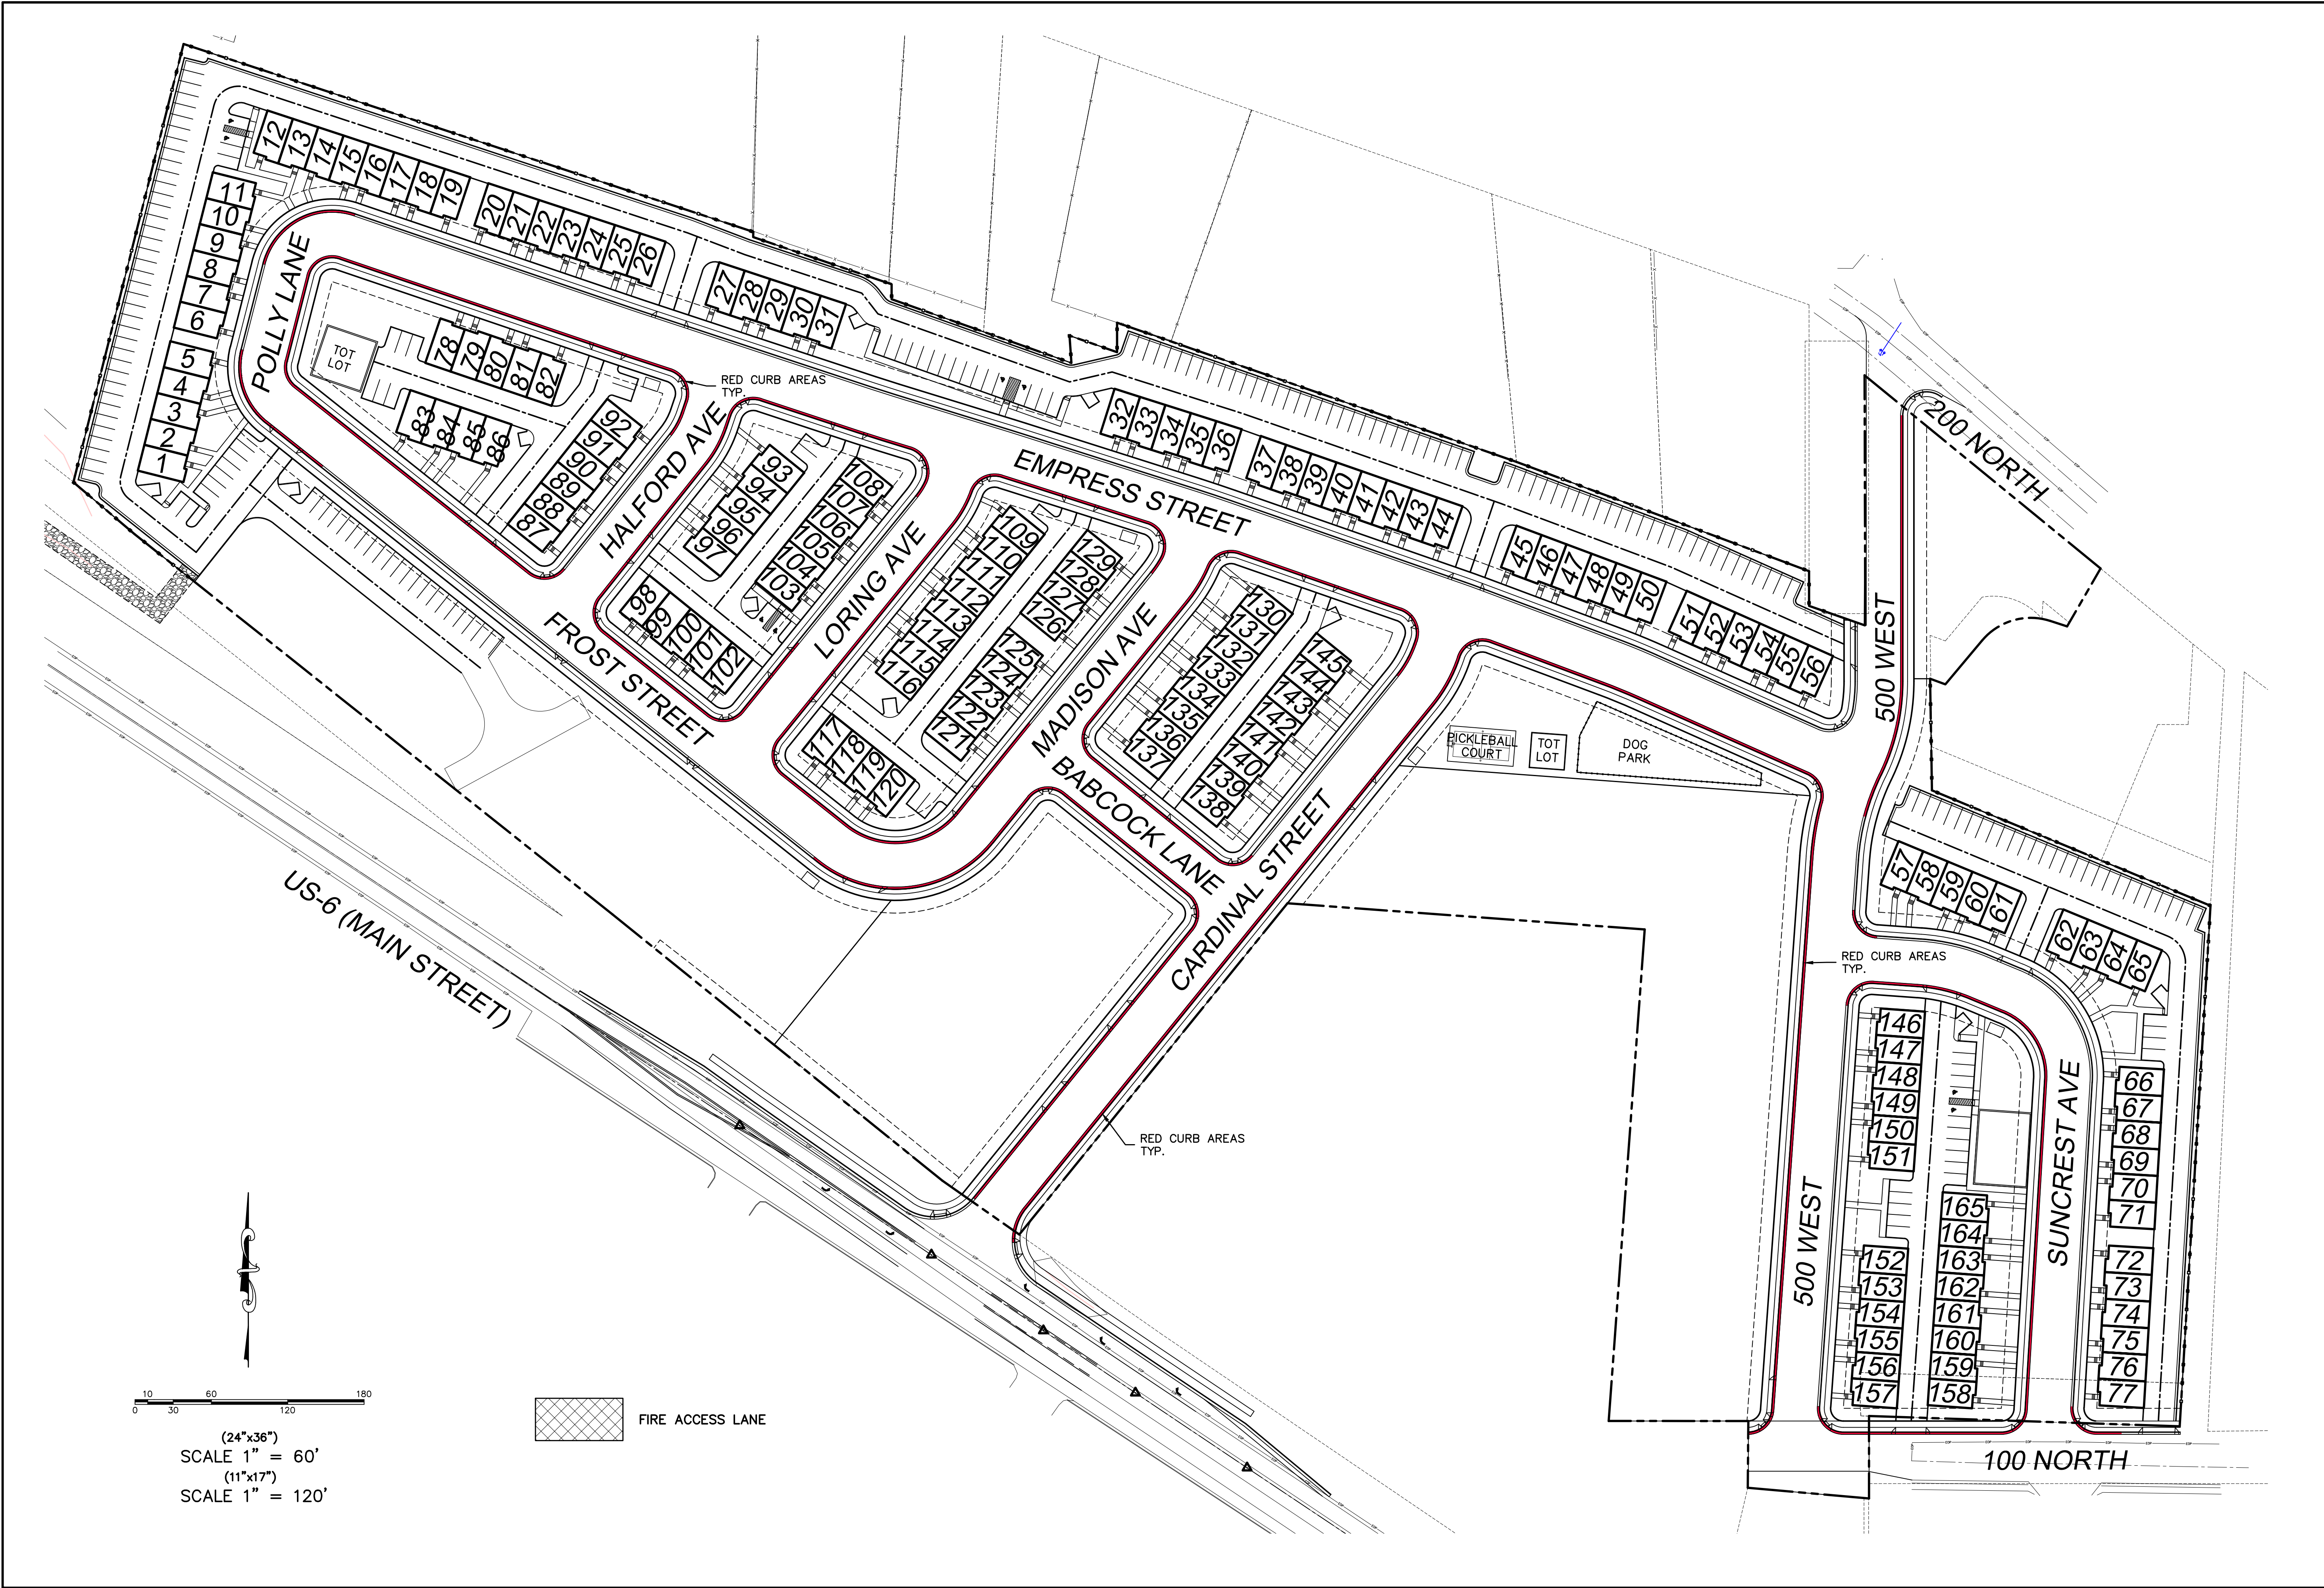

0 10 30 60 120 180

(24"x36")
SCALE 1" = 60'

(11"x17")
SCALE 1" = 120'

SILVER OAKS
PHASE 1
ENGINEERING
L.L.C.

PHONE: 801-655-0566
946 E. 800 N. SUITE A
SPANISH FORK, UT 84660

"RED CURB" PLAN


SANTAQUIN, UTAH

SHEET NO.



10

REVISIONS	
NO.	DATE
12	
11	
10	
9	
8	
7	
6	
5	
4	
3	
2	
1	

Z:\2021\21-008 ERCANBRACK SANTAQUIN\CADD\FINAL\10-RED CURB PLAN.DWG

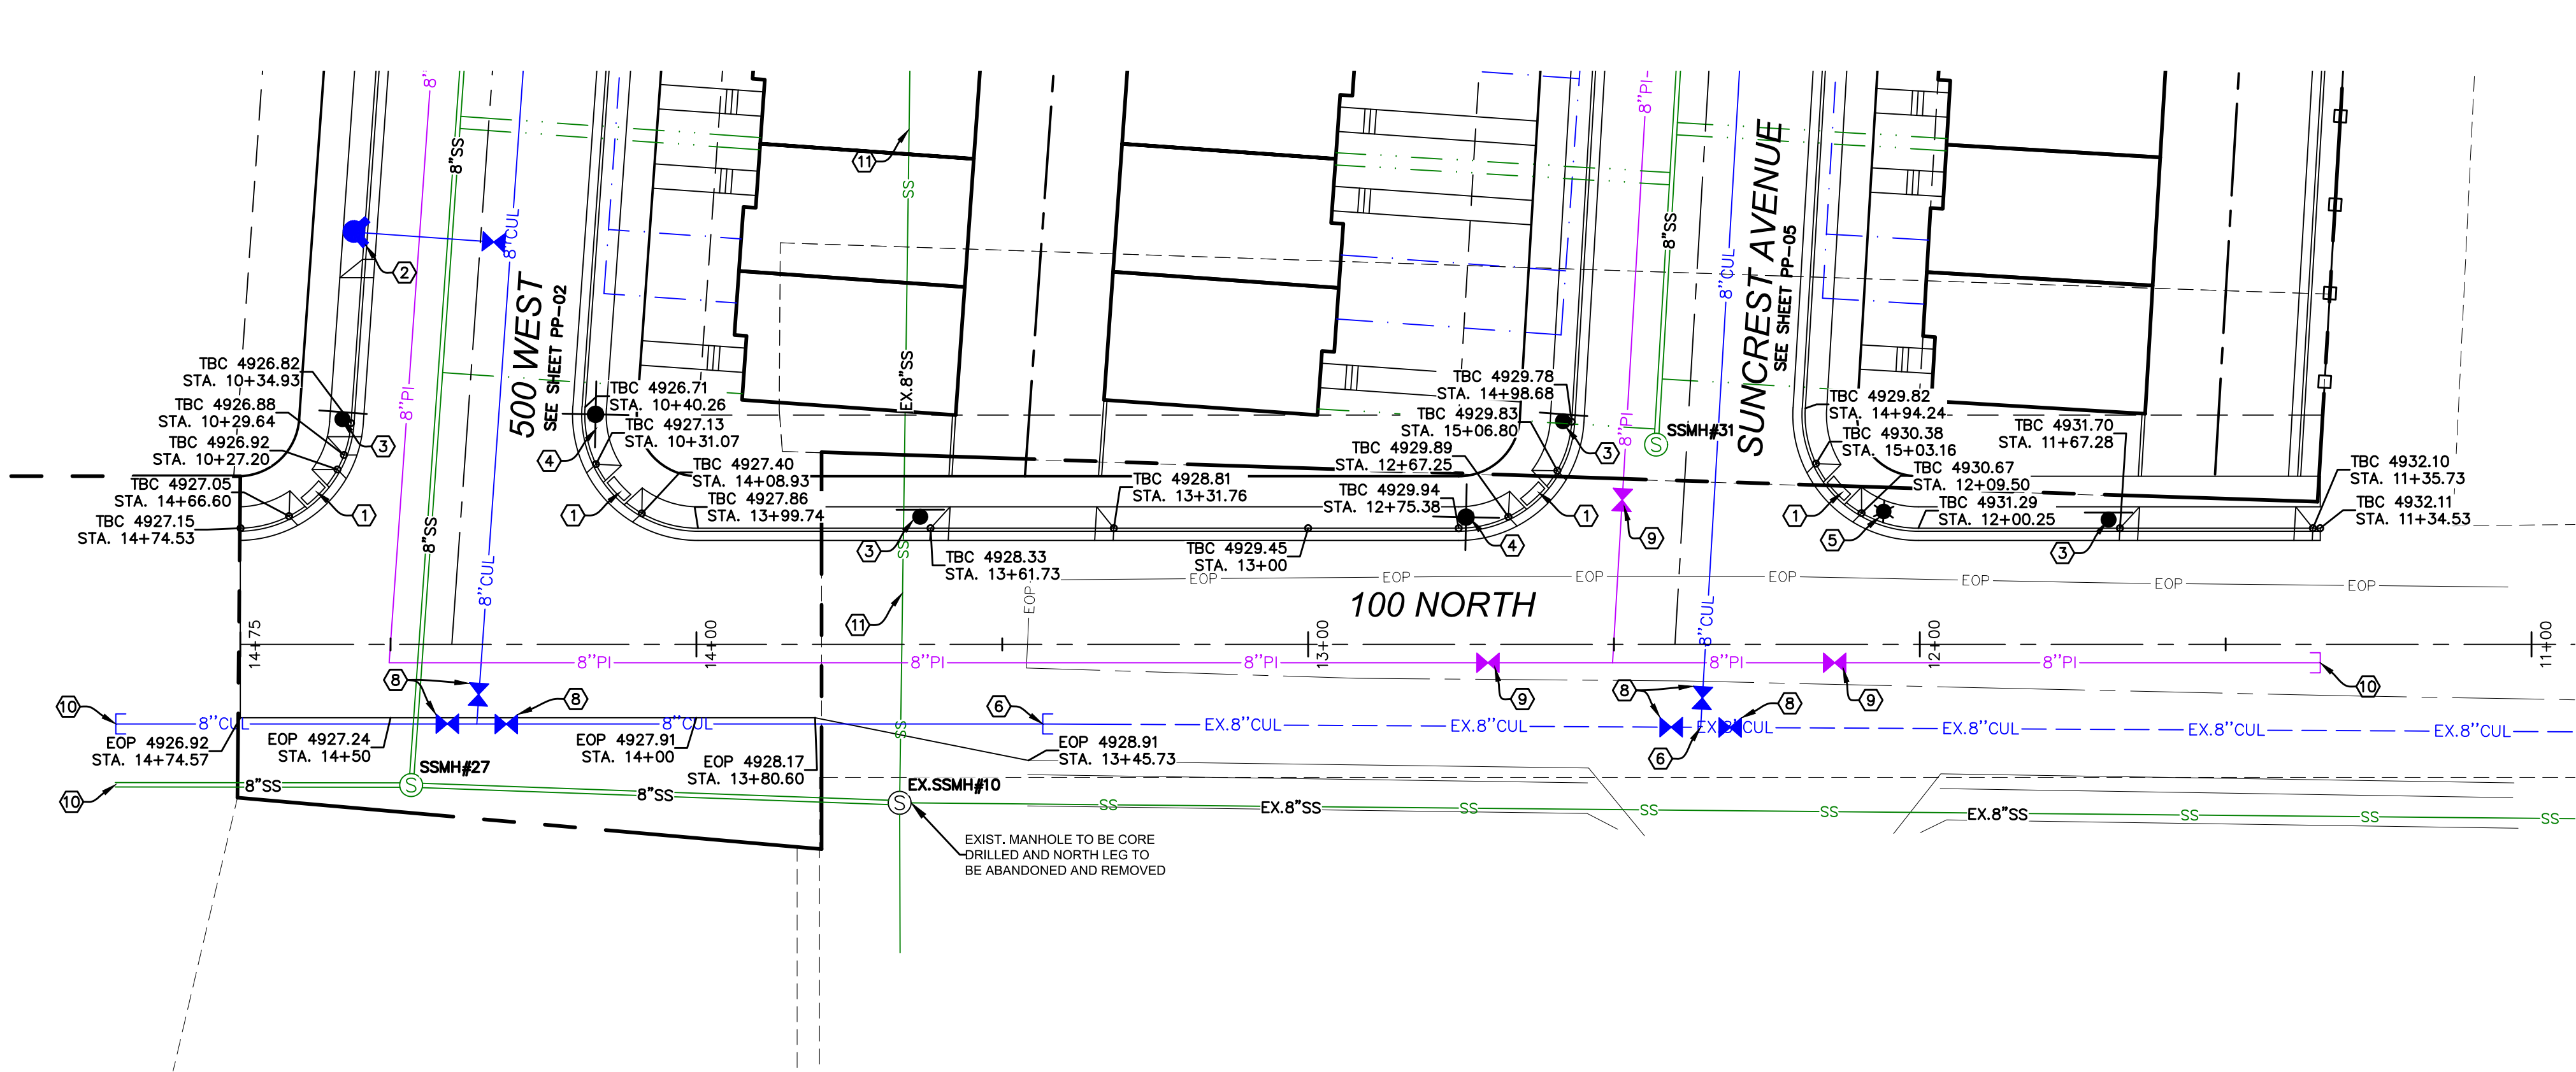

- CONSTRUCTION STANDARDS:**
- 1. CONST. ADA RAMP PER SANTAQUIN CITY STANDARDS.
 - 2. INSTALL FIRE HYDRANT ASSEMBLY PER SANTAQUIN CITY STANDARDS.
 - 3. INSTALL STOP SIGN PER SANTAQUIN CITY STANDARDS.
 - 4. INSTALL STREET SIGN PER SANTAQUIN CITY STANDARDS.
 - 5. INSTALL STREET LIGHT PER SANTAQUIN CITY STANDARDS.
 - 6. LOCATE & TIE TO EXISTING CULINARY WATERLINE.
 - 7. LOCATE & TIE TO EXISTING PRESSURIZED IRRIGATION.
 - 8. INSTALL 8" CULINARY VALVE PER SANTAQUIN CITY STANDARDS.
 - 9. INSTALL 8" PI VALVE PER SANTAQUIN CITY STANDARDS.
 - 10. CAP/PLUG AND MARK TO SURFACE.
 - 11. EXIST. SEWER TO BE REMOVED.

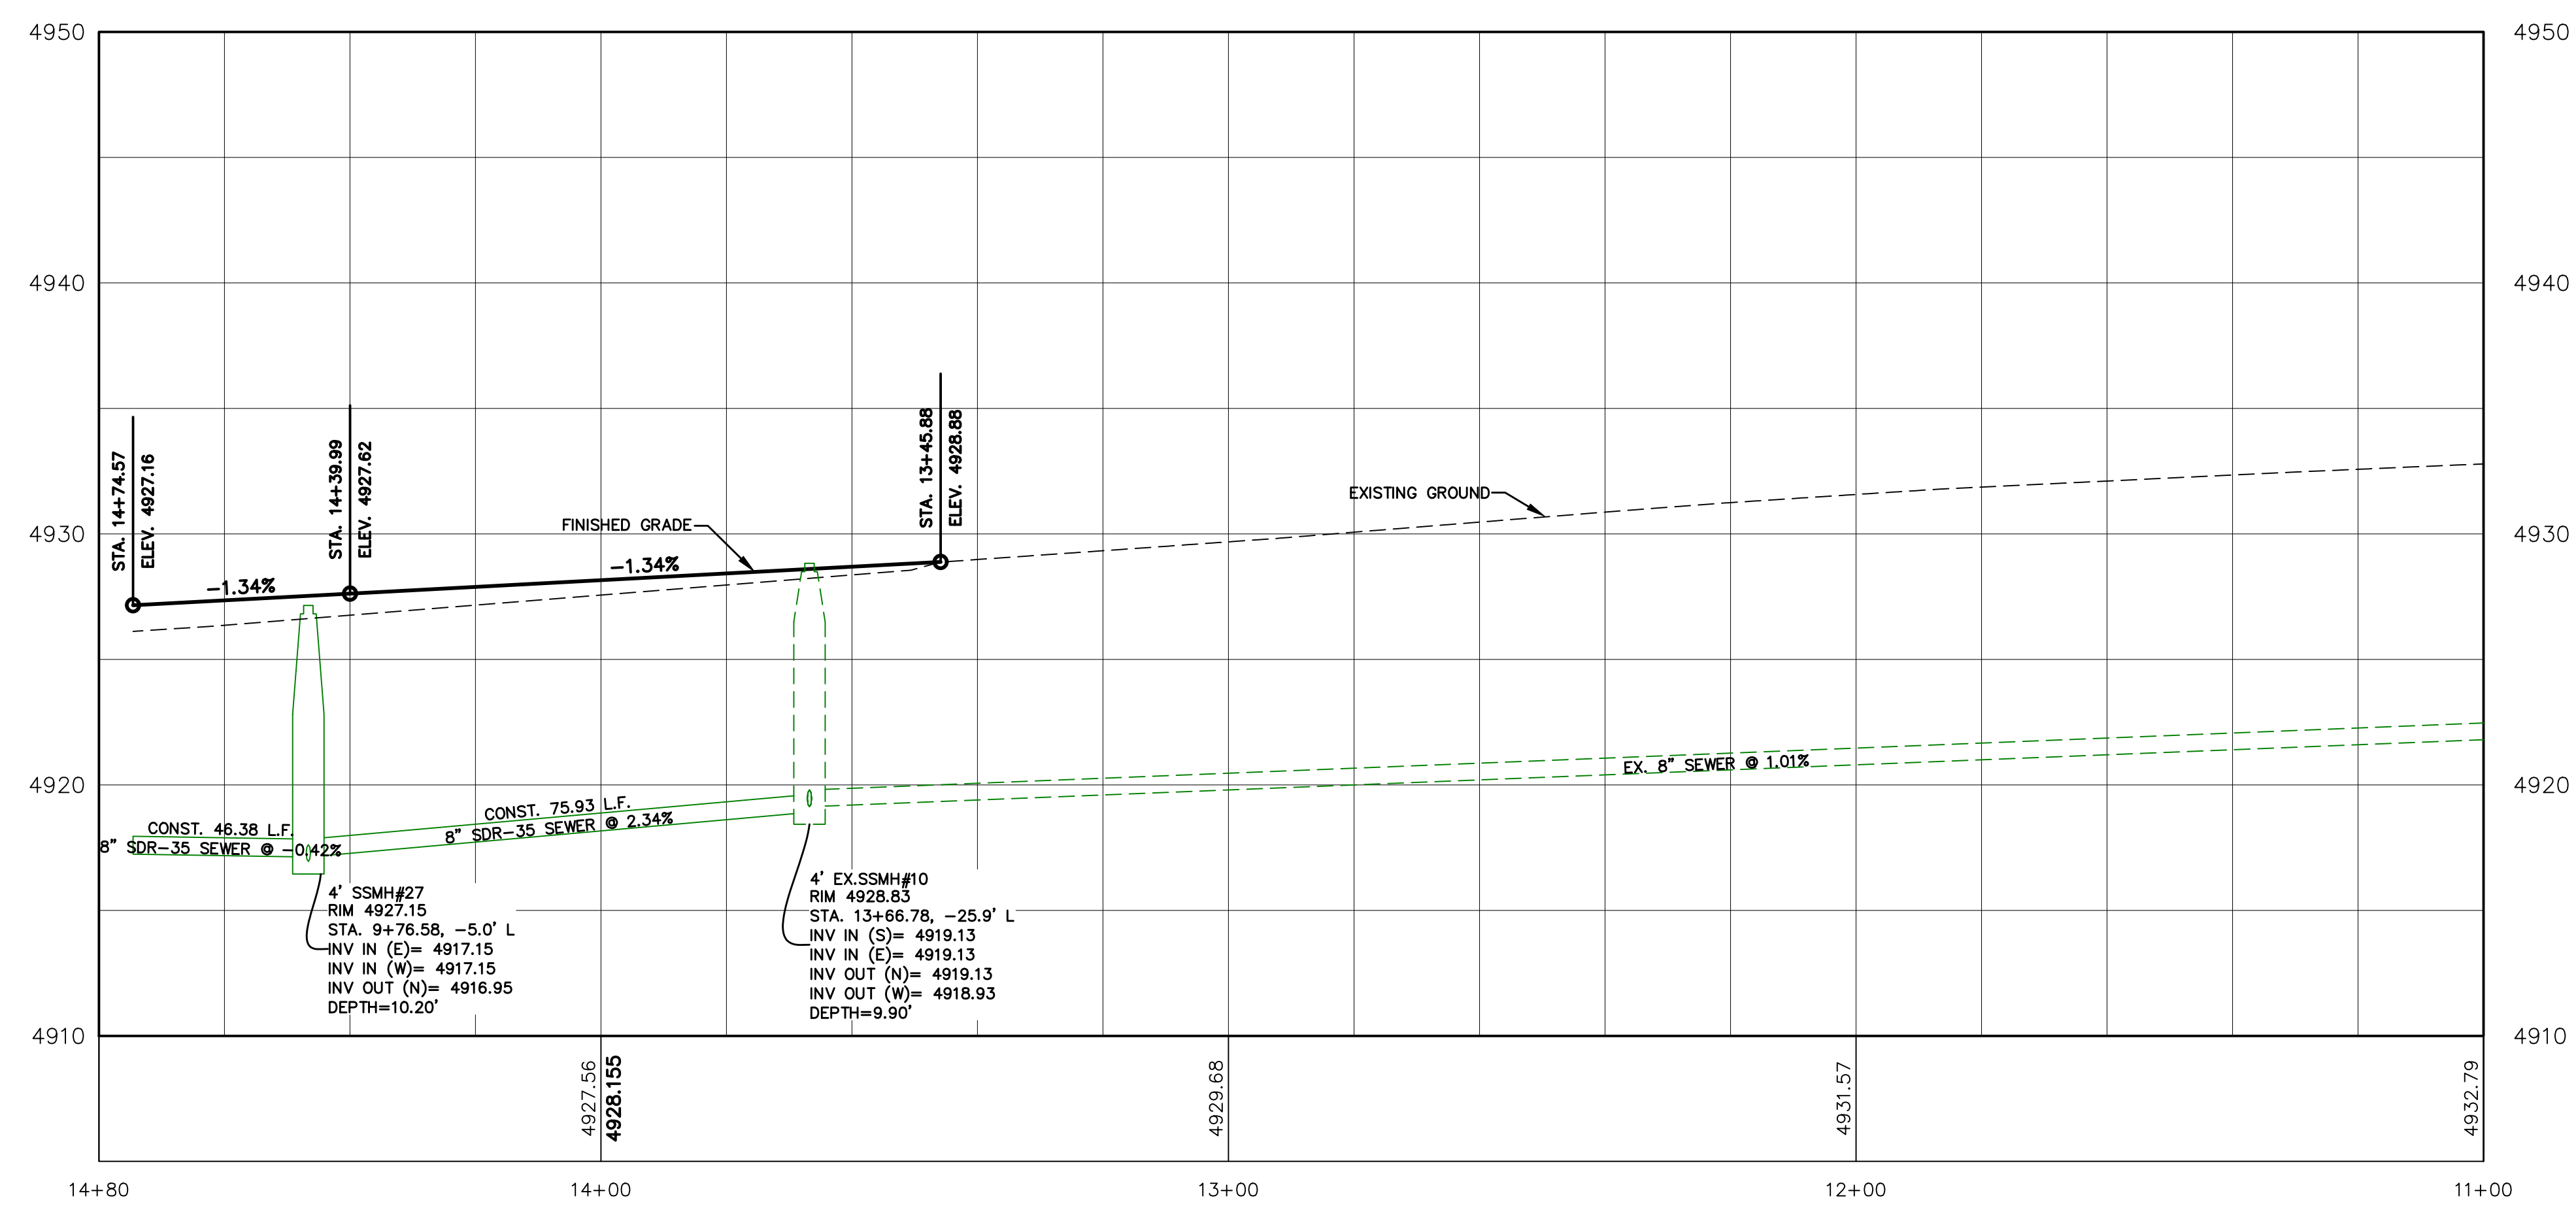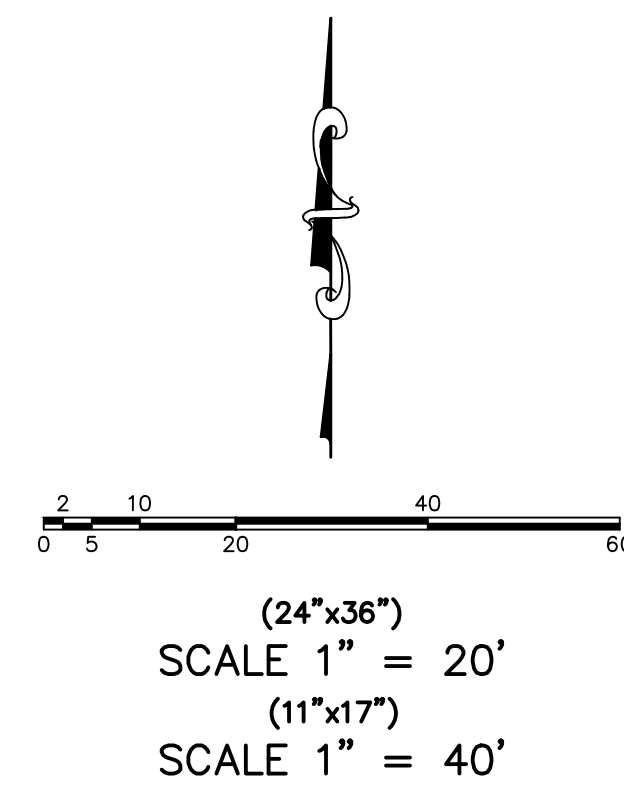

SILVER OAKS PHASE 1

ATLAS ENGINEERING L.L.C.

PHONE: 801-655-0566
945 E. 800 N., SUITE 160
SPANISH FORK, UT 84660



Z:\2021\21-008 ERCANBRACK SANTAQUIN\CAD\FINAL\PP-01.DWG

100 NORTH
STA. 11+00 TO STA. 14+75

SANTAQUIN, UTAH

NO.		REVISIONS		BY	DATE
12					
11					
10					
9					
8					
7					
6					
5					
4					
3					
2					
1					

SHEET NO.
PP-01

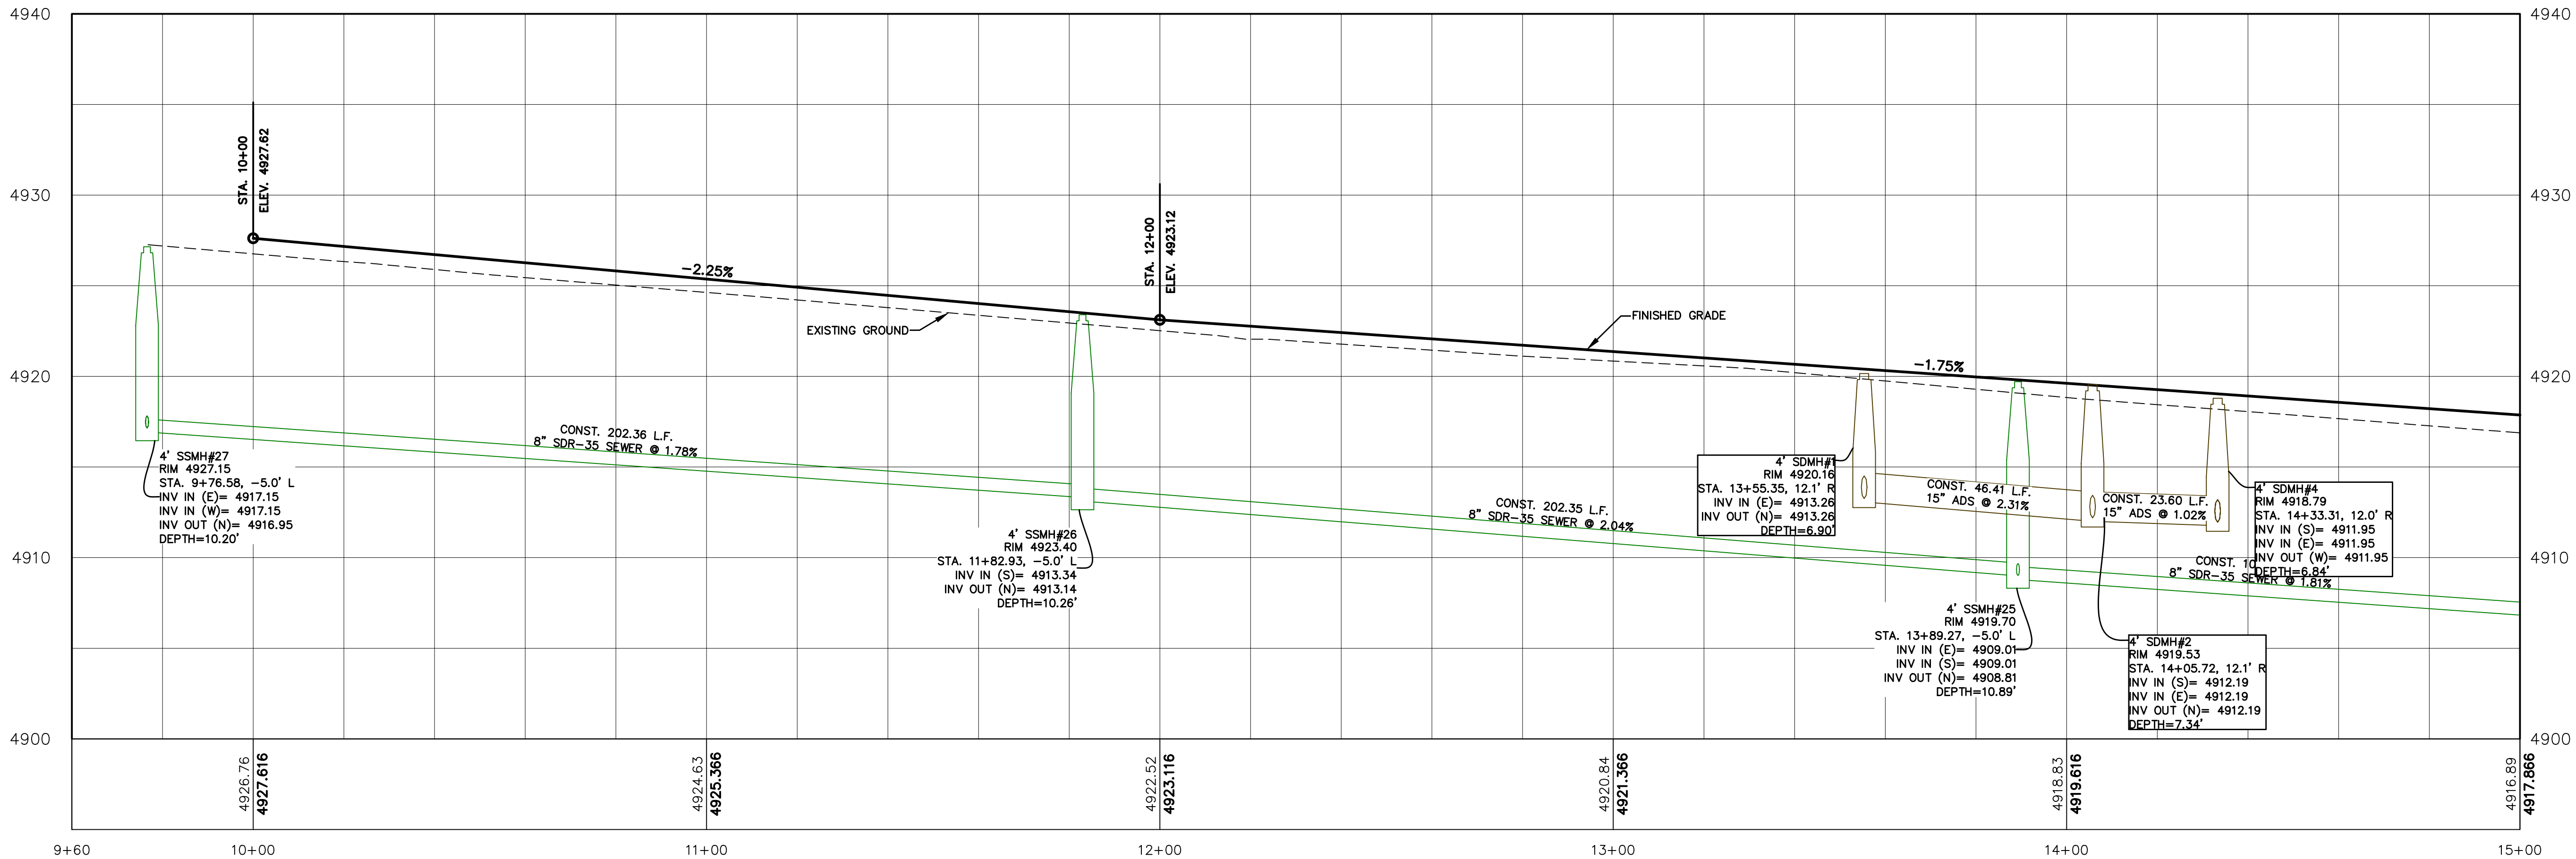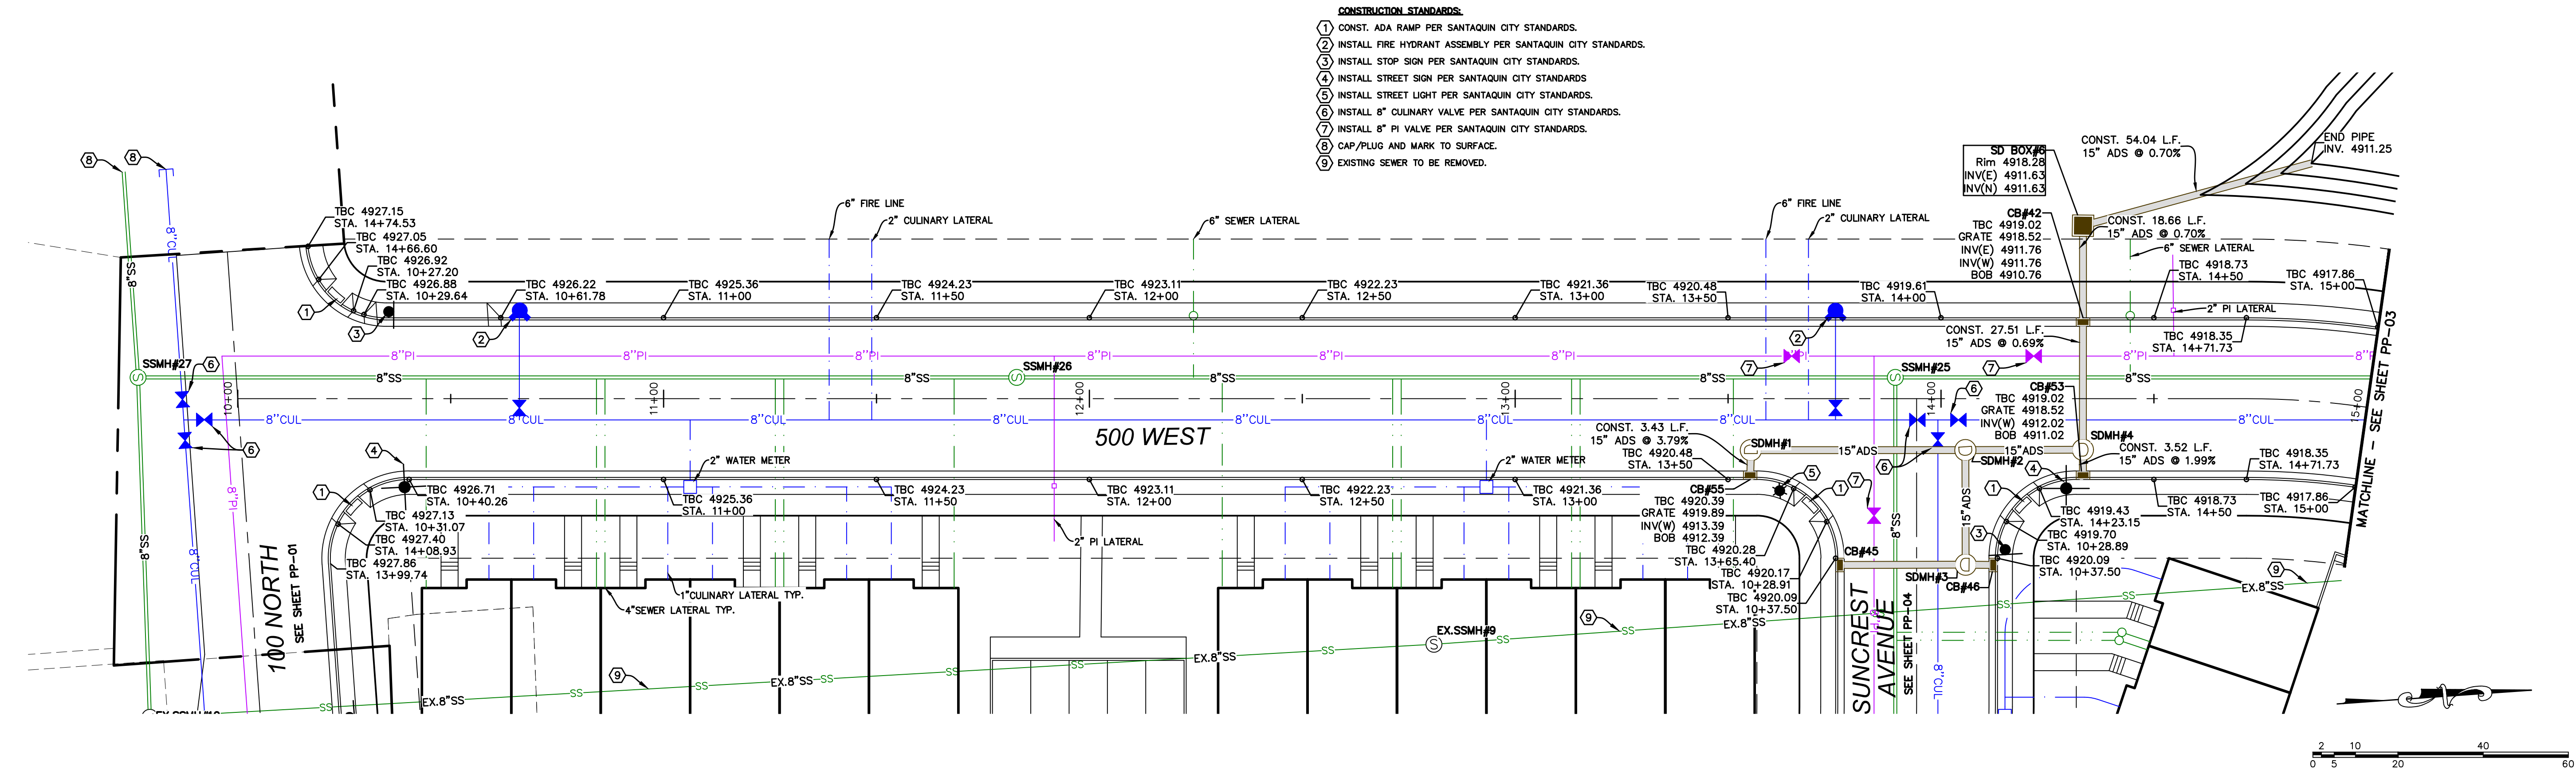

SHEET NO.

PP-02

500 WEST
STA. 10+00 TO STA. 15+00



SANTAQUIN, UTAH

SILVER OAKS PHASE 1



PHONE: 801-655-0566
945 E. 800 N., SUITE 160
SPANISH FORK, UT 84660

Z:\2021\21-008 ERCANBRACK SANTAQUIN\CAD\FINAL\PP-02.DWG

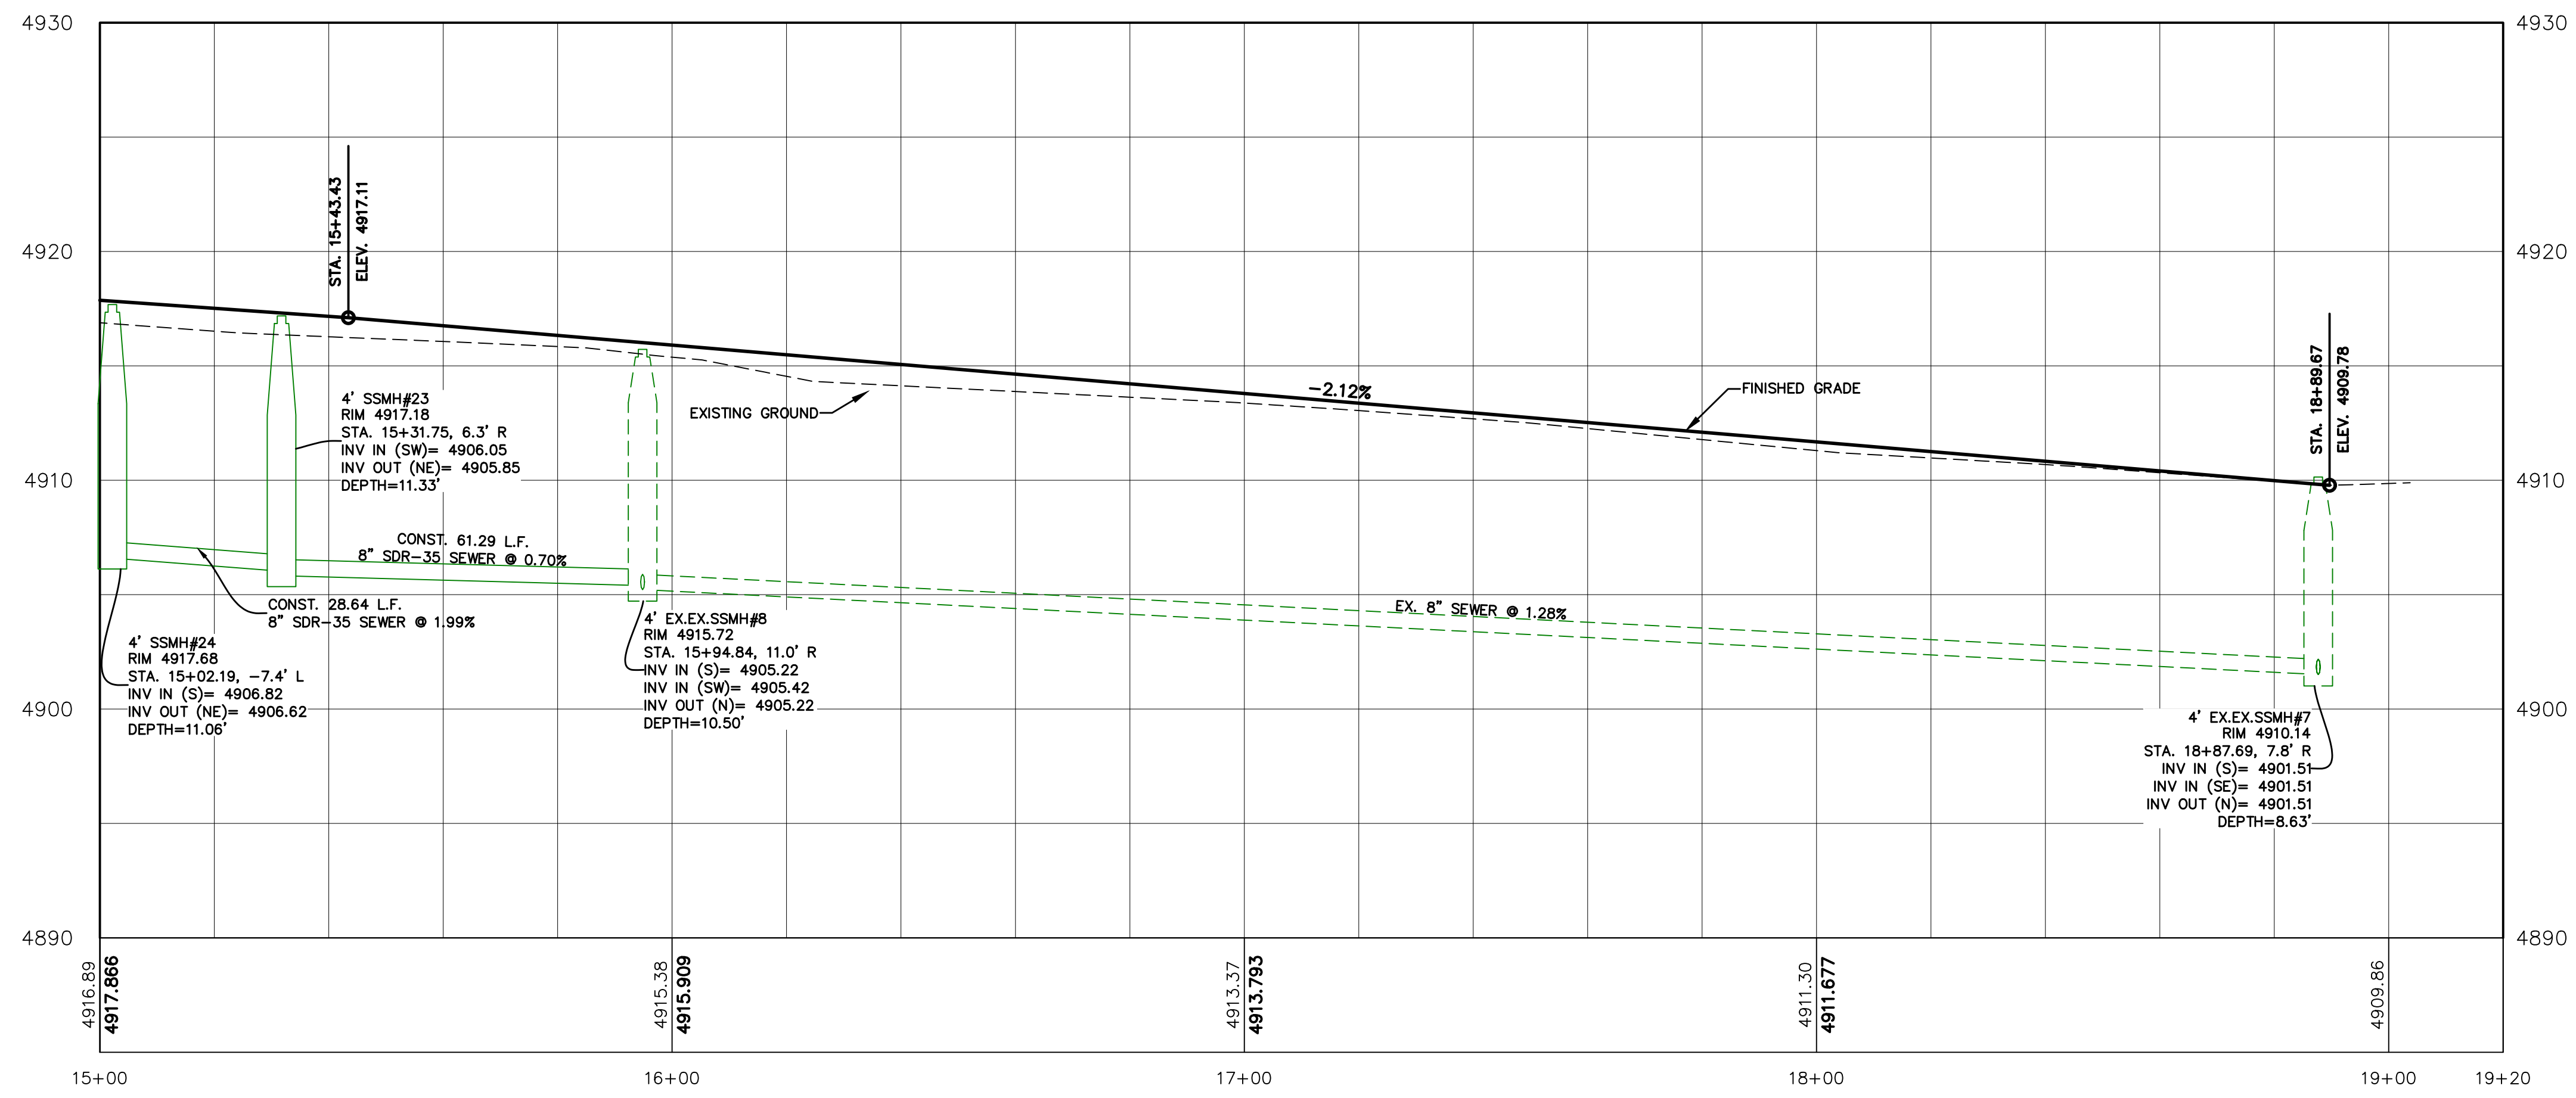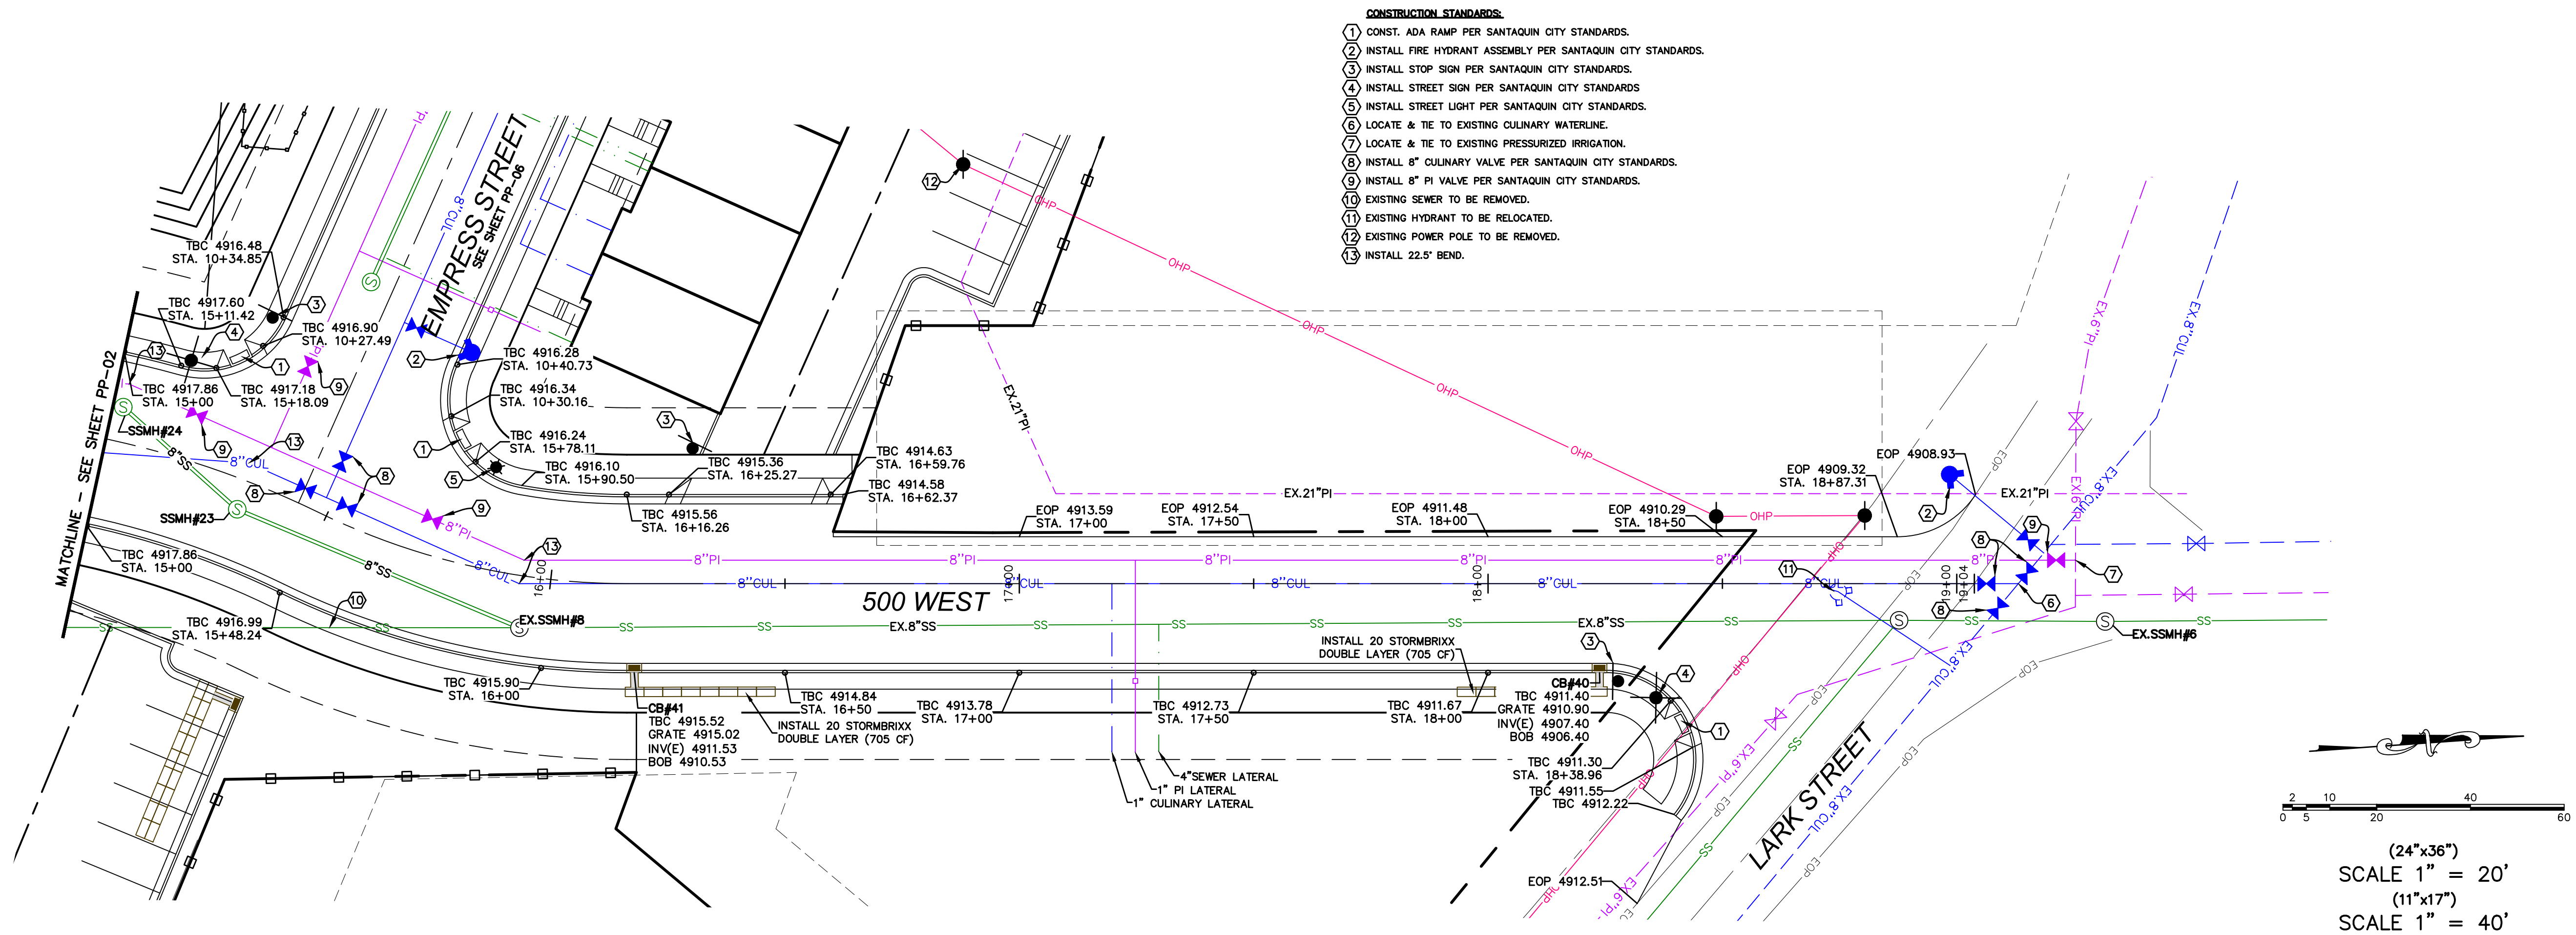

SHEET NO.
PP-03

500 WEST
STA. 15+00 TO STA. 19+50


SANTAQUIN, UTAH

SILVER OAKS PHASE 1

ATLAS
ENGINEERING
L.L.C.


PHONE: 801-655-0566
945 E. 800 N., SUITE 1A
SPANISH FORK, UT 84660

Z:\2021\21-008 ERCANBRACK SANTAQUIN\CAD\FINAL\PP-03.DWG

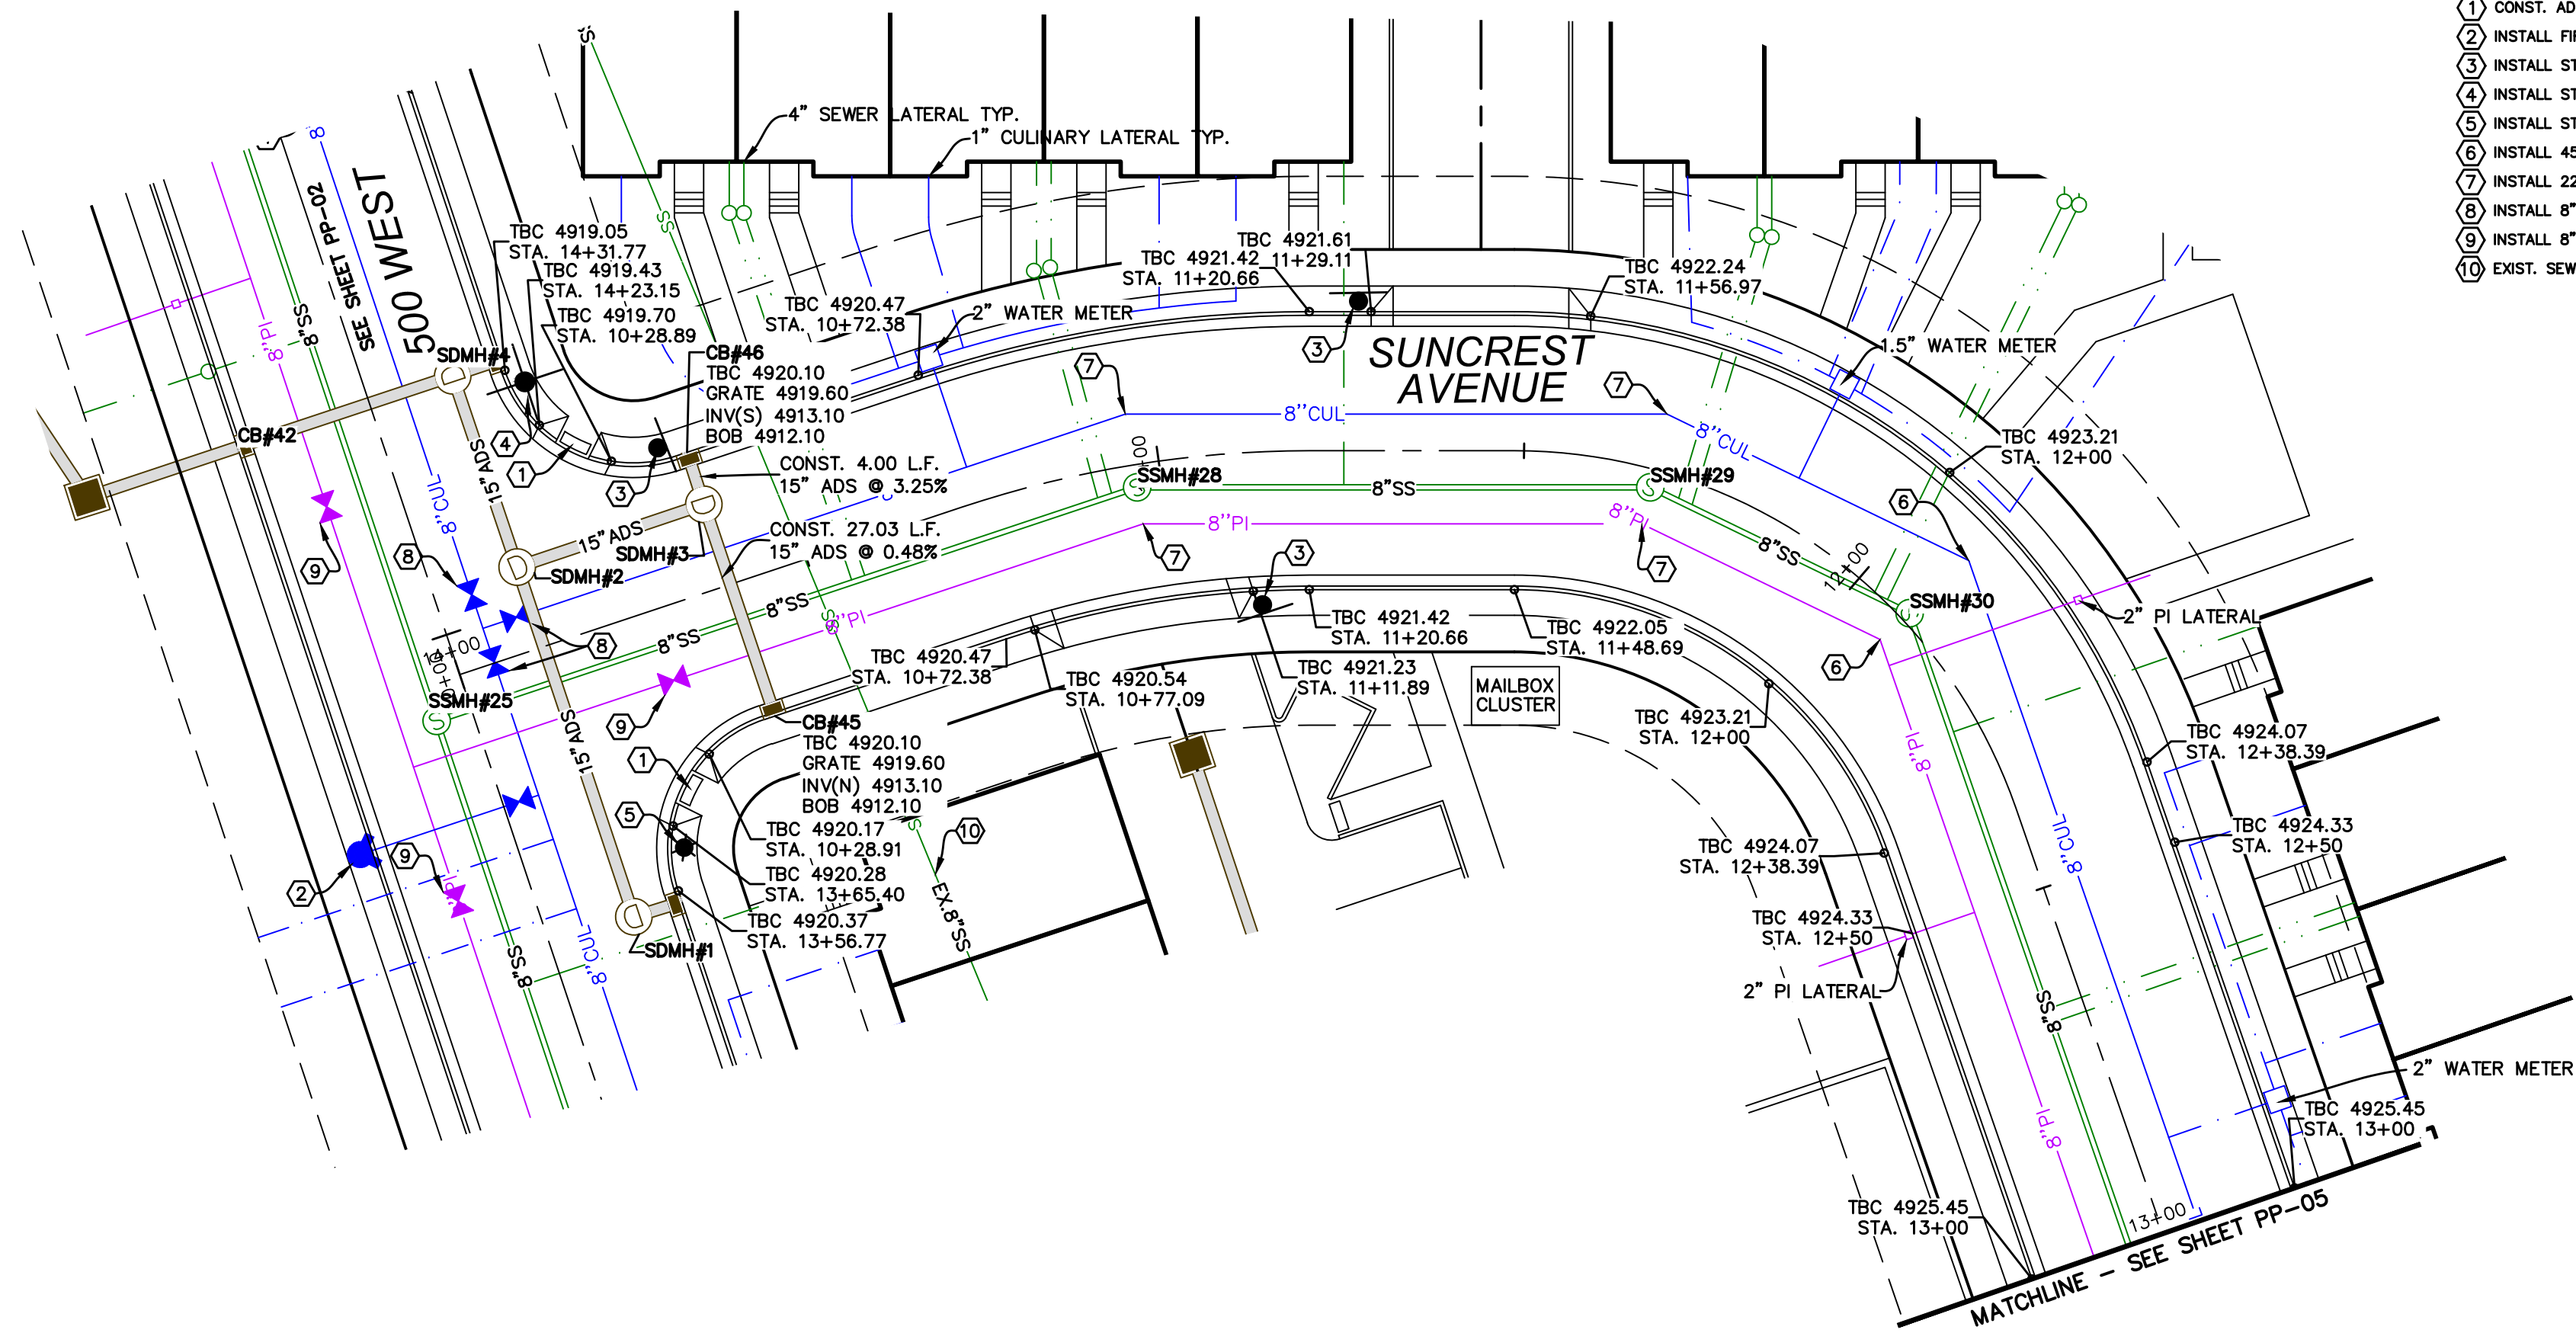

- CONSTRUCTION STANDARDS:
1. CONST. ADA RAMP PER SANTAQUIN CITY STANDARDS.
 2. INSTALL FIRE HYDRANT ASSEMBLY PER SANTAQUIN CITY STANDARDS.
 3. INSTALL STOP SIGN PER SANTAQUIN CITY STANDARDS.
 4. INSTALL STREET SIGN PER SANTAQUIN CITY STANDARDS.
 5. INSTALL STREET LIGHT PER SANTAQUIN CITY STANDARDS.
 6. INSTALL 45° BEND.
 7. INSTALL 22.5° BEND.
 8. INSTALL 8" CULINARY VALVE PER SANTAQUIN CITY STANDARDS.
 9. INSTALL 8" PI VALVE PER SANTAQUIN CITY STANDARDS.
 10. EXIST. SEWER TO BE REMOVED.

24"x36"
SCALE 1" = 20'
(11"x17")
SCALE 1" = 40'

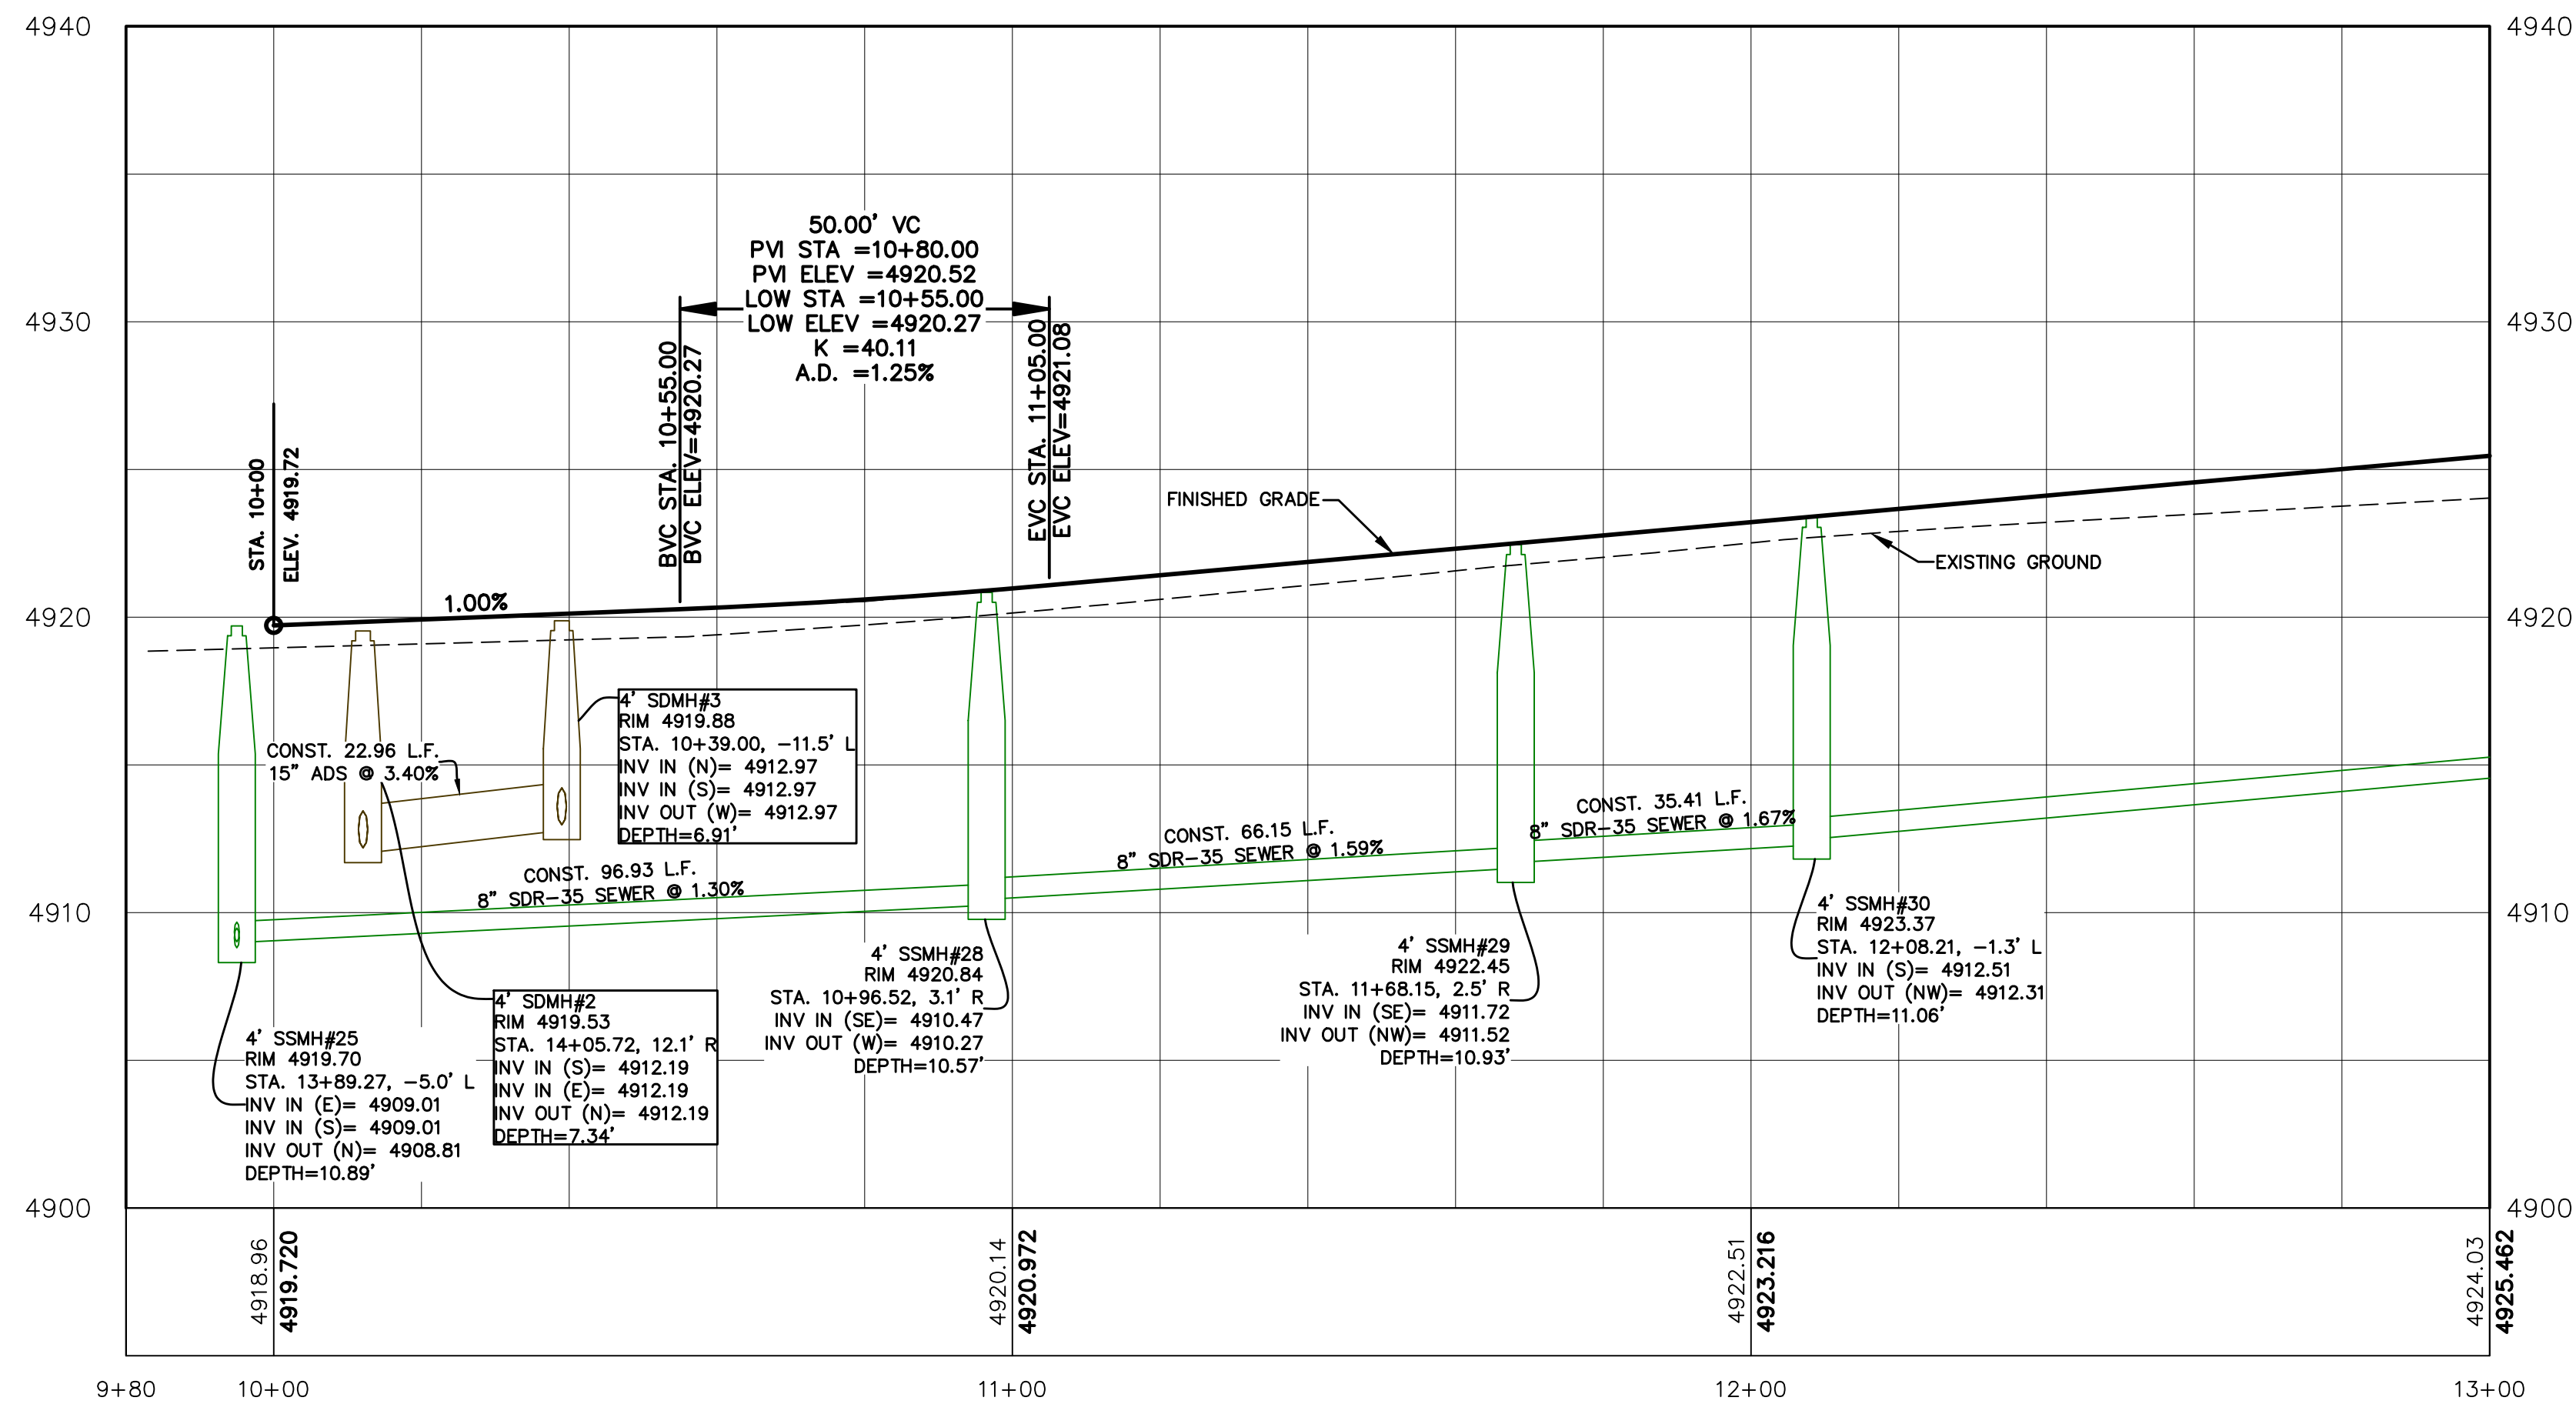

SHEET NO.
PP-04

NO.	DATE	BY	REVISIONS
12			
11			
10			
9			
8			
7			
6			
5			
4			
3			
2			
1			

SUNCREST AVENUE
STA. 10+00 TO STA. 13+00


SANTAQUIN, UTAH

SILVER OAKS PHASE 1



ATLAS
ENGINEERING
L.L.C.

PHONE: 801-655-0566
945 E. 800 N., SUITE 100
SPANISH FORK, UT 84660

Z:\2021\21-008 ERCANBRACK SANTAQUIN\CAD\FINAL\PP-04.DWG

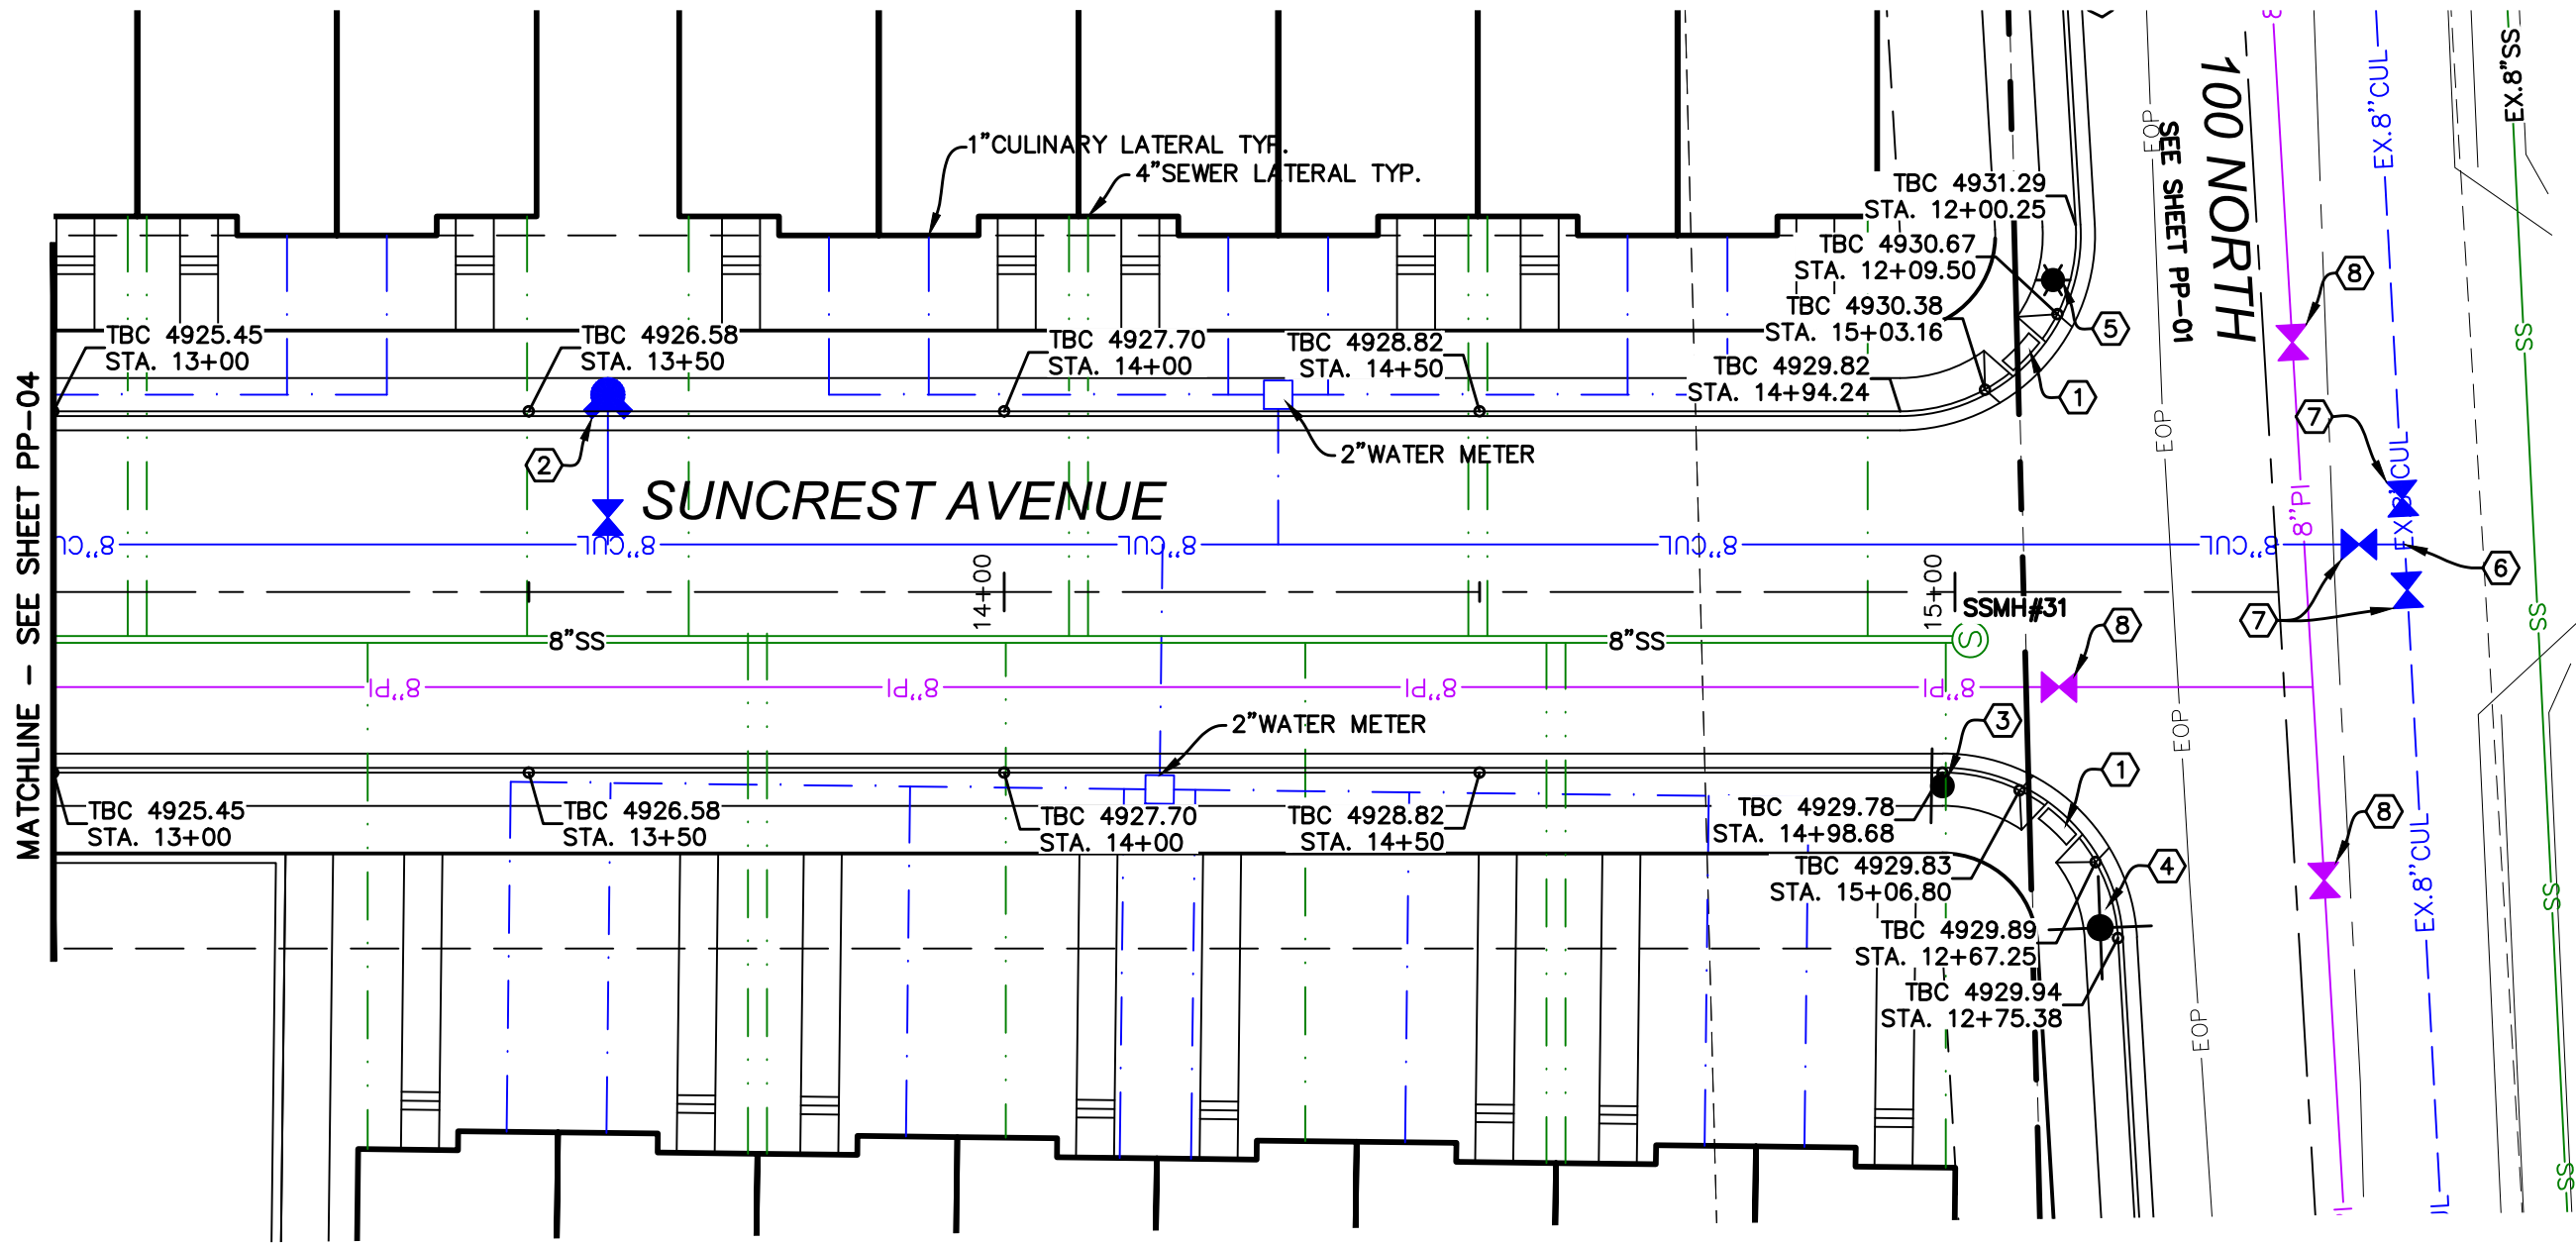

- CONSTRUCTION STANDARDS:**
- 1. CONST. ADA RAMP PER SANTAQUIN CITY STANDARDS.
 - 2. INSTALL FIRE HYDRANT ASSEMBLY PER SANTAQUIN CITY STANDARDS.
 - 3. INSTALL STOP SIGN PER SANTAQUIN CITY STANDARDS.
 - 4. INSTALL STREET SIGN PER SANTAQUIN CITY STANDARDS.
 - 5. INSTALL STREET LIGHT PER SANTAQUIN CITY STANDARDS.
 - 6. LOCATE & TIE TO EXISTING CULINARY WATERLINE.
 - 7. INSTALL 8" CULINARY VALVE PER SANTAQUIN CITY STANDARDS.
 - 8. INSTALL 8" PI VALVE PER SANTAQUIN CITY STANDARDS.

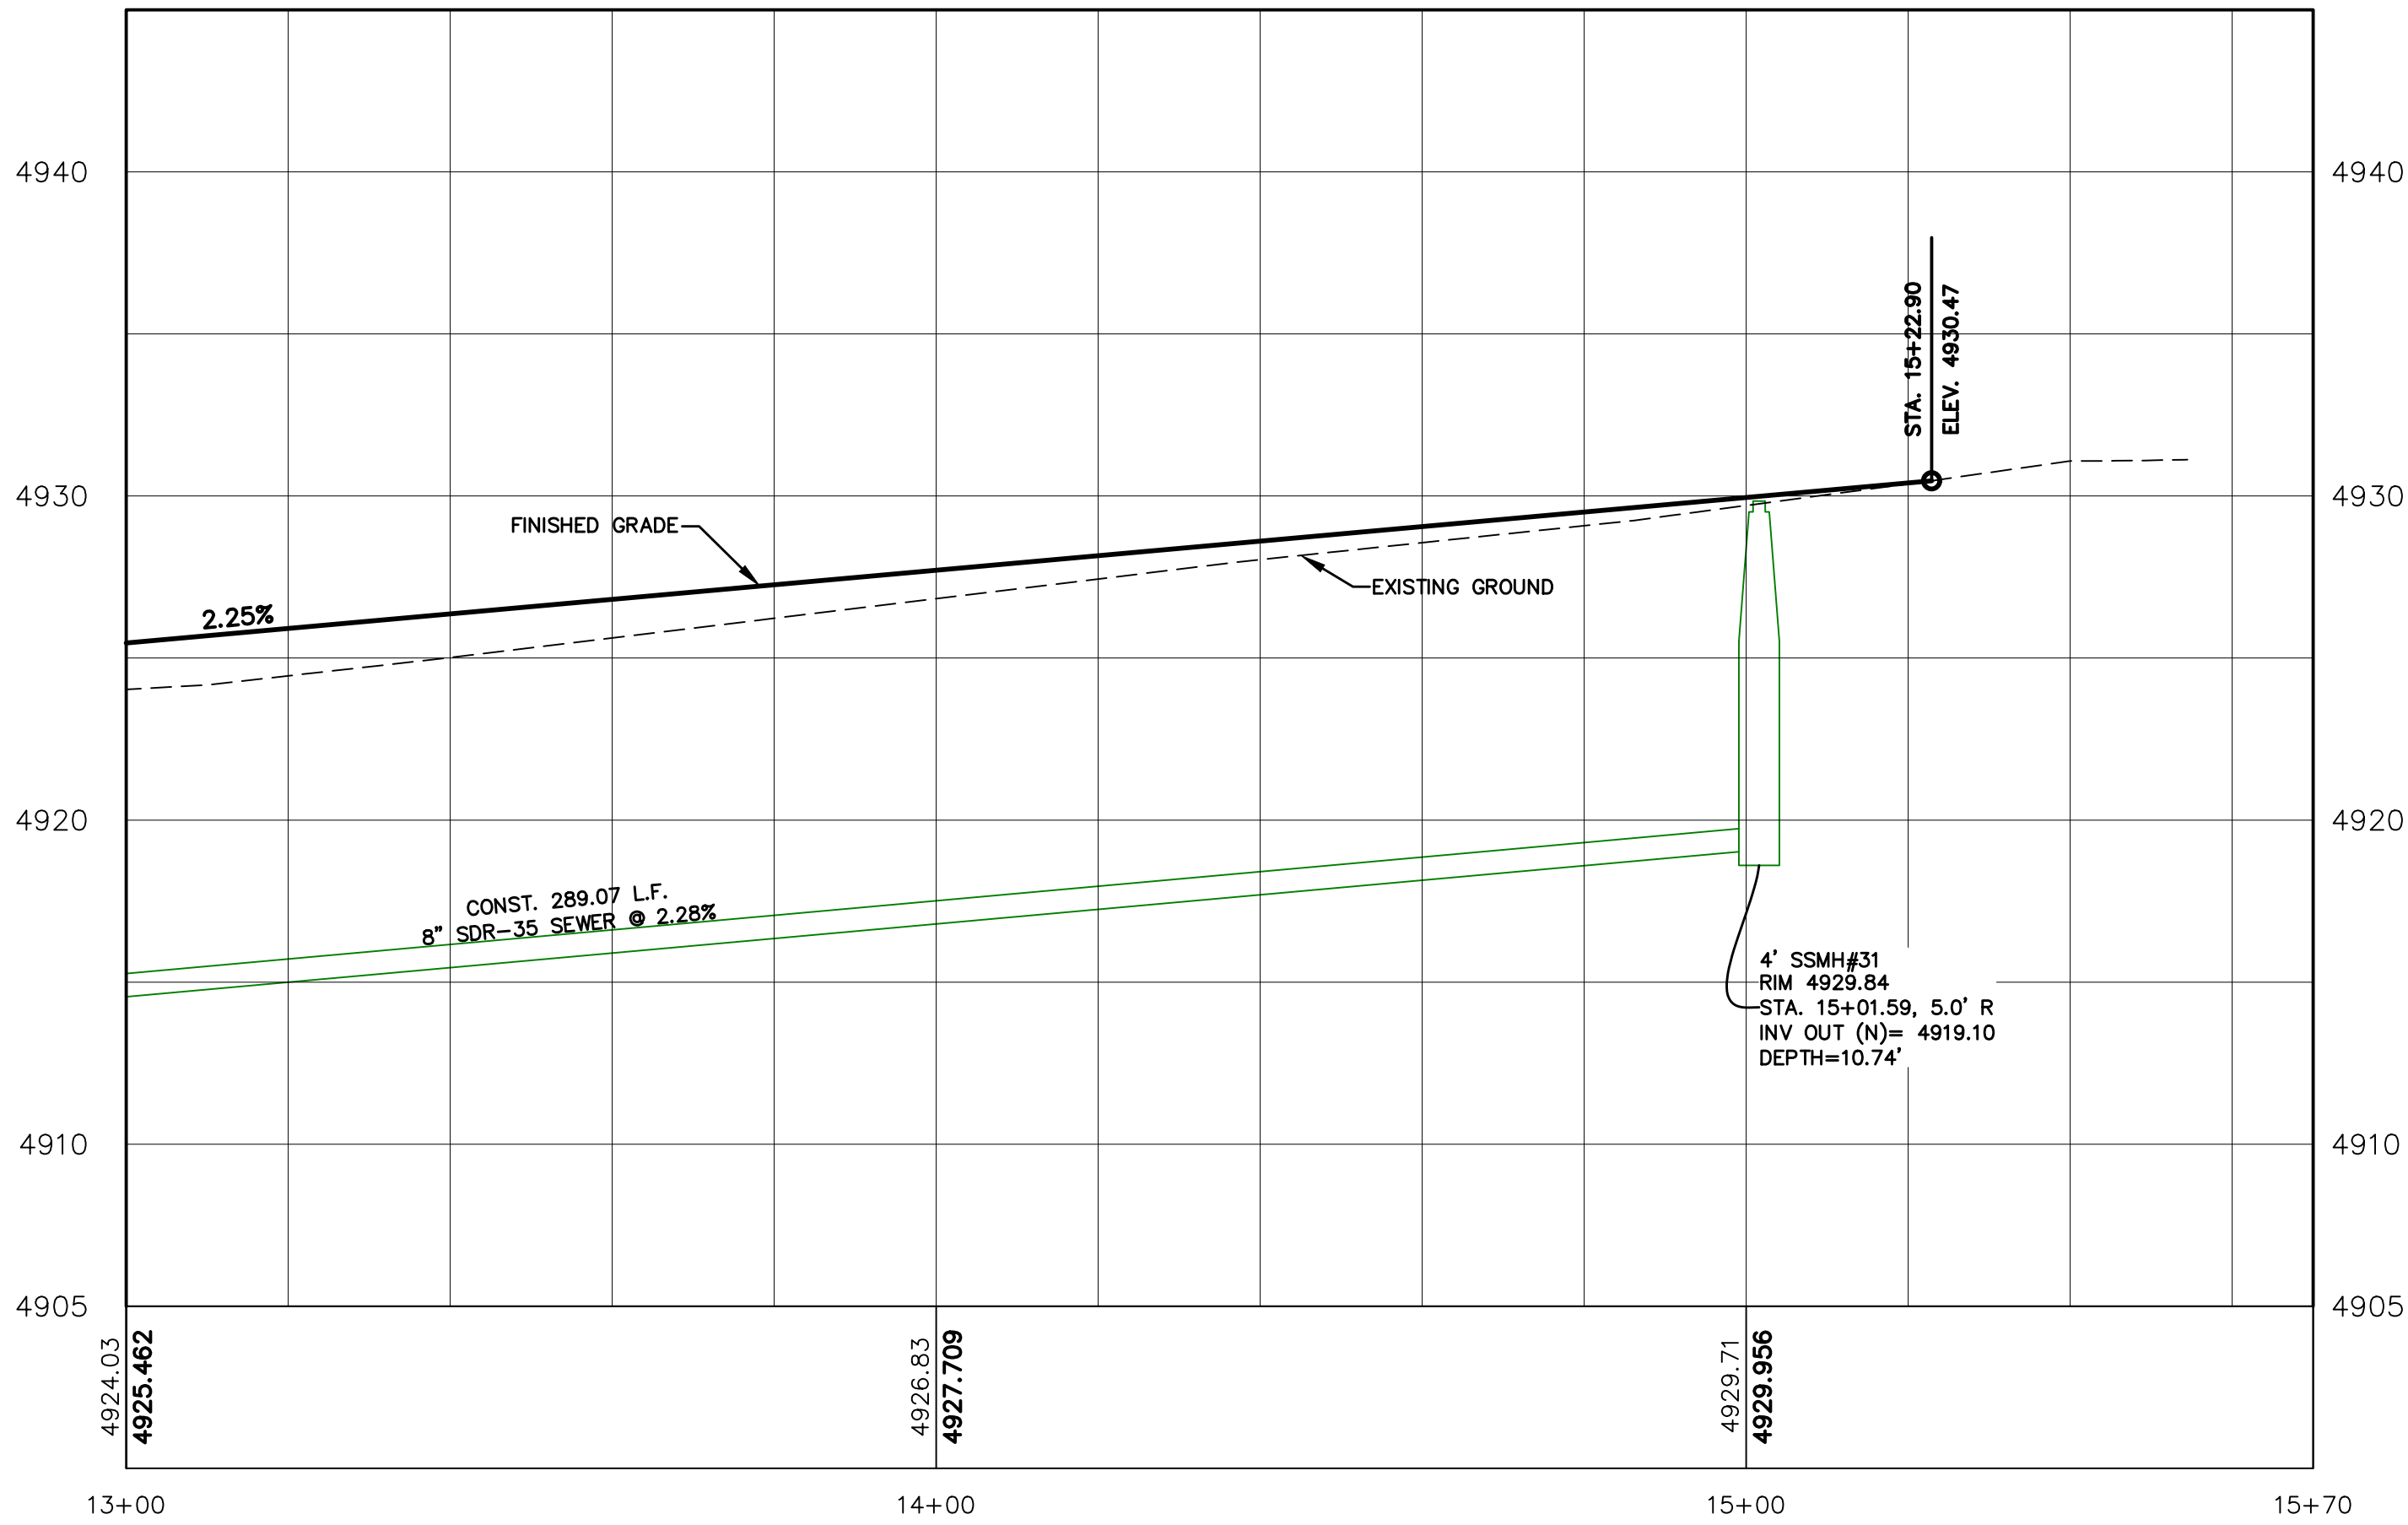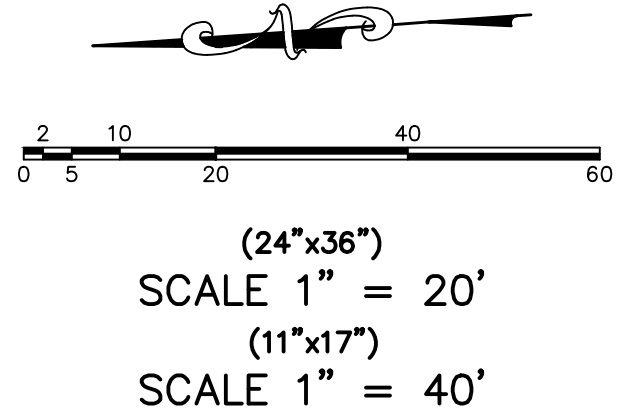

SILVER OAKS PHASE 1

ATLAS ENGINEERING L.L.C.

PHONE: 801-655-0566
945 E. 800 N, SUITE 1A
SPANISH FORK, UT 84660


Z:\2021\21-008 ERCANBRACK SANTAQUIN\CADD\FINAL\PP-05.DWG

SUNCREST AVENUE
STA. 13+00 TO STA. 15+50

SANTAQUIN, UTAH


SHEET NO.
PP-05

NO.	REVISIONS	BY	DATE
12			
11			
10			
9			
8			
7			
6			
5			
4			
3			
2			
1			

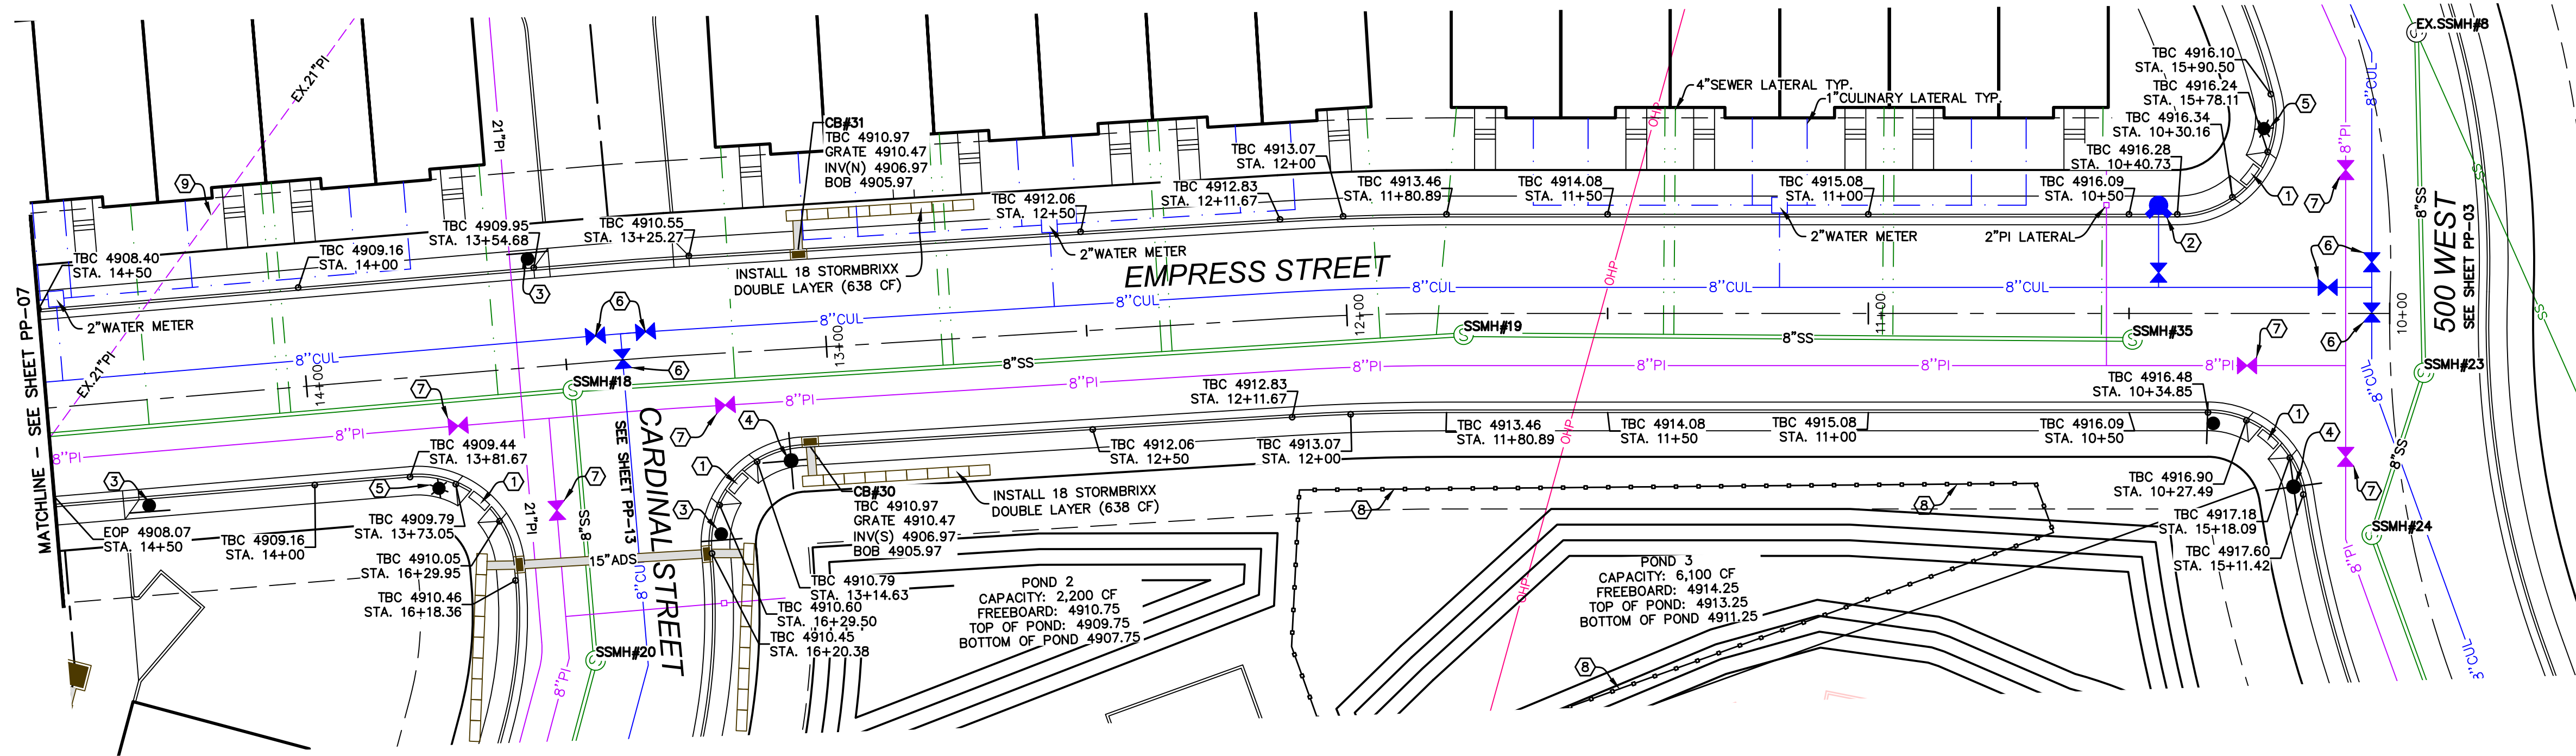

- CONSTRUCTION STANDARDS:**
1. CONST. ADA RAMP PER SANTAQUIN CITY STANDARDS.
 2. INSTALL FIRE HYDRANT ASSEMBLY PER SANTAQUIN CITY STANDARDS.
 3. INSTALL STOP SIGN PER SANTAQUIN CITY STANDARDS.
 4. INSTALL STREET SIGN PER SANTAQUIN CITY STANDARDS.
 5. INSTALL STREET LIGHT PER SANTAQUIN CITY STANDARDS.
 6. INSTALL 8" CULINARY VALVE PER SANTAQUIN CITY STANDARDS.
 7. INSTALL 8" PI VALVE PER SANTAQUIN CITY STANDARDS.
 8. INSTALL 6" CHAINLINK FENCE FOR DOG PARK.
 9. EXISTING PRESSURIZED IRRIGATION TO BE RELOCATED.

(24"x36")
SCALE 1" = 20'
(11"x17")
SCALE 1" = 40'

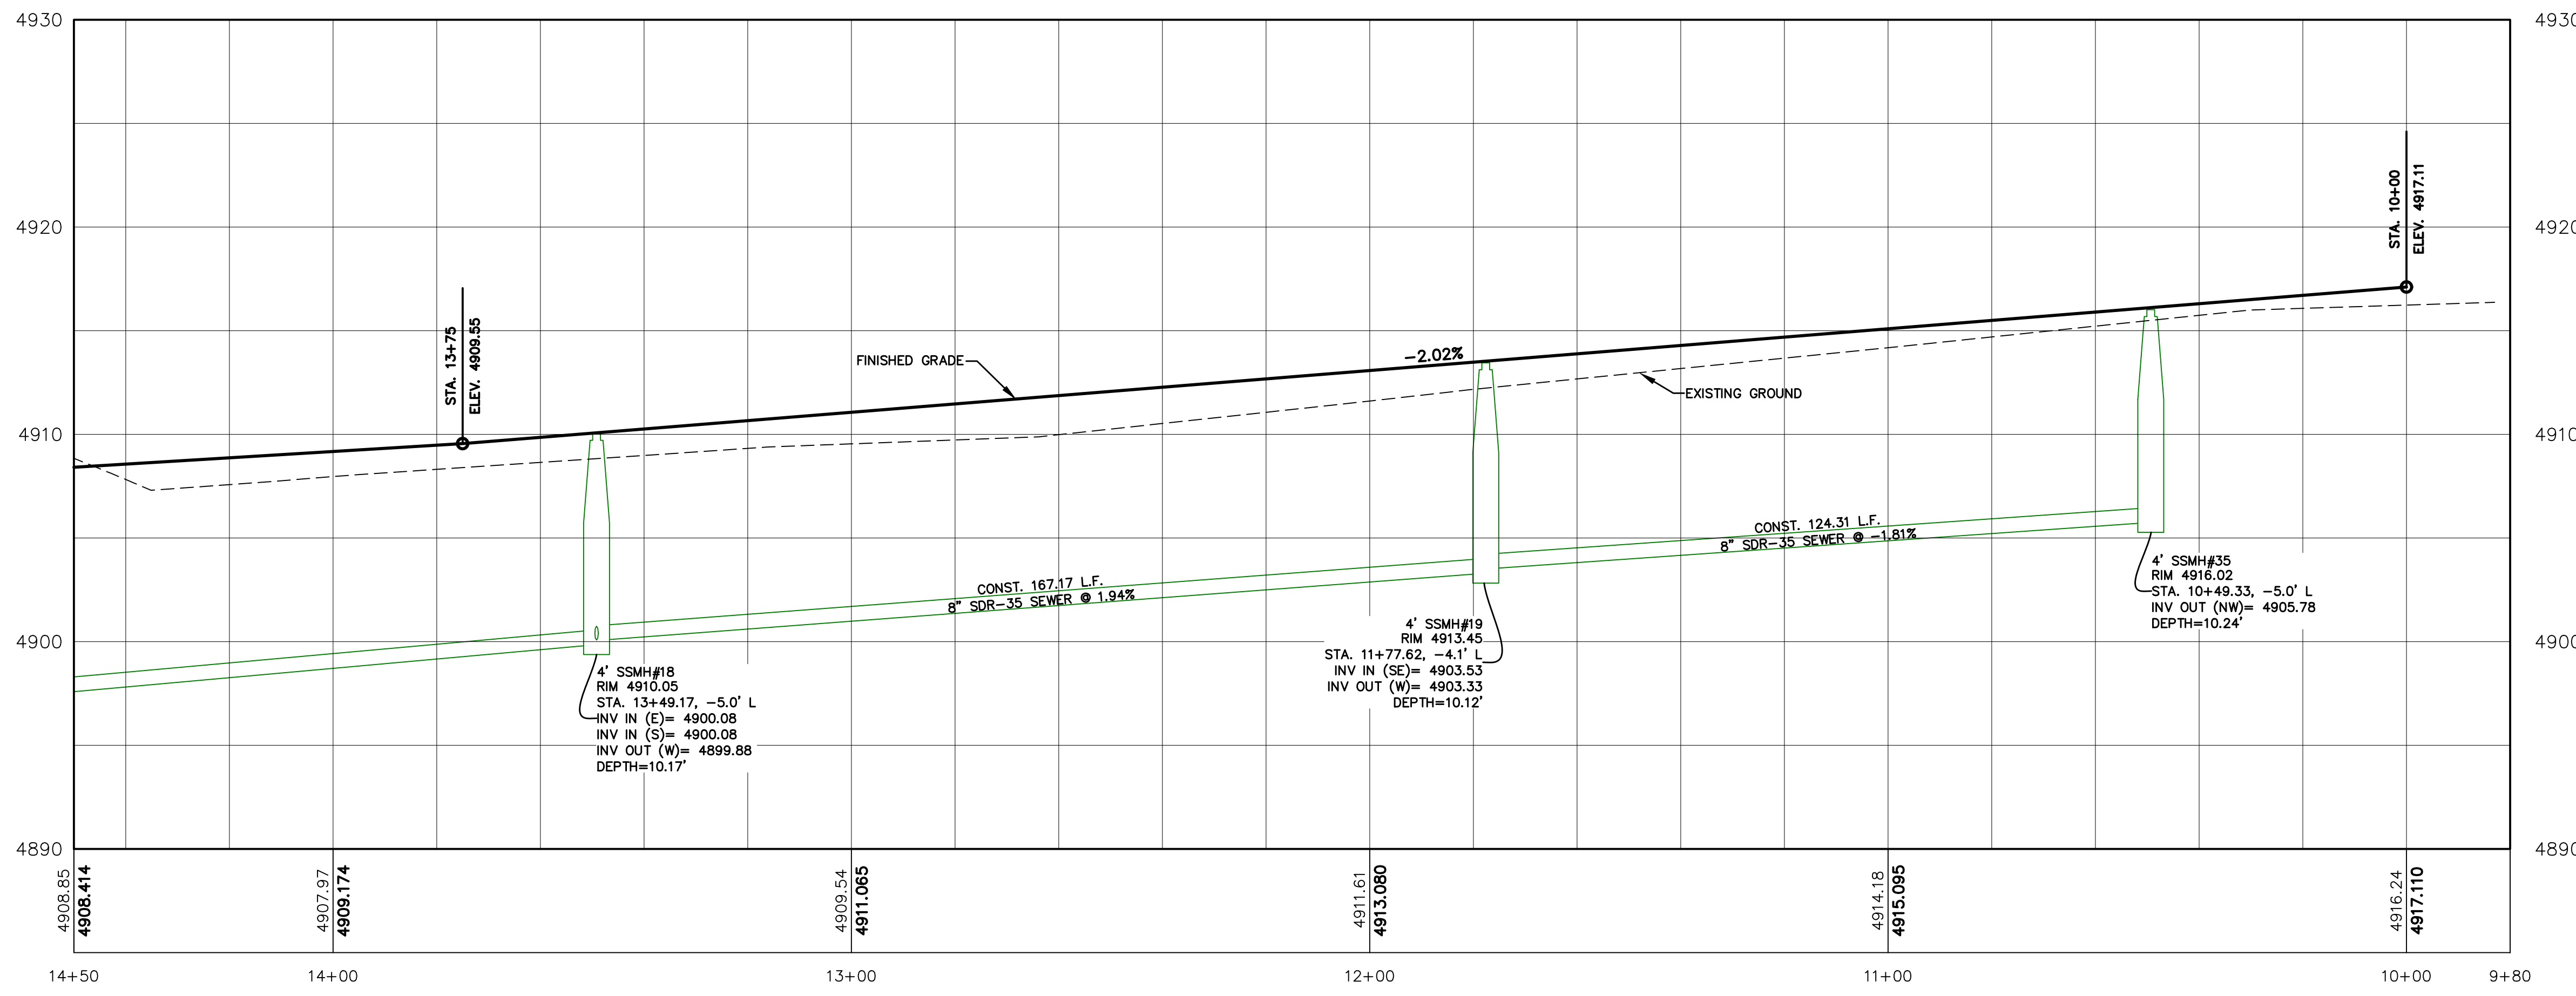

SHEET NO.
PP-06

NO.	REVISIONS	BY	DATE
12			
11			
10			
9			
8			
7			
6			
5			
4			
3			
2			
1			

EMPRESS STREET
STA. 10+00 TO STA. 14+50


SANTAQUIN, UTAH

SILVER OAKS PHASE 1


ATLAS
ENGINEERING
L.L.C.

PHONE: 801-655-0566
945 E. 800 N, SUITE 1A
SPANISH FORK, UT 84660


Z:\2021\21-008 ERCANBRACK SANTAQUIN\CAD\FINAL\PP-06.DWG

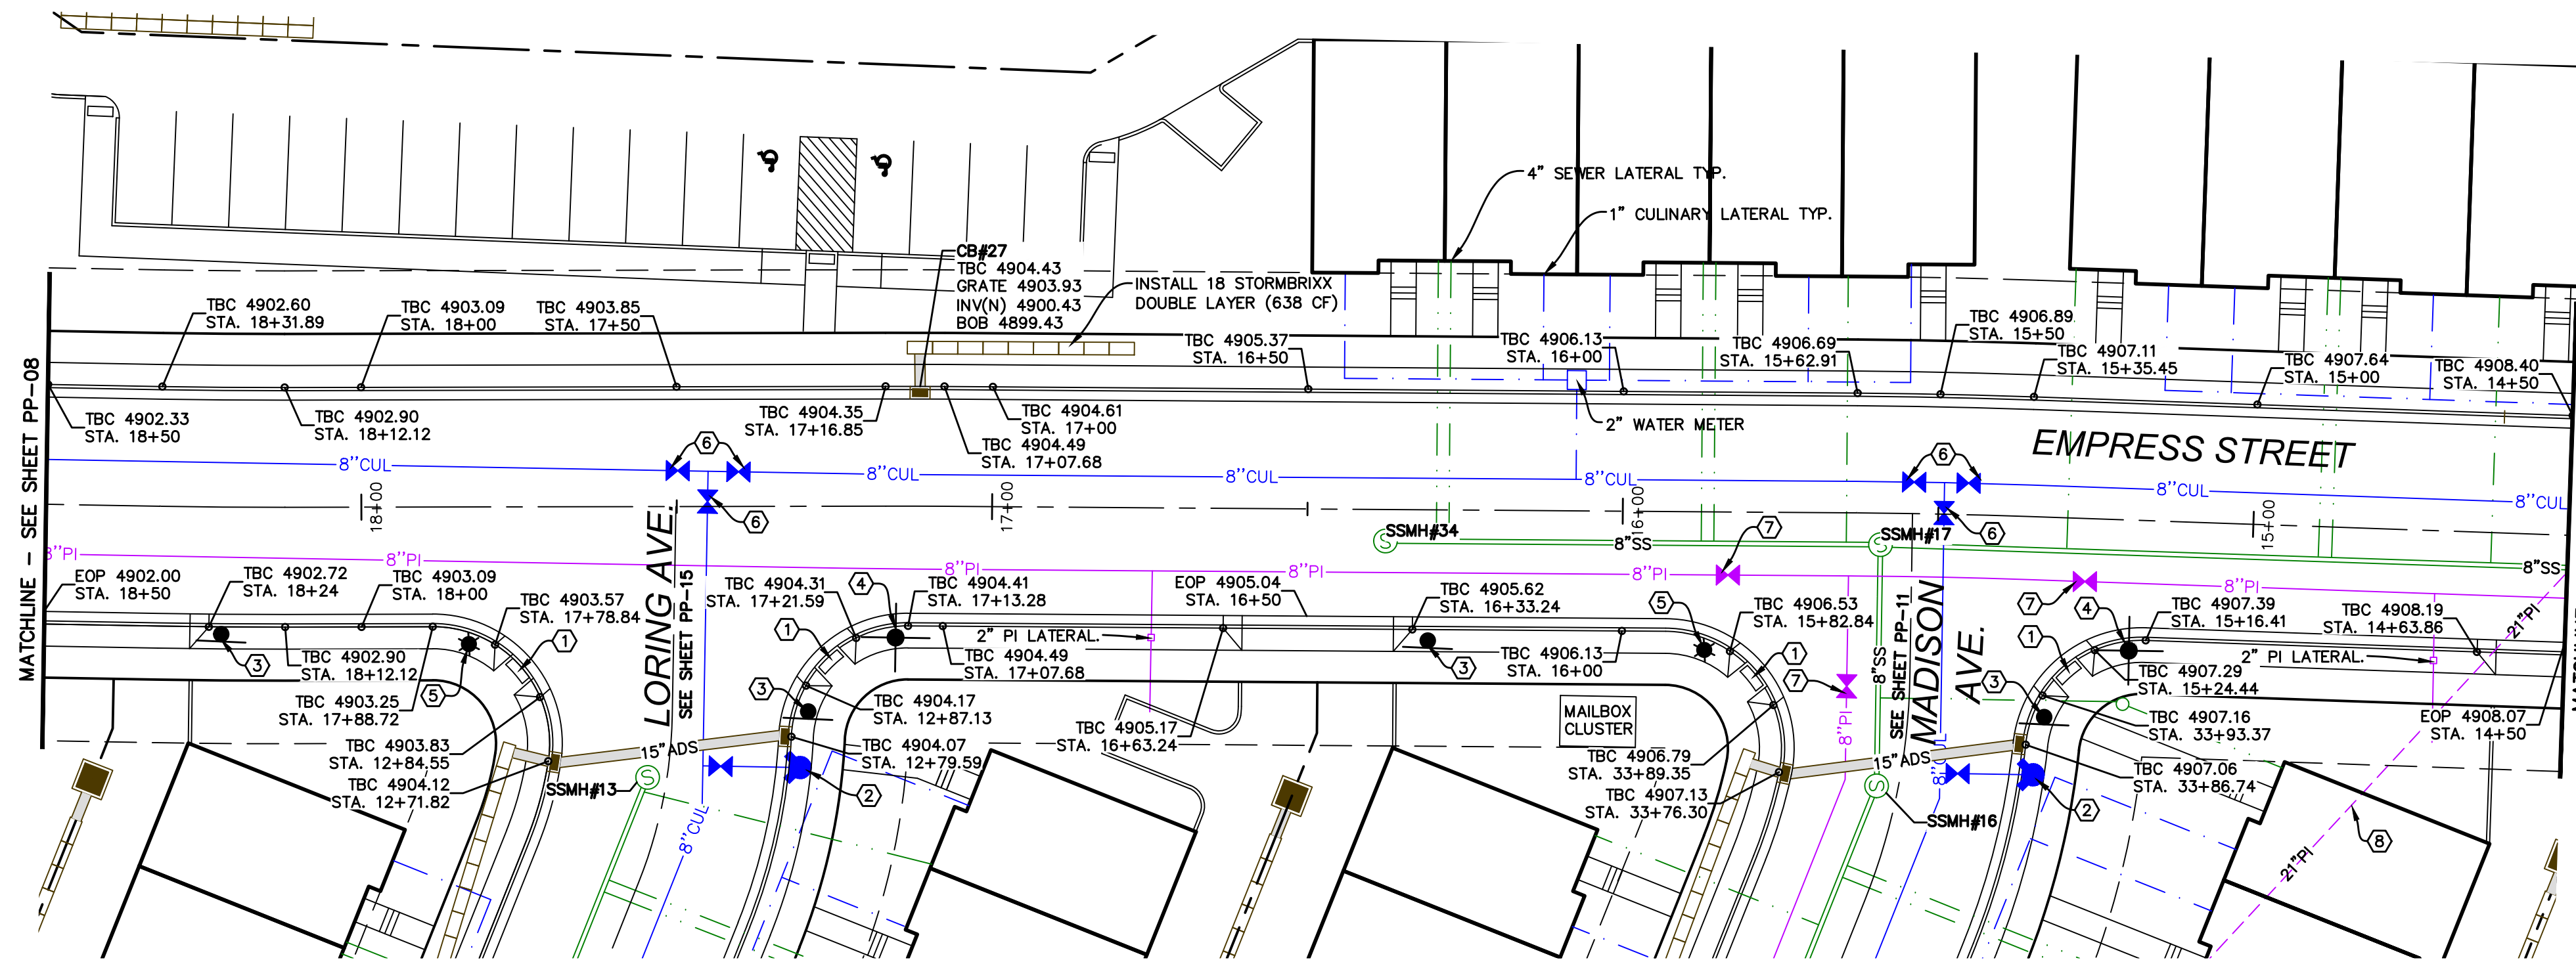

- CONSTRUCTION STANDARDS:**
1. CONST. ADA RAMP PER SANTAQUIN CITY STANDARDS.
 2. INSTALL FIRE HYDRANT ASSEMBLY PER SANTAQUIN CITY STANDARDS.
 3. INSTALL STOP SIGN PER SANTAQUIN CITY STANDARDS.
 4. INSTALL STREET SIGN PER SANTAQUIN CITY STANDARDS.
 5. INSTALL STREET LIGHT PER SANTAQUIN CITY STANDARDS.
 6. INSTALL 8" CULINARY VALVE PER SANTAQUIN CITY STANDARDS.
 7. INSTALL 8" PI VALVE PER SANTAQUIN CITY STANDARDS.
 8. EXISTING PRESSURIZED IRRIGATION TO BE RELOCATED.

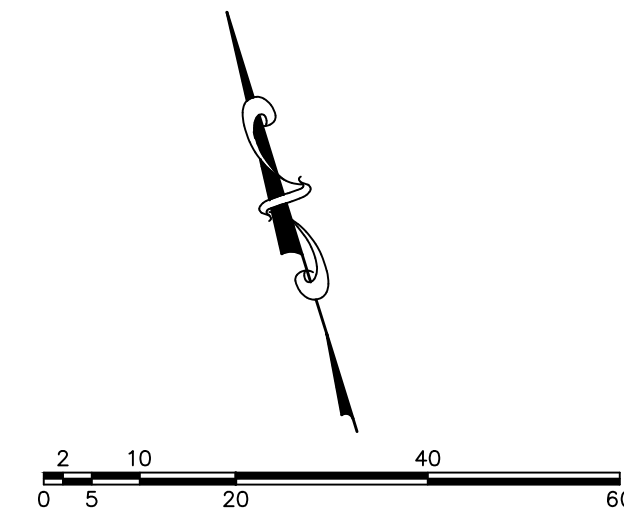

(24"x36")
SCALE 1" = 20'
(11"x17")
SCALE 1" = 40'

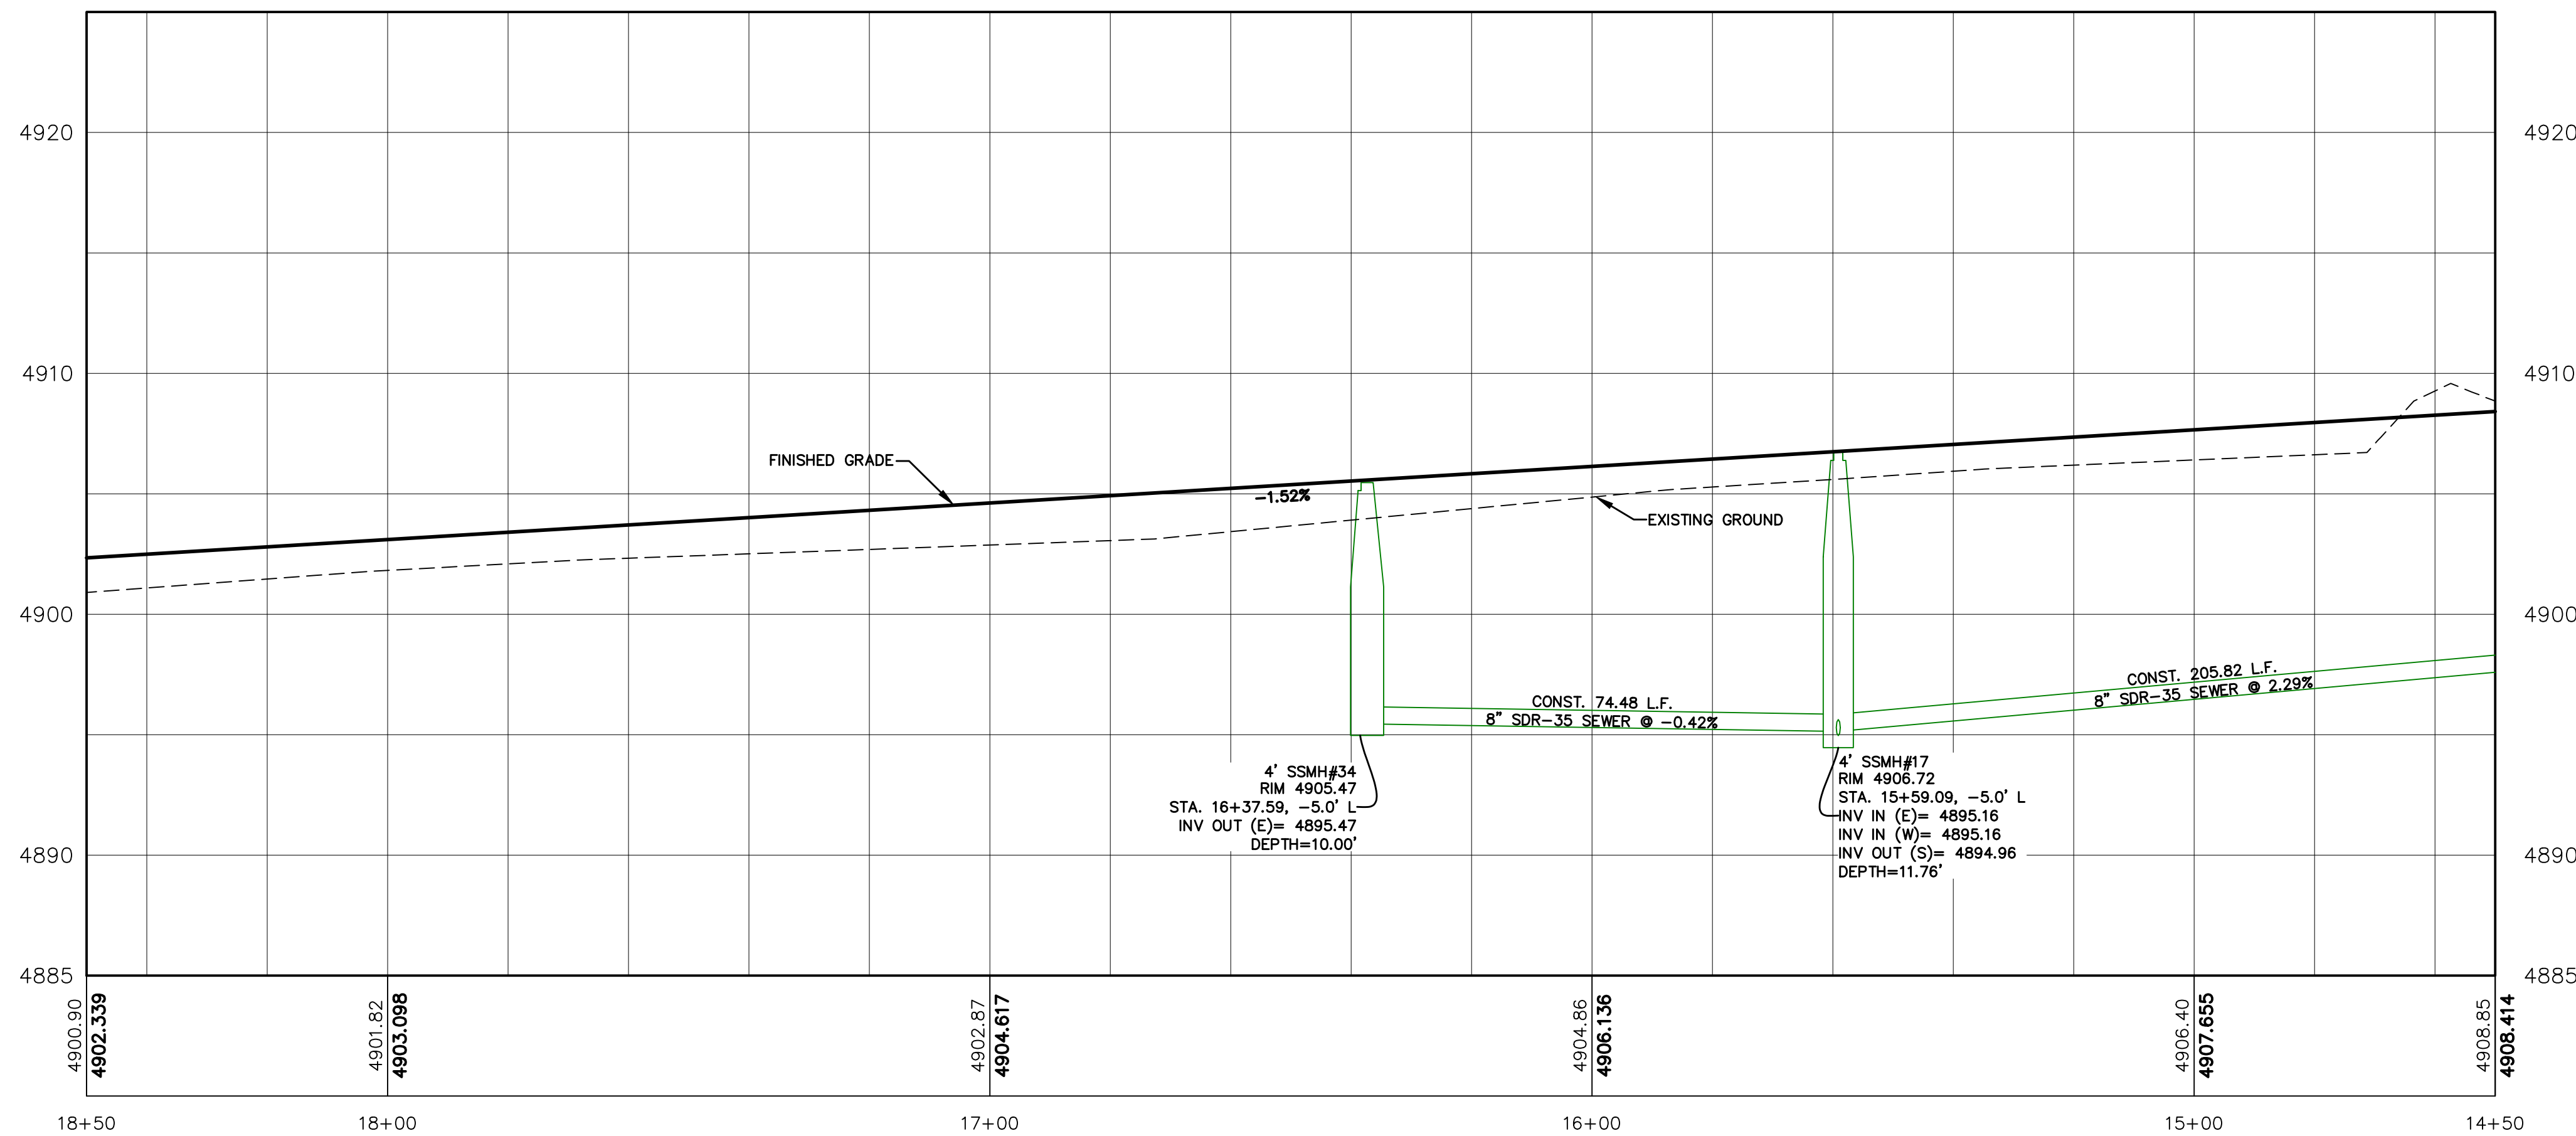

EMPRESS STREET
STA. 14+50 TO STA. 18+50

SANTAQUIN, UTAH

SILVER OAKS PHASE 1

ATLAS
ENGINEERING
L.L.C.

PHONE: 801-655-0566
945 E. 800 W, SUITE 1A
SPANISH FORK, UT 84660


Z:\2021\21-008 ERCANBRACK SANTAQUIN\CAD\FINAL\PP-07.DWG

SHEET NO.


PP-07

NO.	REVISIONS	BY	DATE
12			
11			
10			
9			
8			
7			
6			
5			
4			
3			
2			
1			

- CONSTRUCTION STANDARDS:
- 1 CONST. ADA RAMP PER SANTAQUIN CITY STANDARDS.
 - 2 INSTALL FIRE HYDRANT ASSEMBLY PER SANTAQUIN CITY STANDARDS.
 - 3 INSTALL STOP SIGN PER SANTAQUIN CITY STANDARDS.
 - 4 INSTALL STREET SIGN PER SANTAQUIN CITY STANDARDS.
 - 5 INSTALL STREET LIGHT PER SANTAQUIN CITY STANDARDS.
 - 6 INSTALL 8" CULINARY VALVE PER SANTAQUIN CITY STANDARDS.
 - 7 INSTALL 45° BEND.

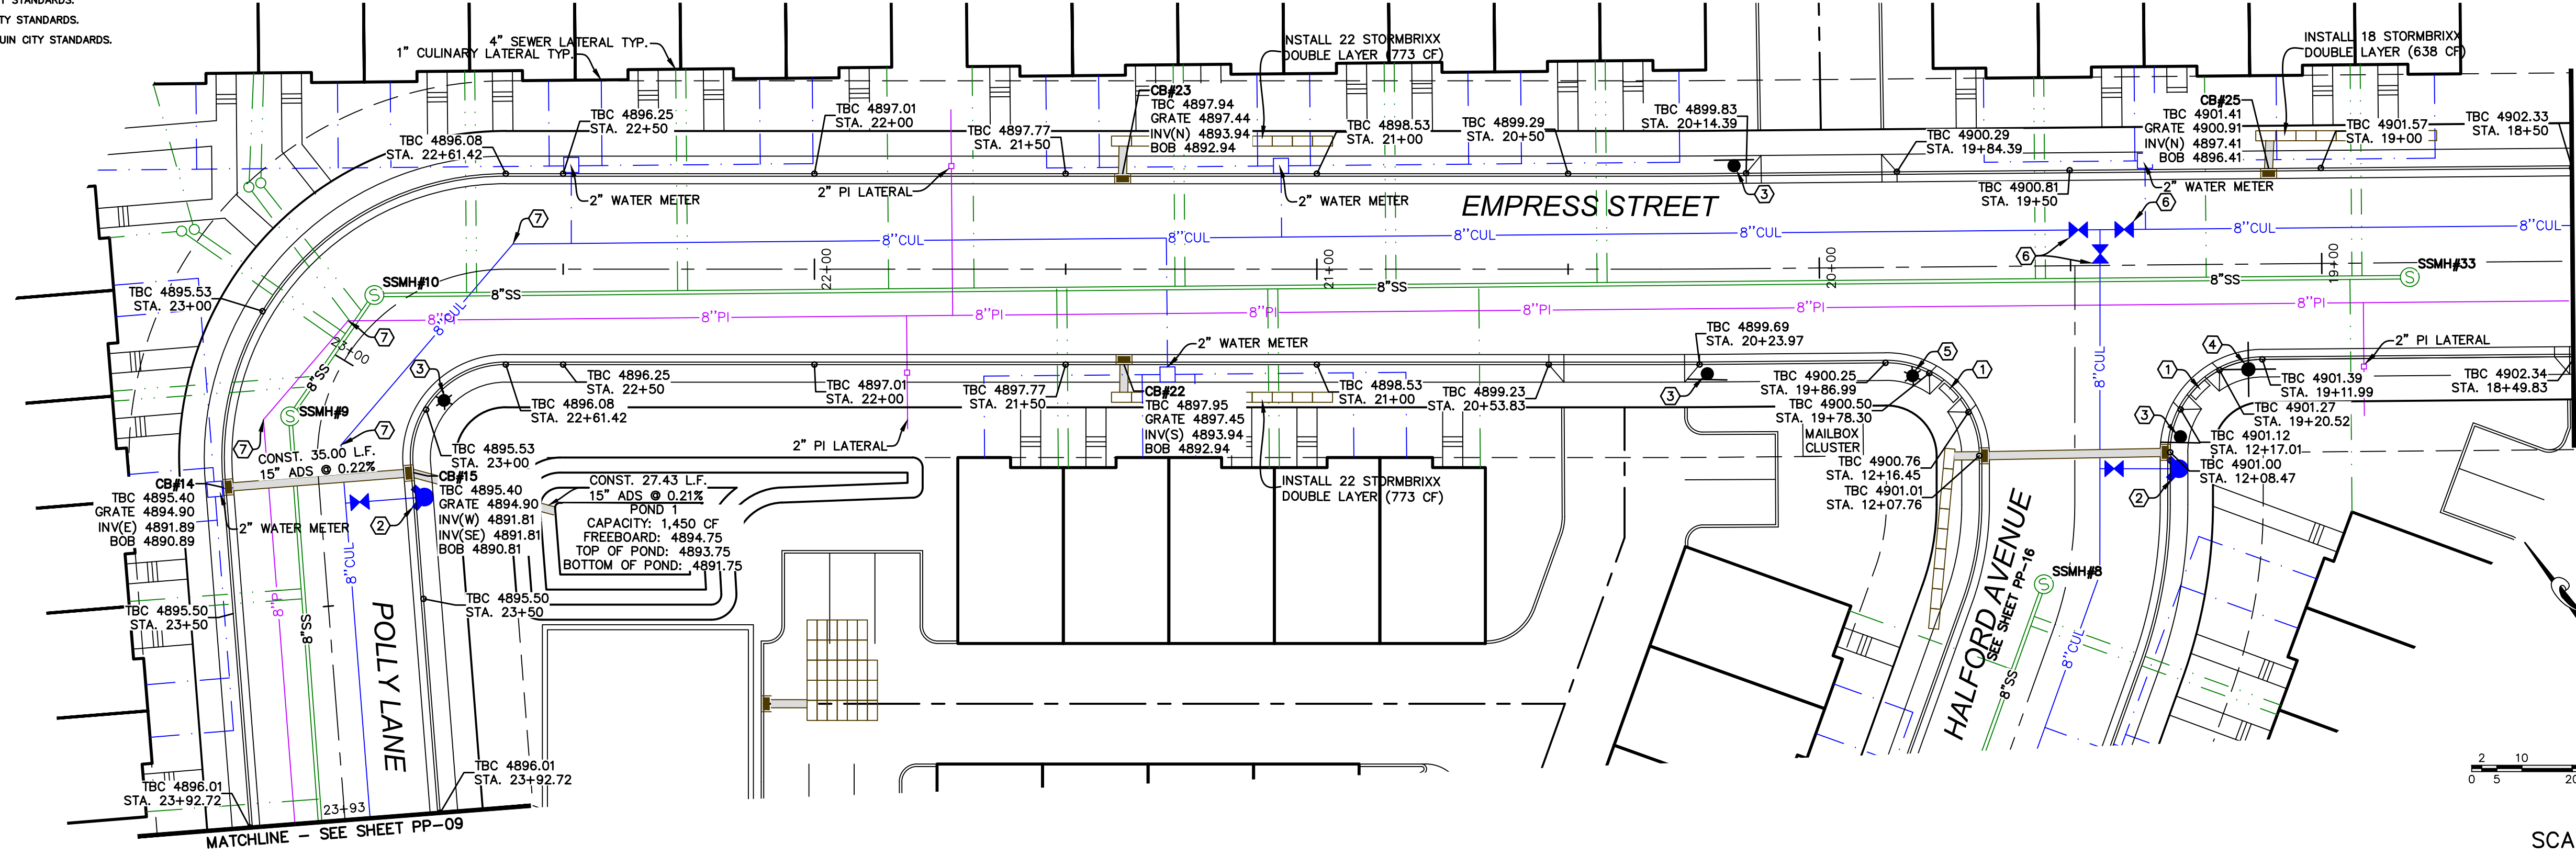

(24"x36")
SCALE 1" = 20'
(11"x17")
SCALE 1" = 40'

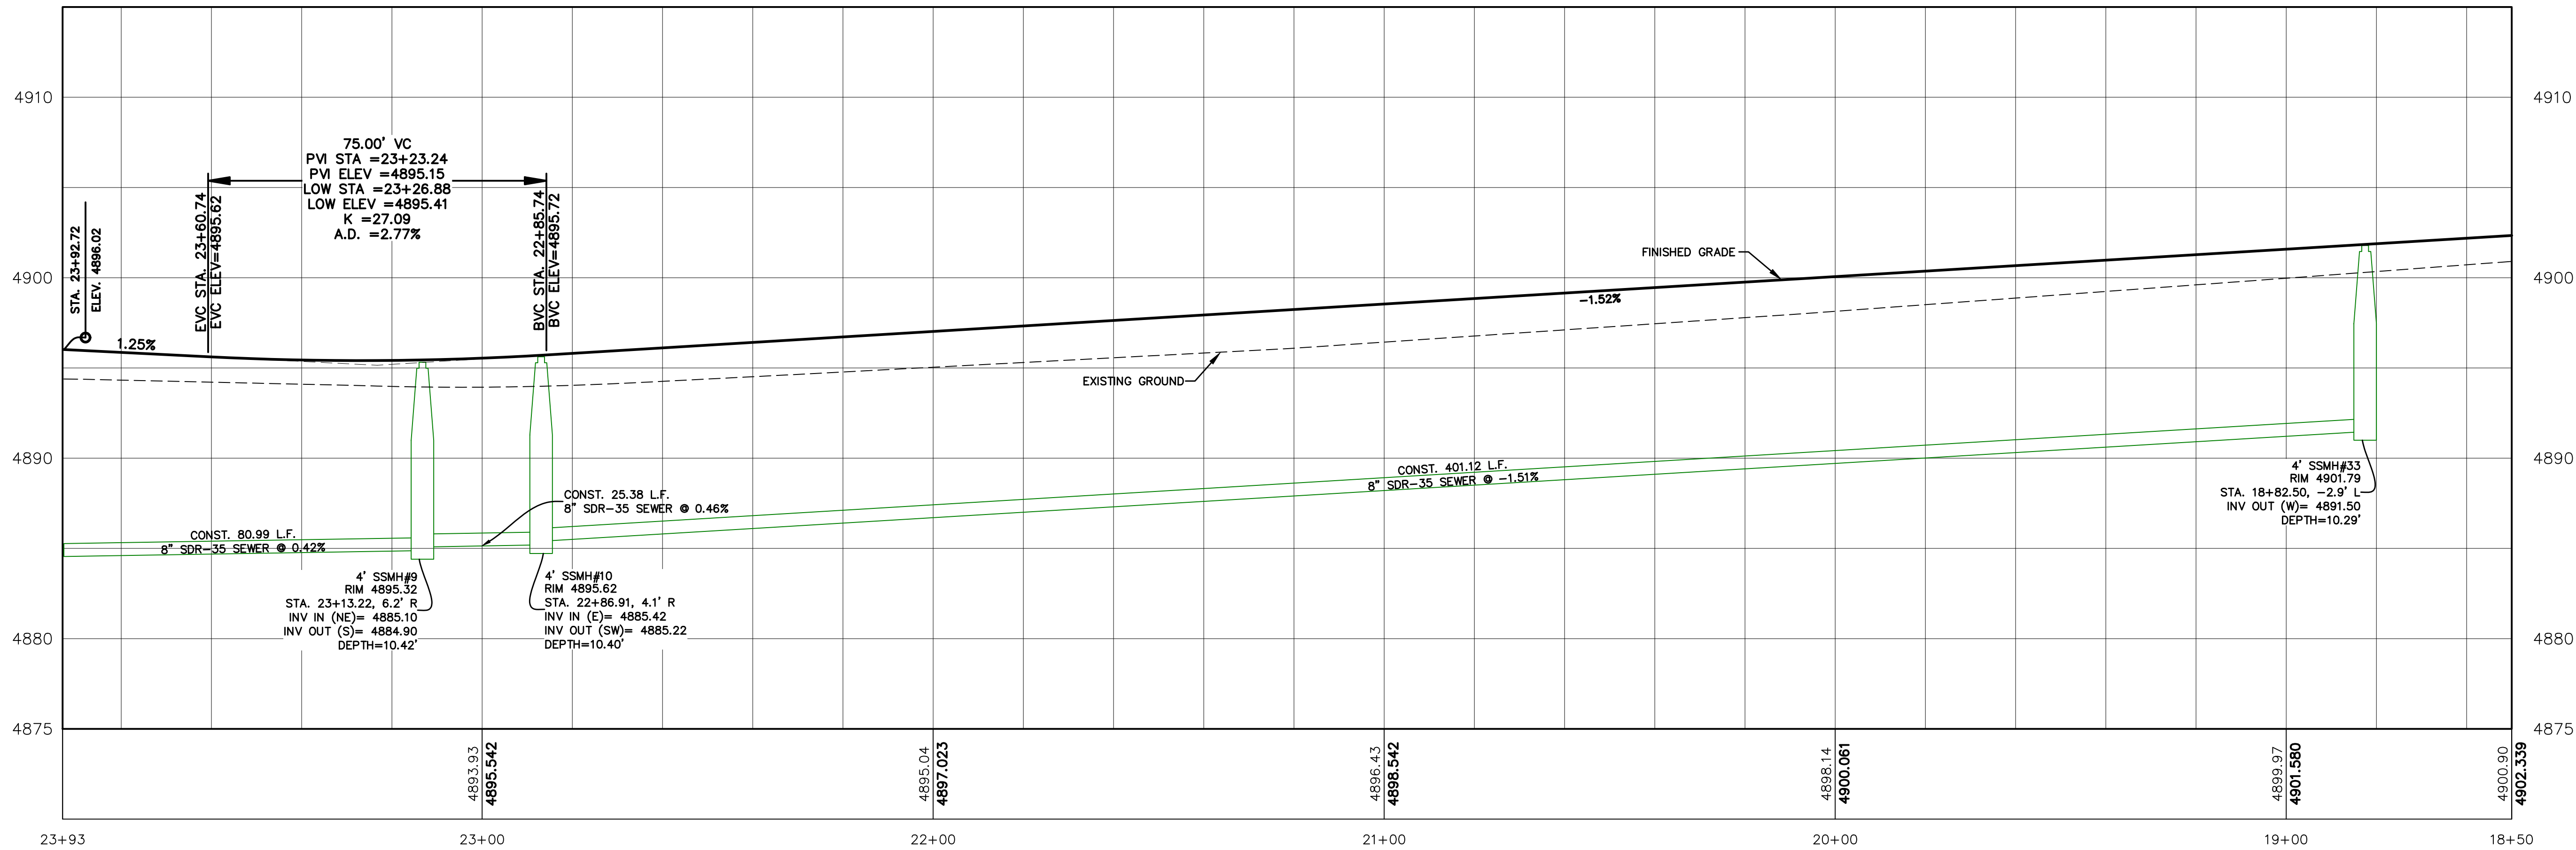

SHEET NO.
PP-08

NO.	REVISIONS	BY	DATE
12			
11			
10			
9			
8			
7			
6			
5			
4			
3			
2			
1			

EMPRESS STREET/POLLY LANE
STA. 18+50 TO STA. 23+92.72


SANTAQUIN, UTAH

SILVER OAKS PHASE 1




PHONE: 801-655-0566
945 E. 800 N., SUITE 1A
SPANISH FORK, UT 84660

Z:\2021\21-008 ERCANBRACK SANTAQUIN\CADD\FINAL\PP-08.DWG

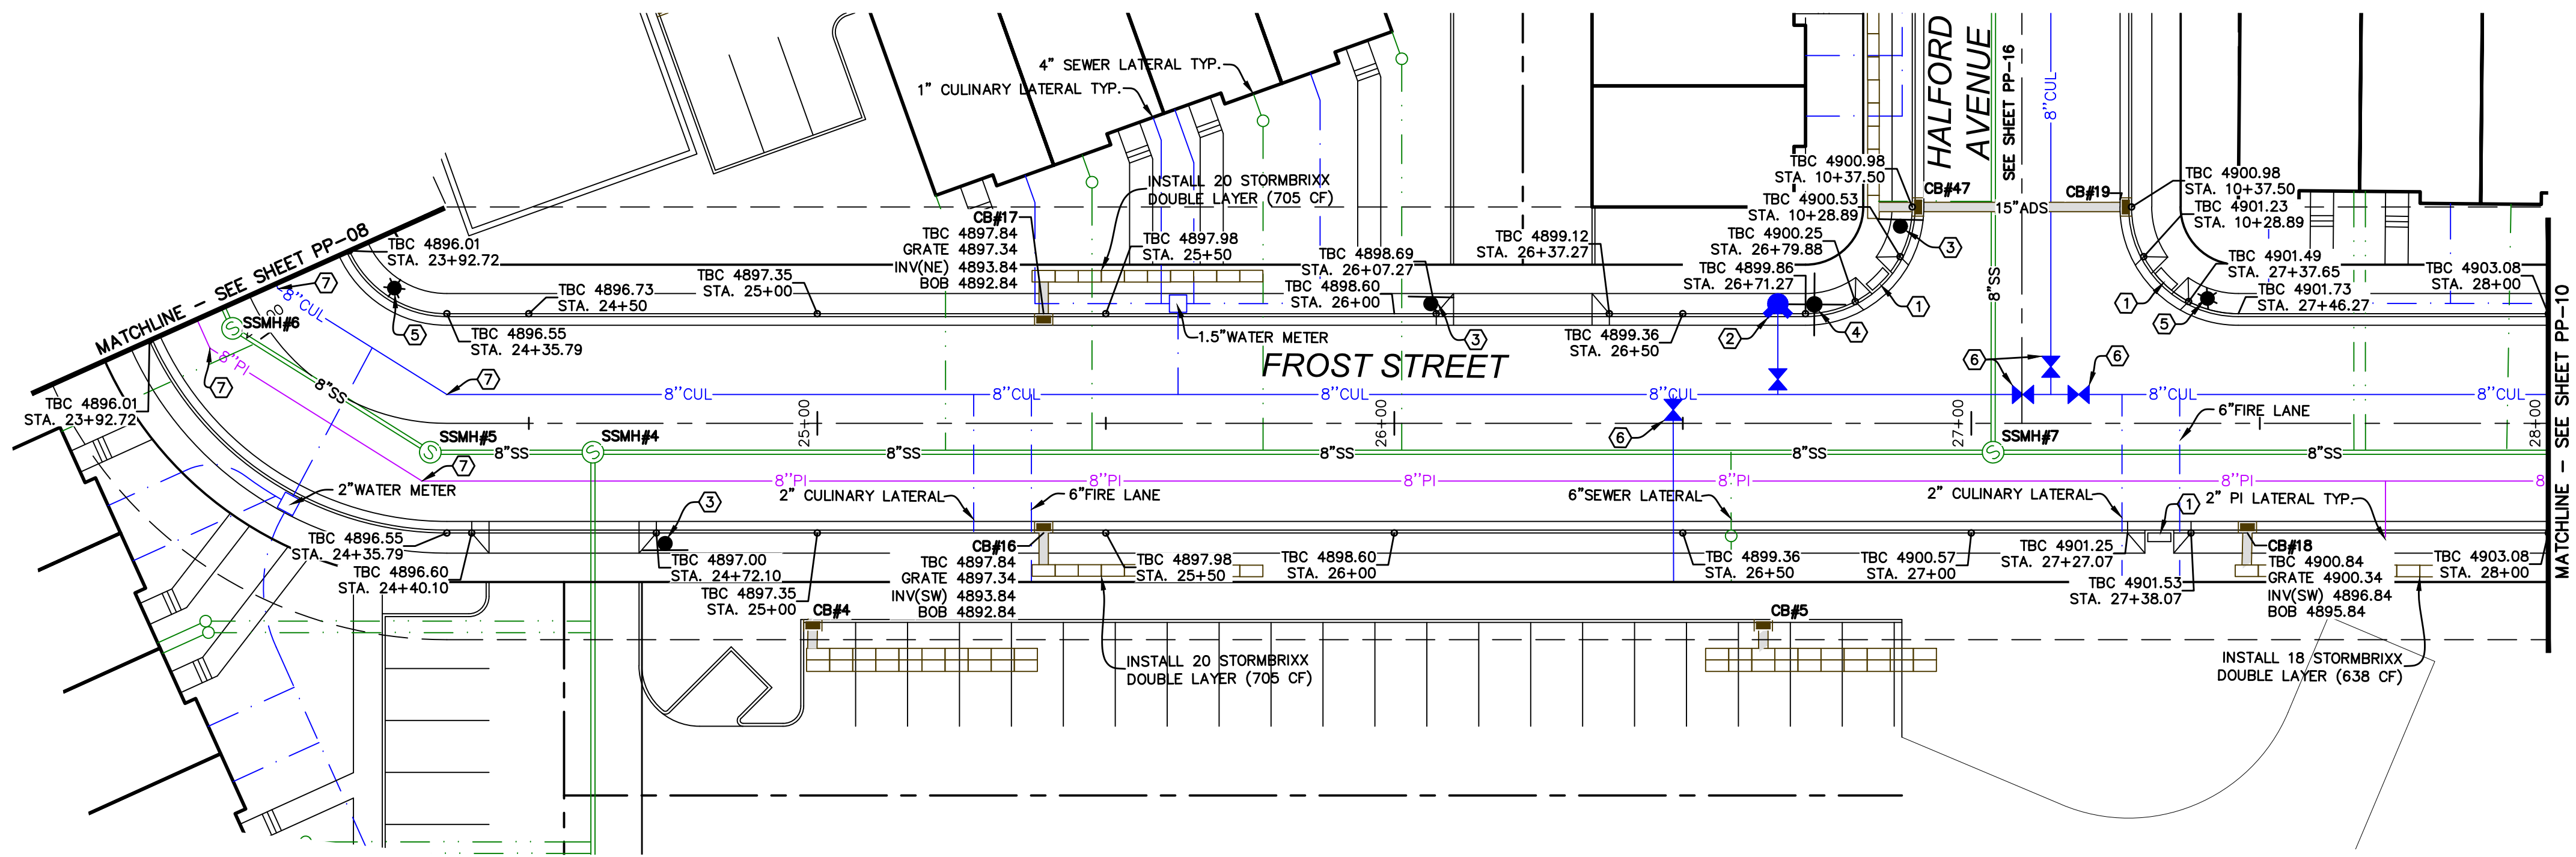

- CONSTRUCTION STANDARDS:**
1. CONST. ADA RAMP PER SANTAQUIN CITY STANDARDS.
 2. INSTALL FIRE HYDRANT ASSEMBLY PER SANTAQUIN CITY STANDARDS.
 3. INSTALL STOP SIGN PER SANTAQUIN CITY STANDARDS.
 4. INSTALL STREET SIGN PER SANTAQUIN CITY STANDARDS.
 5. INSTALL STREET LIGHT PER SANTAQUIN CITY STANDARDS.
 6. INSTALL 8" CULINARY VALVE PER SANTAQUIN CITY STANDARDS.
 7. INSTALL 45° BEND.

SCALE 1" = 20'
(24"x36")
SCALE 1" = 40'
(11"x17")

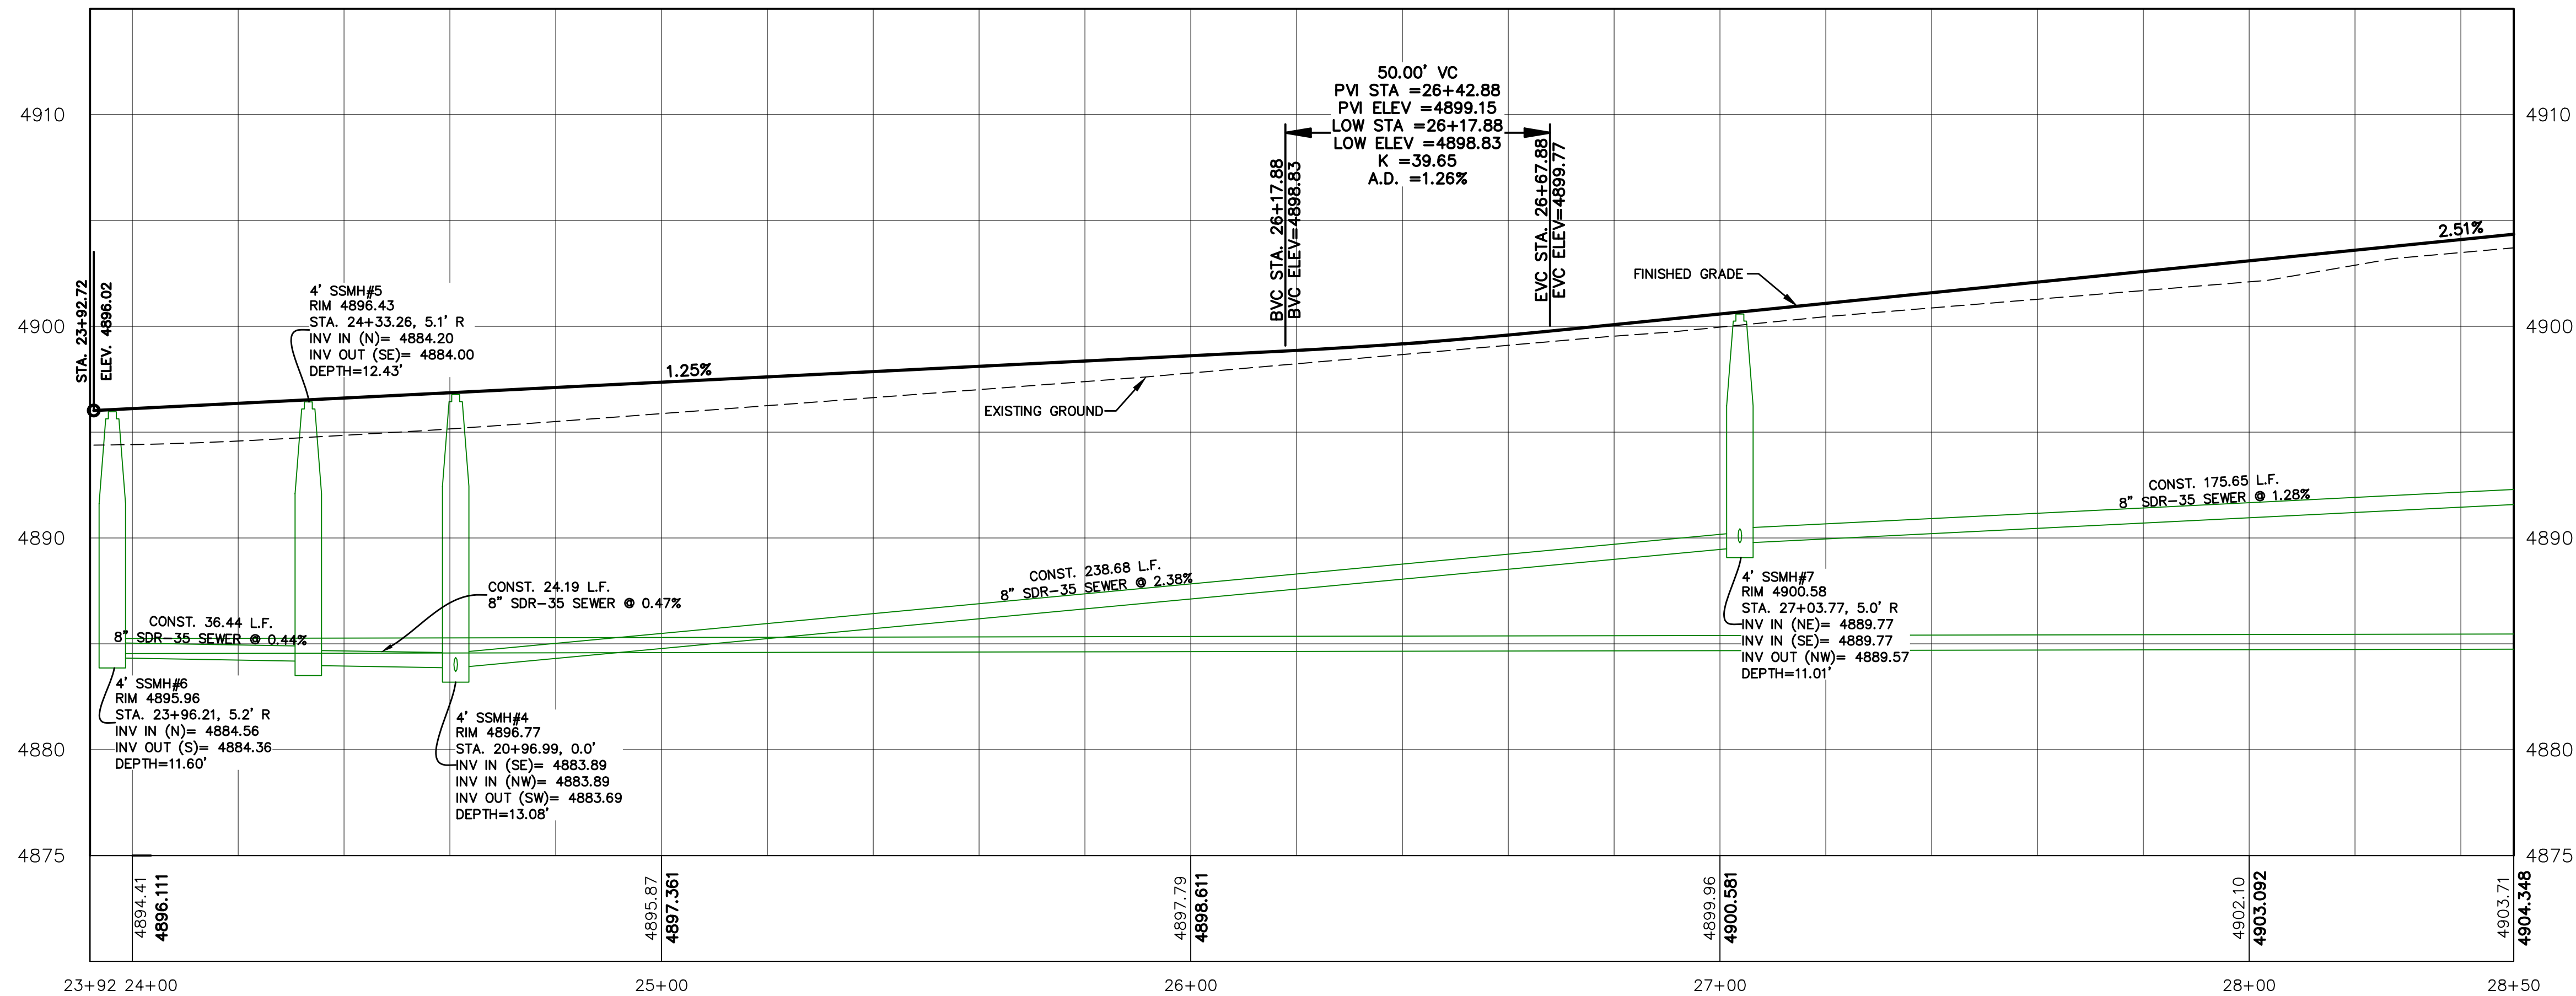

SHEET NO.

PP-09


FROST STREET
STA. 23+92.72 TO STA. 28+00

SANTAQUIN, UTAH


SILVER OAKS PHASE 1

ATLAS
ENGINEERING
L.L.C.
PHONE: 801-655-0566
945 E. 800 N., SUITE 1A
SPANISH FORK, UT 84660


Z:\2021\21-008 ERCANBRACK SANTAQUIN\CAD\FINAL\PP-09.DWG

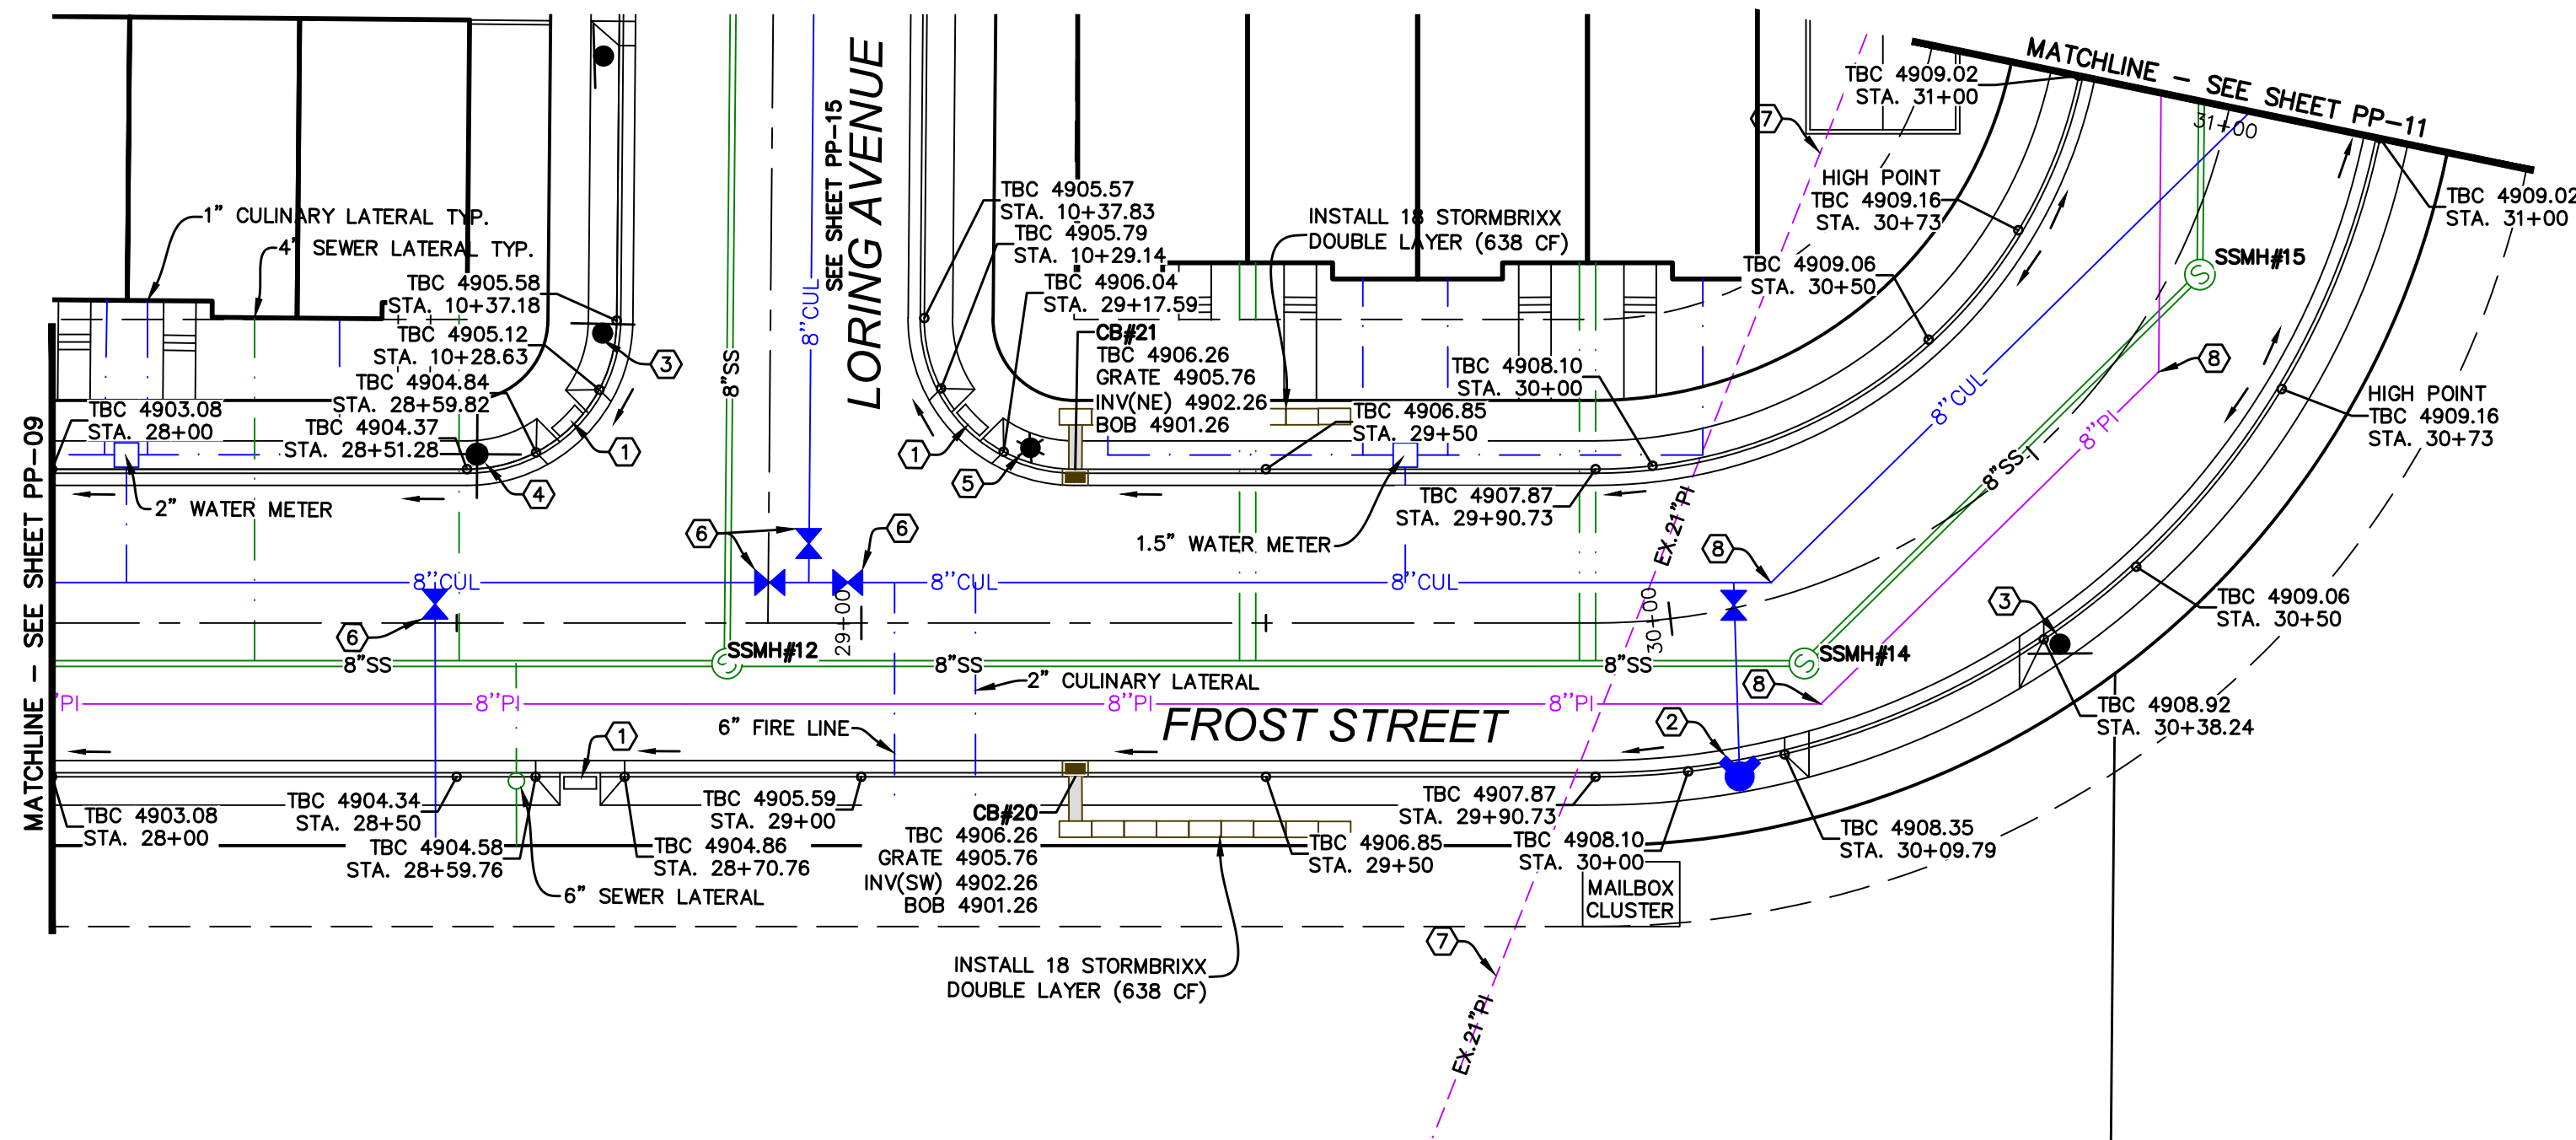

- CONSTRUCTION STANDARDS:**
- ① CONST. ADA RAMP PER SANTAQUIN CITY STANDARDS.
 - ② INSTALL FIRE HYDRANT ASSEMBLY PER SANTAQUIN CITY STANDARDS.
 - ③ INSTALL STOP SIGN PER SANTAQUIN CITY STANDARDS.
 - ④ INSTALL STREET SIGN PER SANTAQUIN CITY STANDARDS.
 - ⑤ INSTALL STREET LIGHT PER SANTAQUIN CITY STANDARDS.
 - ⑥ INSTALL 8" CULINARY VALVE PER SANTAQUIN CITY STANDARDS.
 - ⑦ EXISTING PRESSURIZED IRRIGATION TO BE RELOCATED.
 - ⑧ INSTALL 45' BEND.

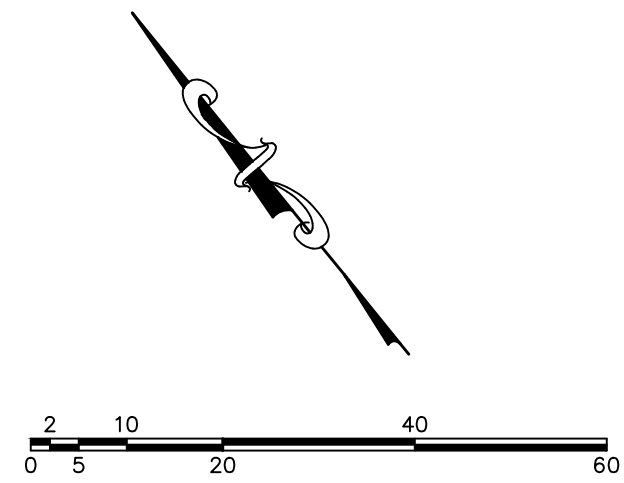

(24"x36")
SCALE 1" = 20'
(11"x17")
SCALE 1" = 40'

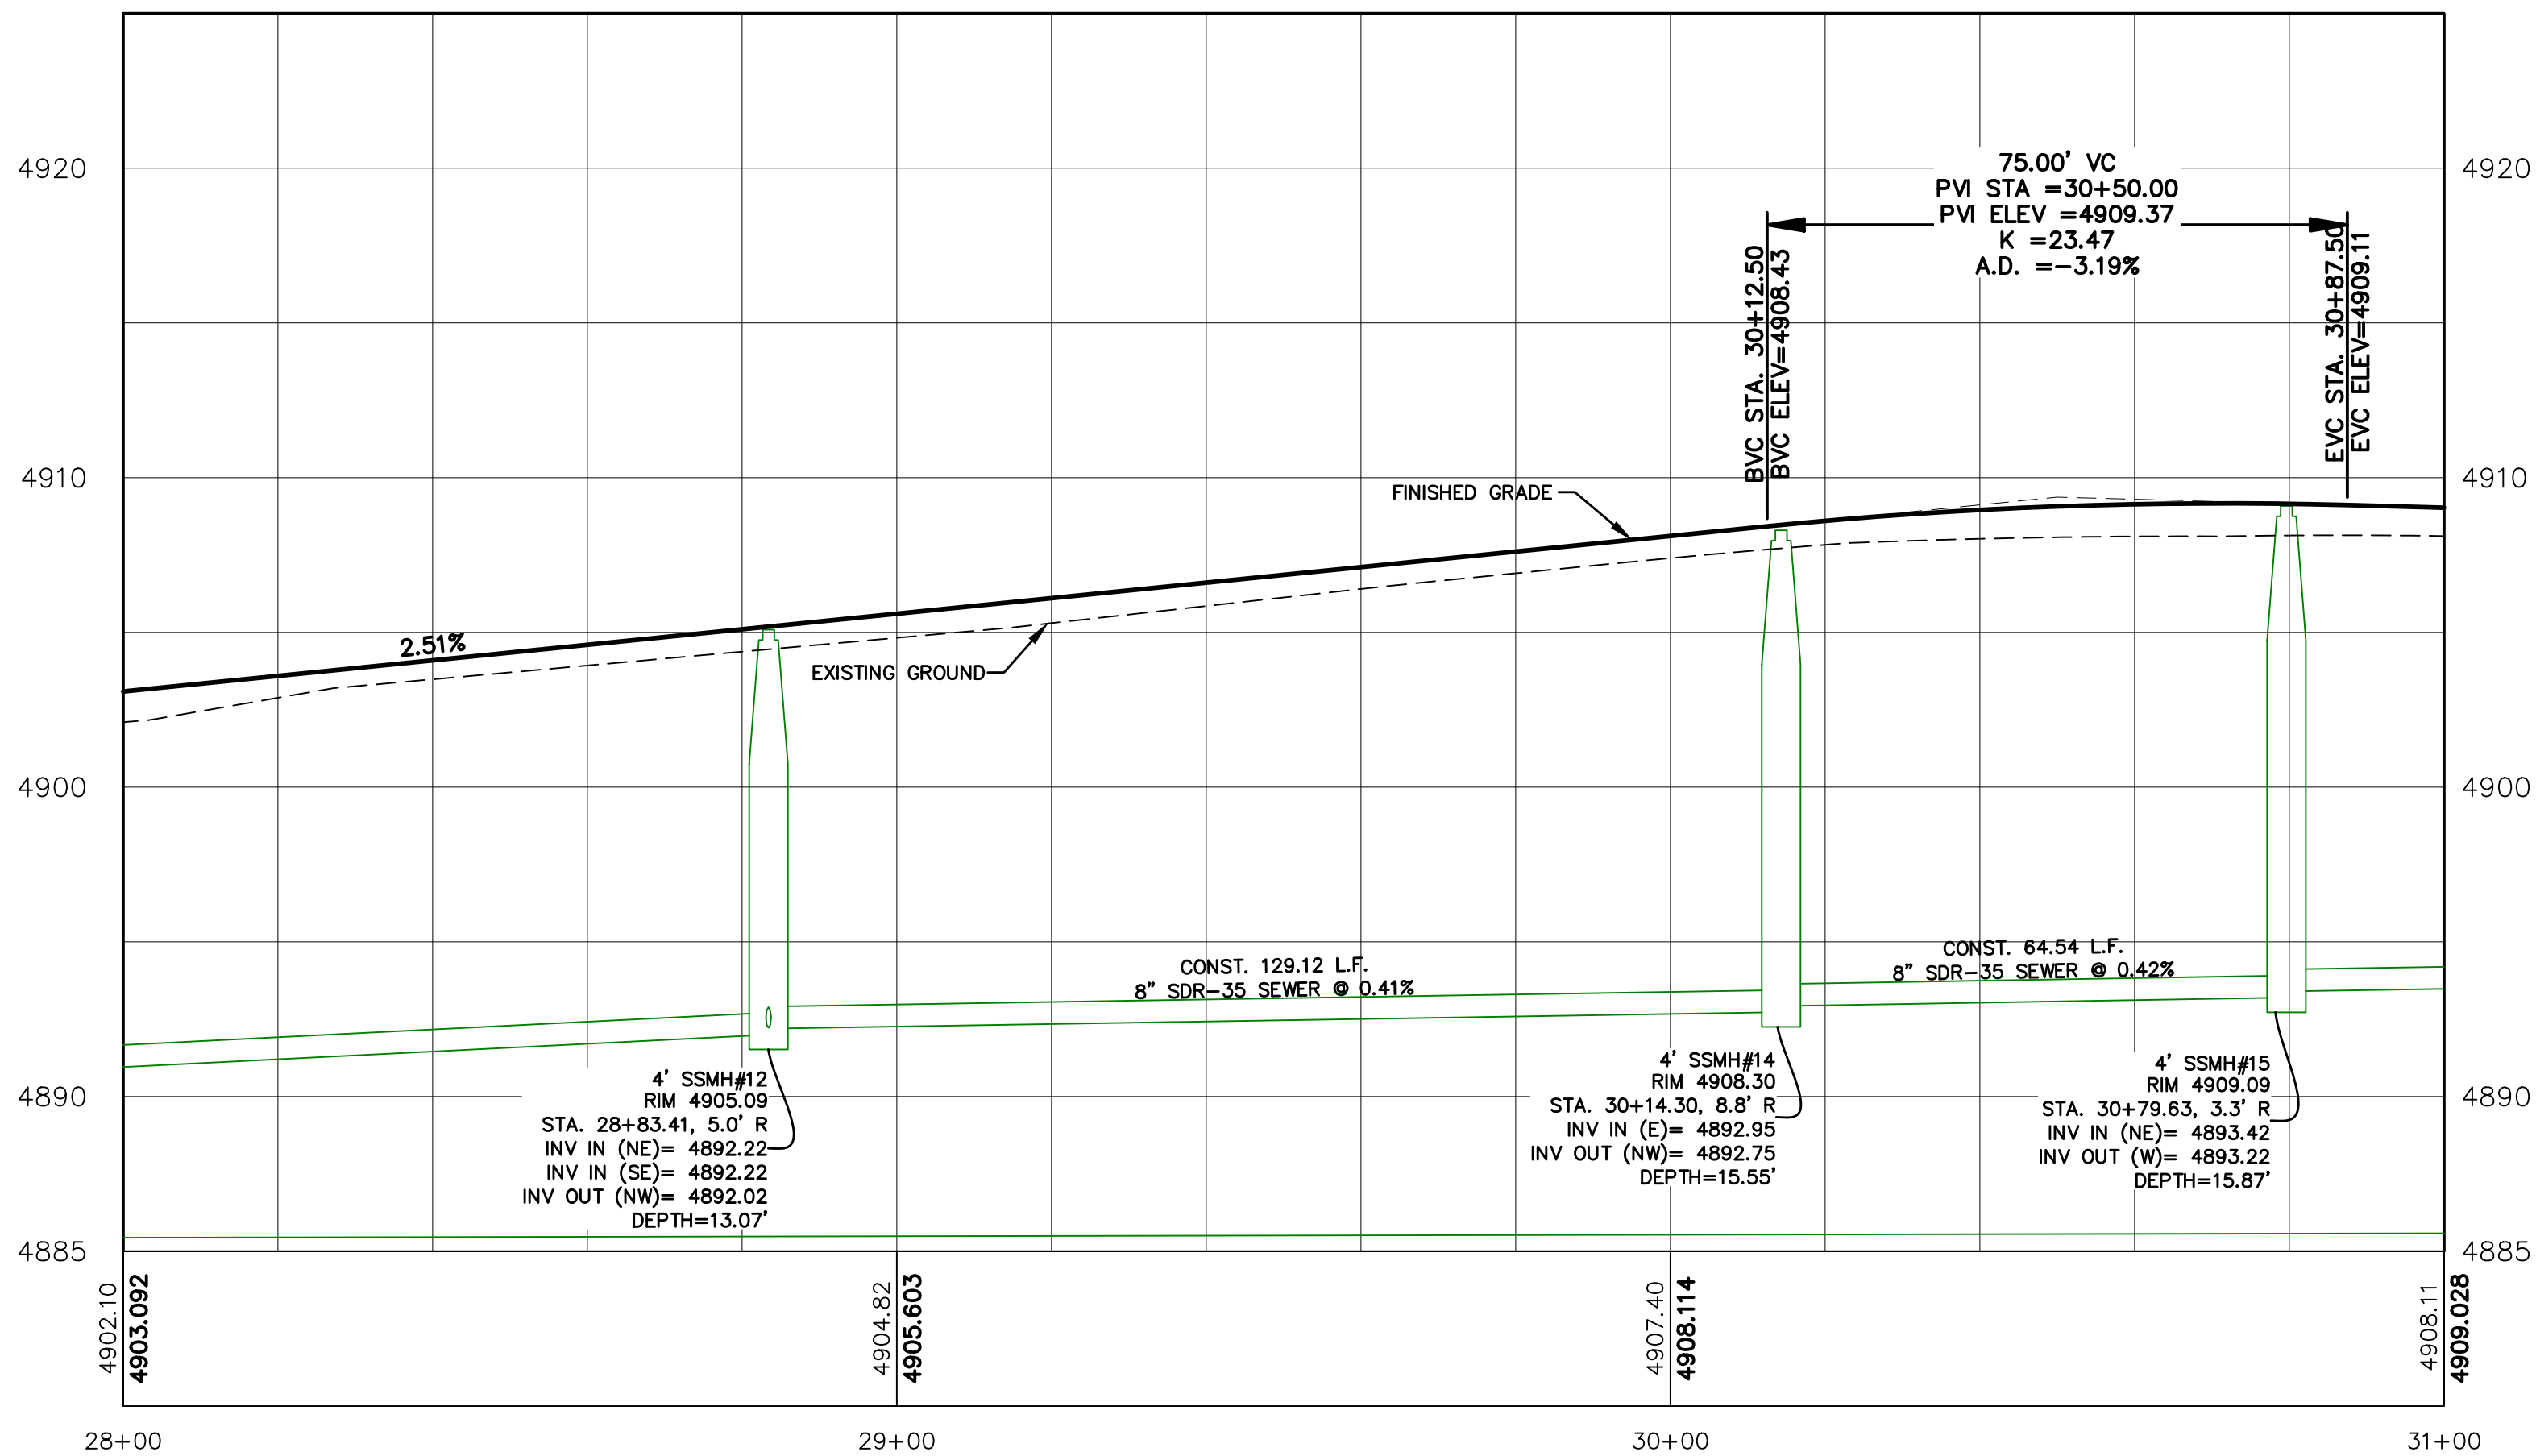

SHEET NO.

PP-10


FROST STREET
STA. 28+00 TO STA. 31+00

SANTAQUIN, UTAH


SILVER OAKS PHASE 1




Z:\2021\21-008 ERCANBRACK SANTAQUIN\CAD\FINAL\PP-10.DWG

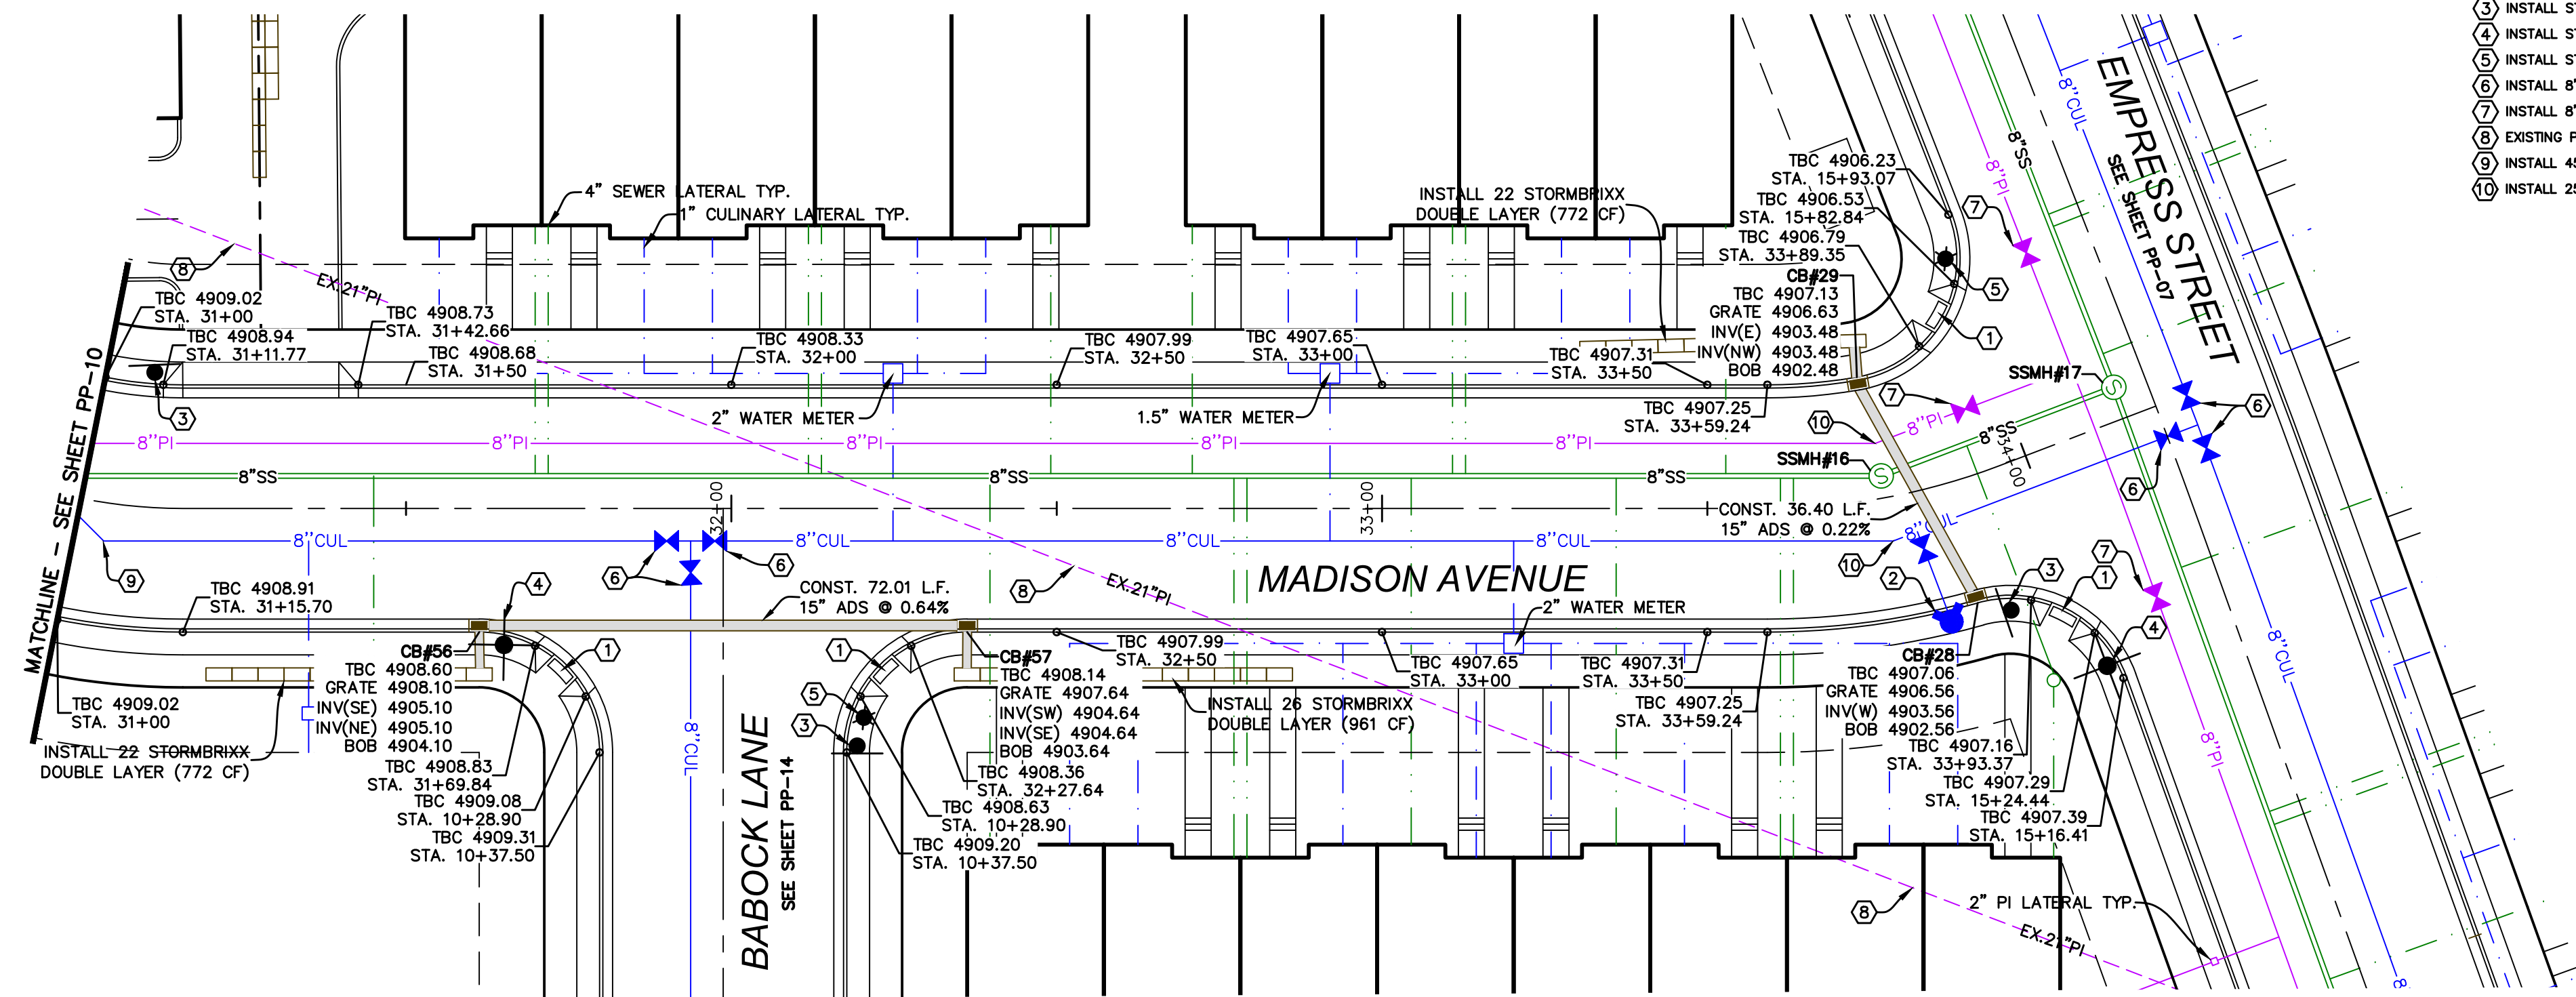

- CONSTRUCTION STANDARDS:**
1. CONST. ADA RAMP PER SANTAQUIN CITY STANDARDS.
 2. INSTALL FIRE HYDRANT ASSEMBLY PER SANTAQUIN CITY STANDARDS.
 3. INSTALL STOP SIGN PER SANTAQUIN CITY STANDARDS.
 4. INSTALL STREET SIGN PER SANTAQUIN CITY STANDARDS.
 5. INSTALL STREET LIGHT PER SANTAQUIN CITY STANDARDS.
 6. INSTALL 8" CULINARY VALVE PER SANTAQUIN CITY STANDARDS.
 7. INSTALL 8" PI VALVE PER SANTAQUIN CITY STANDARDS.
 8. EXISTING PRESSURIZED IRRIGATION TO BE RELOCATED.
 9. INSTALL 45' BEND.
 10. INSTALL 25' BEND.

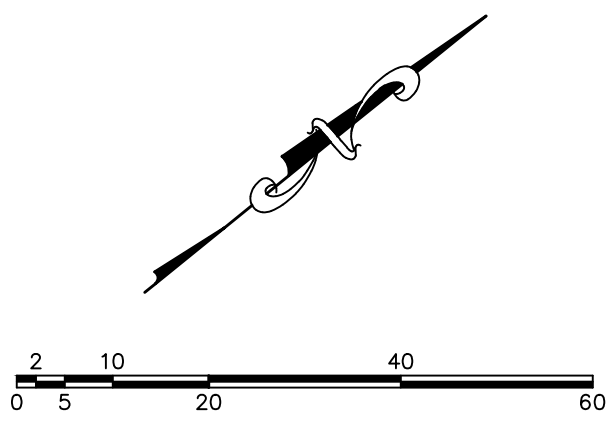

(24"x36")
SCALE 1" = 20'
(11"x17")
SCALE 1" = 40'

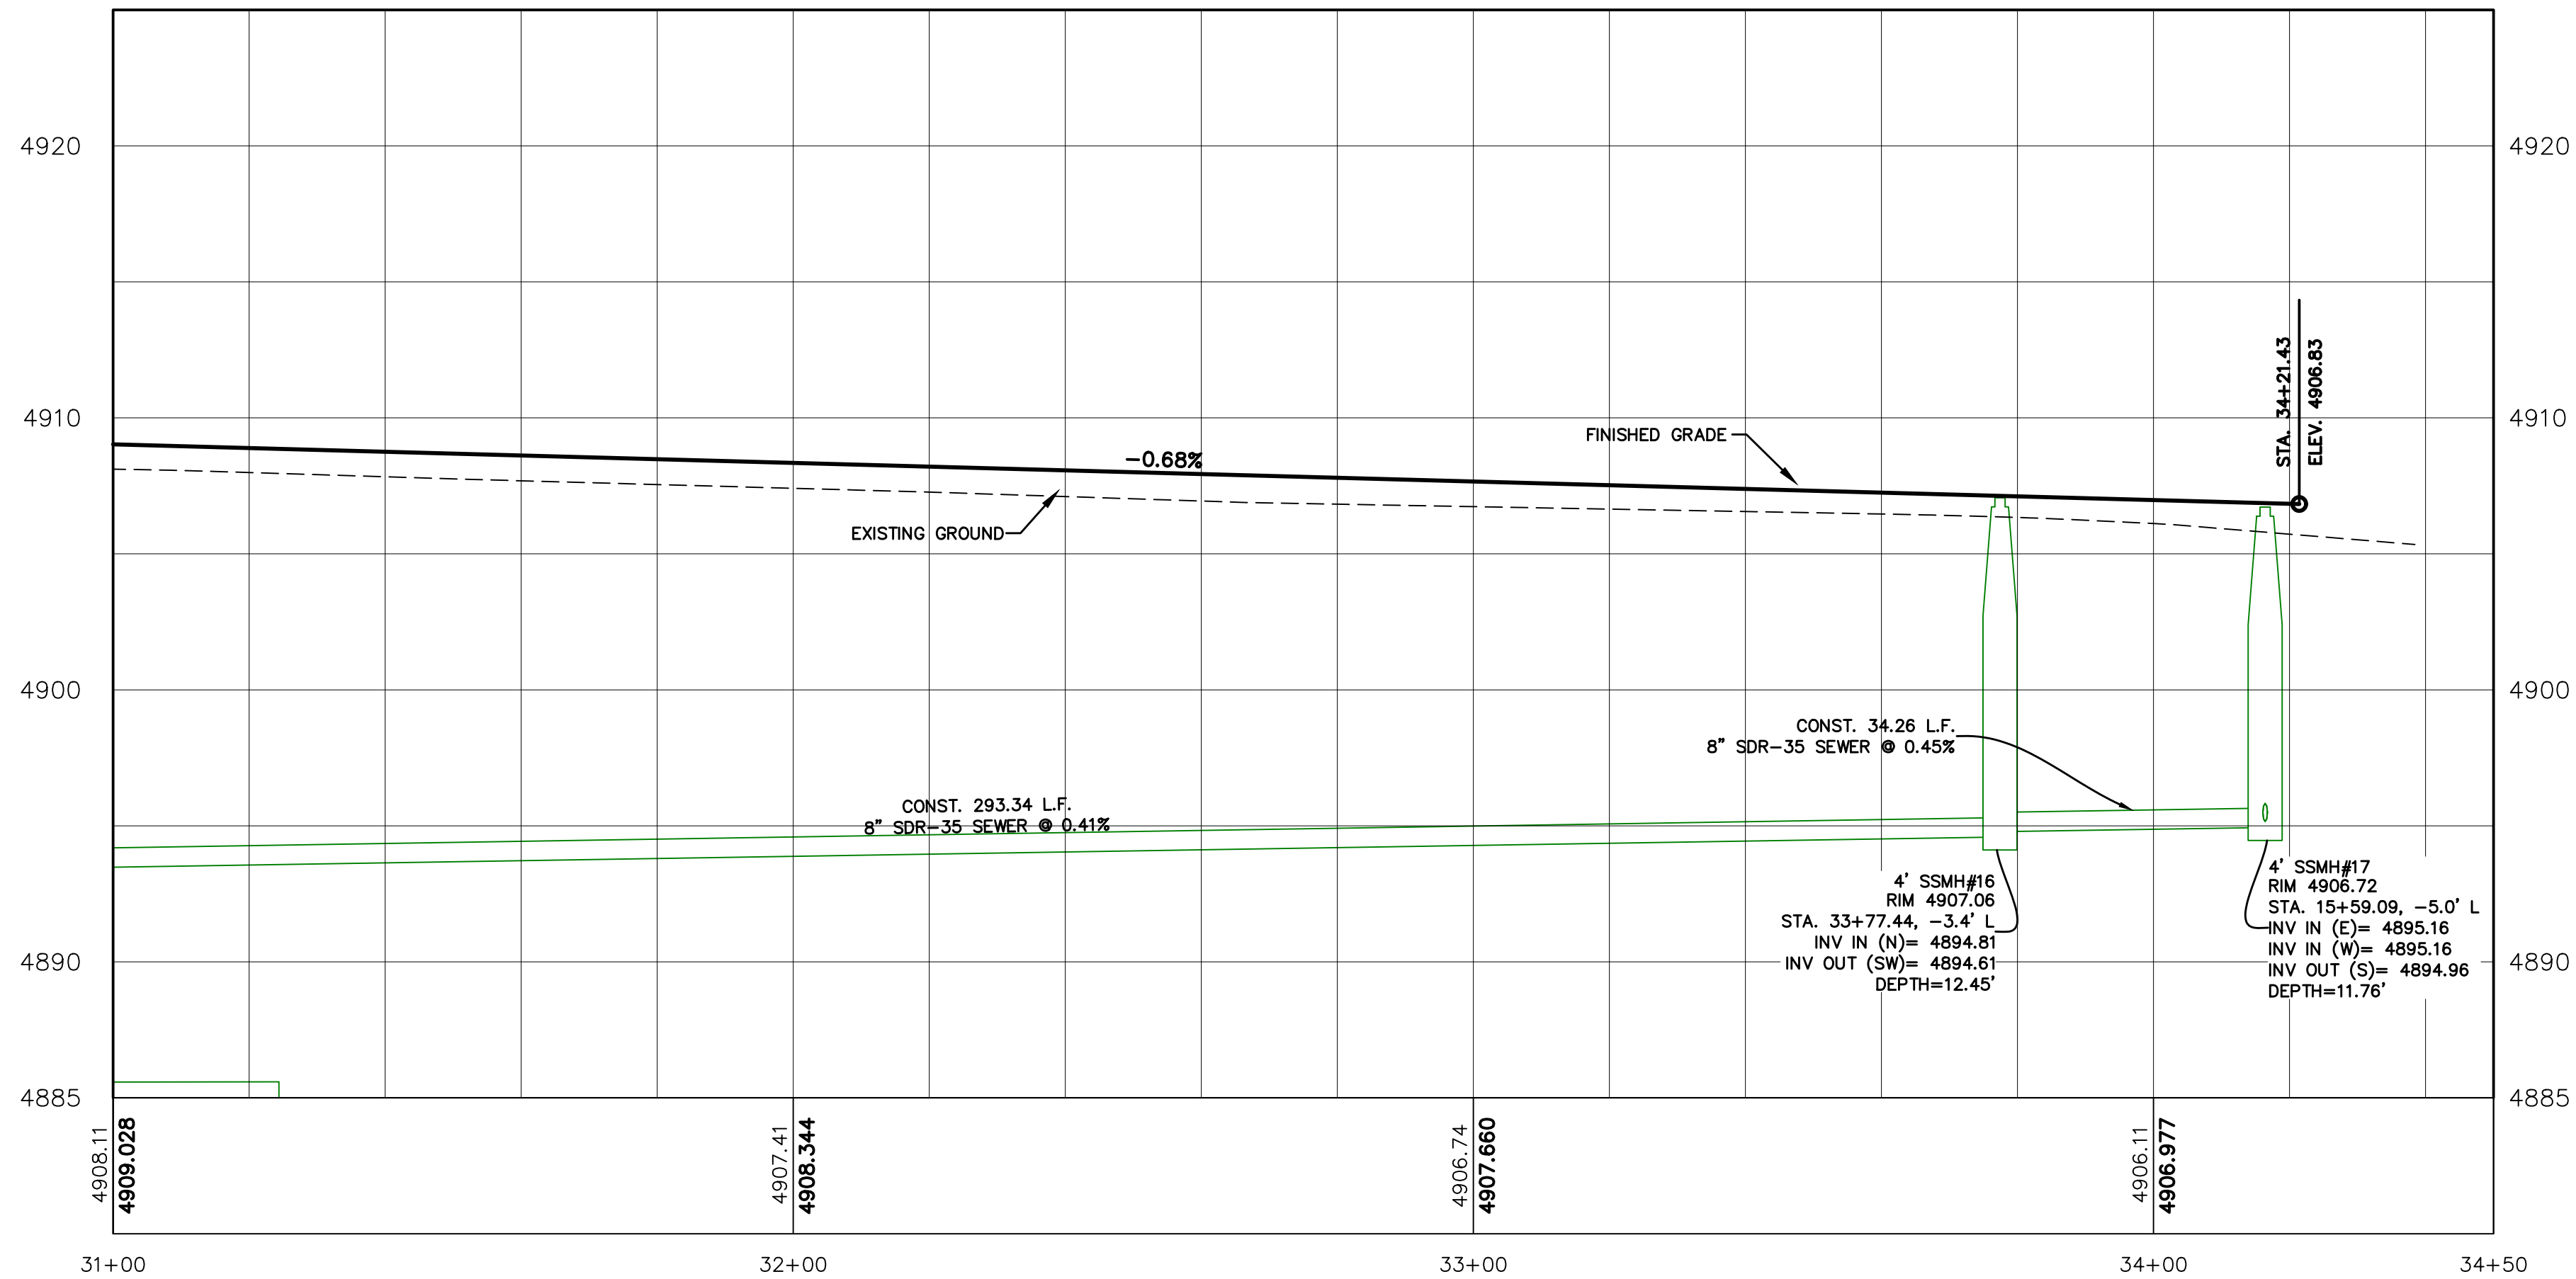

SHEET NO.

PP-11

MADISON AVENUE
STA. 31+00 TO STA. 34+50



SANTAQUIN, UTAH

SILVER OAKS PHASE 1

ATLAS
ENGINEERING
L.L.C.


PHONE: 801-655-0566
945 E. 800 W., SUITE 1A
SPANISH FORK, UT 84660

Z:\2021\21-008 ERCANBRACK SANTAQUIN\CADD\FINAL\PP-11.DWG

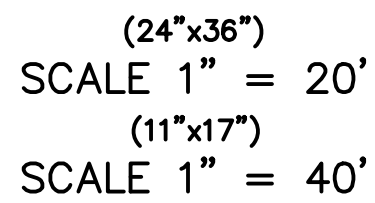
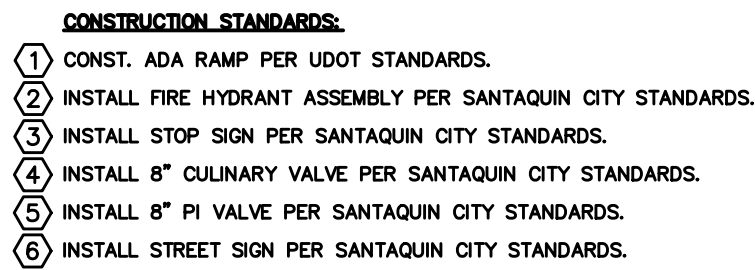


PHONE: 801-655-0566
946 E. 800 N. SUITE A
SPANISH FORK, UT 84660

Z: \2021\21-008 ERCANBRACK SANTAQUIN\CADD\FINAL\PP-12.DWG

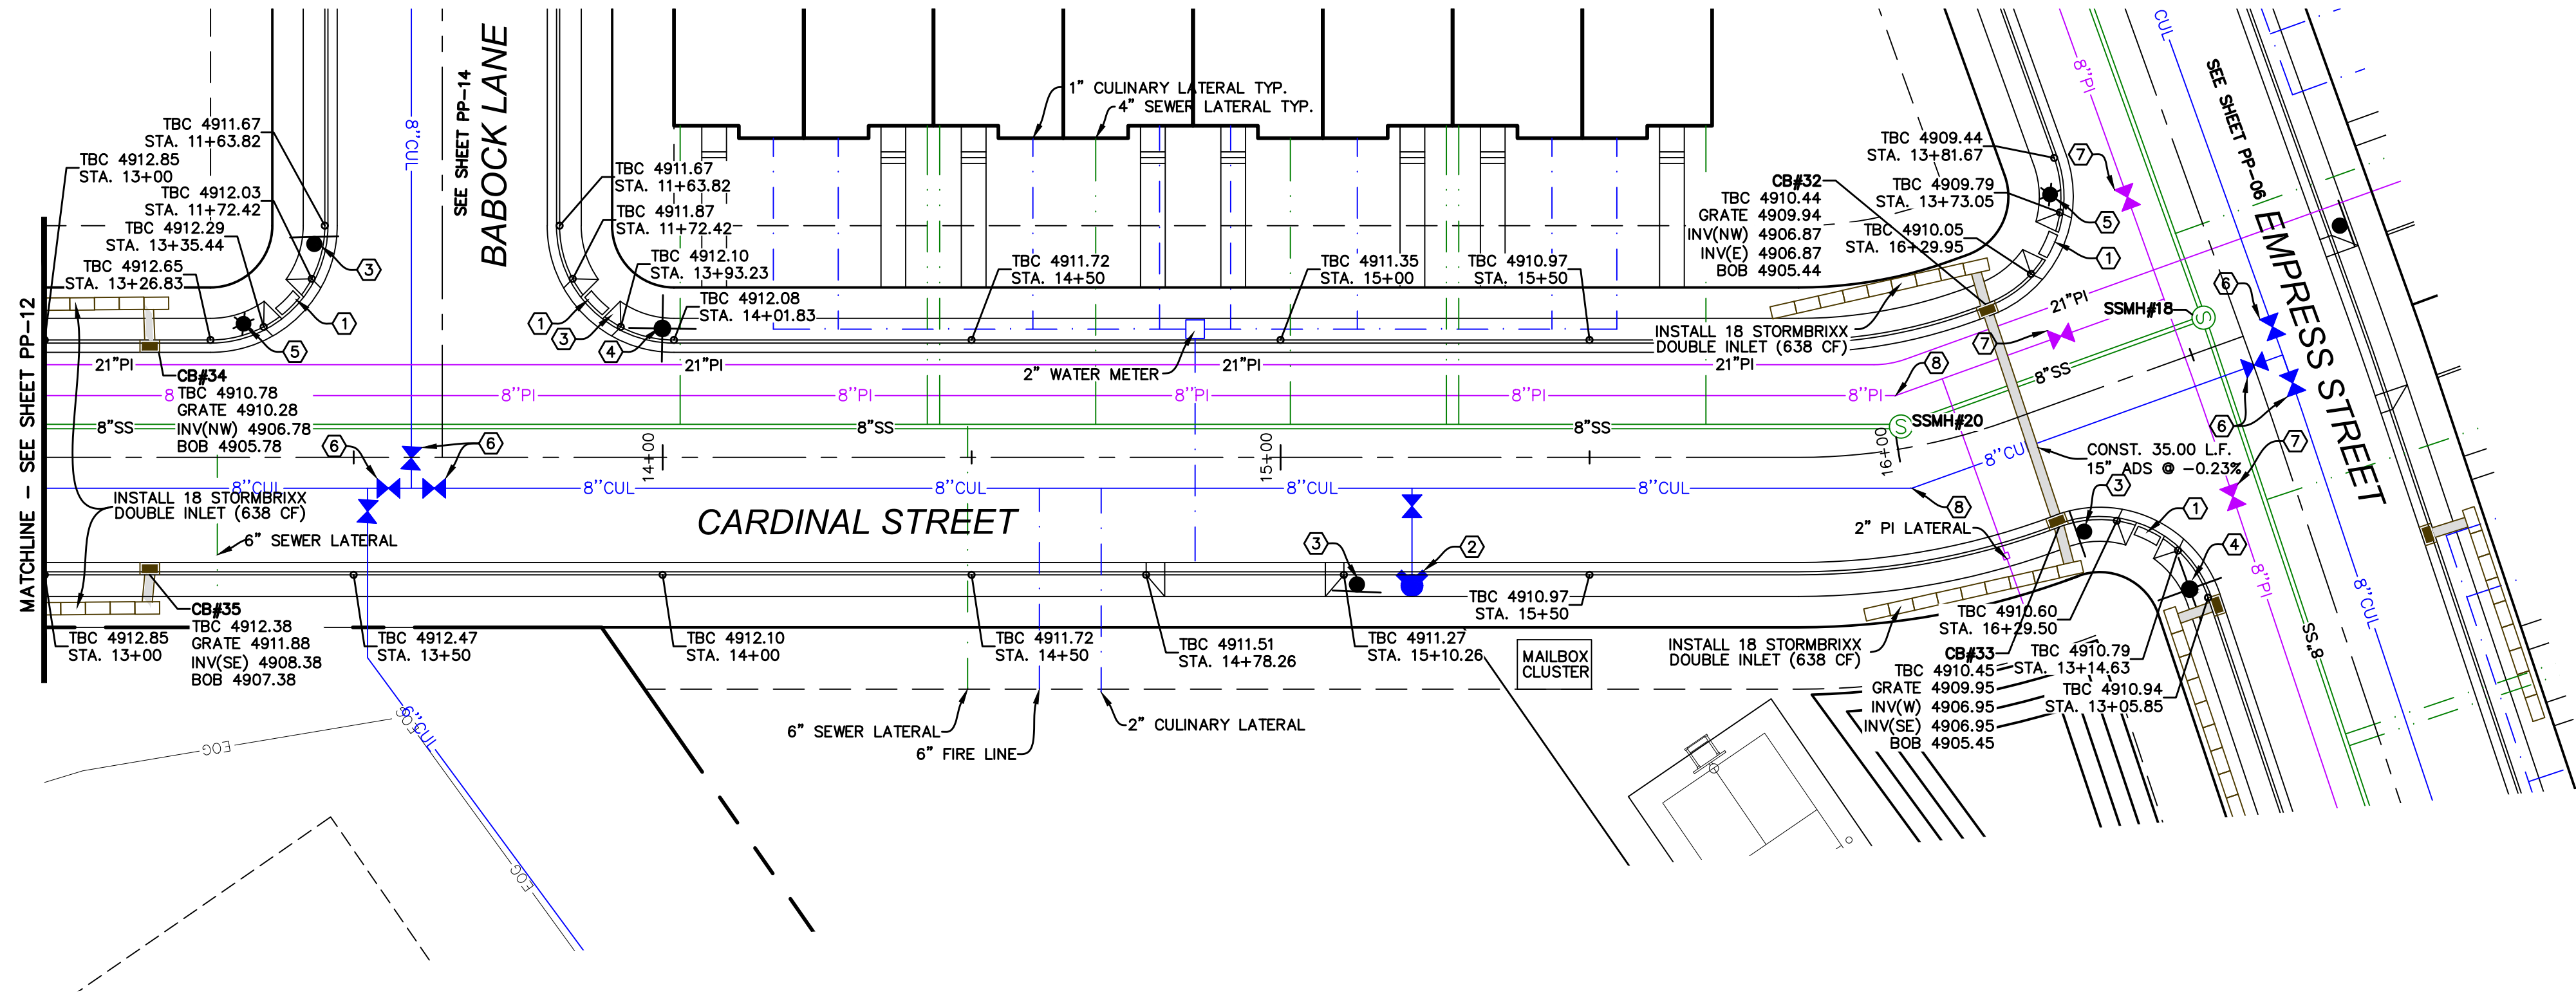

- CONSTRUCTION STANDARDS:**
1. CONST. ADA RAMP PER SANTAQUIN CITY STANDARDS.
 2. INSTALL FIRE HYDRANT ASSEMBLY PER SANTAQUIN CITY STANDARDS.
 3. INSTALL STOP SIGN PER SANTAQUIN CITY STANDARDS.
 4. INSTALL STREET SIGN PER SANTAQUIN CITY STANDARDS.
 5. INSTALL STREET LIGHT PER SANTAQUIN CITY STANDARDS.
 6. INSTALL 8" CULINARY VALVE PER SANTAQUIN CITY STANDARDS.
 7. INSTALL 8" PI VALVE PER SANTAQUIN CITY STANDARDS.
 8. INSTALL 22.5' BEND.

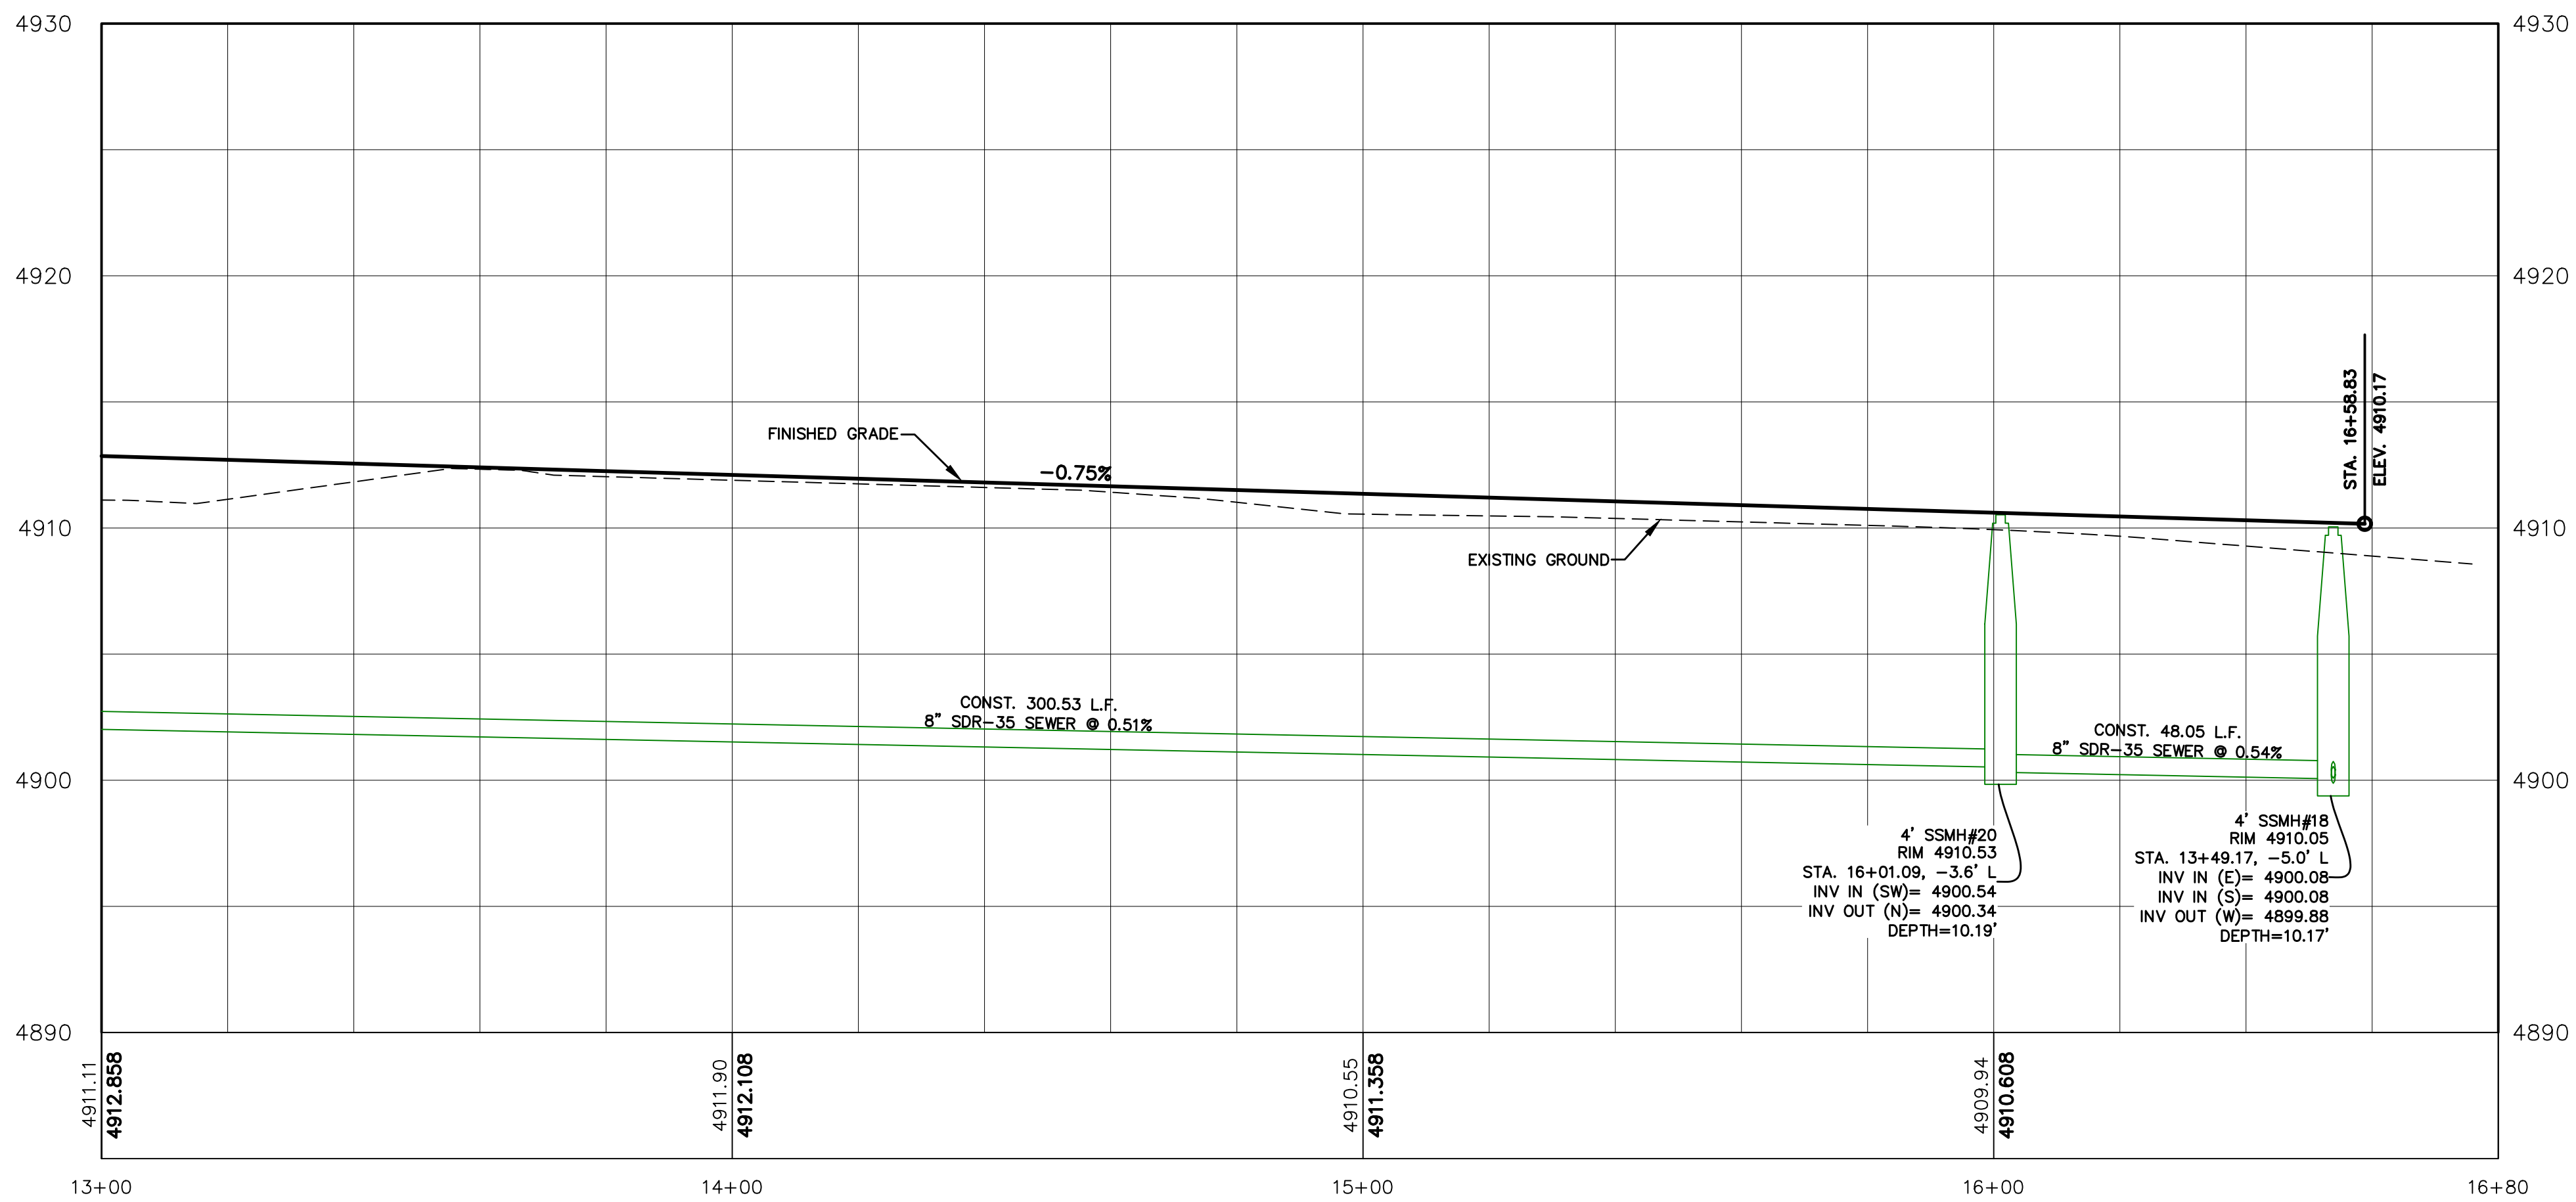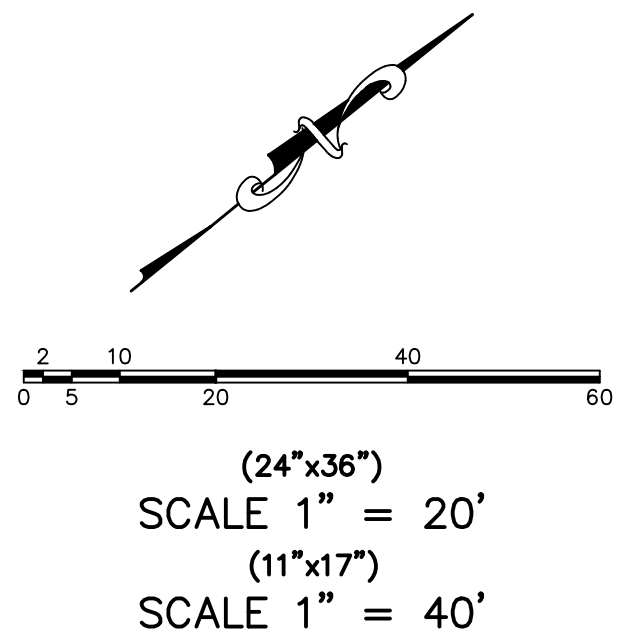

SHEET NO.

PP-13

CARDINAL STREET
STA. 13+00 TO STA. 16+80


SANTAQUIN, UTAH

SILVER OAKS PHASE 1

ATLAS
ENGINEERING
L.L.C.



PHONE: 801-655-0566
945 E. 800 N., SUITE 1A
SPANISH FORK, UT 84660

Z:\2021\21-008 ERCANBRACK SANTAQUIN\CAD\FINAL\PP-13.DWG

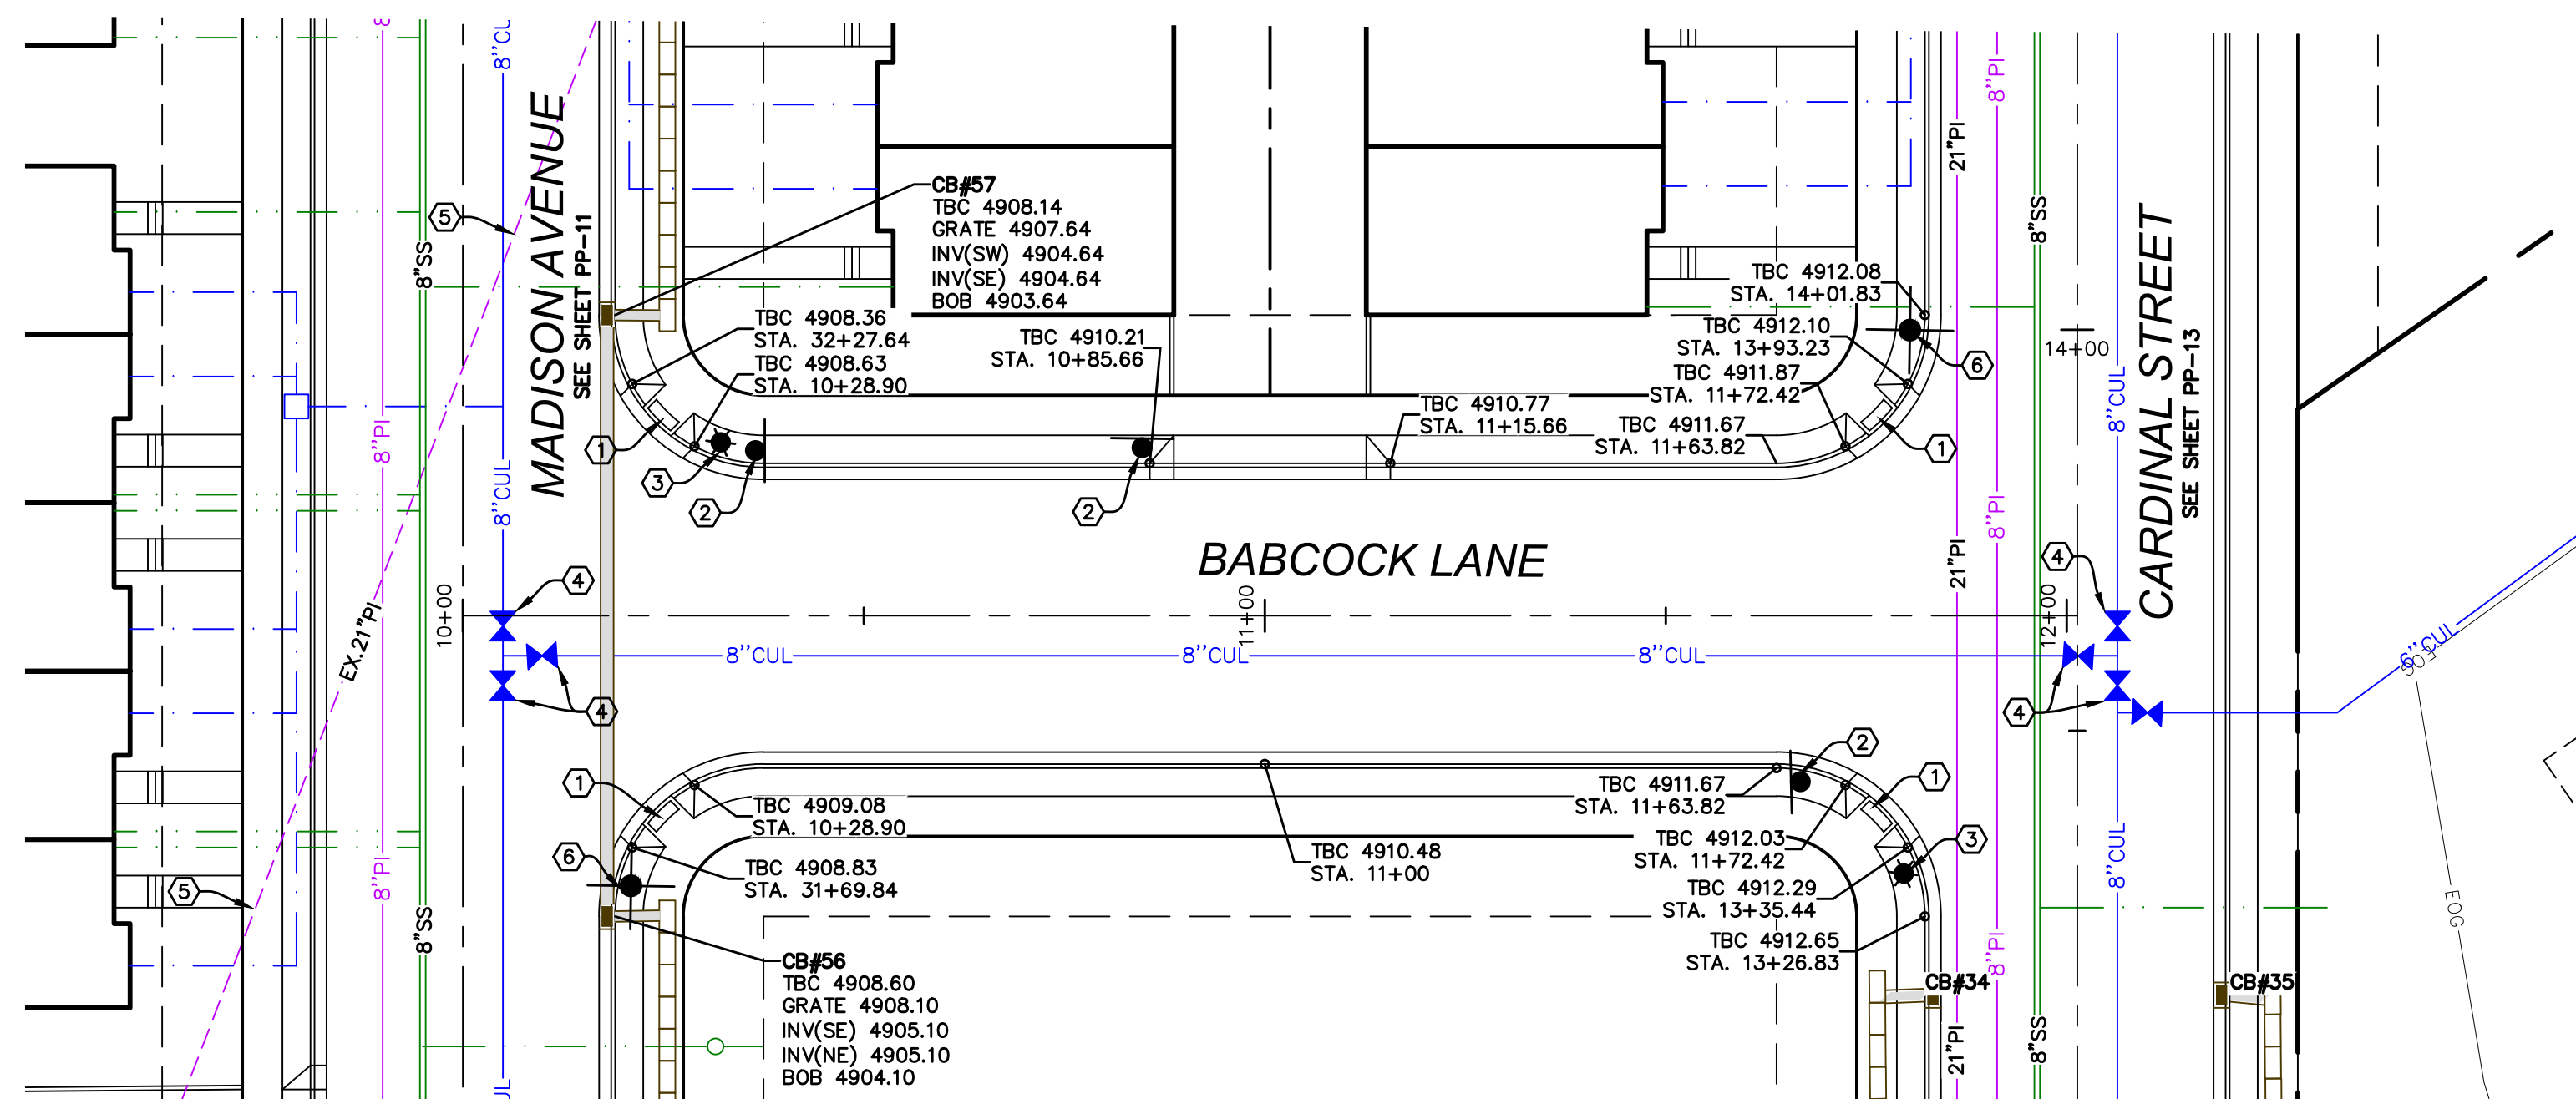

CONSTRUCTION STANDARDS:

- ① CONST. ADA RAMP PER SANTAQUIN CITY STANDARDS.
- ② INSTALL STOP SIGN PER SANTAQUIN CITY STANDARDS.
- ③ INSTALL STREET LIGHT PER SANTAQUIN CITY STANDARDS.
- ④ INSTALL 8" CULINARY VALVE PER SANTAQUIN CITY STANDARDS.
- ⑤ EXISTING PRESSURIZED IRRIGATION TO BE RELOCATED.
- ⑥ INSTALL STREET SIGN PER SANTAQUIN CITY STANDARDS.

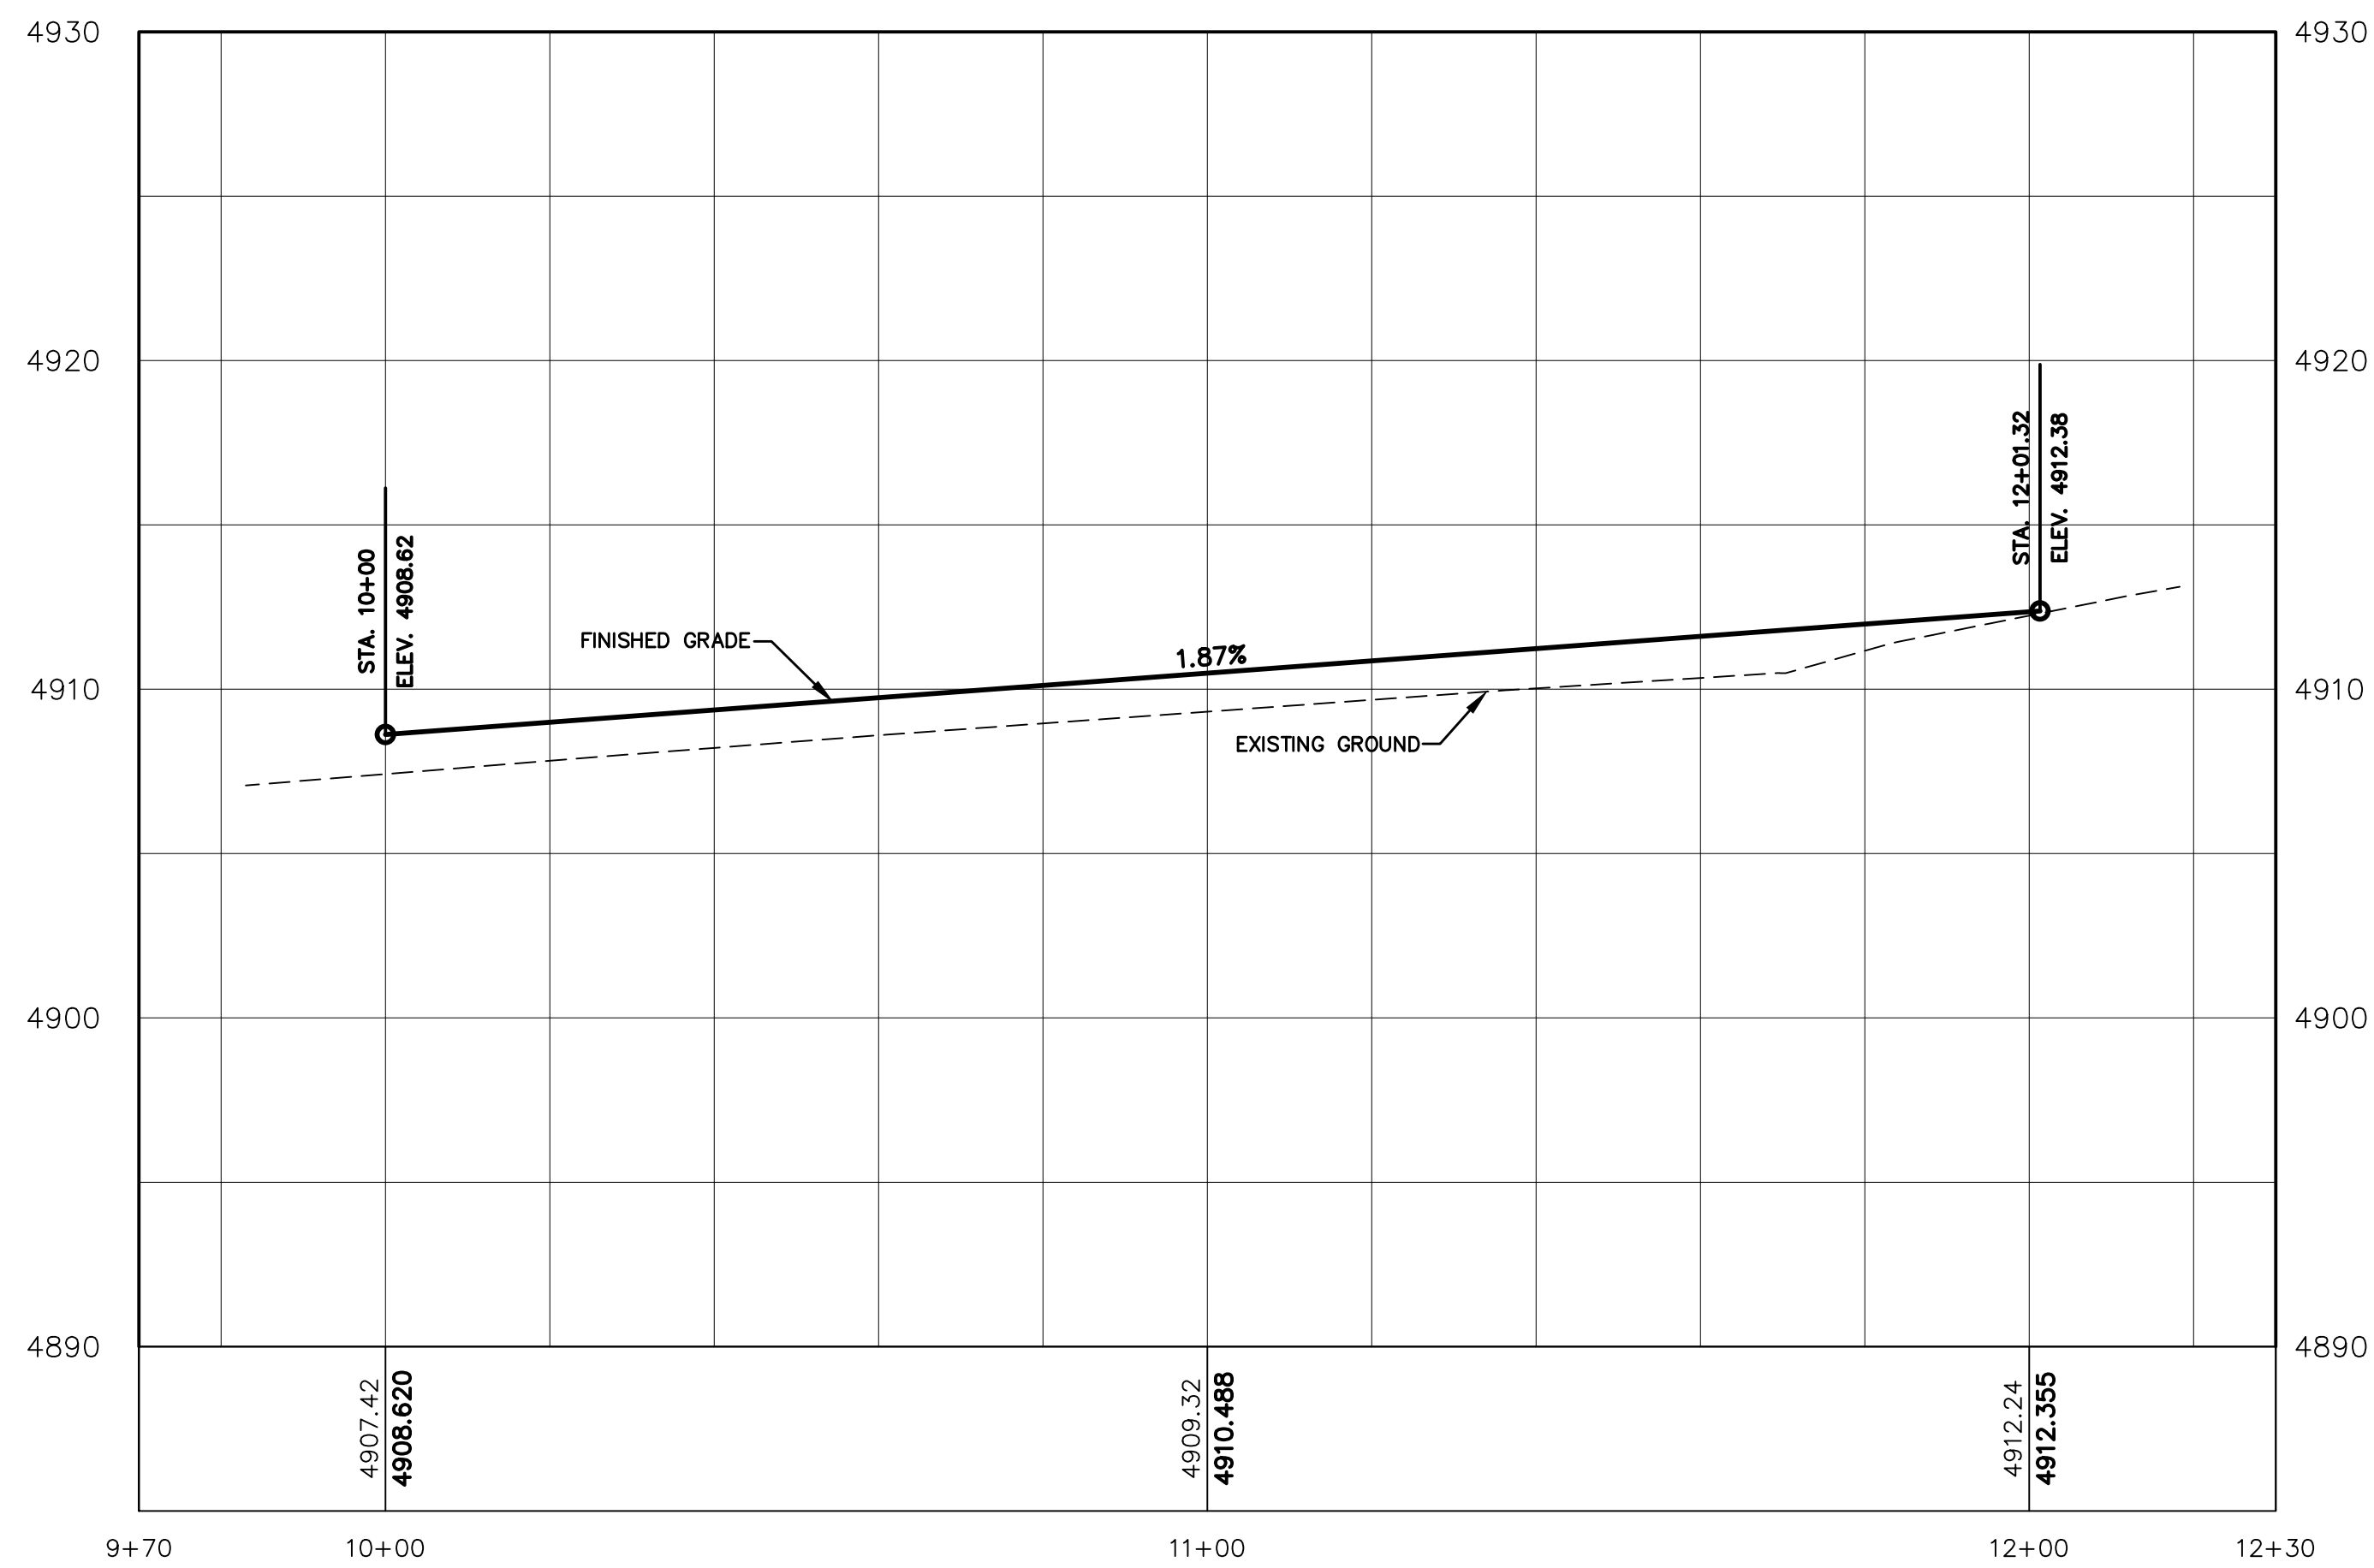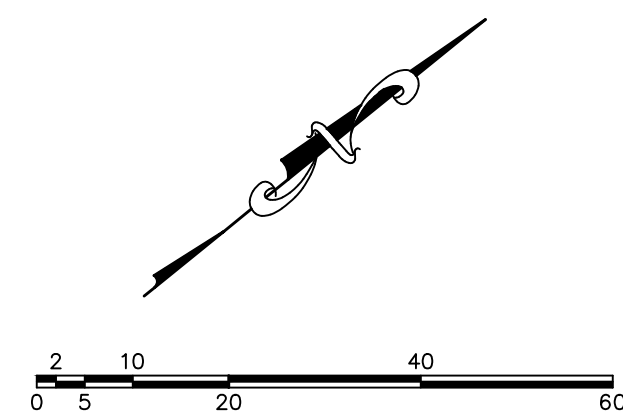

BABCOCK LANE
STA. 10+00 TO STA. 12+20

SANTAQUIN, UTAH

SILVER OAKS PHASE 1




PHONE: 801-655-0566
946 E. 800 N. SUITE A
SPANISH FORK, UT 84660

Z:\2021\21-008 ERCANBRACK SANTAQUIN\CADD\FINAL\PP-14.DWG


SHEET NO.

PP-14


12		
11		
10		
9		
8		
7		
6		
5		
4		
3		
1		
NO.		
REVISIONS		
	BY	DATE

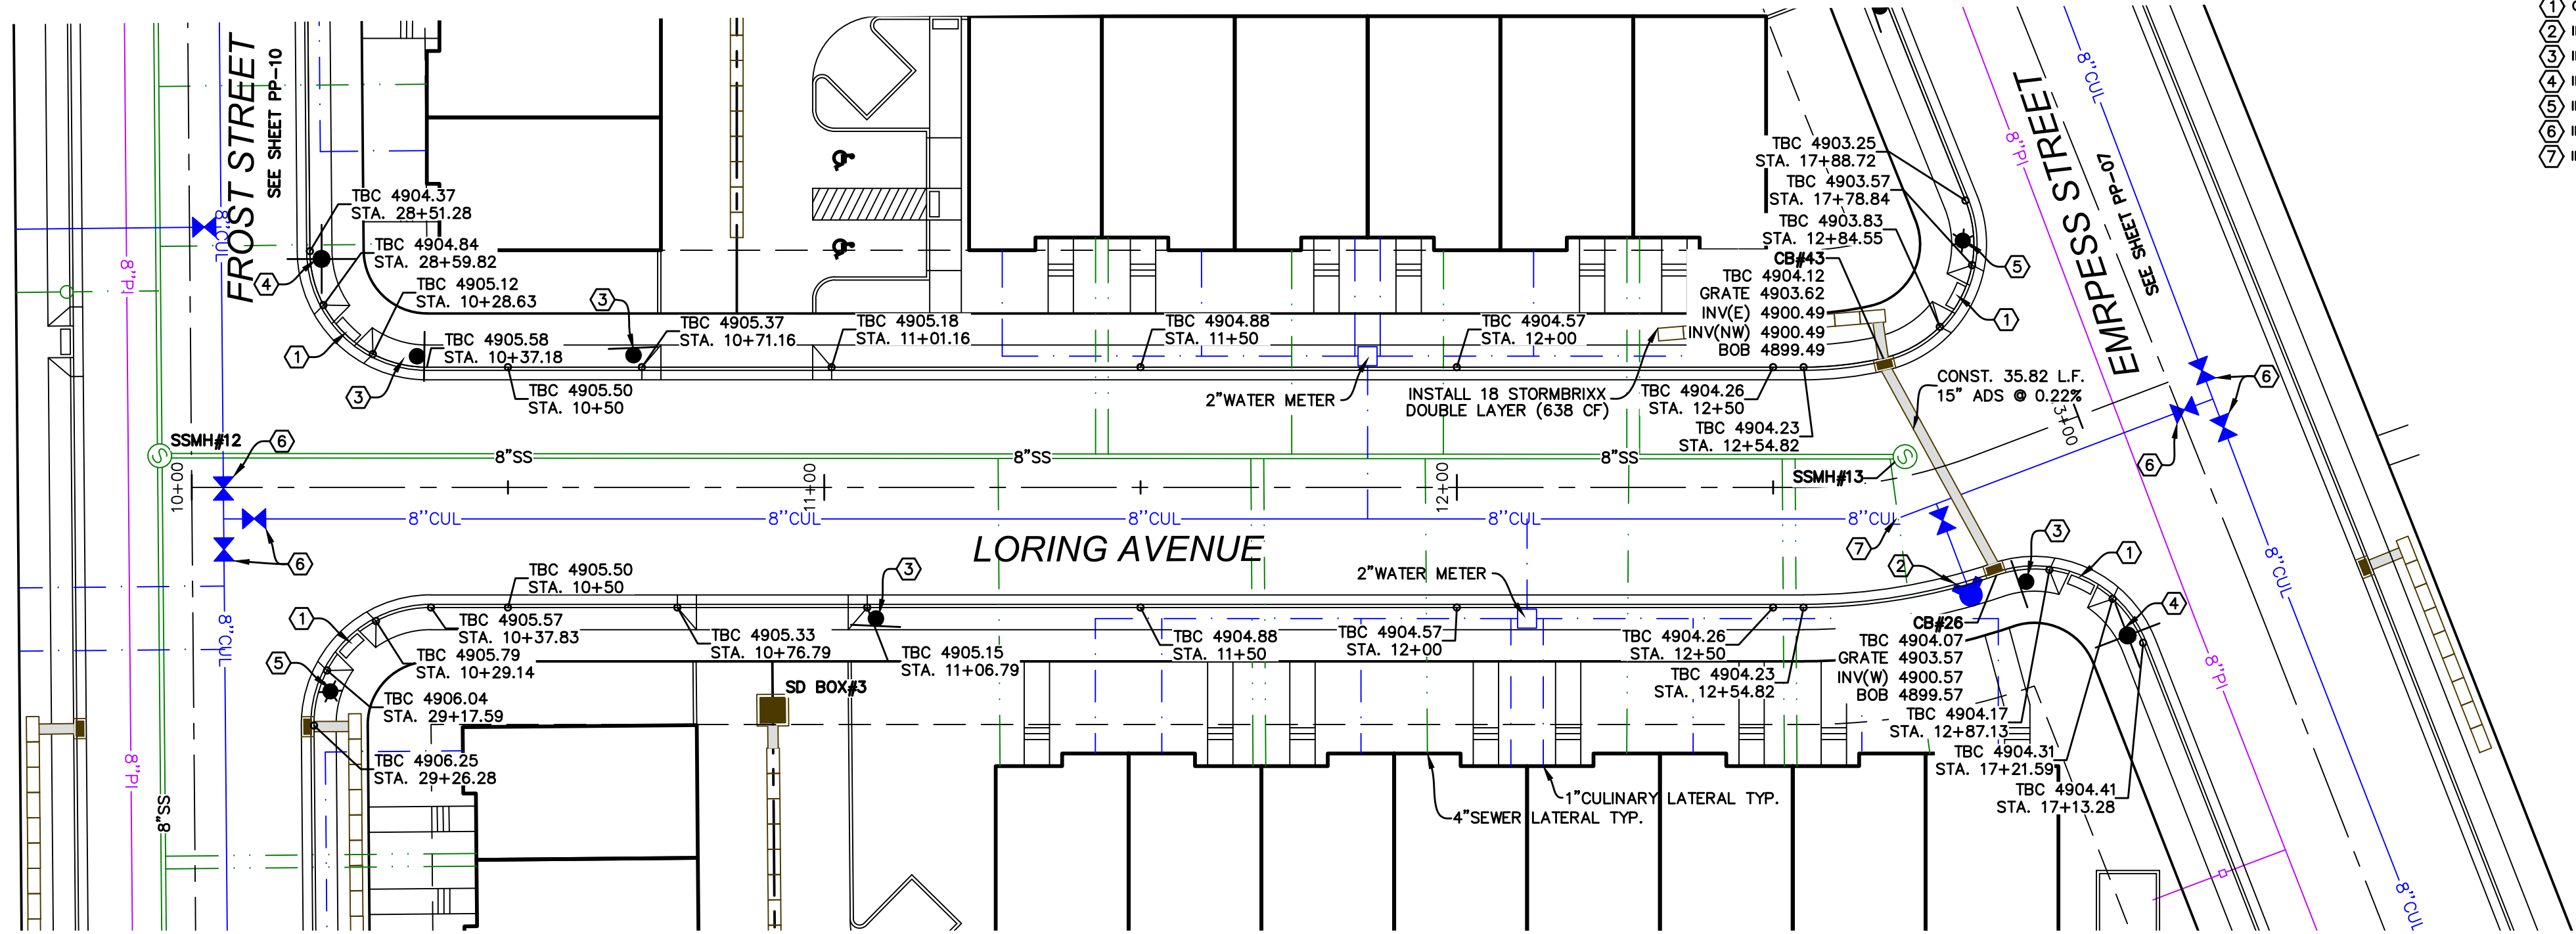

- CONSTRUCTION STANDARDS:**
1. CONST. ADA RAMP PER SANTAQUIN CITY STANDARDS.
 2. INSTALL FIRE HYDRANT ASSEMBLY PER SANTAQUIN CITY STANDARDS.
 3. INSTALL STOP SIGN PER SANTAQUIN CITY STANDARDS.
 4. INSTALL STREET SIGN PER SANTAQUIN CITY STANDARDS.
 5. INSTALL STREET LIGHT PER SANTAQUIN CITY STANDARDS.
 6. INSTALL 8" CULINARY VALVE PER SANTAQUIN CITY STANDARDS.
 7. INSTALL 22.5' BEND.

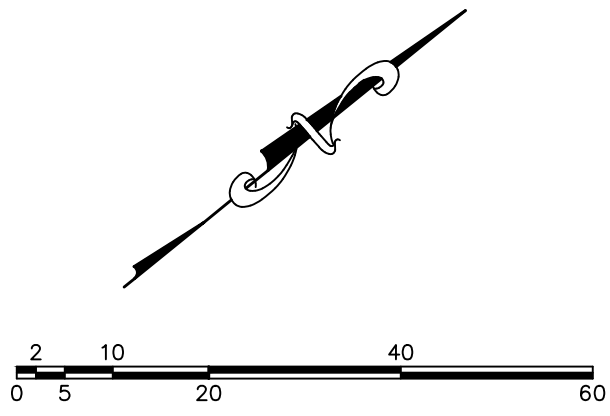

(24"x36")
SCALE 1" = 20'
(11"x17")
SCALE 1" = 40'

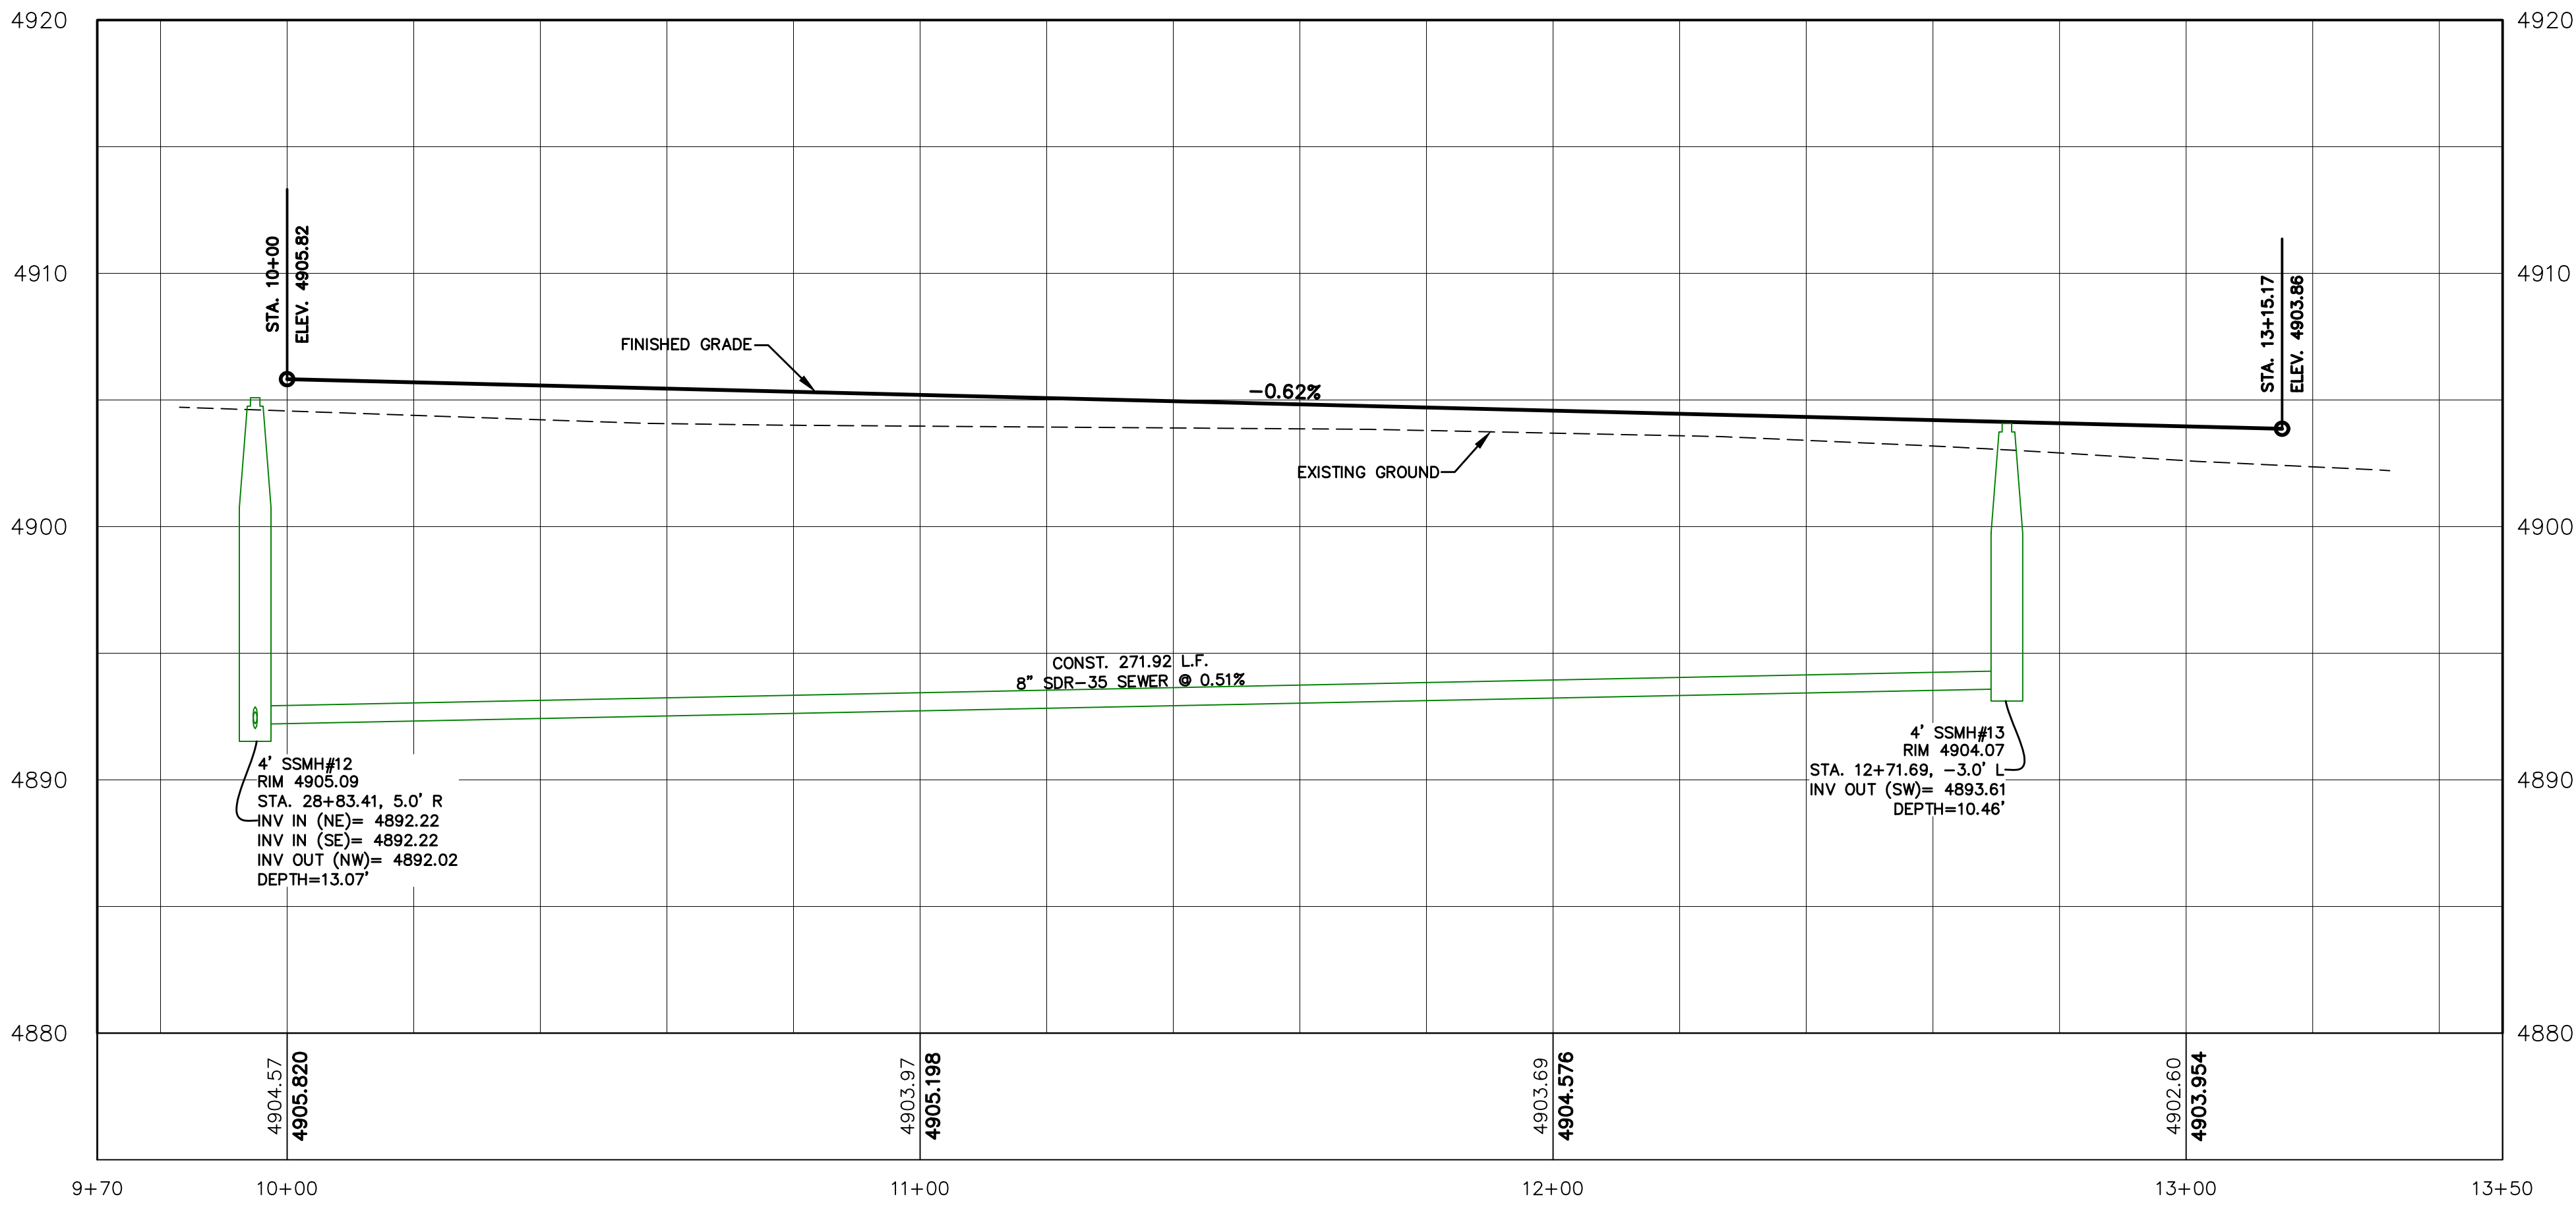


SHEET NO.

PP-15

LORING AVENUE
STA. 10+00 TO STA. 13+50

SANTAQUIN, UTAH


SILVER OAKS PHASE 1

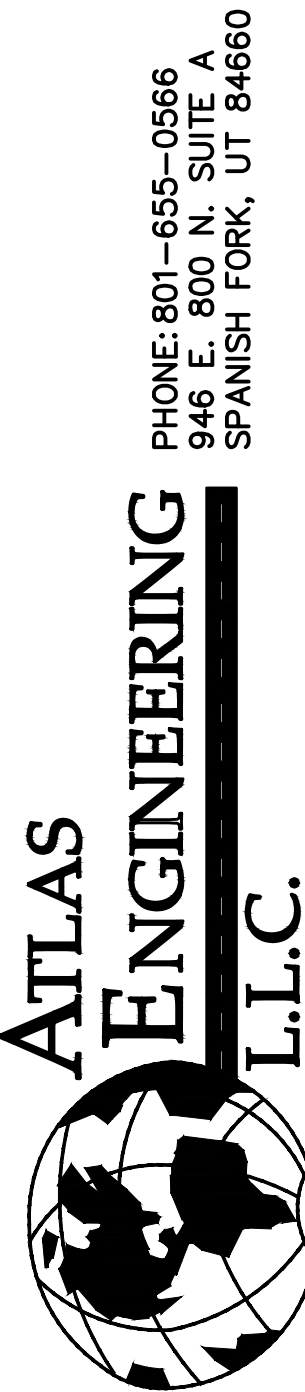

PHONE: 801-655-0566
945 E. 800 N, SUITE 1A
SPANISH FORK, UT 84660

ATLAS
ENGINEERING
L.L.C.

Z:\2021\21-008 ERCANBRACK SANTAQUIN\CADD\FINAL\PP-15.DWG

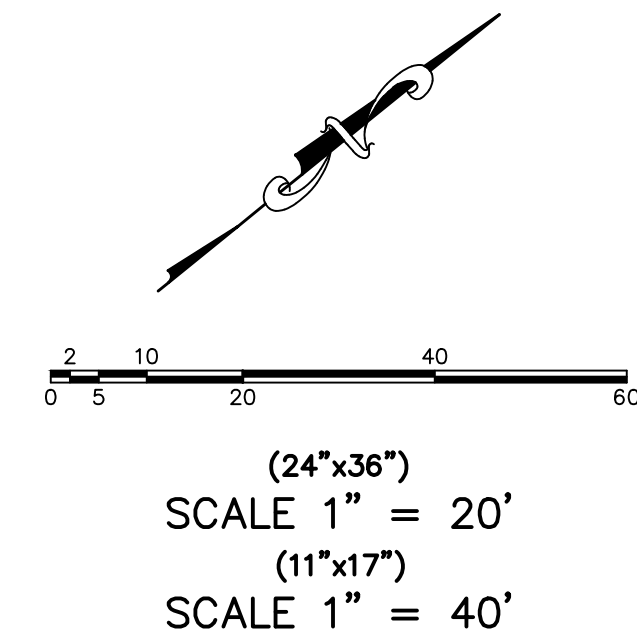

(24"x36")
SCALE 1" = 20'
(11"x17")
SCALE 1" = 40'




Z: \2021\21-008 ERCANBRACK SANTAQUIN\CADD\FINAL\PP-16.DWG


SANTAQUIN, UTAH

PP-16


12			
11			
10			
9			
8			
7			
6			
5			
4			
3			
2			
1			
NO.	REVISIONS	BY	DATE

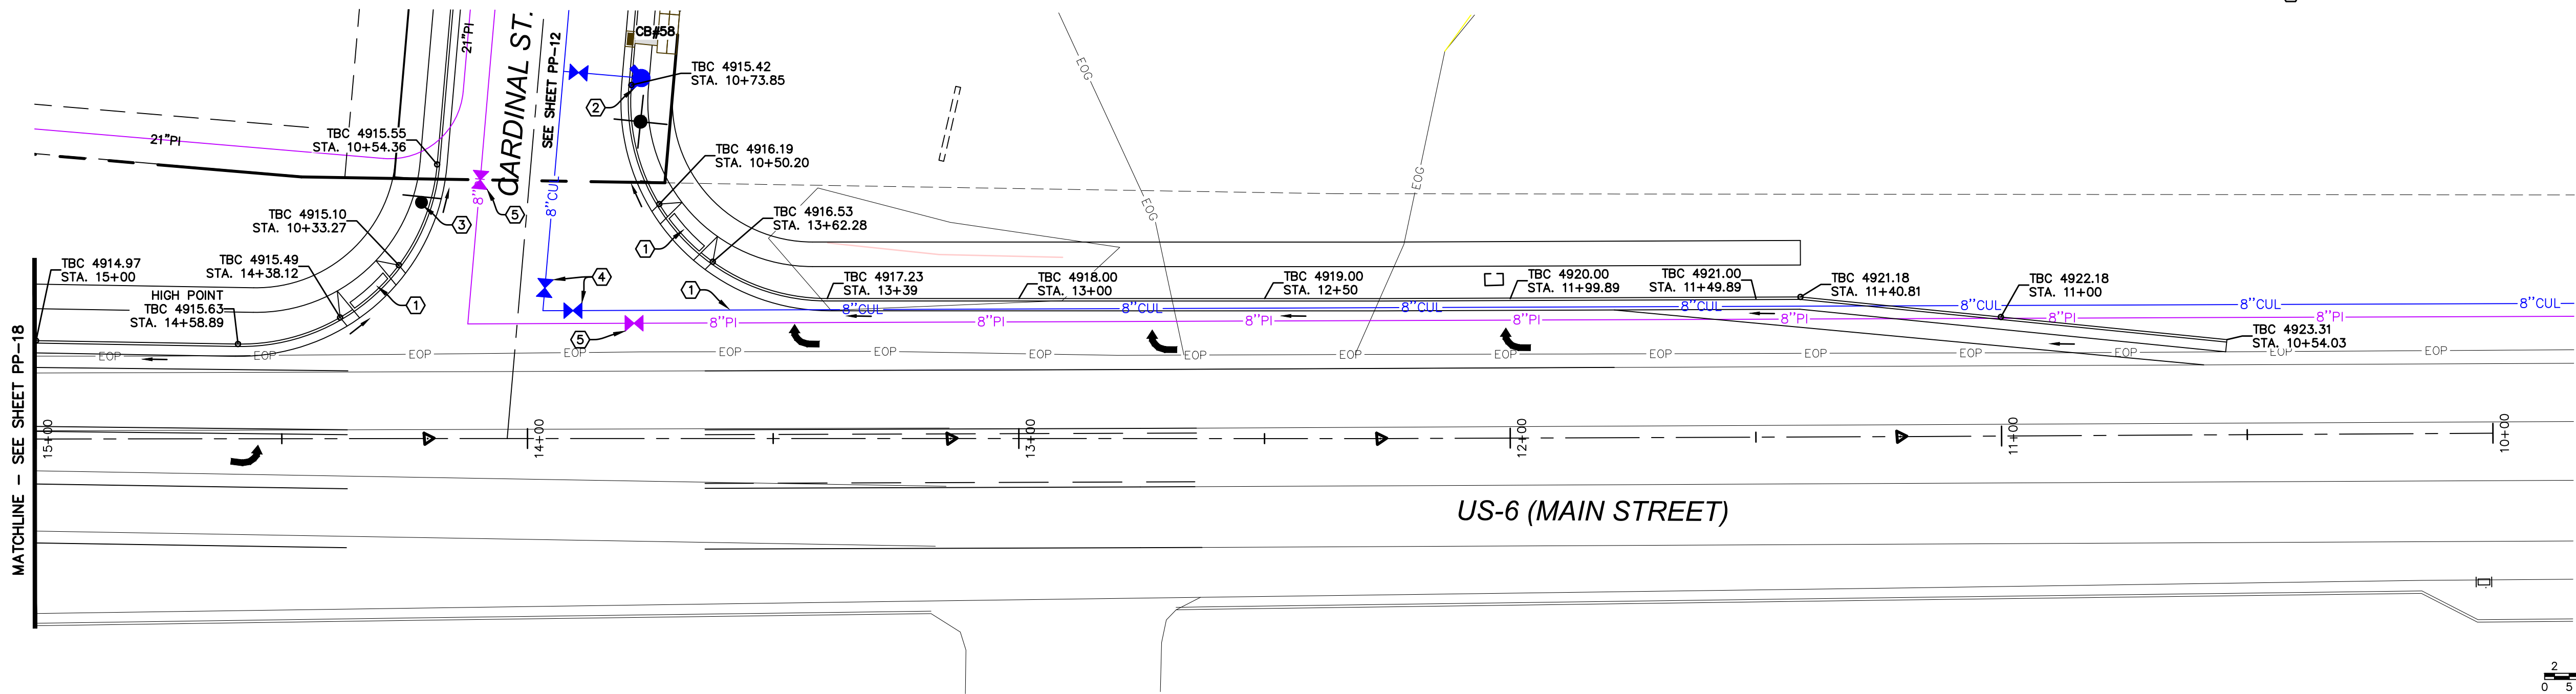

- CONSTRUCTION STANDARDS:**
1. CONST. ADA RAMP PER UDOT STANDARDS.
 2. INSTALL FIRE HYDRANT ASSEMBLY PER SANTAQUIN CITY STANDARDS.
 3. INSTALL STOP SIGN PER SANTAQUIN CITY STANDARDS.
 4. INSTALL 8" CULINARY VALVE PER SANTAQUIN CITY STANDARDS.
 5. INSTALL 8" PI VALVE PER SANTAQUIN CITY STANDARDS.

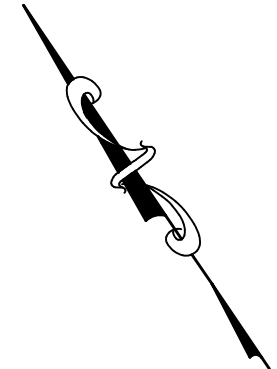

24"x36"
SCALE 1" = 20'
11"x17"
SCALE 1" = 40'

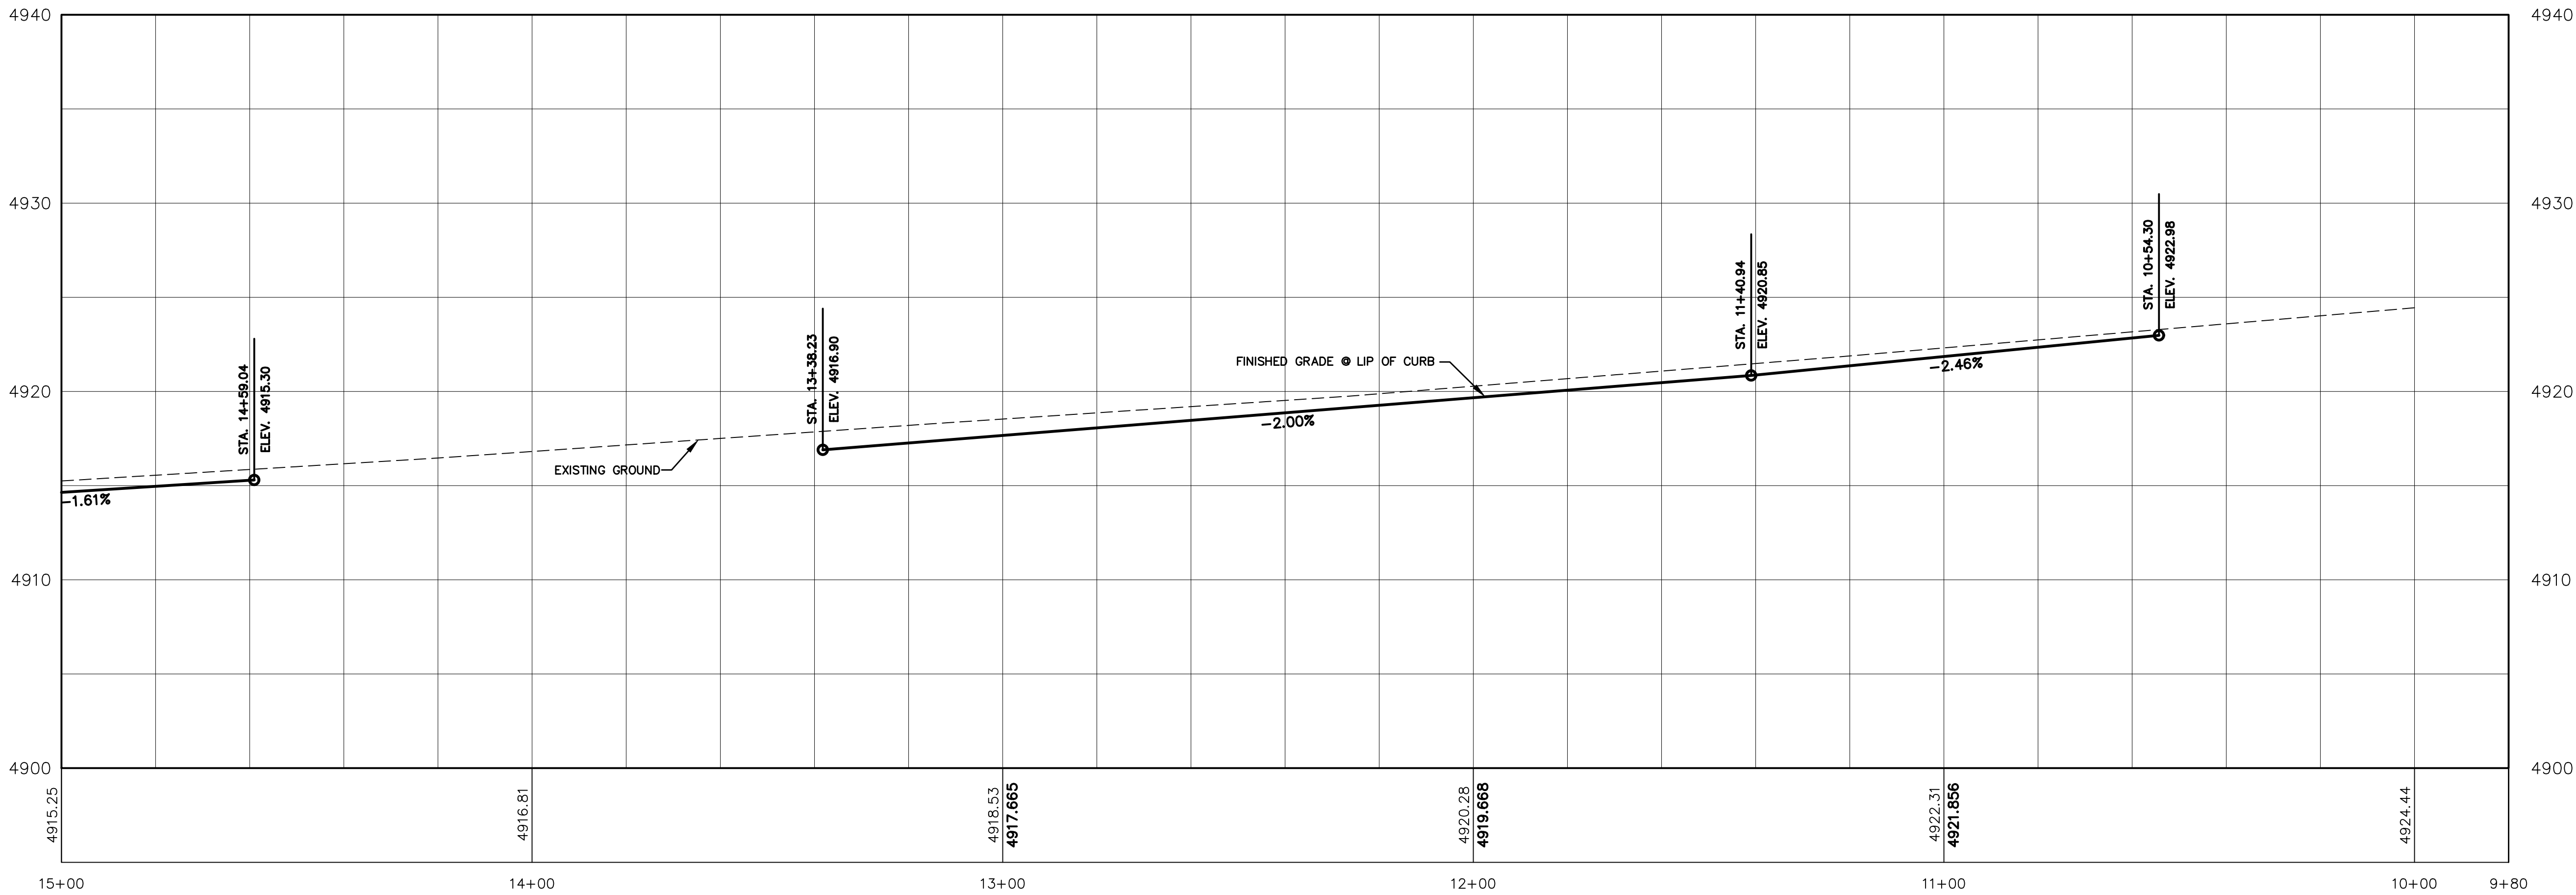

SHEET NO.

PP-17


US-6 (MAIN STREET)
STA. 10+00 TO STA. 15+00

SANTAQUIN, UTAH

SILVER OAKS PHASE 1

ATLAS
ENGINEERING
L.L.C.
PHONE: 801-655-0566
945 E. 800 N. SUITE 1A
SPANISH FORK, UT 84660

Z:\2021\21-008 ERCANBRACK SANTAQUIN\CADD\FINAL\PP-17.DWG

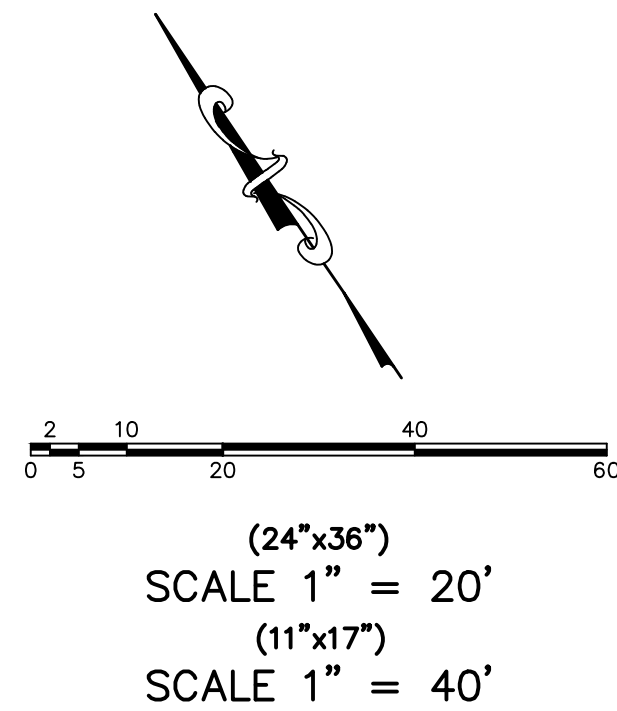


US-6 (MAIN STREET)
STA. 15+00 TO STA. 18+40

SANTAQUIN, UTAH

12			
11			
10			
9			
8			
7			
6			
5			
4			
3			
2			
1			
NO.	REVISIONS	BY	DATE

SHEET NO.

PP-18

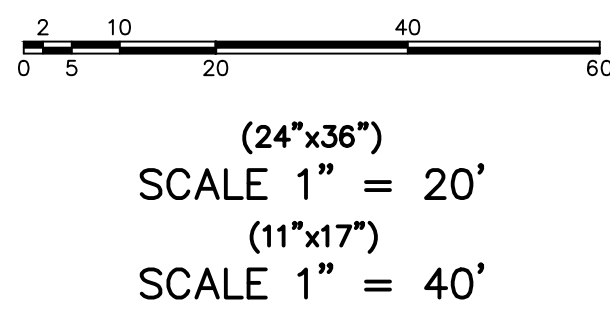


ATLAS
ENGINEERING
L.L.C.

Z:\2021\21-008 ERCANBRACK SANTAQUIN\CADD\FINAL\SS-01.DWG

SANTAQUIN, UTAH

S-01

NO	REVISIONS	RY	DATE
12			
11			
10			
9			
8			
7			
6			
5			
4			
3			
2			
1			

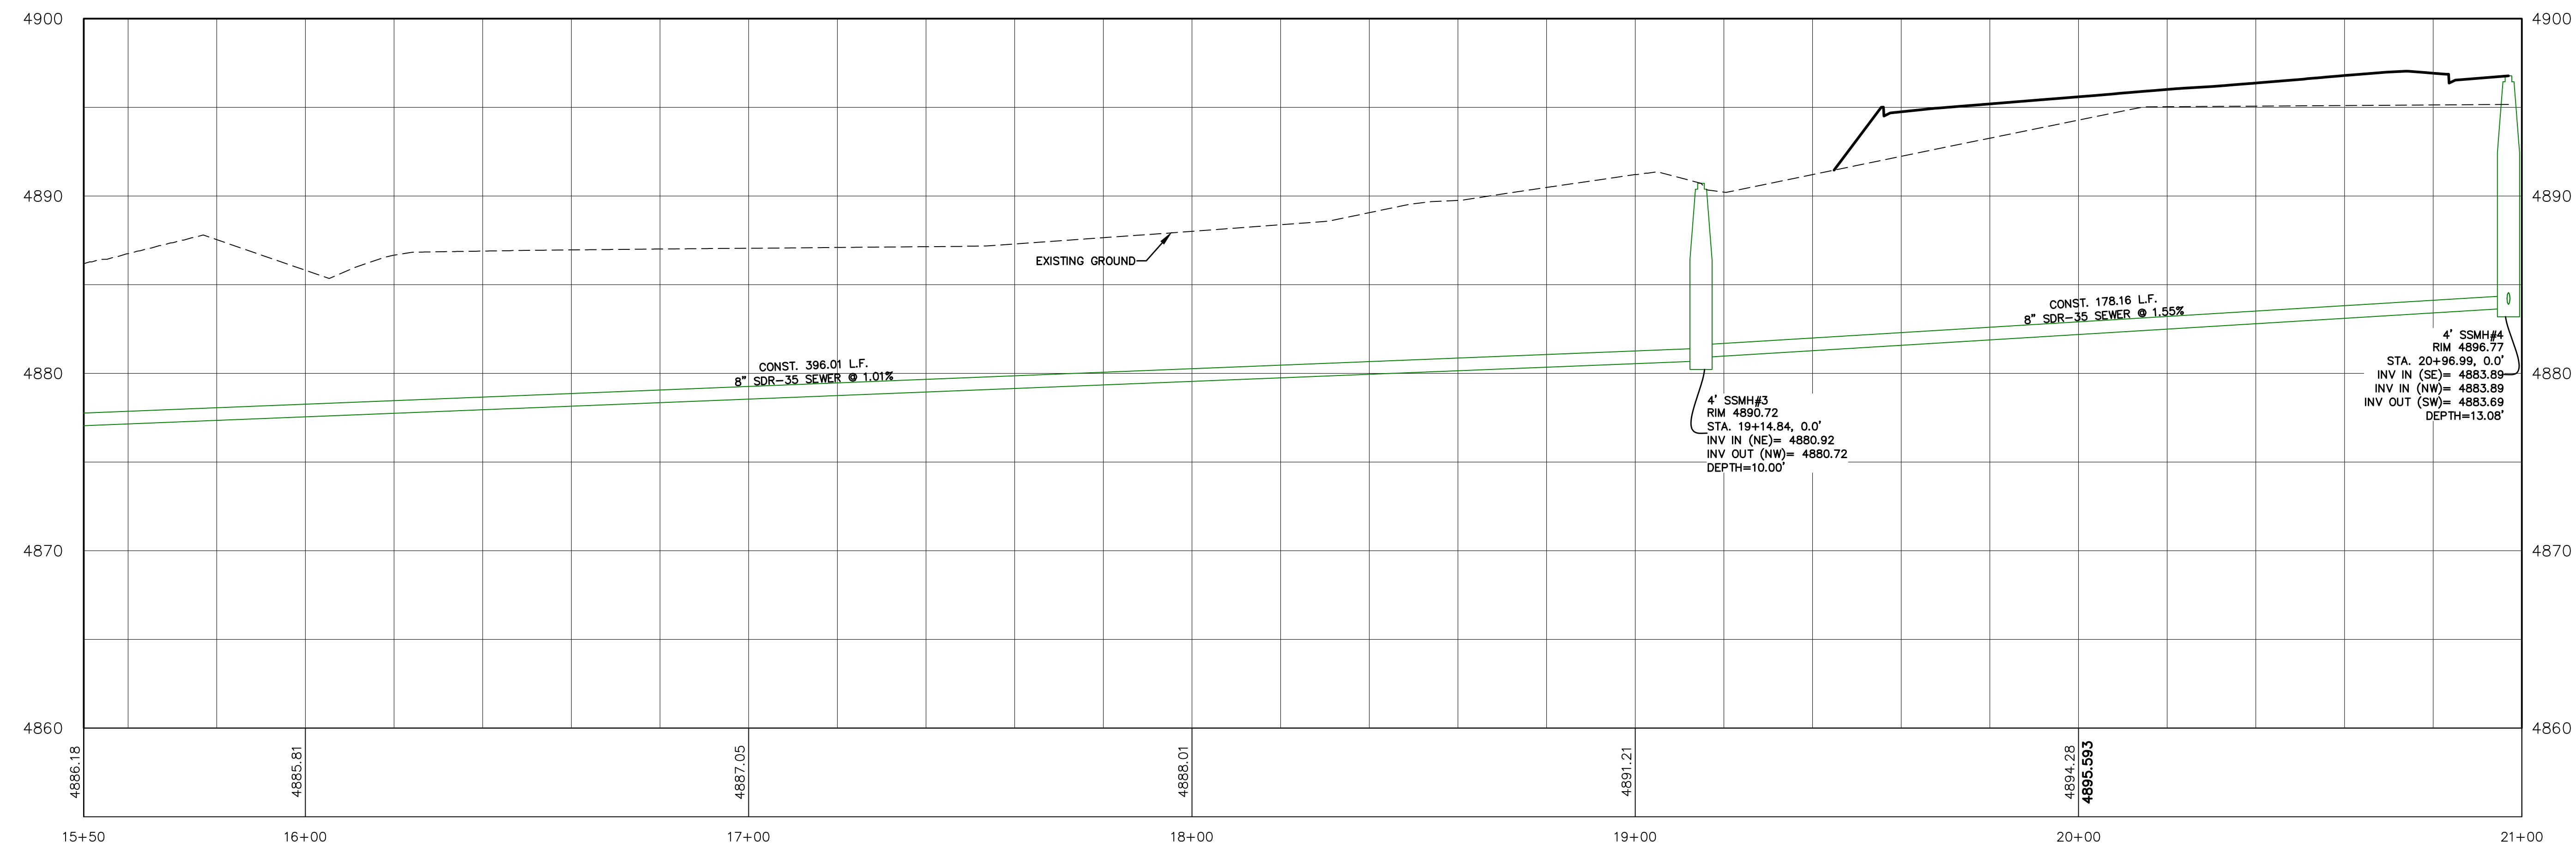


**ATLAS
ENGINEERING
L.L.C.**

Z:\2021\21-008 ERCANBRACK SANTAQUIN\CADD\FINAL\SS-02.DWG

SANTAQUIN, UTAH



S-02

12			
11			
10			
9			
8			
7			
6			
5			
4			
3			
2			
1			
NO.	REVISIONS	BY	DATE

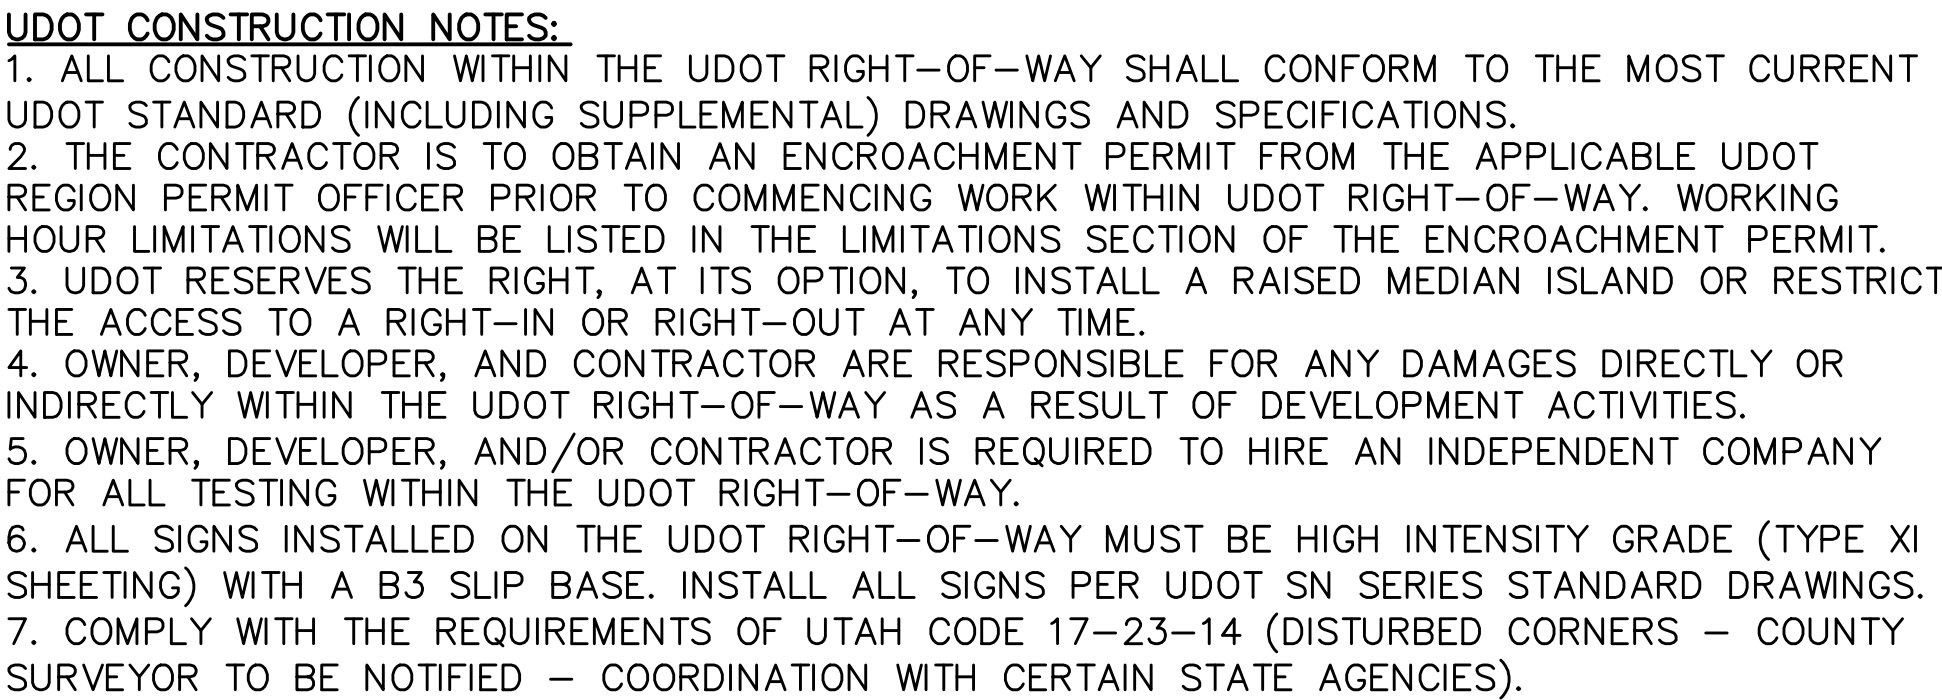

UDOT GENERAL NOTES:

1. SITE ACCESS CATEGORY 5.
2. POSTED SPEED LIMIT ON SR-6 IS 35 MPH.
3. ALL ADA PEDESTRIAN RAMPS ON SR-6 TO MEET UDOT 2023 STANDARD PEDESTRIAN ACCESS (PA) DRAWINGS.
4. STRIPING REMOVAL WILL BE TO UDOT STANDARDS – NO GRINDING.
5. TURN ARROWS SHALL BE THERMOPLASTIC MATERIAL.
6. ALL ABOVE GROUND FEATURES INCLUDING UTILITIES (POLES, FIRE HYDRANTS, BOXES ETC.) MUST BE OUT OF AASHTO CLEAR ZONE OR A MIN OF 18” BEHIND CURB.

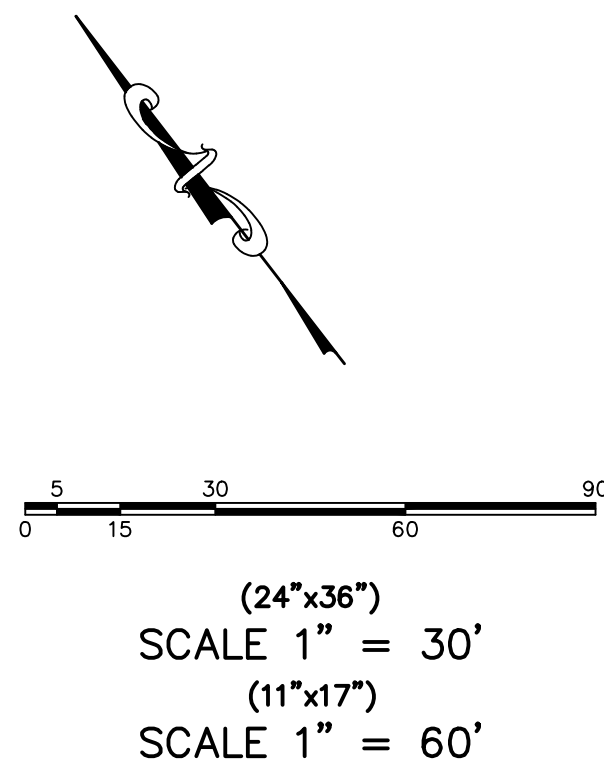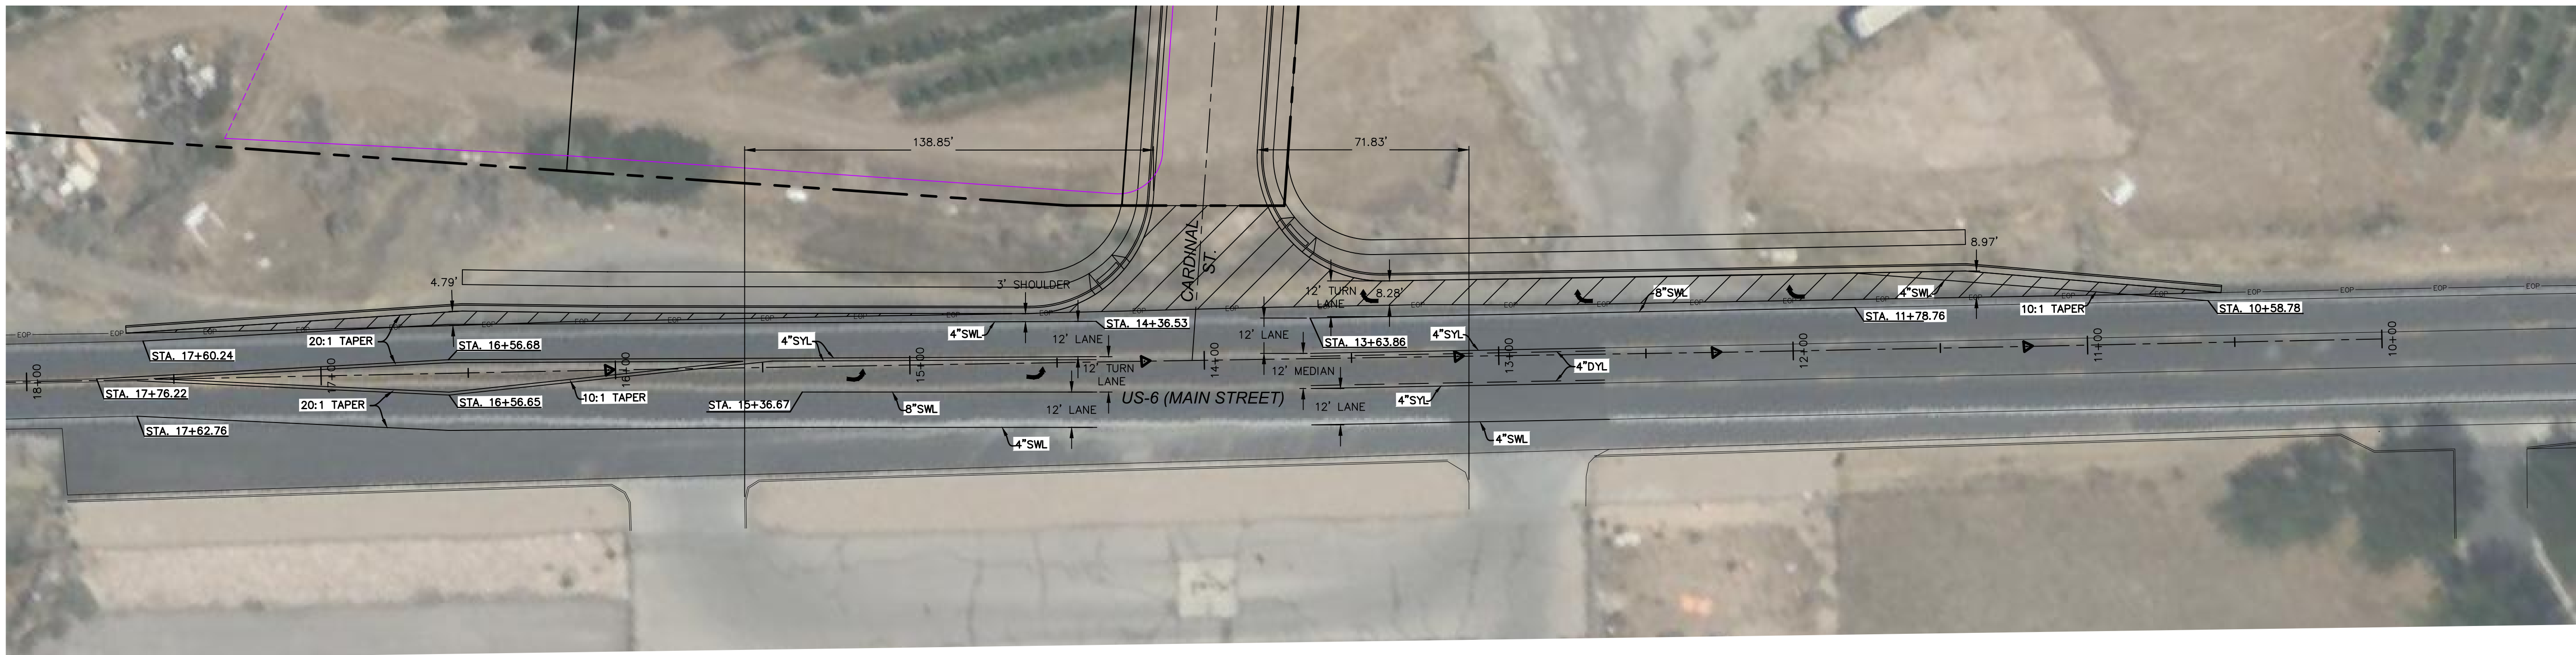[illegible]

UDOT STRIPING PLAN

SANTAQUIN, UTAH


SILVER OAKS PHASE 1



**ATLAS
ENGINEERING
L.L.C.**

PHONE: 801-655-0566
946 E. 800 N. SUITE A
SPANISH FORK, UT 84660

Z: \2021\21-008 ERCANBRACK SANTAQUIN\CADD\FINAL\SS-03.DWG

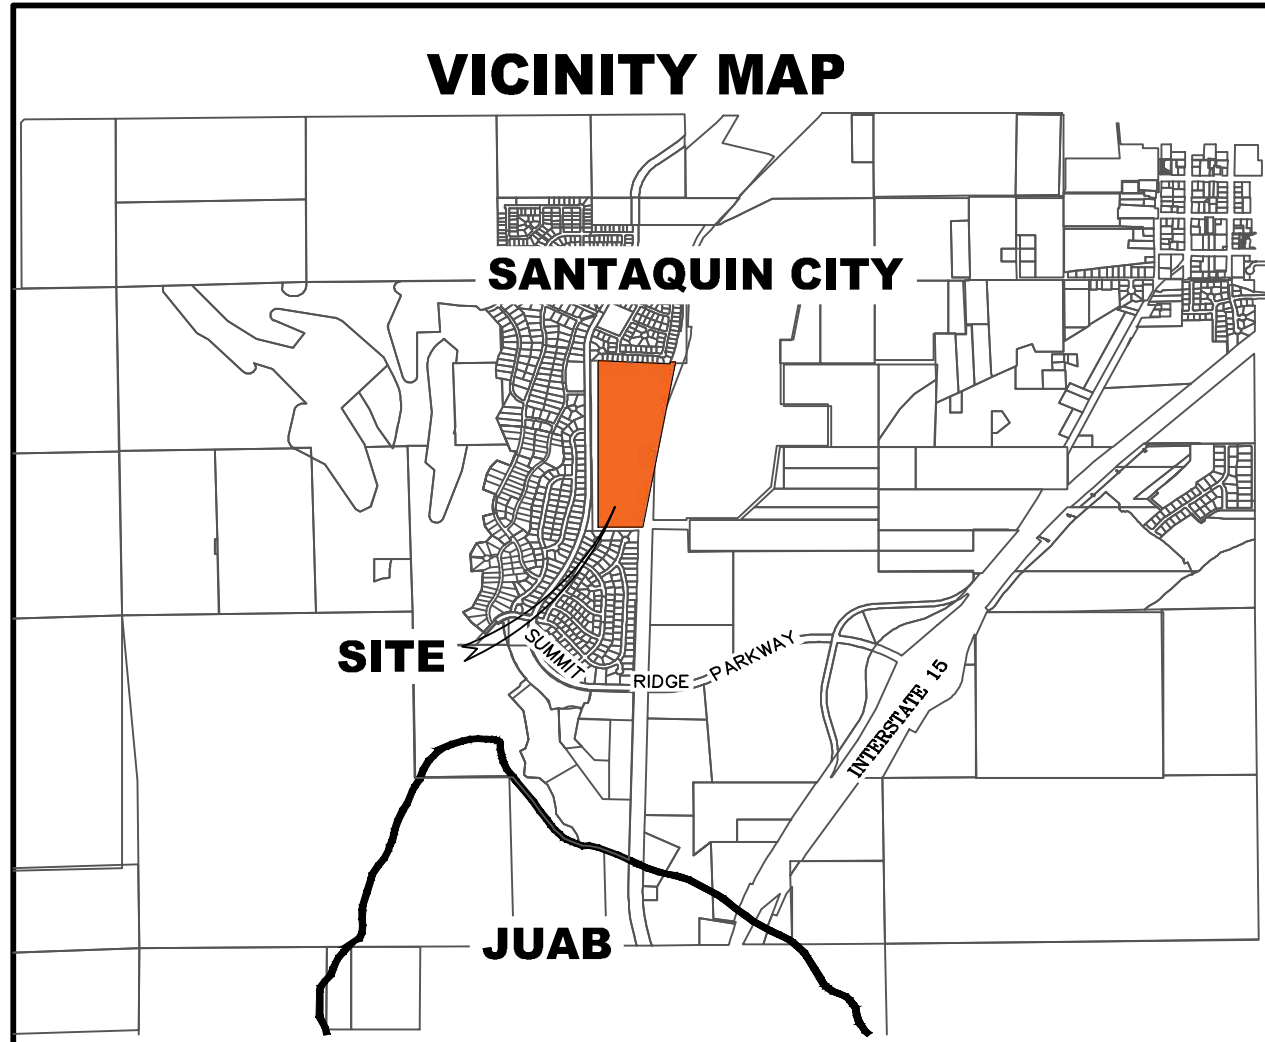

ALL IMPROVEMENTS AND DETAILS PER
SANTAQUIN CITY CONSTRUCTION STANDARDS


NCBU TO BE LOCATED IN PHASE 1 (3 BOX)
AND PHASE 5 (3 BOX)

Hollow Flats @ Summit Ridge

- Preliminary Plat / Plans -

June 23

Santaquin, Utah County, Utah

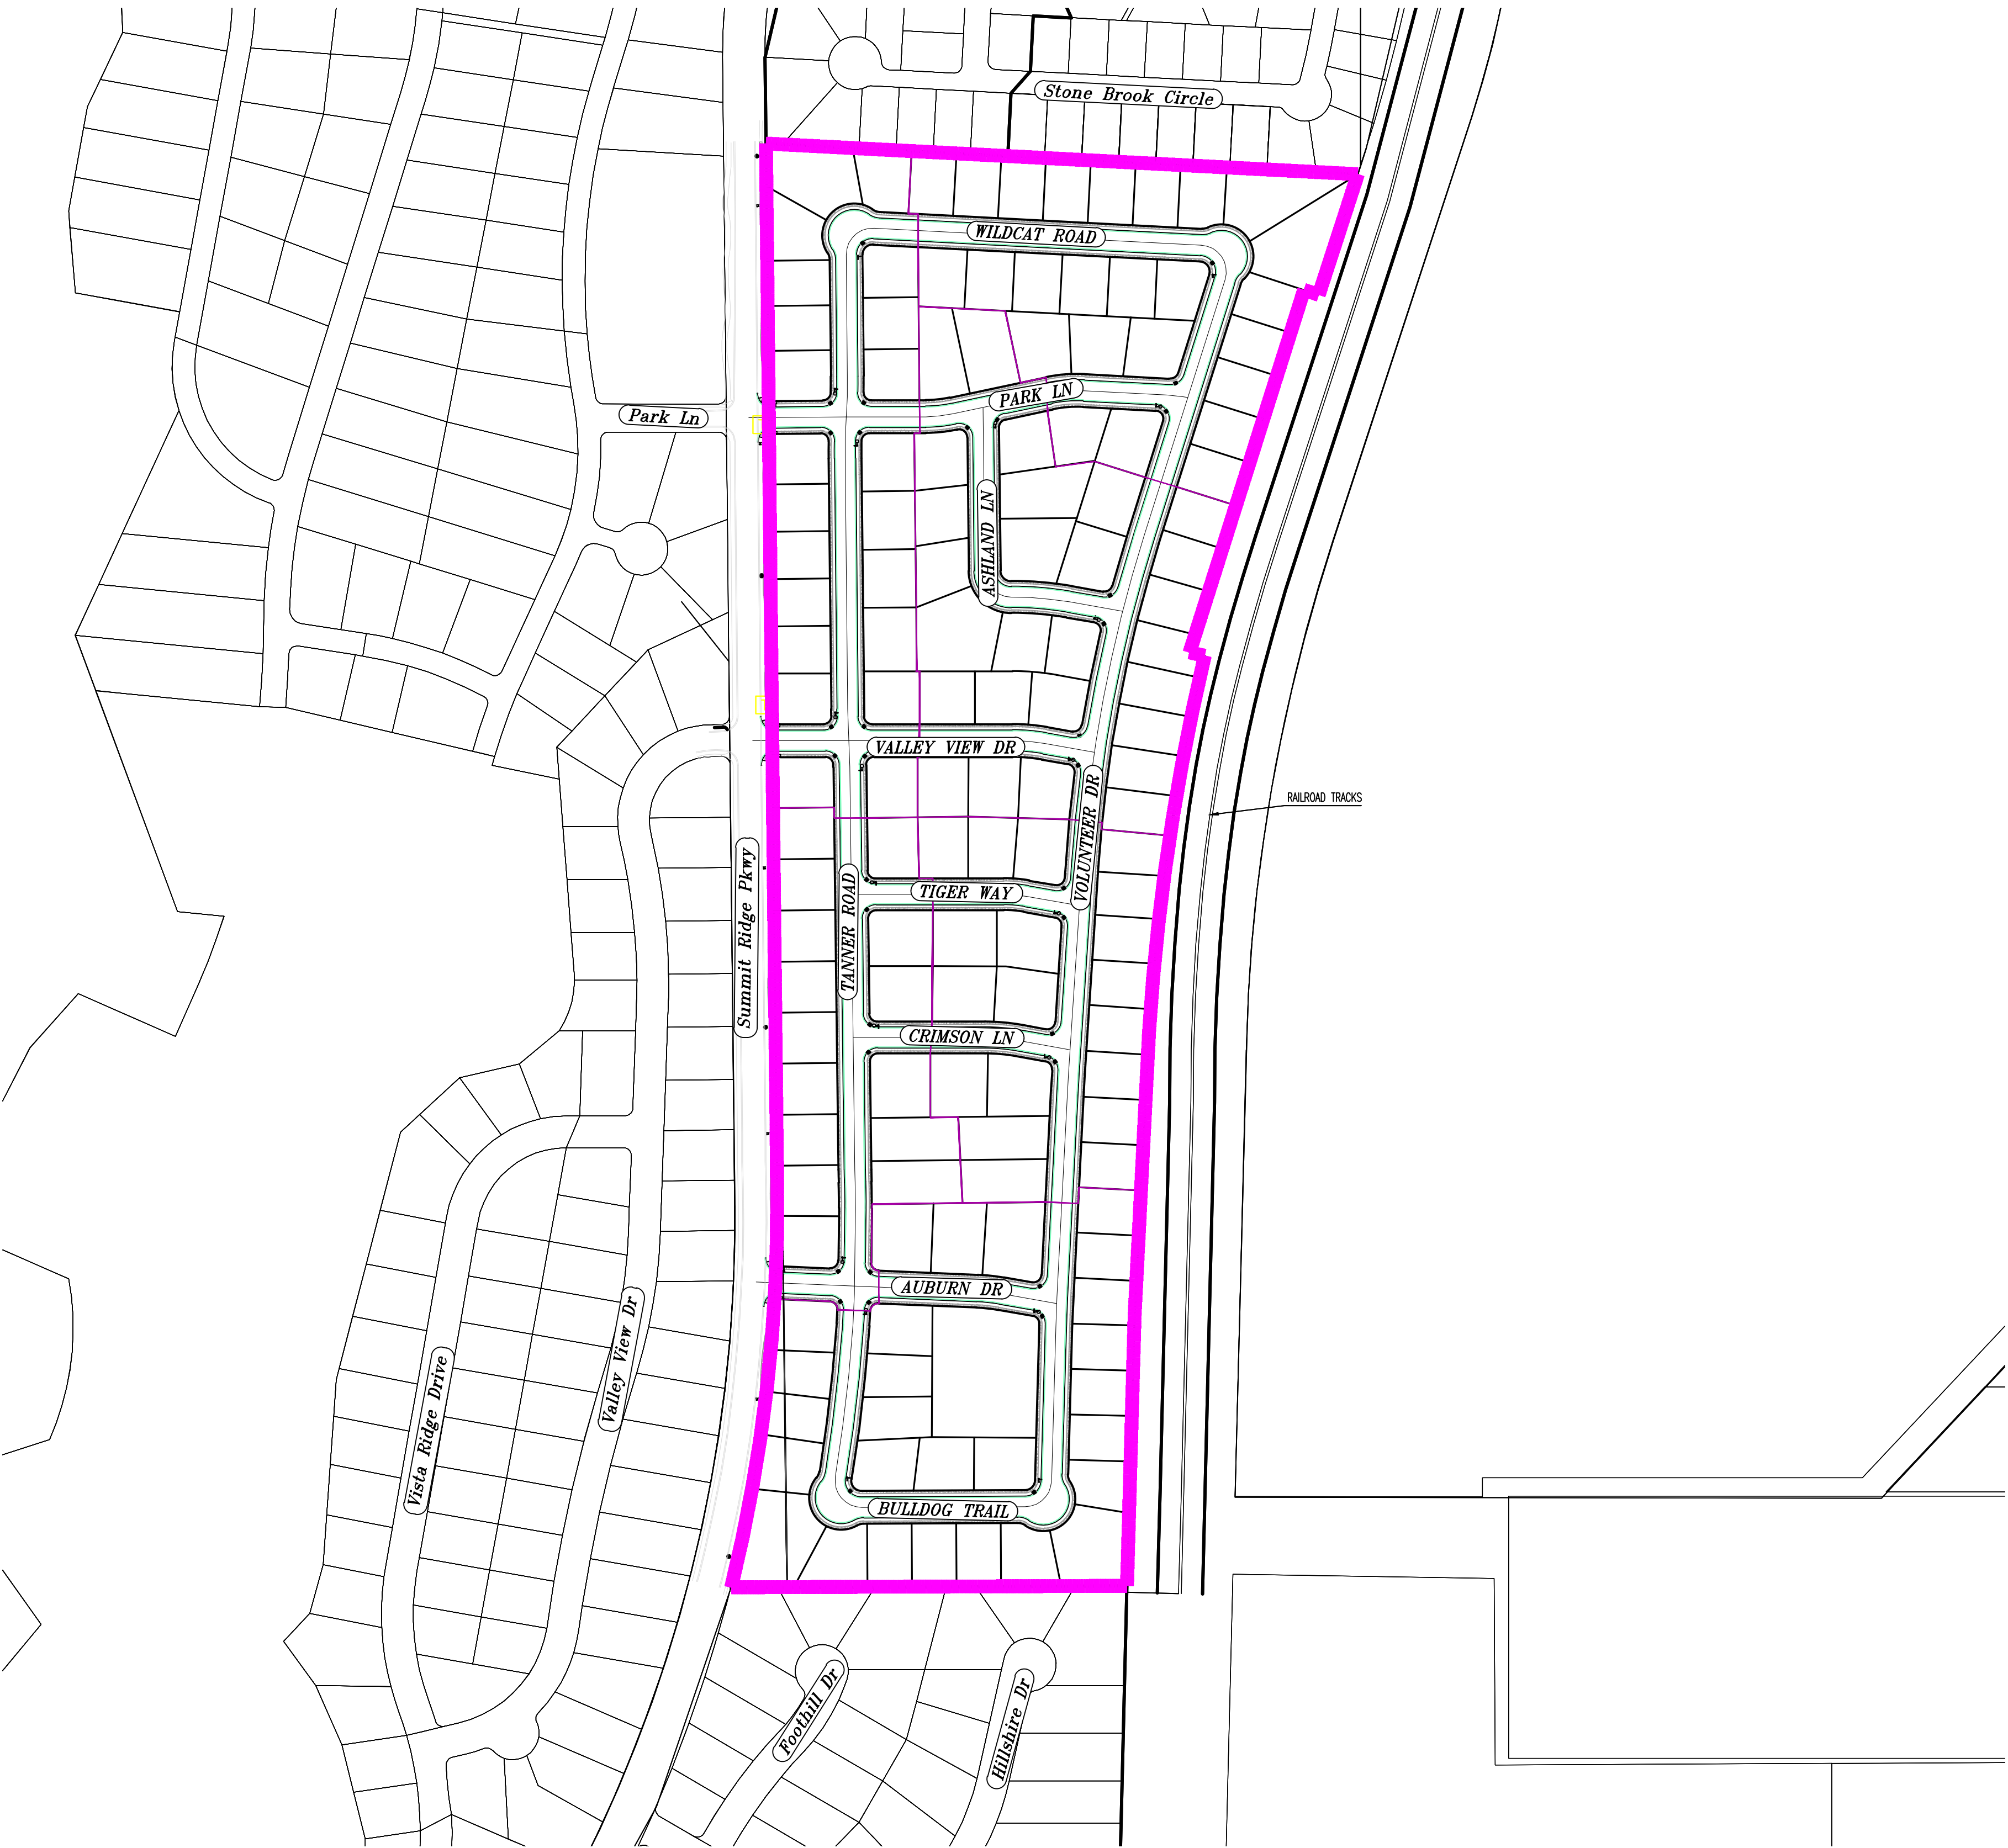

AREA BREAKDOWN	
TOTAL PLAT ACREAGE	49.38 ACRES
TOTAL LOT ACREAGE	35.80 ACRES
TOTAL ROW ACREAGE	12.48 ACRES
TOTAL OPEN SPACE	1.10 ACRES
ZONE	R-10
DENSITY	2.73 / duq
NUMBER OF LOTS	135 LOTS

PROJECT DEVELOPER

Skylar Tolbert
Ivory Development
801-520-9127

skylart@ivorydevelopment.com

**PROJECT ENGINEER
& SURVEYOR**


REGION ENGINEERING & SURVEYING
1776 NORTH STATE STREET #110
OREM, UTAH 84057
PH - 801.376.2245

INDEX OF PLAN SHEETS

SHEET	DESCRIPTION
CS-01	COVER SHEET & NOTES
EX-01	EXISTING CONDITIONS MAP
PH-01	PHASE PLANS
PLAT	PLAT SHEETS
SS-01	SEWER PLAN
UP-01-5	SITE & UTILITY PLANS
GR-01-5	GRADING PLANS
CF-01-3	CUT/FILL MAPS
LS-01	PRELIMINARY PARK PLAN
FEN-01	FENCING PLAN
EC-01	EROSION CONTROL PLAN
EC-02	EROSION CONTROL DETAILS
DT-01-02	TYPICAL DETAILS

NOTES:

- THE DEVELOPER AND THE GENERAL CONTRACTOR UNDERSTAND THAT IT IS HIS/HER RESPONSIBILITY TO ENSURE THAT ALL IMPROVEMENTS INSTALLED WITHIN THIS DEVELOPMENT ARE CONSTRUCTED IN FULL COMPLIANCE WITH ALL STATE AND SANTAQUIN CITY CODES, ORDINANCES AND STANDARDS. THESE PLANS ARE NOT ALL INCLUSIVE OF ALL MINIMUM CODES, ORDINANCES AND STANDARDS. THIS FACT DOES NOT RELIEVE THE DEVELOPER OR GENERAL CONTRACTOR FROM FULL COMPLIANCE WITH ALL MINIMUM STATE AND SANTAQUIN CITY CODES, ORDINANCES AND STANDARDS.
- ALL SPEED & TRAFFIC REGULATION SIGNS TO BE DETERMINED AND INSTALLED BY SANTAQUIN CITY. DEVELOPER TO PAY SIGN EXPENSES WITH DEVELOPMENT BOND.
- ALL SERVICE LATERALS SHALL BE INSTALLED PER SANTAQUIN STANDARDS AND SHEET DT-02 UNLESS OTHERWISE NOTED.
- 18" MIN. VERTICAL SEPARATION BETWEEN CULINARY WATER AND PL STORM DRAIN, OR SANITARY SEWER AT ALL CROSSINGS. CULINARY WATER TO HAVE 4' MIN. COVER AS PER CITY STANDARD.
- ALL BUILDING PERMITS ARE REQUIRED TO HAVE A GRADING PLAN SUBMITTED FOR REVIEW AT THE TIME THAT THE BUILDING PERMIT IS APPLIED FOR.
- ALL RECOMMENDATIONS MADE IN A PERTINENT GEOTECHNICAL REPORT/STUDY SHALL BE FOLLOWED EXPLICITLY DURING CONSTRUCTION OF BUILDING AND SITE IMPROVEMENTS.
- ALL CURB INLET BOX INVERTS MUST BE A MINIMUM OF 36" OR 2.5 TIMES THE PIPE DIAMETER ABOVE THE BOTTOM OF THE BOX.

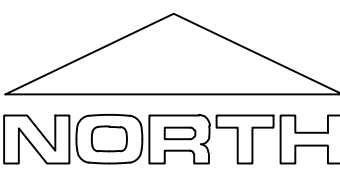

NOTES TO CONTRACTOR:

CONTRACTOR TO FIELD VERIFY ALL EXISTING CURB & GUTTER, STORM DRAIN, CHANNEL CROSSINGS, & SEWER ELEVATIONS OR INVERTS PRIOR TO CONSTRUCTION AND NOTIFY ENGINEER WHEN ELEVATIONS OR INVERTS DO NOT MATCH PLANS.

THE LOCATIONS OF EXISTING UNDERGROUND UTILITIES ARE SHOWN IN APPROXIMATE LOCATIONS. THE CONTRACTOR SHALL DETERMINE THE EXACT LOCATION OF ALL EXISTING UTILITIES BEFORE COMMENCING WORK. HE AGREES TO BE FULLY RESPONSIBLE FOR ANY AND ALL DAMAGES WHICH MIGHT BE OCCASIONED BY HIS FAILURE TO EXACTLY LOCATE AND PRESERVE ANY AND ALL UNDERGROUND UTILITIES.

region
Engineering
& Surveying

1776 N. State St. #110
Orem, UT 84057
P: 801.376.2245
regiondesignllc.com



**HOLLOW FLATS
at SUMMIT RIDGE**

LOCATED IN SECTION 10, TOWNSHIP 10, SOUTH
RANGE 1 EAST, SALT LAKE BASE AND MERIDIAN

DATE: 6.5.2023

PROJECT #

REVISIONS:


1
2
3

SHEET NAME:

COVER SHEET & NOTES

SHEET:

CS-01

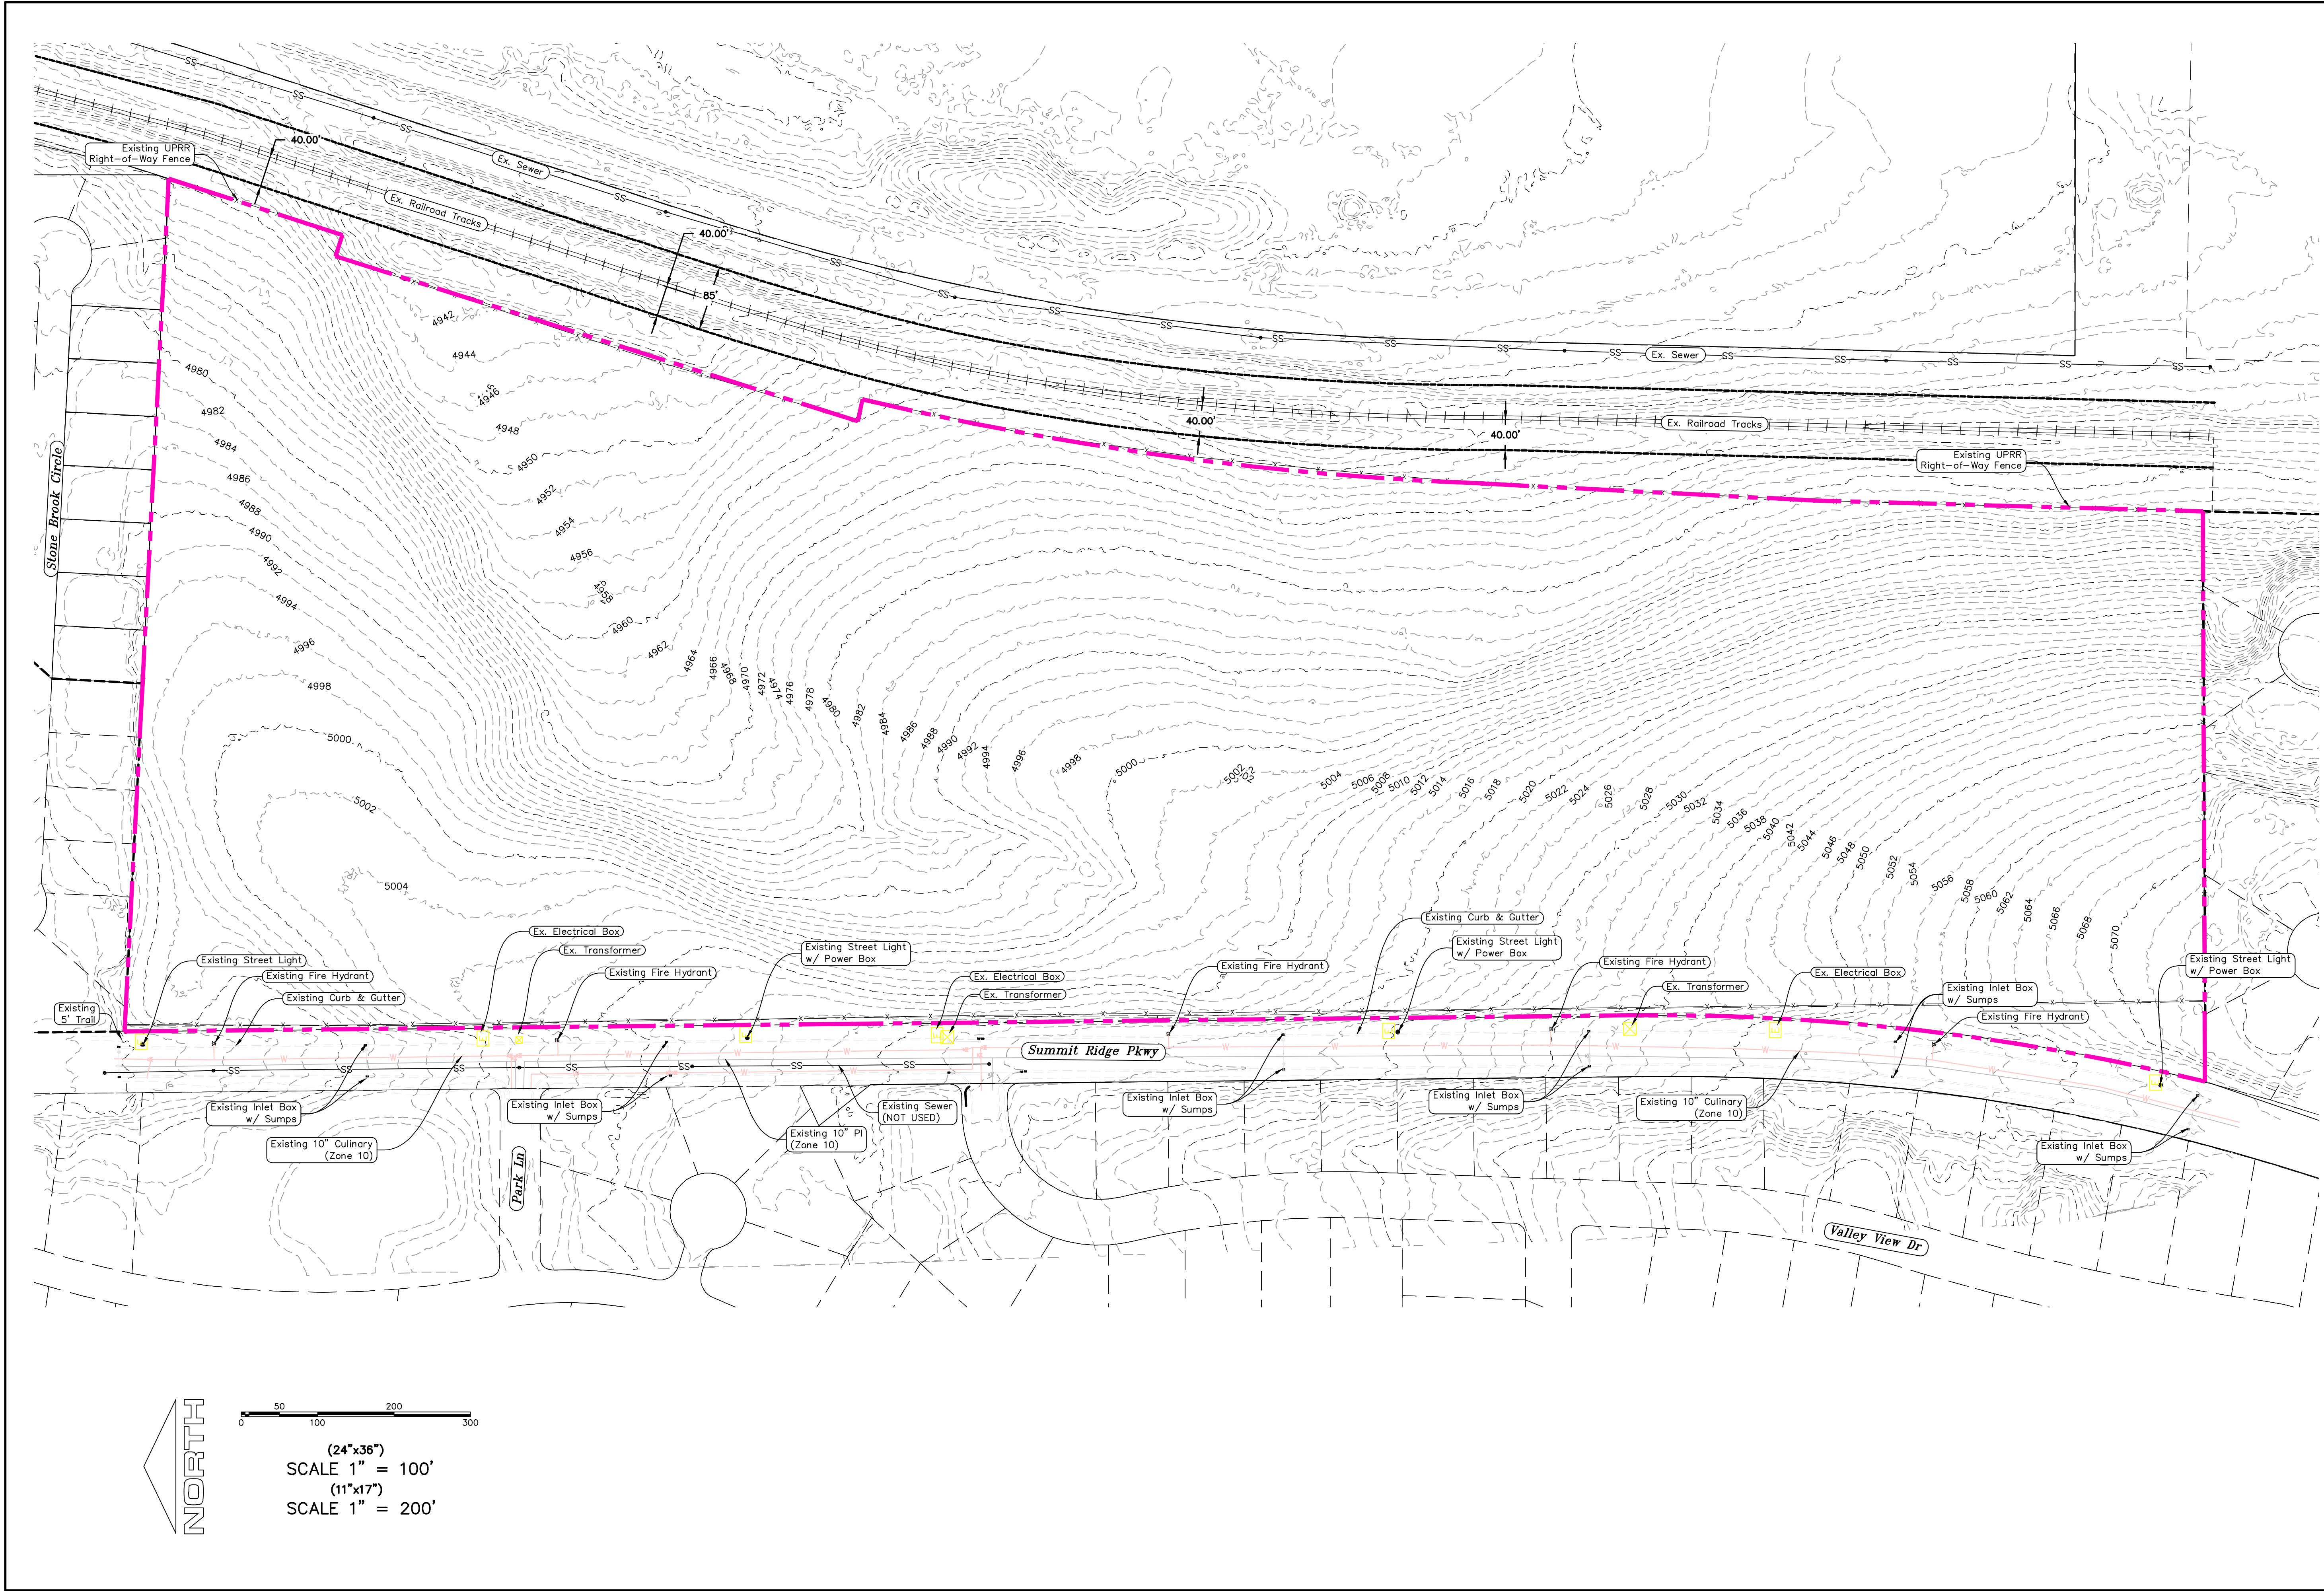


region
Engineering & Surveying
1776 N. State St. #110
Orem, UT 84057
P: 801.376.2245
regiondesignllc.com



**HOLLOW FLATS
at SUMMIT RIDGE**
LOCATED IN SECTION 10, TOWNSHIP 10, SOUTH
RANGE 1 EAST, SALT LAKE BASE AND MERIDIAN

DATE: 6.5.2023
PROJECT #
REVISIONS:
1
2
3

SHEET NAME:
EXISTING CONDITIONS
SHEET:
EX-01

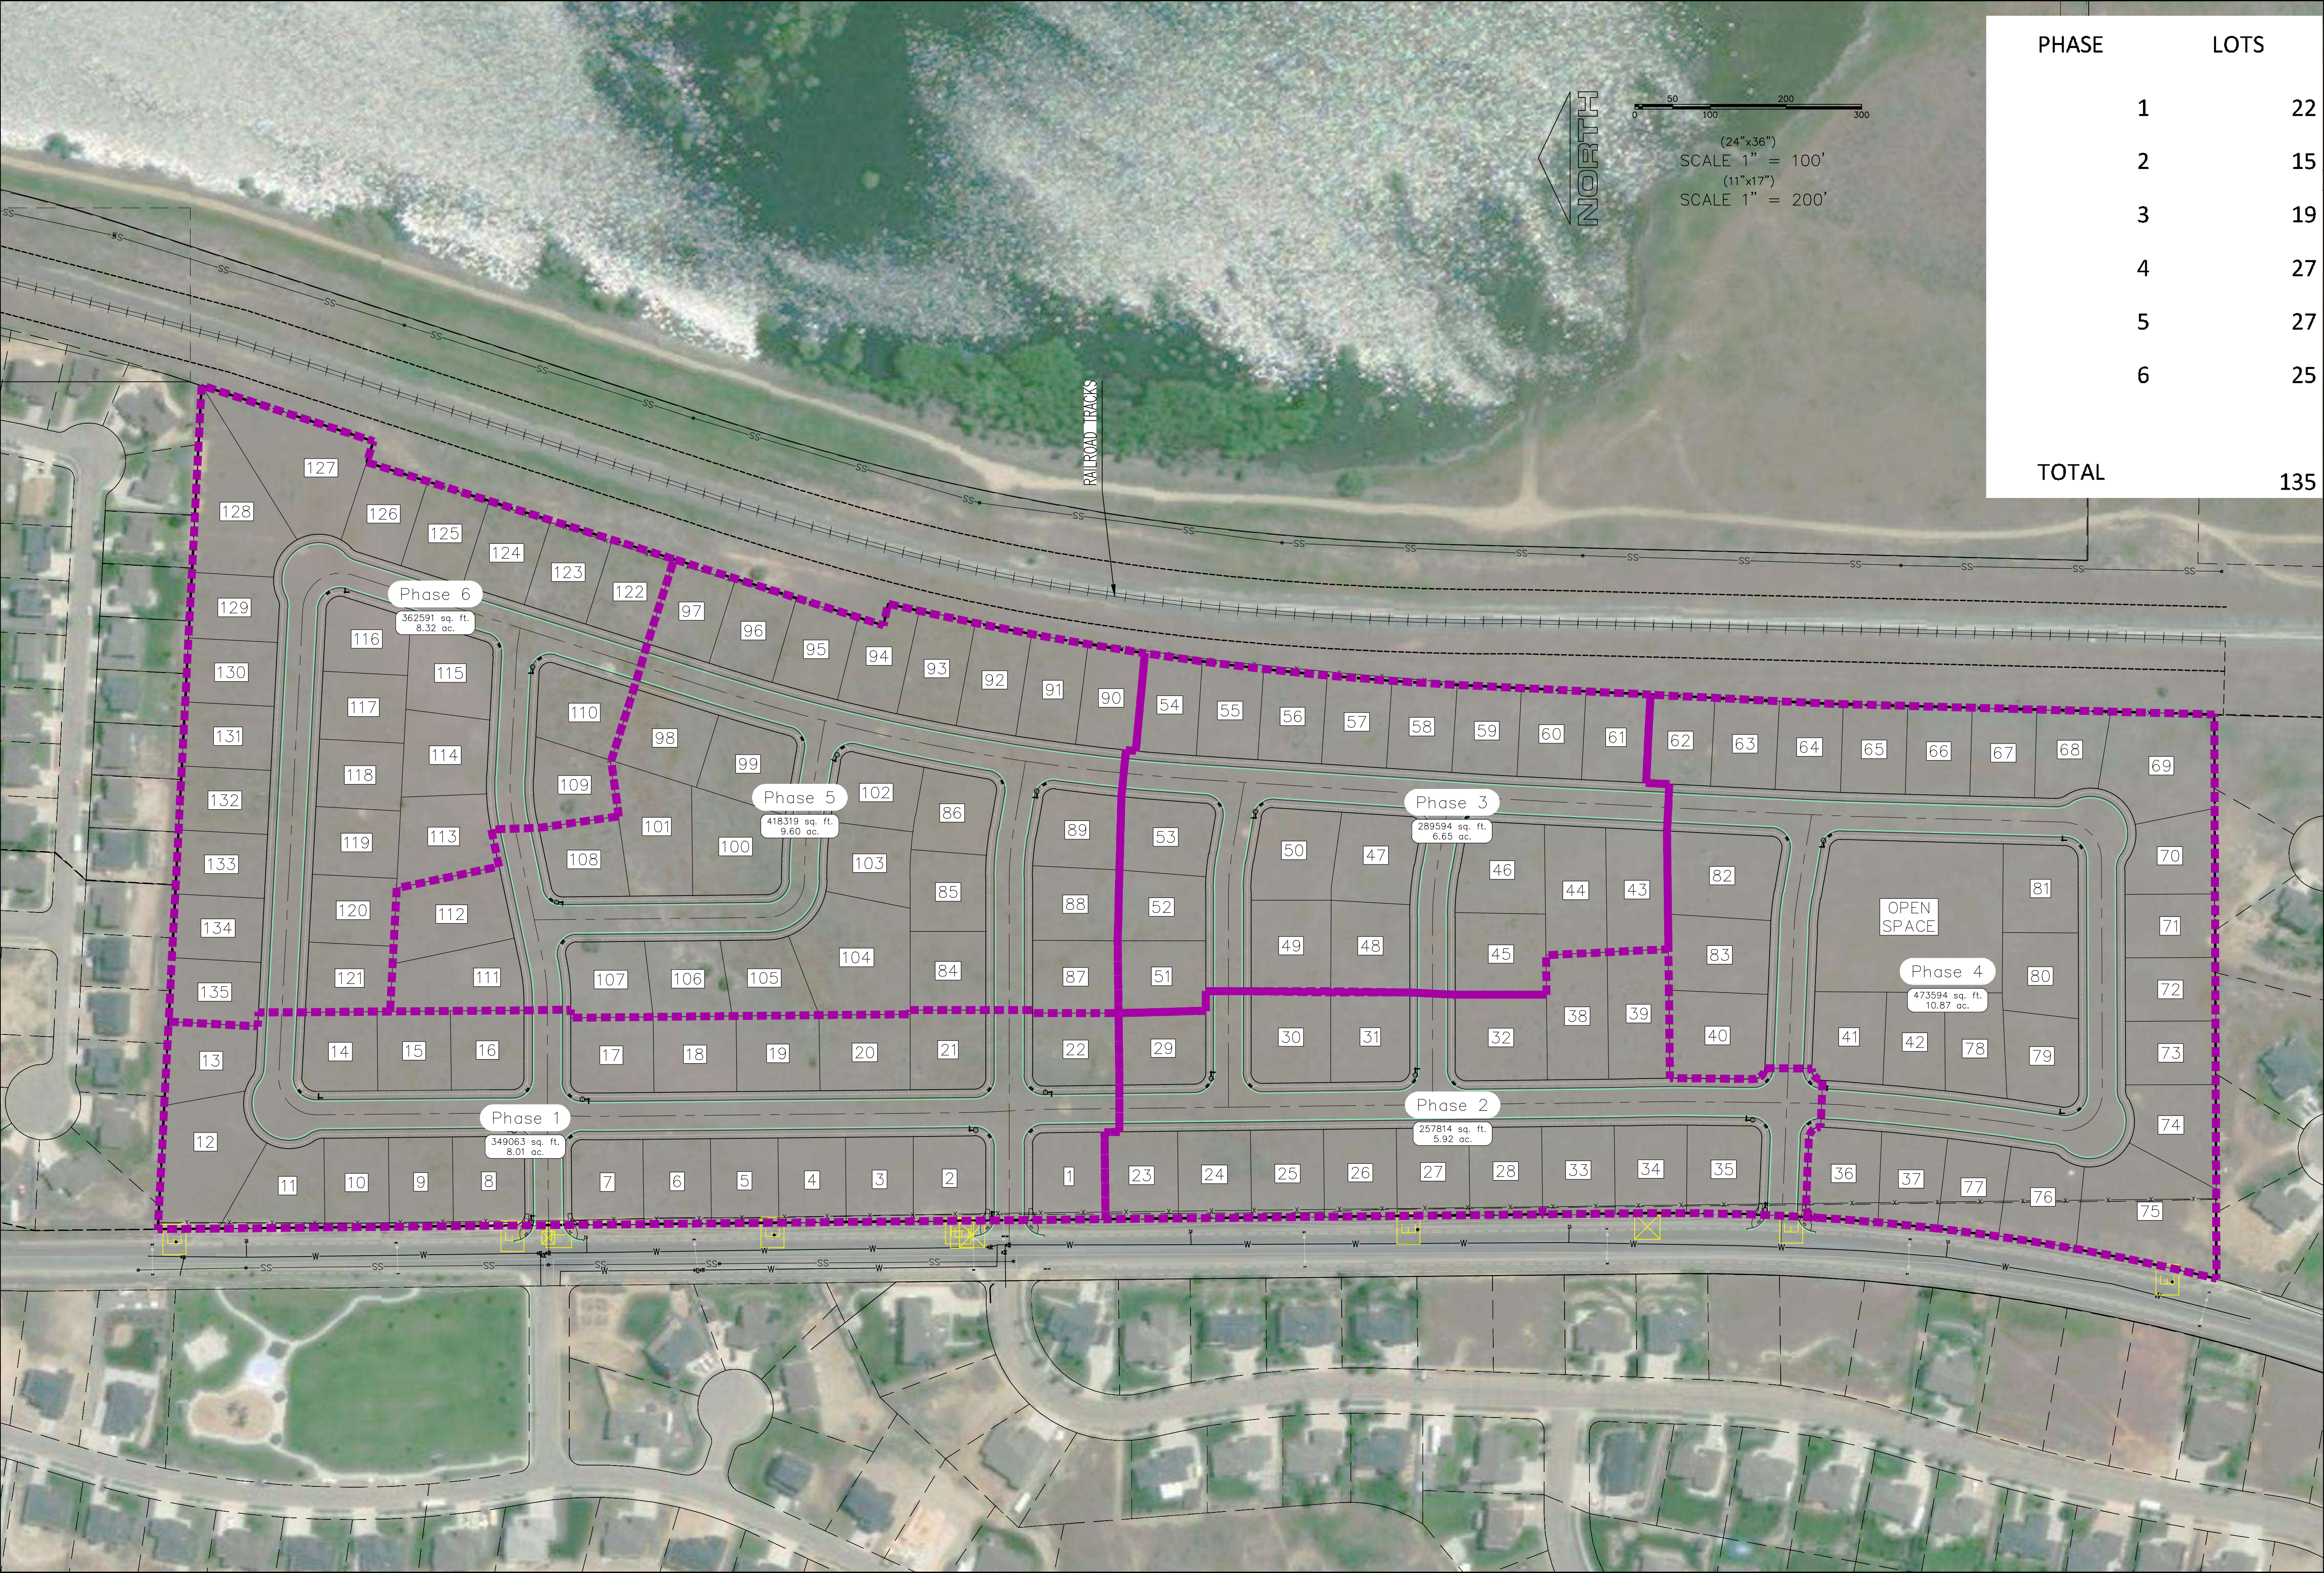

D:\PROJECTS\REGION PROJECTS\REGION ENGINEERING PROJECTS\01\PROJECTS\2021\01_07_TANNER FLATS\01_SHEET FILES\PRELIMINARY\PH-01

region

Engineering & Surveying


1776 N. State St. #110
Orem, UT 84057
P: 801.376.2245
regiondesignllc.com

HOLLOW FLATS
at SUMMIT RIDGE
LOCATED IN SECTION 10, TOWNSHIP 10, SOUTH
RANGE 1 EAST, SALT LAKE BASE AND MERIDIAN

DATE:6.5.2023	
PROJECT #	
REVISIONS:	
1	
2	
3	

SHEET NAME:
PHASE PLAN

SHEET:
PH-01

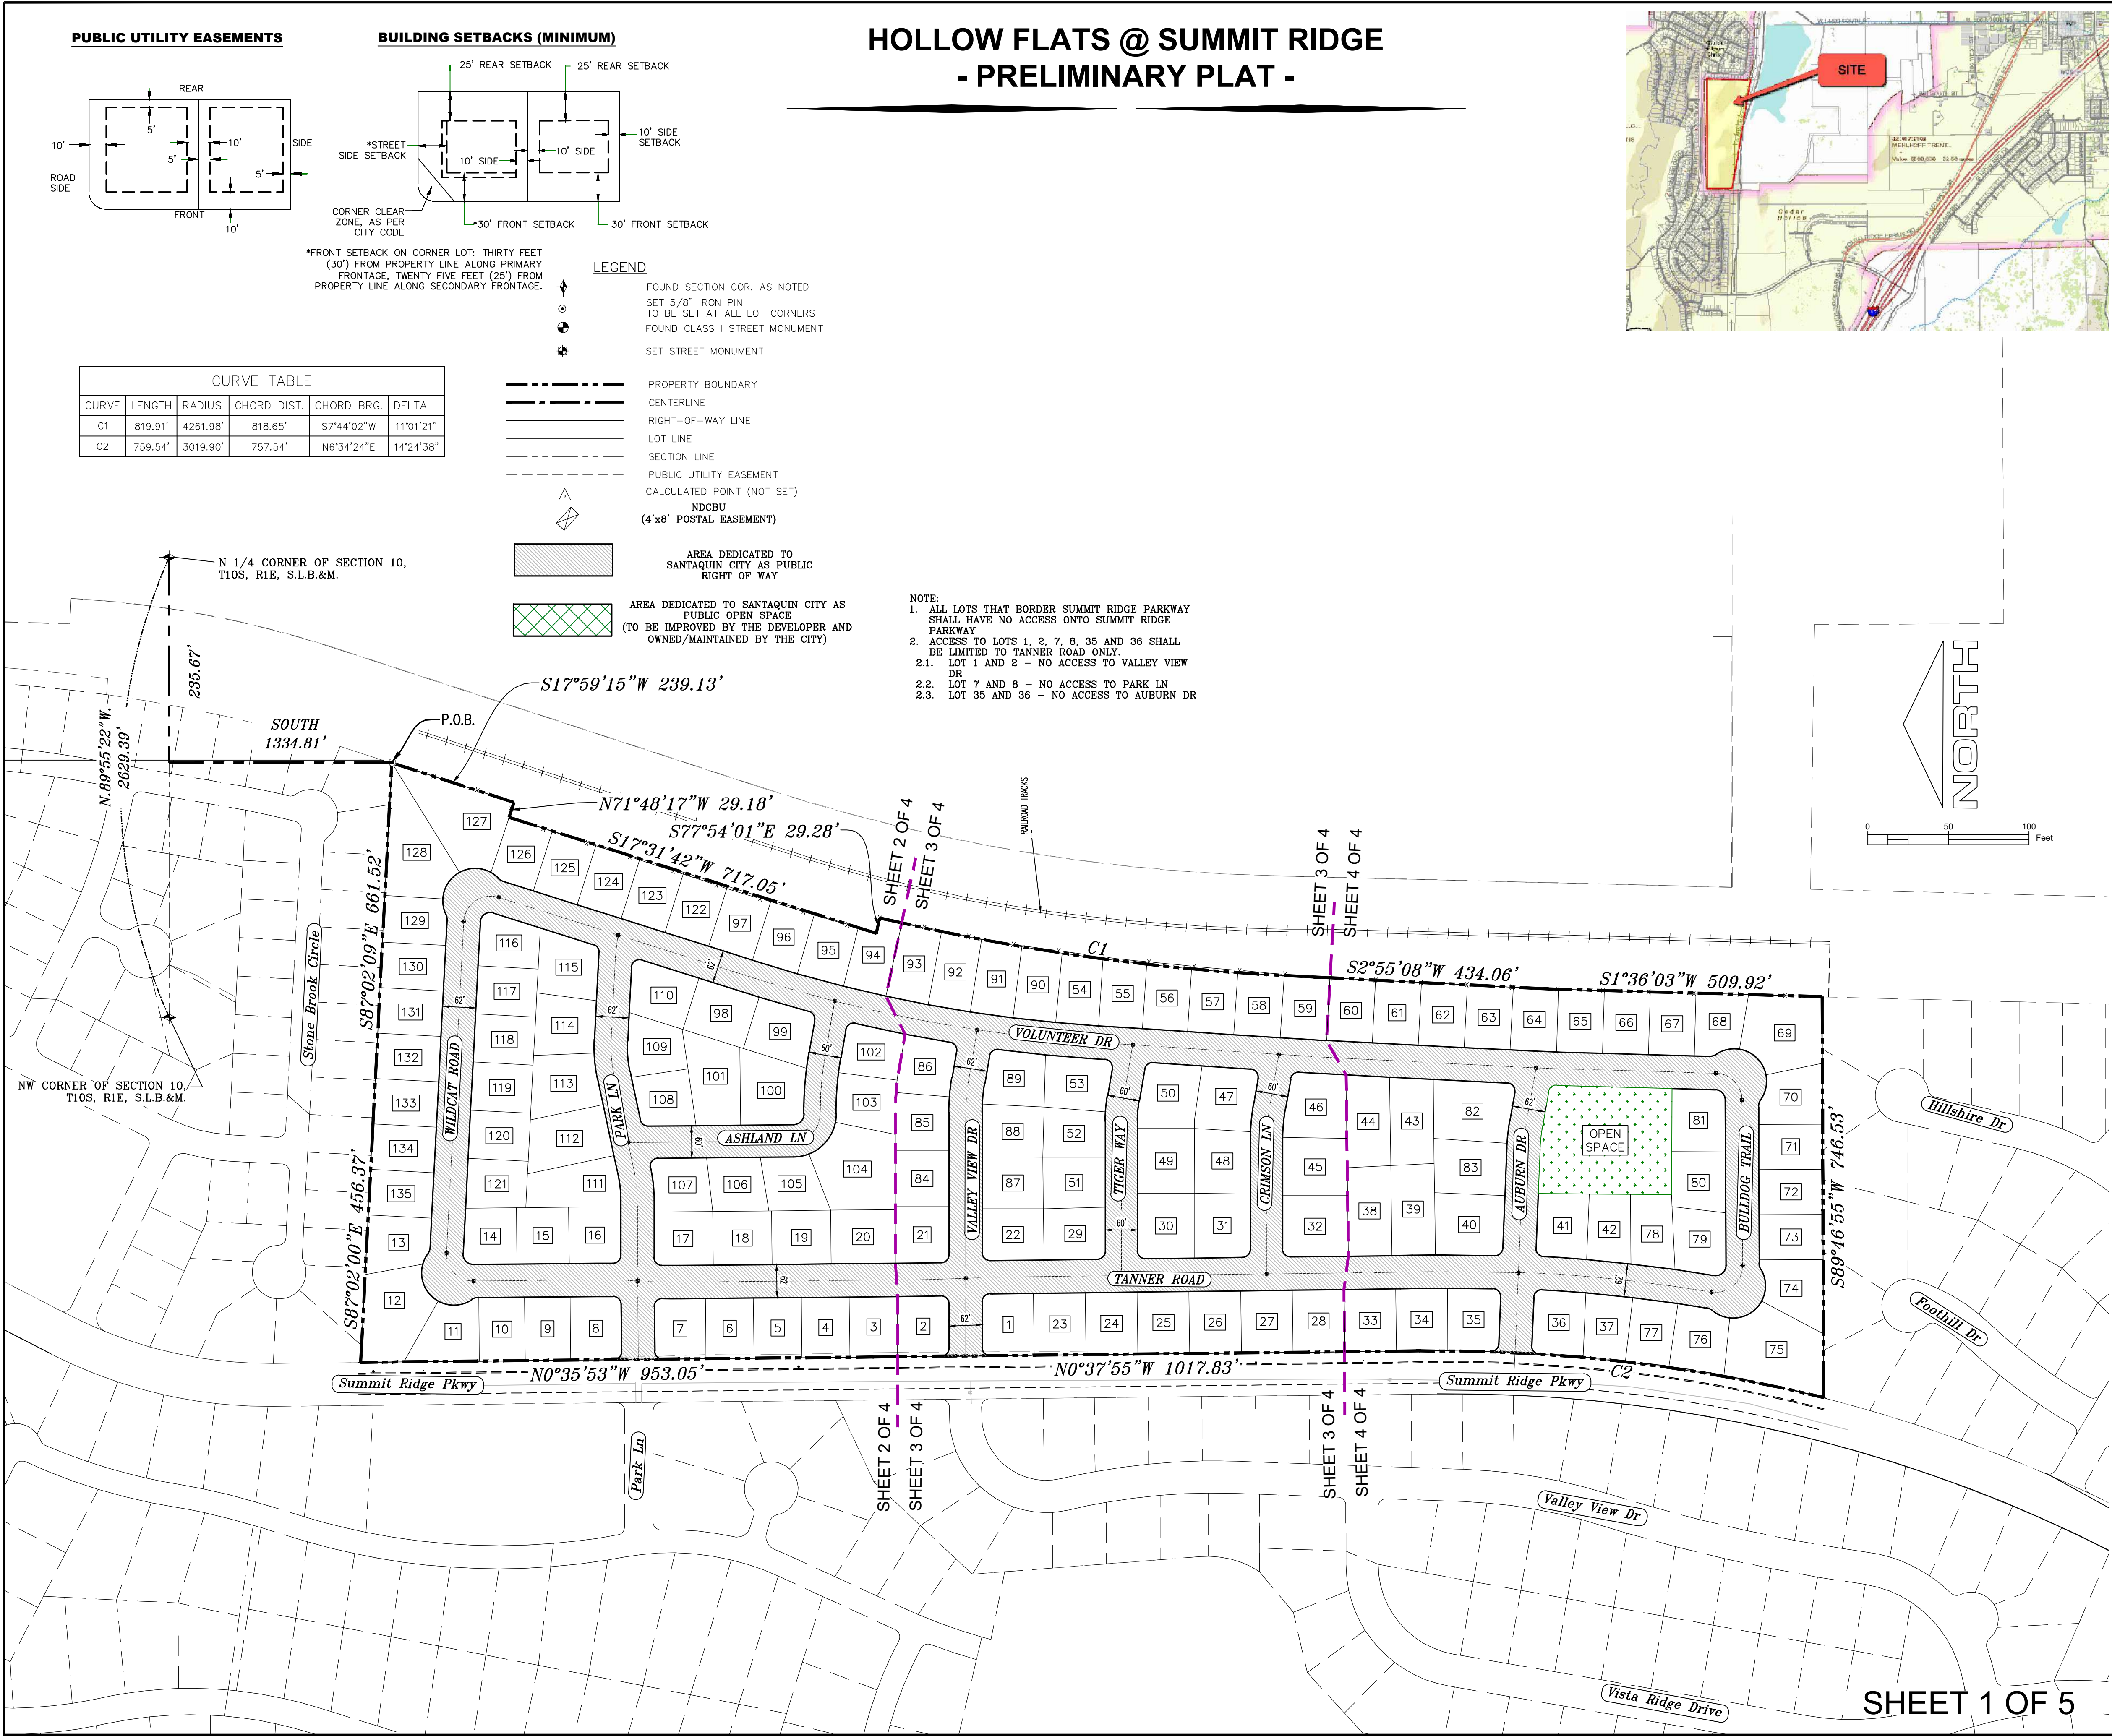

Surveyor's Certificate

I, Robbin J. Mullen, a Professional Land Surveyor holding certificate #368356 in accordance with Title 58, of the Professional Engineers and Land Surveyors Licensing act, certify that this is a true and accurate map of the tract of land to be annexed to Santiquin, Utah County, Utah.

Boundary Description

A PARCEL OF LAND LOCATED IN THE BEGINNING AT A POINT THAT IS N.89°55'22"W. ALONG THE SECTION LINE 235.67' AND SOUTH 1334.81' FROM THE NORTH ¼ CORNER OF SECTION 10, TOWNSHIP 10 SOUTH, RANGE 1 EAST; SALT LAKE BASE & MERIDIAN;

Thence, S 17° 59' 15" W for a distance of 239.13 feet to a point on a line.

Thence, N 71° 48' 17" W for a distance of 29.18 feet to a point on a line.

Thence, S 17° 31' 42" W for a distance of 717.05 feet to a point on a line.

Thence, S 77° 54' 01" E for a distance of 29.28 feet to the beginning of a non-tangential curve, Said curve turning to the left through an angle of 11° 01' 21", having a radius of 4261.98 feet, and whose long chord bears S 07° 44' 02" W for a distance of 818.65 feet to a point of intersection with a non-tangential line.

Thence, S 02° 55' 08" W for a distance of 434.06 feet to a point on a line.

Thence, S 01° 36' 03" W for a distance of 509.92 feet to a point on a line.

Thence, S 89° 46' 55" W for a distance of 746.53 feet to the beginning of a non-tangential curve, Said curve turning to the left through an angle of 14° 24' 38", having a radius of 3019.90 feet, and whose long chord bears N 06° 34' 24" E for a distance of 757.54 feet.

Thence, N 00° 37' 55" W for a distance of 1017.83 feet to a point on a line.


Thence, N 00° 35' 53" W for a distance of 953.05 feet to a point on a line.

Thence, S 87° 02' 00" E for a distance of 456.37 feet to a point on a line.

thence S 87° 02' 09" E a distance of 661.52 feet to the POINT OF BEGINNING

SAID DESCRIBED PARCEL CONTAINS 1913558.5 SQUARE FEET (49.38 ACRES), MORE OR LESS AND CONTAINS 140 LOTS

BASIS OF BEARING N 1/4 TO THE NW CORNER OF SAID SECTION, BEARING S.89°55'22"W. 2629.39'

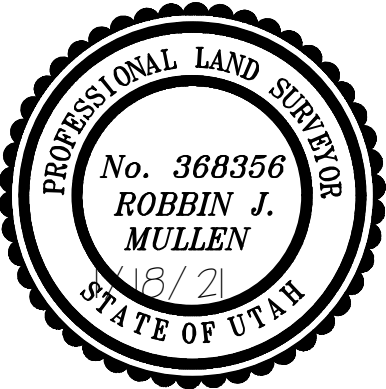

AREA BREAKDOWN	
TOTAL PLAT ACREAGE	49.38 ACRES
TOTAL LOT ACREAGE	35.80 ACRES
TOTAL ROW ACREAGE	12.48 ACRES
TOTAL OPEN SPACE	1.10 ACRES
ZONE	R-10
DENSITY	2.73 / .40sq
NUMBER OF LOTS	135 LOTS

PROJECT DEVELOPER

Skylar Tolbert
Ivory Development
801-520-9127
skylart@ivorydevelopment.com

PROJECT ENGINEER & SURVEYOR

REGION ENGINEERING & SURVEYING
1776 NORTH STATE STREET #110
OREM, UTAH 84057
PH - 801.376.2245


PRELIMINARY PLAT

HOLLOW FLATS


SANTIQUIN, UTAH County, Utah

Scale: 1" = 100 Feet

SHEET 1 OF 5

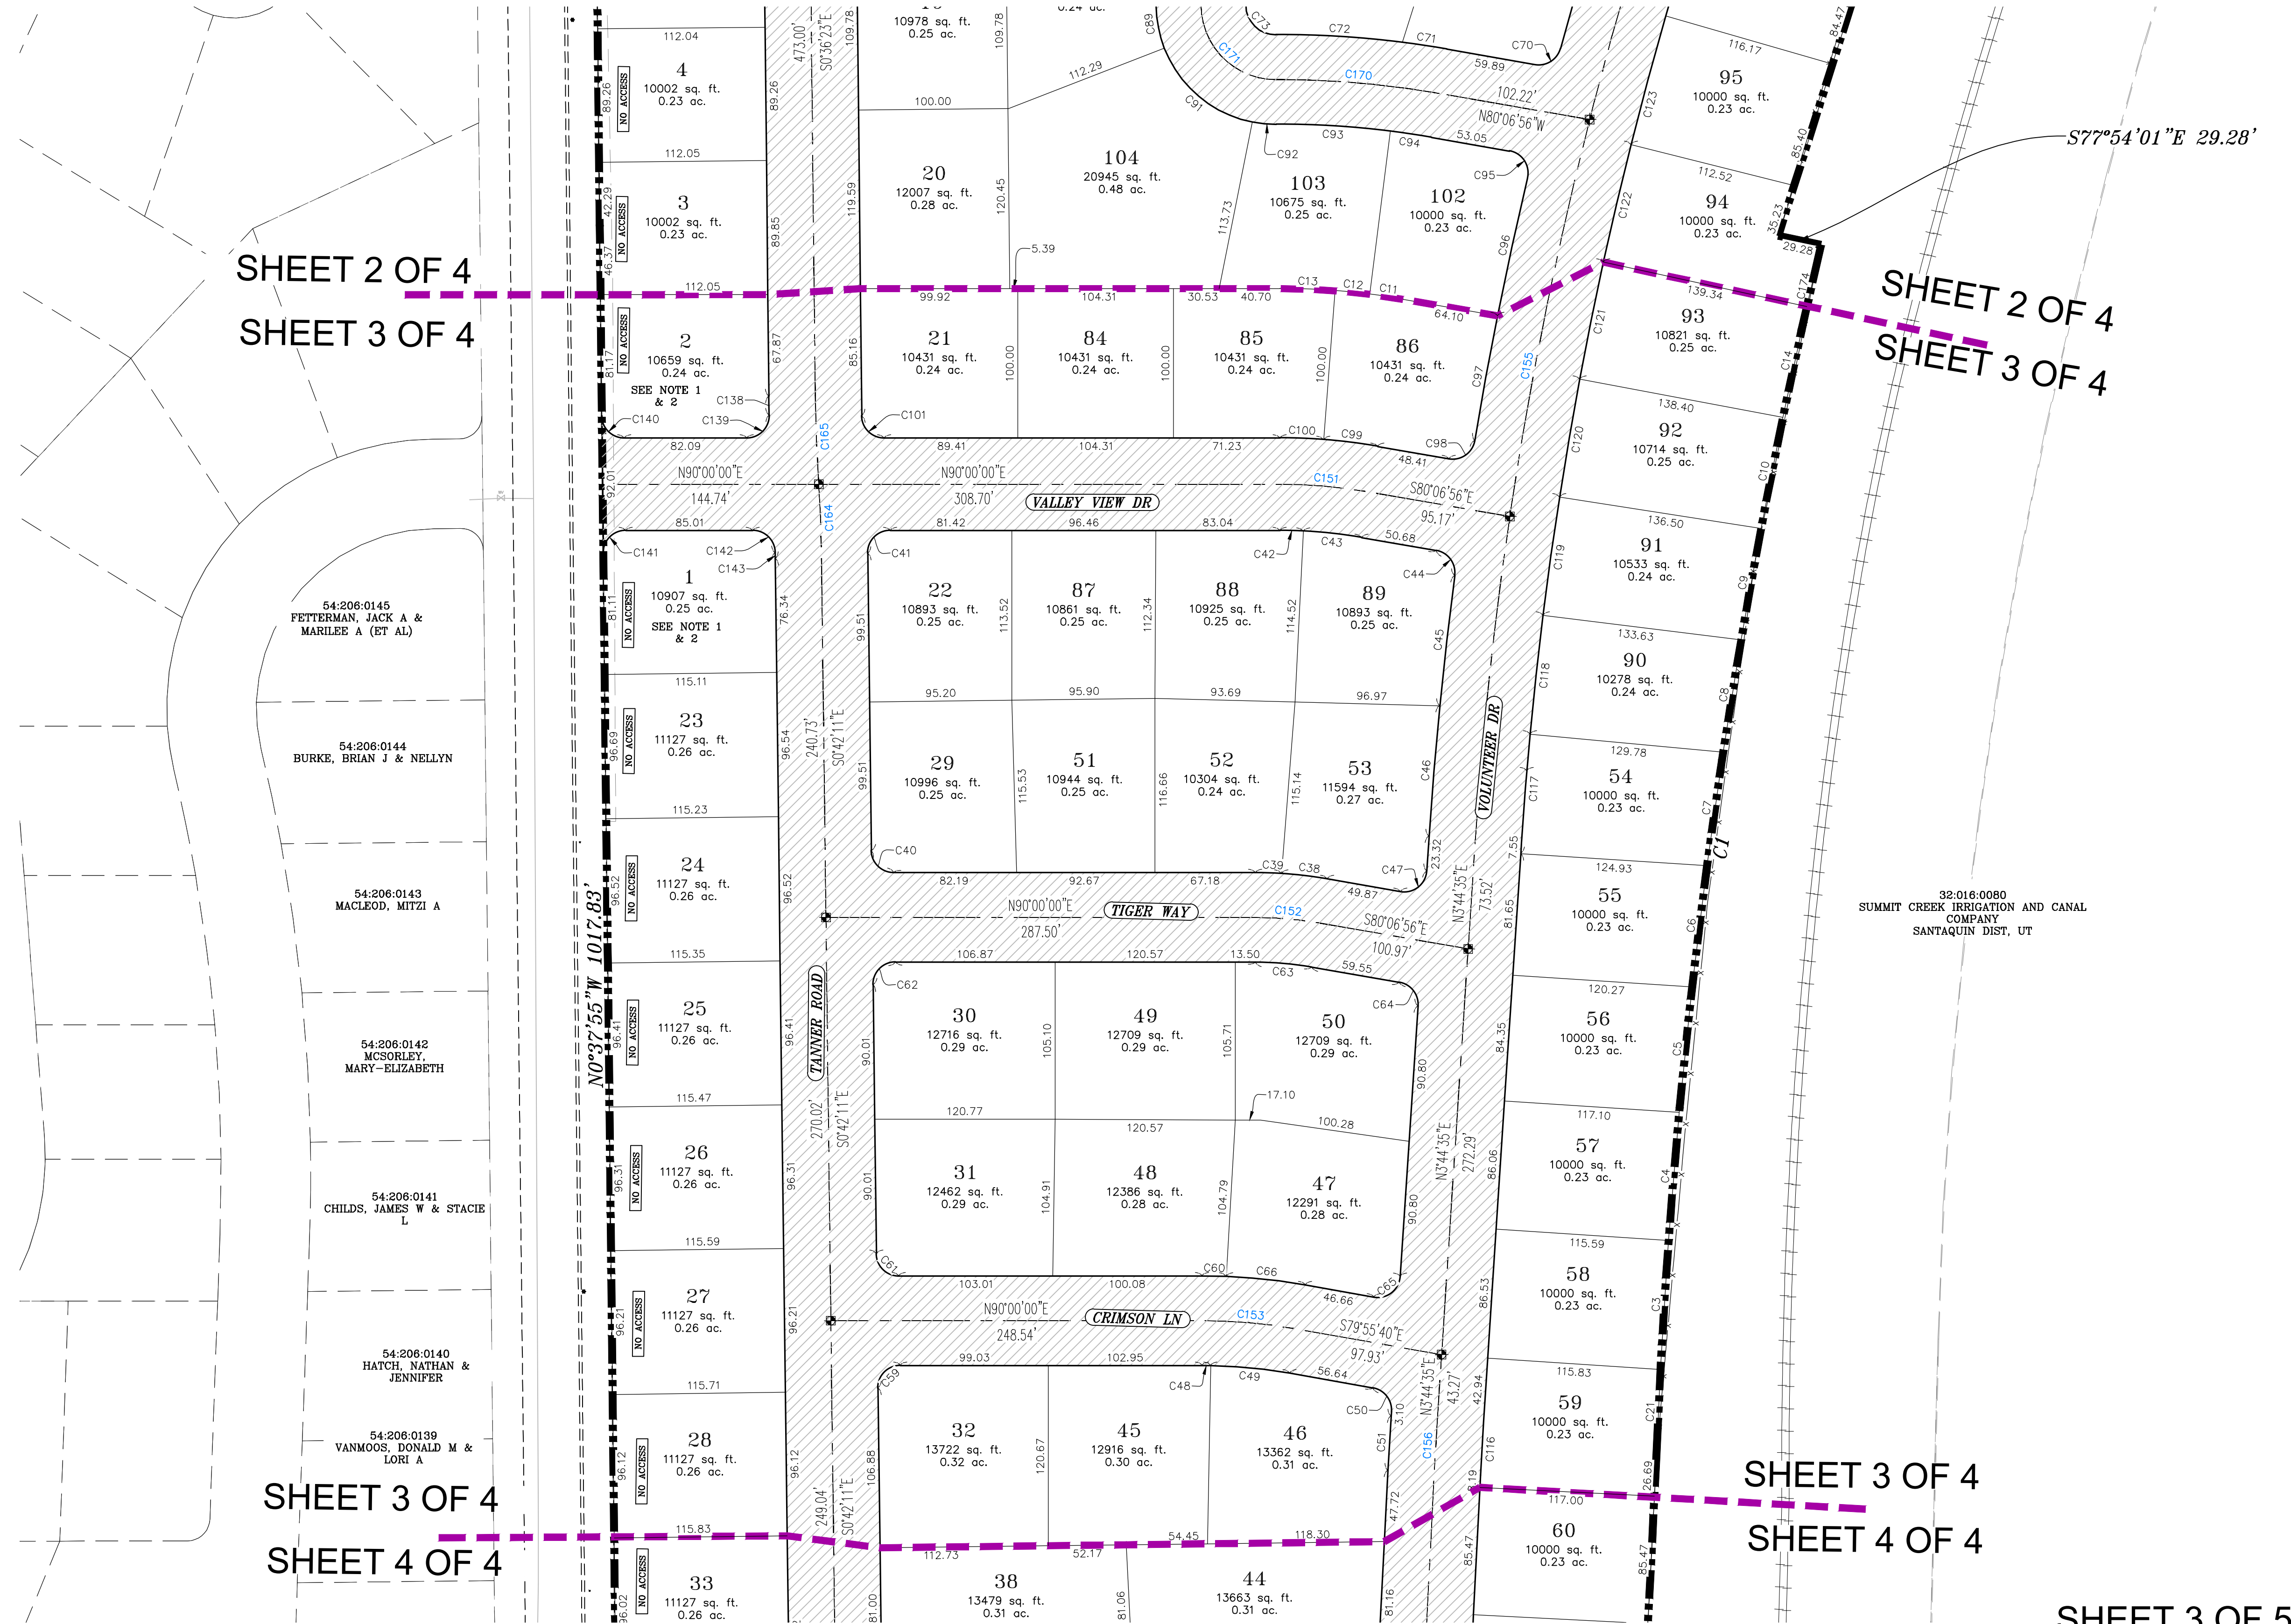

NOTE:
1. ALL LOTS THAT BORDER SUMMIT RIDGE PARKWAY SHALL HAVE NO ACCESS ONTO SUMMIT RIDGE PARKWAY
2. ACCESS TO LOTS 1, 2, 7, 8, 35 AND 36 SHALL BE LIMITED TO TANNER ROAD ONLY.
2.1. LOT 1 AND 2 - NO ACCESS TO VALLEY VIEW DR
2.2. LOT 7 AND 8 - NO ACCESS TO PARK LN
2.3. LOT 35 AND 36 - NO ACCESS TO AUBURN DR

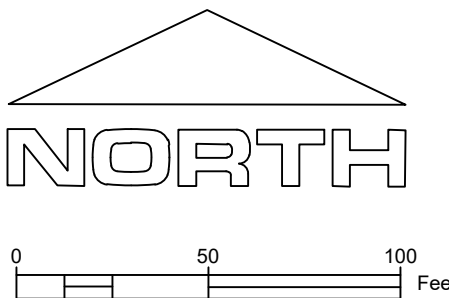


- LEGEND**
- FOUND SECTION COR. AS NOTED
 - SET 5/8" IRON PIN TO BE SET AT ALL LOT CORNERS
 - FOUND CLASS 1 STREET MONUMENT
 - SET STREET MONUMENT
 - PROPERTY BOUNDARY
 - CENTERLINE
 - RIGHT-OF-WAY LINE
 - LOT LINE
 - SECTION LINE
 - PUBLIC UTILITY EASEMENT
 - CALCULATED POINT (NOT SET)
 - NDCBU (4'x8' POSTAL EASEMENT)
 - AREA DEDICATED TO SANTAQUIN CITY AS PUBLIC RIGHT OF WAY
 - AREA DEDICATED TO SANTAQUIN CITY AS PUBLIC OPEN SPACE (TO BE IMPROVED BY THE DEVELOPER AND OWNED/MAINTAINED BY THE CITY)

PRELIMINARY PLAT

HOLLOW FLATS

SANTIQUIN, UTAH County, Utah

Scale: 1" = 60 Feet

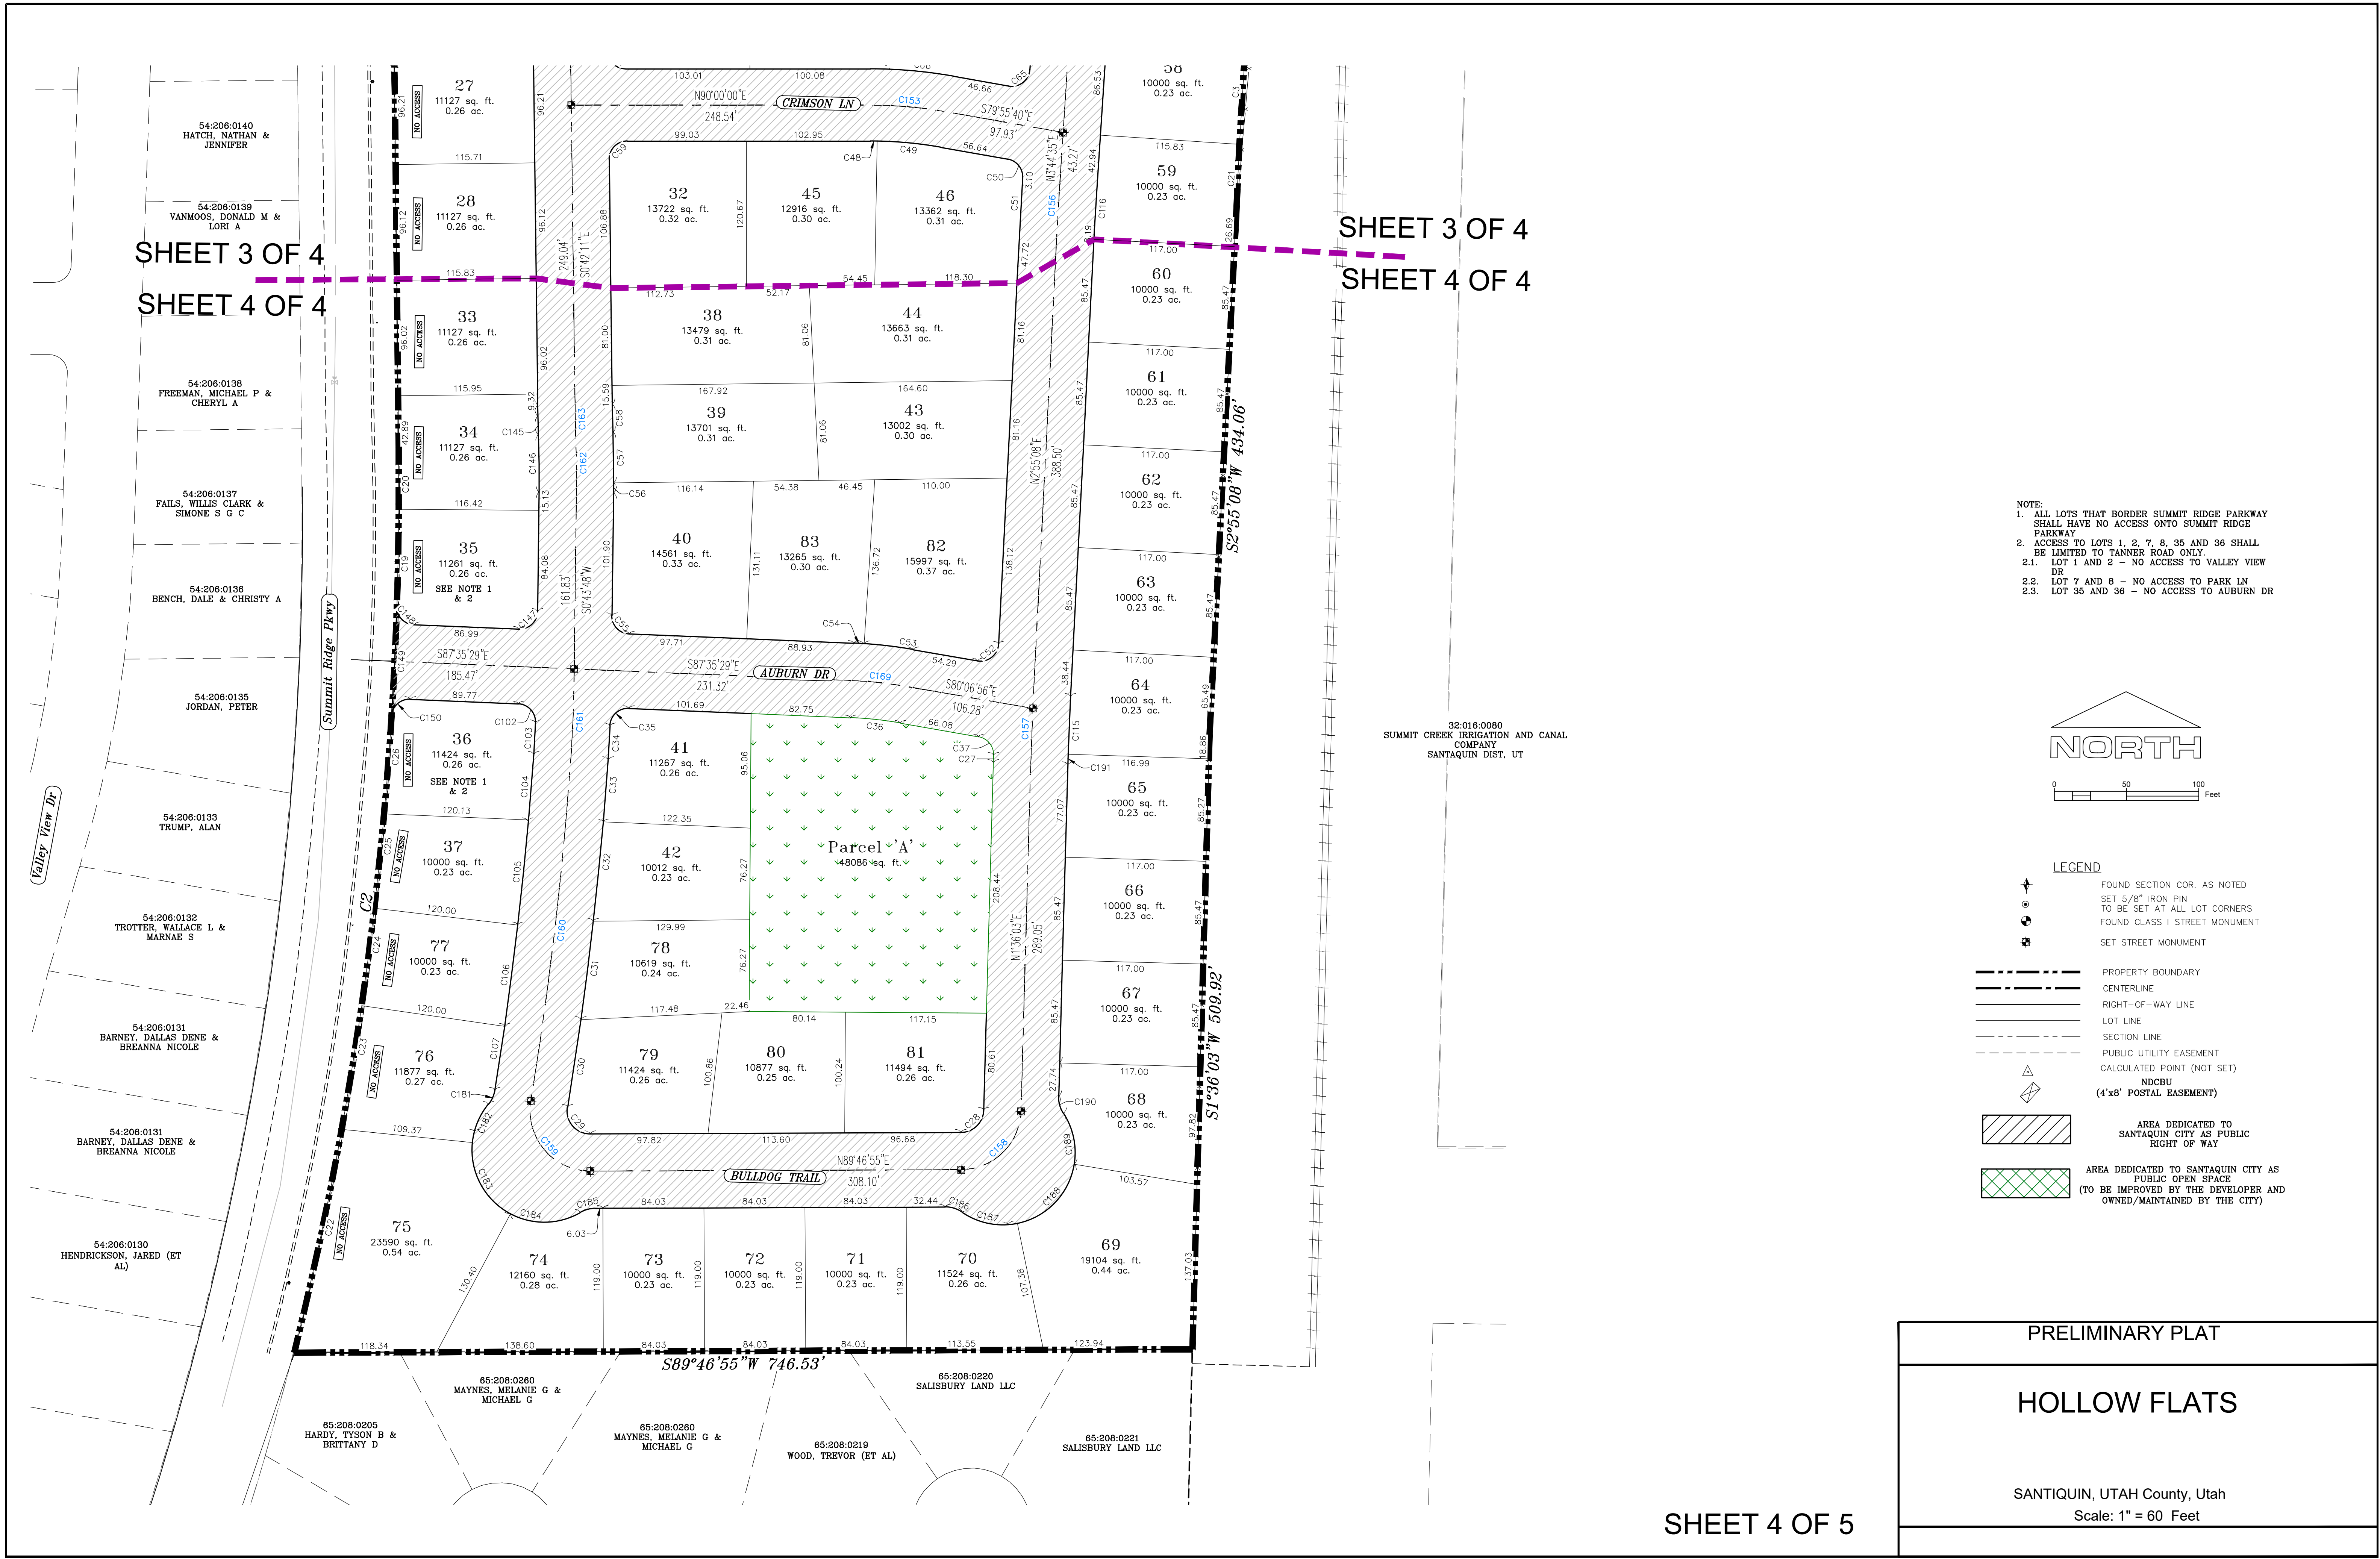

CURVE TABLE					
CURVE	LENGTH	RADIUS	CHORD DIST.	CHORD BRG.	DELTA
C1	819.91'	4261.98'	818.65'	S74°44'02"W	11°01'21"
C2	759.54'	3019.90'	757.54'	N6°34'24"E	14°24'38"
C3	86.53'	4261.98'	86.53'	S3°35'16"W	1°09'48"
C4	86.07'	4261.98'	86.07'	S4°44'53"W	1°09'25"
C5	84.41'	4261.98'	84.41'	S5°53'38"W	1°08'05"
C6	81.79'	4261.98'	81.78'	S7°00'40"W	1°05'58"
C7	76.85'	4261.98'	76.85'	S8°04'39"W	1°01'59"
C8	76.07'	4261.98'	76.07'	S9°06'19"W	1°01'22"
C9	75.93'	4261.98'	75.93'	S10°07'37"W	1°01'15"
C10	75.82'	4261.98'	75.82'	S11°08'49"W	1°01'10"
C11	22.65'	481.00'	22.64'	S81°27'52"E	2°41'52"
C12	23.42'	481.00'	23.42'	S84°12'29"E	2°47'22"
C13	36.92'	481.00'	36.91'	S87°48'05"E	4°23'50"
C14	75.76'	4261.98'	75.76'	S12°09'57"W	1°01'07"
C19	80.46'	3019.90'	80.46'	N1°06'42"E	1°31'36"
C20	51.66'	3019.90'	51.66'	N0°08'30"W	0°58'49"
C21	58.28'	4261.98'	58.28'	S2°36'52"W	0°47'01"
C22	189.89'	3019.90'	189.86'	N11°58'39"E	3°36'10"
C23	104.02'	3019.90'	104.01'	N9°11'21"E	1°58'24"
C24	81.71'	3019.90'	81.71'	N7°26'38"E	1°33'01"
C25	78.89'	3019.90'	78.88'	N5°54'14"E	1°29'48"
C26	81.37'	3019.90'	81.36'	N4°23'01"E	1°32'37"
C27	6.12'	2531.00'	6.12'	N1°40'12"E	0°08'19"
C28	29.24'	19.00'	26.44'	N45°41'29"E	88°10'52"
C29	32.99'	19.00'	29.00'	S40°28'44"E	99°28'43"
C30	73.74'	3201.90'	73.74'	S8°36'03"W	1°19'11"
C31	82.36'	3201.90'	82.36'	S7°12'15"W	1°28'26"
C32	83.03'	3201.90'	83.02'	S5°43'27"W	1°29'09"
C33	51.91'	3201.90'	51.91'	S4°31'01"W	0°55'44"
C34	28.15'	1031.00'	28.15'	S3°16'13"W	1°33'51"
C35	23.54'	15.00'	21.20'	S47°26'54"W	89°55'13"
C36	41.62'	319.00'	41.59'	N83°51'13"W	7°28'33"
C37	21.43'	15.00'	19.65'	N39°11'17"W	81°51'18"
C38	30.83'	280.00'	30.82'	S83°16'12"E	6°18'33"
C39	17.47'	280.00'	17.47'	S88°12'45"E	3°34'31"
C40	23.38'	15.00'	21.08'	S45°21'06"E	89°17'49"
C41	23.75'	15.00'	21.34'	S44°38'54"W	90°42'11"
C42	15.68'	319.00'	15.67'	N88°35'32"W	2°48'56"
C43	39.36'	319.00'	39.33'	N83°39'00"W	7°04'08"
C44	22.94'	15.00'	20.77'	N36°18'45"W	87°36'23"
C45	87.68'	2681.00'	87.67'	N6°33'14"E	1°52'26"
C46	87.68'	2681.00'	87.67'	N4°40'48"E	1°52'26"
C47	25.17'	15.00'	22.32'	N51°48'50"E	96°08'29"
C48	5.69'	335.00'	5.69'	N89°30'49"W	0°58'21"
C49	53.21'	335.00'	53.15'	N84°28'39"W	9°05'59"
C50	21.90'	15.00'	20.01'	N38°05'32"W	83°40'15"
C51	36.41'	2531.00'	36.41'	N3°19'52"E	0°49'27"
C52	25.39'	15.00'	22.46'	N51°24'06"E	96°57'56"
C53	41.07'	381.00'	41.05'	S83°12'12"E	6°10'32"
C54	8.65'	381.00'	8.65'	S86°56'29"E	1°18'01"

CURVE TABLE					
CURVE	LENGTH	RADIUS	CHORD DIST.	CHORD BRG.	DELTA
C55	23.12'	15.00'	20.90'	S43°25'50"E	88°19'17"
C56	8.39'	1031.00'	8.39'	S02°29'49"W	0°27'59"
C57	42.15'	1031.00'	42.15'	S0°54'27"E	2°20'32"
C58	23.26'	969.00'	23.26'	S1°23'27"E	1°22'32"
C59	23.75'	15.00'	21.34'	S44°38'54"W	90°42'11"
C60	16.13'	395.00'	16.13'	S88°49'49"E	2°20'23"
C61	23.38'	15.00'	21.08'	S45°21'06"E	89°17'49"
C62	23.75'	15.00'	21.34'	S44°38'54"W	90°42'11"
C63	37.95'	220.00'	37.91'	N85°03'28"W	9°53'04"
C64	21.95'	15.00'	20.05'	N38°11'10"W	83°51'31"
C65	25.22'	15.00'	22.35'	N51°54'28"E	96°19'45"
C66	53.31'	395.00'	53.27'	S83°47'39"E	2°47'22"
C67	27.37'	15.00'	23.73'	N34°45'09"W	104°33'43"
C68	12.88'	2681.00'	12.88'	N17°23'27"E	0°16'31"
C69	96.43'	2681.00'	96.43'	N16°13'22"E	2°03'39"
C70	22.17'	15.00'	20.21'	N57°32'18"E	84°41'32"
C71	30.25'	651.00'	30.25'	S81°26'48"E	2°39'45"
C72	84.81'	651.00'	84.75'	S86°30'37"E	7°27'51"
C73	31.29'	20.00'	28.19'	S45°25'28"E	89°38'09"
C74	20.59'	15.00'	19.01'	S38°43'05"W	78°38'57"
C75	57.04'	219.00'	56.88'	S85°30'17"W	14°55'26"
C76	23.85'	15.00'	21.41'	S44°27'14"E	91°05'31"
C77	30.41'	1031.00'	30.41'	S01°44'49"W	1°41'24"
C78	31.03'	19.00'	27.69'	S46°10'55"W	93°33'34"
C79	34.68'	19.00'	30.06'	N34°45'18"W	104°34'01"
C80	19.93'	15.00'	18.49'	N55°35'18"E	76°07'11"
C81	3.34'	281.00'	3.34'	S86°41'33"E	0°40'54"
C82	25.58'	281.00'	25.57'	S89°38'28"E	5°12'56"
C83	47.61'	281.00'	47.56'	N82°53'49"E	9°42'30"
C84	45.70'	219.00'	45.62'	N84°01'17"E	11°57'26"
C85	32.58'	969.00'	32.58'	S02°12'24"W	1°55'35"
C86	23.22'	15.00'	20.97'	S45°39'36"W	88°40'49"
C87	58.64'	281.00'	58.54'	S84°01'17"W	11°57'26"
C88	26.53'	15.00'	23.21'	N51°16'55"W	101°21'03"
C89	28.76'	80.00'	28.60'	N10°54'18"W	20°35'50"
C91	80.32'	80.00'	76.99'	N49°57'59"W	57°31'31"
C92	16.08'	80.00'	16.05'	N84°29'08"W	11°30'48"
C93	76.63'	591.00'	76.58'	N86°31'40"W	7°25'45"
C94	27.83'	591.00'	27.82'	N81°27'52"W	2°41'52"
C95	24.45'	15.00'	21.83'	N33°25'15"W	93°23'22"
C96	94.20'	2681.00'	94.19'	N12°16'03"E	2°00'47"
C97	84.89'	2681.00'	84.89'	N10°21'14"E	1°48'51"
C98	23.68'	15.00'	21.29'	N54°39'56"E	90°26'16"
C99	36.49'	381.00'	36.47'	S82°51'33"E	5°29'14"
C100	29.24'	381.00'	29.23'	S87°48'05"E	4°23'50"
C101	23.40'	15.00'	21.10'	S45°18'12"E	89°23'37"
C102	23.58'	15.00'	21.23'	N42°32'52"W	90°05'15"
C103	26.32'	969.00'	26.32'	N3°16'27"E	1°33'23"
C104	54.70'	3139.90'	54.70'	N4°33'05"E	0°59'53"
C105	87.78'	3139.90'	87.78'	N5°51'05"E	1°36'06"

CURVE TABLE					
CURVE	LENGTH	RADIUS	CHORD DIST.	CHORD BRG.	DELTA
C106	84.96'	3139.90'	84.95'	N7°25'39"E	1°33'01"
C107	53.73'	3139.90'	53.73'	N8°41'34"E	0°58'50"
C115	48.20'	2469.00'	48.20'	S2°21'35"W	1°07'07"
C116	35.52'	2469.00'	35.52'	S3°19'52"W	0°49'27"
C117	72.69'	2619.00'	72.69'	S4°32'18"W	1°35'25"
C118	80.00'	2619.00'	80.00'	S6°12'31"W	1°45'01"
C119	80.00'	2619.00'	80.00'	S7°57'31"W	1°45'01"
C120	80.00'	2619.00'	80.00'	S9°42'32"W	1°45'01"
C121	80.00'	2619.00'	80.00'	S11°27'32"W	1°45'01"
C122	80.84'	2619.00'	80.84'	S13°13'06"W	1°46'07"
C123	89.22'	2619.00'	89.22'	S15°04'43"W	1°57'07"
C124	67.37'	2619.00'	67.37'	S16°47'29"W	1°28'26"
C132	30.82'	969.00'	30.81'	N0°18'47"E	1°49'20"
C133	23.08'	15.00'	20.87'	N45°18'33"E	88°10'12"
C134	23.56'	15.00'	21.21'	S45°36'07"E	90°00'29"
C135	23.56'	15.00'	21.21'	S44°23'53"W	89°59'31"
C136	24.03'	15.00'	21.54'	N44°42'53"W	91°46'57"
C137	32.08'	1031.00'	32.08'	N0°17'06"E	1°46'59"
C138	12.79'	1031.00'	12.79'	N0°57'43"W	0°42'38"
C139	23.91'	15.00'	21.46'	N44°20'29"E	91°19'02"
C140	23.40'	15.00'	21.10'	S45°18'57"E	89°22'05"
C141	23.73'	15.00'	21.33'	S44°41'03"W	90°37'55"
C142	23.32'	15.00'	21.04'	N45°28'02"W	89°03'56"
C143	3.91'	969.00'	3.91'	N0°49'07"W	0°13'52"
C145	24.75'	1031.00'	24.75'	N1°23'27"W	1°22'32"
C146	47.50'	969.00'	47.50'	N0°40'27"W	2°48'31"
C147	24.00'	15.00'	21.52'	N46°34'10"E	91°40'43"
C148	23.42'	15.00'	21.11'	S42°51'30"E	89°27'59"
C149	91.55'	3019.90'	91.55'	N2°44'36"E	1°44'13"
C150	23.25'	15.00'	20.99'	S48°00'37"W	88°47'48"
C151	60.38'	350.00'	60.31'	S85°03'28"E	9°53'04"
C152	43.13'	250.00'	43.08'	S85°03'28"E	9°53'04"
C153	64.17'	365.00'	64.08'	S84°57'50"E	10°04'20"
C155	637.59'	2650.00'	636.05'	N10°38'09"E	13°47'07"
C156	35.96'	2500.00'	35.96'	N3°19'52"E	0°49'27"
C157	57.51'	2500.00'	57.51'	N2°15'36"E	1°19'05"
C158	76.95'	50.00'	69.58'	N45°41'29"E	88°10'52"
C159	86.81'	50.00'	76.31'	S40°28'44"E	99°28'43"
C160	288.23'	3170.90'	288.13'	S6°39'23"W	5°12'29"
C161	57.99'	1000.00'	57.98'	S2°23'29"W	3°19'21"
C162	49.02'	1000.00'	49.02'	S0°40'27"E	2°48'31"
C163	24.01'	1000.00'	24.01'	S1°23'27"E	1°22'32"
C164	53.58'	1000.00'	53.57'	S2°14'17"E	3°04'11"
C165	55.26'	1000.00'	55.26'	S2°11'23"E	3°09'59"
C166	77.59'	1000.00'	77.57'	S1°36'59"W	4°26'44"
C167	77.44'	1000.00'	77.42'	S1°37'14"W	4°26'13"
C169	45.67'	350.00'	45.64'	S83°51'13"E	7°28'33"
C170	109.76'	621.00'	109.62'	S85°10'44"E	10°07'36"
C171	78.22'	50.00'	70.49'	S45°25'28"E	89°38'09"
C174	42.39'	4261.98'	42.39'	S12°57'37"W	0°34'12"

CURVE TABLE					
CURVE	LENGTH	RADIUS	CHORD DIST.	CHORD BRG.	DELTA
C176	52.17'	250.00'	52.08'	N84°01'17"E	11°57'26"
C177	91.25'	50.00'	79.10'	N34°45'18"W	104°34'01"
C178	81.65'	50.00'	72.87'	S46°10'55"W	93°33'34"
C179	30.18'	250.00'	30.17'	S83°34'28"E	6°55'04"
C180	65.12'	250.00'	64.93'	N85°30'17"E	14°55'26"
C181	13.08'	25.00'	12.93'	S24°10'10"W	29°58'23"
C182	34.88'	60.00'	34.40'	S22°29'59"W	33°18'45"
C183	70.99'	60.00'	66.92'	S28°03'00"E	67°47'13"
C184	60.92'	60.00'	58.34'	N88°58'10"E	58°10'26"
C185	13.05'	25.00'	12.90'	N74°49'56"E	29°53'58"
C186	15.03'	25.00'	14.81'	S72°59'25"E	34°27'21"
C187	48.00'	60.00'	46.73'	S78°40'45"E	45°50'00"
C188	72.34'	60.00'	68.03'	N43°51'58"E	69°04'34"
C189	44.17'	60.00'	43.18'	N11°45'48"W	42°10'59"
C190	15.03'	25.00'	14.81'	N15°37'37"W	34°27'21"
C191	8.60'	2469.00'	8.60'	S1°42'02"W	0°11'58"
C192	11.99'	25.00'	11.87'	S31°16'00"W	27°28'34"
C193	16.75'	60.00'	16.69'	S37°00'31"W	15°59'32"
C194	86.62'	90.00'	83.31'	S2°11'18"E	55°08'32"
C195	89.26'	90.00'	85.64'	S58°10'15"E	56°49'22"
C196	60.53'	60.00'	57.99'	S0°06'50"W	57°47'50"
C197	60.53'	60.00'	57.99'	S57°41'01"E	57°47'50"
C198	29.25'	60.00'	28.96'	N79°27'06"E	27°55'57"
C199	11.99'	25.00'	11.87'	N79°31'25"E	27°28'34"
C200	14.14'	25.00'	13.95'	N70°49'59"E	32°24'35"
C201	20.48'	60.00'	20.39'	N64°24'32"W	19°33'41"
C202	65.37'	60.00'	62.18'	S1°47'46"E	62°25'27"
C203	14.14'	25.00'	13.95'	S16°48'11"E	32°24'37"
C204	80.00'	60.00'	74.20'	S67°36'47"W	76°23'40"


1. THE DEVELOPER AND THE GENERAL CONTRACTOR UNDERSTAND THAT IT IS HIS/HER RESPONSIBILITY TO ENSURE THAT ALL IMPROVEMENTS INSTALLED WITHIN THIS DEVELOPMENT ARE CONSTRUCTED IN FULL COMPLIANCE WITH ALL STATE AND SANTAQUIN CITY CODES, ORDINANCES AND STANDARDS. THESE PLANS ARE NOT ALL INCLUSIVE OF ALL MINIMUM CODES, ORDINANCES AND STANDARDS. THIS FACT DOES NOT RELIEVE THE DEVELOPER OR GENERAL CONTRACTOR FROM FULL COMPLIANCE WITH ALL MINIMUM STATE AND SANTAQUIN CITY CODES, ORDINANCES AND STANDARDS.
2. ALL SPEED & TRAFFIC REGULATION SIGNS TO BE DETERMINED AND INSTALLED BY SANTAQUIN CITY. DEVELOPER TO PAY SIGN EXPENSES WITH DEVELOPMENT BOND.
3. ALL SERVICE LATERALS SHALL BE INSTALLED PER SANTAQUIN STANDARDS AND DETAIL ON SHEET DT-01 UNLESS OTHERWISE NOTED.
4. 16" MIN. VERTICAL SEPARATION BETWEEN CULINARY WATER AND P1, STORM DRAIN, OR SANITARY SEWER AT ALL CROSSINGS. CULINARY WATER TO HAVE 4' MIN. COVER AS PER CITY STANDARD.
5. ALL BUILDING PERMITS ARE REQUIRED TO HAVE A GRADING PLAN SUBMITTED FOR REVIEW AT THE TIME THAT THE BUILDING PERMIT IS APPLIED FOR.
6. ALL RECOMMENDATIONS MADE IN A PERTINENT GEOTECHNICAL REPORT/STUDY SHALL BE FOLLOWED EXPLICITLY DURING CONSTRUCTION OF BUILDING AND SITE IMPROVEMENTS.
7. ALL CURB INLET BOX INVERTS MUST BE A MINIMUM OF 36" OR 2.5 TIMES THE PIPE DIAMETER ABOVE THE BOTTOM OF THE BOX.

NORTH

060120240360

(24"x36")
SCALE 1" = 120'
(11"x17")
SCALE 1" = 240'

ALL IMPROVEMENTS AND DETAILS PER
SANTAQUIN CITY CONSTRUCTION STANDARDS

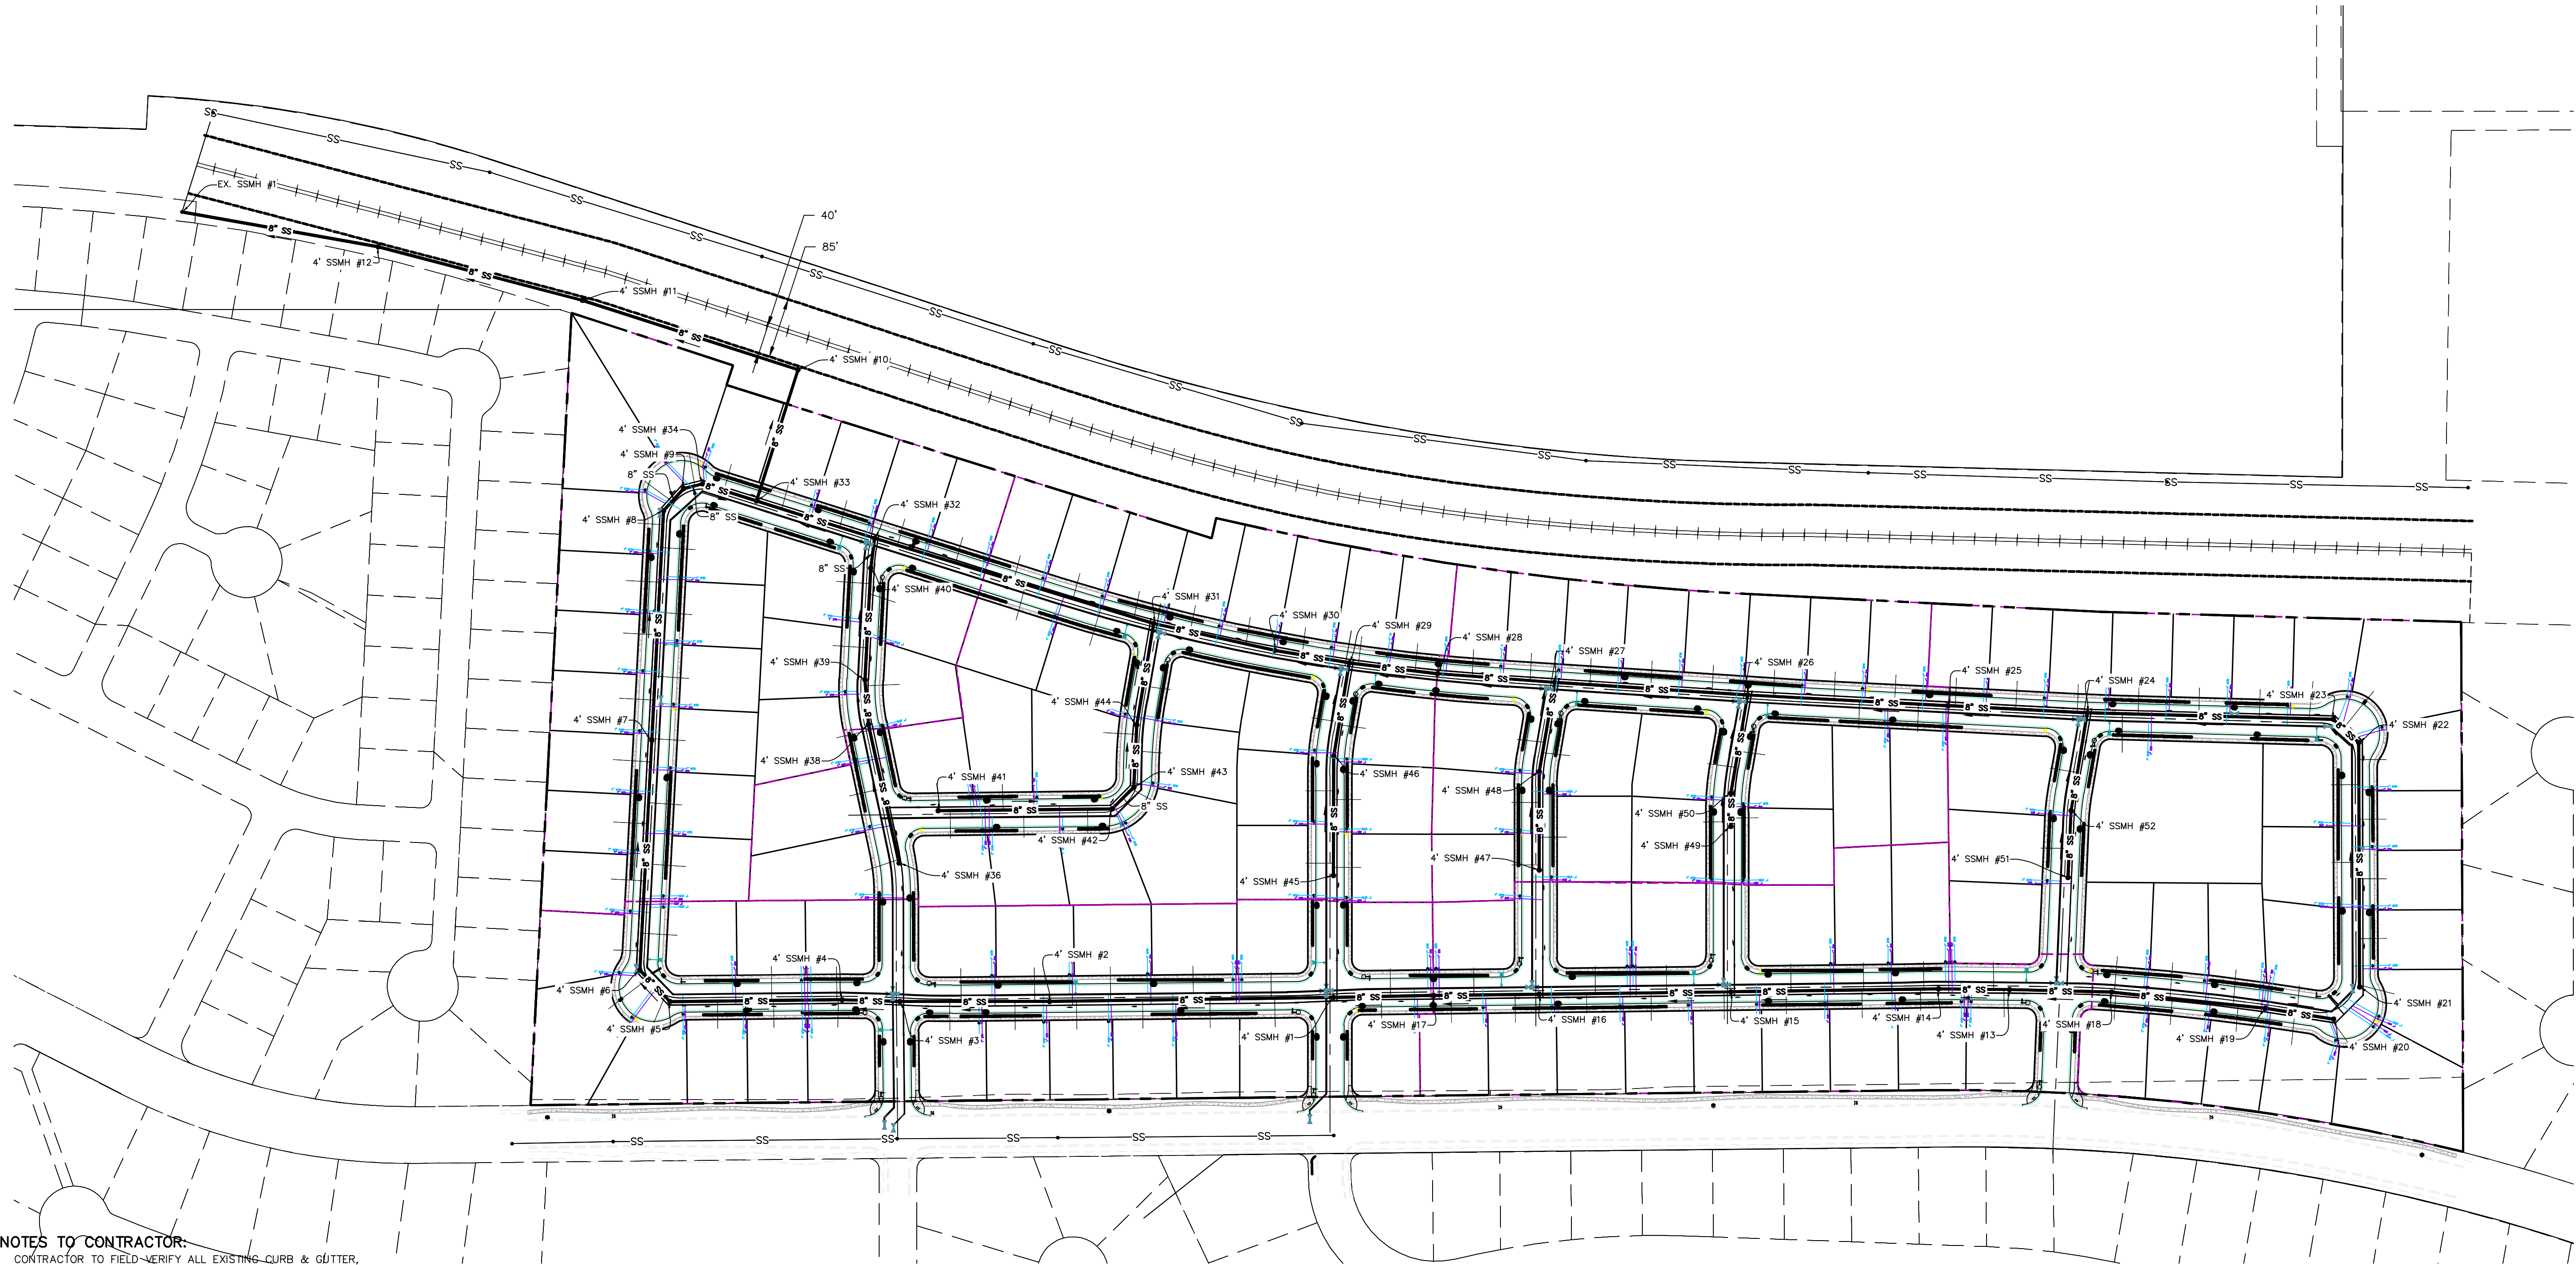

NOTES TO CONTRACTOR:

CONTRACTOR TO FIELD-VERIFY ALL EXISTING CURB & GUTTER, STORM DRAIN, CHANNEL CROSSINGS, & SEWER ELEVATIONS OR INVERTS PRIOR TO CONSTRUCTION AND NOTIFY ENGINEER WHEN ELEVATIONS OR INVERTS DO NOT MATCH PLANS.

THE LOCATIONS OF EXISTING UNDERGROUND UTILITIES ARE SHOWN IN APPROXIMATE LOCATIONS. THE CONTRACTOR SHALL DETERMINE THE EXACT LOCATION OF ALL EXISTING UTILITIES BEFORE COMMENCING WORK. HE AGREES TO BE FULLY RESPONSIBLE FOR ANY AND ALL DAMAGES WHICH MIGHT BE OCCASIONED BY HIS FAILURE TO EXACTLY LOCATE AND PRESERVE ANY AND ALL UNDERGROUND UTILITIES.

Engineering
& Surveying

region

1776 N. State St. #110
Orem, UT 84057
P: 801.376.2245
regiondesignllc.com

HOLLOW FLATS
at SUMMIT RIDGE

LOCATED IN SECTION 10, TOWNSHIP 10, SOUTH
RANGE 1 EAST, SALT LAKE BASE AND MERIDIAN

DATE:6.5.2023

PROJECT #

REVISIONS:

1	
2	
3	

SHEET NAME:
SEWER PLANS

SHEET:
SS-01


1. THE DEVELOPER AND THE GENERAL CONTRACTOR UNDERSTAND THAT IT IS HIS/HER RESPONSIBILITY TO ENSURE THAT ALL IMPROVEMENTS INSTALLED WITHIN THIS DEVELOPMENT ARE CONSTRUCTED IN FULL COMPLIANCE WITH ALL STATE AND SANTAQUIN CITY CODES, ORDINANCES AND STANDARDS. THESE PLANS ARE NOT ALL INCLUSIVE OF ALL MINIMUM CODES, ORDINANCES AND STANDARDS. THIS FACT DOES NOT RELIEVE THE DEVELOPER OR GENERAL CONTRACTOR FROM FULL COMPLIANCE WITH ALL MINIMUM STATE AND SANTAQUIN CITY CODES, ORDINANCES AND STANDARDS.
2. ALL SPEED & TRAFFIC REGULATION SIGNS TO BE DETERMINED AND INSTALLED BY SANTAQUIN CITY. DEVELOPER TO PAY SIGN EXPENSES WITH DEVELOPMENT BOND.
3. ALL SERVICE LATERALS SHALL BE INSTALLED PER SANTAQUIN STANDARDS AND DETAIL ON SHEET DT-01 UNLESS OTHERWISE NOTED.
4. 16" MIN. VERTICAL SEPARATION BETWEEN CULINARY WATER AND P1, STORM DRAIN, OR SANITARY SEWER AT ALL CROSSINGS. CULINARY WATER TO HAVE 4' MIN. COVER AS PER CITY STANDARD.
5. ALL BUILDING PERMITS ARE REQUIRED TO HAVE A GRADING PLAN SUBMITTED FOR REVIEW AT THE TIME THAT THE BUILDING PERMIT IS APPLIED FOR.
6. ALL RECOMMENDATIONS MADE IN A PERTINENT GEOTECHNICAL REPORT/STUDY SHALL BE FOLLOWED EXPLICITLY DURING CONSTRUCTION OF BUILDING AND SITE IMPROVEMENTS.
7. ALL CURB INLET BOX INVERTS MUST BE A MINIMUM OF 36" OR 2.5 TIMES THE PIPE DIAMETER ABOVE THE BOTTOM OF THE BOX.

NORTH

050100200300

(24"x36")
SCALE 1" = 100'
(11"x17")
SCALE 1" = 200'

ALL IMPROVEMENTS AND DETAILS PER
SANTAQUIN CITY CONSTRUCTION STANDARDS

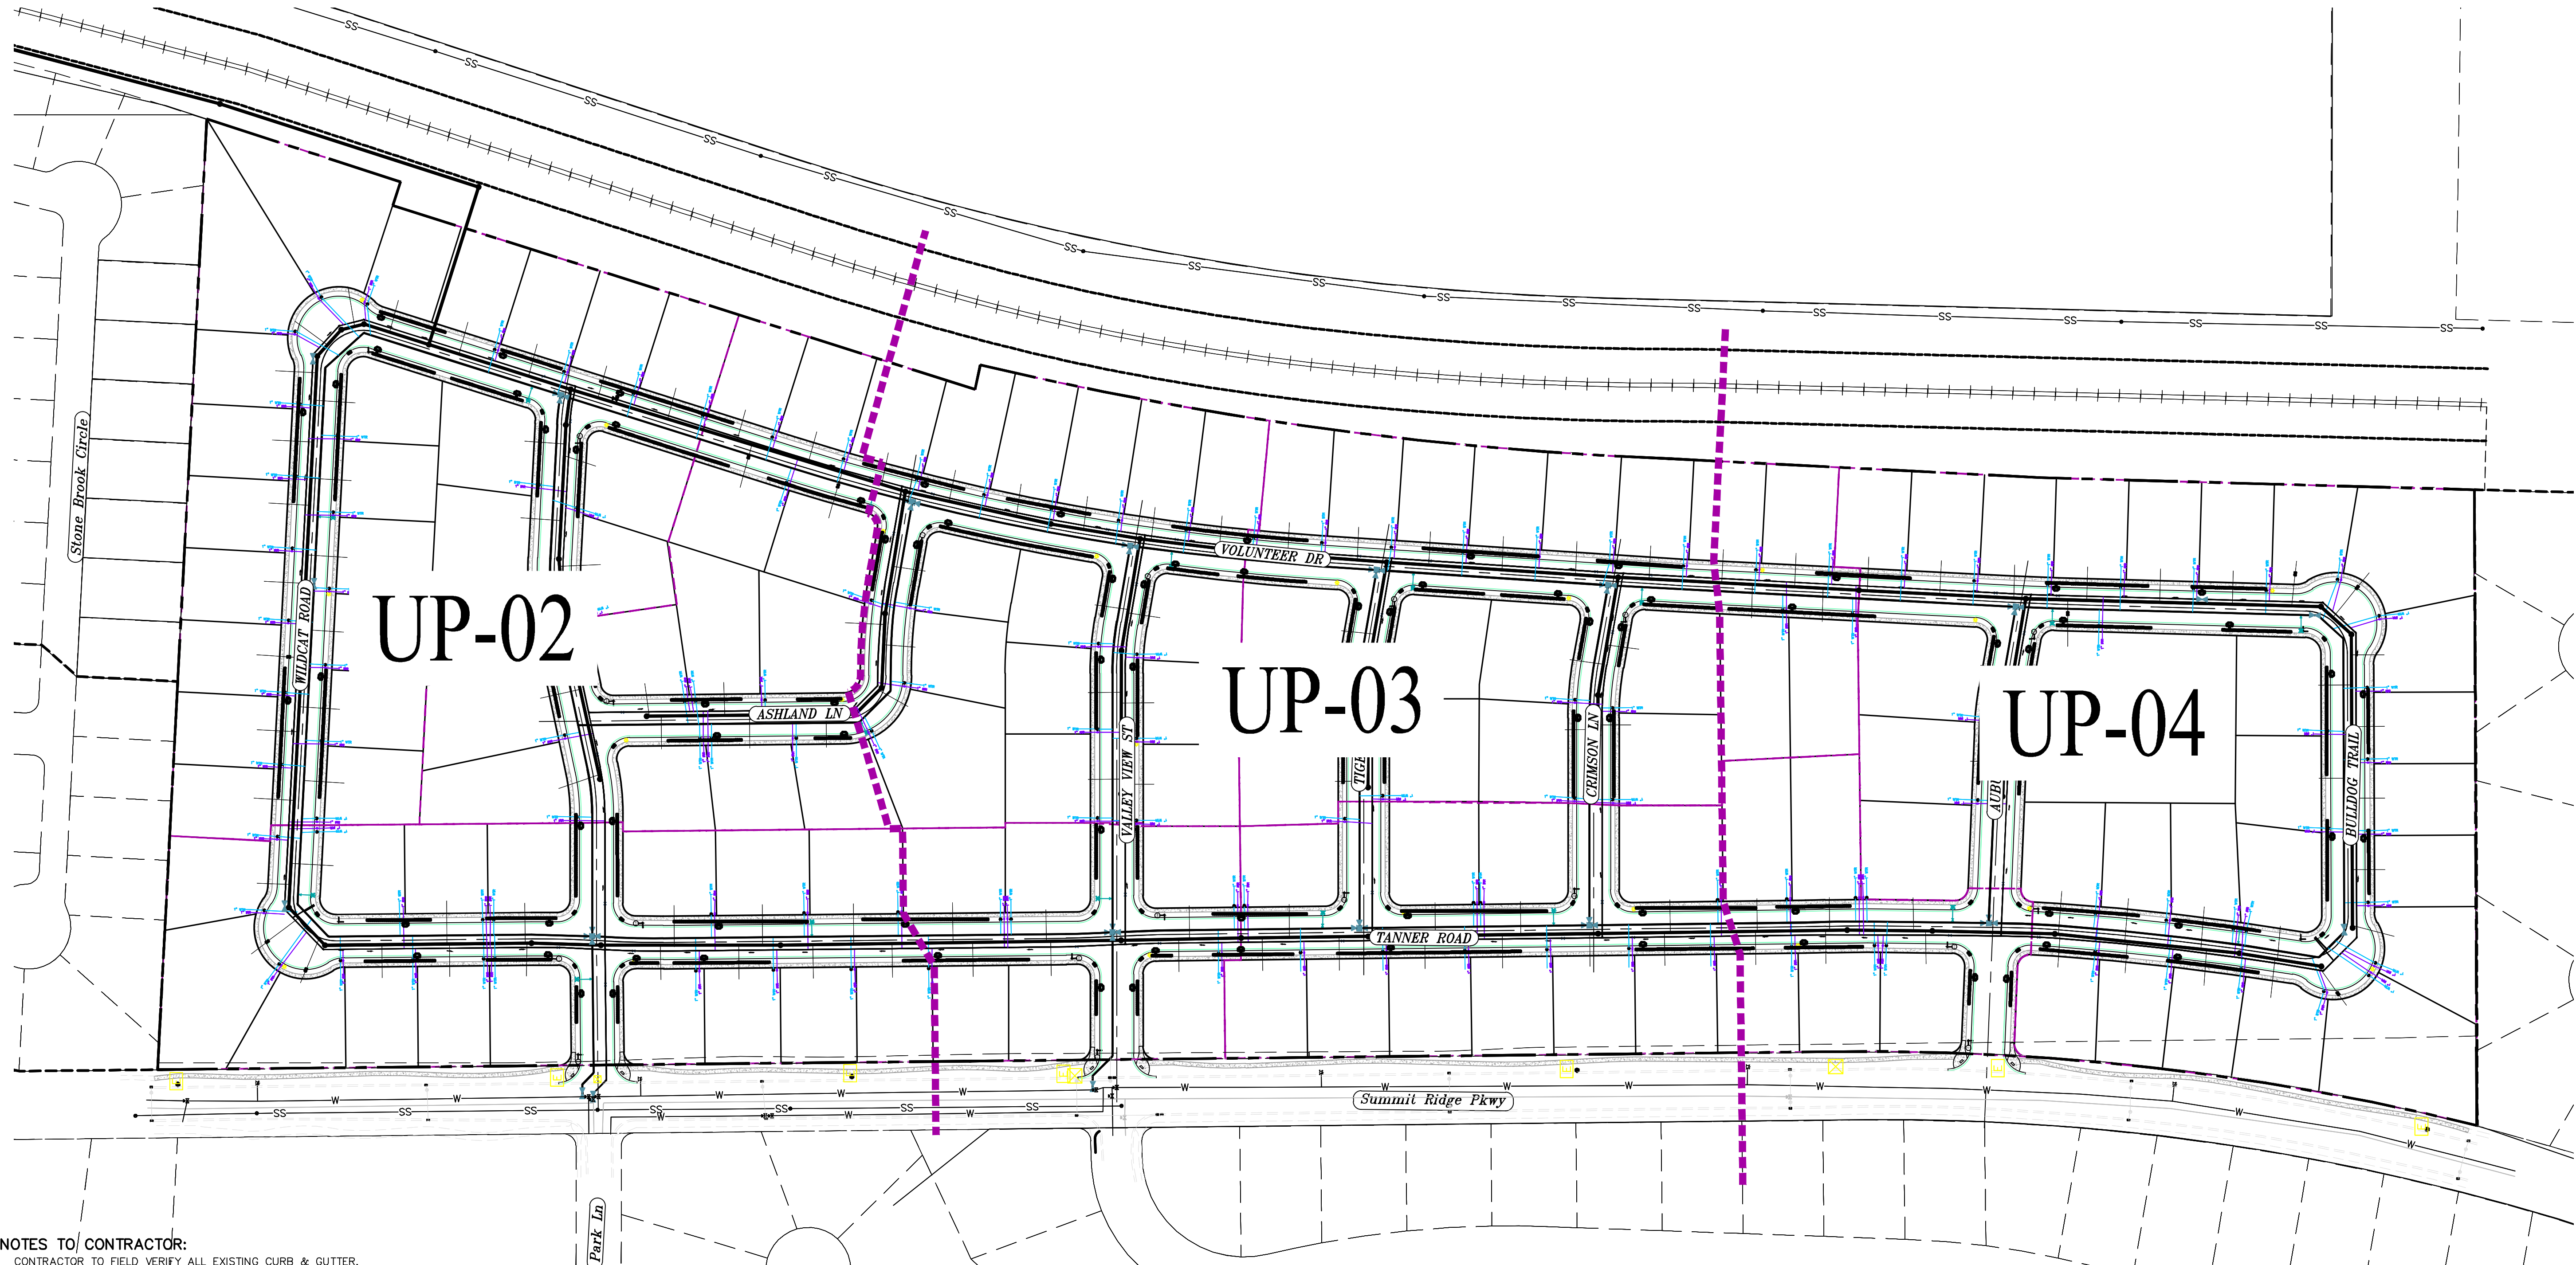

NOTES TO CONTRACTOR:

CONTRACTOR TO FIELD VERIFY ALL EXISTING CURB & GUTTER, STORM DRAIN, CHANNEL CROSSINGS, & SEWER ELEVATIONS OR INVERTS PRIOR TO CONSTRUCTION AND NOTIFY ENGINEER WHEN ELEVATIONS OR INVERTS DO NOT MATCH PLANS.

THE LOCATIONS OF EXISTING UNDERGROUND UTILITIES ARE SHOWN IN APPROXIMATE LOCATIONS. THE CONTRACTOR SHALL DETERMINE THE EXACT LOCATION OF ALL EXISTING UTILITIES BEFORE COMMENCING WORK. HE AGREES TO BE FULLY RESPONSIBLE FOR ANY AND ALL DAMAGES WHICH MIGHT BE OCCASIONED BY HIS FAILURE TO EXACTLY LOCATE AND PRESERVE ANY AND ALL UNDERGROUND UTILITIES.

region
Engineering
& Surveying

1776 N. State St. #110
Orem, UT 84057
P: 801.376.2245
regiondesignllc.com


HOLLOW FLATS
at SUMMIT RIDGE

LOCATED IN SECTION 10, TOWNSHIP 10, SOUTH
RANGE 1 EAST, SALT LAKE BASE AND MERIDIAN

DATE: 6.5.2023
PROJECT #
REVISIONS:
1
2
3

SHEET NAME:
UTILITY PLANS

SHEET:
UP-01

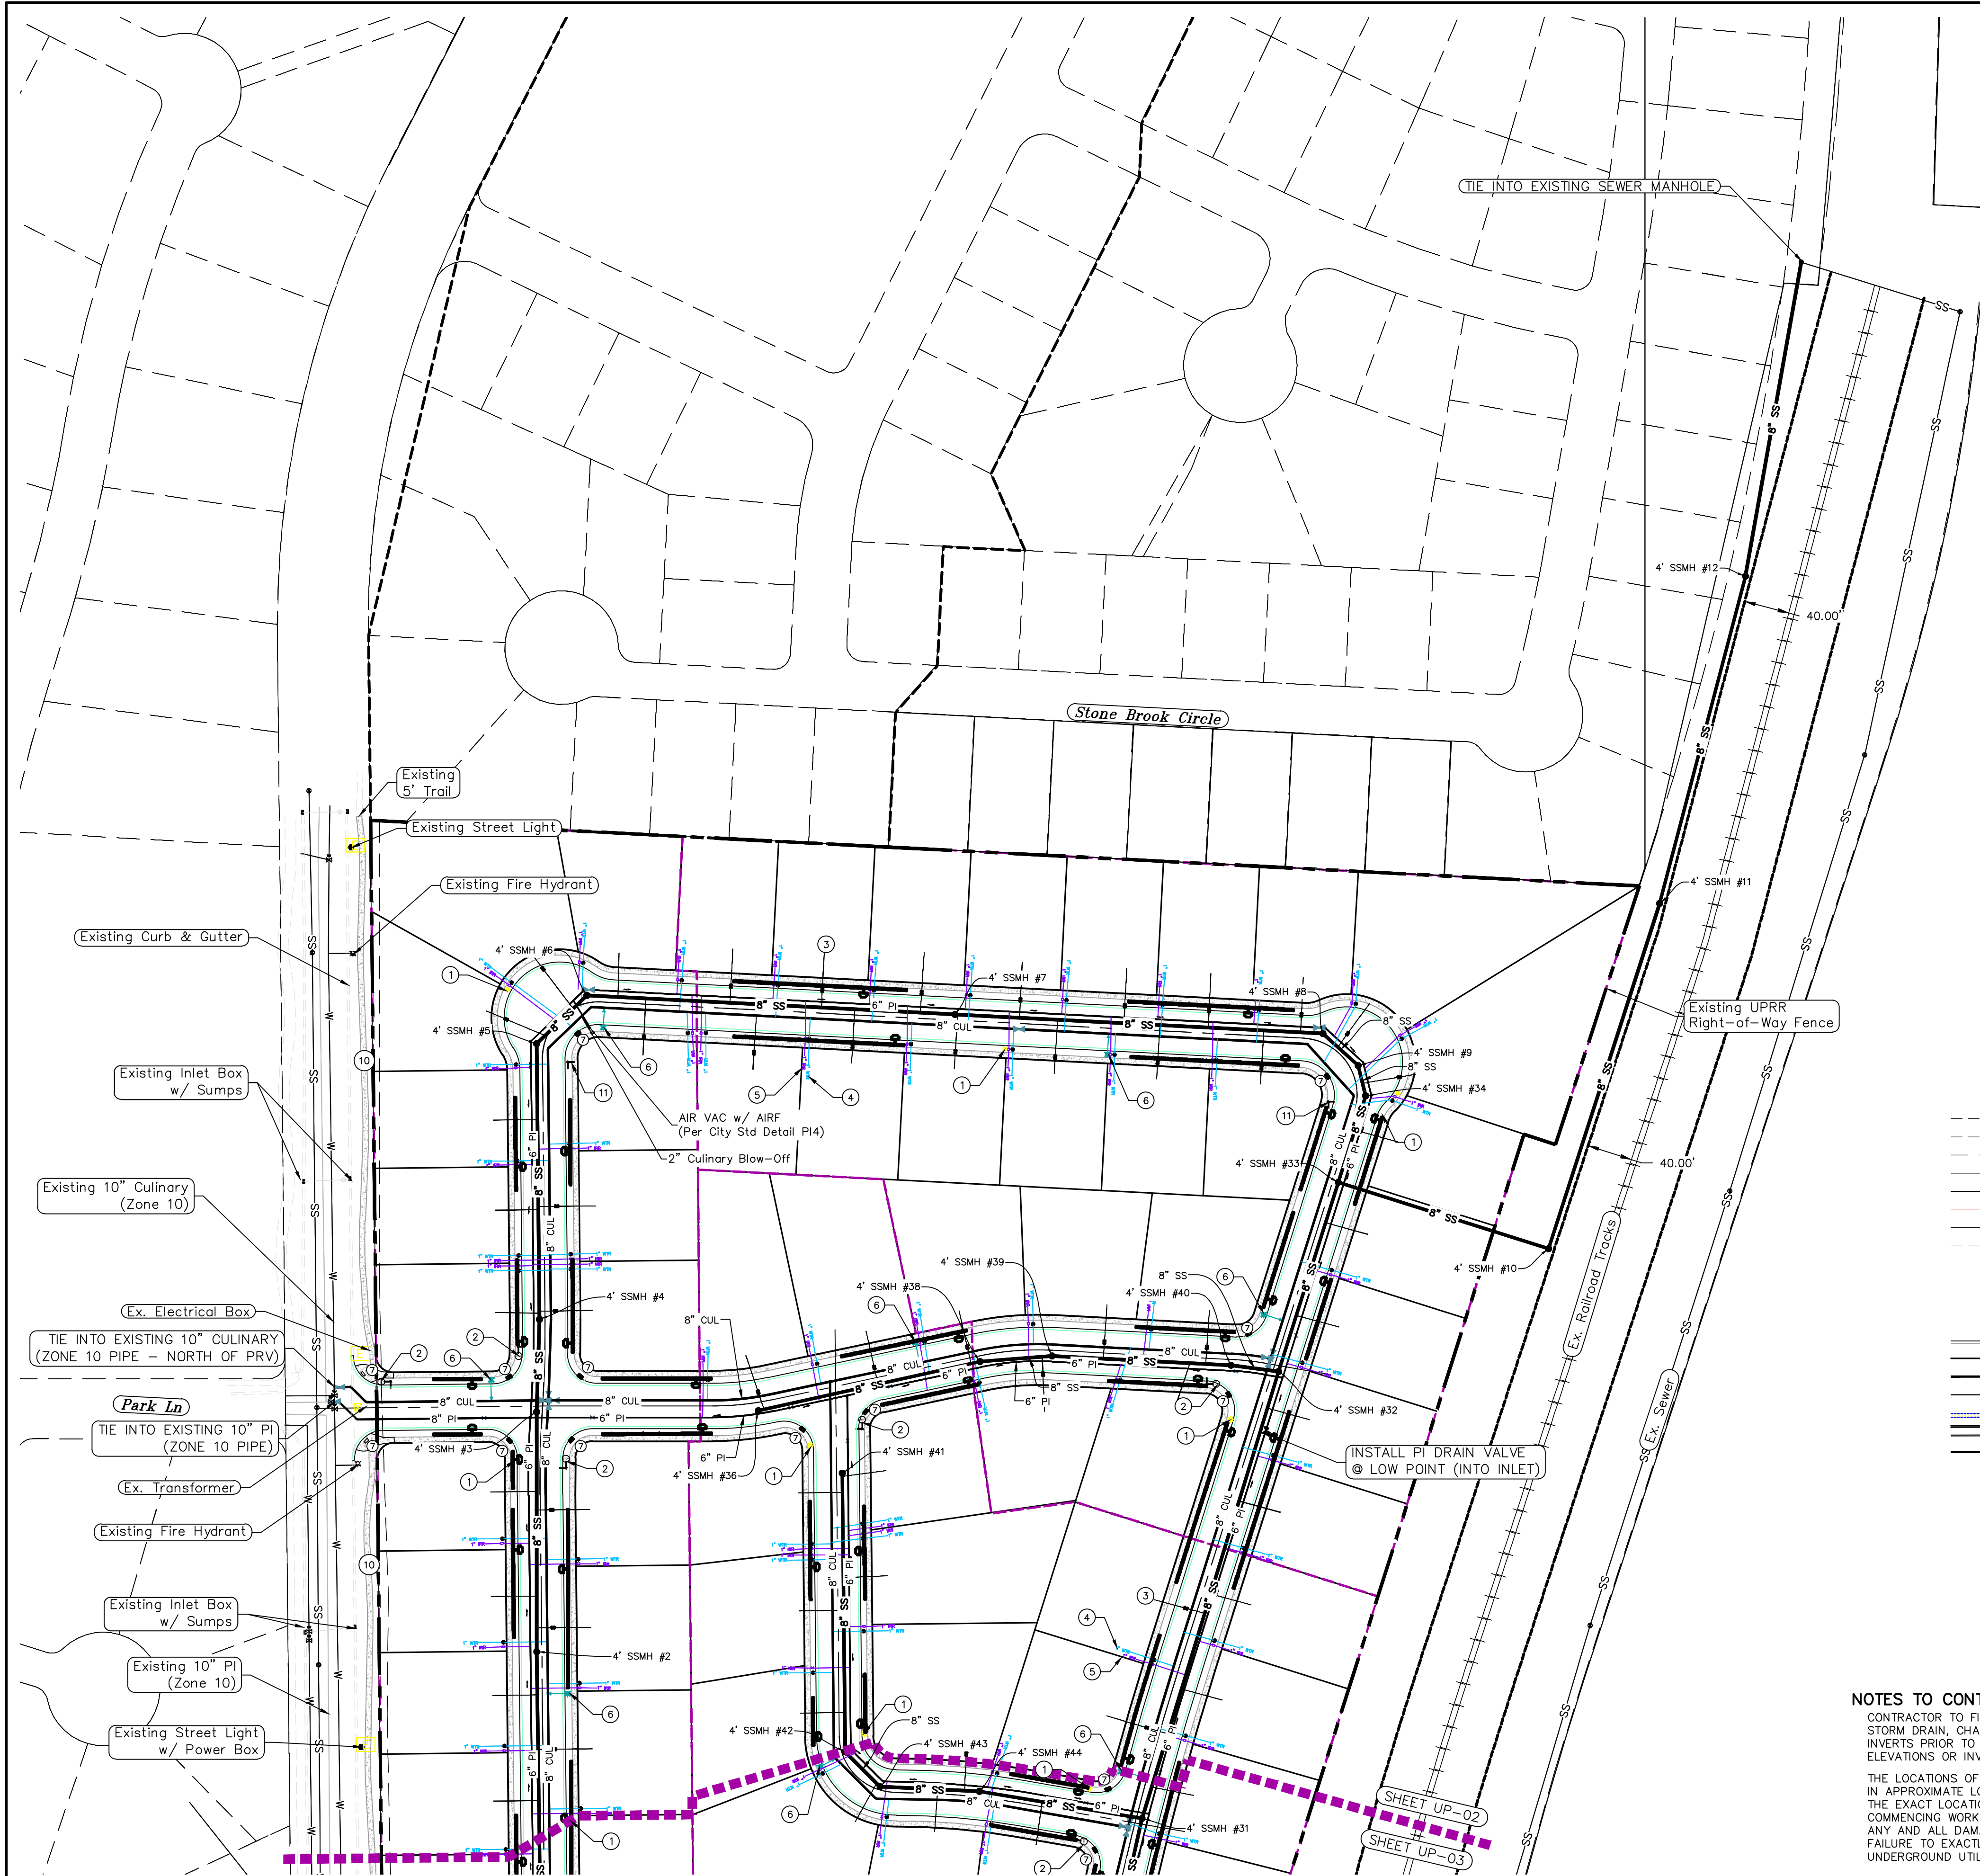

1. THE DEVELOPER AND THE GENERAL CONTRACTOR UNDERSTAND THAT IT IS HIS/HER RESPONSIBILITY TO ENSURE THAT ALL IMPROVEMENTS INSTALLED WITHIN THIS DEVELOPMENT ARE CONSTRUCTED IN FULL COMPLIANCE WITH ALL STATE AND SANTAQUIN CITY CODES, ORDINANCES AND STANDARDS. THESE PLANS ARE NOT ALL INCLUSIVE OF ALL MINIMUM CODES, ORDINANCES AND STANDARDS. THIS FACT DOES NOT RELIEVE THE DEVELOPER OR GENERAL CONTRACTOR FROM FULL COMPLIANCE WITH ALL MINIMUM STATE AND SANTAQUIN CITY CODES, ORDINANCES AND STANDARDS.
2. ALL SPEED & TRAFFIC REGULATION SIGNS TO BE DETERMINED AND INSTALLED BY SANTAQUIN CITY. DEVELOPER TO PAY SIGN EXPENSES WITH DEVELOPMENT BOND.
3. ALL SERVICE LATERALS SHALL BE INSTALLED PER SANTAQUIN STANDARDS AND DETAIL ON SHEET DT-01 UNLESS OTHERWISE NOTED.
4. 18" MIN. VERTICAL SEPARATION BETWEEN CULINARY WATER AND PI, STORM DRAIN, OR SANITARY SEWER AT ALL CROSSINGS. CULINARY WATER TO HAVE 4" MIN. COVER AS PER CITY STANDARD.
5. ALL BUILDING PERMITS ARE REQUIRED TO HAVE A GRADING PLAN SUBMITTED FOR REVIEW AT THE TIME THAT THE BUILDING PERMIT IS APPLIED FOR.
6. ALL RECOMMENDATIONS MADE IN A PERTINENT GEOTECHNICAL REPORT/STUDY SHALL BE FOLLOWED EXPLICITLY DURING CONSTRUCTION OF BUILDING AND SITE IMPROVEMENTS.
7. ALL CURB INLET BOX INVERTS MUST BE A MINIMUM OF 36" OR 2.5 TIMES THE PIPE DIAMETER ABOVE THE BOTTOM OF THE BOX

- 1 RESIDENTIAL STREET LIGHT (PER SANTAQUIN CITY STANDARDS)
- 2 STOP/STREET SIGN
- 3 SANITARY SEWER SERVICE LATERAL (PER SANTAQUIN CITY STANDARDS)
- 4 CULINARY WATER SERVICE LATERAL (PER SANTAQUIN CITY STANDARDS)
- 5 PI SERVICE LATERAL (PER SANTAQUIN CITY STANDARDS)
- 6 FIRE HYDRANT
- 7 ADA RAMP (PER SANTAQUIN CITY STANDARDS)
- 8 STUB & PLUG FOR FUTURE CONNECTION (PER SANTAQUIN CITY STANDARDS)
- 9 NDCBU (3 BOXES)
- 10 5' TRAIL
- 11 STREET SIGN ONLY

LEGEND

---	EXISTING CONTOUR MAJOR	⊙	PROPOSED VALVE (WAT/PI)
---	EXISTING CONTOUR MINOR	⊙	PROPOSED SEWER MANHOLE
---	EXISTING DEED LINE	⊙	PROPOSED STORM INLET/MANHOLE
---	EXISTING STORM MAIN	⊙	PROPOSED ADA RAMP
---	EXISTING SEWER MAIN	⊙	PROPOSED STOP/STREET SIGN
---	EXISTING WATER MAIN	⊙	PROPOSED FIRE HYDRANT
---	EXISTING PI MAIN	⊙	FOUND SECTION COR. AS NOTED
---	EXISTING CONCRETE	⊙	SET 5/8" IRON PIN TO BE SET AT ALL LOT CORNERS
---	PI/WAT/SEWER LATERAL	⊙	FOUND CLASS I STREET MONUMENT
---	PROPOSED ASPHALT	⊙	SET STREET MONUMENT
---	PROPOSED CONCRETE	⊙	CENTERLINE
---	PROPOSED CURB & GUTTER	⊙	RIGHT-OF-WAY LINE
---	PROPOSED LOT LINE	⊙	LOT LINE
---	BOUNDARY LINE	⊙	PUBLIC UTILITY EASEMENT
---	RIGHT OF WAY LINE	⊙	SECTION LINE
---	PROPOSED STORM MAIN	⊙	R-TANK LID CHAMBERS
---	PROPOSED CUL MAIN	⊙	
---	PROPOSED PI MAIN	⊙	
---	PROPOSED SEWER MAIN	⊙	
---	PROPOSED WAT/PI/SEWER SERVICE LATERALS	⊙	
---	RESIDENTIAL STREET LIGHT	⊙	

NOTES TO CONTRACTOR:
 CONTRACTOR TO FIELD VERIFY ALL EXISTING CURB & GUTTER, STORM DRAIN, CHANNEL CROSSINGS, & SEWER ELEVATIONS OR INVERTS PRIOR TO CONSTRUCTION AND NOTIFY ENGINEER WHEN ELEVATIONS OR INVERTS DO NOT MATCH PLANS.

THE LOCATIONS OF EXISTING UNDERGROUND UTILITIES ARE SHOWN IN APPROXIMATE LOCATIONS. THE CONTRACTOR SHALL DETERMINE THE EXACT LOCATION OF ALL EXISTING UTILITIES BEFORE COMMENCING WORK. HE AGREES TO BE FULLY RESPONSIBLE FOR ANY AND ALL DAMAGES WHICH MIGHT BE OCCASIONED BY HIS FAILURE TO EXACTLY LOCATE AND PRESERVE ANY AND ALL UNDERGROUND UTILITIES.



(24"x36")
 SCALE 1" = 80'
 (11"x17")
 SCALE 1" = 160'

ALL IMPROVEMENTS AND DETAILS PER
 SANTAQUIN CITY CONSTRUCTION STANDARDS

region
 Engineering & Surveying
 1776 N. State St. #110
 Orem, UT 84057
 P: 801.376.2245
 regiondesignllc.com




**HOLLOW FLATS
 at SUMMIT RIDGE**
 LOCATED IN SECTION 10, TOWNSHIP 10, SOUTH
 RANGE 1 EAST, SALT LAKE BASE AND MERIDIAN

DATE: 6.5.2023
 PROJECT #

REVISIONS:

1	
2	
3	

SHEET NAME:
 UTILITY PLANS
 SHEET:
 UP-02

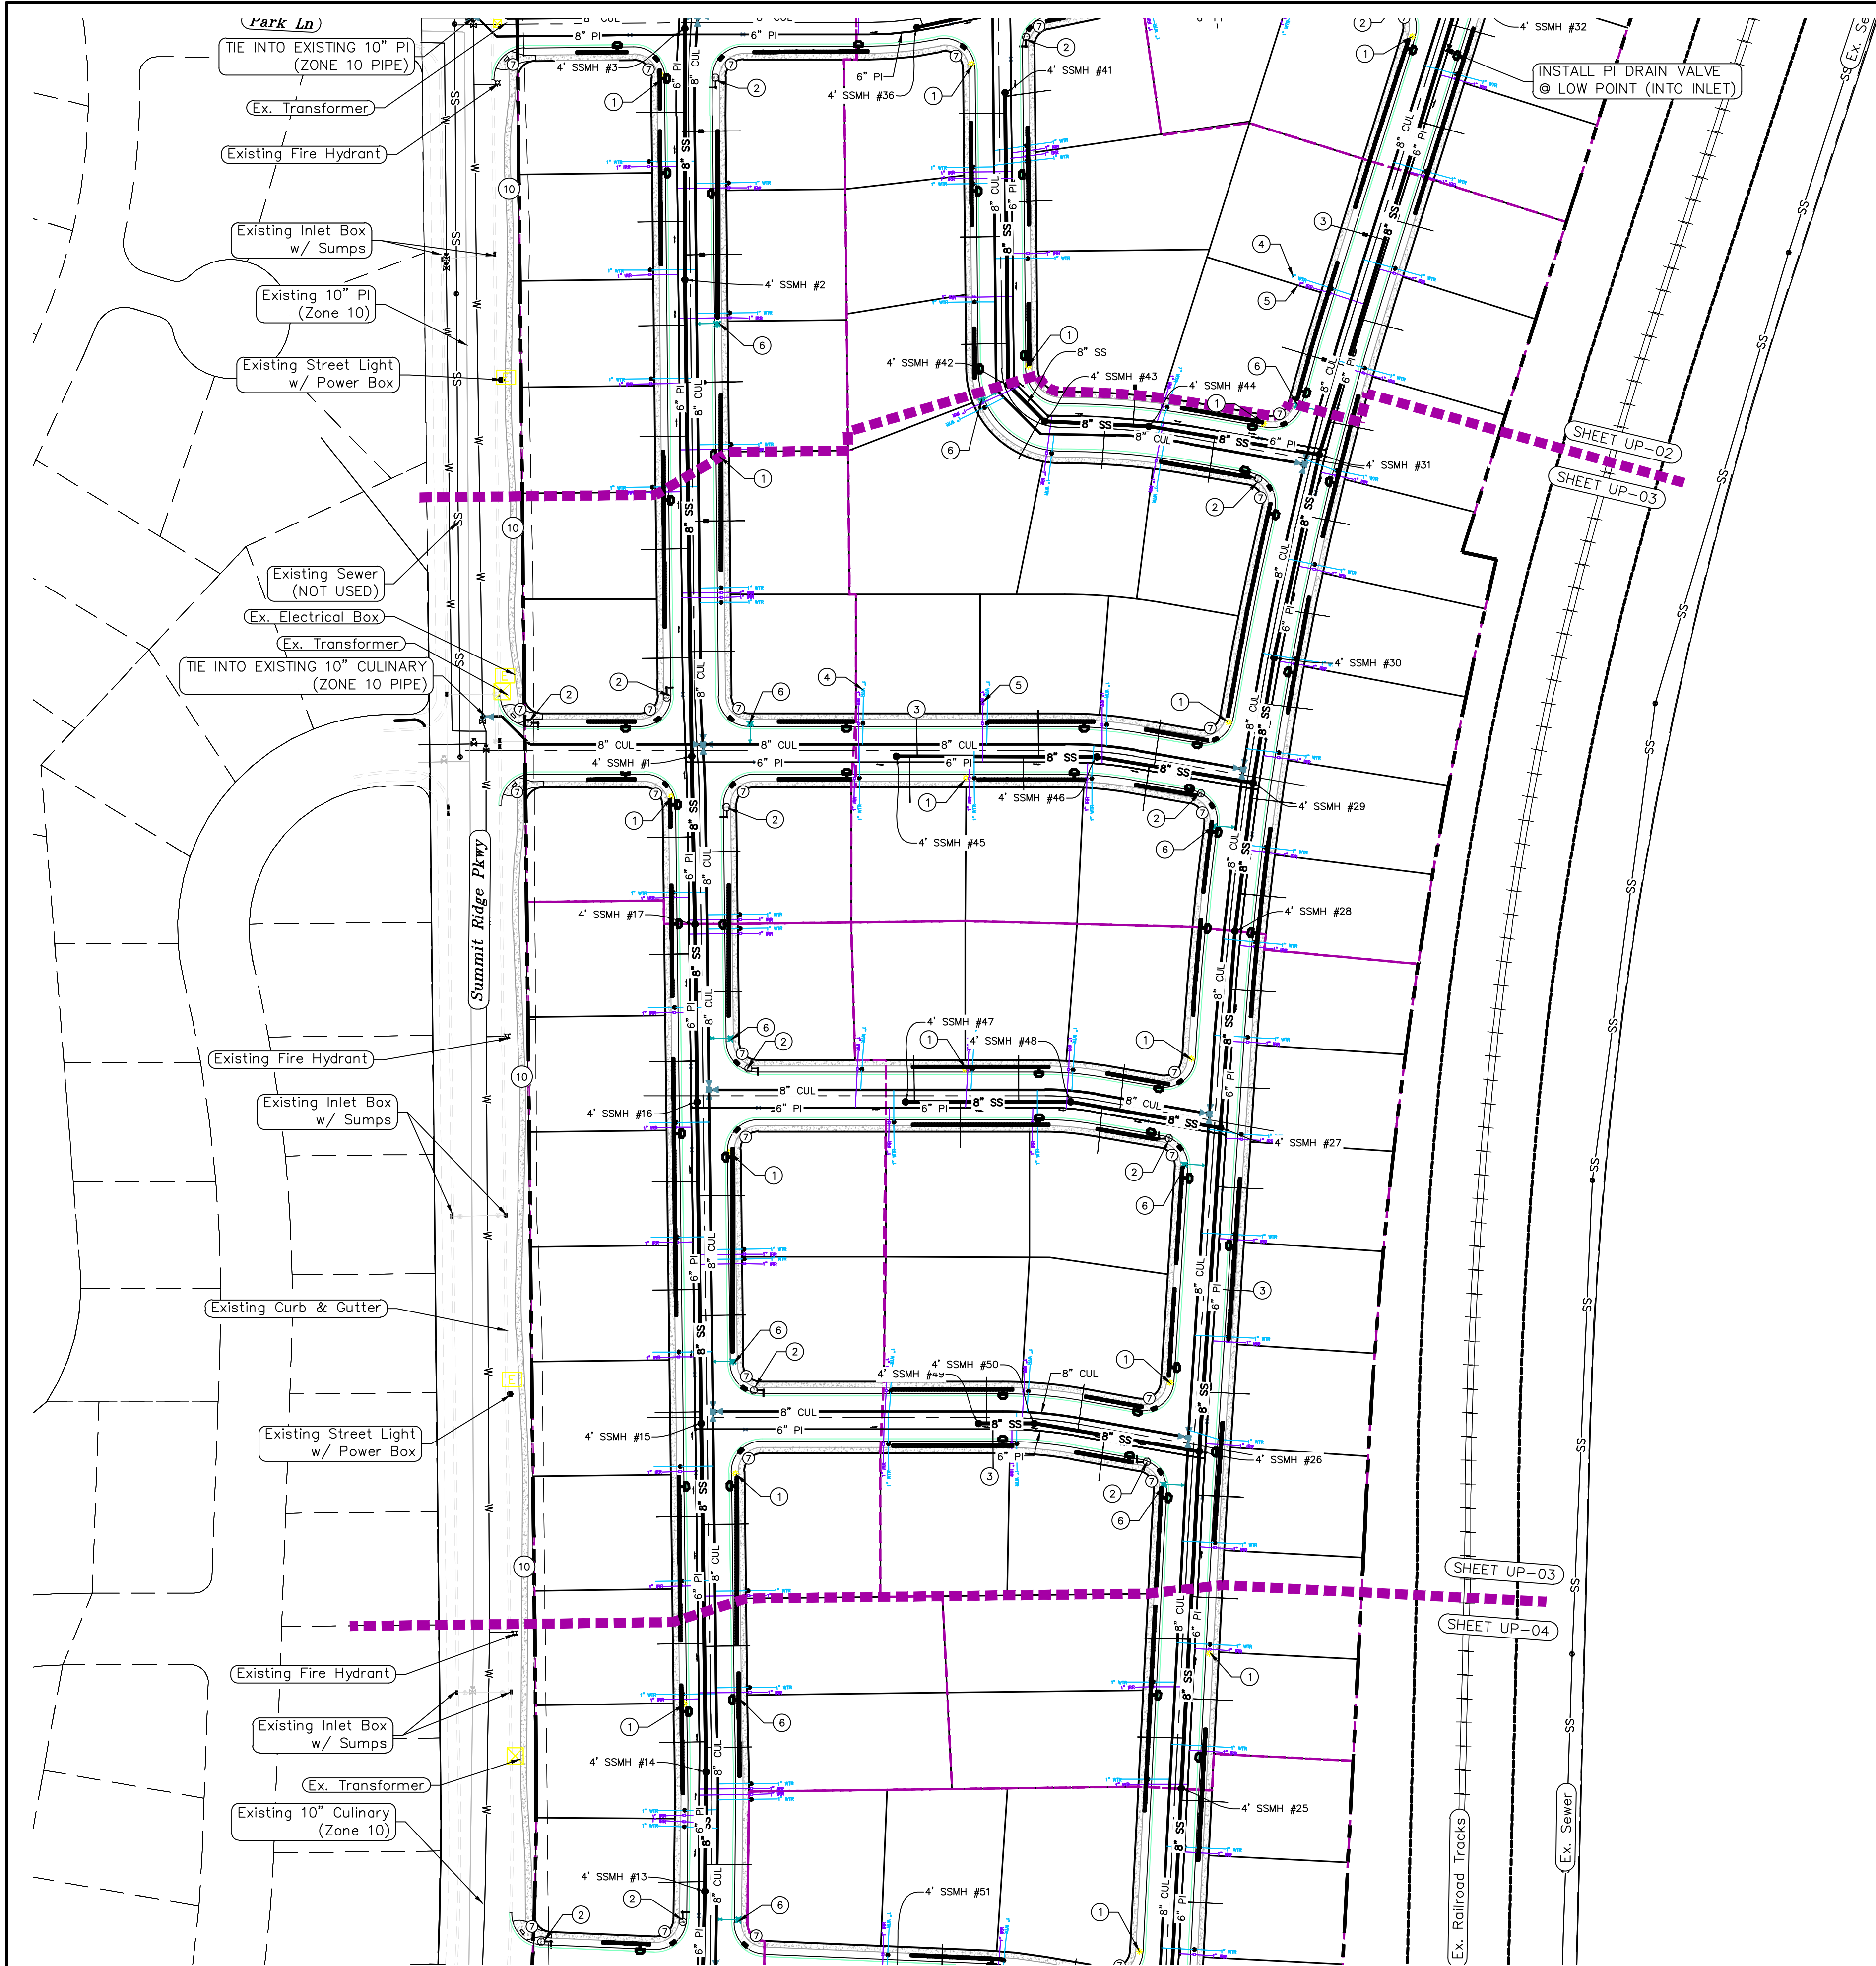

1. THE DEVELOPER AND THE GENERAL CONTRACTOR UNDERSTAND THAT IT IS HIS/HER RESPONSIBILITY TO ENSURE THAT ALL IMPROVEMENTS INSTALLED WITHIN THIS DEVELOPMENT ARE CONSTRUCTED IN FULL COMPLIANCE WITH ALL STATE AND SANTAQUIN CITY CODES, ORDINANCES AND STANDARDS. THESE PLANS ARE NOT ALL INCLUSIVE OF ALL MINIMUM CODES, ORDINANCES AND STANDARDS. THIS FACT DOES NOT RELIEVE THE DEVELOPER OR GENERAL CONTRACTOR FROM FULL COMPLIANCE WITH ALL MINIMUM STATE AND SANTAQUIN CITY CODES, ORDINANCES AND STANDARDS.
2. ALL SPEED & TRAFFIC REGULATION SIGNS TO BE DETERMINED AND INSTALLED BY SANTAQUIN CITY. DEVELOPER TO PAY SIGN EXPENSES WITH DEVELOPMENT BOND.
3. ALL SERVICE LATERALS SHALL BE INSTALLED PER SANTAQUIN STANDARDS AND DETAIL ON SHEET DT-01 UNLESS OTHERWISE NOTED.
4. 18" MIN. VERTICAL SEPARATION BETWEEN CULINARY WATER AND PI, STORM DRAIN, OR SANITARY SEWER AT ALL CROSSINGS. CULINARY WATER TO HAVE 4" MIN. COVER AS PER CITY STANDARD.
5. ALL BUILDING PERMITS ARE REQUIRED TO HAVE A GRADING PLAN SUBMITTED FOR REVIEW AT THE TIME THAT THE BUILDING PERMIT IS APPLIED FOR.
6. ALL RECOMMENDATIONS MADE IN A PERTINENT GEOTECHNICAL REPORT/STUDY SHALL BE FOLLOWED EXPLICITLY DURING CONSTRUCTION OF BUILDING AND SITE IMPROVEMENTS
7. ALL CURB INLET BOX INVERTS MUST BE A MINIMUM OF 36" OR 2.5 TIMES THE PIPE DIAMETER ABOVE THE BOTTOM OF THE BOX

- ① RESIDENTIAL STREET LIGHT (PER SANTAQUIN CITY STANDARDS)
- ② STOP/STREET SIGN
- ③ SANITARY SEWER SERVICE LATERAL (PER SANTAQUIN CITY STANDARDS)
- ④ CULINARY WATER SERVICE LATERAL (PER SANTAQUIN CITY STANDARDS)
- ⑤ PI SERVICE LATERAL (PER SANTAQUIN CITY STANDARDS)
- ⑥ FIRE HYDRANT
- ⑦ ADA RAMP (PER SANTAQUIN CITY STANDARDS)
- ⑧ STUB & PLUG FOR FUTURE CONNECTION (PER SANTAQUIN CITY STANDARDS)
- ⑨ NDCBU (3 BOXES)
- ⑩ 5' TRAIL
- ⑪ STREET SIGN ONLY

LEGEND

---	EXISTING CONTOUR MAJOR	⊙	PROPOSED VALVE (WAT/PI)
---	EXISTING CONTOUR MINOR	⊙	PROPOSED SEWER MANHOLE
---	EXISTING DEED LINE	⊙	PROPOSED STORM INLET/MANHOLE
SD	EXISTING STORM MAIN	⊙	PROPOSED ADA RAMP
SS	EXISTING SEWER MAIN	⊙	PROPOSED STOP/STREET SIGN
---	EXISTING WATER MAIN	⊙	PROPOSED FIRE HYDRANT
---	EXISTING PI MAIN	⊙	FOUND SECTION COR. AS NOTED
---	EXISTING CONCRETE	⊙	SET 5/8" IRON PIN
---	PI/WAT/SEWER LATERAL	⊙	TO BE SET AT ALL LOT CORNERS
---	PROPOSED ASPHALT	⊙	FOUND CLASS 1 STREET MONUMENT
---	PROPOSED CONCRETE	⊙	SET STREET MONUMENT
---	PROPOSED CURB & GUTTER	---	CENTERLINE
---	PROPOSED LOT LINE	---	RIGHT-OF-WAY LINE
---	BOUNDARY LINE	---	LOT LINE
---	RIGHT OF WAY LINE	---	PUBLIC UTILITY EASEMENT
---	PROPOSED STORM MAIN	---	SECTION LINE
---	PROPOSED CUL MAIN	---	R-TANK LID CHAMBERS
---	PROPOSED PI MAIN	---	
---	PROPOSED SEWER MAIN	---	
---	PROPOSED WAT/PI/SEWER SERVICE LATERALS	---	
---	RESIDENTIAL STREET LIGHT	---	

NOTES TO CONTRACTOR:

CONTRACTOR TO FIELD VERIFY ALL EXISTING CURB & GUTTER, STORM DRAIN, CHANNEL CROSSINGS, & SEWER ELEVATIONS OR INVERTS PRIOR TO CONSTRUCTION AND NOTIFY ENGINEER WHEN ELEVATIONS OR INVERTS DO NOT MATCH PLANS.

THE LOCATIONS OF EXISTING UNDERGROUND UTILITIES ARE SHOWN IN APPROXIMATE LOCATIONS. THE CONTRACTOR SHALL DETERMINE THE EXACT LOCATION OF ALL EXISTING UTILITIES BEFORE COMMENCING WORK. HE AGREES TO BE FULLY RESPONSIBLE FOR ANY AND ALL DAMAGES WHICH MIGHT BE OCCASIONED BY HIS FAILURE TO EXACTLY LOCATE AND PRESERVE ANY AND ALL UNDERGROUND UTILITIES.



40 80 160 240

(24"x36")
SCALE 1" = 80'
(11"x17")
SCALE 1" = 160'

ALL IMPROVEMENTS AND DETAILS PER
SANTAQUIN CITY CONSTRUCTION STANDARDS

Engineering & Surveying
region
1776 N. State St. #110
Orem, UT 84057
P: 801.376.2245
regiondesignllc.com



**HOLLOW FLATS
at SUMMIT RIDGE**
LOCATED IN SECTION 10, TOWNSHIP 10, SOUTH
RANGE 1 EAST, SALT LAKE BASE AND MERIDIAN

DATE:6.5.2023

PROJECT #

REVISIONS:


- 1
- 2
- 3

SHEET NAME:

UTILITY PLANS

SHEET:

UP-03

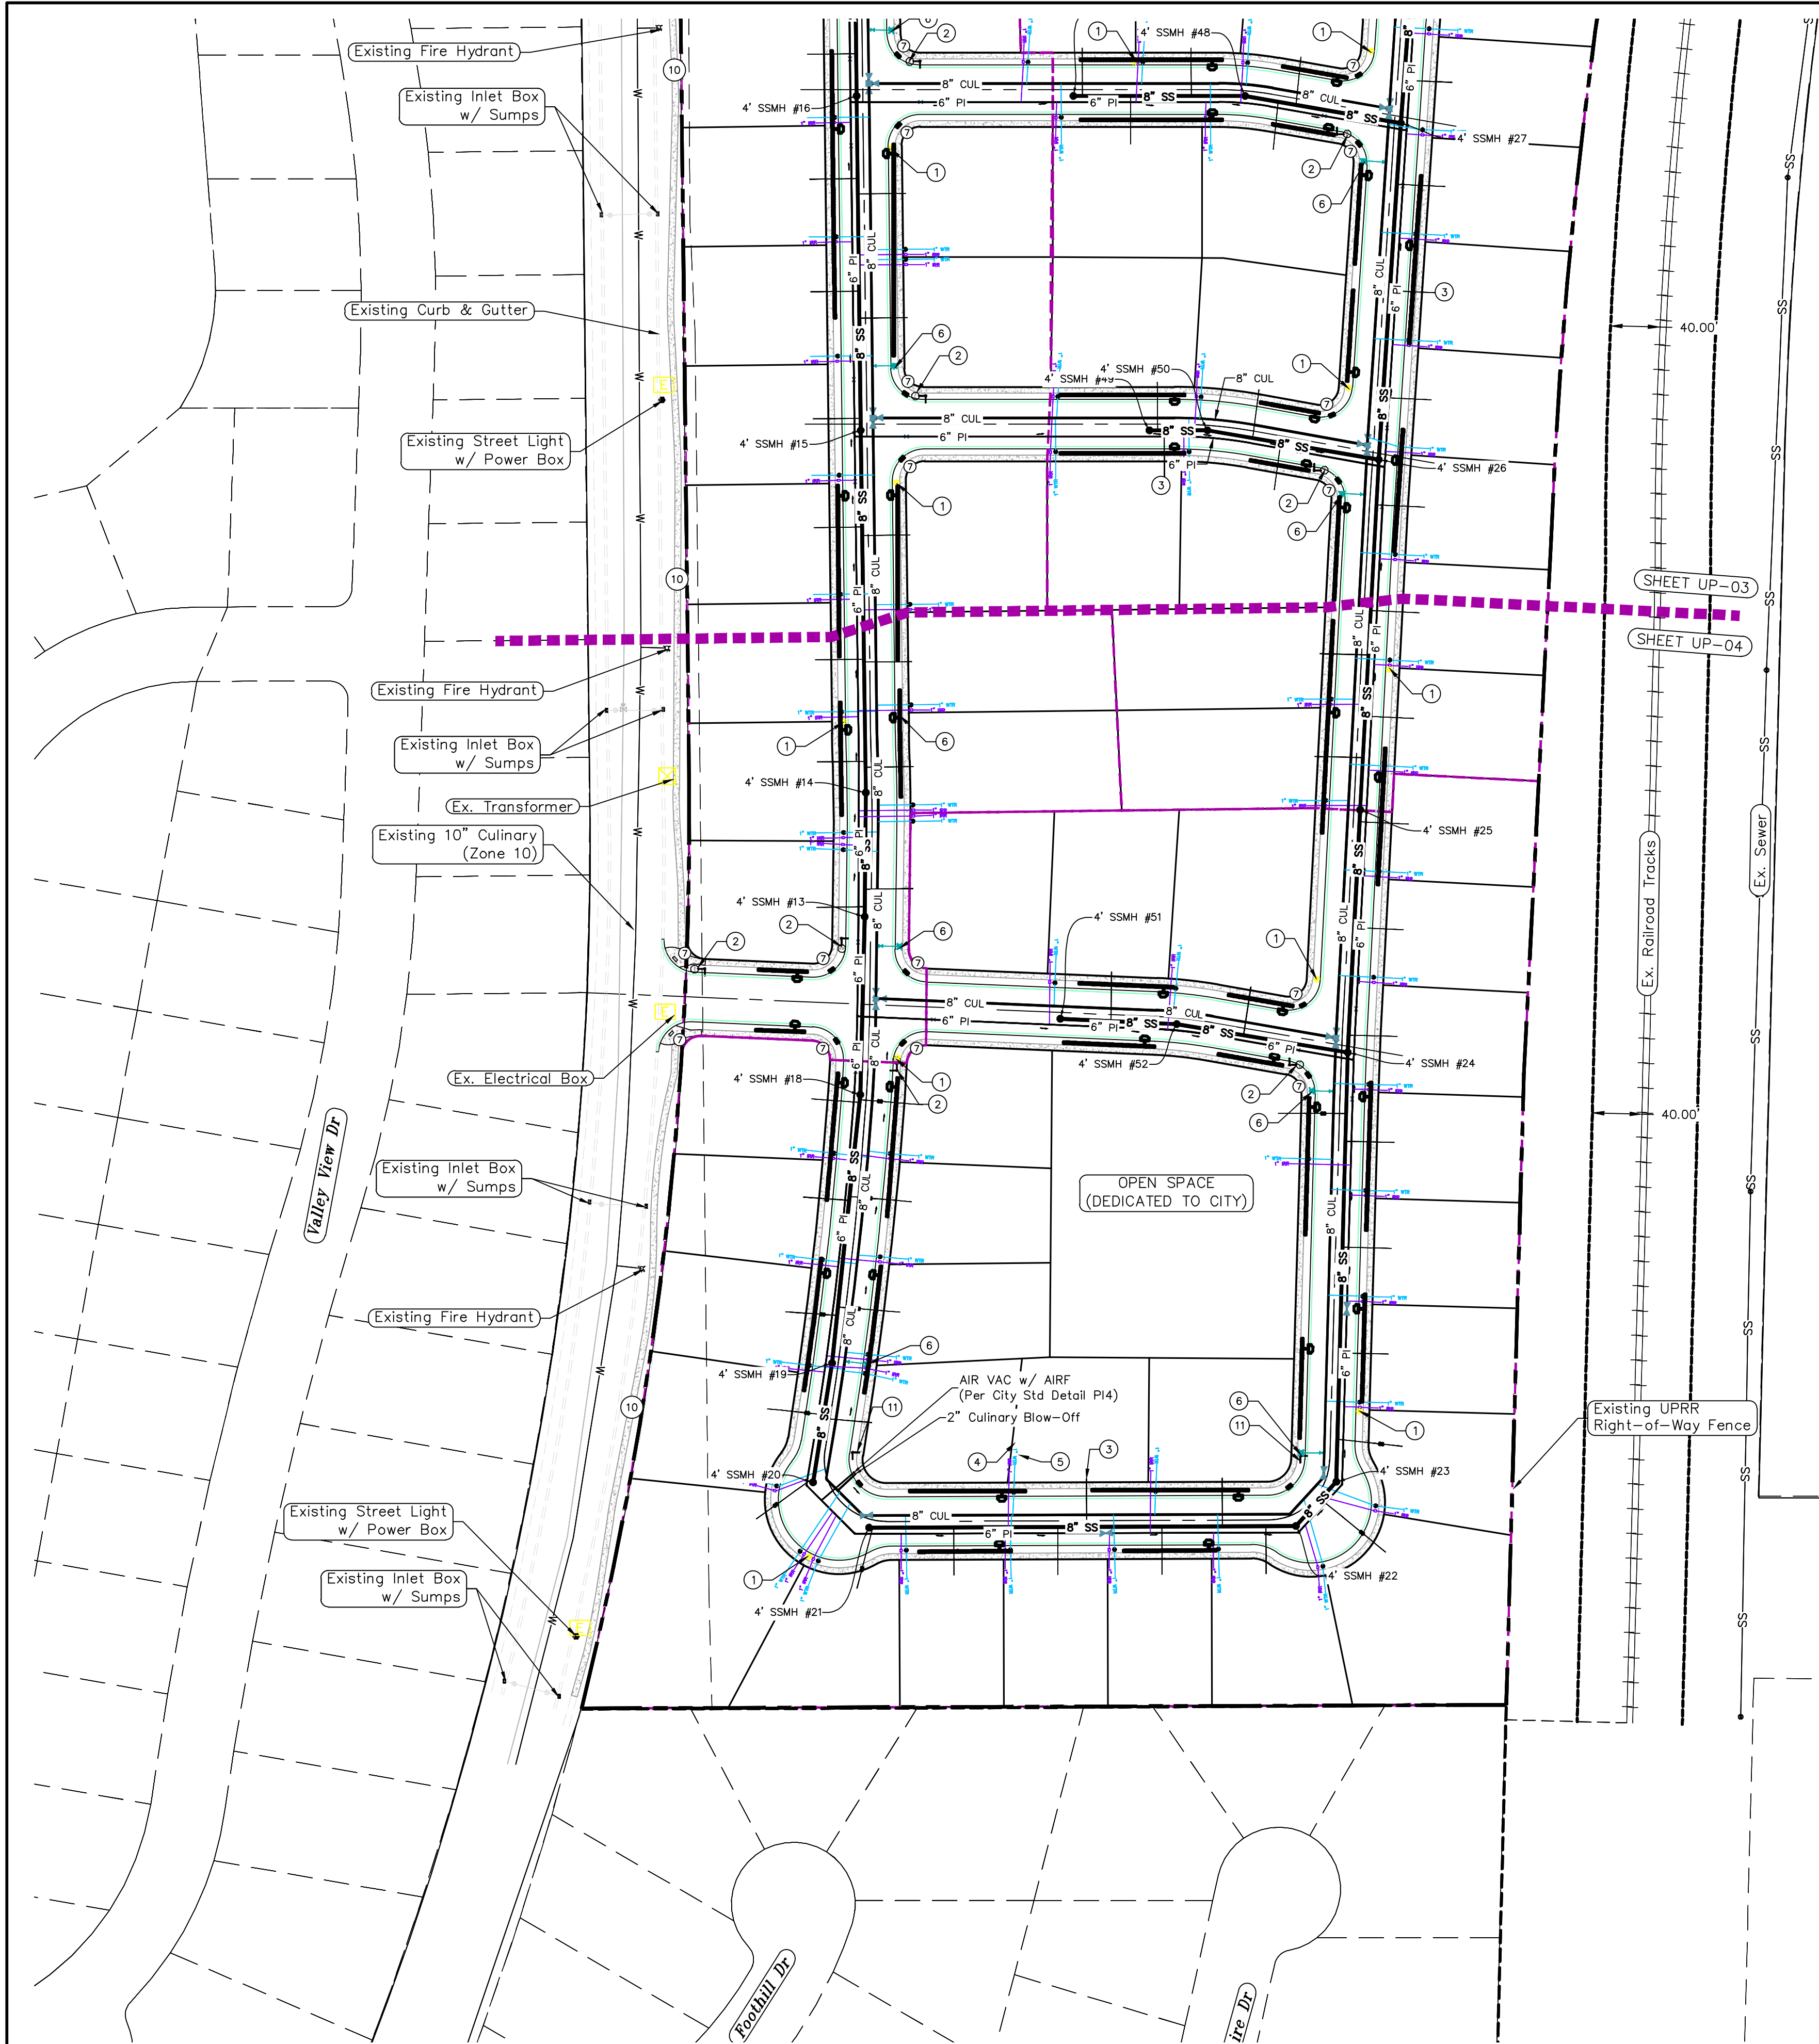

1. THE DEVELOPER AND THE GENERAL CONTRACTOR UNDERSTAND THAT IT IS HIS/HER RESPONSIBILITY TO ENSURE THAT ALL IMPROVEMENTS INSTALLED WITHIN THIS DEVELOPMENT ARE CONSTRUCTED IN FULL COMPLIANCE WITH ALL STATE AND SANTAQUIN CITY CODES, ORDINANCES AND STANDARDS. THESE PLANS ARE NOT ALL INCLUSIVE OF ALL MINIMUM CODES, ORDINANCES AND STANDARDS. THIS FACT DOES NOT RELIEVE THE DEVELOPER OR GENERAL CONTRACTOR FROM FULL COMPLIANCE WITH ALL MINIMUM STATE AND SANTAQUIN CITY CODES, ORDINANCES AND STANDARDS.
2. ALL SPEED & TRAFFIC REGULATION SIGNS TO BE DETERMINED AND INSTALLED BY SANTAQUIN CITY. DEVELOPER TO PAY SIGN EXPENSES WITH DEVELOPMENT BOND.
3. ALL SERVICE LATERALS SHALL BE INSTALLED PER SANTAQUIN STANDARDS AND DETAIL ON SHEET DT-01 UNLESS OTHERWISE NOTED.
4. 18" MIN. VERTICAL SEPARATION BETWEEN CULINARY WATER AND PI, STORM DRAIN, OR SANITARY SEWER AT ALL CROSSINGS. CULINARY WATER TO HAVE 4" MIN. COVER AS PER CITY STANDARD.
5. ALL BUILDING PERMITS ARE REQUIRED TO HAVE A GRADING PLAN SUBMITTED FOR REVIEW AT THE TIME THAT THE BUILDING PERMIT IS APPLIED FOR.
6. ALL RECOMMENDATIONS MADE IN A PERTINENT GEOTECHNICAL REPORT/STUDY SHALL BE FOLLOWED EXPLICITLY DURING CONSTRUCTION OF BUILDING AND SITE IMPROVEMENTS.
7. ALL CURB INLET BOX INVERTS MUST BE A MINIMUM OF 36" OR 2.5 TIMES THE PIPE DIAMETER ABOVE THE BOTTOM OF THE BOX

- ① RESIDENTIAL STREET LIGHT
(PER SANTAQUIN CITY STANDARDS)
- ② STOP/STREET SIGN
- ③ SANITARY SEWER SERVICE LATERAL
(PER SANTAQUIN CITY STANDARDS)
- ④ CULINARY WATER SERVICE LATERAL
(PER SANTAQUIN CITY STANDARDS)
- ⑤ PI SERVICE LATERAL
(PER SANTAQUIN CITY STANDARDS)
- ⑥ FIRE HYDRANT
- ⑦ ADA RAMP
(PER SANTAQUIN CITY STANDARDS)
- ⑧ STUB & PLUG FOR FUTURE CONNECTION
(PER SANTAQUIN CITY STANDARDS)
- ⑨ NDCBU (3 BOXES)
- ⑩ 5' TRAIL
- ⑪ STREET SIGN ONLY

LEGEND

---	EXISTING CONTOUR MAJOR	+	PROPOSED VALVE (WAT/PI)
---	EXISTING CONTOUR MINOR	+	PROPOSED SEWER MANHOLE
---	EXISTING DEED LINE	+	PROPOSED STORM INLET/MANHOLE
SD	EXISTING STORM MAIN	+	PROPOSED ADA RAMP
SS	EXISTING SEWER MAIN	+	PROPOSED STOP/STREET SIGN
---	EXISTING WATER MAIN	+	PROPOSED FIRE HYDRANT
---	EXISTING PI MAIN	+	FOUND SECTION COR. AS NOTED
---	EXISTING CONCRETE	+	SET 5/8" IRON PIN
---	PI/WAT/SEWER LATERAL	+	TO BE SET AT ALL LOT CORNERS
---	PROPOSED ASPHALT	+	FOUND CLASS I STREET MONUMENT
---	PROPOSED CONCRETE	+	SET STREET MONUMENT
---	PROPOSED CURB & GUTTER	---	CENTERLINE
---	PROPOSED LOT LINE	---	RIGHT-OF-WAY LINE
---	BOUNDARY LINE	---	LOT LINE
---	RIGHT OF WAY LINE	---	PUBLIC UTILITY EASEMENT
---	PROPOSED STORM MAIN	---	SECTION LINE
---	PROPOSED CUL MAIN	---	R-TANK LID CHAMBERS
---	PROPOSED PI MAIN	---	
---	PROPOSED SEWER MAIN	---	
---	PROPOSED WAT/PI/SEWER SERVICE LATERALS	---	
---	RESIDENTIAL STREET LIGHT	---	

NOTES TO CONTRACTOR:

CONTRACTOR TO FIELD VERIFY ALL EXISTING CURB & GUTTER, STORM DRAIN, CHANNEL CROSSINGS, & SEWER ELEVATIONS OR INVERTS PRIOR TO CONSTRUCTION AND NOTIFY ENGINEER WHEN ELEVATIONS OR INVERTS DO NOT MATCH PLANS.

THE LOCATIONS OF EXISTING UNDERGROUND UTILITIES ARE SHOWN IN APPROXIMATE LOCATIONS. THE CONTRACTOR SHALL DETERMINE THE EXACT LOCATION OF ALL EXISTING UTILITIES BEFORE COMMENCING WORK. HE AGREES TO BE FULLY RESPONSIBLE FOR ANY AND ALL DAMAGES WHICH MIGHT BE OCCASIONED BY HIS FAILURE TO EXACTLY LOCATE AND PRESERVE ANY AND ALL UNDERGROUND UTILITIES.

NORTH

0 40 80 160 240

(24"x36")
SCALE 1" = 80'
(11"x17")
SCALE 1" = 160'

ALL IMPROVEMENTS AND DETAILS PER
SANTAQUIN CITY CONSTRUCTION STANDARDS

Engineering
& Surveying

region

1776 N. State St. #110
Orem, UT 84057
P: 801.376.2245
regiondesignllc.com



HOLLOW FLATS
at SUMMIT RIDGE
LOCATED IN SECTION 10, TOWNSHIP 10, SOUTH
RANGE 1 EAST, SALT LAKE BASE AND MERIDIAN

DATE:6.5.2023

PROJECT #

REVISIONS:

1
2
3

SHEET NAME:

UTILITY PLANS

SHEET:

UP-04


1. THE DEVELOPER AND THE GENERAL CONTRACTOR UNDERSTAND THAT IT IS HIS/HER RESPONSIBILITY TO ENSURE THAT ALL IMPROVEMENTS INSTALLED WITHIN THIS DEVELOPMENT ARE CONSTRUCTED IN FULL COMPLIANCE WITH ALL STATE AND SANTAQUIN CITY CODES, ORDINANCES AND STANDARDS. THESE PLANS ARE NOT ALL INCLUSIVE OF ALL MINIMUM CODES, ORDINANCES AND STANDARDS. THIS FACT DOES NOT RELIEVE THE DEVELOPER OR GENERAL CONTRACTOR FROM FULL COMPLIANCE WITH ALL MINIMUM STATE AND SANTAQUIN CITY CODES, ORDINANCES AND STANDARDS.
2. ALL SPEED & TRAFFIC REGULATION SIGNS TO BE DETERMINED AND INSTALLED BY SANTAQUIN CITY. DEVELOPER TO PAY SIGN EXPENSES WITH DEVELOPMENT BOND.
3. ALL SERVICE LATERALS SHALL BE INSTALLED PER SANTAQUIN STANDARDS AND DETAIL ON SHEET DT-01 UNLESS OTHERWISE NOTED.
4. 16" MIN. VERTICAL SEPARATION BETWEEN CULINARY WATER AND P1, STORM DRAIN, OR SANITARY SEWER AT ALL CROSSINGS. CULINARY WATER TO HAVE 4' MIN. COVER AS PER CITY STANDARD.
5. ALL BUILDING PERMITS ARE REQUIRED TO HAVE A GRADING PLAN SUBMITTED FOR REVIEW AT THE TIME THAT THE BUILDING PERMIT IS APPLIED FOR.
6. ALL RECOMMENDATIONS MADE IN A PERTINENT GEOTECHNICAL REPORT/STUDY SHALL BE FOLLOWED EXPLICITLY DURING CONSTRUCTION OF BUILDING AND SITE IMPROVEMENTS.
7. ALL CURB INLET BOX INVERTS MUST BE A MINIMUM OF 36" OR 2.5 TIMES THE PIPE DIAMETER ABOVE THE BOTTOM OF THE BOX.

NORTH

050100200300

(24"x36")
SCALE 1" = 100'
(11"x17")
SCALE 1" = 200'

ALL IMPROVEMENTS AND DETAILS PER
SANTAQUIN CITY CONSTRUCTION STANDARDS

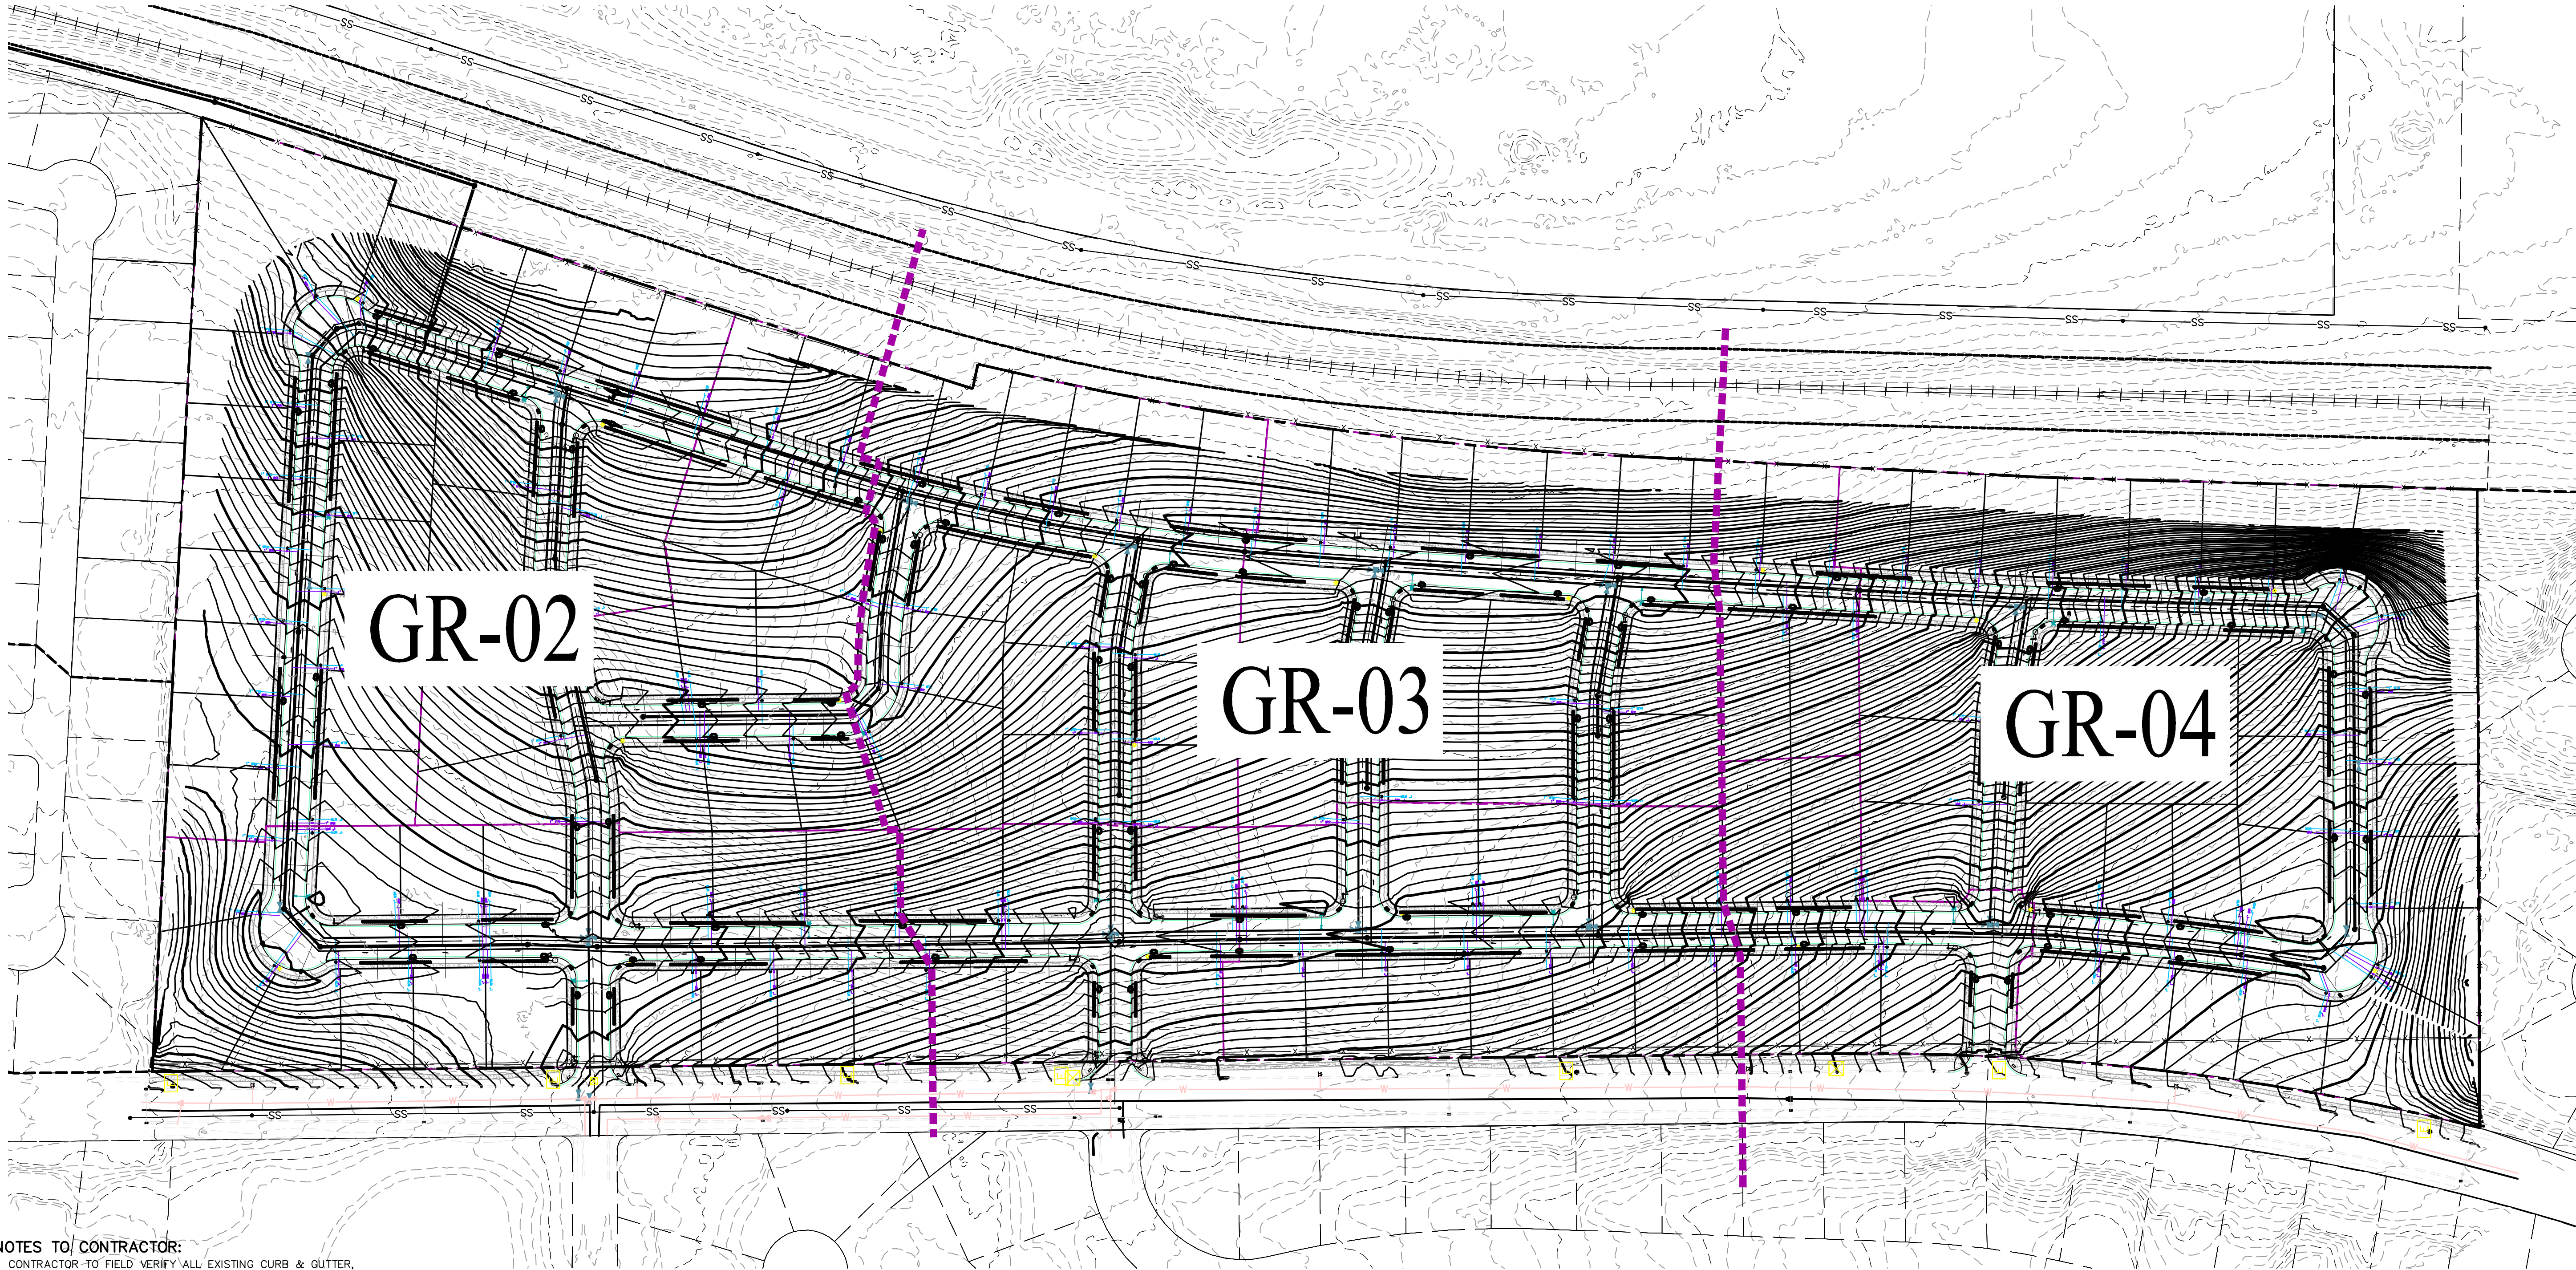

NOTES TO CONTRACTOR:

CONTRACTOR TO FIELD VERIFY ALL EXISTING CURB & GUTTER, STORM DRAIN, CHANNEL CROSSINGS, & SEWER ELEVATIONS OR INVERTS PRIOR TO CONSTRUCTION AND NOTIFY ENGINEER WHEN ELEVATIONS OR INVERTS DO NOT MATCH PLANS.

THE LOCATIONS OF EXISTING UNDERGROUND UTILITIES ARE SHOWN IN APPROXIMATE LOCATIONS. THE CONTRACTOR SHALL DETERMINE THE EXACT LOCATION OF ALL EXISTING UTILITIES BEFORE COMMENCING WORK. HE AGREES TO BE FULLY RESPONSIBLE FOR ANY AND ALL DAMAGES WHICH MIGHT BE OCCASIONED BY HIS FAILURE TO EXACTLY LOCATE AND PRESERVE ANY AND ALL UNDERGROUND UTILITIES.

D:\PROPOSAL\REGION PROJECTS\REGION ENGINEERING PROJECTS\01\PROJECTS\2021\021_TANNER FLATS\2_SHEET FILES\PRELIMINARY\GRADING PLANS

Engineering
& Surveying

region

1776 N. State St. #110
Orem, UT 84057
P: 801.376.2245
regiondesignllc.com

**HOLLOW FLATS
at SUMMIT RIDGE**
LOCATED IN SECTION 10, TOWNSHIP 10, SOUTH
RANGE 1 EAST, SALT LAKE BASE AND MERIDIAN

DATE: 6.5.2023
PROJECT #

REVISIONS:

1	
2	
3	


SHEET NAME:
GRADING PLANS

SHEET:
GR-01




- ALL IMPROVEMENTS AND DETAILS PER
SANTAQUIN CITY CONSTRUCTION STANDARDS

CP 02

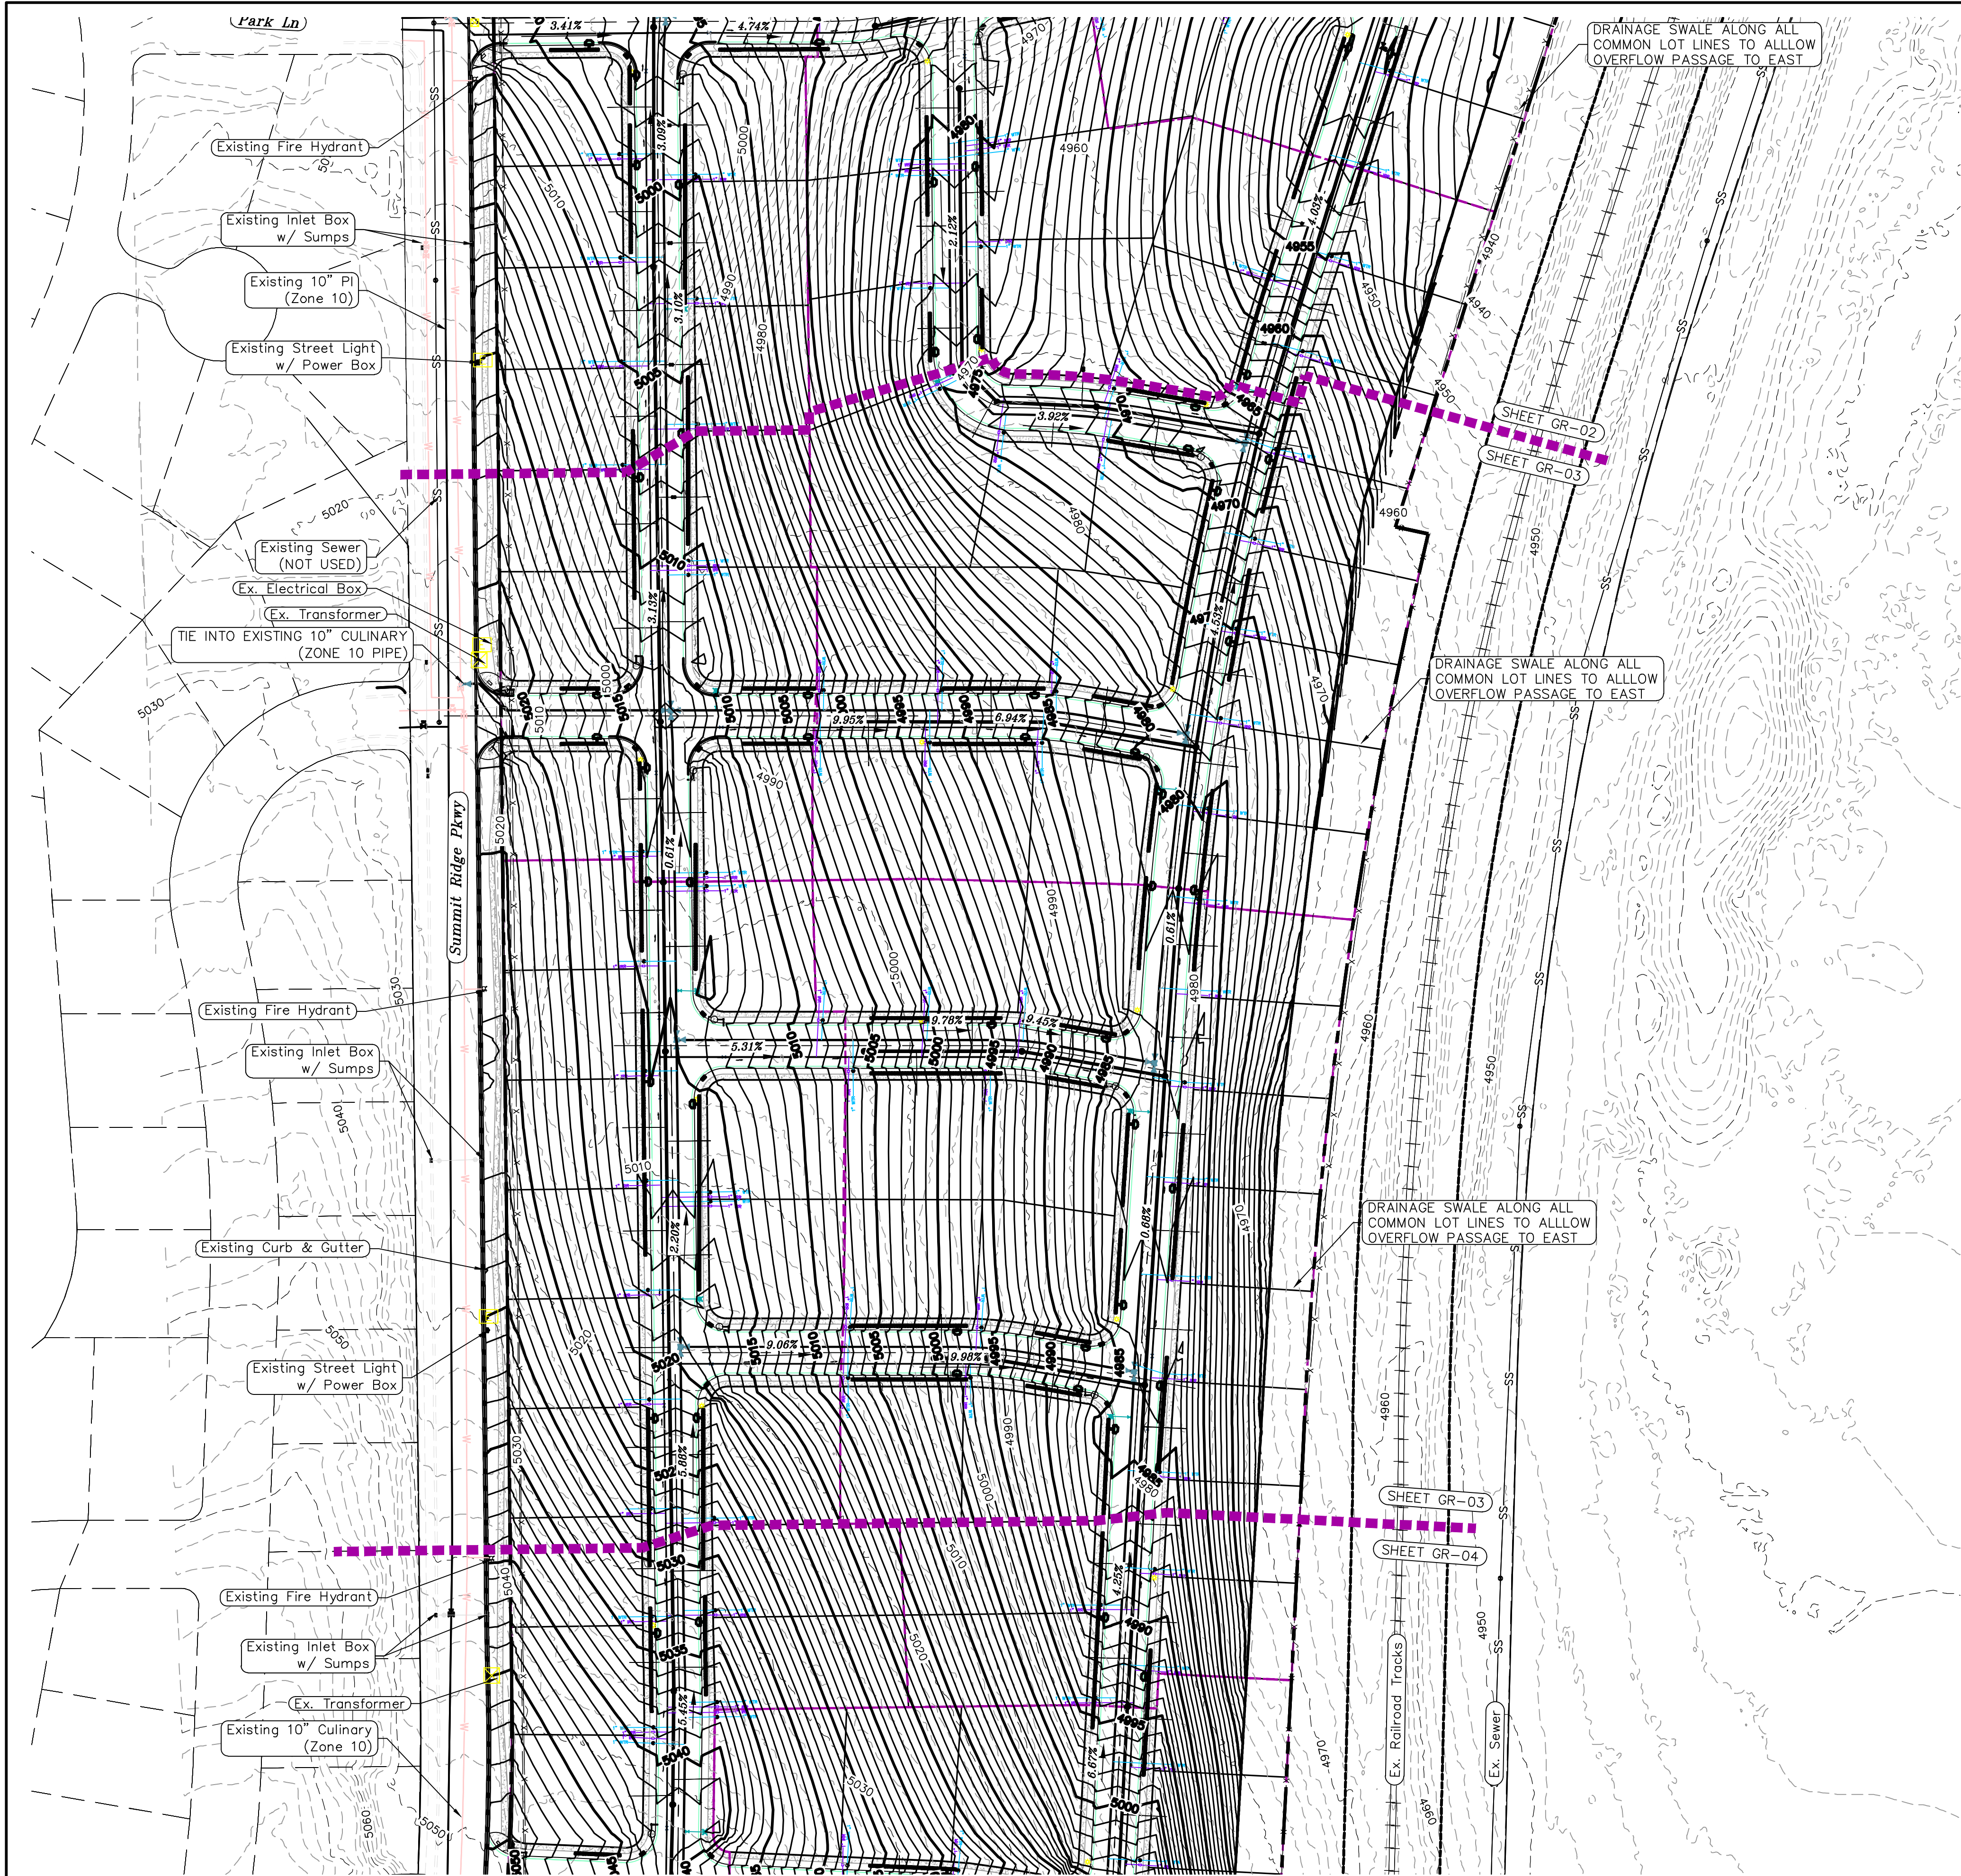

LEGEND			
	EXISTING CONTOUR MAJOR		PROPOSED VALVE (WAT/PI)
	EXISTING CONTOUR MINOR		PROPOSED SEWER MANHOLE
	EXISTING DEED LINE		PROPOSED STORM INLET/MANHOLE
	EXISTING STORM MAIN		PROPOSED ADA RAMP
	EXISTING SEWER MAIN		PROPOSED STOP/STREET SIGN
	EXISTING WATER MAIN		PROPOSED FIRE HYDRANT
	EXISTING PI MAIN		FOUND SECTION COR. AS NOTED
	EXISTING CONCRETE		SET 5/8" IRON PIN TO BE SET AT ALL LOT CORNERS
	PI/WAT/SEWER LATERAL		FOUND CLASS 1 STREET MONUMENT
	PROPOSED ASPHALT		SET STREET MONUMENT
	PROPOSED CONCRETE		
	PROPOSED CURB & GUTTER		CENTERLINE
	PROPOSED LOT LINE		RIGHT-OF-WAY LINE
	BOUNDARY LINE		LOT LINE
	RIGHT OF WAY LINE		PUBLIC UTILITY EASEMENT
	PROPOSED STORM MAIN		SECTION LINE
	PROPOSED CUL MAIN		
	PROPOSED PI MAIN		
	PROPOSED SEWER MAIN		R-TANK LID CHAMBERS
	PROPOSED WAT/PI/SEWER SERVICE LATERALS		
	RESIDENTIAL STREET LIGHT		

NORTH

 

(24"x36")
SCALE 1" = 80'
(11"x17")
SCALE 1" = 160'

ALL IMPROVEMENTS AND DETAILS PER SANTAQUIN CITY CONSTRUCTION STANDARDS

1. THE DEVELOPER AND THE GENERAL CONTRACTOR UNDERSTAND THAT IT IS HIS/HER RESPONSIBILITY TO ENSURE THAT ALL IMPROVEMENTS INSTALLED WITHIN THIS DEVELOPMENT ARE CONSTRUCTED IN FULL COMPLIANCE WITH ALL STATE AND SANTAQUIN CITY CODES, ORDINANCES AND STANDARDS. THESE PLANS ARE NOT ALL INCLUSIVE OF ALL MINIMUM CODES, ORDINANCES AND STANDARDS. THIS FACT DOES NOT RELIEVE THE DEVELOPER OR GENERAL CONTRACTOR FROM FULL COMPLIANCE WITH ALL MINIMUM STATE AND SANTAQUIN CITY CODES, ORDINANCES AND STANDARDS.
2. ALL SPEED & TRAFFIC REGULATION SIGNS TO BE DETERMINED AND INSTALLED BY SANTAQUIN CITY. DEVELOPER TO PAY SIGN EXPENSES WITH DEVELOPMENT BOND.
3. ALL SERVICE LATERALS SHALL BE INSTALLED PER SANTAQUIN STANDARDS AND DETAIL ON SHEET DT-01 UNLESS OTHERWISE NOTED.
4. 18" MIN. VERTICAL SEPARATION BETWEEN CULINARY WATER AND PI, STORM DRAIN, OR SANITARY SEWER AT ALL CROSSINGS. CULINARY WATER TO HAVE 4" MIN. COVER AS PER CITY STANDARD.
5. ALL BUILDING PERMITS ARE REQUIRED TO HAVE A GRADING PLAN SUBMITTED FOR REVIEW AT THE TIME THAT THE BUILDING PERMIT IS APPLIED FOR.
6. ALL RECOMMENDATIONS MADE IN A PERTINENT GEOTECHNICAL REPORT/STUDY SHALL BE FOLLOWED EXPLICITLY DURING CONSTRUCTION OF BUILDING AND SITE IMPROVEMENTS.
7. ALL CURB INLET BOX INVERTS MUST BE A MINIMUM OF 36" OR 2.5 TIMES THE PIPE DIAMETER ABOVE THE BOTTOM OF THE BOX

region
Engineering
& Surveying
1776 N. State St. #110
Orem, UT 84057
P: 801.376.2245
regiondesignllc.com




HOLLOW FLATS
at SUMMIT RIDGE
LOCATED IN SECTION 10, TOWNSHIP 10, SOUTH
RANGE 1 EAST, SALT LAKE BASE AND MERIDIAN

DATE: 6.5.2023
PROJECT #

REVISIONS:

1	
2	
3	

SHEET NAME:
GRADING PLANS
SHEET:
GR-03

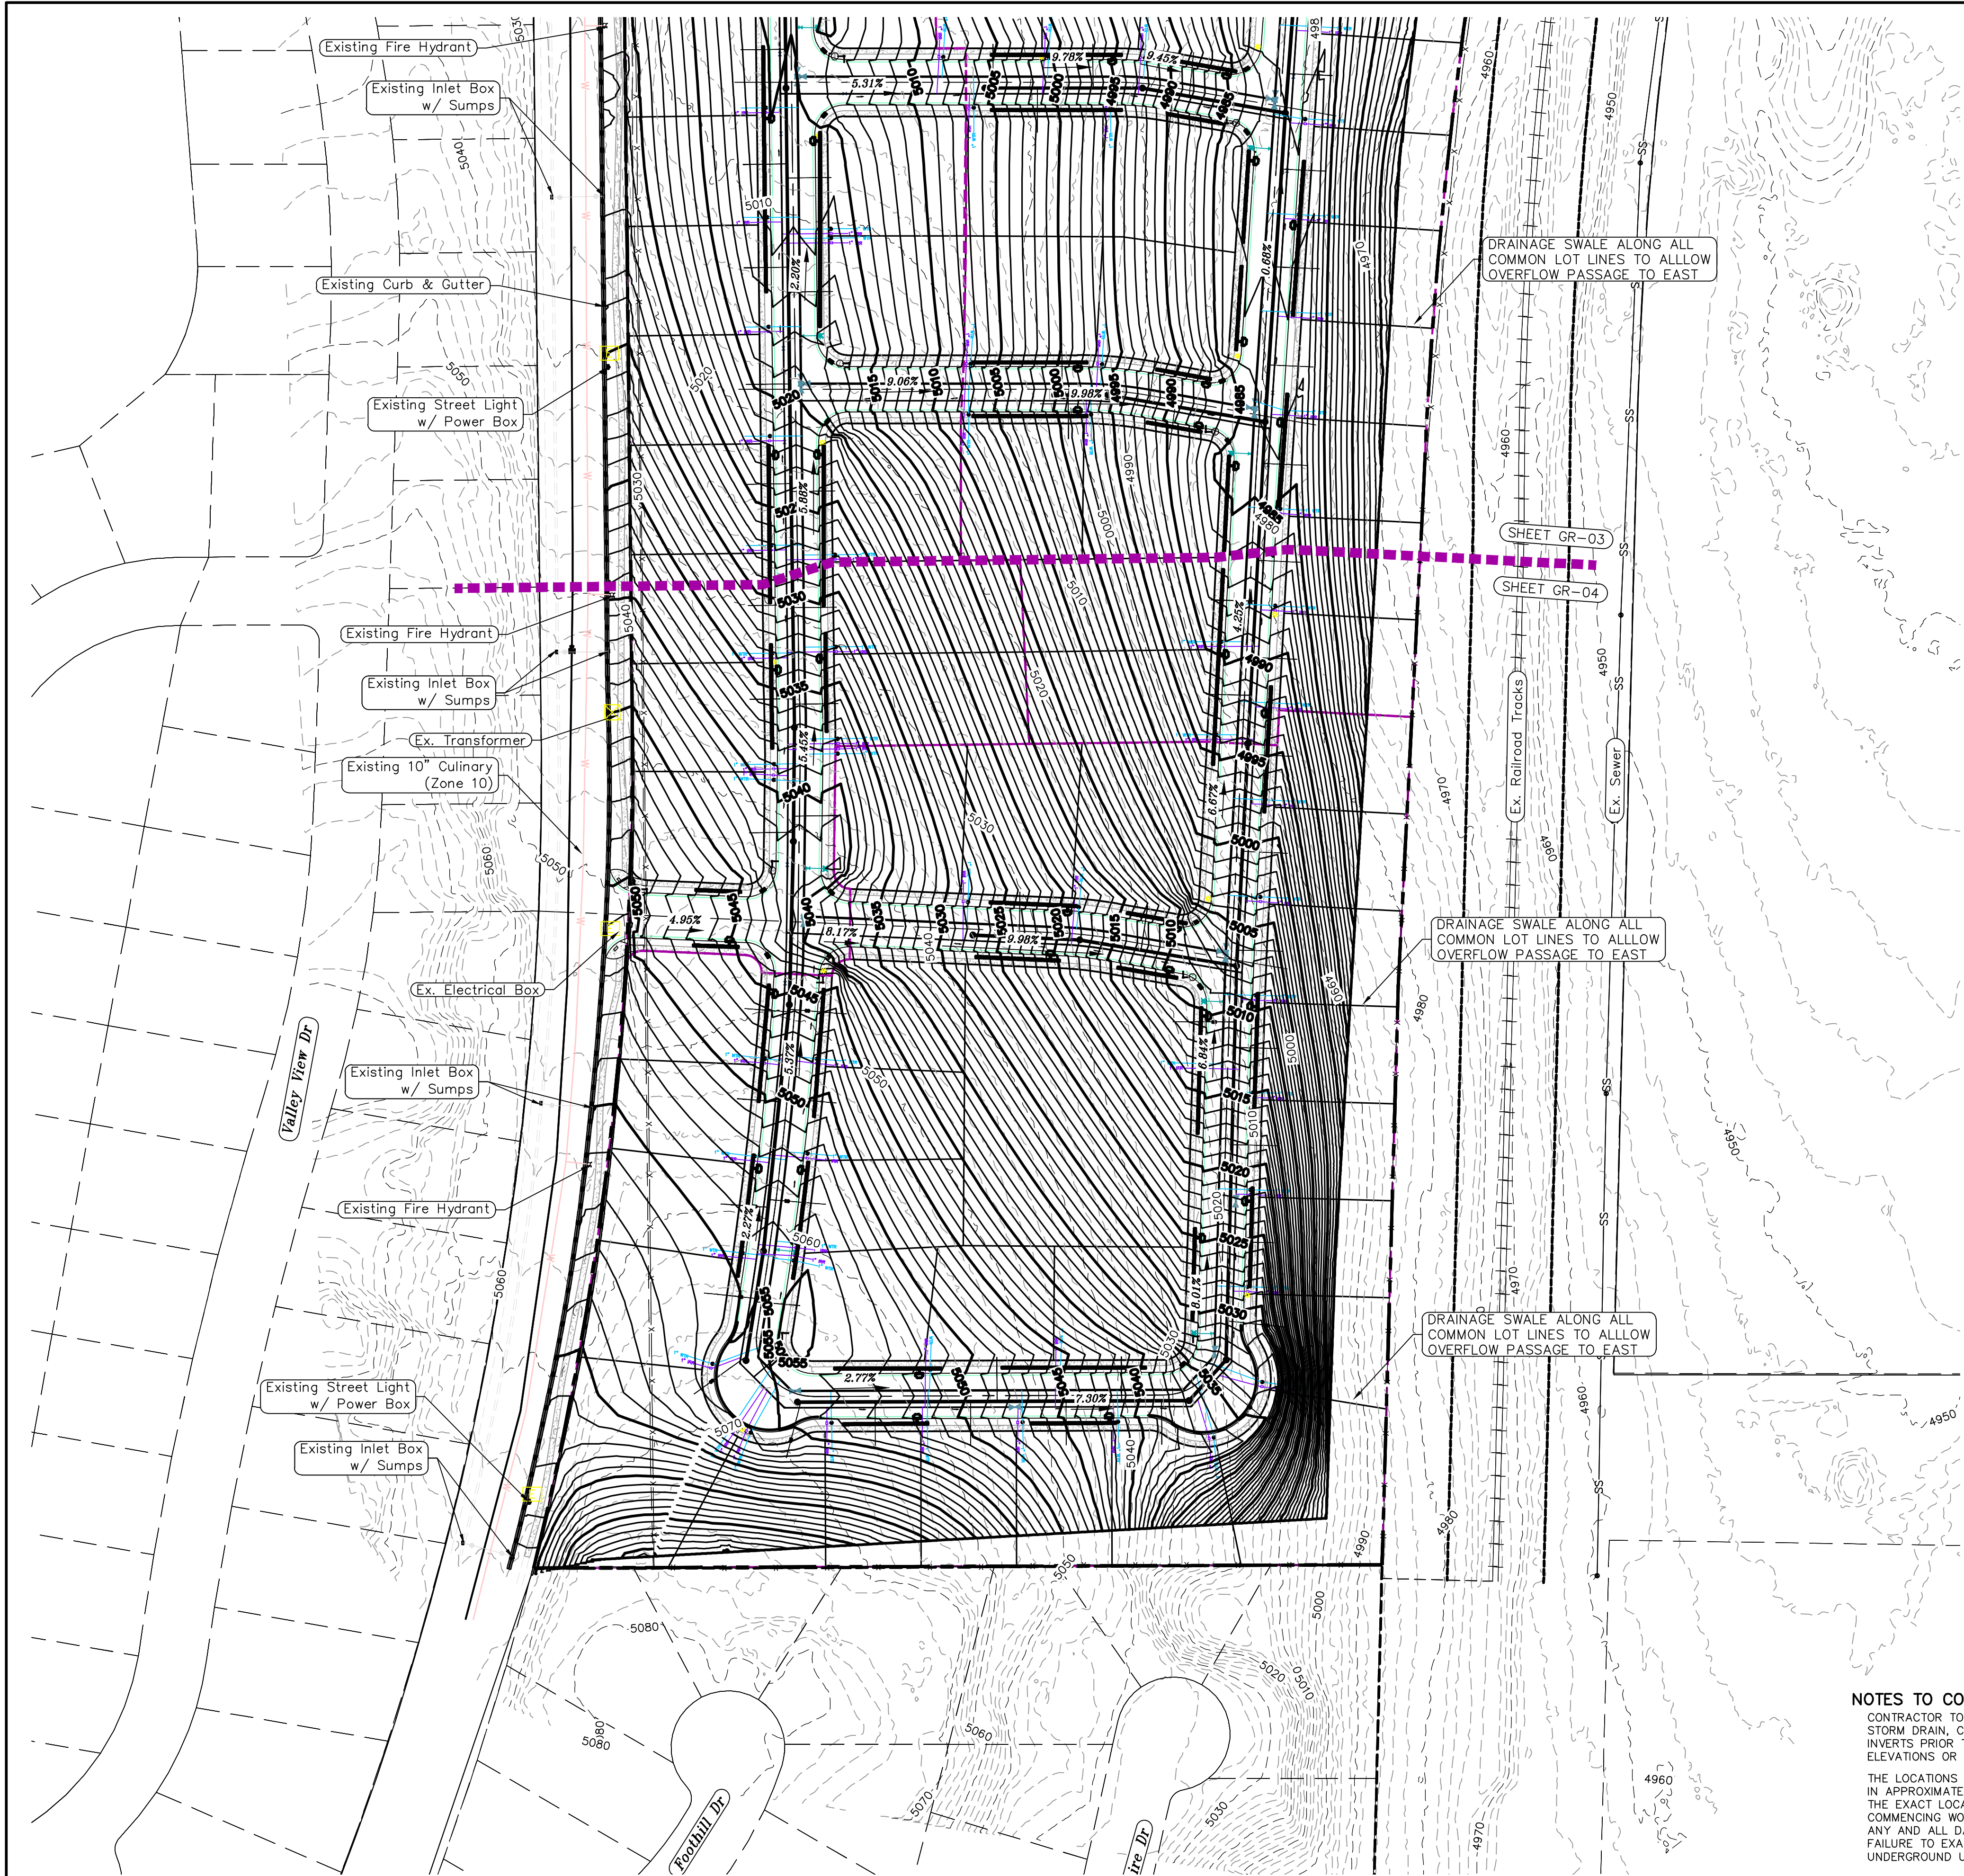


1. THE DEVELOPER AND THE GENERAL CONTRACTOR UNDERSTAND THAT IT IS HIS/HER RESPONSIBILITY TO ENSURE THAT ALL IMPROVEMENTS INSTALLED WITHIN THIS DEVELOPMENT ARE CONSTRUCTED IN FULL COMPLIANCE WITH ALL STATE AND SANTAQUIN CITY CODES, ORDINANCES AND STANDARDS. THESE PLANS ARE NOT ALL INCLUSIVE OF ALL MINIMUM CODES, ORDINANCES AND STANDARDS. THIS FACT DOES NOT RELIEVE THE DEVELOPER OR GENERAL CONTRACTOR FROM FULL COMPLIANCE WITH ALL MINIMUM STATE AND SANTAQUIN CITY CODES, ORDINANCES AND STANDARDS.
2. ALL SPEED & TRAFFIC REGULATION SIGNS TO BE DETERMINED AND INSTALLED BY SANTAQUIN CITY. DEVELOPER TO PAY SIGN EXPENSES WITH DEVELOPMENT BOND.
3. ALL SERVICE LATERALS SHALL BE INSTALLED PER SANTAQUIN STANDARDS AND DETAIL ON SHEET DT-01 UNLESS OTHERWISE NOTED.
4. 18" MIN. VERTICAL SEPARATION BETWEEN CULINARY WATER AND PI, STORM DRAIN, OR SANITARY SEWER AT ALL CROSSINGS. CULINARY WATER TO HAVE 4" MIN. COVER AS PER CITY STANDARD.
5. ALL BUILDING PERMITS ARE REQUIRED TO HAVE A GRADING PLAN SUBMITTED FOR REVIEW AT THE TIME THAT THE BUILDING PERMIT IS APPLIED FOR.
6. ALL RECOMMENDATIONS MADE IN A PERTINENT GEOTECHNICAL REPORT/STUDY SHALL BE FOLLOWED EXPLICITLY DURING CONSTRUCTION OF BUILDING AND SITE IMPROVEMENTS.
7. ALL CURB INLET BOX INVERTS MUST BE A MINIMUM OF 36" OR 2.5 TIMES THE PIPE DIAMETER ABOVE THE BOTTOM OF THE BOX

LEGEND

---	EXISTING CONTOUR MAJOR	+	PROPOSED VALVE (WAT/PI)
---	EXISTING CONTOUR MINOR	+	PROPOSED SEWER MANHOLE
---	EXISTING DEED LINE	+	PROPOSED STORM INLET/MANHOLE
---	EXISTING STORM MAIN	+	PROPOSED ADA RAMP
---	EXISTING SEWER MAIN	+	PROPOSED STOP/STREET SIGN
---	EXISTING WATER MAIN	+	PROPOSED FIRE HYDRANT
---	EXISTING PI MAIN	+	FOUND SECTION COR. AS NOTED
---	EXISTING CONCRETE	+	SET 5/8" IRON PIN
---	PI/WAT/SEWER LATERAL	+	TO BE SET AT ALL LOT CORNERS
---	PROPOSED ASPHALT	+	FOUND CLASS 1 STREET MONUMENT
---	PROPOSED CONCRETE	+	SET STREET MONUMENT
---	PROPOSED CURB & GUTTER	+	CENTERLINE
---	PROPOSED LOT LINE	+	RIGHT-OF-WAY LINE
---	BOUNDARY LINE	+	LOT LINE
---	RIGHT OF WAY LINE	+	PUBLIC UTILITY EASEMENT
---	PROPOSED STORM MAIN	+	SECTION LINE
---	PROPOSED CUL MAIN	+	R-TANK LID CHAMBERS
---	PROPOSED PI MAIN	+	
---	PROPOSED SEWER MAIN	+	
---	PROPOSED WAT/PI/SEWER SERVICE LATERALS	+	
---	RESIDENTIAL STREET LIGHT	+	

NOTES TO CONTRACTOR:
CONTRACTOR TO FIELD VERIFY ALL EXISTING CURB & GUTTER, STORM DRAIN, CHANNEL CROSSINGS, & SEWER ELEVATIONS OR INVERTS PRIOR TO CONSTRUCTION AND NOTIFY ENGINEER WHEN ELEVATIONS OR INVERTS DO NOT MATCH PLANS.
THE LOCATIONS OF EXISTING UNDERGROUND UTILITIES ARE SHOWN IN APPROXIMATE LOCATIONS. THE CONTRACTOR SHALL DETERMINE THE EXACT LOCATION OF ALL EXISTING UTILITIES BEFORE COMMENCING WORK. HE AGREES TO BE FULLY RESPONSIBLE FOR ANY AND ALL DAMAGES WHICH MIGHT BE OCCASIONED BY HIS FAILURE TO EXACTLY LOCATE AND PRESERVE ANY AND ALL UNDERGROUND UTILITIES.

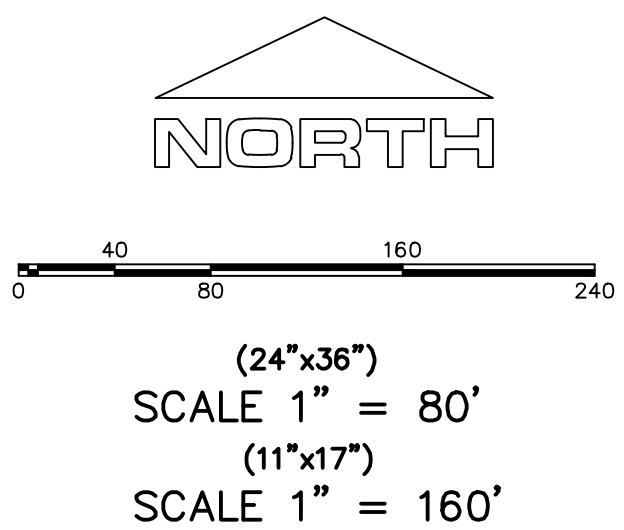

ALL IMPROVEMENTS AND DETAILS PER SANTAQUIN CITY CONSTRUCTION STANDARDS

Engineering & Surveying
region
1776 N. State St. #110
Orem, UT 84057
P: 801.376.2245
regiondesignllc.com


**HOLLOW FLATS
at SUMMIT RIDGE**
LOCATED IN SECTION 10, TOWNSHIP 10, SOUTH
RANGE 1 EAST, SALT LAKE BASE AND MERIDIAN

DATE: 6.5.2023
PROJECT #


REVISIONS:

1	
2	
3	


SHEET NAME:
GRADING PLANS
SHEET:
GR-04

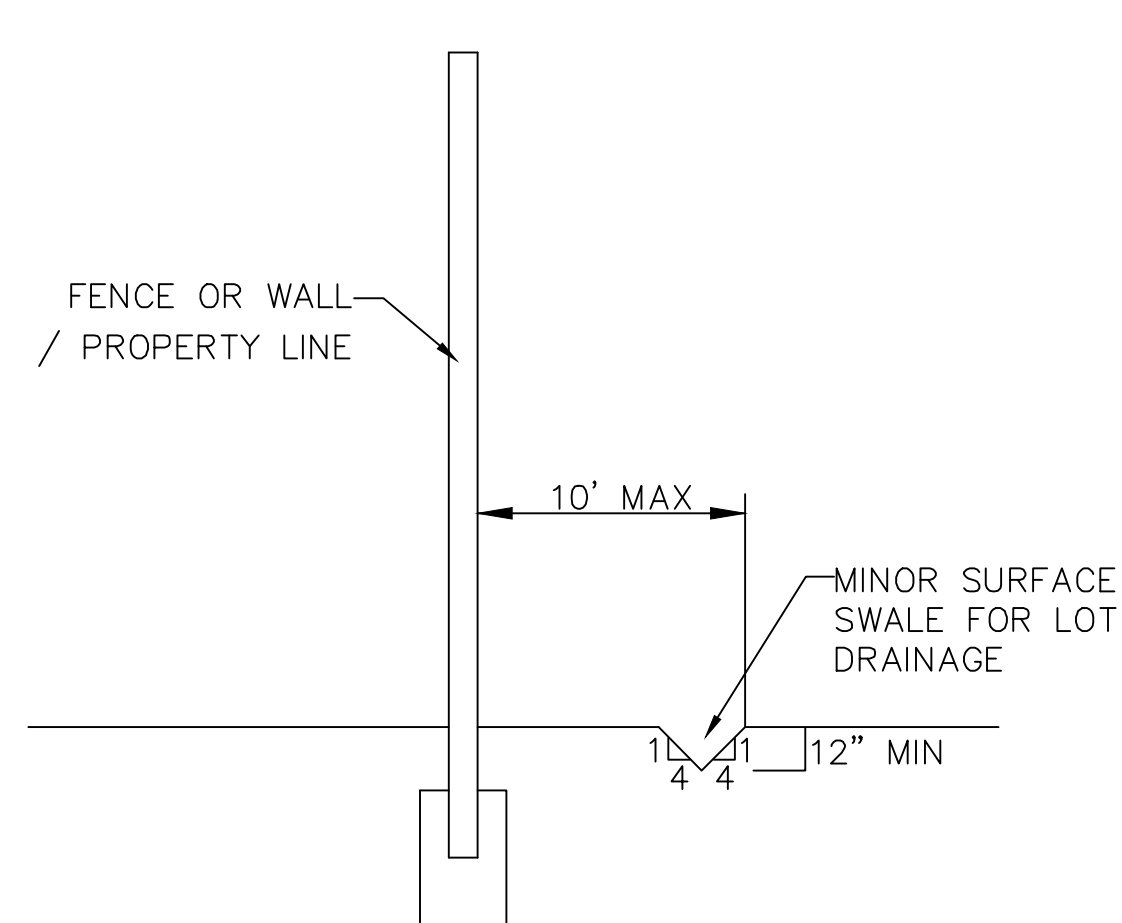

SECTION C-C
FENCE DETAIL

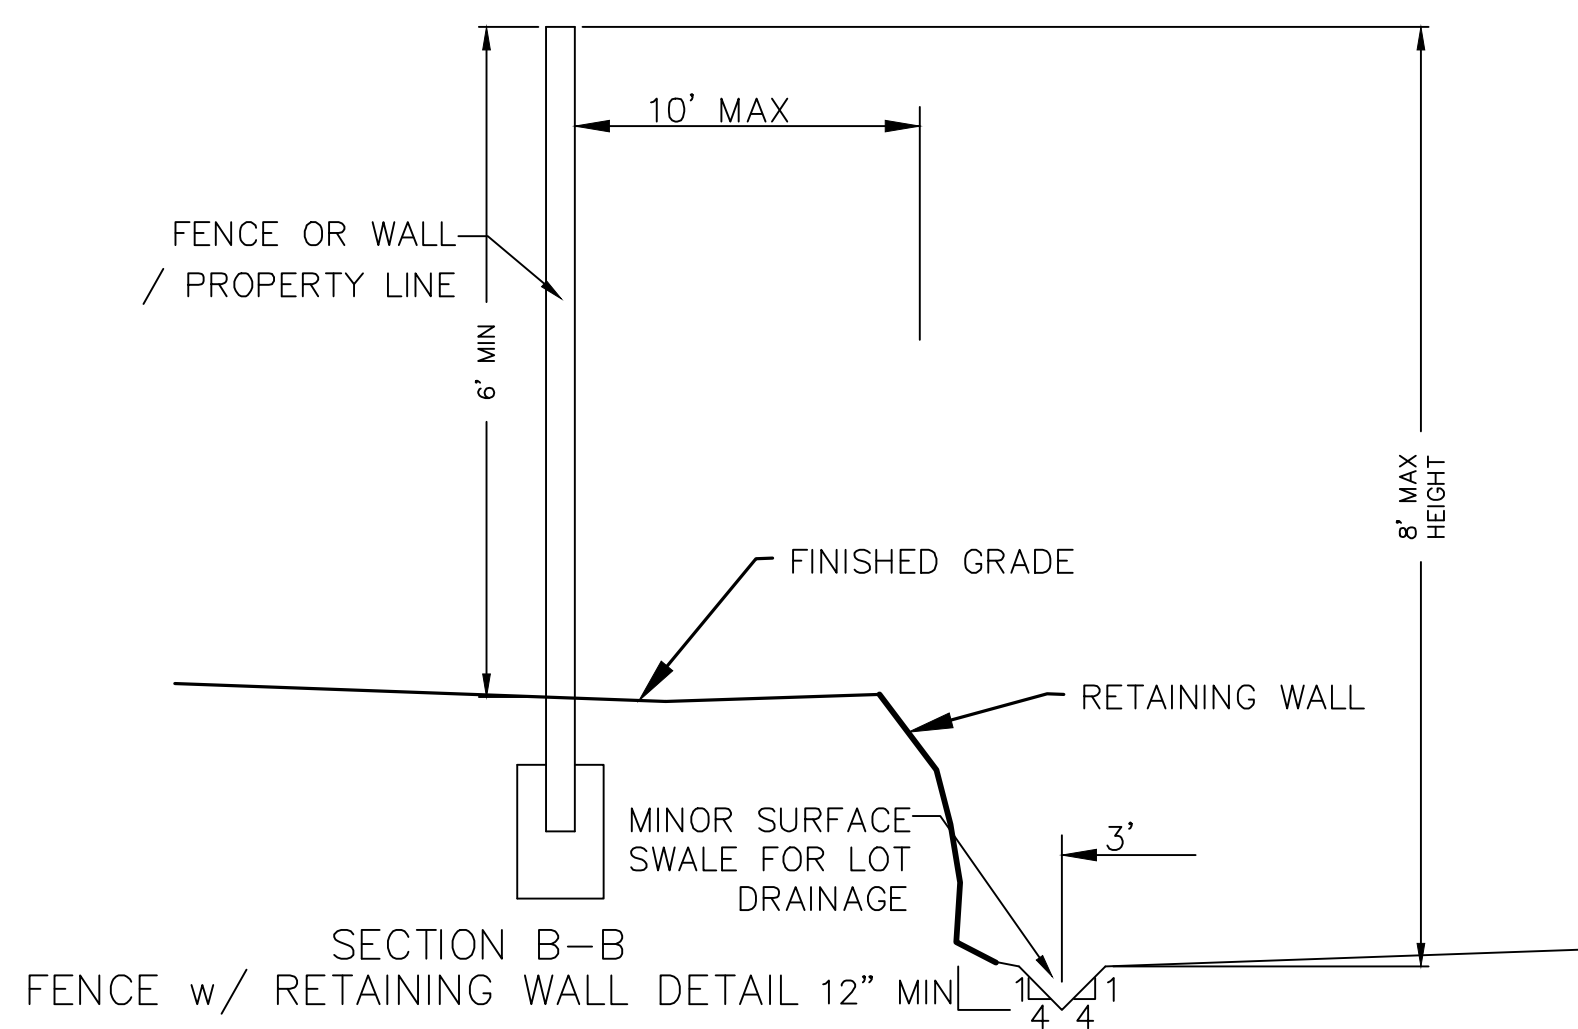


SECTION B-B
FENCE w/ RETAINING WALL DETAIL 12\"/>

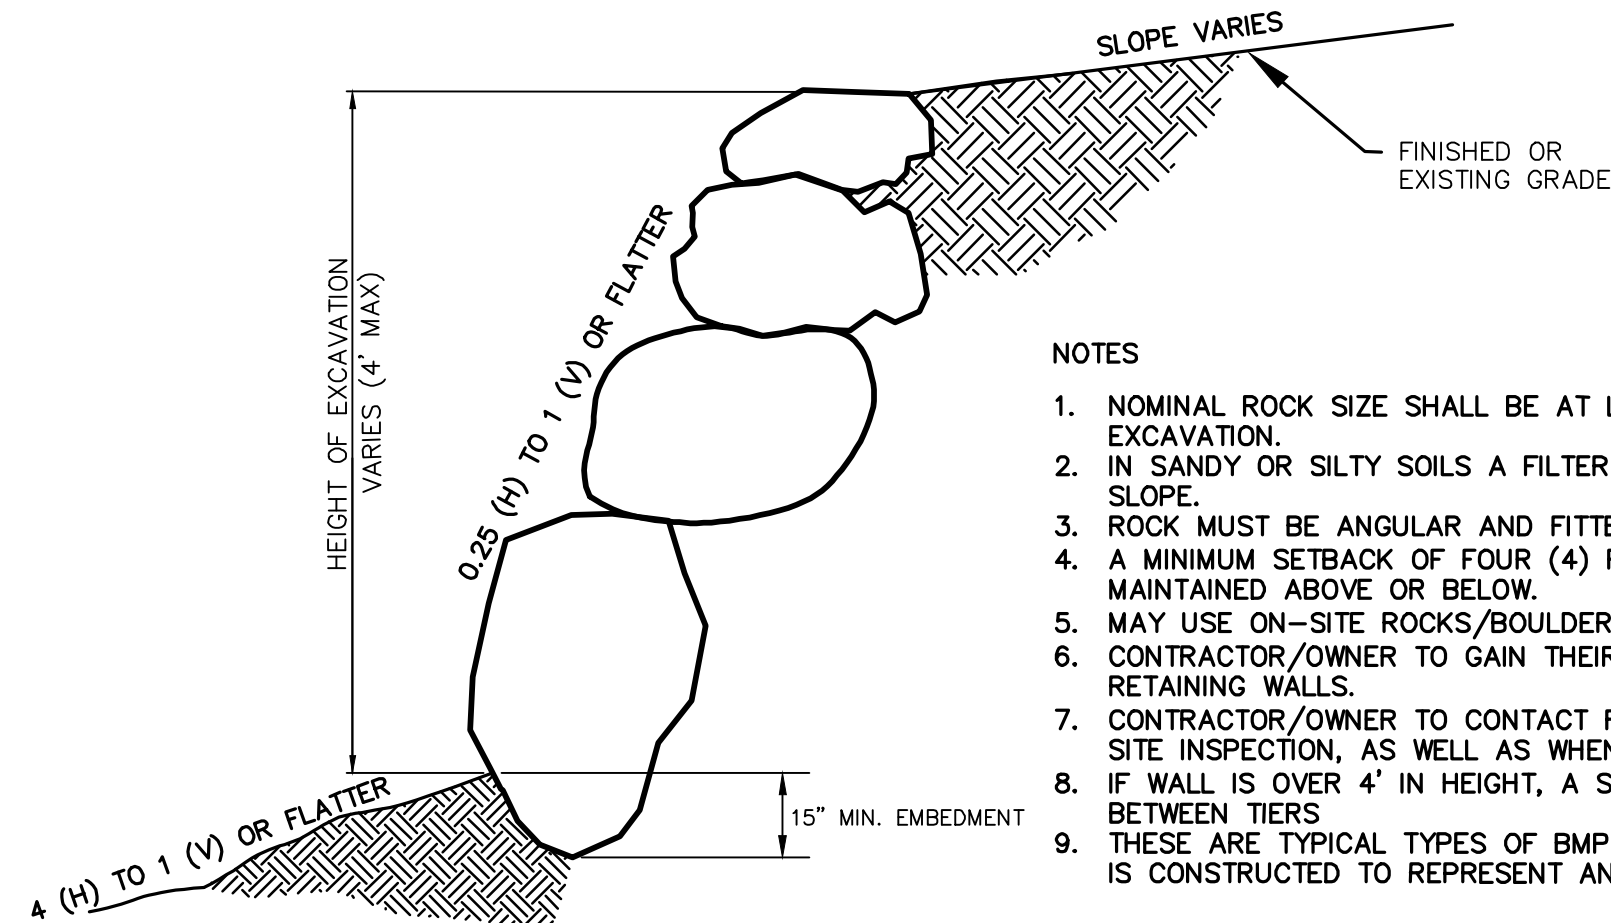


ROCK FACED SLOPE GUIDELINES
EXCAVATION
-NTS-

NOTES


1. NOMINAL ROCK SIZE SHALL BE AT LEAST ONE THIRD (1/3) THE HEIGHT OF THE EXCAVATION.
2. IN SANDY OR SILTY SOILS A FILTER FABRIC SHALL BE PLACED BEHIND THE ROCK FACED SLOPE.
3. ROCK MUST BE ANGULAR AND FITTED TOGETHER TO INTERACT WITH THE ADJACENT ROCK.
4. A MINIMUM SETBACK OF FOUR (4) FEET FROM BUILDINGS OR STRUCTURES SHALL BE MAINTAINED ABOVE OR BELOW.
5. MAY USE ON-SITE ROCKS/BOULDERS IF CONDITION APPLYS
6. CONTRACTOR/OWNER TO GAIN THEIR OWN STRUCTURAL ENGINEER AND DESIGN FOR ALL RETAINING WALLS.
7. CONTRACTOR/OWNER TO CONTACT REGION ENGINEERING AFTER FIRST WALL IS PLACED FOR SITE INSPECTION, AS WELL AS WHEN FINAL PRODUCT IS COMPLETED
8. IF WALL IS OVER 4' IN HEIGHT, A SECOND TIER MUST BE PLACED WITH A 5' LANDING IN BETWEEN TIERS
9. THESE ARE TYPICAL TYPES OF BMP STORM DRAINAGE MEASURES. NOTHING ON THIS SHEET IS CONSTRUCTED TO REPRESENT AN APPROVED INDIVIDUAL LOT GRADING PLAN.

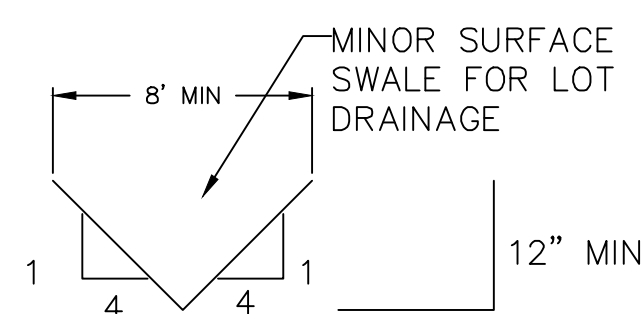


TYPICAL LOT DRAINAGE SWALE
-NTS-

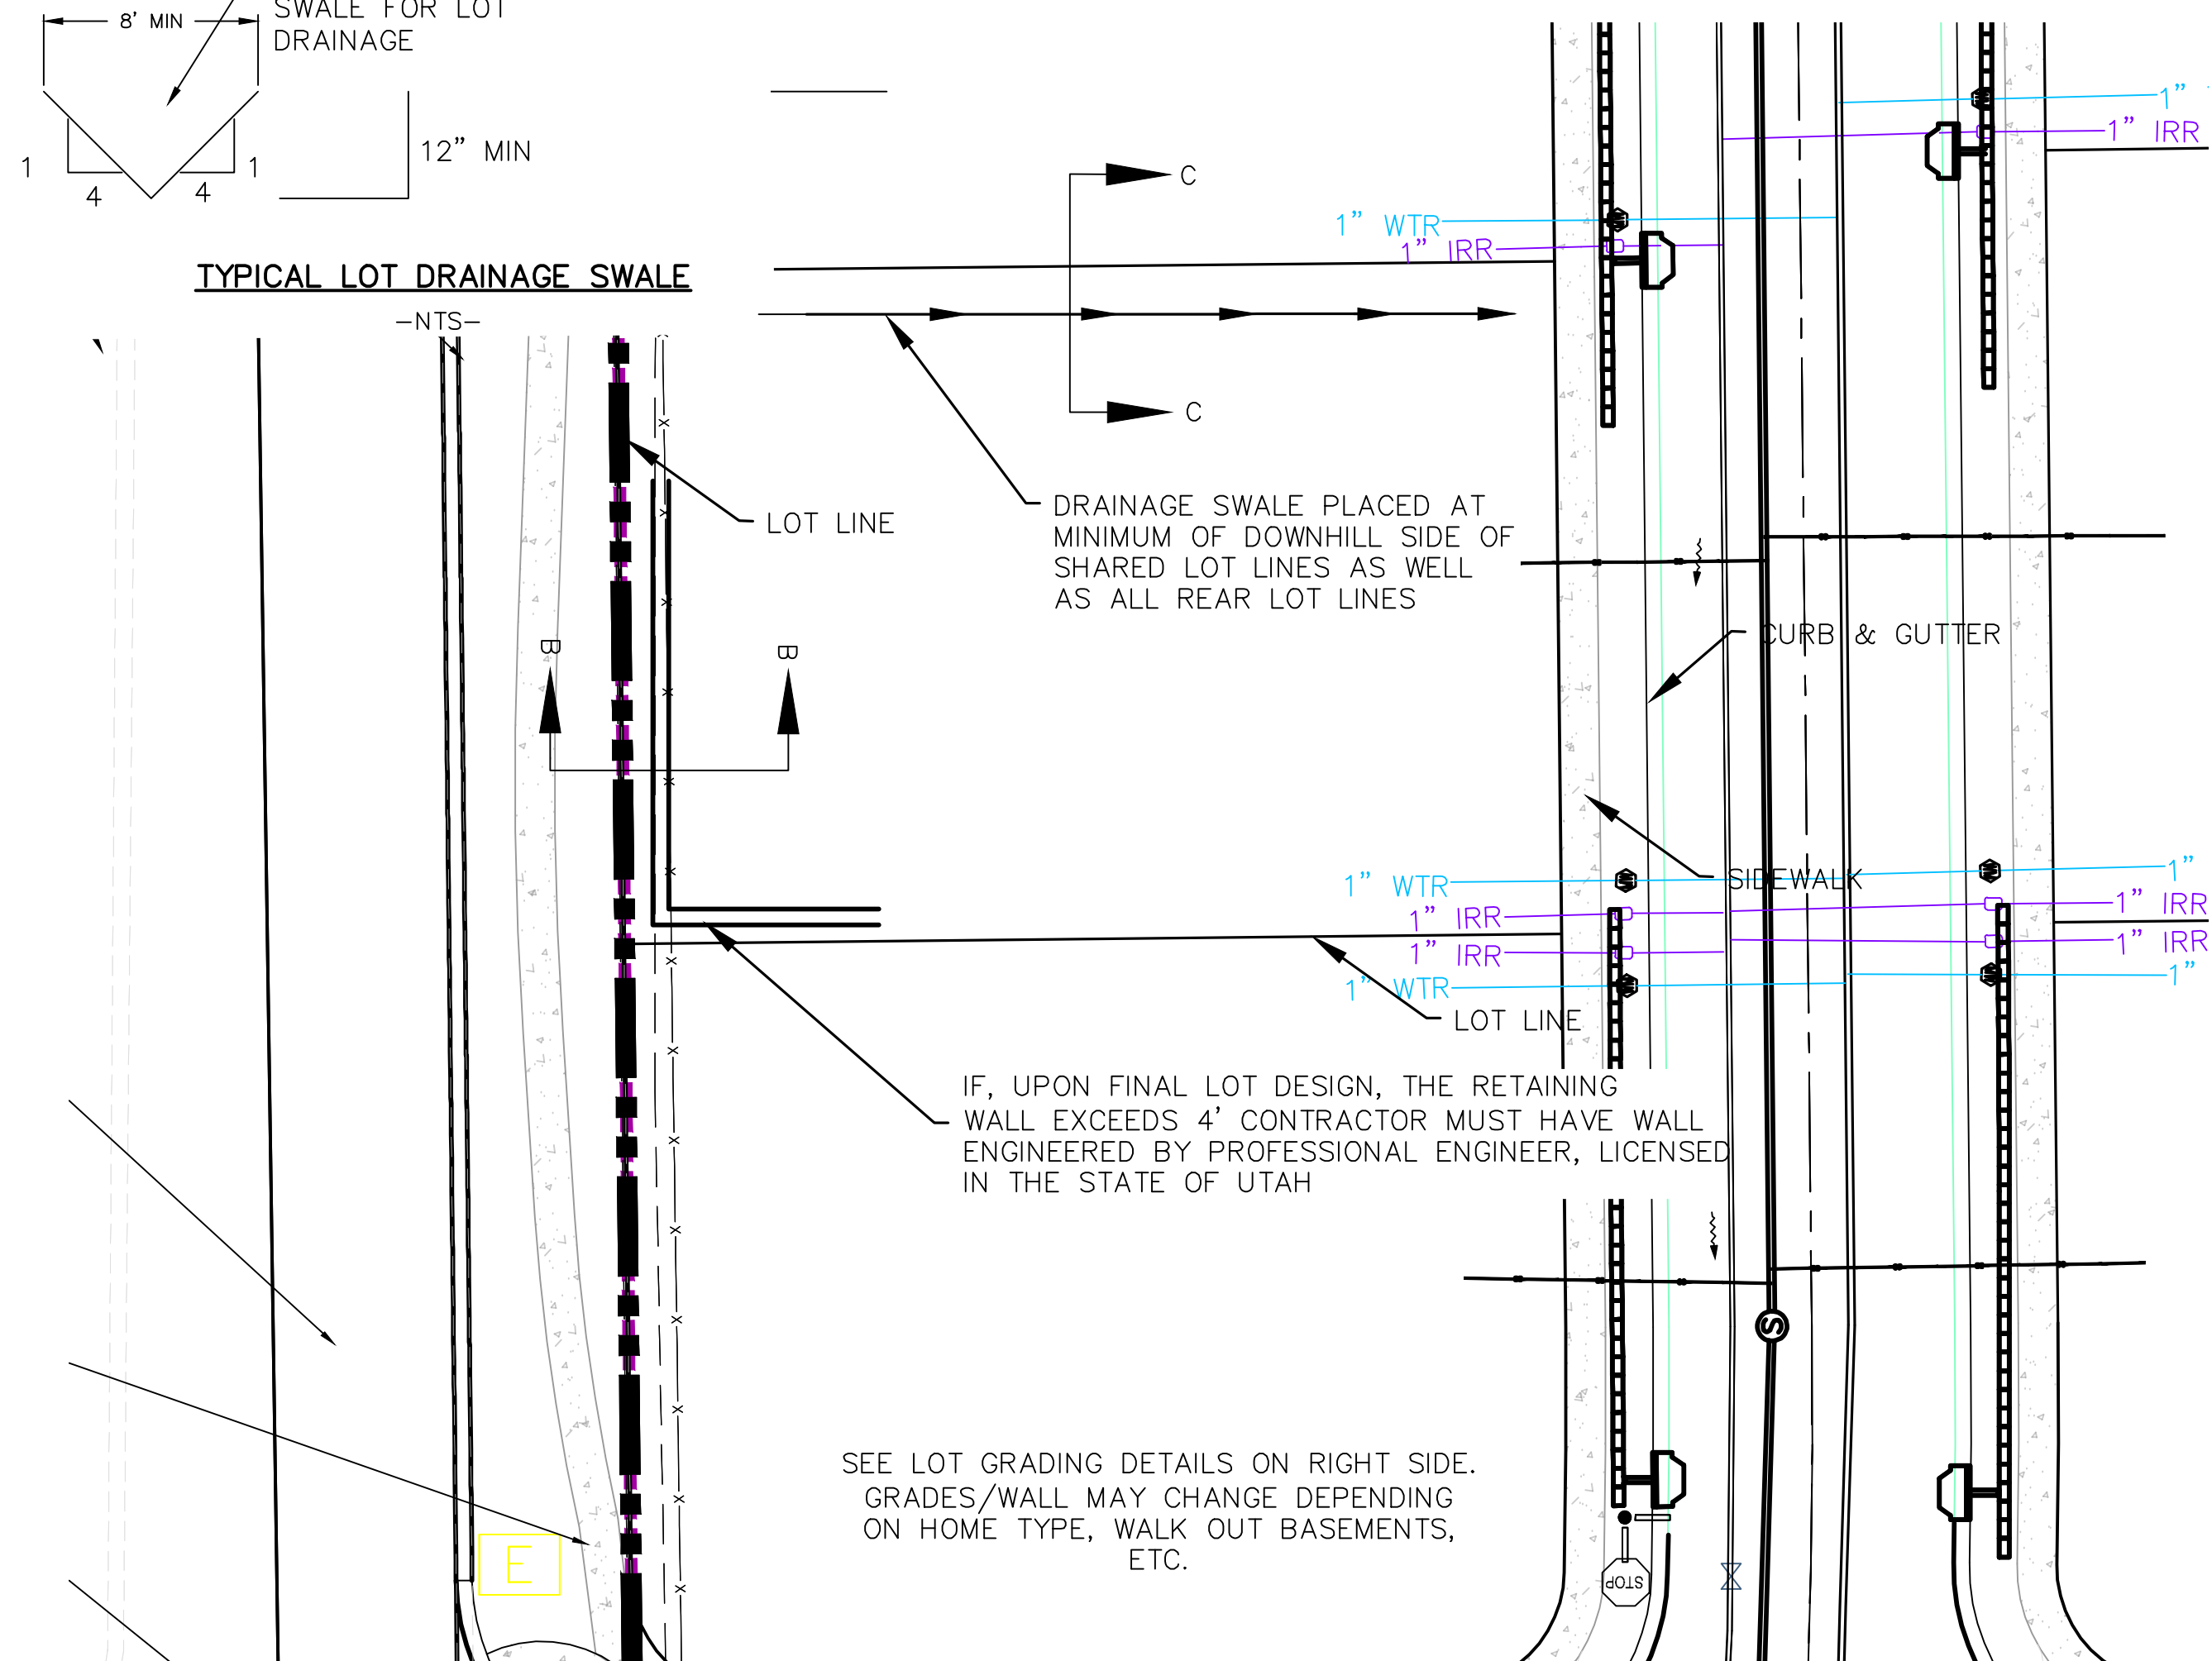


TYPICAL LOT GRADING
-NTS-

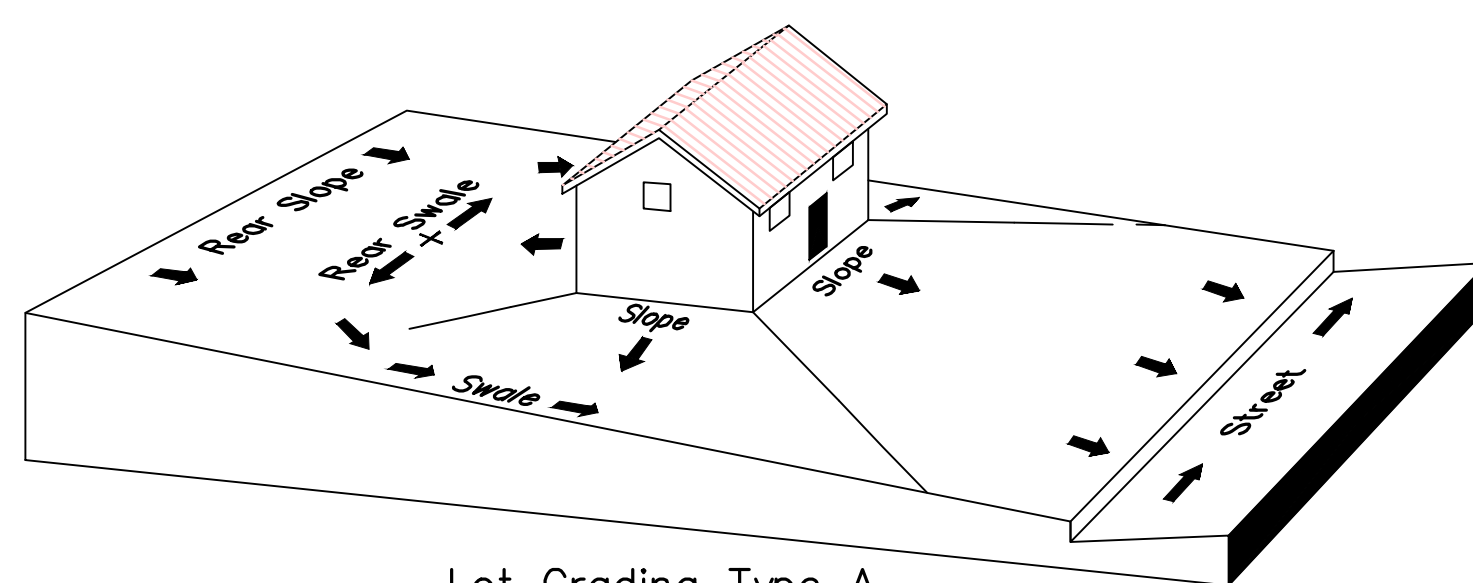

Lot Grading Type A
Drainage Directed Toward Front of Building

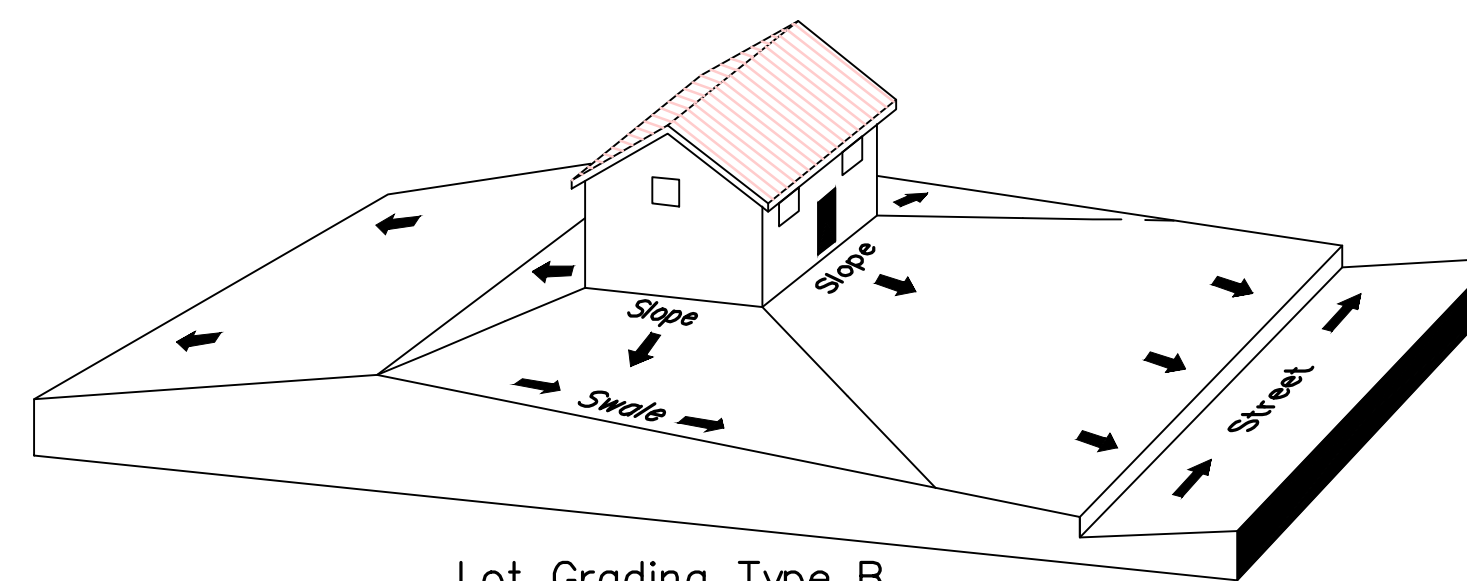

Lot Grading Type B
Drainage Directed Toward Front and Rear of Building

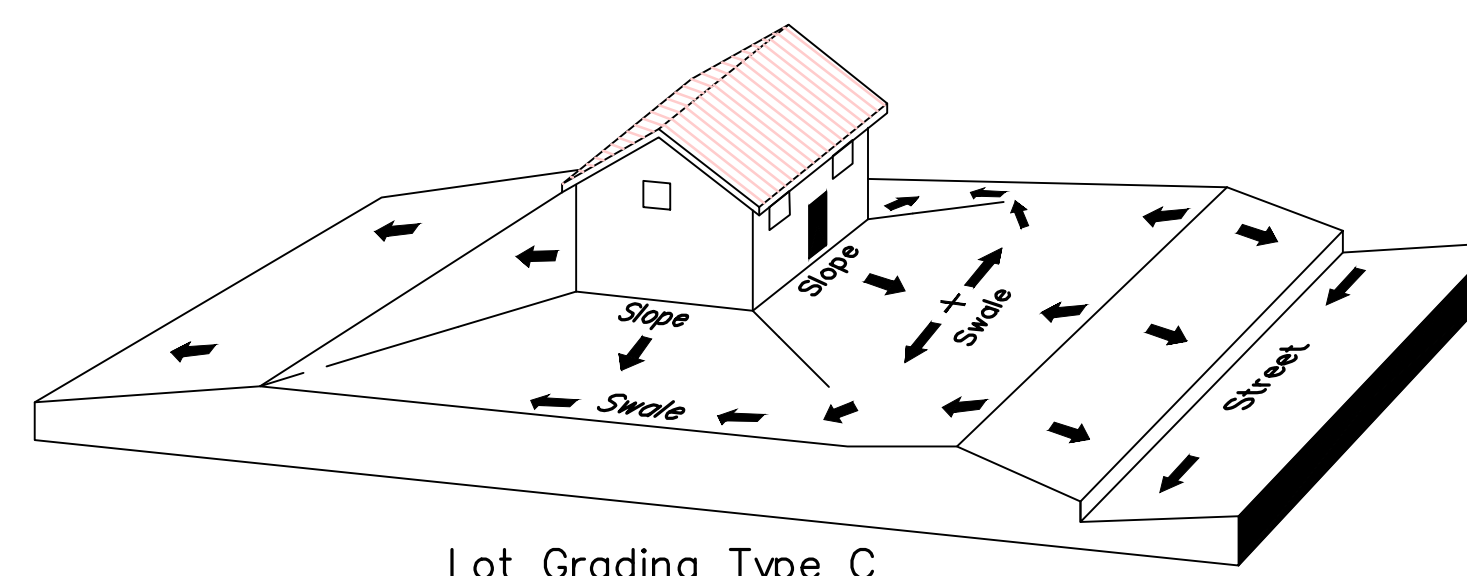

Lot Grading Type C
Drainage Directed Toward Rear of Building

Lot Drainage -

- At minimum, 50% of roof drains shall drain towards the street.
- All side downspouts are to be diverted toward the front or rear of the lot.
- Yards to be positively graded away from all window wells
- HOA's &/or homeowners are responsible for maintaining lot line drainage pathways through their properties per drainage plan.
- All lot lines are to be maintained as drainage pathways for accumulating runoff from adjoining lots.
- All lots shall meet the International Building Code standards and drain away from the structure.

1. THE DEVELOPER AND THE GENERAL CONTRACTOR UNDERSTAND THAT IT IS HIS/HER RESPONSIBILITY TO ENSURE THAT ALL IMPROVEMENTS INSTALLED WITHIN THIS DEVELOPMENT ARE CONSTRUCTED IN FULL COMPLIANCE WITH ALL STATE AND SANTAQUIN CITY CODES, ORDINANCES AND STANDARDS. THESE PLANS ARE NOT ALL INCLUSIVE OF ALL MINIMUM CODES, ORDINANCES AND STANDARDS. THIS FACT DOES NOT RELIEVE THE DEVELOPER OR GENERAL CONTRACTOR FROM FULL COMPLIANCE WITH ALL MINIMUM STATE AND SANTAQUIN CITY CODES, ORDINANCES AND STANDARDS.
2. ALL SPEED & TRAFFIC REGULATION SIGNS TO BE DETERMINED AND INSTALLED BY SANTAQUIN CITY. DEVELOPER TO PAY SIGN EXPENSES WITH DEVELOPMENT BOND.
3. 18" MIN. VERTICAL SEPARATION BETWEEN CULINARY WATER AND PI, STORM DRAIN, OR SANITARY SEWER AT ALL CROSSINGS. CULINARY WATER TO HAVE 4' MIN. COVER AS PER CITY STANDARD.
4. ALL RECOMMENDATIONS MADE IN A PERTINENT GEOTECHNICAL REPORT/STUDY SHALL BE FOLLOWED EXPLICITLY DURING CONSTRUCTION OF BUILDING AND SITE IMPROVEMENTS

region
Engineering
& Surveying
1776 N. State St. #110
Orem, UT 84057
P: 801.376.2245
regiondesignllc.com



HOLLOW FLATS
at SUMMIT RIDGE
LOCATED IN SECTION 10, TOWNSHIP 10, SOUTH
RANGE 1 EAST, SALT LAKE BASE AND MERIDIAN

DATE:6.5.2023

PROJECT #

REVISIONS:


1	
2	
3	

SHEET NAME:

GRADING PLANS

SHEET:

GR-05

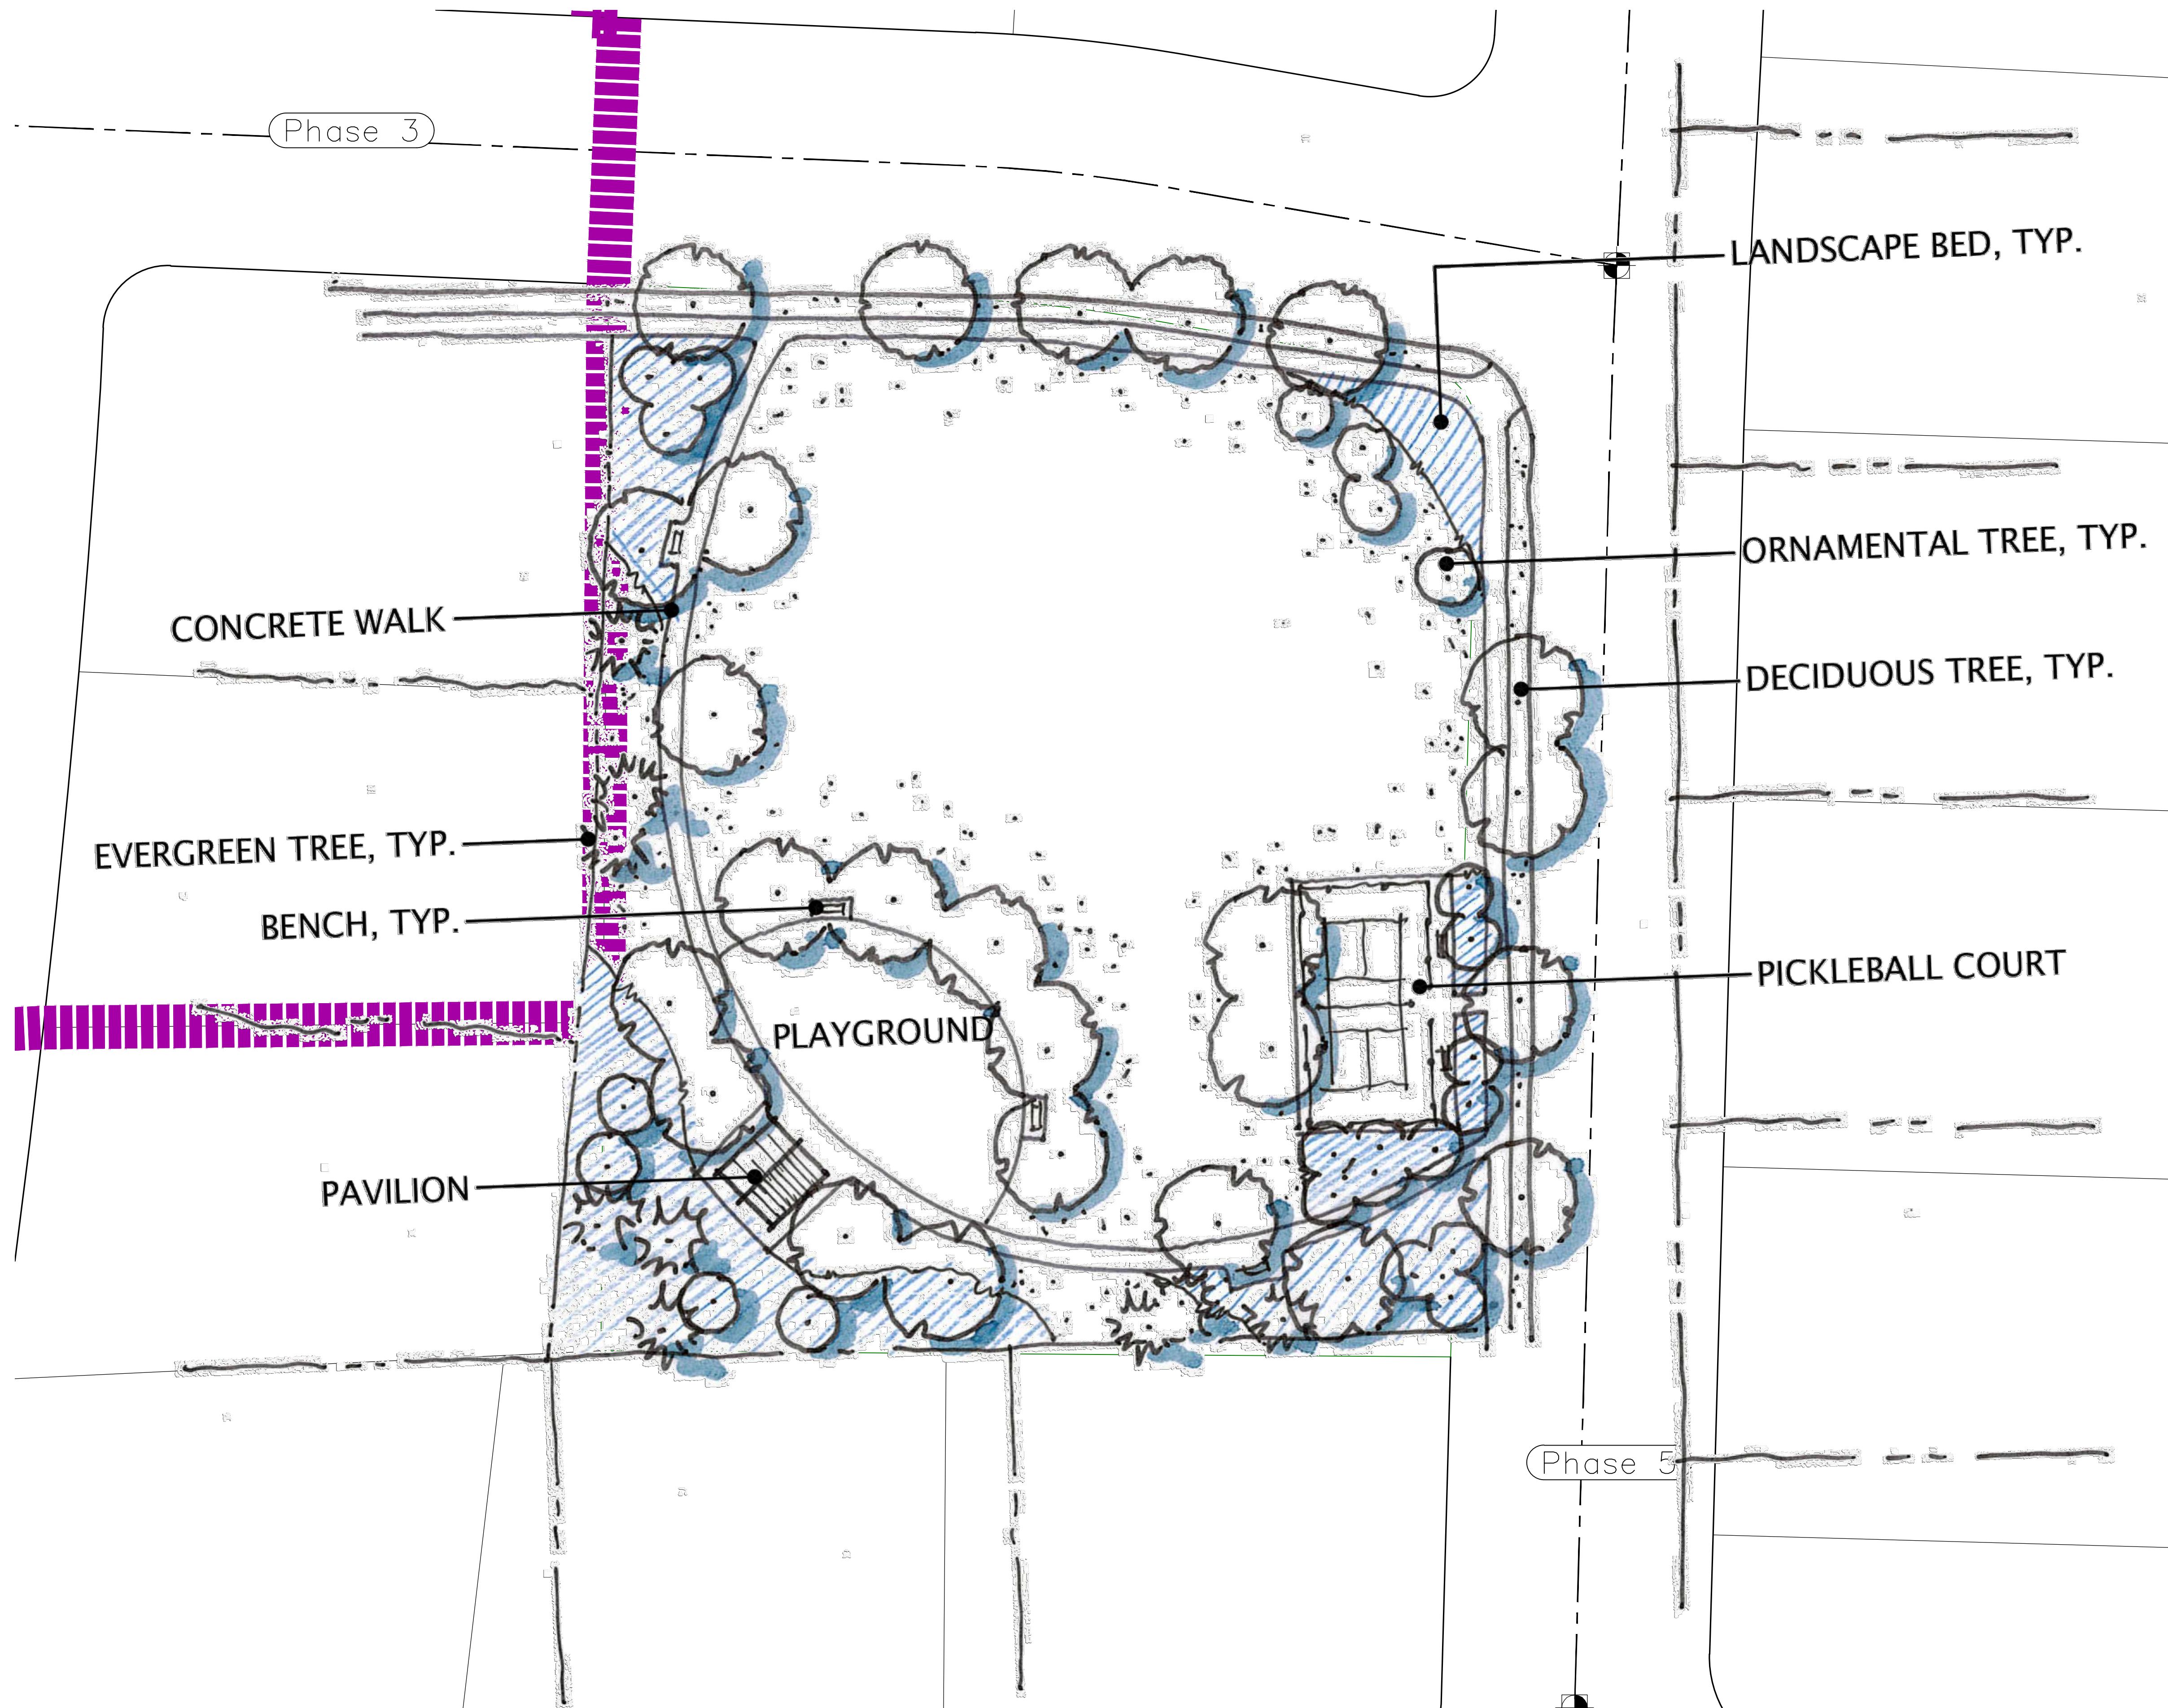

D:\PROPOSAL\REGION PROJECTS\REGION ENGINEERING PROJECTS\01 PROJECTS\2021\017_TANNER FLATS\01 SHEET FILES\PRELIMINARY\LS-01

region Engineering & Surveying
1776 N. State St. #110
Orem, UT 84057
P: 801.376.2245
regiondesignllc.com



HOLLOW FLATS
at SUMMIT RIDGE
LOCATED IN SECTION 10, TOWNSHIP 10, SOUTH
RANGE 1 EAST, SALT LAKE BASE AND MERIDIAN

DATE: 6.5.2023	
PROJECT #	
REVISIONS:	
1	
2	
3	

SHEET NAME:
LANDSCAPE PLAN
SHEET:
LS-01



D:\PROJECTS\REGION PROJECTS\REGION ENGINEERING PROJECTS\01 PROJECTS\2021\012_TANNER FLATS\01 SHEET FILES\PRELIMINARY\FEN-01



region
Engineering & Surveying
1776 N. State St. #110
Orem, UT 84057
P: 801.376.2245
regiondesignllc.com



HOLLOW FLATS
at SUMMIT RIDGE

LOCATED IN SECTION 10, TOWNSHIP 10, SOUTH
RANGE 1 EAST, SALT LAKE BASE AND MERIDIAN

DATE: 6.5.2023	
PROJECT #	
REVISIONS:	
1	
2	
3	

SHEET NAME:
FENCING PLAN

SHEET:
FEN-01

NOTES:

1. IN THE EVENT THAT ANY UNFORESEEN CONDITIONS NOT COVERED BY THESE NOTES ARE ENCOUNTERED DURING GRADING OPERATIONS, THE OWNER/ENGINEER IS TO BE IMMEDIATELY NOTIFIED FOR DIRECTION.
2. IT IS THE RESPONSIBILITY OF THE CONTRACTOR TO PERFORM ALL NECESSARY CUTS AND FILLS WITHIN THE LIMITS OF THIS PROJECT AND THE RELATED OFF-SITE WORK, SO AS TO GENERATE THE DESIRED SUBGRADE, FINISH GRADES AND SLOPES SHOWN.
3. CONTRACTOR IS TO TAKE FULL RESPONSIBILITY FOR ALL EXCAVATION. ADEQUATE SHORING IS TO BE DESIGNED AND PROVIDED BY THE CONTRACTOR TO PREVENT UNDERMINING OF ANY ADJACENT FEATURES OR FACILITIES AND/OR CAVING OF THE EXCAVATION.
4. THE CONTRACTOR IS WARNED THAT AN EARTHWORK BALANCE WAS NOT NECESSARILY THE INTENT OF THIS PROJECT. ANY ADDITIONAL MATERIAL REQUIRED OR LEFTOVER MATERIAL FOLLOWING EARTHWORK OPERATIONS BECOMES THE RESPONSIBILITY OF THE CONTRACTOR.
5. THE GRADING CONTRACTOR IS RESPONSIBLE TO COORDINATE WITH THE OWNER TO PROVIDE FOR THE REQUIREMENTS OF THE PROJECT STORM WATER POLLUTION PREVENTION PLAN (SWPPP) AND ASSOCIATED PERMIT.
6. ALL CUT AND FILL SLOPES ARE TO BE PROTECTED UNTIL EFFECTIVE EROSION CONTROL HAS BEEN ESTABLISHED.
7. THE USE OF POTABLE WATER WITHOUT A SPECIAL PERMIT FOR BUILDING OR CONSTRUCTION PURPOSED INCLUDING CONSOLIDATION OF BACKFILL OR DUST CONTROL IS PROHIBITED. THE CONTRACTOR IS TO OBTAIN ALL NECESSARY PERMITS FOR CONSTRUCTION WATER.
8. THE CONTRACTOR IS TO MAINTAIN THE STREETS, SIDEWALKS, AND ALL OTHER PUBLIC RIGHT-OF-WAY IN A CLEAN, SAFE AND USABLE CONDITION. ALL SPILLS OF SOIL, ROCK OR CONSTRUCTION DEBRIS IS TO BE PROMPTLY REMOVED FROM THE PUBLICLY OWNED PROPERTY DURING CONSTRUCTION AND UPON COMPLETION OF THE PROJECT. ALL ADJACENT PROPERTY, PRIVATE OR PUBLIC IS TO BE MAINTAINED IN A CLEAN, SAFE AND USABLE CONDITION.
9. IN THE EVENT THAT ANY TEMPORARY CONSTRUCTION ITEM IS REQUIRED THAT IS NOT SHOWN ON THESE DRAWINGS, THE OWNER AGREES TO PROVIDE AND INSTALL SUCH ITEM AT HIS OWN EXPENSE AND AT THE DIRECTION OF THE ENGINEERING DEPARTMENT. TEMPORARY CONSTRUCTION INCLUDES DITCHES, BERMS, ROAD SIGNS AND BARRICADES, ETC.

PROJECT INFORMATION SIGN

ANY ACTIVITY THAT REQUIRES A GRADING PERMIT SHALL INSTALL AND MAINTAIN A PROJECT INFORMATION SIGN IN ACCORDANCE WITH THE FOLLOWING REQUIREMENTS:

1. THE SIGN SHALL BE INSTALLED PRIOR TO BEGINNING ACTUAL CONSTRUCTION ACTIVITIES OR INITIATING ANY TYPE OF EARTH-MOVING OPERATIONS.
2. THE SIGN SHALL BE INSTALLED AT A PROMINENT LOCATION ON THE PROPERTY NEAR THE MAIN ENTRANCE OF THE CONSTRUCTION SITE. TRAFFIC VISIBILITY SHALL BE MAINTAINED BY PLACING THE SIGN BACK FROM THE MAIN INGRESS / EGRESS LOCATION AND AT ANY APPLICABLE INTERSECTION FOR PROPER SIGHT TRIANGLE CLEARANCES.
3. THE SIGN MAY BE REMOVED ONCE FINAL STABILIZATION HAS BEEN ACHIEVED ON ALL PORTIONS OF THE SITE FOR WHICH THE PERSON IS RESPONSIBLE AND IS APPROVED BY THE CITY.
4. THE SIGN SHALL BE A MINIMUM OF 48" x 48" AND THE FOLLOWING INFORMATION SHALL BE DISPLAYED ON THE SIGN WITH THE DESIGNATED ALPHA AND NUMERIC DIMENSIONS. SIGN BOARDS WRITTEN IN LONGHAND ARE UNACCEPTABLE.

DEVELOPERS NAME
DAVID SHAFER

PROJECT NAME
THE VISTA @ SUMMIT RIDGE - PHASE 1
PERMIT NUMBER
(4" Bold Numbers)

FOR PROJECT SITE CONCERNS CONTACT
(6" Uppercase Bold Letters)

Office Phone Contact ###-###-####
(4" Bold Numbers)
Cell Phone Contact ###-###-####
(4" Bold Numbers)

IF NO RESPONSE PLEASE CONTACT CITY OFFICE AT
CITY ENGINEER
(3" Uppercase Bold Letters and 3" Bold Numbers)

5. THE TEXT HEIGHT SHALL BE A MINIMUM AS SHOWN ON THE TEMPLATE ABOVE, AND MUST CONTRAST WITH LETTERING, TYPICALLY BLACK TEXT WITH WHITE BACKGROUND.
6. THE LOWER EDGE OF THE SIGN BOARD MUST BE A MINIMUM OF THREE (3) FEET AND A MAXIMUM OF FIVE (5) FEET ABOVE GRADE. SIGN MAY BE POSTED ON A TRAILER IF IT MEETS THESE REQUIREMENTS.

1. THE DEVELOPER AND THE GENERAL CONTRACTOR UNDERSTAND THAT IT IS HIS/HER RESPONSIBILITY TO ENSURE THAT ALL IMPROVEMENTS INSTALLED WITHIN THIS DEVELOPMENT ARE CONSTRUCTED IN FULL COMPLIANCE WITH ALL STATE AND SANTAQUIN CITY CODES, ORDINANCES AND STANDARDS. THESE PLANS ARE NOT ALL INCLUSIVE OF ALL MINIMUM CODES, ORDINANCES AND STANDARDS. THIS FACT DOES NOT RELIEVE THE DEVELOPER OR GENERAL CONTRACTOR FROM FULL COMPLIANCE WITH ALL MINIMUM STATE AND SANTAQUIN CITY CODES, ORDINANCES AND STANDARDS.
2. ALL SPEED & TRAFFIC REGULATION SIGNS TO BE DETERMINED AND INSTALLED BY SANTAQUIN CITY. DEVELOPER TO PAY SIGN EXPENSES WITH DEVELOPMENT BOND.
3. ALL SERVICE LATERALS SHALL BE INSTALLED PER SANTAQUIN STANDARDS AND DETAIL 2, SHEET 5 UNLESS OTHERWISE NOTED.
4. 18" MIN. VERTICAL SEPARATION BETWEEN CULINARY WATER AND PI, STORM DRAIN, OR SANITARY SEWER AT ALL CROSSINGS. CULINARY WATER TO HAVE 4' MIN. COVER AS PER CITY STANDARD.
5. ALL BUILDING PERMITS ARE REQUIRED TO HAVE A GRADING PLAN SUBMITTED FOR REVIEW AT THE TIME THAT THE BUILDING PERMIT IS APPLIED FOR.
6. ALL RECOMMENDATIONS MADE IN A PERTINENT GEOTECHNICAL REPORT/STUDY SHALL BE FOLLOWED EXPLICITLY DURING CONSTRUCTION OF BUILDING AND SITE IMPROVEMENTS.


CONSTRUCTION PHASE STORM WATER POLLUTION PROTECTION PLAN BEST MANAGEMENT PRACTICES (BMP)

BMP#	BMP SYMBOL	TITLE	LOCATION	DURATION
C101	101	PRESERVING NATURAL VEGETATION	PER CONTRACTOR	BEGINNING OF CONSTRUCTION THROUGH COMPLETION OF SITE IMPROVEMENTS
C105	105	STABILIZED CONSTRUCTION ENTRANCE	AS SHOWN	BEGINNING OF CONSTRUCTION THROUGH COMPLETION OF ASPHALT IMPROVEMENTS
C106	106	WHEEL WASH	AS SHOWN	AS NECESSARY
C151	151	CONCRETE WASTE MANAGEMENT	PER CONTRACTOR/ AS SHOWN	BEGINNING OF CONSTRUCTION THROUGH COMPLETION OF SITE IMPROVEMENTS
C190	190	PORTABLE TOILETS	PER CONTRACTOR/ AS SHOWN	BEGINNING OF CONSTRUCTION THROUGH COMPLETION OF SITE IMPROVEMENTS
C220	220	STORM DRAIN INLET PROTECTION	AS SHOWN	COMMENCEMENT OF GRADING THROUGH COMPLETION OF SITE IMPROVEMENTS
C233	233	SILT FENCE	AS SHOWN	COMMENCEMENT OF GRADING THROUGH COMPLETION OF SITE IMPROVEMENTS
C233	240	SEDIMENT TRAP	AS SHOWN	BEGINNING OF CONSTRUCTION TO PLACEMENT OF ASPHALT

NORTH

0 100 200 400 600

(24"x36")
SCALE 1" = 200'
(11"x17")
SCALE 1" = 400'

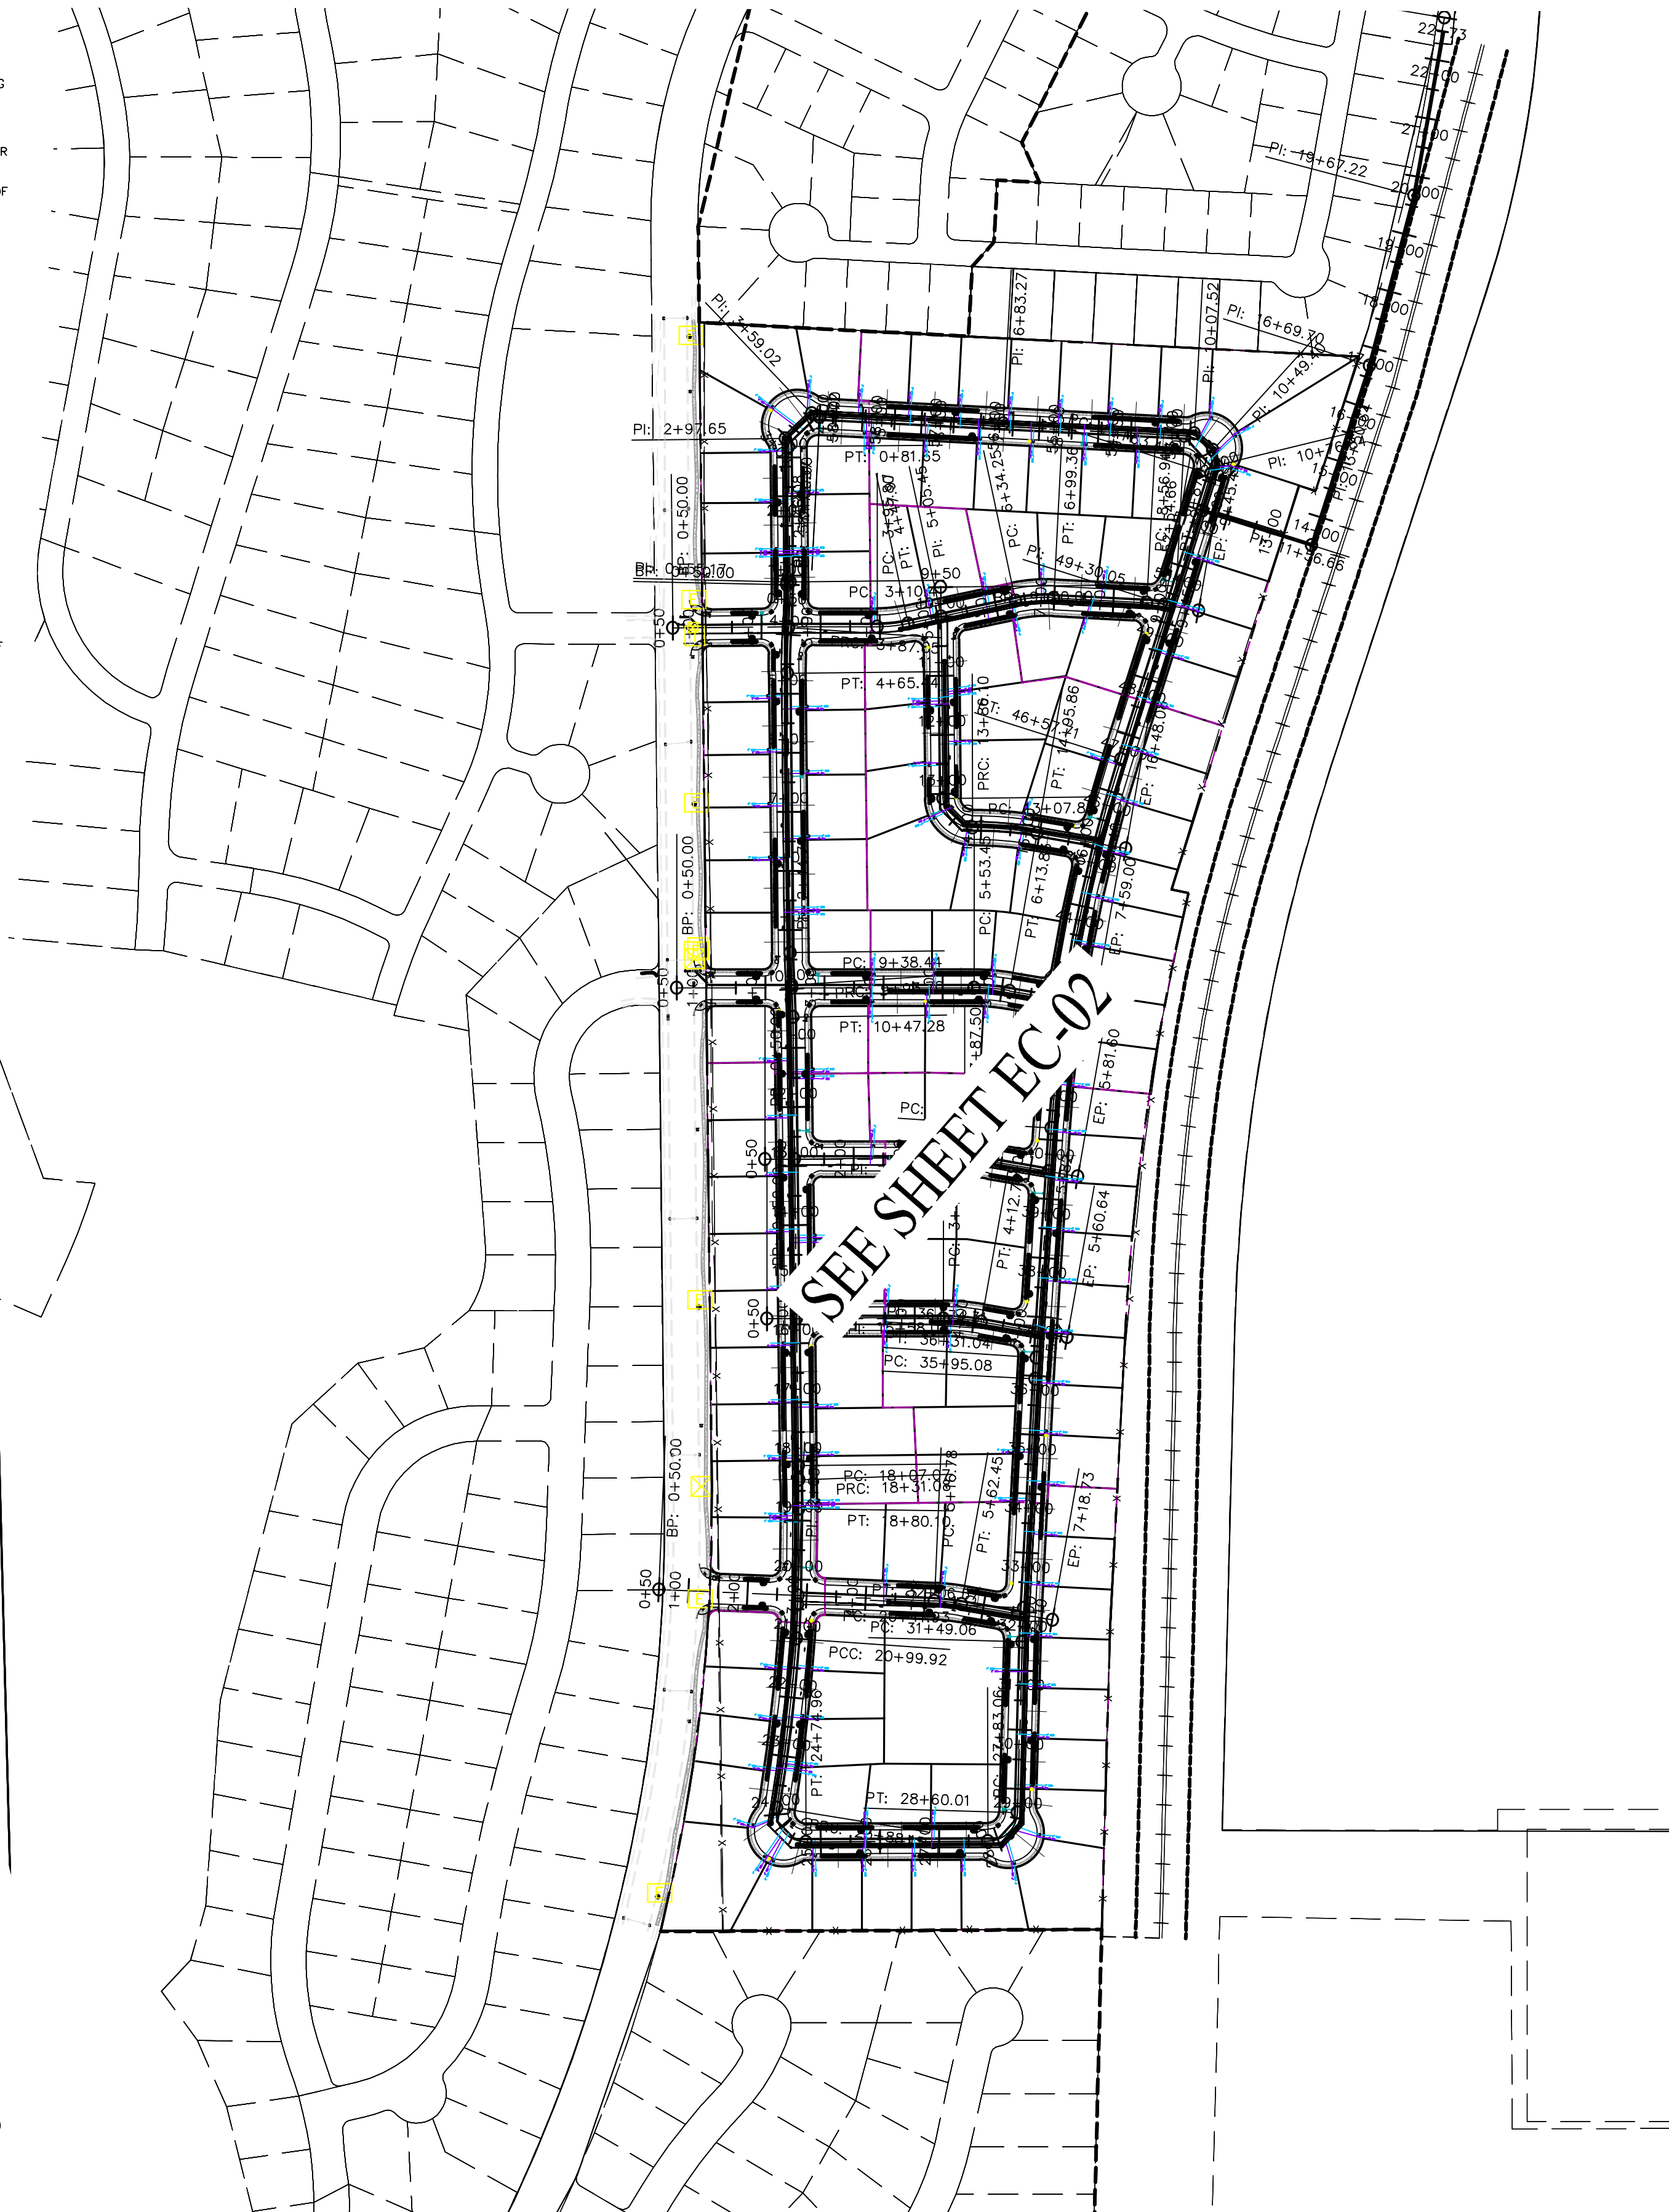

DATE:6.5.2023

PROJECT #

REVISIONS:


1
2
3

SHEET NAME:

EROSION CONTROL PLAN

SHEET:

EC-01

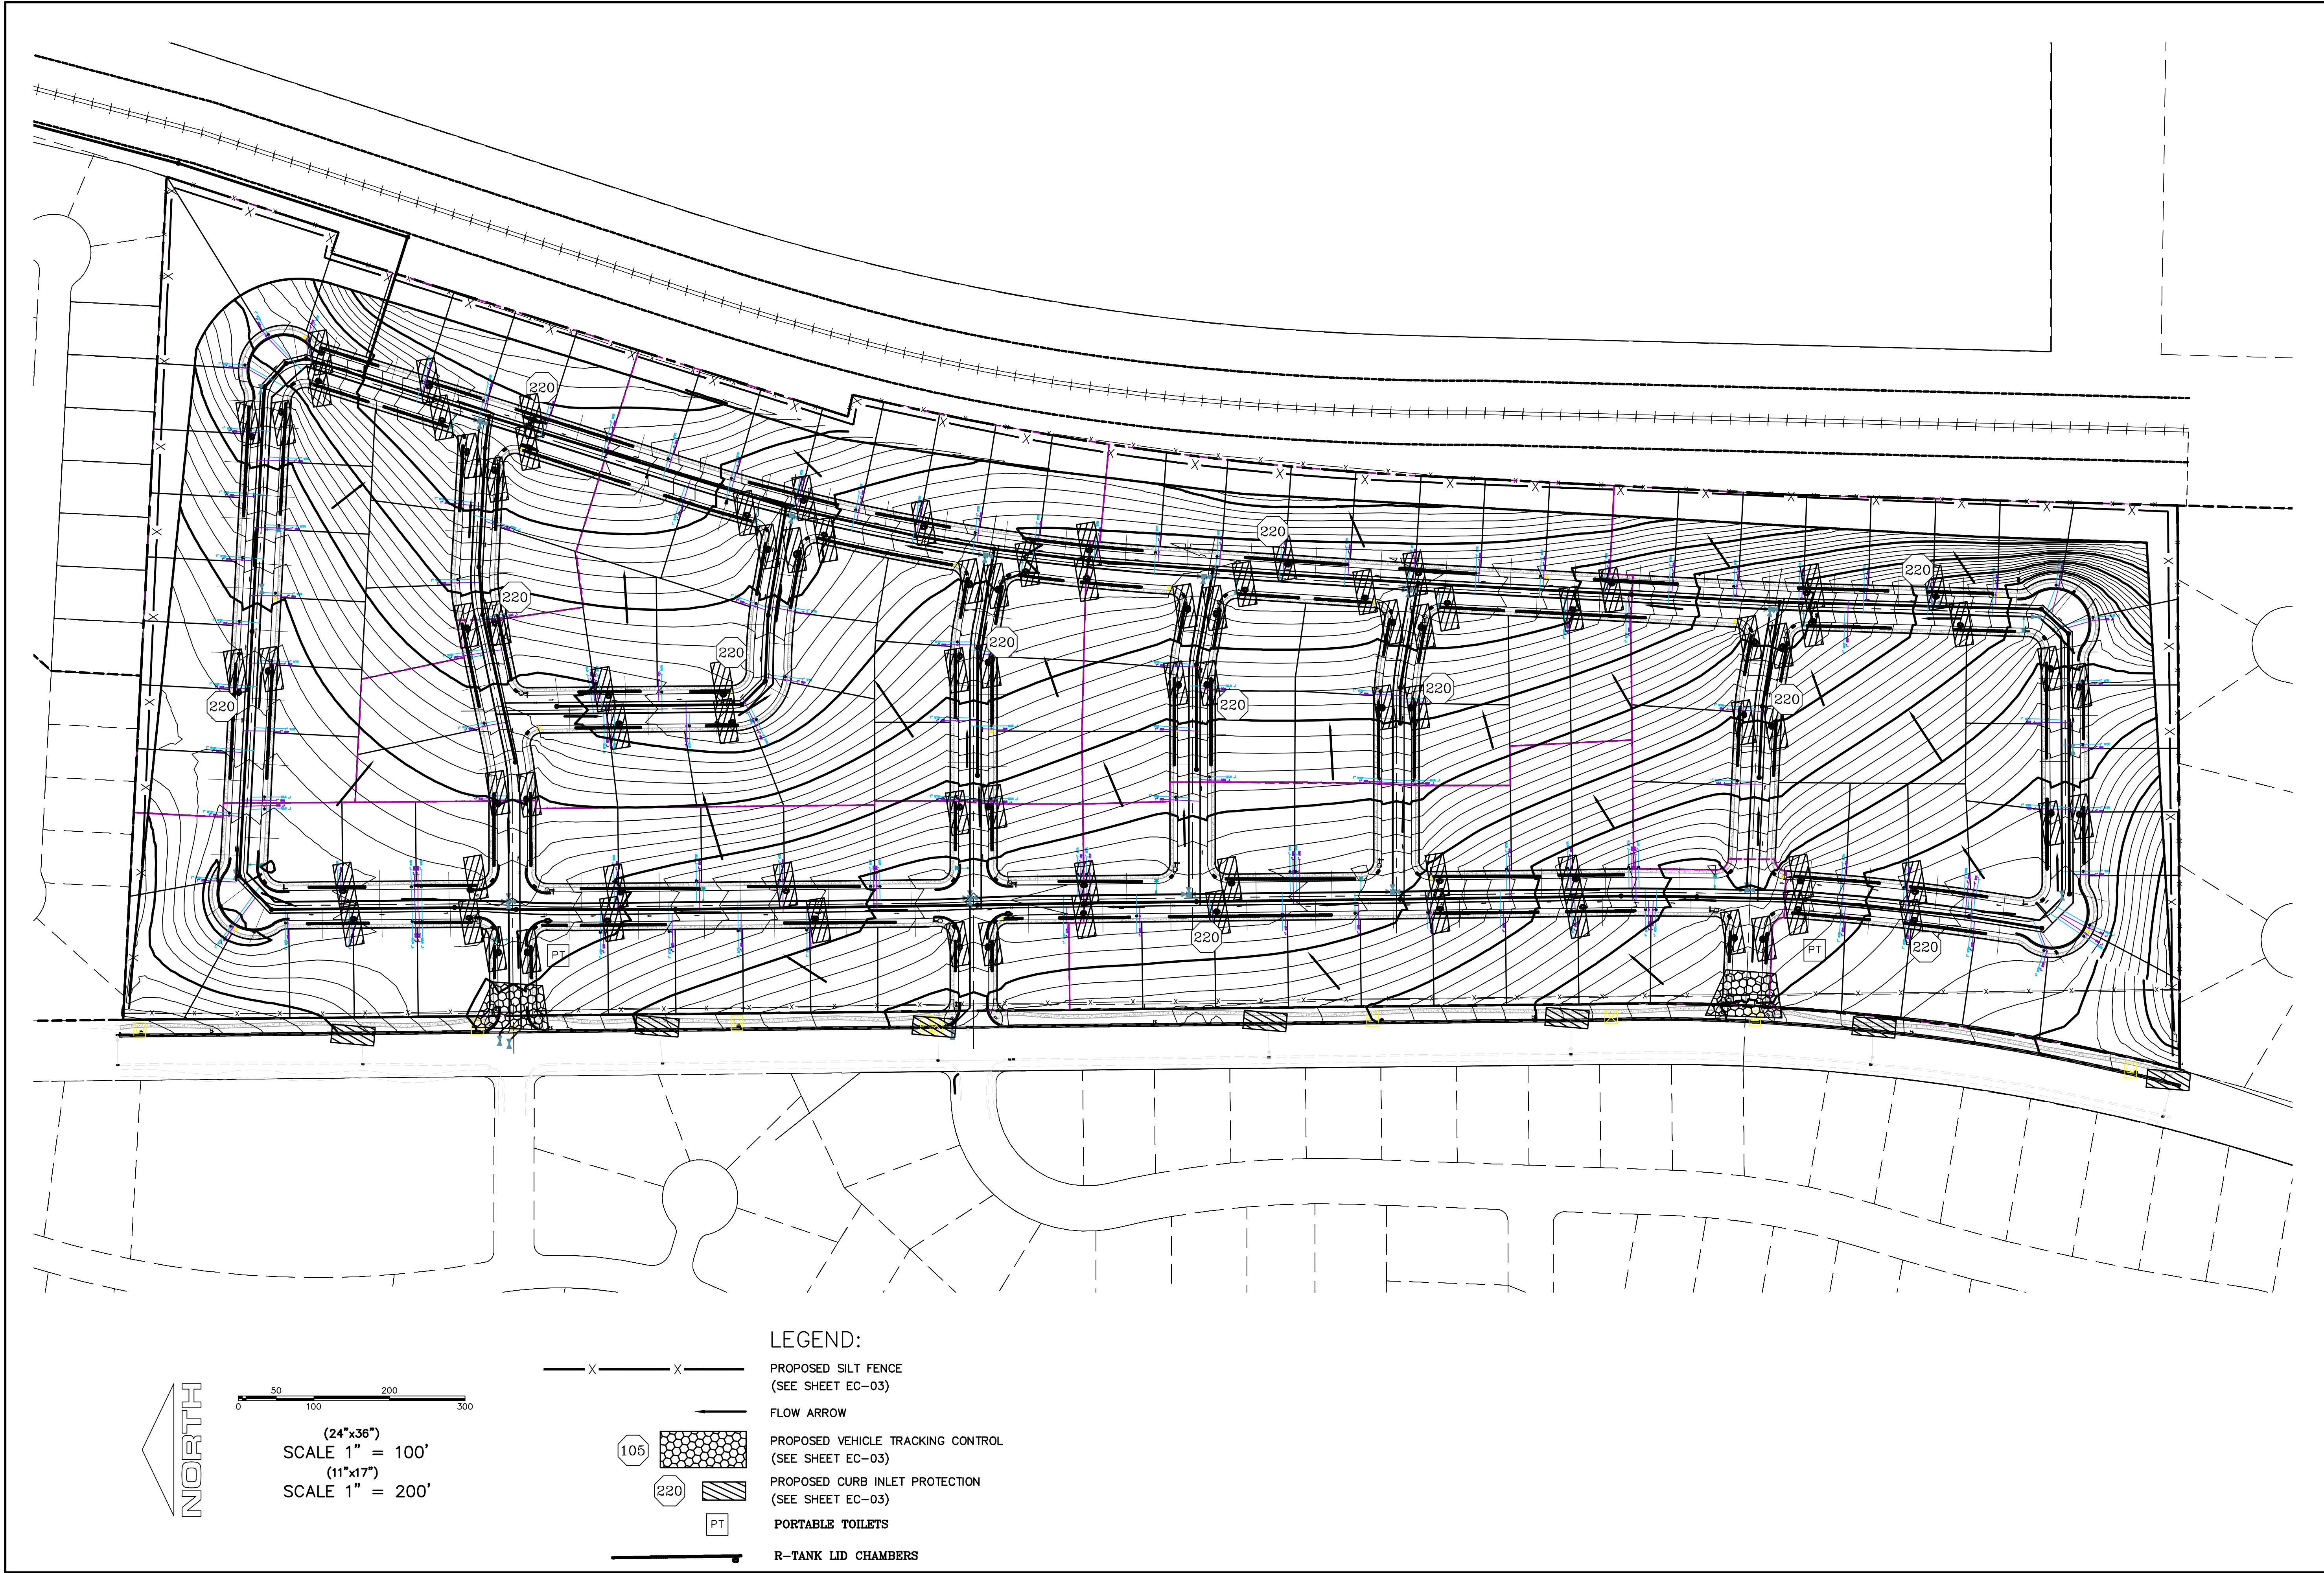

D:\PROPOSAL\REGION PROJECTS\REGION ENGINEERING PROJECTS\01 PROJECTS\2021\01_TANNER FLATS\2_SHEET FILES\PRELIMINARY\EC-01



region
Engineering & Surveying
1776 N. State St. #110
Orem, UT 84057
P: 801.376.2245
regiondesignllc.com




**HOLLOW FLATS
at SUMMIT RIDGE**
LOCATED IN SECTION 10, TOWNSHIP 10, SOUTH
RANGE 1 EAST, SALT LAKE BASE AND MERIDIAN


DATE: 6.5.2023	
PROJECT #	
REVISIONS:	
1	
2	
3	

SHEET NAME:
EROSION CONTROL PLAN


SHEET:
EC-02

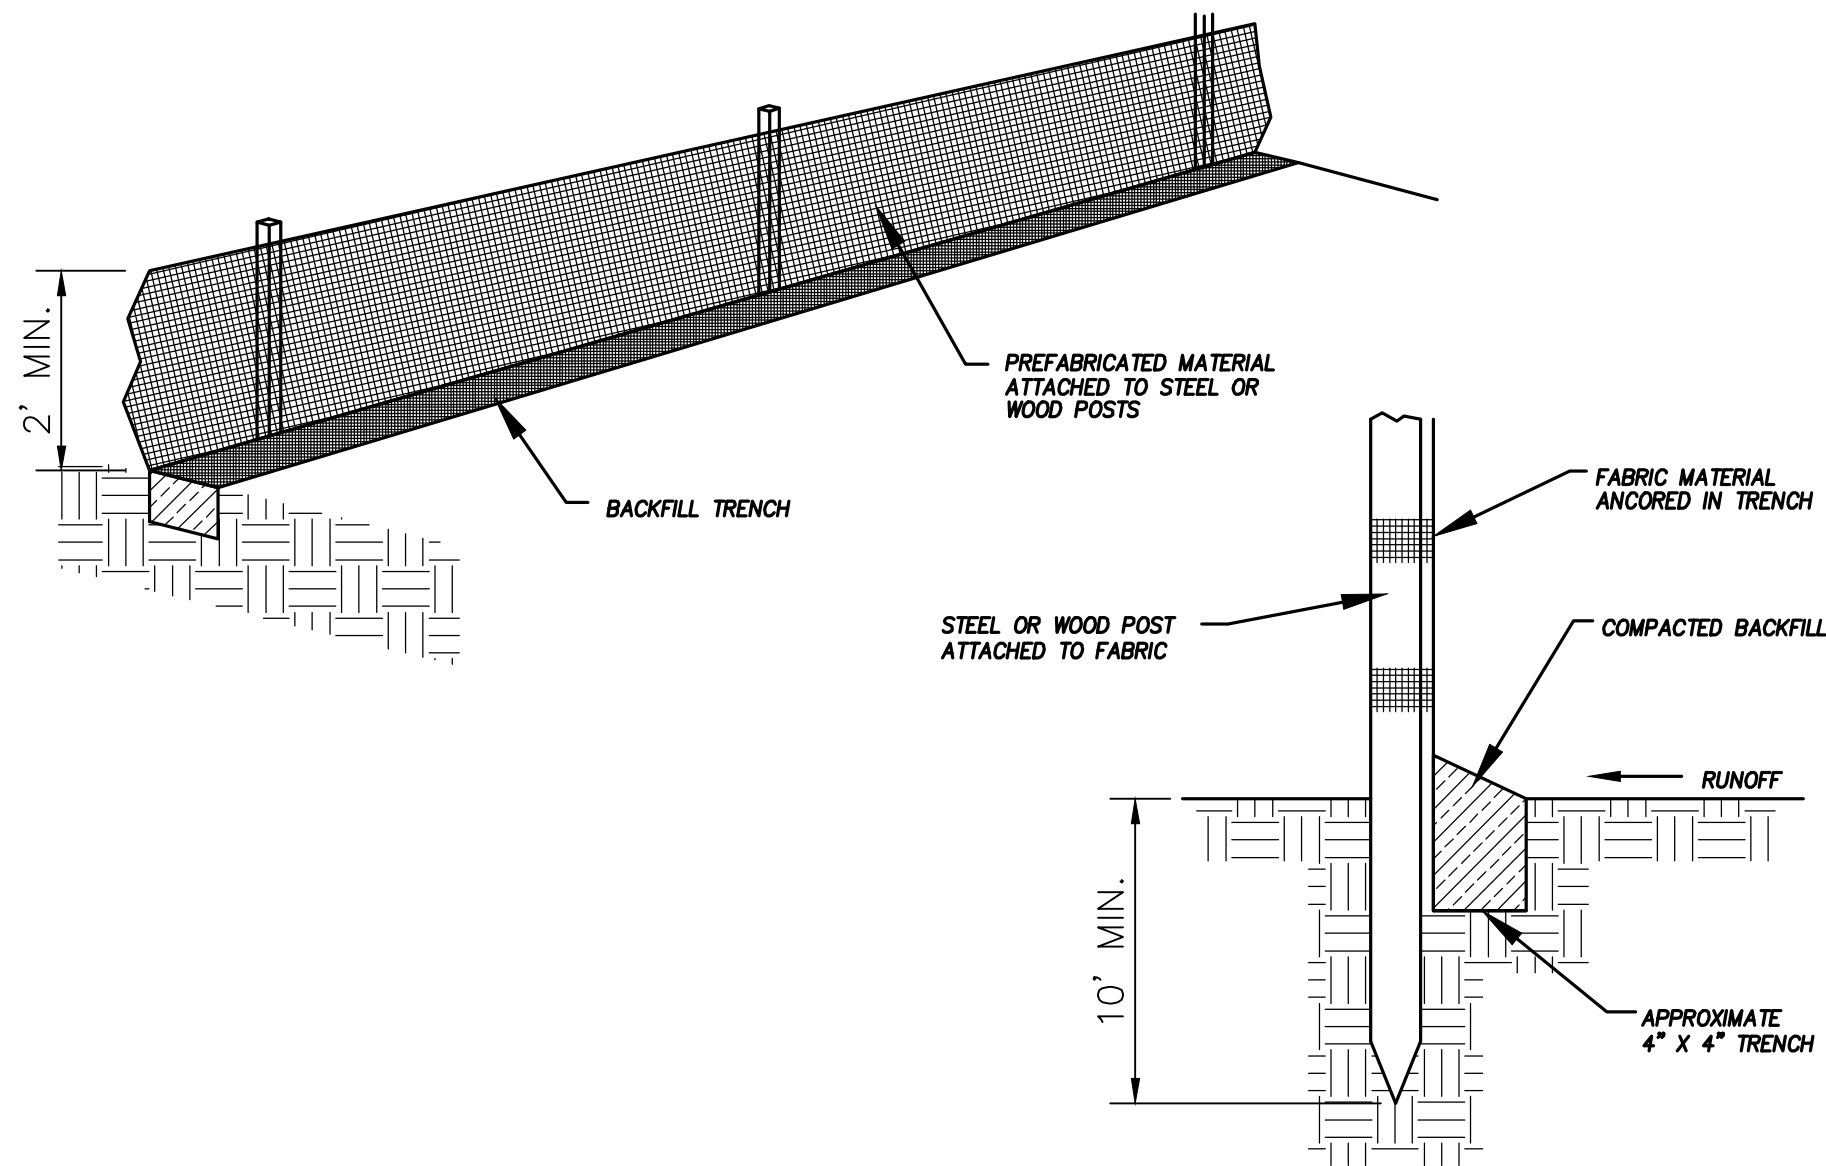


DETAIL-A
SILT FENCE DETAIL
-NTS-

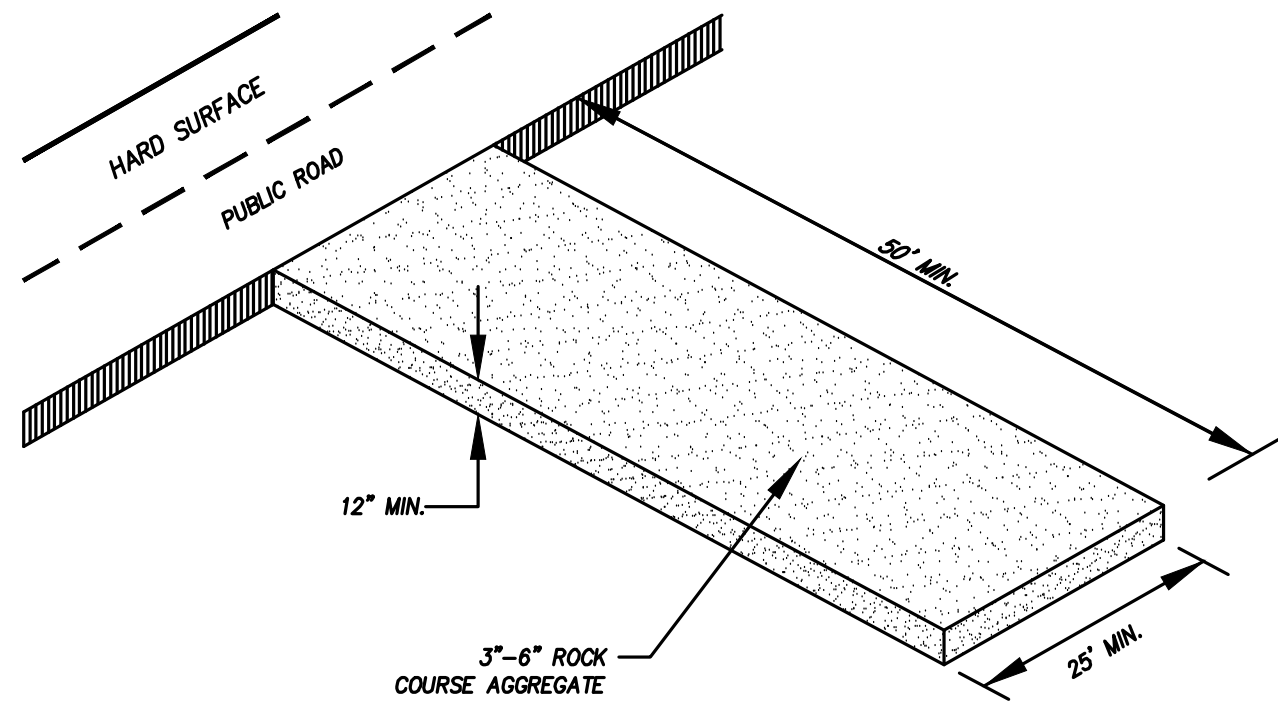

DETAIL-B
VEHICLE TRACKING DETAIL
NOT TO SCALE

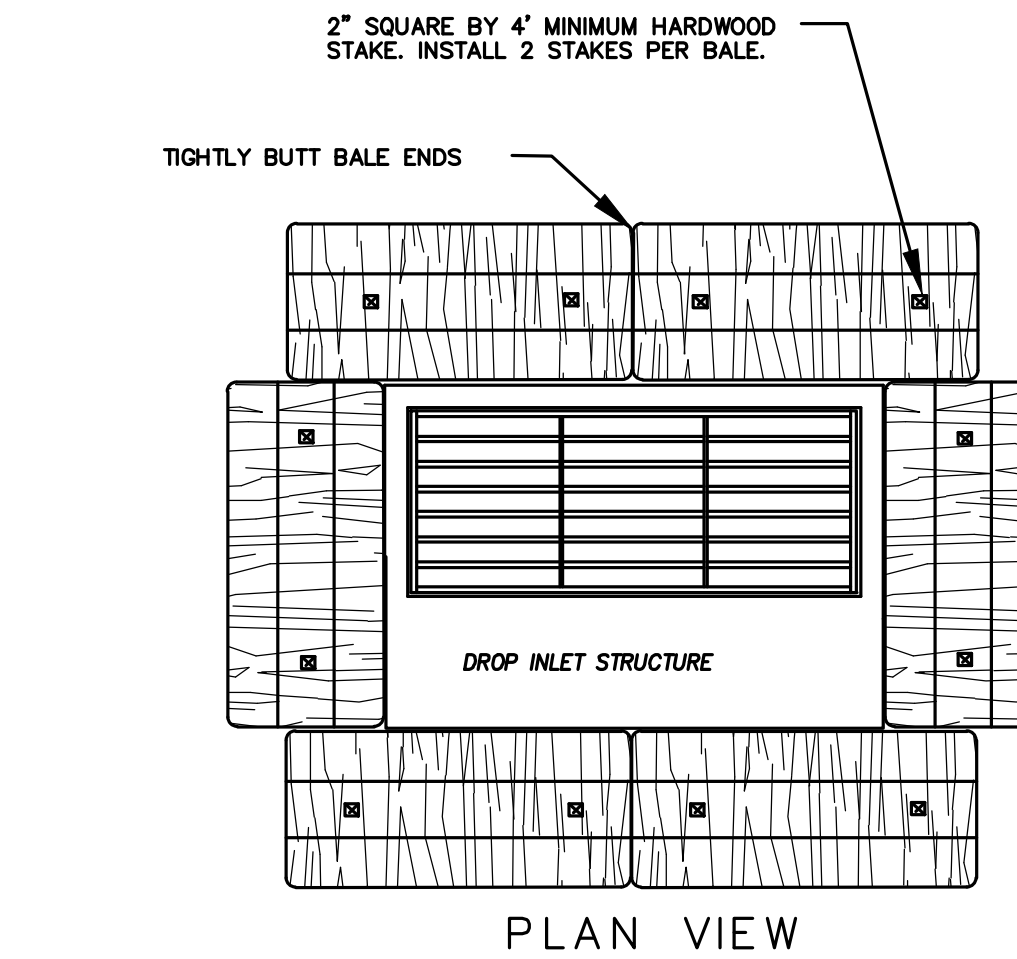

PLAN VIEW

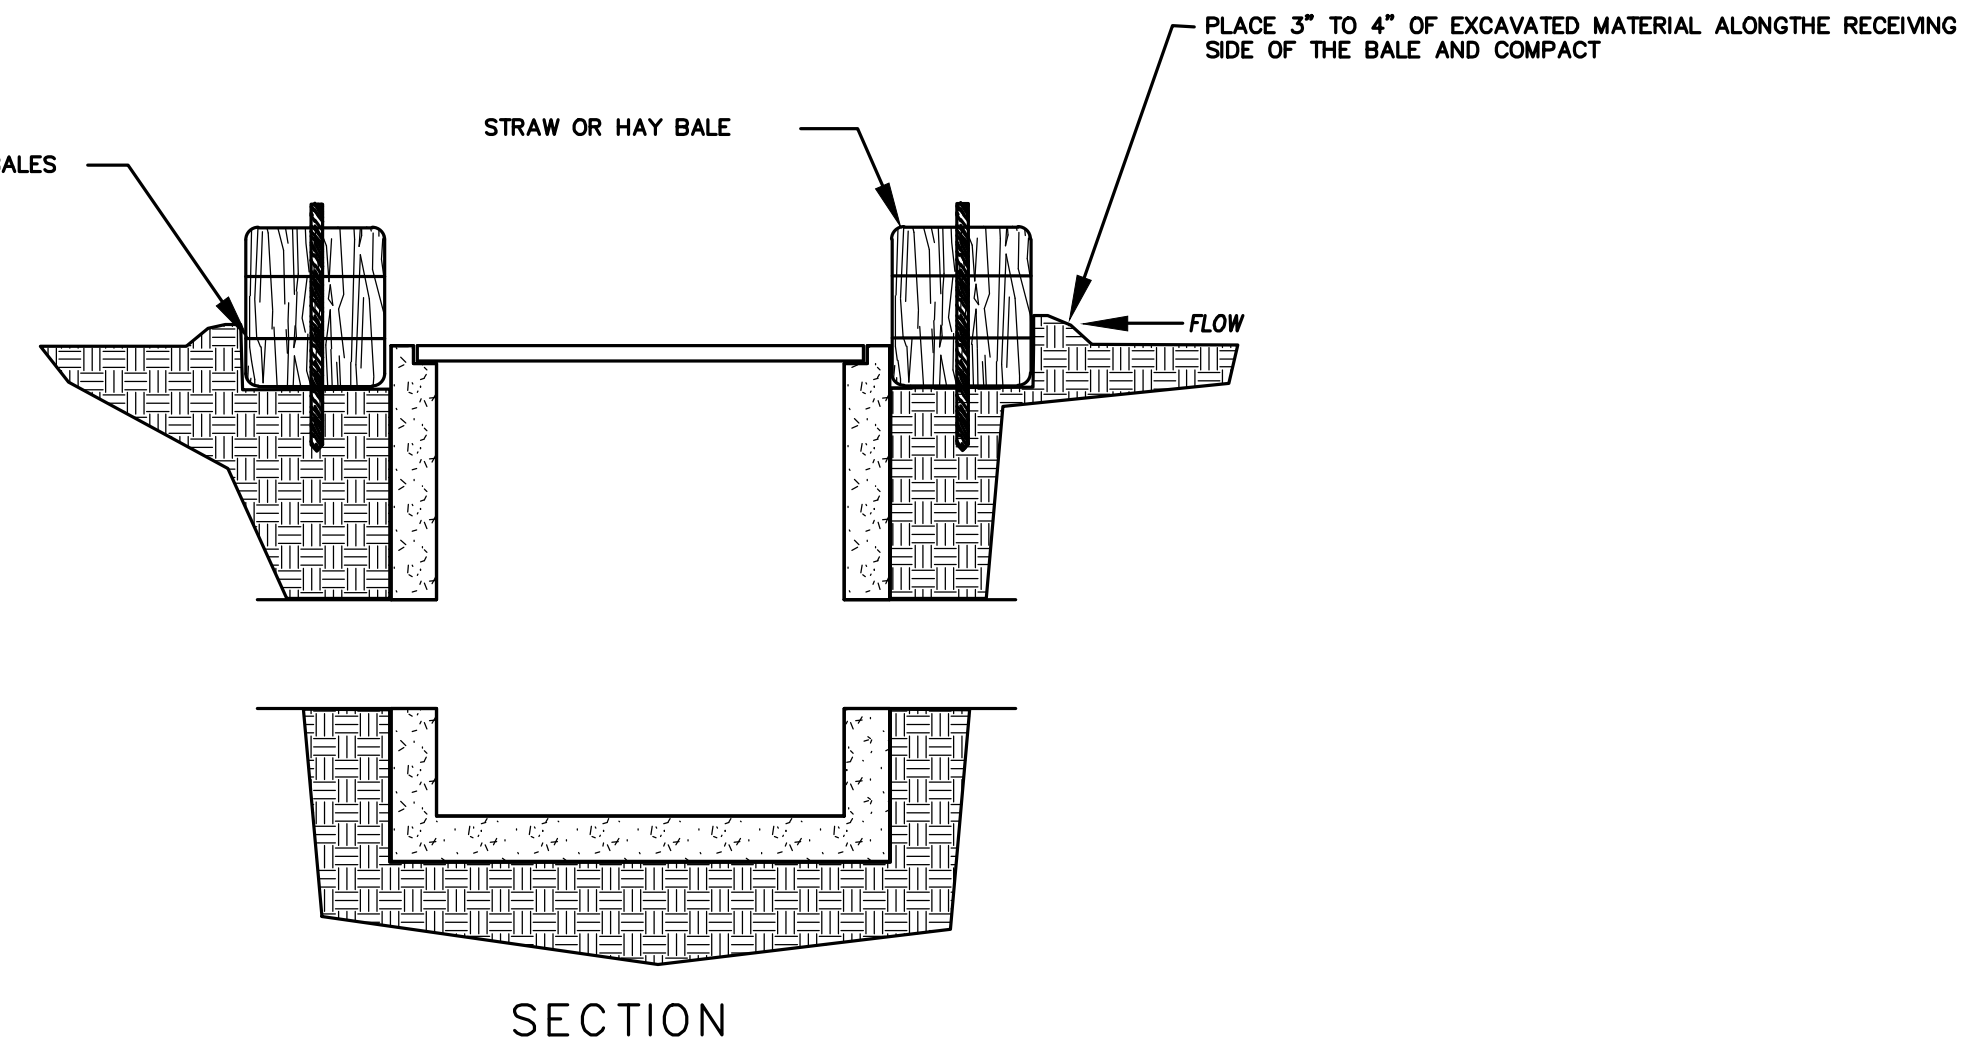


SECTION

DETAIL-C
STRAW BALE DROP INLET PROTECTION DETAIL
-NTS-

EROSION CONTROL NOTES


- CONTROLLING SEDIMENT TRANSPORT AND PREVENTING AND/OR CORRECTING PROBLEMS ASSOCIATED WITH EROSION AND RUNOFF PROCESSES THAT COULD OCCUR BOTH DURING AND AFTER PROJECT CONSTRUCTION WILL BE CLOSELY MONITORED. PERIODIC MAINTENANCE AND INSPECTION OF SEDIMENT CONTROL DEVICES WILL BE SCHEDULED. PARTICULAR ATTENTION SHALL BE GIVEN TO EXISTING DRAINAGE PATTERNS THAT RUN THROUGH DISTURBED AREAS AND OVER EXTREME SLOPES. THESE PATTERNS WILL BE IDENTIFIED TO ISOLATE PROBLEM AREAS WHERE WATER WILL CONCENTRATE. PROVISIONS SHALL BE MADE TO CHANNEL RUNOFF AWAY FROM NEW OR EXISTING IMPROVEMENTS TO PREVENT UNDERMINING AND GENERAL EROSION. THESE PROVISIONS SHALL BE STABILIZED AND SHALL REMAIN IN PLACE UNTIL THE PERMANENT STORM DRAINAGE FACILITIES ARE INSTALLED AND FUNCTIONAL.
- EROSION CONTROL - A STORMWATER POLLUTION PREVENTION PLAN (SWPPP) WILL BE PREPARED IN ACCORDANCE WITH THE UTAH POLLUTANT DISCHARGE ELIMINATION SYSTEM (UPDES) PERMIT FOR CONSTRUCTION. OUTLINING HOW EROSION AND SILTATION WILL BE CONTROLLED. A NOTICE OF INTENT (NOI) WILL BE SUBMITTED TO OBTAIN THE UPDES CONSTRUCTION PERMIT. A COPY OF THE PLAN MUST BE ON SITE AT ALL TIMES. THE CONTRACTOR SHALL BE RESPONSIBLE FOR IMPLEMENTING THE PLAN AND INSTALLING AND MAINTAINING THE EROSION CONTROL FACILITIES WITH EACH PHASE OF WORK. SHOULD SILT LEAVE THE SITE OR EROSION OCCURS, IT WILL BE THE CONTRACTOR'S RESPONSIBILITY TO TAKE CORRECTIVE ACTION AND REPAIR ANY DAMAGE CAUSED BY THE SILT OR EROSION IMMEDIATELY. ALL COSTS ASSOCIATED WITH THE MODIFICATION AND APPROVAL OF THE PLAN WILL BE THE RESPONSIBILITY OF THE CONTRACTOR.
- BEFORE CONSTRUCTION BEGINS, THE LIMITS OF DISTURBANCE (LOD) BOUNDARY SHALL BE STAKED ON SITE AND APPROVED BY THE OWNER'S REPRESENTATIVE AND THE ENGINEER.
- EXCAVATION AND EMBANKMENT OPERATIONS SHALL PROCEED IN SUCH A MANNER SO THAT FINISHING OF SLOPES, INCLUDING REVEGETATION SHALL BE ACCOMPLISHED AS SOON AS POSSIBLE AFTER ROUGH GRADING. ALL SLOPES 2:1 OR FLATTER SHALL BE SCARIFIED WITH HEAVY EQUIPMENT, LEAVING TRACKS PERPENDICULAR TO THE SLOPES. SLOPES OVER 1:1 SHALL UTILIZE EROSION CONTROL/REVEGETATION MATTING.
- CUT AND FILL SLOPES SHALL BE CONDUCTED PER THE GEOTECHNICAL REPORT. THE TOPS OF ALL CUT SLOPES IN SOIL SHALL BE ROUNDED FOR A HORIZONTAL DISTANCE OF THREE (3) FEET BEYOND THE CATCH POINT. SLOPE ROUNDDING SHALL OCCUR AS THE SLOPE IS BEING BROUGHT DOWN. THE OVERALL SHAPE, HEIGHT AND GRADE OF ANY CUT AND/OR FILL SLOPE SHALL BE DEVELOPED IN CONCERT WITH EXISTING NATURAL CONTOURS, SCALE AND VEGETATION OF NATURAL TERRAIN.
- EXISTING VEGETATION SHOULD BE PRESERVED WHEREVER POSSIBLE AND DISTURBED PORTIONS OF THE SITE SHALL BE STABILIZED. STABILIZATION PRACTICES MAY INCLUDE, BUT NOT LIMITED TO, TEMPORARY SEEDING, PERMANENT SEEDING, MULCHING, GEOTEXTILES, SOD STABILIZATION, VEGETATION BUFFER STRIPS, PROTECTION OF TREES, PRESERVATION OF NATURAL VEGETATION AND OTHER APPROPRIATE MEASURES. USE OF IMPEROUS SURFACES FOR STABILIZATION SHALL BE AVOIDED. STABILIZATION MEASURES SHALL BE INITIATED AS SOON AS POSSIBLE IN PORTIONS OF THE SITE WHERE CONSTRUCTION ACTIVITIES HAVE PERMANENTLY CEASED. FOR MORE INFORMATION, SEE SHEET 7.
- SPECIFICALLY OUTLINED DISTURBED AREAS, BOTH ON AND OFF-SITE SHALL BE REVEGETATED. THESE AREAS SHALL BE INCLUDED, BUT NOT BE LIMITED TO, ALL UNSURFACED AREAS WITHIN THE STAKED LOD, STAGING AND STORAGE AREAS, MATERIAL WASTE AREAS, UNDERGROUND UTILITY CONSTRUCTION AREAS, BENCHED AREAS, INCLUDING RETAINING WALL BENCHES, AND TEMPORARY OR EXISTING ACCESS ROADS USED FOR CONSTRUCTION ACTIVITIES.
- CONTROLLED OUTLETS SHALL DIRECT COLLECTED RUNOFF THROUGH SILT FENCES, STRAW BALES, OR WATTLE.
- TYPICAL FUGITIVE DUST SHALL BE CONTROLLED BY WATERING AND/OR CHEMICAL STABILIZATION, PROVIDING VEGETATIVE OR SYNTHETIC COVER AND WIND BREAKS CONSISTENT WITH UTAH STATE DIVISION OF AIR QUALITY STANDARDS.
- ANY SEDIMENT TRACKED OFF-SITE SHALL BE REMOVED PRIOR TO THE END OF THE WORK SHIFT OR PRIOR TO SUNSET, WHICHEVER COMES FIRST.
- CONTRACTOR MAY ADJUST THE LOCATIONS OF THE CONSTRUCTION FENCE, CONSTRUCTION TRAILERS, AND CONSTRUCTION MATERIALS RECEIVING AND STORAGE AREAS, AS NEEDED TO ACCOMPLISH THE CONSTRUCTION. ALL CHANGES SHALL BE NOTATED ON THE EROSION CONTROL PLAN.
- THE CONTRACTOR SHALL CONDUCT PERIODIC INSPECTIONS OF THE EROSION CONTROL MEASURES, AS REQUIRED AND NOTATED IN THE SWPPP. THE CONTRACTOR WILL MAINTAIN A LOG ON-SITE OF ALL INSPECTIONS WITH THE SWPPP.
- ALL DITCHES AND SWALES GREATER THAN 5% SHALL BE ARMORED WITH AN APPROPRIATE EROSION CONTROL/REVEGETATION STABILIZATION MAT TO PROMOTE REVEGETATION.
- CONTRACTOR MAY ADJUST THE LOCATION OF CONCRETE WASHOUT AREAS AS NEEDED TO ACCOMPLISH THE CONSTRUCTION.

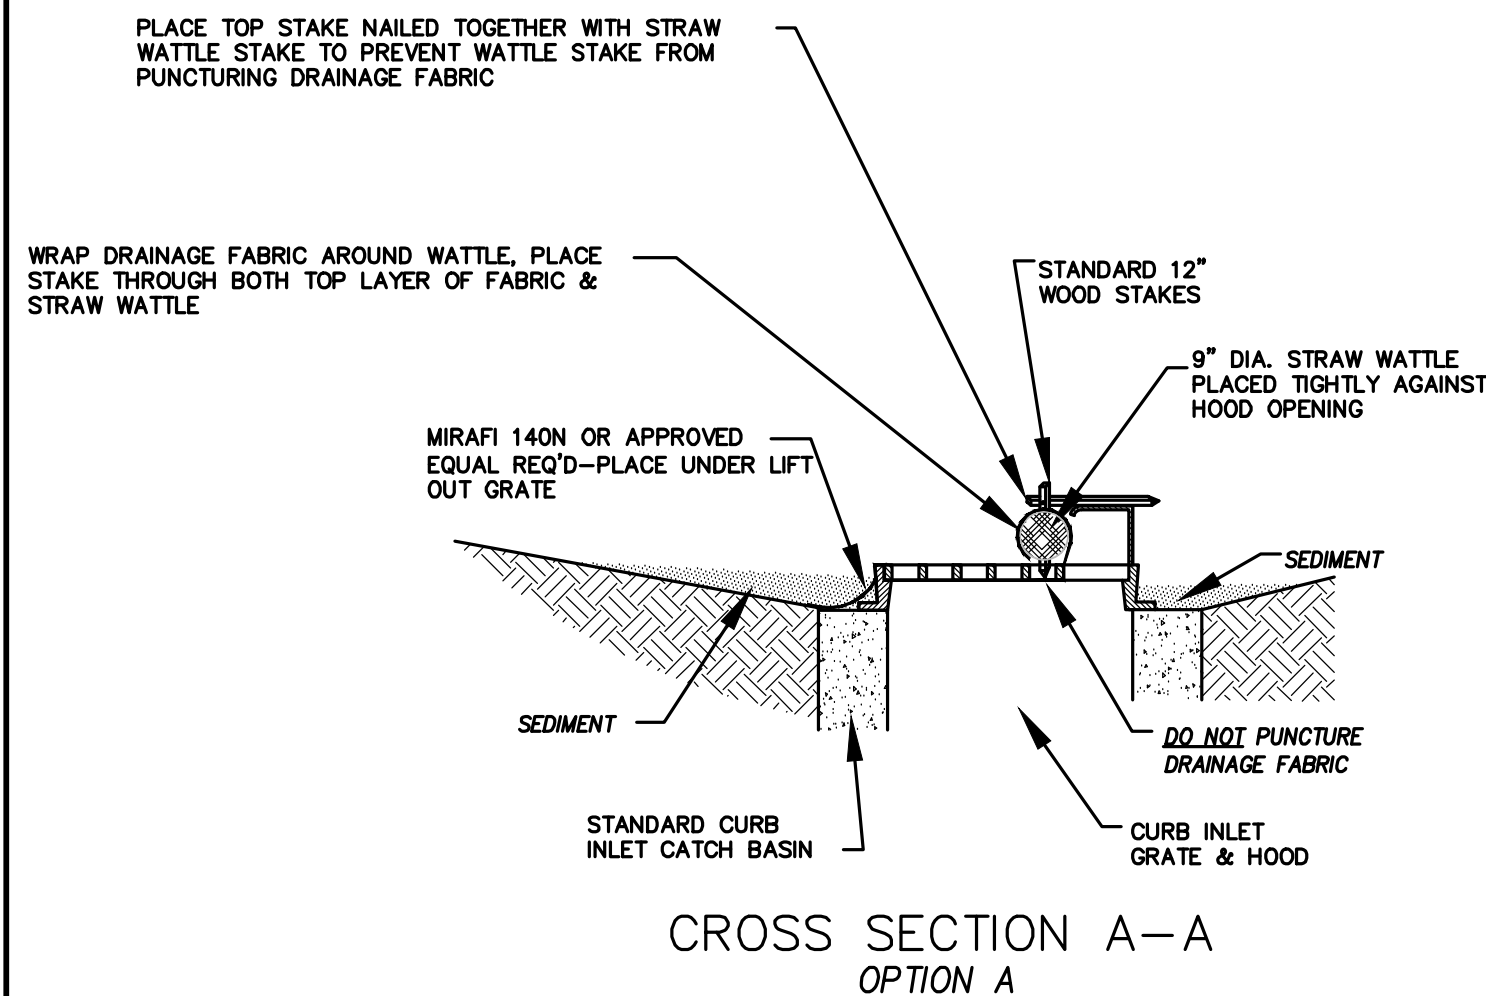

CROSS SECTION A-A
OPTION A

* CATCH BASIN INLET PROTECTIONS ARE TO REMAIN IN PLACE AND OPERATIONAL UNTIL ALL CONSTRUCTION IS COMPLETED AT THE SITE.

DETAIL-D
CURB INLET PROTECTION
DETAIL FOR EXISTING CATCH BASINS
ANY OF THE ABOVE OPTIONS MAY BE USED
NOT TO SCALE

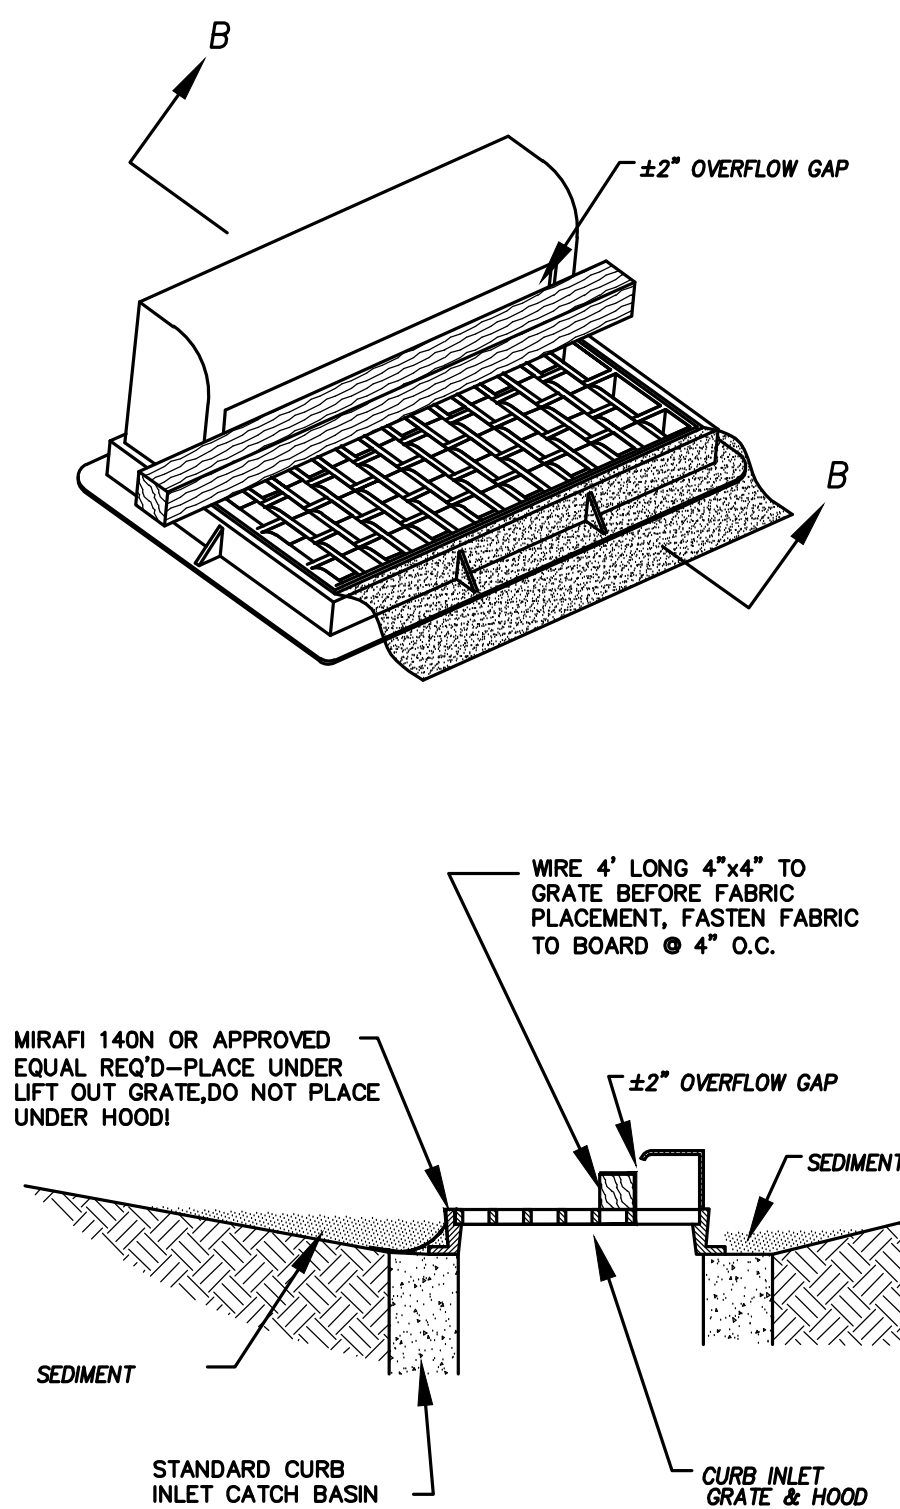

CROSS SECTION B-B
OPTION B



DATE: 6.5.2023

PROJECT #

REVISIONS:


1
2
3

SHEET NAME:



EROSION CONTROL DETAILS




SHEET:

EC-03

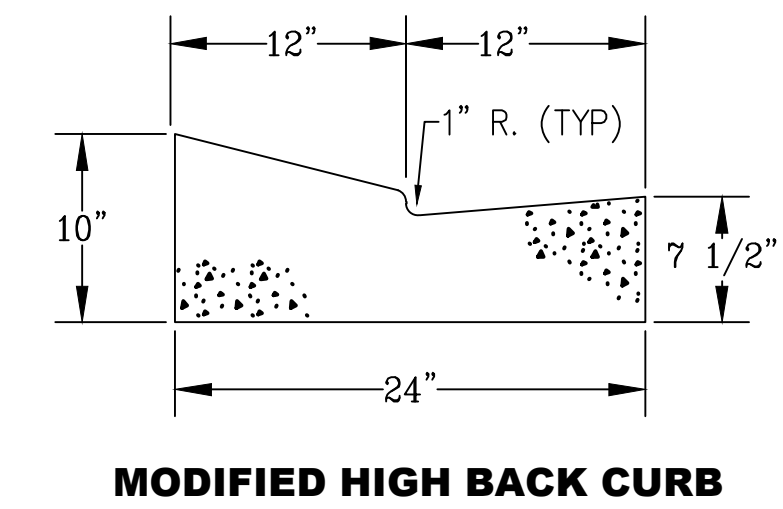

region **Engineering & Surveying**
 1776 N. State St. #1110
 Orem, UT 84057
 P: 801.376.2245
regiondesignllc.com

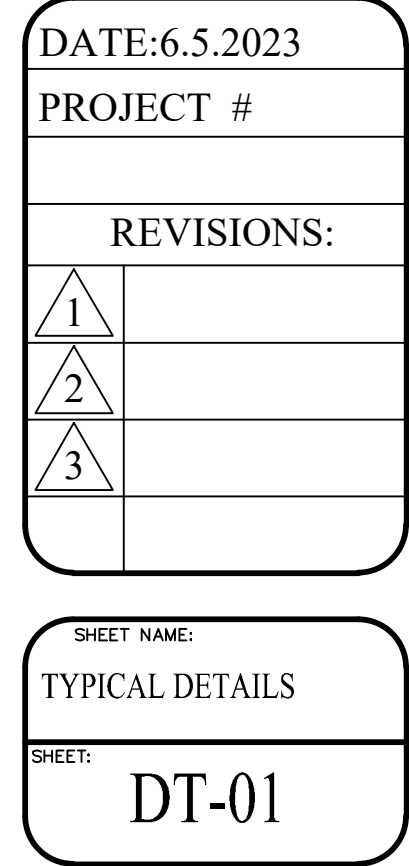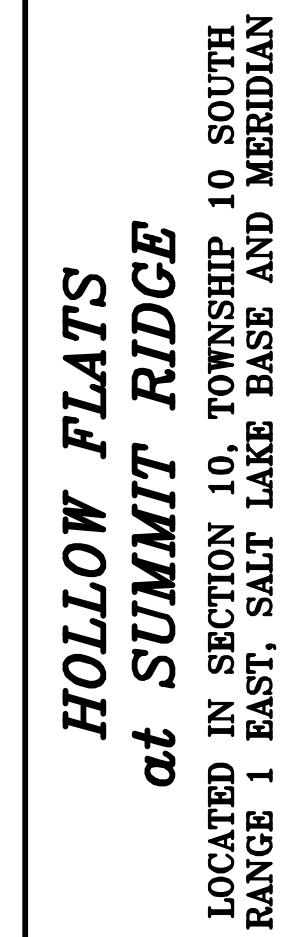

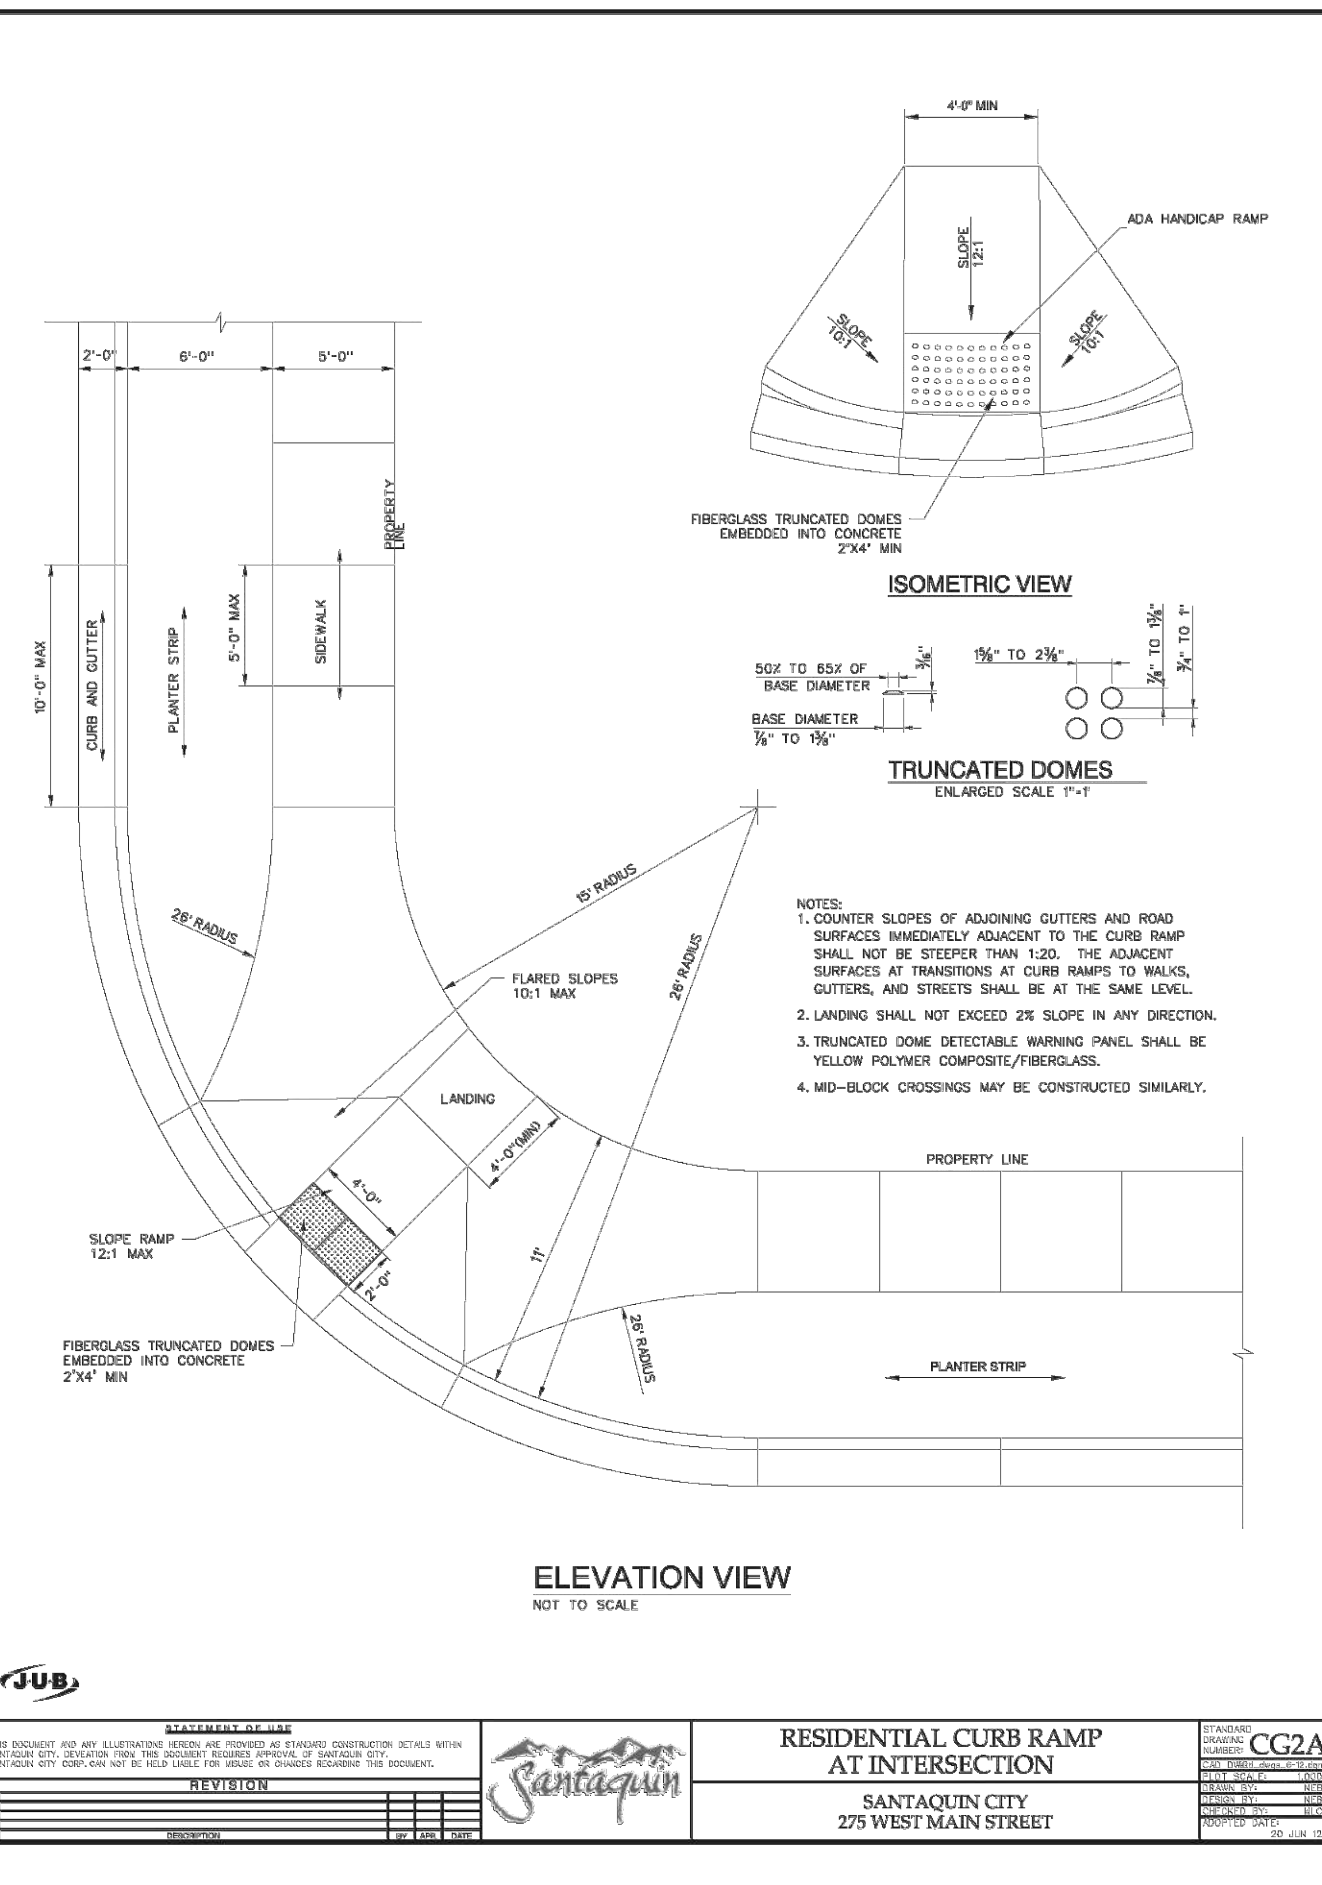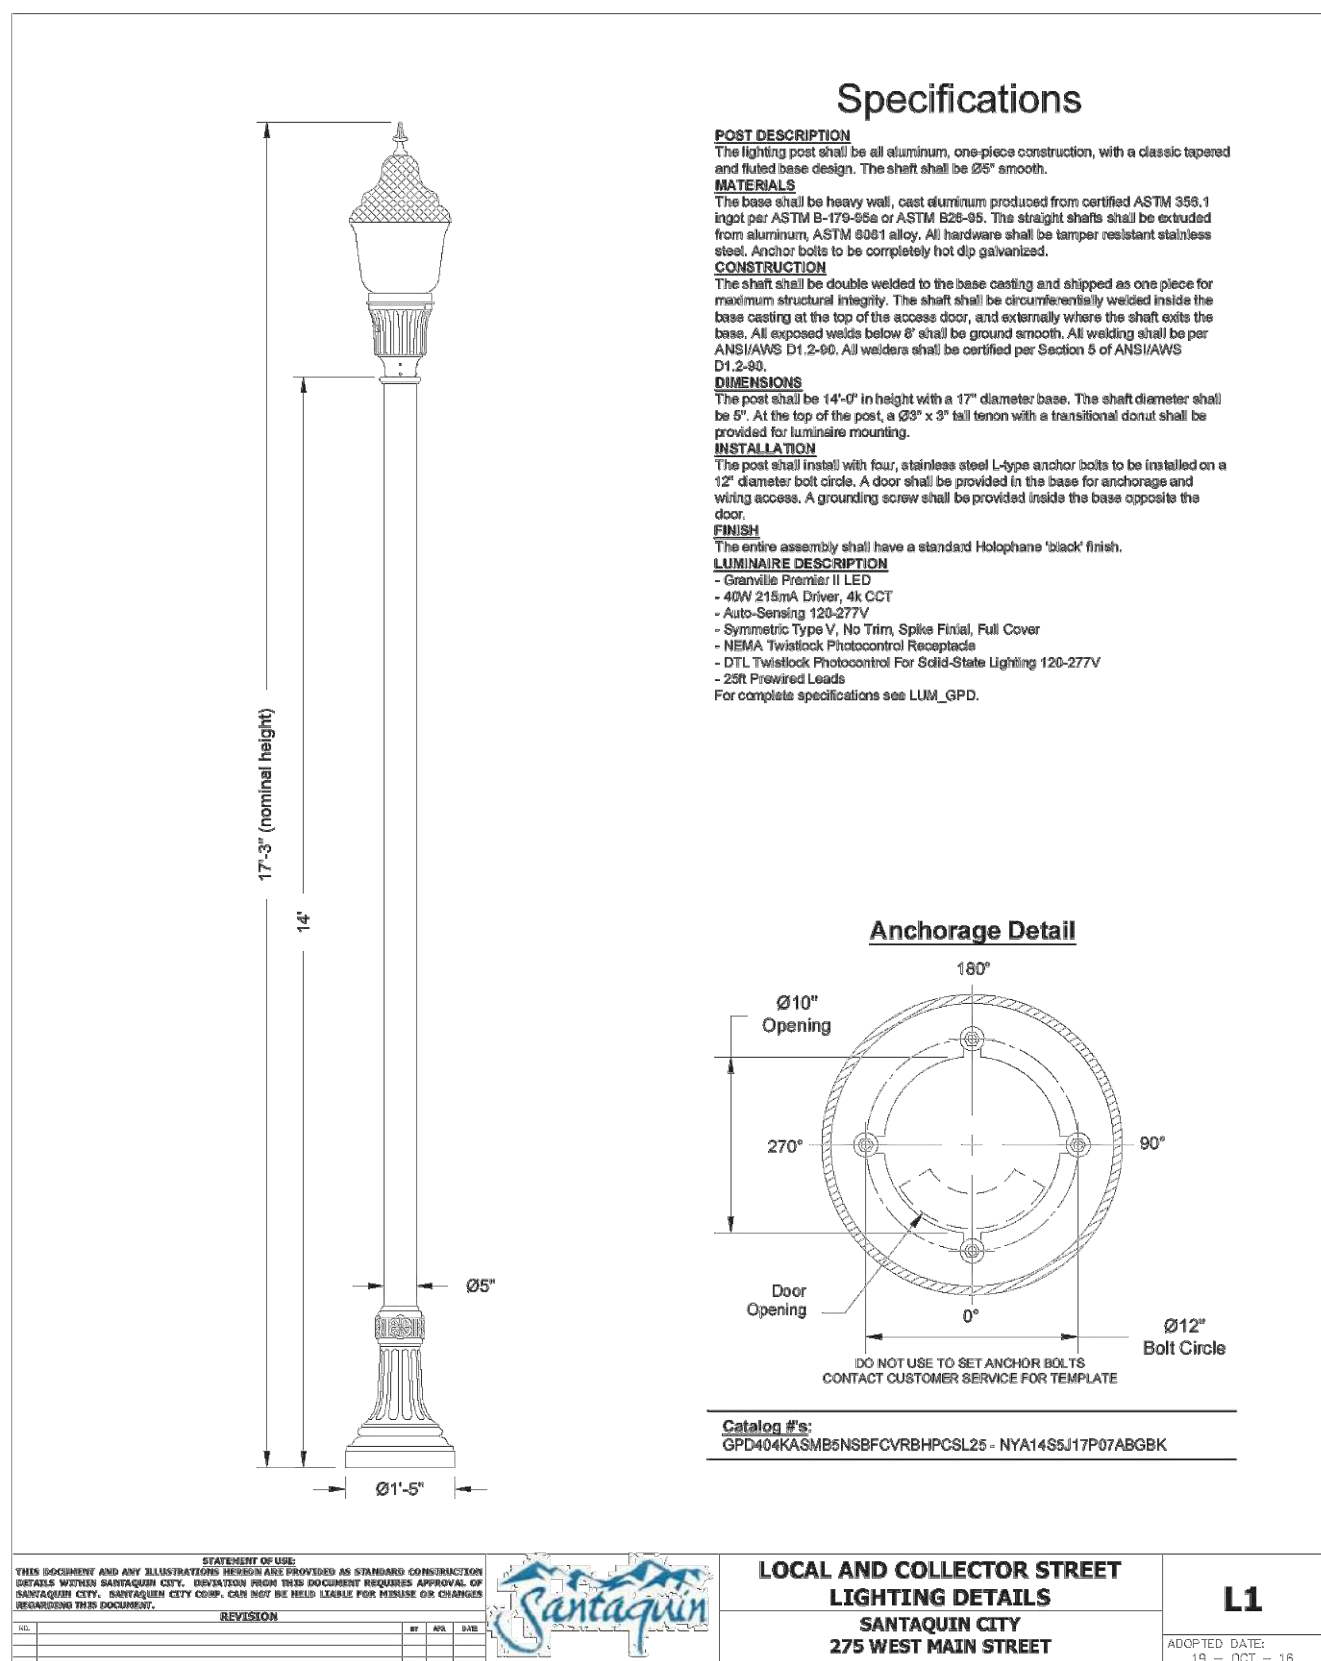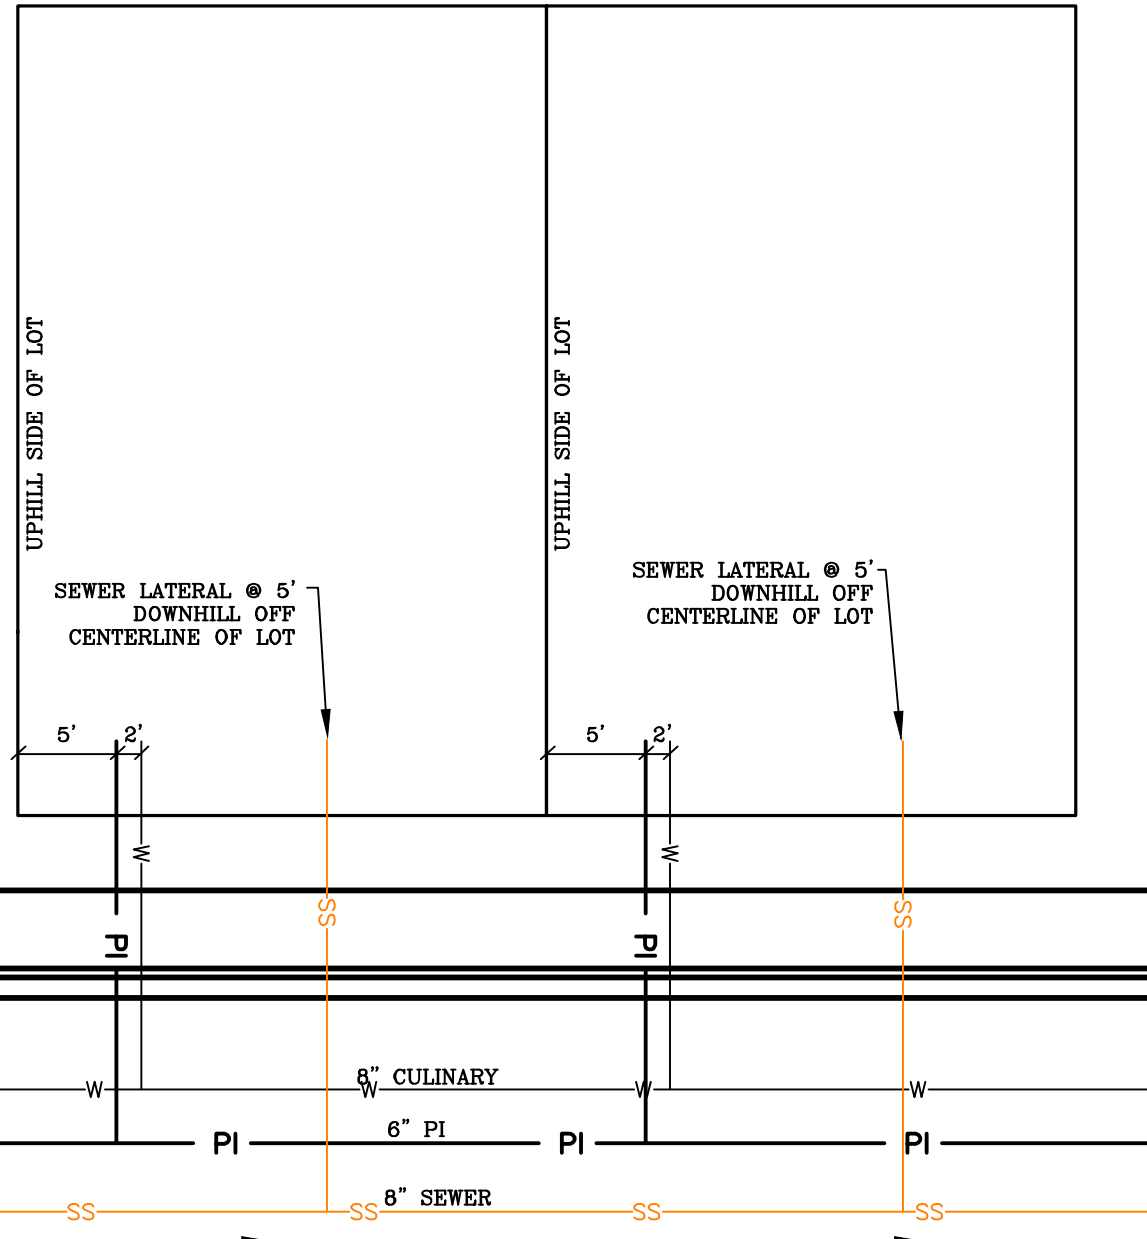

ALL IMPROVEMENTS AND DETAILS PER
SANTAQUIN CITY CONSTRUCTION STANDARDS

region
Engineering
& Surveying
1776 N. State St. #110
Orem, UT 84057
P: 801.376.2245
regiondesignllc.com



HOLLOW FLATS
at SUMMIT RIDGE
LOCATED IN SECTION 10, TOWNSHIP 10, SOUTH
RANGE 1 EAST, SALT LAKE BASE AND MERIDIAN

DATE: 6.5.2023
PROJECT #

REVISIONS:

1	
2	
3	

SHEET NAME:
TYPICAL DETAILS

SHEET:
DT-02

Santaquin City Corporation

Request for Traffic Control Device

Community Development Department
275 West Main Street, Santaquin, Utah
(801) 754-1011
www.santaquin.org



Note: This application, in addition to all required information and exhibits, must be turned into the Community Development Department 14 days prior to a regularly scheduled Development Review Committee meeting for it to be on an agenda. All submitted proposals will be reviewed in accordance with Santaquin City Code 6.20.

Meetings: Development Review Committee meetings are held the 2nd and 4th Tuesdays of each month. The meeting is held in the City Offices, located at 275 West Main. Depending on the date of application, the Community Development Department will inform you of the day and time in which your request will be considered by the Development Review Committee.

Applicant Information		
Applicant Name: Jesse Stickney		
Telephone: 801-319-5781	Alternate Telephone:	Email:
Requested Traffic Control Device Information		
Address of Proposed Traffic Control Device: 730 N & 770 N 200 E		
Type of Traffic Control Device Requested: Crosswalk and Stop Sign Movement		
Description and Justification for the Request		
See Included Attachment		
Applicable Exhibits		
Please attach any drawing, map, or other information that can illustrate your request. See included Attachment		

Description and Justification for Request

May 16, 2023

DEAR SANTAQUIN CITY AND MAYOR

FIRST OF ALL, I WOULD LIKE TO THANK YOU FOR YOUR DEDICATED, HARD WORK AND SERVICE TO OUR GROWING COMMUNITY.

I CURRENTLY LIVE AT 765 N. 200 E. AND WONDER IF YOU COULD CONSIDER SOME POSSIBLE CHANGES TO THIS AREA....

TWO NEW LOCATIONS FOR STOP SIGNS, CROSS WALK MARKINGS, ALONG WITH SOME KIND OF SCHOOL ZONE MARKING.

THIS, AS SHOWN ON THE MAP.

THE STOP SIGNS WOULD SLOW TRAFFIC GOING NORTH & SOUTH. ON A REGULAR BASIS WE OBSERVE VEHICLES TRAVELING IN EXCESS OF 40 OR 50 MPH. PARTICULARLY DIRT BIKE RIDERS THAT APPEAR YOUNGER THAN THE LEGAL AGE. MANY OF THESE DRIVERS SEE NO REASON TO SLOW DOWN FROM THE 400 NORTH STOP SIGN UNTIL THEY REACH THE CAVAL.

ALSO, MANY DRIVERS CUT THE CORNER WHILE MAKING A LEFT HAND TURN ONTO 770 N. FROM 200 E. AND END UP HALF WAY, IF NOT MORE, IN THE WRONG LANE. THE CROSSWALKS WOULD BE HELPFUL FOR THE SAFETY OF THE CHILDREN WHEN SCHOOL LETS OUT.


2

I UNDERSTAND THAT THE
CITY HAS TO WORK WITH A TIGHT
BUDGET. I FEEL THAT THIS
WORLD (COULD) SAVE ACCIDENTS FROM
HAPPENING IN THE FUTURE.

THANK YOU FOR YOUR CONSIDERATION.

JESSE STICKNEY

801.319.5781

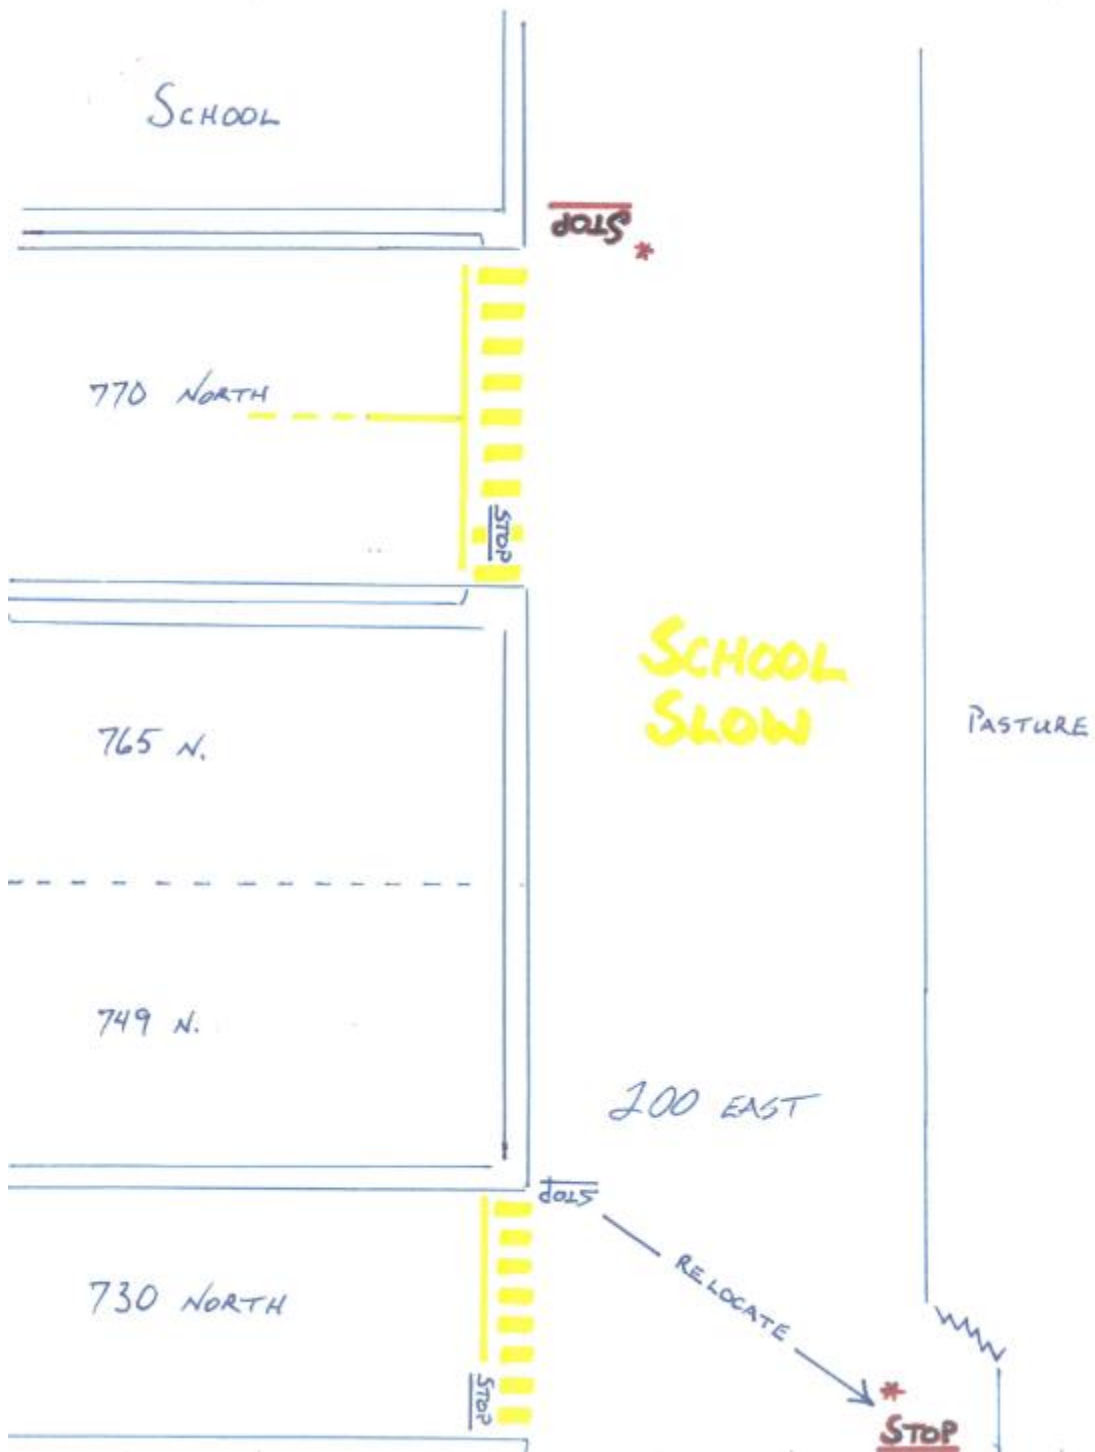



DRC Members in Attendance: City Engineer Jon Lundell, City Manager Norm Beagley, Assistant City Manager Jason Bond, Police Officer Kayson Shepherd, Fire Chief Ryan Lind, Public Works Director Jason Callaway, Building Official Randy Spadafora.

Others in Attendance: City Recorder Amalie Ottley, Senior Planner Loren Wiltse, Planner Camille Moffat.

Engineer Lundell called the meeting to order at 10:00 a.m.

1. O'Reilly's Auto Parts Site Plan

A commercial site plan review for a proposed retail business located at approximately 500 W. Main Street.

Various representatives for the applicant attended the meeting via Zoom.

Building Official Spadafora indicated that the address for the site would be 475 W. Main Street.

Director Callaway reminded the applicant of the two pressurized irrigation (PI) lines on 30 South that will need to hook into a 4-inch line rather than a 10-inch line. He added that culinary water will come to the site off of 500 West and sewer from 30 South.

Fire Chief Lind inquired about the width of egress/ingress on Main Street stating that widening the access would allow for a better turning radius and emergency vehicle access. He also expressed concern about the line-of-sight coming in and out of the driveways and possible parking hazards on Main Street itself in front of the store. Manager Beagley recommended that the curbs near the entrance/exit and at the intersection be red curbed to address those concerns.

Officer Shepherd had no comments.

Engineer Lundell pointed out that a storm drain report including calculations for storm drainage and retention areas was not received. Engineer Lundell added that elevations will need to be reviewed by the Architectural Review Committee (ARC). Engineer Lundell discussed the need for the applicant to coordinate with UDOT to receive approval for access on Main Street. The applicant indicated that they are still in the preliminary stages of putting applications together for UDOT. Members of the DRC discussed with the applicant the importance of receiving approval from UDOT first thing so that the site plans can be reviewed more in depth. They discussed the possibility of access along other streets should UDOT deny access on Main Street, which could/would in turn change the layout and orientation of the site plan. Engineer Lundell reviewed the upcoming Main Street widening project which would affect how O'Reilly's may be required to construct roadway improvements. Engineer Lundell pointed out on the plat where right-of-way dedications will need to be noted with a legal description and approval by the City Council. Engineer Lundell pointed out that City Code currently allows for a maximum depth of 3 feet for storm drain retention ponds. The current plans appear to show a 4 foot depth. Assistant Manager Bond discussed the potential of changing the orientation of the site plan allowing for the storm drainage retention to be placed on the lower/lowest part of the property maximizing storm water potential and cost savings in digging those retention ponds. Assistant Manager Bond noted that per City Code requirements, building frontages generally need to be oriented towards the main street for which they front. He indicated that the City would be willing to work with the applicant as the parcel is a unique

shape and somewhat faces the bend along Main Street and three different streets. Engineer Lundell noted that curb, gutter, and sidewalk will need to be installed at the site along all three frontages. Assistant Manager Bond discussed the City Code requirement for commercial sites to have fencing along adjacent residential zones as well as the elementary school. applicant agreed that fencing along the east and south sides of the property makes more sense. (Assistant Manager Bond later clarified what types of fencing is allowed at the site.) Engineer Lundell discussed the City Code requirement to landscape 50% of the building on all frontages. He added that the city will work with the applicant on landscaping through ARC approval to make sure landscaping doesn't obstruct site triangles. Members of the DRC discussed landscaping in the right of way/open space area being low impact such as rock mulch or hydroseed. The applicant discussed the type of seed that they plan on placing at the site.

Manager Beagley made a motion to table the O'Reilly's Auto Parts site plan until such time that redlines and approval from UDOT are addressed. Director Callaway seconded the motion.

Police Officer Kayson Shepherd	Yes
Public Works Director Jason Callaway	Yes
Fire Chief Ryan Lind	Yes
City Manager Norm Beagley	Yes
Assistant City Manager Jason Bond	Yes
Building Official Randy Spadafora	Yes
City Engineer Jon Lundell	Yes

Motion passed unanimously in favor.

2. Meeting Minutes Approval

Manager Beagley made a motion to approve the DRC Meeting minutes from May 23rd, 2023. Chief Lind seconded the motion.


Police Officer Kayson Shepherd	Yes
Public Works Director Jason Callaway	Yes
Fire Chief Ryan Lind	Yes
City Manager Norm Beagley	Yes
Assistant City Manager Jason Bond	Yes
Building Official Randy Spadafora	Yes
City Engineer Jon Lundell	Yes

Motion passed unanimously in favor.

Adjournment

The meeting was adjourned at 10:33 a.m.

Jon Lundell, City Engineer

 

Amalie R. Ottley, City Recorder

DRAFT