CITY OF COOPER CITY

REGULAR CITY COMMISSION MEETING - PRECEDED BY COMMISSION RECEPTION AND SWEARING IN CEREMONY AT 6:00 PM

Monday, November 16, 2026 at 6:00 PM
City Hall Auditorium | 9090 SW 50th Place

AGENDA

PLEDGE OF ALLEGIANCE

ROLL CALL

CHANGES TO AGENDA/EMERGENCY MATTERS

PROCLAMATIONS/PRESENTATIONS

1. Proclamation - America Recycles Day 2026 - **Mayor Curran**
2. Proclamation - Rick Case Bikes for Kids - 45th Anniversary - **Mayor Curran**
3. Recognition of the Pioneer Middle School Girls Soccer and Girls Golf Teams as 2026 District Champions.

PUBLIC SPEAKING

Open Public Meeting/Agenda Concerns - *Any individual may speak for a time period of up to three (3) minutes' duration regarding any matters which are pertinent to the City, including any item listed on the meeting agenda. If a person desires to speak on an item that is designated for a public hearing, their comments should be held until the public hearing.*

LAND DEVELOPMENT MATTERS

(Florida court rulings now require all land development matters to be considered by the City Commission in a quasi-judicial process. All persons who wish to give testimony or present evidence must be sworn in. Copies of the complete procedures are available in the Office of the City Clerk).

Resolutions

4. **Resolution 26-59 (Community Development)**

   A RESOLUTION OF THE CITY COMMISSION OF THE CITY OF COOPER CITY, FLORIDA, GRANTING SITE PLAN APPROVAL PURSUANT TO SITE PLAN AMENDMENT PETITION SPA# 5-2-25, ATTACHED HERETO AS EXHIBIT "A," FOR THE APPROXIMATELY 4.43 ACRES OF REAL PROPERTY KNOWN AS THE ROCK CHURCH, GENERALLY LOCATED AT 3751 N.W. 94th AVENUE IN COOPER CITY, FLORIDA; PROVIDING FOR CONFLICTS; PROVIDING FOR SEVERABILITY; AND PROVIDING FOR AN EFFECTIVE DATE.

5. **Resolution 26-60 (Community Development)**

A RESOLUTION OF THE CITY COMMISSION OF THE CITY OF COOPER CITY, FLORIDA, GRANTING SITE PLAN APPROVAL PURSUANT TO SITE PLAN AMENDMENT PETITION SPA# 5-2-26, ATTACHED HERETO AS EXHIBIT "A," FOR THE APPROXIMATELY .76 ACRES OF REAL PROPERTY GENERALLY LOCATED AT 12399 SHERIDAN STREET IN COOPER CITY, FLORIDA (THE "PROPERTY"); RECOMMENDING APPROVAL OF PLAT AMENDMENT #PA 5-1-26; PROVIDING FOR TRANSMITTAL; PROVIDING FOR CONFLICTS; PROVIDING FOR SEVERABILITY; AND PROVIDING FOR AN EFFECTIVE DATE.

Board/Administrative Reports

6. Fire Chief Report
7. Police Chief Report

CONSENT AGENDA

Minutes

8. October 27, 2026 City Commission Meeting Minutes

Resolutions

9. **Resolution 26-58 - (Finance)**

   A RESOLUTION OF THE CITY OF COOPER CITY, FLORIDA, AMENDING RESOLUTION NO. 25-63, ADOPTED ON SEPTEMBER 25, 2025, AS AMENDED; PROVIDING FOR A FURTHER AMENDED BUDGET FOR FISCAL YEAR 2025 2026 FOR THE CITY, ATTACHED AS EXHIBIT "A" AND INCORPORATED HEREIN; PROVIDING FOR CONFLICTS; PROVIDING FOR SEVERABILITY; AND PROVIDING FOR AN EFFECTIVE DATE.

Motion to Approve

10. Motion to approve proposed Fiscal Year 2027-2028 Budget Calendar - **Finance**
11. Motion to authorize expenditures for FY2026-2027 and subsequent fiscal years, subject to budget appropriation and the respective term of each contract, including renewals, for the following Utility Department contracts previously approved by the City Commission: American Water Chemicals, Inc., Carus LLC, NALCO Company LLC, Jacobs Engineering Group Inc., Badger Meter, Inc., PSI Technologies, Inc. - **Utilities**
12. Motion to award Single Source Contracts SIS2026-9 to American Water Chemicals, Inc., SIS2026-11 to Carus LLC, and SIS2026-13 to Badger Meter, Inc., for Fiscal Year 2026–2027 and the Approved Budgeted Amounts for Each Subsequent Fiscal Year Throughout the Respective Contract Terms, Including All Renewals. - **Utilities**
13. Motion to approve the piggyback of TIPS Contract RFP No. 230105 with PlanetBids, Inc. for Technology Solutions, Products and Services $13,000.00 for Fiscal Year 2026-2027, the approved fiscal year budgeted amounts for subsequent years of the contract term, including all renewals - **Finance**

REGULAR AGENDA

14. Motion to appoint Commissioner Jason Smith to fill the vacancy on the City Commission until a Special Election is held pursuant to Sec. 3.10 of the City Charter. – **Commissioner Shrouder**

15. Discussion and Possible Action on the Creation of a Citizen Advisory Committee – **Commissioner Mallozzi**

ORDINANCES ON FIRST READING

16. **Ordinance 26-17 - (Administration)**

AN ORDINANCE OF THE CITY OF COOPER CITY, FLORIDA, CALLING FOR A SPECIAL ELECTION TO FILL A VACANCY ON THE CITY COMMISSION PURSUANT TO SEC. 3.10 OF THE CITY CHARTER; SETTING THE DATE OF THE SPECIAL ELECTION TO OCCUR ON MARCH 9, 2027, PURSUANT TO THE DIRECTION AND AUTHORITY OF THE BROWARD COUNTY SUPERVISOR OF ELECTIONS; ESTABLISHING THE QUALIFYING PERIOD FOR THE SPECIAL ELECTION; DIRECTING THE CITY CLERK TO ADVERTISE THE SPECIAL ELECTION, AS REQUIRED BY LAW; PROVIDING FOR CONFLICTS; PROVIDING FOR SEVERABILITY; AND PROVIDING AN EFFECTIVE DATE.

CITY MANAGER REPORT

17. Optimist Update

CITY ATTORNEY REPORT

COMMISSIONERS' CONCERNS/REPORTS/ITEMS TO BE PLACED ON NEXT AGENDA

ADDITIONAL PUBLIC COMMENTS (3 MINUTES)

ADJOURNMENT

ADA NOTICE

This meeting is open to the public. In accordance with the Americans with Disabilities Act of 1990, all persons who are disabled and who need special accommodations to participate in this meeting because of that disability should contact the Office of the City Clerk, 954-434-4300 ext. 220, not later than two days prior to such proceeding. One or more members of the City of Cooper City Advisory Boards may be in attendance and may participate at the meeting. Anyone wishing to appeal any decision made by the Cooper City Commission with respect to any matter considered at such meeting or hearing will need a record of the proceedings and, for such purpose, may need to ensure that a verbatim record of the proceedings is made, which record includes the testimony and evidence upon which the appeal is to be based. Agenda items may be viewed online at www.coopercity.gov or at the Office of the City Clerk, City of Cooper City, 9090 SW 50 Place, Cooper City, Florida, 33328, 954-434-4300.

DECORUM

Members of the Commission, staff members, citizens, and others are required to use civil and appropriate language when addressing the Commission or anyone present at the meeting and must refrain from using profanity, cursing, or exhibiting aggressive or threatening behavior. All comments should generally be directed to the presiding officer and not to individual members of the Commission, staff, or the audience. No personal verbal

attacks toward any individual by either the Commission, staff, citizens, or others shall be allowed during any meeting of the Commission.

Any persons making impertinent or slanderous remarks or personal attacks or who becomes boisterous while addressing the Commission or who otherwise violates the decorum rules set forth herein shall be barred from further audience before the Commission by the Mayor, or by request of any member of the Commission unless permission to continue or again address the Commission be granted by a majority vote of the Commission members present.

CITY COMMISSION
STAFF REPORT

DEPARTMENT: Commission

DATE November 16, 2026

SUBJECT: Recognition of the Pioneer Middle School Girls Soccer and Girls Golf Teams as 2026 District Champions.

BACKGROUND OF ITEM:
The Pioneer Middle School Girls Soccer Team and Girls Golf Team each earned a district championship in 2026. The City Commission has an opportunity to recognize the student-athletes for their dedication, teamwork, and sportsmanship and to thank the coaches, families, and school staff who supported them throughout their seasons.

Girls Soccer, coached by Karrie Badal:
Gianna Amaya
Raquelle Chatel
Chloe Diaz
Genevieve Gisondi
Ann Molayof
Cooper Palmieri
Phoenix Reid
Lyla Rogers
Colleen Robertson
Hannah Rosner
Karina Stephenson
Ashley Tellechea
Sara Armstrong
Annabella Cardier
Hannah Duggan
Shri Hinojosa Blas
Avery Langer
Gianna Stamm
Kayla Arner
Kaylee Church
Savannah Shead

Girls Golf, coached by Chad Haller & Lori Mortensen
Amelia Puchi
Caylee Fatout
Farrah Pretzfeld
Jordyn Klein
Love Janya
Peyton Espinosa

Docusign Envelope ID: A89EE23F-3FD0-8240-82DA-13067D3CB34C

CITY OF Cooper City
Someplace Special

CITY COMMISSION
ORDINANCE/RESOLUTION

TITLE: **Resolution 26-59 (Community Development)**

DATE: **November 16, 2026**

DESCRIPTION: A RESOLUTION OF THE CITY COMMISSION OF THE CITY OF COOPER CITY, FLORIDA, GRANTING SITE PLAN APPROVAL PURSUANT TO SITE PLAN AMENDMENT PETITION SPA# 5-2-25, ATTACHED HERETO AS EXHIBIT "A," FOR THE APPROXIMATELY 4.43 ACRES OF REAL PROPERTY KNOWN AS THE ROCK CHURCH, GENERALLY LOCATED AT 3751 N.W. 94th AVENUE IN COOPER CITY, FLORIDA; PROVIDING FOR CONFLICTS; PROVIDING FOR SEVERABILITY; AND PROVIDING FOR AN EFFECTIVE DATE.

SUBMITTED BY: Signed by: Jason Chockley 05EDE4AA0738466... November 3, 2026

PETITION: Rock Church Site Plan Amendment #SPA 5-2-25

LOCATION: 3751 NW 94 Avenue

SIZE/ACRES: 4.43 acres

OWNER/AGENT: The Rock Church of Hollywood, Inc. (Owner)
Jason Wilson – Pillar Consultants (Agent)

FUTURE LAND USE PLAN DESIGNATION: E – Estate

ZONING DESIGNATION: E-2, Estate District (Broward County)

CITY MANAGER RECOMMENDATION:
The City Manager recommends that the City Commission adopt Resolution 26-59, which approves Site Plan Amendment #SPA 5-2-25 for The Rock Church at 3751 NW 94th Avenue.

ANALYSIS:
The Rock Church is located at the southeast corner of NW 94th Avenue and NW 38th Street in the Royal Palm Ranches neighborhood of the City of Cooper City. The property was incorporated into the City as a church as part of the annexation of the Royal Palm Ranches neighborhood from unincorporated Broward

Docusign Envelope ID: A89EE23F-3FD0-8240-82DA-13067D3CB34C

County. The existing church property includes a 9,554-square-foot building with a sanctuary and office space, as well as a 3,300-square-foot single-family residence. These structures and uses have remained substantially unchanged since the property's annexation into the City, and the applicant now requests approval of a site plan amendment to accommodate the proposed improvements.

The proposed request includes constructing an artificial-turf soccer field and converting the existing single-family residence into additional office space. No changes, alterations, or expansions to the existing sanctuary or its assembly use are proposed. Additionally, none of the existing office areas within the church building will be converted to assembly space. CBWCD has reviewed the plan and required the addition of new retention areas to ensure all water is retained on the property.

Proposed Soccer Field:

The proposed artificial-turf soccer field will be located within a secure, fenced area measuring approximately 140 feet by 90 feet. The proposed improvements will also include lighting and a landscape enhancement consisting of a Clusia hedge along the west property line.

The soccer field will primarily be used for church-related activities, including fellowship gatherings and intramural recreational competitions among church members. No external competitive leagues or tournaments are proposed for the property. All organized sports activities will be limited to church members and will focus on recreation, fellowship, and community-building rather than formal competitive programming.

Limited community use of the soccer field will also be permitted for Royal Palm Ranches residents through a structured reservation system. The field will not be available for rental to outside leagues, teams, or organized athletic programs.

For safety and accountability, a camera surveillance system will be installed to monitor activity within the soccer field area. Lighting will also be strategically placed along the perimeter fencing to provide adequate visibility and security during evening use. The lighting will be designed and positioned to minimize glare and avoid impacts on adjacent residential properties.

Conversion of Single-Family Residence to Office Space:

The proposed site plan includes converting the existing 3,398-square-foot single-family residence into additional office space, a large conference room, and a studio. The attached garage will be enclosed and converted into storage space. As part of this conversion, the garage's finished floor elevation will be raised to match the existing structure's elevation.

Access to the property will largely remain consistent with the existing configuration and will continue to use the two existing drive aisles established as part of the original site design. However, the existing entrance serving the residence will be widened to accommodate two-way vehicular traffic and to improve circulation for the proposed office use.

To accommodate the additional office space, the site plan proposes eleven new parking spaces, including one ADA-accessible space. The proposed parking is intended to satisfy the City's applicable parking requirements for the new office use, at the required ratio of one parking space per 300 square feet of office area.

Docusign Envelope ID: A89EE23F-3FD0-8240-82DA-13067D3CB34C

Overall, the proposed improvements are intended to provide additional administrative and recreational facilities for the existing church operation while preserving the sanctuary and assembly use. The proposal does not include expanding the sanctuary or increasing the church's assembly areas.

STAFF FINDING:

Staff recommends approval of the proposed site plan amendment request. DRC staff has no outstanding comments.

CODE COMPLIANCE/OUTSTANDING VIOLATIONS:

This property has no code enforcement violations. However, a property just south of this site at 3411 NW 94 Avenue, owned by Rock Church of Hollywood, has current code violations for a pool, a fence, and an accessory building under construction without permits. The violations have been before the special magistrate for fines.

PLANNING AND ZONING BOARD RECOMMENDATION:

At the October 5, 2026, meeting, the Planning and Zoning Board recommended APPROVAL by a unanimous 8-0 vote.

ATTACHMENTS:

1. Resolution 26-59
2. Exhibit "A'' to Resolution 26-59
3. Site Plan Sheets & Survey
4. Operations Plan

Workflow History

User	Task	Action	Date/Time
Chockley, Jason	NEW ITEM: Not Yet Routed	*COMPLETE: Forward to City Attorney	10/29/26 10:44 AM
Allen, Tedra	Assigned to Attorney	COMPLETE: Forward to City Manager	11/02/26 01:53 PM
Rey, Alex	Assigned to City Manager	COMPLETE: Forward to City Clerk	11/03/26 04:46 PM
Allen, Tedra	Assigned to City Clerk	APPROVE ITEM: End Workflow	11/06/26 01:48 PM
Allen, Tedra	END WORKFLOW - APPROVED		11/09/26 10:55 AM

RESOLUTION NO. _____

A RESOLUTION OF THE CITY COMMISSION OF THE CITY OF COOPER CITY, FLORIDA, GRANTING SITE PLAN APPROVAL PURSUANT TO SITE PLAN AMENDMENT PETITION SPA# 5-2-25, ATTACHED HERETO AS EXHIBIT "A," FOR THE APPROXIMATELY 4.43 ACRES OF REAL PROPERTY KNOWN AS THE ROCK CHURCH, GENERALLY LOCATED AT 3751 N.W. 94th AVENUE IN COOPER CITY, FLORIDA; PROVIDING FOR CONFLICTS; PROVIDING FOR SEVERABILITY; AND PROVIDING FOR AN EFFECTIVE DATE.

WHEREAS, petitioner**,** The Rock Church of Hollywood, Inc. through it's agent, Pillar Consultants, (collectively referred to as the "Applicant") filed Petition SPA#5-2-25 (the "Petition"), seeking site plan amendment approval for the approximately 4.43 acres of real property generally located at 3751 N.W. 94th Avenue, Cooper City, as more particularly described in Exhibit "A" (the "Property"); and

WHEREAS, the City's professional staff, as detailed on the Staff Report attached hereto as Exhibit "B" and incorporated herein, recommends approval of the Applicant's proposed site plan amendment, subject to certain conditions; and

WHEREAS, pursuant to the City's Code of Ordinances and applicable law, a public meeting has been advertised setting forth the date, time and place of the meeting regarding the review of the Petition; and

WHEREAS, the City Commission has examined the Petition and staff recommendations and determined that the Petition is in compliance with the City Code and applicable design guidelines for the Property; and

WHEREAS, October 5, 2026, the City's Planning & Zoning Board held a public hearing on the Petition and, after consideration, recommended approval thereof and

WHEREAS, the City Commission finds that approving the Petition for site plan amendment approval is in the best interests of the citizens and residents of the City of Cooper City.

NOW, THEREFORE, BE IT RESOLVED BY THE CITY COMMISSION OF THE CITY OF COOPER CITY, FLORIDA:

Section 1: Recitals Adopted. That each of the above stated recitals is hereby adopted and confirmed. All exhibits attached hereto and incorporated herein and made a part hereof.

Section 2: Approval. That Petition SPA#5-2-25, attached hereto as Exhibit "A," is hereby approved for the property generally located at 3751 N.W. 94th Avenue, Cooper City.

Section 3: Issuance of a development permit by a municipality does not in any way create any right on the part of an applicant to obtain a permit from a state or federal agency and does not create any liability on the part of the municipality for issuance of the permit if the applicant fails to obtain requisite approvals or fulfill the obligations imposed by a state or federal agency or undertakes actions that result in a violation of state or federal law.

Section 4. Conflicts. All resolutions inconsistent or in conflict herewith shall be and are hereby repealed insofar as there is conflict or inconsistency.

Section 5. Severability. If any section, sentence, clause, or phrase of this Resolution is held to be invalid or unconstitutional by any court of competent jurisdiction, then said holding shall in no way affect the validity of the remaining portions of this resolution.

Section 6. **Effective Date.** This Resolution shall become effective upon its passage and adoption by the City Commission.

PASSED AND ADOPTED this _____ day of _____, 2026.

_____
MAYOR JAMES CURRAN

ATTEST:

_____
TEDRA ALLEN
City Clerk

APPROVED AS TO LEGAL FORM:

_____
JACOB G. HOROWITZ
City Attorney

ROLL CALL
Mayor Curran _____
Commissioner Katzman _____
Commissioner Mallozzi _____
Commissioner Shrouder _____
Commissioner Smith _____

CITY OF COOPER CITY
COMMUNITY DEVELOPMENT DEPARTMENT /
PLANNING AND ZONING DIVISION

Meeting Date: 11/16/2026 Item #4.

MAY 08 2026

FILE COPY

CITY OF COOPER CITY
PLANNING DIVISION

9090 SW 50 PLACE
COOPER CITY, FL 33328
(954) 434-4300

GENERAL APPLICATION

ATTENTION: *Prior to submission of application, the Petitioner &/or Owner must schedule a pre-submittal meeting with the* ***Community Development*** *Staff to review the proposed project, and the submittal and processing requirements. The submittal dates for DRC and P&Z Board can be found on the City's website at: www.coopercityfl.org.*

FOR STAFF ONLY:
PETITION #: P.A.-5-1-25 S.P.A. 5-2-25 WITH
DATE PETITION FILED: 5/09/2025

Date of Pre-Submittal Meeting: 01/28/2025

Check ☑ type of application(s) for:

- ☐ Site Plan
- ☑ Site Plan Amendment
- ☐ Rezoning
- ☐ Plat or Plat Amendment
- ☐ Sign Package/ Sign Package Amendment
- ☐ Abandonment
- ☐ Certificate of Conformity
- ☐ Conditional Use
- ☐ Sign Waiver
- ☑ Other: Soccer field / Office conversion

INSTRUCTIONS TO APPLICANT:

1. Please complete all requested information on this application. If not applicable, indicate with N/A.
2. Provide specific Petition Application(s).
3. Make Checks payable to the City of Cooper City per the current Fee Schedule.

I. PROJECT NAME AND LOCATION

A. Project Name: The Rock Church – Soccer Field and Administrative Offices

B. Project Address: 3751 NW 94th Ave

C. Section: 5 Township: 51A Range: 41E Total Acreage or square feet of Subject Property: 4.43

D. General Location Description (proximity to closest major intersection, in miles or fraction thereof):
On east side of 94th Ave, approximately 1300 feet south of Stirling Road

E. Folio Number(s): (If numerous Folio Numbers, list on a separate sheet and attach to this application). 514105110010

F. Brief Legal Description: Tract "A", Grace Baptist Church Plat, according to the map or plat thereof, as recorded in plat book 134, Page 3 of the public records of Broward County, Florida.

II. LAND USE AND ZONING INFORMATION

A. Existing Zoning Designation: E-2* (Broward County)

B. Future Land Use Plan Designation: E-Estate

C. Existing Use(s) on Property: Place of Worship (Church)

D. Proposed Use(s): Religious facility with outdoor rec field and exist residence to admin offices.

E. Other Land Use and Zoning conditions if applicable, i.e. approved variances, deed restrictions, previous conditions of approval: Annex 2004, also own adjacent 514105010082 @ 3851 NW 94 AVE COOPER CITY, FL 33024
Also own adjacent 514105010251 @ 3411 NW 94 AVE COOPER CITY, FL 33024

FILE COPY

Meeting Date: 11/16/2026 Item #4.

9090 SW 50 PLACE
COOPER CITY, FL 33328
(954) 434-4300

FILE COPY
MAY 05 2026
CITY OF COOPER CITY
PLANNING DIVISION

III. PROPERTY OWNER/APPLICANT/AGENT INFORMATION

Property Owner(s) of Record: The Rock Church of Hollywood, Inc.

Address: 3751 NW 94 AVE City COOPER CITY ST FL Zip 33024

Phone: (954) 525-5952 Fax: E-Mail: pastorryancrossley@gmail.com

I am/We: The Rock Church of Hollywood, Inc. , do hereby swear/affirm that I/we am/are the owner(s) of the property referenced in this application. I/We certify that the above statements and the statements or showings made in any paper or plans submitted herewith are true to the best of my/our knowledge and belief. Further, I/we understand that this application(s) attachments and fees become part of the official record of the **Community Development** Department of the City of Cooper City and the fee is not refundable. I/We understand that any knowingly false information given by me/us will result in the denial revocation or administrative withdrawal of the application or permit. I/We further acknowledge that additional information may be required by the City of Cooper City in order to process this application(s).

(Signature of Owner) Ryan Crossley (Print Name)

STATE OF FLORIDA **COUNTY OF** BROWARD

The foregoing instrument was acknowledged before me this 6th day of, May 20 26

By (Name of Person Acknowledging) Ryan Crossley She/he is personally known to me or has produced as identification and did/did not take an oath.

NOTARY PUBLIC SIGNATURE: Betty J Gadway

Name – Must be typed, printed, or stamped) Betty J Gadway

My Commission Expires:

Notary Public State of Florida
Betty J Gadway
My Commission HH 335842
Expires 3/21/2027

Petitioner(s) if other than Owner): N/A - Same as Owner

Address: City ST Zip

Phone: Fax: E-Mail:

Agent (if other than Owner): Jason Wilson - Pillar Consultants, Inc.

Address: 5230 S. University Dr. Suite 104 City Davie ST FL Zip 33328

Phone: 954-680-6533 Fax: E-Mail: jason@pillarconsultants.com

FILE COPY

FILE COPY

Meeting Date: 11/16/2026 Item #4.

CITY OF COOPER CITY
PLANNING AND ZONING DIVISION
9090 SW 50 PLACE
COOPER CITY, FL 33328
(954) 434-4300

All Correspondence will be sent to the Agent unless otherwise requested.

I am/we are the ☑ Agent ☐ Petitioner ☐ Other _____

Signature(s) Jason A Wilson

STATE OF Florida **COUNTY OF** Broward

The foregoing instrument was acknowledged before me this 28th day of, January 20 25

By (Name of Person Acknowledging) Jason Wilson She/he is personally known to me or has produced as identification and did/did not take an oath.

NOTARY PUBLIC SIGNATURE: Whitney Gordon

Name – Must be typed, printed, or stamped) Whitney Gordon

My Commission Expires:

WHITNEY GORDON
Notary Public-State of Florida
Commission # HH 364990
My Commission Expires
February 21, 2027

P.A. 5-1-25	**STAFF USE ONLY**		
Petition #: S.P.A. 5-2-25	Staff Intake By: T. MARKLEY	Intake Date:	5/09/2025
Sufficiency Completed by:		Sufficiency Date:	

FILE COPY

RECEIVED
Meeting Date: 11/16/2026 Item #4.
CITY OF COOPER CITY
PLANNING DIVISION

CITY OF COOPER CITY
COMMUNITY DEVELOPMENT DEPARTMENT /
PLANNING AND ZONING DIVISION

9090 SW 50 PLACE
COOPER CITY, FL 33328
(954) 434-4300

SITE PLAN AMENDMENT APPLICATION

ATTENTION: *Prior to submission of application, the Petitioner &/or Owner must schedule a pre-submittal meeting with the Community Development Staff to review the proposed project, and the submittal and processing requirements. The submittal dates for DRC and P&Z Board can be found on the City's website at: www.coopercityfl.org.*

FOR STAFF ONLY:

PETITION #: S.P.A.2-2-25 ORIGINAL

DATE PETITION FILED: 5/09/2025

Date of Pre-Submittal Meeting: 01/28/2025

INSTRUCTIONS TO APPLICANT:

1. Please complete all requested information on this application. If not applicable, indicate with N/A.
2. Provide specific Petition Application(s).
3. Make Checks payable to the City of Cooper City per the current Fee Schedule.

I. PROJECT DESCRIPTION – (Attach additional sheets if necessary)

A. Please provide a narrative description of the proposed site plan amendment, which is the subject of this review. Provide enough detail to adequately describe how this Amendment is changing the existing Site Plan.

Convert existing single family residence to church office and add soccer pitch to existing church and parking. The new offices are restricted to employees use only. No assembly use or general public are permitted.

II. PROJECT HISTORY

(List in chronological order any previous relevant development approvals). Attach addition page for the following:

Petition Number:	Annexation
Resolution/Ordinance #	2003-09-08
Request:	Annexation from Broward County to Cooper City
Action:	Approved
Date:	11/04/2003

III. ADJACENT PROPERTIES

Adjacent Property:	Land Use Designation	Zoning Designation	Existing Use(s) of Property
NORTH	E-Estate	E-1* (County)	Single Family
SOUTH	E-Estate	A-1** (County)	Single Family
EAST	E-Estate	E-2* (County)	Single Family
WEST	E-Estate	E-2* (County)	Single Family

RECEIVED

CITY OF COOPER CITY
COMMUNITY DEVELOPMENT DEPARTMENT /
PLANNING AND ZONING DIVISION

Meeting Date: 11/16/2026 Item #4.

9090 SW 50 PLACE
COOPER CITY, FL 33328
(954) 434-4300

CITY OF COOPER CIT
PLANNING DIVISION

IV. COMPLIANCE - (Attach Additional Sheets if Necessary)

Is property in compliance with all previous conditions of approval and/or applicable Code requirements?

☒ Yes ☐ No If No, please explain: _____

V. TABULAR DATA

COMPLETE ALL DATA (INDICATING N/A IF NOT APPLICABLE)

PROJECT DATA	CODE REQUIREMENT	LAST COMMISSION APPROVAL	PROPOSED	± CHANGE
Acreage (Total Gross)	2.5	5	5	0
Acreage (Total Net)	2	4.43	4.43	0
Lot Depth (Maximum)	N/A	305	305	0
Lot Width (Minimum)	125	279.89	279.89	0
Total Dwelling Units (DU'S)	N/A	1	0	1
Minimum Floor Area (sq. ft.)	1500	13425	13425	0
Density	N/A		N/A	N/A
Total Sq. Footage	1500		N/A	N/A
Commercial (sq. ft.)	1500	9554	0	
Industrial (sq. ft.)	0	0	0	N/A
Other (sq. ft.)	0	0	3398	+3398
Floor Area Ratio (FAR)	N/A		N/A	N/A
% Building Coverage	10%	6.9%	6.9%	0%
Max. Bldg. Height (ft./stories)	35	35	35	0
Impervious Surface Area	N/A		N/A	N/A
Open Space Area	N/A		N/A	N/A
Total Parking Spaces	140	129	11 NEW	+11 NEW
Handicap Parking Spaces	6	5	1 NEW	+1 NEW
# of Access Points/Roads	0	2	2	0
# of Loading Areas/Spaces	0	1	0	+1 (FIRE)
Accessory Structures (sq. ft.)	N/A		N/A	N/A
Setback – Front	50	60	60	0
Setback – Rear	25	105	105	0
Setback – Side Interior	25	50	50	0
Setback – Side Corner	25	50	50	0

For Residential show tabular data on the site plan including: Total # of Dwelling Units (DUs); and Types of Units: # of Single Family (SF); # of Zero Lot Line (ZLL); # of Townhomes (TH); and # of Multi-Family (MF).

For other projects where it would be relevant provide on the SITE PLAN: # of Rooms; # of Seats; # of Beds; # of Children; # of Drive-Thru Lanes; in addition to: Recreation Area; Preserve Area; Civic Area; and Institutional Area.

VI. APPLICANT'S STATEMENT OF JUSTIFICATION

(Attach additional sheets if necessary)

A. Reference relevant purposes, goals, objectives and policies from the City's Comprehensive Plan, which is available online at the City's web site (www.coopercityfl.org).

Policy 1.3.9 & 1.3.13- Design meets local drainage district criteria

Policy 1.4.1- Design meets buffering requirements and setbacks

B. That the proposed request is in compliance with the City's Code of Ordinances. Please specify if any variances are necessary for approval of the proposed site plan.

No variances requested. The proposed site plan amendment for the soccer pitch meets the Broward County Chapter 39 Article XV.

VIII. CONSENT STATEMENT

(Owner to complete if using agent/representative)

I/We, the aforementioned owner(s), do hereby give consent to Pillar Consultants, Inc. to act on my/our behalf to submit this application, all required material and documents, and attend and represent me/us at all meetings and public hearings pertaining to the request(s) and property I/we own described in the attached application. Furthermore, as owner(s) of the subject property, I/we hereby give consent to the party designated above to agree to all terms or conditions that may arise as part of the approval of this application for the proposed use.

Signature(s) of Owner(s):

Print Name(s): Pastor Ryan Crossley, The rock Church of Hollywood, Inc.

IX. NOTARY

STATE OF Florida **COUNTY OF** Broward

The foregoing instrument was acknowledged before me this 9 day of, June 20 26

By (Name of Person Acknowledging) Pastor Ryan Crossley **She/he is personally known to me or has produced**

as identification and did/did not take an oath.

NOTARY PUBLIC SIGNATURE:

Name – Must be typed, printed, or stamped) Whitney Gordon

My Commission Expires:

WHITNEY GORDON
Notary Public-State of Florida
Commission # HH 364990
My Commission Expires
February 21, 2027

FILE COPY

CITY OF COOPER CITY
COMMUNITY DEVELOPMENT DEPARTMENT /
PLANNING AND ZONING DIVISION

9090 SW 50 PLACE
COOPER CITY, FL 33328
(954) 434-4300

X. SUBMITTAL CHECKLIST FOR SITE PLAN AMENDMENT REVIEW

QTY	REQUIRED	YES (√)
1	Completed Original General Application	☑
1	Completed Original Site Plan Amendment Application	☑
1	Original Site Plan (Signed by the Mayor)	☐
1	Certificate of Title, property deed or other proof of ownership	☑
14	Signed Surveys – 1 Signed and Sealed Survey	☑
14	Proposed Site Plan Amendments showing desired site plan changes	☑
14	Aerials Photos of subject site clearly delineating site boundary lines	☑

VI. STAFF USE ONLY ORIGINAL			
Petition #: S.P.A. 5-2-25	Staff Intake By: T. MARRERO	Intake Date:	5/09/2025
Sufficiency Completed by:		Sufficiency Date:	

XII. COOPER CITY CODE

Sec. 24-67. SITE PLAN AMENDMENT - SUBMITTAL REQUIREMENTS

(a) Where a site plan has been previously approved by the City Commission and is proposed by the applicant or City to be amended (revised) in any manner, a revised site plan shall be submitted to the City.

(b) The revised site plan submission shall consist of the previously approved site plan signed by the Mayor and a separate drawing showing the desired changes and any other drawings or information as may be required by staff.

(c) The plan will be reviewed by staff and by the Planning & Zoning Board, who shall evaluate the proposed revision, and current development regulations. The Planning & Zoning Board shall then recommend approval, approval with conditions, or denial to the City Commission. The Commission shall issue a revised development order to approve, approve with conditions, or deny the revised site plan by development order.

FILE COPY

Meeting Date: 11/16/2026 Item #4.

FILE COPY

RECEIVED
MAY 08 2026
CITY OF COOPER CITY
PLANNING DIVISION

THE ROCK CHURCH OF HOLLYWOOD, INC.

3751 NW 94th Ave, Cooper City, FL 33024

PLAN OF OPERATIONS FOR RECREATIONAL FIELD

MISSION

The Rock Church of Hollywood is committed to making disciples of Jesus Christ through the teaching, preaching, and application of the Word of God. Our mission is to encourage each member to grow in their personal faith while positively influencing those around them. We believe that fostering strong relationships within the church and the broader community is an essential part of this mission.

SCOPE CLARIFICATION

This project is limited solely to the construction and operation of the outdoor recreational field. There will be no changes, alterations, or expansions to the existing sanctuary for assembly use. Additionally, no existing office spaces will be converted to assembly areas. The existing single-family home will be converted to now serve as a church office, with dedicated associated parking.

PURPOSE

A variety of ministries and activities contribute to the spiritual growth of our members and help establish meaningful connections within the community. The construction of this recreational field serves three key purposes:

1. **Fellowship for Church Members** – The field will provide a dedicated space for church members to gather, engage in recreational activities, and build strong relationships.
2. **Men's Ministry & Sports Fellowship** – A significant portion of our church community consists of men who regularly play sports as a means of connection and camaraderie. This field will give them a designated place to participate in these activities.
3. **Community Engagement** – We seek to offer a service to our neighbors by making the field available for the Royal Palm Ranches community to use through a structured reservation process. This will allow for special events such as birthday parties and recreational activities that align with our mission to serve.

COMMUNITY VISION

While the primary purpose of the field is for church fellowship, we are committed to extending its use to the local community in a structured and responsible manner. Community members will be able to reserve the field for appropriate activities through an official scheduling process.

FILE COPY

SECURITY FEATURES

To ensure the safety and proper use of the recreational field, the following security measures will be in place:

- **Perimeter Fencing** – The field will be fully enclosed by an 8' high secure chain link fence with 8' high sports netting to prevent unauthorized access. The design of the fence is modeled after the enclosures used at the Brian Piccolo synthetic turf fields for reference.
- **Controlled Access** – Use of the field will be permitted only through a prior reservation system, ensuring that all activities are supervised.
- **Security Surveillance** – A camera system will be installed to monitor activity on the field for added safety and accountability.
- **Lighting** – The field will feature strategically placed lighting along the fence to ensure visibility and security during evening use. These lights will be positioned in a way that they do not impact neighboring properties.

OPERATIONS PLAN

Usage Guidelines

- The field will primarily be used for church-related activities, including fellowship gatherings and intramural-style competitions among church members.
- Community use (limited to Royal Palm Ranches residents) will be permitted through a structured reservation process but will not include rental to outside leagues, teams, or programs.
    - This reservation process will be done through a mobile application where a Royal Palm Ranch resident can request a date and time for field reservation. They would need provide proof to verify they are a Royal Palm Ranch resident and specify what type of event they will be having (birthday party, family reunion). If the date and time is available, they would receive notification of such and would work together with the church secretary for any further details regarding the reservation.
- No external competitive leagues or tournaments will be hosted on the property. All sports activities will be internal, focusing on fellowship rather than formal competition.

Schedule & Availability

The field will be available for scheduled use during the following hours:

Day	Hours of Operation
Monday	10:00 AM – 9:30 PM
Tuesday	10:00 AM – 9:30 PM
Wednesday	10:00 AM – 9:30 PM

FILE COPY

Day	Hours of Operation
Thursday	10:00 AM – 9:30 PM
Friday	10:00 AM – 9:30 PM
Saturday	10:00 AM – 9:30 PM
Sunday	10:00 AM – 9:30 PM

- **Curfew:** All activities will conclude by **9:30 PM** to ensure minimal disturbance to neighbors and maintain a peaceful community environment.
- **Low Traffic Hours:** We anticipate limited use during school hours and weekday mornings, with more activity occurring in the afternoons and evenings.

ULTIMATE GOAL

Our overarching goal is to enhance both our church community and the surrounding neighborhood by providing a well-maintained, secure, and accessible recreational space. We are committed to fostering relationships, promoting fellowship, and contributing positively to the area's development.

Furthermore, as a resident living only two houses away from the church property, I personally understand the importance of maintaining a space that is both beneficial and respectful to our neighbors. This project represents an opportunity to improve the church property in a way that is attractive, functional, and inclusive.

We look forward to working in cooperation with the city and our neighbors to make this project a success for all involved.

FILE COPY

ROCK CHURCH
3751 NW 94 AVE

SITE DEVELOPMENT PLANS
CITY OF COOPER CITY, BROWARD COUNTY, FLORIDA

LAND OWNER:

ROCK CHURCH OF HOLLYWOOD INC.
3751 NW 94 AVE
COOPER CITY, FL 33024
TEL: (954)525-5952

ENGINEER:

PILLAR CONSULTANTS, INC.
5230 S. UNIVERSITY DRIVE, SUITE 104
DAVIE, FL 33328
TEL: (954)680-6533
FAX: (954)680-0323

SURVEYOR:

JOHNSTON & JOHNSTON
7777 DAVIE ROAD ECT. #302A-7
DAVIE, FL 33024
TEL: (954)296-9516



LOCATION MAP

NOT TO SCALE
SECTION 5 TOWNSHIP 51SOUTH, RANGE 41EAST

SHEET INDEX:

CS-1	COVER SHEET
SU-1	BOUNDARY/TOPO SURVEY
SP-1	SITE PLAN
A-1	OFFICE FLOOR PLAN
A-2	FLOOR PLAN WITH FURNITURE
A-3	FLOOR EMERGENCY PLAN
C-1	PAVING, GRADING AND DRAINAGE PLAN
C-2	ENGINEERING DETAILS
FD-1	FIRE RESCUE PLAN
ER-1	EROSION CONTROL PLAN
PH-1	PHOTOMETRIC PLAN
PLAT	RECORDED PLAT

LAND DESCRIPTION

ALL OF TRACT A OF GRACE BAPTIST CHURCH PLAT, ACCORDING TO THE PLAT THEREOF AS RECORDED IN PLAT BOOK 134, PAGE 3, OF THE PUBLIC RECORDS OF BROWARD COUNTY, FLORIDA; BEING FORMERLY DESCRIBED AS: THE NORTH 1/2 (N 1/2) OF TRACT 26 OF "EVERGLADES SUGAR AND LAND COMPANY SUBDIVISION" OF SECTION 5, TOWNSHIP 51 SOUTH, RANGE 41 EAST, AS RECORDED IN PLAT BOOK 2, PAGE 75 OF THE PUBLIC RECORDS OF MIAMI-DADE COUNTY, FLORIDA; SUBJECT TO ROAD RIGHT-OF-WAY OVER THE WEST 25.00 FEET AND THE NORTH 25.00 FEET THEREOF.

STATEMENT OF INTENT

PROPOSED NEW SOCCER PITCH FOR RECREATIONAL USE OF EXISTING CHURCH CONGREGATION.

PROJECT INFORMATION

PURPOSE/USE:	CONVERTING EXISTING RESIDENCE TO OFFICE, PROPOSED SOCCER PITCH AND ASSOCIATED PARKING.
PROPERTY LOCATION:	3751 NW 94 AVE COOPER CITY FL 33024
FOLIO NUMBER:	514105110010

ENGINEER'S SEAL
NOT VALID WITHOUT
ORIGINAL SIGNATURE

WHITNEY E. GORDON
LICENSE
No 104642
STATE OF
FLORIDA
PROFESSIONAL ENGINEER


REVISIONS

PILLAR CONSULTANTS, INC.
Consulting Engineers, Planners, Surveyors
5230 S. University Drive - Suite 104
Davie, Florida 33328
Phone: (954) 680-6533
P.E. #

ROCK CHURCH
3751 NW 94 AVE
CITY OF COOPER CITY
BROWARD COUNTY, FLORIDA

SCALE: N.T.S.
DATE: 04/24/25
DRAWN BY: JRW
SHEET No.
CS-1
24051

SHEET TITLE
COVER SHEET

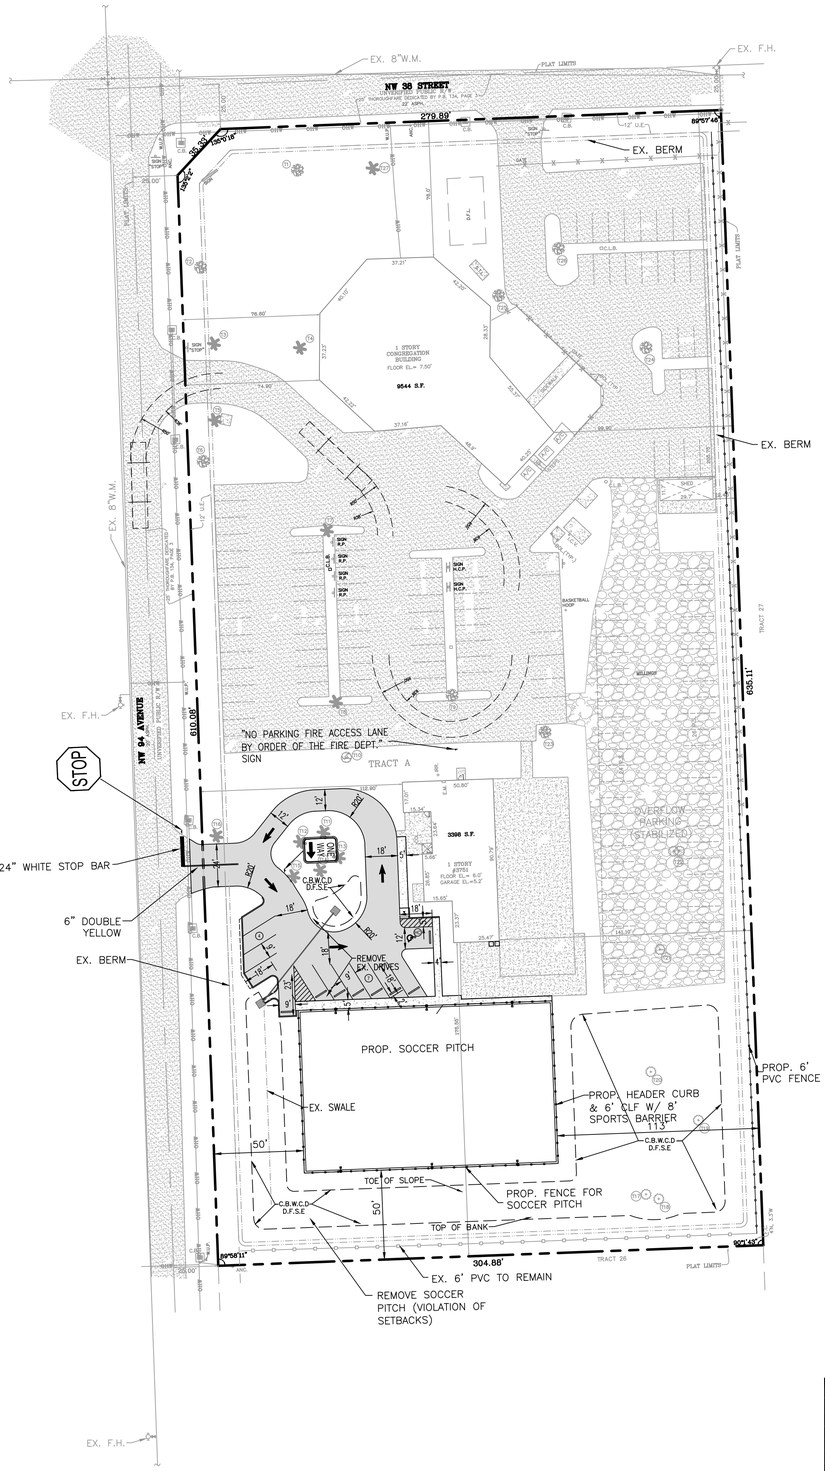


GRAPHIC SCALE

40 0 20 40 80

(IN FEET)
1 inch = 40 ft.

DEVELOPMENT DATA	
JURISDICTION	COOPER CITY
LAND USE	E–ESTATE
ZONING	E–2* (*COUNTY)
BUILDING CODE	FLORIDA BUILDING CODE BROWARD COUNTY EDITION

SITE CALCULATIONS				
SITE COMPONENT AREA	EXISTING (SF)	PROPOSED (SF)	PROPOSED %	REQUIRED
OVERALL SITE	193,311	193,311	100%	100%
PERVIOUS AREA	117,355	117,355	60.7%	N/A
OPEN SPACE	117,355	117,355	60.7%	N/A
IMPERVIOUS AREA	75,956	75,956	39.3%	N/A
BUILDINGS	12,942	12,942	6.7%	10% MAX
PAVEMENT, SIDEWALK	63,014	63,014	32.6%	N/A

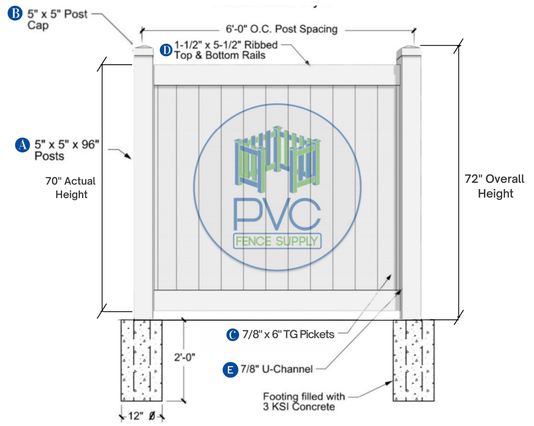


VINYL PVC FENCE

N.T.S.

NOTES:

1. CONTRACTOR TO CALL SUNSHINE ONE (811) FOR LOCATES TO FIELD VERIFY LOCATION OF EXISTING UTILITIES PRIOR TO CONSTRUCTION STARTING.
2. THERE WILL BE NO CHANGES IN EXISTING SANCTUARY FOR ASSEMBLY USES OR CONVERTING PREVIOUS OFFICE SPACE TO ASSEMBLY.
3. IF PHOTOMETRIC REQUIREMENTS ARE NOT MET AT TIME OF ASBUILTING, THEN SHIELDING WILL BE PROVIDED.
4. A LIFE SAFETY & EGRESS PLAN SHALL BE PROVIDED UNDER THE BUILDING PERMIT.
5. THE ADMINISTRATIVE BUILDING SHALL BE UTILIZED STRICTLY FOR OFFICE PURPOSES AND SHALL NOT BE USED FOR ASSEMBLY OCCUPANCY.
6. SHOULD THE COST OF IMPROVEMENTS FOR THE CONVERSION OF THE SINGLE FAMILY HOME TO A CHURCH OFFICE EXCEED 50% OF THE PRE–IMPROVEMENT MARKET VALUE OF THE STRUCTURE, THE APPLICANT SHALL PROVIDE DRY FLOODPROOFING TO BFE+1' PRIOR TO ISSUANCE OF CERTIFICATE OF OCCUPANCY. THE COST OF ALL PROPOSED IMPROVEMENTS SHALL BE SUBMITTED TO AND REVIEWED BY THE CITY AT TIME OF BUILDING PERMIT APPLICATION FOR SUBSTANTIAL IMPROVEMENT DETERMINATION.
7. PRIOR TO C/O FOR THE OFFICE BUILDING COVERSION, CONCRETE SLAB ON THE REAR OF THE OFFICE BUILDING WILL NEED TO BE PERMITTED WITH BUILDING PERMITS.
8. ALL TEMPORARY TENTS LARGER THAN 120SFT SHALL REQUIRE BUILDING PERMITS AND A SPECIAL EVENT PERMIT APPLICATION.

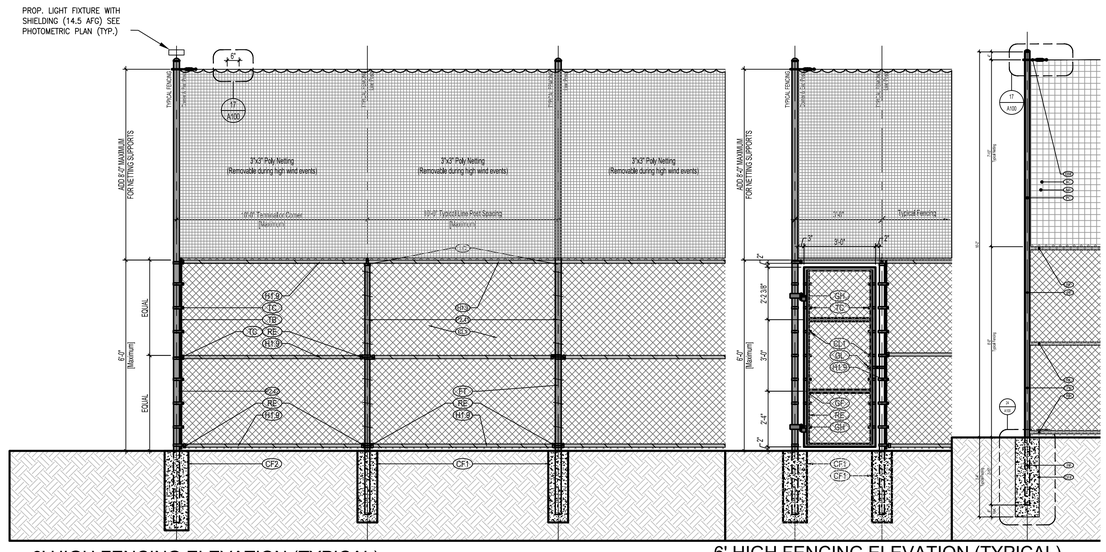

6' HIGH FENCING ELEVATION (TYPICAL)

6' HIGH FENCING ELEVATION (TYPICAL)

SPORTS COURT FENCE DETAIL

N.T.S.

PARKING TABULATION					
BUILDING		PARKING			
TYPE	QUANTITY	PARKING CALC.	EXIST.	REQUIRED	PROVIDED
CHURCH	350 SEATS+4,550 SF	1 SP/4 SEATS+1/100 SF	134	88+46	134*
SINGLE–FAMILY HOME	1 SFH	3 SP/SFH	3	0	0
OFFICE	3,398 SF	1 SP/300 SF	0	12	12
	TOTAL			146	146
HANDICAP PARKING		6 SP/101–150 (SANCTUARY)	5	5	5
		1 SP/25 SPOTS (OFFICE)	0	1	1

*50 OVERFLOWS SPOTS AND 84 ASHPALT SPOTS

WHITNEY E. GORDON LICENSE No 104642 STATE OF FLORIDA PROFESSIONAL ENGINEER

SHEET TITLE

SITE PLAN

REVISIONS

PILLAR CONSULTANTS, INC.
Consulting Engineers, Planners, Surveyors
5230 S. University Drive – Suite 104
Davie, Florida 33328
Phone: (954) 680–6533
P.E. # 70946

ROCK CHURCH
3751 NW 94TH AVE
CITY OF COOPER CITY
BROWARD COUNTY, FLORIDA


SCALE: 1"=40'

DATE: 06/18/24

DRAWN BY: WEG

SHEET No.
SP-1

24051

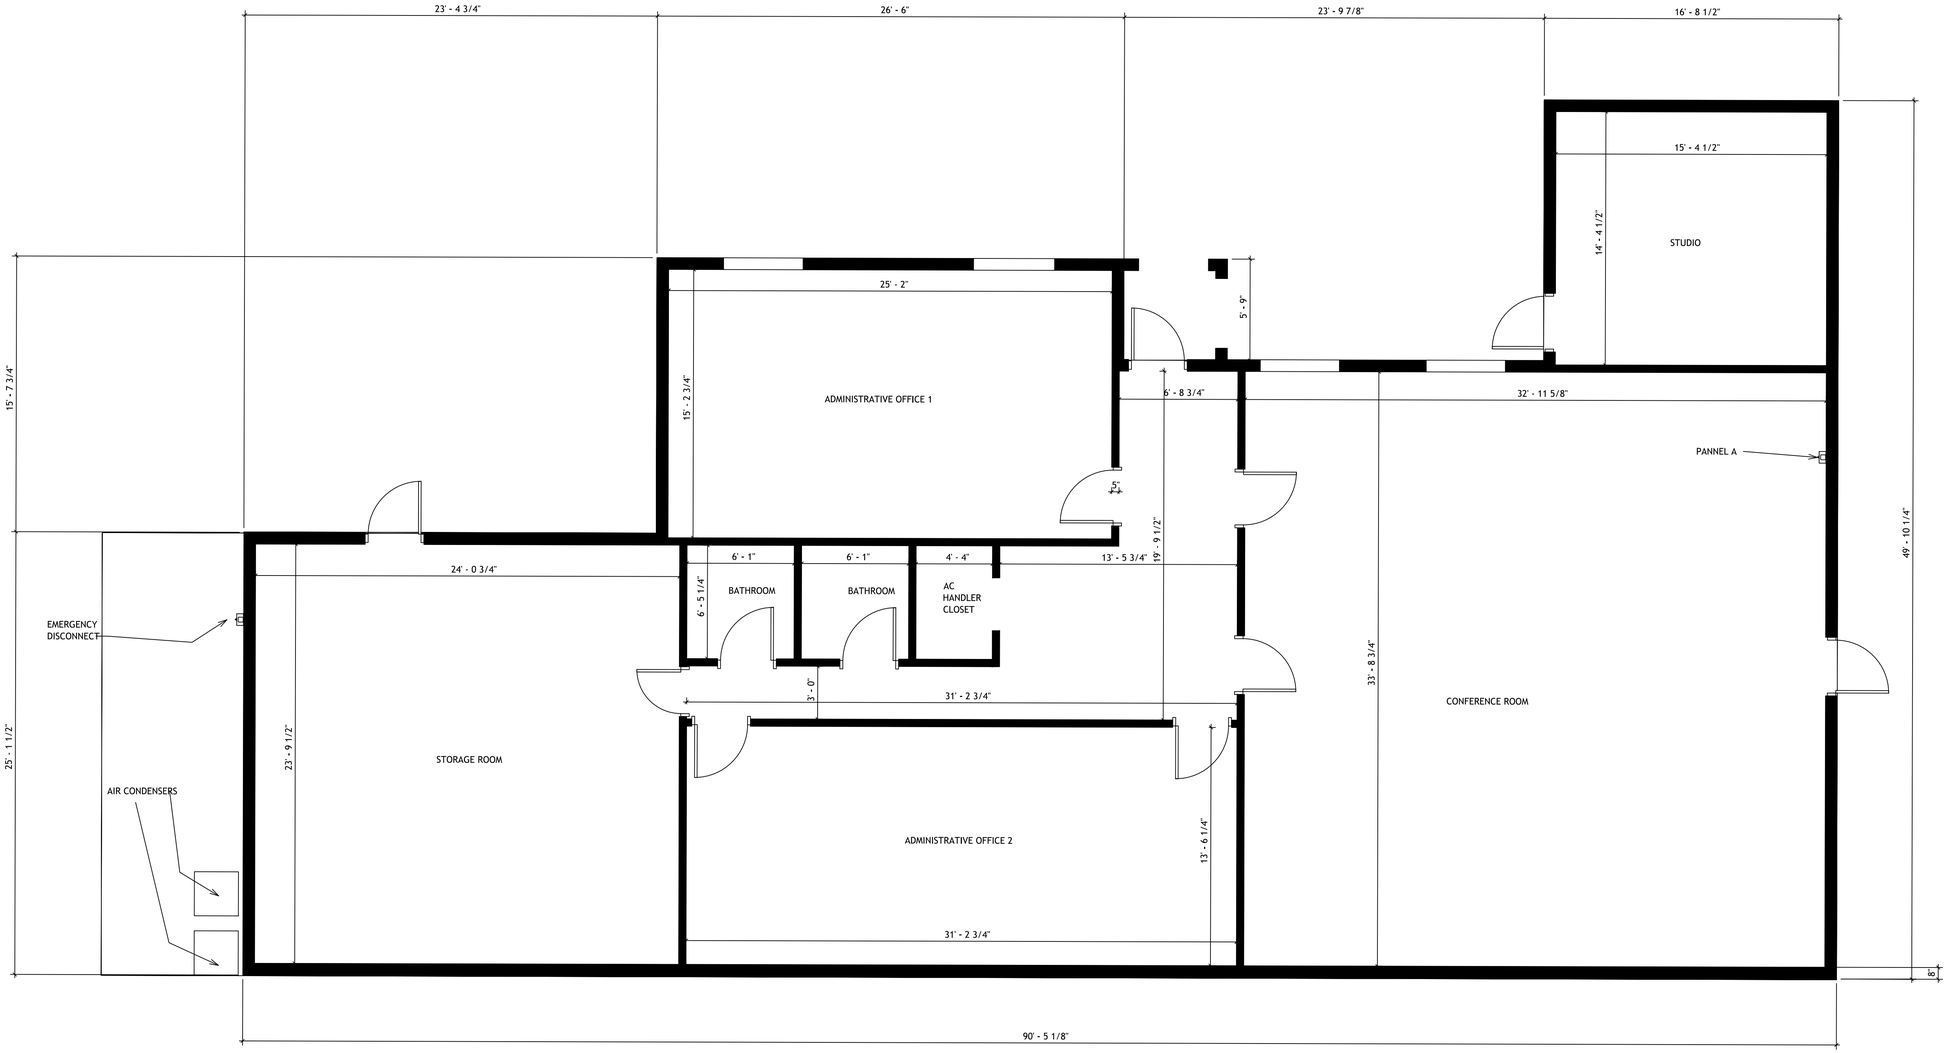

FLOOR PLAN

N.T.S.

0 2' 4' 8'
0 2"
1/4" = 1'-0"

REVISIONS

PILLAR CONSULTANTS, INC.
Consulting Engineers, Planners, Surveyors
5230 S. University Drive – Suite 104
Davie, Florida 33328
Phone: (954) 680-6533
P.E. # 70946

ROCK CHURCH
3751 NW 94TH AVE
CITY OF COOPER CITY
BROWARD COUNTY, FLORIDA

SCALE: 1"=40'

DATE: 06/18/24


DRAWN BY: WEG

SHEET No.
A-1

24051

WHITNEY E. GORDON
LICENSE
No 104642
STATE OF
FLORIDA
PROFESSIONAL ENGINEER

SHEET TITLE
OFFICE FLOOR PLAN

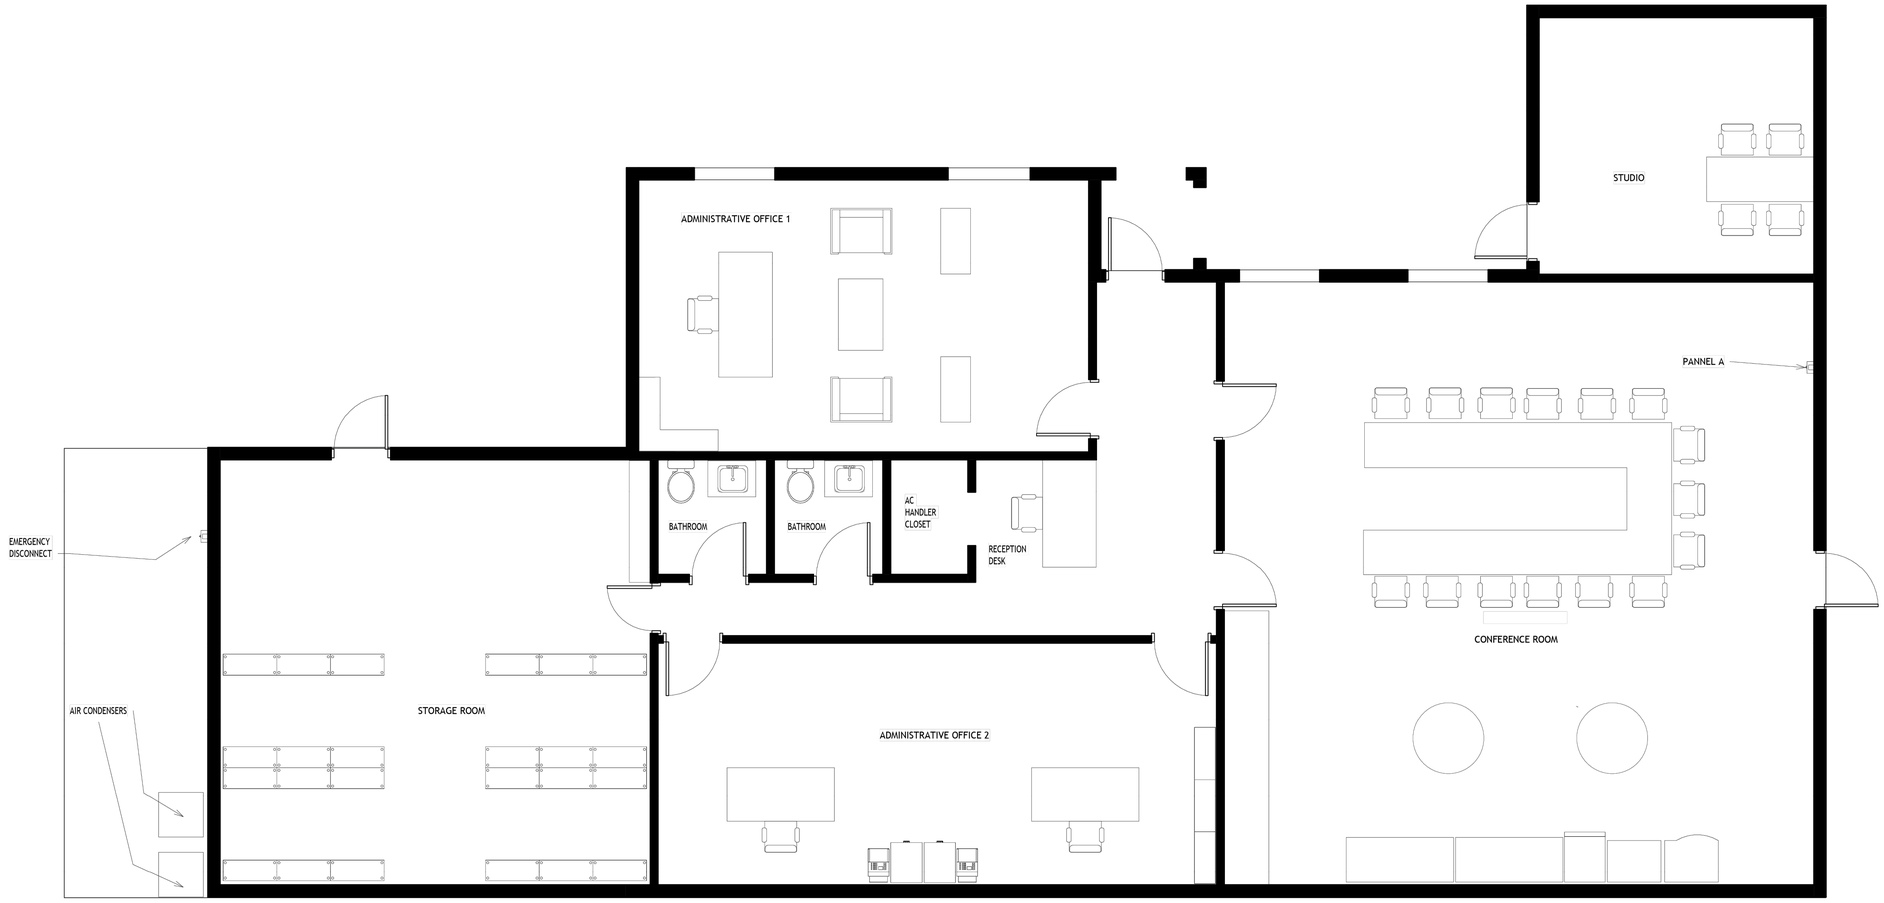

1 First Floor Architectural Plan With Furniture
1/4" = 1'-0"

FLOOR PLAN WITH FURNITURE

1/4"=1'-0"

NOTES:

1. THESE ROOMS SHALL BE FOR STAFF/EMPLOYEE USE ONLY. PUBLIC ASSEMBLY SHALL NOT BE PERMITTED.

WHITNEY E. GORDON LICENSE No 104642 STATE OF FLORIDA PROFESSIONAL ENGINEER

REVISIONS

PILLAR CONSULTANTS, INC.
Consulting Engineers, Planners, Surveyors
5230 S. University Drive – Suite 104
Davie, Florida 33328
Phone: (954) 680-6533
P.E. # 70946

ROCK CHURCH
3751 NW 94TH AVE
CITY OF COOPER CITY
BROWARD COUNTY, FLORIDA

SCALE: 1"=40'
DATE: 06/18/24
DRAWN BY: WEG
SHEET No.
A-2
24051

SHEET TITLE
OFFICE FLOOR PLAN WITH FURNITURE

KEY:

EXIT — Location of exit signs featuring emergency lights on the side.


Possible Paths of Egress to the nearest exit.

Fire extinguisher locations

Emergency exits

TOTAL SQUARE FEET: 3,144

MAXIMUM OCCUPANCY: 25 PERSONS

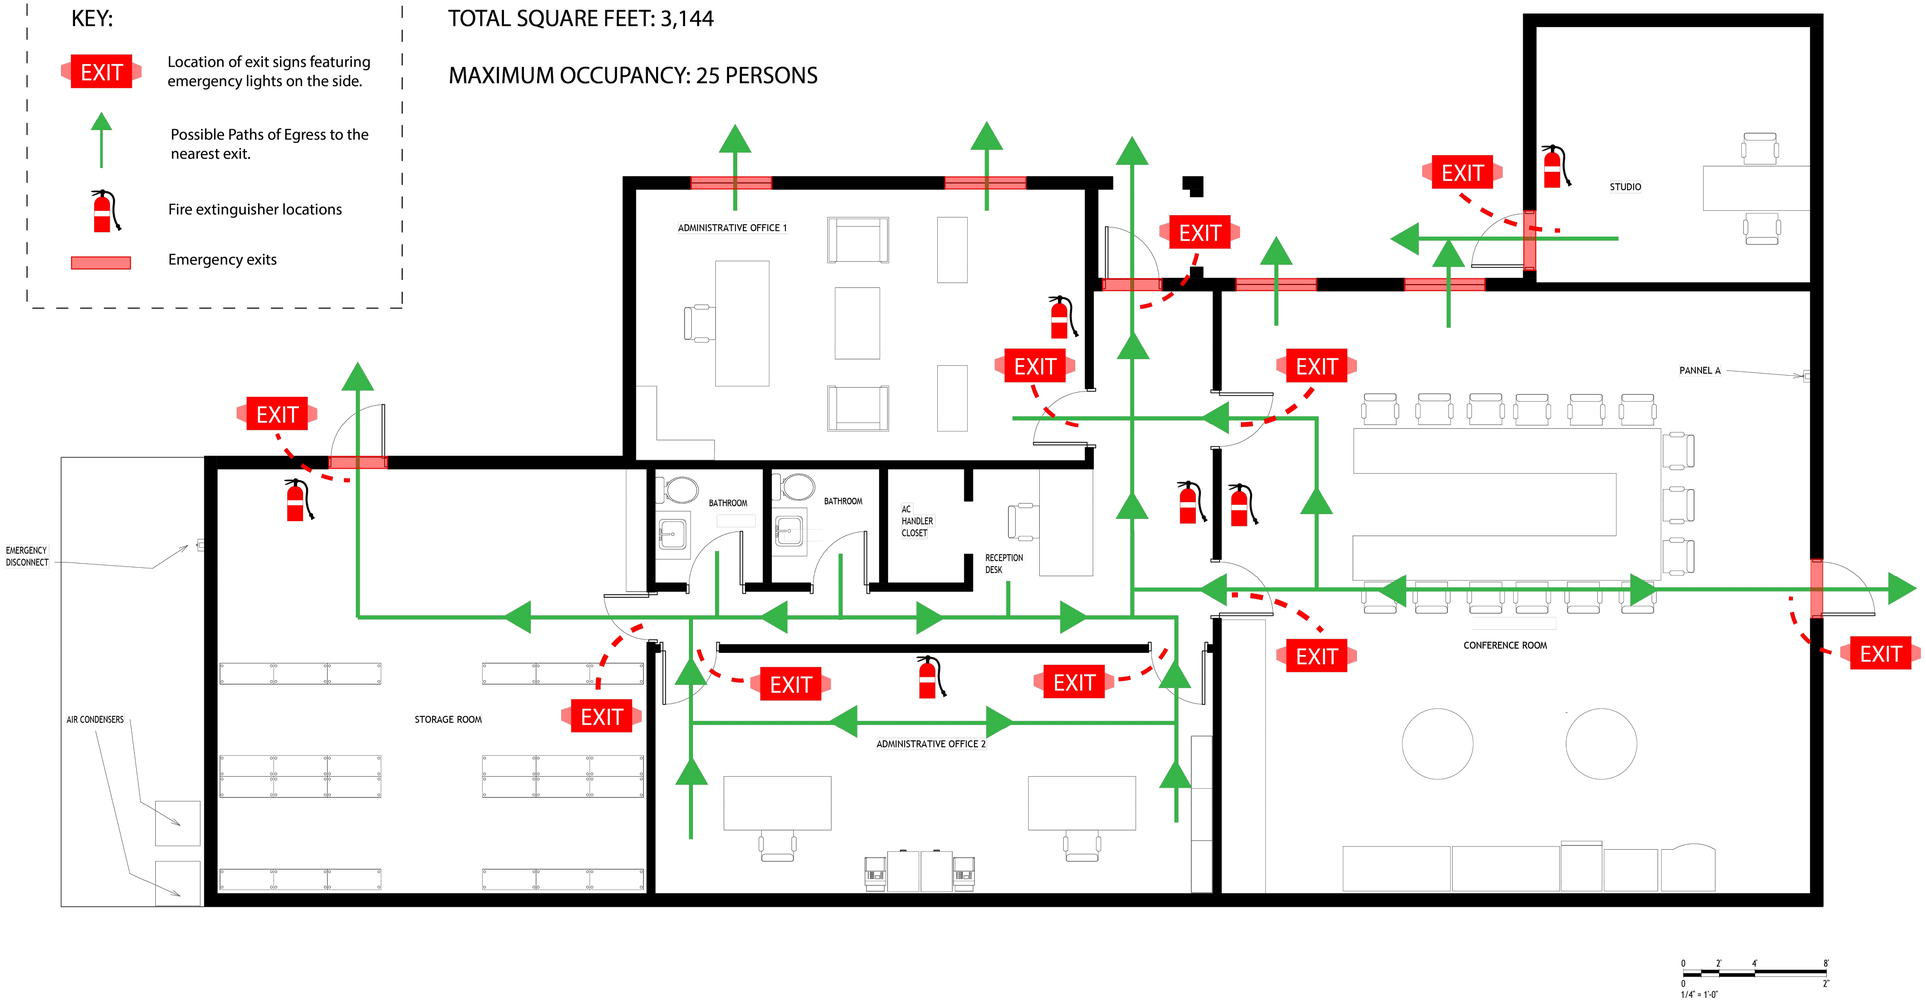

1 First Floor Emergency Plan
1/4" = 1'-0"

FLOOR EMERGENCY PLAN
1/4" = 1'-0"

REVISIONS


PILLAR CONSULTANTS, INC.
Consulting Engineers, Planners, Surveyors
5230 S. University Drive – Suite 104
Davie, Florida 33328
Phone: (954) 680-6533
P.E. # 70946

ROCK CHURCH
3751 NW 94TH AVE
CITY OF COOPER CITY
BROWARD COUNTY, FLORIDA

WHITNEY E. GORDON
LICENSE
No 104642
STATE OF FLORIDA
PROFESSIONAL ENGINEER

SCALE: 1"=40'
DATE: 06/18/24
DRAWN BY: WEG
SHEET No. A-3
24051

SHEET TITLE
FLOOR EMERGENCY PLAN

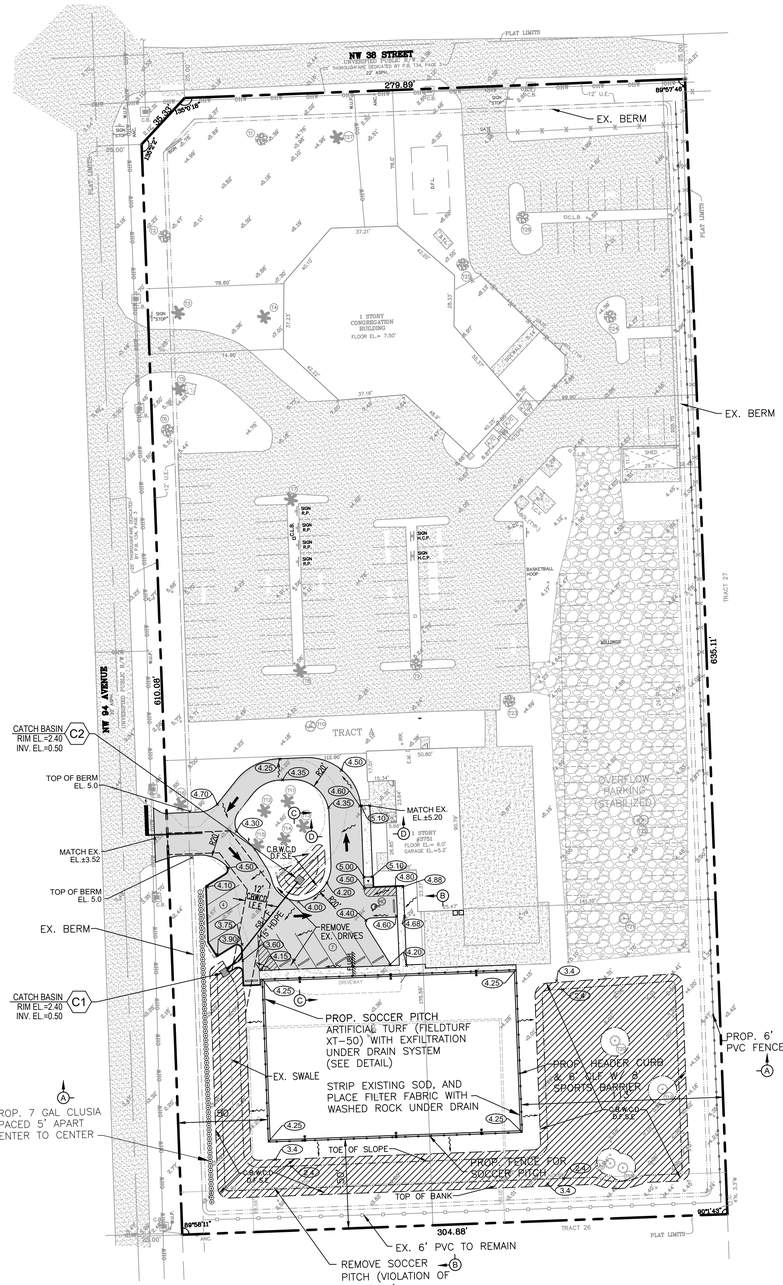

LAND DESCRIPTION

ALL OF TRACT A OF GRACE BAPTIST CHURCH PLAT, ACCORDING TO THE PLAT THEREOF AS RECORDED IN PLAT BOOK 134, PAGE 3, OF THE PUBLIC RECORDS OF BROWARD COUNTY, FLORIDA; BEING FORMERLY DESCRIBED AS: THE NORTH 1/2 (N 1/2) OF TRACT 26 OF "EVERGLADES SUGAR AND LAND COMPANY SUBDIVISION" OF SECTION 5, TOWNSHIP 51 SOUTH, RANGE 41 EAST, AS RECORDED IN PLAT BOOK 2, PAGE 75 OF THE PUBLIC RECORDS OF MIAMI-DADE COUNTY, FLORIDA; SUBJECT TO ROAD RIGHT-OF-WAY OVER THE WEST 25.00 FEET AND THE NORTH 25.00 FEET THEREOF.

LEGEND:

BCR	BROWARD COUNTY RECORDS
DCR	DADE COUNTY RECORDS
PB	PLAT BOOK
PG	PAGE
ORB	OFFICIAL RECORDS BOOK
℄	CENTERLINE
R/W	RIGHT-OF-WAY
SEC	SECTION
TYP	TYPICAL
F.F.	FINISH FLOOR
U.E.	UTILITY EASEMENT
D.E.	DRAINAGE EASEMENT
CBWCD	CENTRAL BROWARD WATER CONTROL DISTRICT
	FIRE HYDRANT
	GATE VALVE
	WATER METER
	SANITARY SEWER MANHOLE
	CATCH BASIN
8.26	EXISTING ELEVATION
8.26	PROPOSED ELEVATION
	FLOW DIRECTION
	TRAFFIC SIGN
DFSE	DRAINAGE, FLOWAGE, & STORAGE EASEMENT
IEE	INGRESS EGRESS EASEMENT

GRAPHIC SCALE

40 0 20 40 80

(IN FEET)
1 inch = 40 ft.



LOCATION MAP
N.T.S.

FLOOD PLAIN ENCROACHMENT ANALYSIS

100 YEAR RAINFALL: 16 INCHES


SITE STORAGE AT ELEVATION 5.12 (MODELED 100 YEAR BASIN ELEVATION)
EXISTING (PRE) 2.62 AC-FT
PROPOSED (POST) 2.65 AC-FT WITH UNDER DRAINED SOCCER PITCH

THE PROPOSED IMPROVEMENTS WILL ADD APPROXIMATELY 0.03 AC-FT OF STORAGE TO THE BASIN


NOTES:

1. CONTRACTOR TO CALL SUNSHINE ONE (811) FOR LOCATES TO FIELD VERIFY LOCATION OF EXISTING UTILITIES PRIOR TO CONSTRUCTION STARTING.
2. THERE WILL BE NO CHANGES IN EXISTING SANCTUARY FOR ASSEMBLY USES OR CONVERTING PREVIOUS OFFICE SPACE TO ASSEMBLY.
3. THE ADMINISTRATIVE BUILDING SHALL BE UTILIZED STRICTLY FOR OFFICE PURPOSES AND SHALL NOT BE USED FOR ASSEMBLY OCCUPANCY


CRUSHED STONE BASE WITH FLAT DRAINS

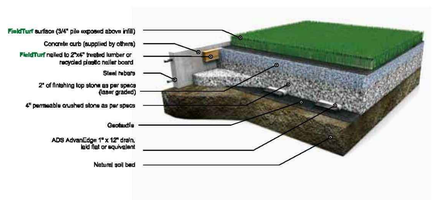


Edging Detail - Concrete Curb

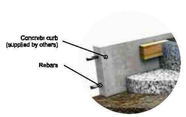


Edging Detail - Recycled Plastic Curb

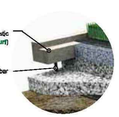

Base Cross-Section

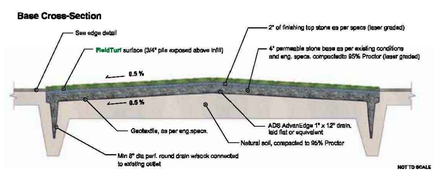

SOCCER PITCH DETAIL
N.T.S.

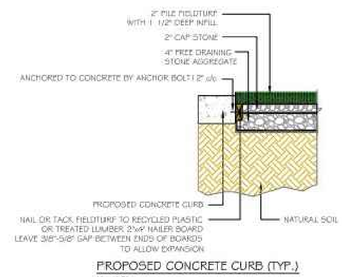

PROPOSED CONCRETE CURB (TYP.)
1"=1'-0"

THE ELEVATIONS AS SHOWN HEREON ARE BASED ON THE NORTH AMERICAN VERTICAL DATUM OF 1988 (NAVD 1988).

THE CONVERSION FROM NGVD 1929 ELEVATIONS TO NAVD 1988 ELEVATIONS IS MINUS 1.51 FEET AT THIS LOCATION ONLY.

WHITNEY E. GORDON LICENSE No 104642 ★ STATE OF FLORIDA PROFESSIONAL ENGINEER


SHEET TITLE
PAVING GRADING & DRAINAGE PLAN

REVISIONS


PILLAR CONSULTANTS, INC.
Consulting Engineers, Planners, Surveyors
5230 S. University Drive – Suite 104
Davie, Florida 33328
Phone: (954) 680-6533
P.E. # 70946

ROCK CHURCH
3751 NW 94TH AVE
CITY OF COOPER CITY
BROWARD COUNTY, FLORIDA


SCALE: 1"=40'
DATE: 06/18/24
DRAWN BY: WEG
SHEET No. C-1
24051

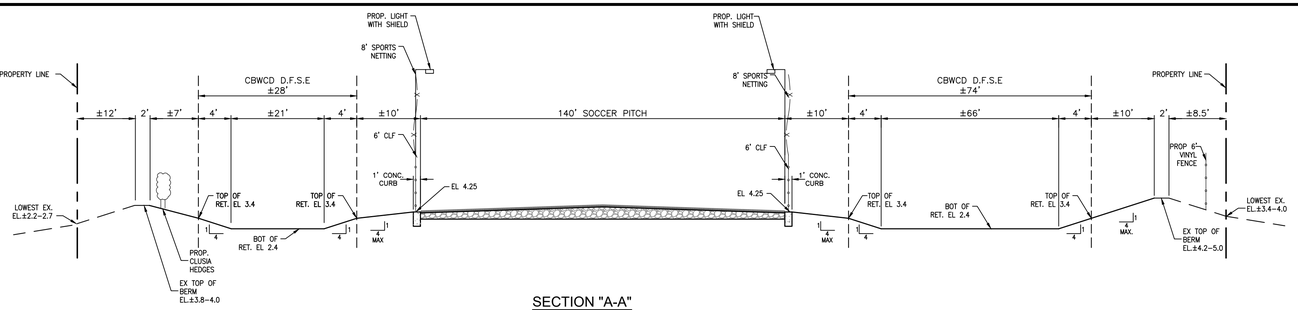

SECTION "A-A"
N.T.S.

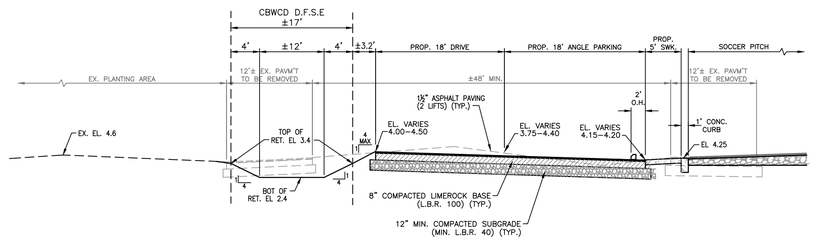


SECTION "C-C"
N.T.S.

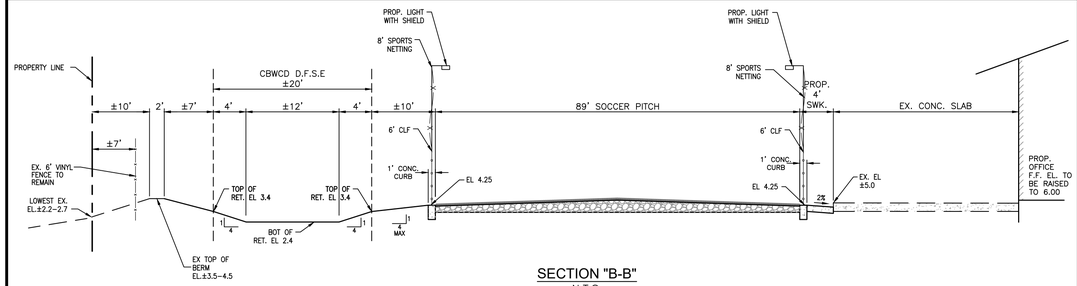


SECTION "B-B"
N.T.S.



FIRE LANE SIGN DETAIL
N.T.S.

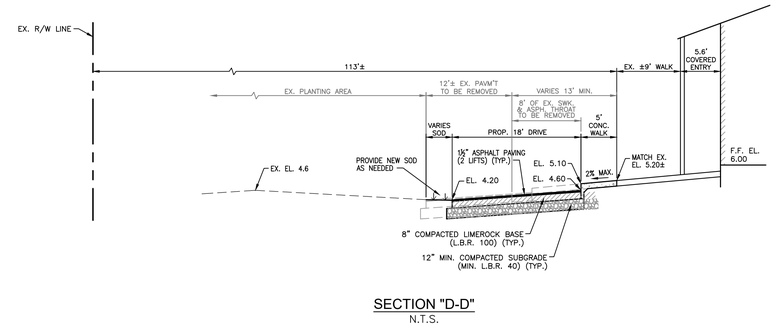


SECTION "D-D"
N.T.S.

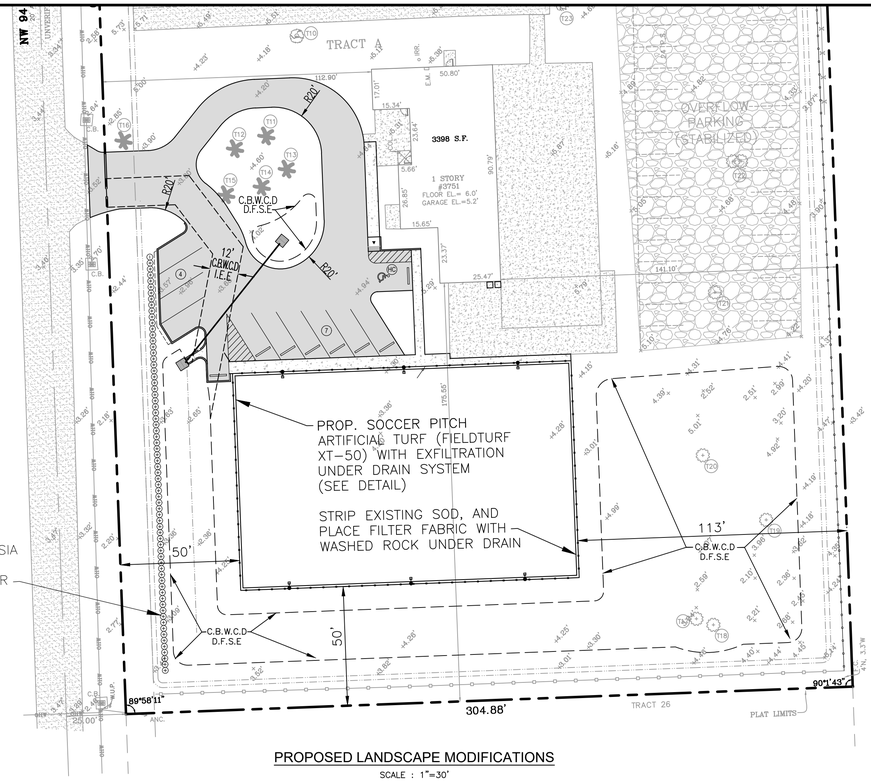


PROPOSED LANDSCAPE MODIFICATIONS
SCALE : 1"=30'

MASTER PLANT LIST			
KEY	PLANT NAME	SPECIFICATION	QUANTITY
CLR7	CLUSIA ROSEA PITCH APPLE	36" X 24" SPR. 30" O.C. NATIVE HIGH DROUGHT TOLERANCE	70

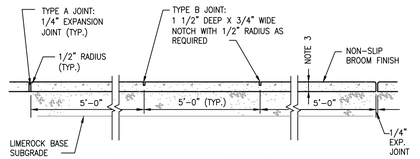

SIDEWALK EXPANSION JOINT
LONGITUDINAL SECTION

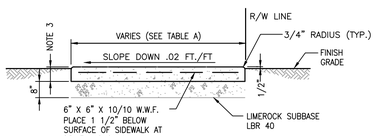


SIDEWALK SECTION
N.T.S.

TABLE A – SIDEWALK WIDTH	
WIDTH	ROADWAY APPLICATION
4'	LOCAL STREET ACCESSES
5'	TWO–LANE COLLECTOR
5'	FOUR–LANE COLLECTOR
6'	ARTERIAL ROADWAYS


SIDEWALK JOINTS	
TYPE	LOCATION
"A"	P.C. P.T. OF CURVES
"B"	5'–0" CENTER TO CENTER ON SIDEWALKS


NOTES:
1. CONCRETE TO BE CLASS 1, 3,000 P.S.I.
2. USE OF FIBRE REINFORCED CEMENT IS PROHIBITED.
3. 4" THK. MIN. (TYP.); 6" THK. AT DRIVEWAYS, EXTENDED TWO–FEET BEYOND DRIVE, ON BOTH SIDES.
4. SIDEWALK SLOPES SHALL MEET THE REQUIREMENTS OF THE AMERICAN WITH DISABILITIES ACT.
5. CONSTRUCT EXPANSION JOINTS AT SPACINGS SHOWN ABOVE; AT POINT OF CURVATURE; AT ADJOINING STRUCTURES; AT THE END OF DAYS WORK; AND WHERE NEW SIDEWALK MEETS EXISTING SIDEWALK.
6. ALL SIDEWALKS TO HAVE NON–SLIP BROOM FINISH.

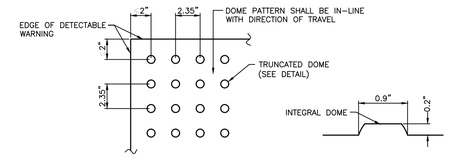


ALL SIDEWALK CURB RAMPS SHALL HAVE DETECTABLE WARNING SURFACES THAT EXTEND THE FULL WIDTH OF THE RAMP AND IN THE DIRECTION OF TRAVEL 24 INCHES FROM THE BACK OF CURB.

CURB RAMP DETECTABLE WARNING
N.T.S.

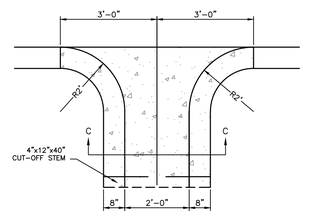

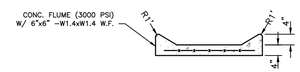

CONCRETE FLUME DETAIL
N.T.S.

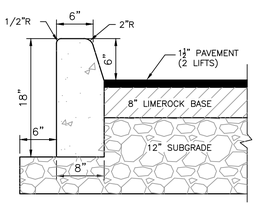

TYPE "D" CURB
N.T.S.

THE ELEVATIONS AS SHOWN HEREON ARE BASED ON THE NORTH AMERICAN VERTICAL DATUM OF 1988 (NAVD 1988).
THE CONVERSION FROM NGVD 1929 ELEVATIONS TO NAVD 1988 ELEVATIONS IS MINUS 1.51 FEET AT THIS LOCATION ONLY.

REVISIONS

PILLAR CONSULTANTS, INC.
Consulting Engineers, Planners, Surveyors
5230 S. University Drive – Suite 104
Davie, Florida 33328
Phone: (954) 680–6533
P.E. # 70946


ROCK CHURCH
3751 NW 94TH AVE
CITY OF COOPER CITY
BROWARD COUNTY, FLORIDA

SCALE: N.T.S.
DATE: 06/18/24
DRAWN BY: WEG

SHEET No.
C-2
24051

SHEET TITLE
ENGINEERING DETAILS

WHITNEY E. GORDON LICENSE No 104642 ★ STATE OF FLORIDA PROFESSIONAL ENGINEER

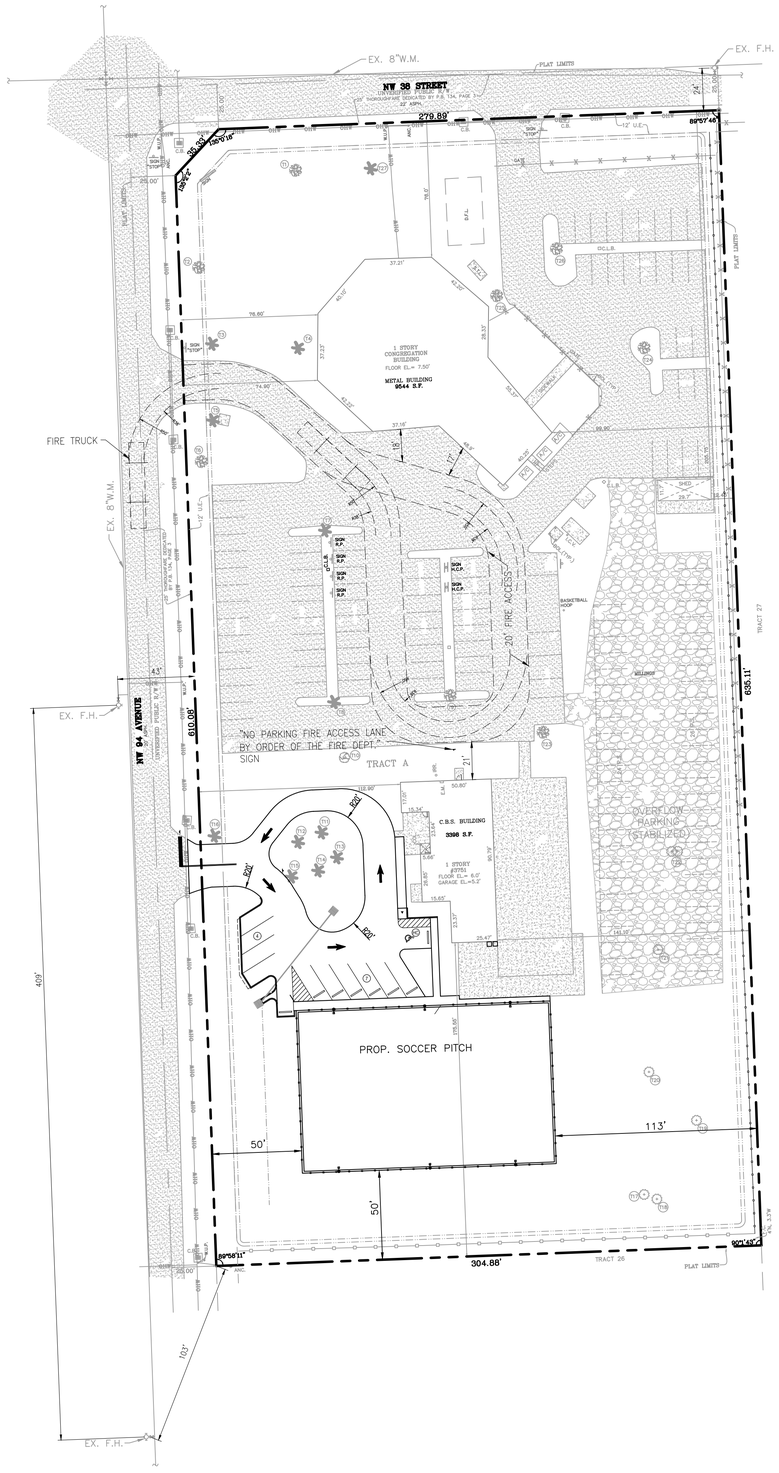

FIRE & RESCUE NOTES

ADDRESS IDENTIFICATION:
NEW AND EXISTING BUILDINGS SHALL HAVE APPROVED ADDRESS NUMBERS PLACED IN A POSITION TO BE PLAINLY LEGIBLE AND VISIBLE FROM THE STREET OR ROADWAY FRONTING THE PROPERTY. [NFPA 1:10.12.1.1] THE ADDRESS SHALL BE POSTED AT THE CONSTRUCTION SITE UPON THE START OF CONSTRUCTION. ADDRESS NUMBERS SHALL CONTRAST WITH THEIR BACKGROUND. NUMERALS SHALL BE NOT LESS THAN THREE INCHES IN HEIGHT FOR RESIDENTIAL BUILDINGS, STRUCTURES, OR PORTIONS THEREOF, AND AT LEAST SIX INCHES IN HEIGHT FOR ALL OTHER BUILDINGS, STRUCTURES, OR PORTIONS THEREOF. [NFPA 1:10.12.1.2] WHERE ADDRESS IDENTIFICATION IS REQUIRED BY THE FIRE OFFICIAL ON OTHER ELEVATIONS OF BUILDINGS, STRUCTURES, OR PORTIONS THEREOF, SUCH NUMBERS SHALL BE NOT LESS THAN THREE INCHES IN HEIGHT FOR RESIDENTIAL AND AT LEAST SIX INCHES IN HEIGHT FOR ALL OTHER BUILDINGS, STRUCTURES, OR PORTIONS THEREOF. [NFPA 1:10.12.1.2.1]
ADDRESS NUMBERS SHALL BE ARABIC NUMERALS OR ALPHABET LETTERS. [NFPA 1:10.12.1.3]

DRIVE AISLES MUST BE A MINIMUM OF 12 FEET IN WIDTH. [AHJ]

VERTICAL CLEARANCES OF 15 FT. MINIMUM ARE REQUIRED BY AHJ.

FIRE APPARATUS ACCESS ROADS ARE REQUIRED TO BE IDENTIFIED AND DELINEATED. [AHJ; 1:18.2]
FIRE DEPARTMENT ACCESS ROADS SHALL HAVE AN UNOBSTRUCTED WIDTH OF NOT LESS THAN 20 FEET. [1:18.2.3.4.1.1]

WIDTH & SIGNAGE REQUIREMENTS FOR CURBSIDE VEHICLE PARKING IN FIRE DEPARTMENT ACCESS LANES:
– FIRE DEPARTMENT ACCESS ROADS 20 FT. TO 27 FT. – "NO PARKING" SIGNS ON BOTH SIDES OF THE ROAD.
– FIRE DEPARTMENT ACCESS ROADS 28 FT. TO 35 FT. – "NO PARKING" SIGNS ON ONE SIDE OF THE ROAD
– FIRE DEPARTMENT ACCESS ROADS 36 FT. OR GREATER – NO SIGNAGE REQUIRED. [AHJ]

BUILDING ACCESSIBILITY FROM FIRE DEPARTMENT ACCESS ROADS:
ANY PORTION (FURTHEST POINT) OF ANY 1ST/ FLOOR EXTERIOR WALL MUST BE:
– NOT MORE THAN 150 FT. FROM FIRE DEPARTMENT ACCESS ROADS (BUILDINGS WITHOUT FIRE SPRINKLERS). [1:18.2.3.2.2]
– NOT MORE THAN 450 FT. FROM FIRE DEPARTMENT ACCESS ROADS (BUILDINGS WITH FIRE SPRINKLERS). [1:18.2.3.2.2.1]

DISTANCE TO EXTERIOR DOORS OF BUILDINGS FROM FIRE DEPARTMENT ACCESS ROADS:
A SINGLE EXTERIOR DOOR PROVIDING ACCESS TO THE INTERIOR OF ANY BUILDING MUST BE LOCATED WITHIN 50 FEET OF A FIRE DEPARTMENT ACCESS ROAD. [1:18.2.3.2.1]

THE OWNER'S REP OR GC SHALL CONDUCT A PRELIMINARY INITIAL ASSESSMENT TO DETERMINE IF THE MINIMUM RADIO SIGNALS STRENGTH FOR FIRE DEPARTMENT COMMUNICATION IS IN COMPLIANCE WITH BROWARD COUNTY STANDARDS.


AN ASSESSMENT WILL BE CONDUCTED BY THE OWNER'S REP OR GC TO DETERMINE IF THE MINIMUM RADIO SIGNALS STRENGTH FOR FIRE DEPARTMENT COMMUNICATION IN THE OCCUPANCY IS IN COMPLIANCE, IN ACCORDANCE WITH NFPA 1: 11.10.1 AND NFPA 72: 24.5.2.2.1 THROUGH 24.5.2.2.3.
RADIO COVERAGE SHALL BE PROVIDED THROUGHOUT THE BUILDING AS A PERCENTAGE OF FLOOR AREA AS SPECIFIED BELOW IN ACCORDANCE WITH NFPA 72: 14.4.12.1.2 THROUGH 14.4.12.1.4 AND NFPA 24.5.2.3.
ACCEPTANCE:
1. IF THREE NONADJACENT AREAS FAIL THE TEST WITH LESS THAN –95 DECIBELS PER MILL WATT (–95 DBM), AND /OR A DAQ3 OR BELOW; OR IF TWO ADJACENT AREAS FAIL WITH LESS THAN –95 DECIBELS PER MILL WATT (–95 DBM), AND/OR A DAQ3 OR BELOW, THE GC WILL BE REQUIRED TO PULL SEPARATE PLANS AND PERMIT AND INSTALL AN IPSRES; IN–BUILDING PUBLIC SAFETY RADIO ENHANCEMENT SYSTEMS; AND/OR
2. IF THERE IS LESS THAN 99 PERCENT FLOOR AREA RADIO COVERAGE TO ALL CRITICAL AREAS, OR LESS THAN 90 PERCENT FLOOR AREA RADIO COVERAGE TO ALL GENERAL BUILDING AREAS, THE GC WILL BE REQUIRED TO PULL SEPARATE PLANS AND PERMIT AND INSTALL AN IPSRES; IN–BUILDING PUBLIC SAFETY RADIO ENHANCEMENT SYSTEMS.
3. THIS INFORMATION WILL BE PROVIDED UNDER THE BUILDING PERMIT APPLICATION SHOULD THE SITE PLAN MODIFICATION BE APPROVED.

SEE THIS SHEET FOR FIRE HYDRANT CLEAR ZONE DETAIL.

GRAPHIC SCALE

40 0 20 40 80

(IN FEET)
1 inch = 40 ft.

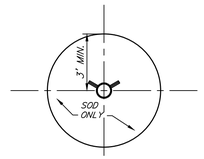

FIRE HYDRANT CLEAR ZONE

SCALE: NONE

NOTES:

1. REQUIREMENTS APPLY TO FIRE HYDRANTS, SIAMESE CONNECTIONS TO SPRINKLER SYSTEMS AND ANY OTHER FIRE EQUIPMENT FOR UTILIZING FIRE HOSE, ON PUBLIC OR PRIVATE PROPERTY.
2. BY AUTHORITY OF THE CURRENT EDITION OF THE FLORIDA FIRE PREVENTION CODE (FFPC), SECTION NFPA 1 18.3.4.1, 18.3.4.2
3. THE CLEAR ZONE SHALL BE FREE OF LANDSCAPE (EXCEPT SOD), MAILBOXES, PARKING, LAMP–POSTS AND ALL OTHER OBSTRUCTIONS.

NOTES:

1. CONTRACTOR TO CALL SUNSHINE ONE (811) FOR LOCATES TO FIELD VERIFY LOCATION OF EXISTING UTILITIES PRIOR TO CONSTRUCTION STARTING.
2. THERE WILL BE NO CHANGES IN EXISTING SANCTUARY FOR ASSEMBLY USES OR CONVERTING PREVIOUS OFFICE SPACE TO ASSEMBLY.
3. A 15' VERTICAL CLEARANCE SHALL BE PROVIDED FOR ALL FIRE ACCESS DRIVES. BRANCHES AND LIMBS OF TRESS SHALL BE TRIMMED TO MAINTAIN 15' CLEAR AT ALL TIMES.
4. A LIFE SAFETY & EGRESS PLAN SHALL BE PROVIDED UNDER THE BUILDING PERMIT.
5. THE PROPOSED BUILDING SHALL BE PROVIDED WITH A FIRE ALARM SYSTEM.

WHITNEY E. GORDON LICENSE No 104642 STATE OF FLORIDA PROFESSIONAL ENGINEER


REVISIONS

PILLAR CONSULTANTS, INC.
Consulting Engineers, Planners, Surveyors
5230 S. University Drive – Suite 104
Davie, Florida 33328
Phone: (954) 680–6533
P.E. # 70946

ROCK CHURCH
3751 NW 94TH AVE
CITY OF COOPER CITY
BROWARD COUNTY, FLORIDA

SCALE: 1"=40'
DATE: 06/18/24
DRAWN BY: WEG
SHEET No.
FD-1
24051

SHEET TITLE
FIRE RESCUE PLAN

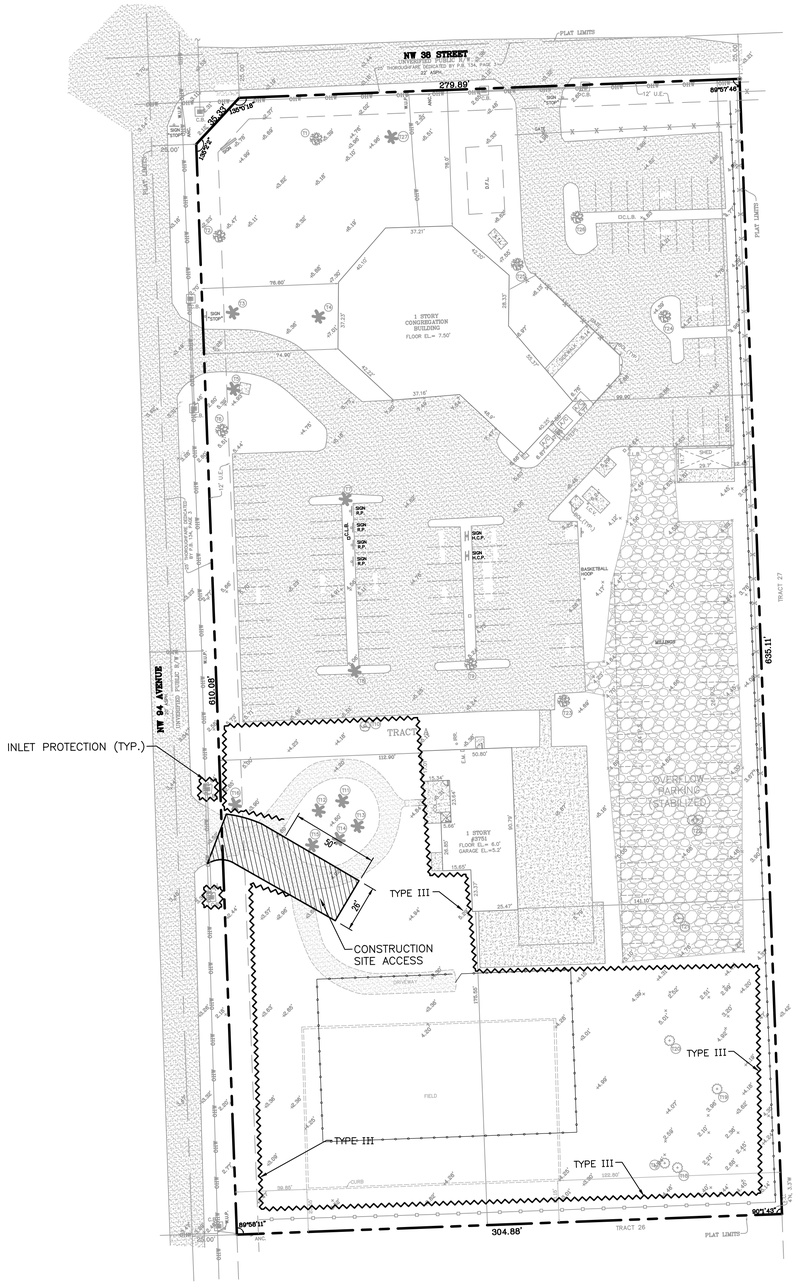


GRAPHIC SCALE

40 0 20 40 80


(IN FEET)

1 inch = 40 ft.

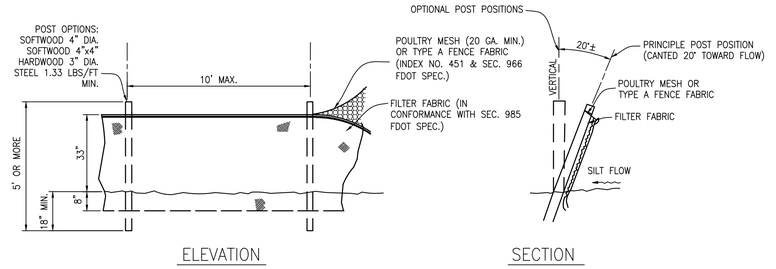


ELEVATION SECTION

TYPE IV SILT FENCE

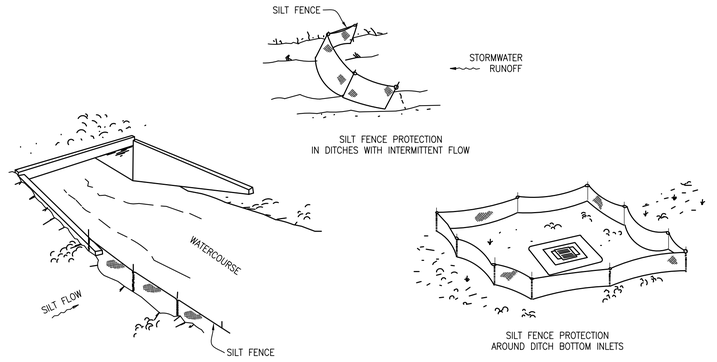

SILT FENCE APPLICATIONS

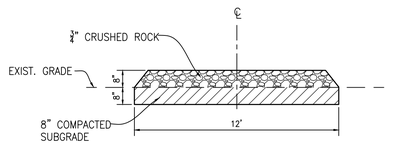

CROSS SECTION SITE ACCESS

N.T.S.


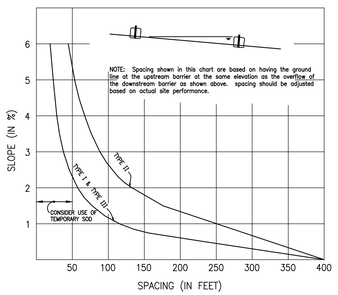


CHART I

RECOMMENDED SPACING FOR BALED HAY BARRIERS AND TYPE III SILT FENCE

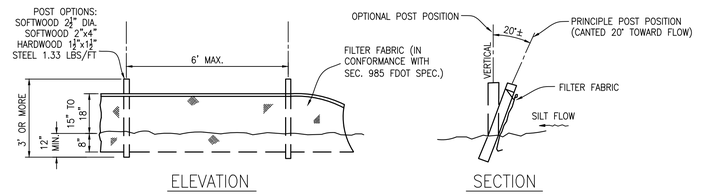

ELEVATION SECTION

TYPE III SILT FENCE

NOTES FOR SILT FENCES

1. TYPE III SILT FENCE TO BE USED AT MOST LOCATIONS. WHERE USED IN DITCHES, THE SPACING FOR TYPE III SILT FENCE SHALL BE IN ACCORDANCE WITH CHART 1, SHEET 1.
2. TYPE IV SILT FENCE TO BE USED WHERE LARGE SEDIMENT LOADS ARE ANTICIPATED. SUGGESTED USE IS WHERE FILL SLOPE IS 1:2 OR STEEPER AND LENGTH OF SLOPE EXCEEDS 25 FEET. AVOID USE WHERE THE DETAINED WATER MAY BACK INTO TRAVEL LANES OR OFF THE RIGHT OF WAY.
3. DO NOT CONSTRUCT SILT FENCES ACROSS PERMANENT FLOWING WATERCOURSES. SILT FENCES ARE TO BE AT UPLAND LOCATIONS AND TURBIDITY BARRIERS USED AT PERMANENT BODIES OF WATER.
4. WHERE USED AS SLOPE PROTECTION, SILT FENCE IS TO BE CONSTRUCTED ON 0% LONGITUDINAL GRADE TO AVOID CHANNELIZING RUNOFF ALONG THE LENGTH OF THE FENCE.

NOTES:

1. CONTRACTOR TO CALL SUNSHINE ONE (811) FOR LOCATES TO FIELD VERIFY LOCATION OF EXISTING UTILITIES PRIOR TO CONSTRUCTION STARTING.
2. THERE WILL BE NO CHANGES IN EXISTING SANCTUARY FOR ASSEMBLY USES OR CONVERTING PREVIOUS OFFICE SPACE TO ASSEMBLY.

POLLUTION/EROSION CONTROL DETAIL

SEE F.D.O.T. INDEX 102 SHEETS 1 & 3 OF 3

REVISIONS

PILLAR CONSULTANTS, INC.
Consulting Engineers, Planners, Surveyors
5230 S. University Drive – Suite 104
Davie, Florida 33328
Phone: (954) 680-6533
P.E. # 70946

ROCK CHURCH
3751 NW 94TH AVE
CITY OF HOLLYWOOD
BROWARD COUNTY, FLORIDA

WHITNEY E. GORDON LICENSE No 104642 STATE OF FLORIDA PROFESSIONAL ENGINEER

SCALE: 1"=40'

DATE: 02/26/25

DRAWN BY: WEG

SHEET No.
ER-1

24051

SHEET TITLE
EROSION CONTROL PLAN

GRAPHIC SCALE

30 0 15 30 60

(IN FEET)
1 inch = 30 ft.



PROPOSED PHOTOMETRIC MODIFICATIONS

SCALE : 1"=30'

GARDCO | Site and Area | PowerForm | PFAS



Gardco PowerForm LED area luminaires provide up to 1,000W HID replacement while significantly reducing energy and maintenance costs. PowerForm features an architecturally styled, modular housing design available in five different sizes for a range of commercial, retail, industrial, and other large area outdoor applications. PowerForm is available with multiple lumen packages delivering approximately 33,400 to 109,200 lumens.

Project:
Location:
Cat. No:
Type:
Lamps: Qty:
Notes:

Ordering guide — example: PFAS-184L-1A-NW-G2-AR-5W-120-PCB-120-BZ

Prefix	Number of LEDs	Drive Current	Color Temperature	Mounting	Distribution	Voltage
PFAS PowerForm Area Site	**92L** 92 LEDs (2 modules)	**900** 900mA **1A** 1 Amp	**WW-G2** Warm White 3000K, 70 CRI Generation 2	**AR** Arm Mount **SF**[1] Slip Fitter Mount (fits to 2-3/8" O.D. tenon)	**2** Type 2 **3** Type 3 **4** Type 4 **5W** Type 5W **AFR** Auto Front Row **AFR-90** Auto Front Row, Rotated 90° **AFR-270** Auto Front Row, Rotated 270°	**120** 120V **208** 208V **240** 240V **277** 277V **347** 347V **480** 480V **UNV** 120-277V **HVU** 347-480V
	138L 138 LEDs (3 modules)	**700** 700mA **900** 900mA **1A** 1 Amp	**NW-G2** Neutral White 4000K, 70 CRI Generation 2			
	184L 184 LEDs (4 modules)	**900** 900mA **1A** 1 Amp				
	230L 230 LEDs (5 modules)	**900** 900mA **1A** 1 Amp				
	276L 276 LEDs (6 modules)	**900** 900mA				

Options

Dimming Controls	Motion sensing lens	Photo-sensing	Electrical	Luminaire	Finish
None[3] leave blank **DD**[1,2] 0-10V external dimming (controls by others) **DCC**[1,2] Dual Circuit Control **FAWS**[3,4] Field Adjustable Wattage Selector **BL**[1,2,5] Bi-level functionality **DynaDimmer: Automatic Profile Dimming** **CSSO**[1,2] Safety 50% Dimming, 7 hours **CMSO**[1,2] Median 50% Dimming, 8 hours	**IMR13**[6] Integral with #3 lens (up to 20' MH) **IMR17**[6] Integral with #7 lens (up to 40' MH)	**PCB**[7,8,9] Photocontrol Button **TLRDB**[8,9,10] Twist Lock Receptacle 5-pin **TLRD**[8,9,10] Twist Lock Receptacle 7-pin **TLRPC**[7,8,9,10] Twist Lock 5-pin Receptacle with 3-pin photocell	**T5**[11] Terminal Block **Fusing** **F1**[1] Single (120, 277, 347VAC) **F2**[1] Double (208, 240, 480VAC) **F3**[1] Canadian Double Pull (208, 240, 480VAC) **Pole Mount Fusing** **FP1**[1] Single (120, 277, 347VAC) **FP2**[1] Double (208, 240, 480VAC) **FP3**[1] Canadian Double Pull (208, 240, 480VAC) **Surge Protection** (DUA standard) **SP2** Increased 20kA **BAC**[16] Meets the requirements of the Buy American Act of 1933 (BAA)	**SPA**[1] Square Pole Adapter **HIS**[14] Internal Housing Side Shield Side Rails **blank** standard anodized, no finish **PSR** Painted Side Rails, painted same finish to match luminaire finish	**BK** Black **WH** White **BZ** Bronze **DGY** Dark Gray **MGY** Medium Gray **RAL** Optional Color (specify optional color or RAL) **CC** Custom Color (must supply color chip, requires factory quote)

1. Dual Circuit Control (DCC), Terminal Block (T8) and Square Pole Adaptor (SPA) options not available with Slip Fitter Mount (SF).
2. Product comes equipped with dimming drivers as standard. Only include DD if dimming leads need to be accessed external to the product.
3. Not available with other dimming control options.
4. Not available with motion sensor.
5. IMR13/7 option not available with 230L-1A or 276L-900 due to wattage restriction. Not available with DD, DCC, and FAWS dimming control options.
6. Must specify a motion sensing lens.
7. Available in 120-277 (UNV) only.
8. Must specify specific input voltage.
9. Max. aiming angle 45°. Works with 3 pin NEMA photocell.
10. Dimming pins will not work if ordered with DD, FAWS, BL, or CS/CMSO.
11. Not available in 480V or HVU.
12. Uses a 5-pin receptacle. Dimming pins will not work if ordered with DD, FAWS, BL, or CS/CMSO.
13. Not available with Dual Circuit Control (DCC).
14. HIS option not available with SW, AFR-90 and AFR-270 (see AFRES accessory).
15. Extended lead times apply. Contact factory for details.
16. Failure to properly select the "BAC" suffix could result in you receiving product that is not BAA compliant product with no recourse for an RMA or refund. This BAC designation hereunder does not address (1) the applicability of, or availability of a waiver under, the Trade Agreements Act, or (2) the "Buy America" domestic content requirements imposed on states, localities, and other non-federal entities as a condition of receiving funds administered by the Department of Transportation or other federal agencies

NOTES:

1. CONTRACTOR TO CALL SUNSHINE ONE (811) FOR LOCATES TO FIELD VERIFY LOCATION OF EXISTING UTILITIES PRIOR TO CONSTRUCTION STARTING.
2. THERE WILL BE NO CHANGES IN EXISTING SANCTUARY FOR ASSEMBLY USES OR CONVERTING PREVIOUS OFFICE SPACE TO ASSEMBLY.
3. IF PHOTOMETRIC REQUIREMENTS ARE NOT MET AT TIME OF ASBUILTING, THEN SHIELDING WILL BE PROVIDED.

PFAS PowerForm

Site & Area

PowerForm Accessories[1,3] (ordered separately, field installed)

Shielding Accessories

Internal house side shield

HIS-PFAS-92	92 LEDs (2 modules)
HIS-PFAS-138	138 LEDs (3 modules)
HIS-PFAS-184	184 LEDs (4 modules)
HIS-PFAS-230	230 LEDs (5 modules)
HIS-PFAS-276	276 LEDs (6 modules)

Photocell accessories

P400S	Shorting cap
P400E	Photocontrol 480V

External shield auto front row 90° or 270°[2]

AFRES-PFAS-92	92 LEDs (2 modules)
AFRES-PFAS-138	138 LEDs (3 modules)
AFRES-PFAS-184	184 LEDs (4 modules)
AFRES-PFAS-230	230 LEDs (5 modules)
AFRES-PFAS-276	276 LEDs (6 modules)



For use with Type 2, 3, 4, and AFR optics (not for use with AFR-90 or AFR-270 rotated optics). A set of internal shields can be ordered separately and is determined by total number of LED's per luminaire. One injection molded black polymer shield snap fits to each 46 LED module.



Mounting Accessories

PowerForm PTF2 (pole top fitter fits 2-1/8"-2-1/2" OD x 4" depth tenon)

PTF2-PFAS-1-90-(F)	1 luminaire at 90°
PTF2-PFAS-2-90-(F)	2 luminaires at 90°
PTF2-PFAS-2-180-(F)	2 luminaires at 180°
PTF2-PFAS-3-90-(F)	3 luminaires at 90°
PTF2-PFAS-4-90-(F)	4 luminaires at 90°
PTF2-PFAS-3-120-(F)	3 luminaires at 120°

PowerForm PTF3 (pole top fitter fits 3-3-1/2" OD x 6" depth tenon)

PTF3-PFAS-1-90-(F)	1 luminaire at 90°
PTF3-PFAS-2-90-(F)	2 luminaires at 90°
PTF3-PFAS-2-180-(F)	2 luminaires at 180°
PTF3-PFAS-3-90-(F)	3 luminaires at 90°
PTF3-PFAS-4-90-(F)	4 luminaires at 90°
PTF3-PFAS-3-120-(F)	3 luminaires at 120°

PowerForm PTF4 (pole top fitter fits 3-1/2"-4" OD x 6" depth tenon)

PTF4-PFAS-1-90-(F)	1 luminaire at 90°
PTF4-PFAS-2-90-(F)	2 luminaires at 90°
PTF4-PFAS-2-180-(F)	2 luminaires at 180°
PTF4-PFAS-3-90-(F)	3 luminaires at 90°
PTF4-PFAS-4-90-(F)	4 luminaires at 90°
PTF4-PFAS-3-120-(F)	3 luminaires at 120°

1. Accessories must be ordered separately; requires field installation. For additional information, see accessories information on following pages.
2. AFRES for use only with AFR-90 and AFR-270 (use HIS for AFR non-rotated optics).
3. Consult Sightly to confirm whether specific accessories are BAA-compliant.

LED Wattage and Lumen Values - 3000K

					Type 2			Type 3			Type 4			Type 5W			Type AFR		
Ordering Code	Total LEDs	System Current (mA)	Color Temp.	Average System Watts	Lumen Output	BUG Rating	Efficacy (LPW)	Lumen Output	BUG Rating	Efficacy (LPW)	Lumen Output	BUG Rating	Efficacy (LPW)	Lumen Output	BUG Rating	Efficacy (LPW)	Lumen Output	BUG Rating	Efficacy (LPW)
PFAS-92L-900-WW-G2-x	92	900	3000	264	34659	B3-U0-G4	131	32968	B3-U0-G4	125	31768	B3-U0-G4	120	33841	B5-U0-G4	128	34659	B3-U0-G4	131
PFAS-92L-1A-WW-G2-x	92	1050	3000	300	39303	B4-U0-G4	131	37681	B3-U0-G5	126	36027	B3-U0-G5	120	38376	B5-U0-G4	128	39303	B4-U0-G4	131
PFAS-138L-700-WW-G2-x	138	700	3000	295	43060	B4-U0-G4	146	40959	B3-U0-G5	139	39469	B4-U0-G5	134	42043	B5-U0-G4	143	43060	B4-U0-G4	146
PFAS-138L-900-WW-G2-x	138	900	3000	397	51987	B4-U0-G5	131	49452	B4-U0-G5	125	47652	B4-U0-G5	120	50781	B5-U0-G5	128	51987	B4-U0-G5	131
PFAS-138L-1A-WW-G2-x	138	1050	3000	452	58955	B4-U0-G5	130	56079	B4-U0-G5	124	54039	B4-U0-G5	120	57564	B5-U0-G5	127	58955	B4-U0-G5	130
PFAS-184L-900-WW-G2-x	184	900	3000	528	69316	B5-U0-G5	131	65936	B4-U0-G5	125	63536	B4-U0-G5	120	67681	B5-U0-G5	128	69316	B5-U0-G5	131
PFAS-184L-1A-WW-G2-x	184	1050	3000	600	78607	B5-U0-G5	131	74773	B5-U0-G5	125	72053	B4-U0-G5	120	76752	B5-U0-G5	128	78607	B5-U0-G5	131
PFAS-230L-900-WW-G2-x	230	900	3000	662	86645	B5-U0-G5	131	82419	B5-U0-G5	124	79421	B5-U0-G5	120	84600	B5-U0-G5	128	86645	B5-U0-G5	131
PFAS-230L-1A-WW-G2-x	230	1050	3000	754	98259	B5-U0-G5	130	93465	B5-U0-G5	124	90066	B5-U0-G5	119	95940	B5-U0-G5	127	98259	B5-U0-G5	130
PFAS-276L-900-WW-G2-x	276	900	3000	795	103975	B5-U0-G5	131	98903	B5-U0-G5	124	95305	B5-U0-G5	120	101521	B5-U0-G5	128	103975	B5-U0-G5	131

LED Wattage and Lumen Values - 4000K

					Type 2			Type 3			Type 4			Type 5W			Type AFR		
Ordering Code	Total LEDs	System Current (mA)	Color Temp.	Average System Watts	Lumen Output	BUG Rating	Efficacy (LPW)	Lumen Output	BUG Rating	Efficacy (LPW)	Lumen Output	BUG Rating	Efficacy (LPW)	Lumen Output	BUG Rating	Efficacy (LPW)	Lumen Output	BUG Rating	Efficacy (LPW)
PFAS-92L-900-NW-G2-x	92	900	4000	264	36408	B4-U0-G4	138	34630	B3-U0-G4	131	33370	B3-U0-G5	126	35547	B5-U0-G4	135	36406	B4-U0-G4	138
PFAS-92L-1A-NW-G2-x	92	1050	4000	300	41285	B4-U0-G4	138	39581	B3-U0-G5	132	37843	B3-U0-G5	126	40311	B5-U0-G4	134	41285	B4-U0-G4	138
PFAS-138L-700-NW-G2-x	138	700	4000	295	45231	B4-U0-G4	153	43024	B4-U0-G5	146	41459	B4-U0-G5	141	44163	B5-U0-G5	150	45231	B4-U0-G4	153
PFAS-138L-900-NW-G2-x	138	900	4000	397	54608	B4-U0-G5	138	51945	B4-U0-G5	131	50055	B4-U0-G5	126	53320	B5-U0-G5	134	54608	B4-U0-G5	138
PFAS-138L-1A-NW-G2-x	138	1050	4000	452	61928	B5-U0-G5	137	58907	B4-U0-G5	130	56764	B4-U0-G5	126	60466	B5-U0-G5	134	61928	B5-U0-G5	137
PFAS-184L-900-NW-G2-x	184	900	4000	528	72811	B5-U0-G5	138	69260	B4-U0-G5	131	66740	B4-U0-G5	126	70993	B5-U0-G5	135	72811	B5-U0-G5	138
PFAS-184L-1A-NW-G2-x	184	1050	4000	600	82570	B5-U0-G5	138	78543	B5-U0-G5	131	75686	B4-U0-G5	126	80622	B5-U0-G5	134	82570	B5-U0-G5	138
PFAS-230L-900-NW-G2-x	230	900	4000	662	91014	B5-U0-G5	137	86575	B5-U0-G5	131	83425	B5-U0-G5	126	88866	B5-U0-G5	134	91014	B5-U0-G5	137
PFAS-230L-1A-NW-G2-x	230	1050	4000	754	103213	B5-U0-G5	137	98178	B5-U0-G5	130	94607	B5-U0-G5	125	100777	B5-U0-G5	134	103213	B5-U0-G5	137
PFAS-276L-900-NW-G2-x	276	900	4000	795	109217	B5-U0-G5	137	103890	B5-U0-G5	131	100110	B5-U0-G5	126	106640	B5-U0-G5	134	109217	B5-U0-G5	137

Values from photometric tests performed in accordance with IESNA LM-79 and are representative of the configurations shown. Actual performance may vary due to installation and environmental variables. LED and driver tolerances, and field measurement considerations. It is highly recommended to confirm performance with a photometric layout.
NOTE: Some data may be scaled based on tests of similar (but not identical) luminaires.

Luminaire Schedule								
Project: 2_20_2025 ROCK CHURCH, COOPER CITY - SOCCER PITCH								
Symbol	**Qty**	**Label**	**Arrangement**	**Luminaire Lumens**	**LLF**	**Luminaire Watts**	**Total Watts**	**Description**	**[MANUFAC]**
	4	SA	Single	74040	0.900	754	3016	PFAS-230L-1A-NW-G2-4-HIS POLE MOUNT 14.5' AFG	SIGNIFY GARDCO
	2	SA1	Single	59232	0.900	600	1200	PFAS-184L-1A-NW-G2-4-HIS POLE MOUNT 14.5' AFG	SIGNIFY GARDCO

Calculation Summary							
Project: 2_20_2025 ROCK CHURCH, COOPER CITY - SOCCER PITCH							
Label	**CalcType**	**Units**	**Avg**	**Max**	**Min**	**Avg/Min**	**Max/Min**
PROPERTY LINE	Illuminance	Fc	0.08	0.6	0.0	N.A.	N.A.
SOCCER PITCH - 3' AG	Illuminance	Fc	21.59	29.0	13.0	1.66	2.23

TARGETING: 20 FC AVG, CV 0.25, 3:1 MAX:MIN

- LUMINAIRES WERE PLACED AT PROPOSED LOCATIONS
- LUMINAIRES WERE DEFINED AS PROPOSED

WHITNEY E. GORDON LICENSE No 104642 STATE OF FLORIDA PROFESSIONAL ENGINEER

THE ELEVATIONS AS SHOWN HEREON ARE BASED ON THE NORTH AMERICAN VERTICAL DATUM OF 1988 (NAVD 1988).
THE CONVERSION FROM NGVD 1929 ELEVATIONS TO NAVD 1988 ELEVATIONS IS MINUS 1.51 FEET AT THIS LOCATION ONLY.

REVISIONS

PILLAR CONSULTANTS, INC.
Consulting Engineers, Planners, Surveyors
5230 S. University Drive – Suite 104
Davie, Florida 33328
Phone: (954) 680-6533
P.E. # 70946

ROCK CHURCH
3751 NW 94TH AVE
CITY OF COOPER CITY
BROWARD COUNTY, FLORIDA

SCALE: 1"=30'
DATE: 06/18/24
DRAWN BY: WEG
SHEET No.
PH-1
24051

SHEET TITLE
PHOTOMETRIC PLAN

MAP OF BOUNDARY SURVEY

DATE OF FIELD WORK: 9/10/24

CERTIFIED TO:
ROCK CHURCH OF HOLLYWOOD, INC.

PROPERTY ADDRESS:
3751 NW 94TH AVENUE
COOPER CITY, FL 33024

LEGAL DESCRIPTION (FROM O.R.B. 50975 ,PAGE 405):
ALL OF TRACT A OF GRACE BAPTIST CHURCH PLAT, ACCORDING TO THE PLAT THEREOF AS RECORDED IN PLAT BOOK 134, PAGE 3, OF THE PUBLIC RECORDS OF BROWARD COUNTY, FLORIDA; BEING FORMERLY DESCRIBED AS: THE NORTH 1/2 (N 1/2) OF TRACT 26 OF "EVERGLADES SUGAR AND LAND COMPANY SUBDIVISION" OF SECTION 5, TOWNSHIP 51 SOUTH, RANGE 41 EAST, AS RECORDED IN PLAT BOOK 2,PAGE 75 OF THE PUBLIC RECORDS OF MIAMI-DADE COUNTY, FLORIDA; SUBJECT TO ROAD RIGHT-OF-WAY OVER THE WEST 25.00 FEET AND THE NORTH 25.00 FEET THEREOF.



LEGEND AND ABBREVIATIONS

A/C = AIR CONDITIONER
ANC. = ANCHOR
ASPH. = ASPHALT
BOL. = BOLLARD
B/P = BRICK PAVER
CA.TV. = CABLE TELEVISION RISER
C.B. = CATCH BASIN
C/L = CENTER LINE
C.L.B. = CONCRETE LIGHT POLE BASE
C.N.A. = CORNER NOT ACCESSIBLE
COL. = COLUMN
CONC. = CONCRETE
D.F.L. = APPROXIMATE DRAIN FIELD LOCATION
E.F. = END FENCE
EL. = ELEVATION
E.M. = ELECTRIC METER
F.C. = FENCE CORNER
F.C.M. = FOUND 4"x 4" CONCRETE MONUMNET
F.H. = FIRE HYDRANT
F.I.P. = FOUND IRON PIPE
F.I.R. = FOUND IRON ROD
H.C.P. = HANDI-CAP PARKING
I.C.V. = IRRIGATION CONTROL VALVE
IRR. = IRRIGATION EQUIPMENT
L.P. = LIGHT POLE
O/L = ON-LINE
O.R.B. = OFFICIAL RECORDS BOOK
P.B. = PLAT BOOK
PG. = PAGE
PL. = PLANTER
P.S. = PARKING SPACE(S)
R.P. = RESERVED PARKING SPACE
R/W = RIGHT-OF-WAY
S.I.R. = SET 5/8" IRON ROD LB7689
S.T.L. = SEPTIC TANK LID
TELE. = TELECOMMUNICATION UTILITY
TYP. = TYPICAL
U.E. = UTILITY EASEMENT
W.M. = WATER METER
W.U.P. = WOOD UTILITY POLE
W.V.R. = WATER VALVE RISER

ASPHALT =
ASPHALT MILLINGS =
BRICK =
CONCRETE =
MASONRY STRUCTURE =
CHAIN LINK FENCE = X X X
OVERHANG OR ROOFED = - - - - -
OVERHEAD WIRE = OHW OHW OHW
PLASTIC FENCE = -o-o-o-o-
WOOD FENCE = // // // //

NATIONAL FLOOD INSURANCE PROGRAM INFORMATION:
CITY OF COOPER CITY 120032
MAP/PANEL NUMBER 12011C0545 H
INDEX DATE 8/18/14 PANEL EFFECTIVE DATE 8/18/14
FLOOD ZONE "AH" BASE FLOOD ELEVATION 5'

ELEVATION NOTES:
ELEVATIONS SHOWN HEREON ARE BASED ON THE NORTH AMERICAN VERTICAL DATUM OF 1988, AND REFERENCED INTO THE FLORIDA DEPARTMENT OF TRANSPORTATION GLOBAL POSITIONING SYSTEM CONTROL NETWORK FOR A 6 MINUTE CYCLE

SPOT ELEVATION = x###

SURVEY NOTES:
1) THIS IS A COPYRIGHT DOCUMENT CONTAINING PROPRIETARY INFORMATION AND IS NOT WARRANTIED BY THE SIGNING SURVEYOR WHEN COPIED BY OTHERS
2) UNLESS OTHERWISE SHOWN HEREON RECORD AND MEASURED CALLS ARE IN SUBSTANTIAL AGREEMENT
3) UNLESS OTHERWISE SHOWN HEREON FOUND MONUMENTATION HAS NO IDENTIFICATION
4) FENCE OWNERSHIP IS NOT DETERMINED BY UNDERSIGNED, FENCE TIES ARE TAKEN TO THE CENTER OF THE FENCE, FENCE LINES MAY MEANDER ALONG PROPERTY LINES, FENCE LINES MAY BE SHOWN EXAGGERATED TO BETTER ILLUSTRATE WERE THEY ARE LOCATED
5) SUBSURFACE FOUNDATION FEATURES WERE NOT LOCATED FOR THIS SURVEY
6) SUBSURFACE UTILITY FEATURES WERE NOT LOCATED FOR THIS SURVEY
7) SYMBOLS SHOWN ON THIS SURVEY MAY NOT BE DRAWN TO SCALE AND ARE SHOWN THIS WAY FOR ILLUSTRATIVE PURPOSES
8) THE LOCATION MAP SHOWN ON THIS SURVEY IS FOR ILLUSTRATIVE PURPOSES ONLY AND ANY ABBREVIATIONS AND SYMBOLS SHOWN MIGHT NOT BE NOTED ON THIS SURVEY
9)LANDS SHOWN HEREON WERE NOT ABSTRACTED FOR EASEMENTS OR OTHER RECORDED ENCUMBRANCES NOT ON THE PLAT AND THE SAME, IF ANY MAY NOT BE SHOWN ON THIS SKETCH
10) THIS IS NOT A VALID SURVEY WITHOUT THE SIGNATURE AND THE ORIGINAL RAISED SEAL(UNLESS DIGITALLY SIGNED) OF A FLORIDA LICENSED SURVEYOR AND MAPPER
11) THIS SURVEY MEETS OR EXCEEDS THE ACCURACY STANDARDS IN CHAPTER 5J-17 OF THE FLORIDA ADMINISTRATIVE CODE- SUBURBAN 1' IN 7,500'
12) THIS SURVEY HAS BEEN PREPARED FOR THE EXCLUSIVE USE AS AN AID IN OBTAINING TITLE INSURANCE FOR THE CERTIFIED HEREON, NO OTHER WARRANTIES ARE HEREBY EXTENDED OR GRANTED

REVISED 9-27-24 MILLINGS/ELEVATIONS

THE SEAL APPEARING ON THIS DOCUMENT WAS AUTHORIZED AND DIGITALLY SIGNED AND SEALED BY HENRY JOHNSTON FL PLS#6843
2024.09.30 09:54:17 -04'00'

9/10/24

HENRY A. JOHNSTON P.L.S.#6843
JOHNSTON & JOHNSTON LAND SURVEYING SERVICES LB#7689
7777 DAVIE ROAD EXT. #302A-7
DAVIE, FL 33024
PHONE: 954-296-9516
WEB: WWW.JJSURVEYING.COM

JOB#23-04-007u1r1

PRINTING ELECTRONICALLY SIGNED DOCUMENT: IN ORDER FOR THIS DOCUMENT TO BE VIEWED CORRECTLY IT MUST BE PRINTED ON AN 24"x36" (ARCH D) SIZE PAPER AND WITH NO SCALING, FITTING TO PAGE, OR CUSTOM SIZE OPTIONS. PRINTING THIS SHEET NOT TO SCALE IS ONLY FOR VISUAL AID PURPOSES. THE SIGNING SURVEYOR TAKES NO LIABILITY IN INFORMATION OBTAINED FROM ITS USE IN SUCH MANOR.

THE ROCK CHURCH OF HOLLYWOOD, INC.

3751 NW 94th Ave, Cooper City, FL 33024

PLAN OF OPERATIONS FOR RECREATIONAL FIELD

MISSION

The Rock Church of Hollywood is committed to making disciples of Jesus Christ through the teaching, preaching, and application of the Word of God. Our mission is to encourage each member to grow in their personal faith while positively influencing those around them. We believe that fostering strong relationships within the church and the broader community is an essential part of this mission.

SCOPE CLARIFICATION

This project is limited solely to the construction and operation of the outdoor recreational field. There will be no changes, alterations, or expansions to the existing sanctuary for assembly use. Additionally, no existing office spaces will be converted to assembly areas. The existing single-family home will be converted to now serve as a church office, with dedicated associated parking. The offices are for employee use only and will not have any public assembly.

PURPOSE

A variety of ministries and activities contribute to the spiritual growth of our members and help establish meaningful connections within the community. The construction of this recreational field serves three key purposes:

1. **Fellowship for Church Members** – The field will provide a dedicated space for church members to gather, engage in recreational activities, and build strong relationships.
2. **Men's Ministry & Sports Fellowship** – A significant portion of our church community consists of men who regularly play sports as a means of connection and camaraderie. This field will give them a designated place to participate in these activities.
3. **Community Engagement** – We seek to offer a service to our neighbors by making the field available for the Royal Palm Ranches community to use through a structured reservation process. This will allow for special events such as birthday parties and recreational activities that align with our mission to serve.

COMMUNITY VISION

While the primary purpose of the field is for church fellowship, we are committed to extending its use to the local community in a structured and responsible manner. Community members will be able to reserve the field for appropriate activities through an official scheduling process.

SECURITY FEATURES

To ensure the safety and proper use of the recreational field, the following security measures will be in place:

- **Perimeter Fencing** – The field will be fully enclosed by an 6’ high secure chain link fence allowed by code with 8’ high sports netting to prevent unauthorized access. The design of the fence is modeled after the enclosures used at the Brian Piccolo synthetic turf fields for reference.
- **Controlled Access** – Use of the field will be permitted only through a prior reservation system, ensuring that all activities are supervised.
- **Security Surveillance** – A camera system will be installed to monitor activity on the field for added safety and accountability.
- **Lighting** – The field will feature strategically placed lighting along the fence to ensure visibility and security during evening use. These lights will be positioned in a way that they do not impact neighboring properties.

OPERATIONS PLAN

Usage Guidelines

- The field will primarily be used for church-related activities, including fellowship gatherings and intramural-style competitions among church members.
- Community use (limited to Royal Palm Ranches residents) will be permitted through a structured reservation process but will not include rental to outside leagues, teams, or programs.
    - This reservation process will be done through a mobile application where a Royal Palm Ranch resident can request a date and time for field reservation. They would need provide proof to verify they are a Royal Palm Ranch resident and specify what type of event they will be having (birthday party, family reunion). If the date and time is available, they would receive notification of such and would work together with the church secretary for any further details regarding the reservation.
- No external competitive leagues or tournaments will be hosted on the property. All sports activities will be internal, focusing on fellowship rather than formal competition.

Schedule & Availability

The field will be available for scheduled use during the following hours:

Day	Hours of Operation
Monday	10:00 AM – 9:30 PM
Tuesday	10:00 AM – 9:30 PM
Wednesday	10:00 AM – 9:30 PM

Day	Hours of Operation
Thursday	10:00 AM – 9:30 PM
Friday	10:00 AM – 9:30 PM
Saturday	10:00 AM – 9:30 PM
Sunday	10:00 AM – 9:30 PM

- **Curfew:** All activities will conclude by **9:30 PM** to ensure minimal disturbance to neighbors and maintain a peaceful community environment.
- **Low Traffic Hours:** We anticipate limited use during school hours and weekday mornings, with more activity occurring in the afternoons and evenings.

ULTIMATE GOAL

Our overarching goal is to enhance both our church community and the surrounding neighborhood by providing a well-maintained, secure, and accessible recreational space. We are committed to fostering relationships, promoting fellowship, and contributing positively to the area's development.

Furthermore, as a resident living only two houses away from the church property, I personally understand the importance of maintaining a space that is both beneficial and respectful to our neighbors. This project represents an opportunity to improve the church property in a way that is attractive, functional, and inclusive.

We look forward to working in cooperation with the city and our neighbors to make this project a success for all involved.

FILE COPY

DEC 23 2025
CITY OF COOPER CITY
PLANNING DIVISION

PILLAR CONSULTANTS, INC.
Consulting Engineers, Planners & Surveyors
5230 South University Drive – Suite 104
Davie, Florida 33328
Phone (954) 680-6533 Fax (954) 680-0323

December 23, 2025

Jason Chockley
Development Review Committee Meeting
3751 NW 94 Avenue
Hollywood, Fl 33024

Re: The Rock Church
Site plan Amendment #SPA 5-2-25
RAI 1 Response Letter

Dear Mr. Chockley:

~~Please find the attached responses to comments for the proposed plans of the Prestige Davie development:~~

FIRE DEPT.

1. Update plans showing fire access to new admin building meeting current code requirements.
Response: ***Acknowledged, fire access sheet has been provided in this submittal. The client has requested that the Fire Marshal, or a fire plan reviewer meet on site with the Civil Engineering team to go over the proposed fire access plan and changes to the site. Please provide dates/times the Fire Marshal will be able to meet on site.***

2. Provide floor plan sheets for the new proposed admin. Office building.
Response: ***Acknowledged, floor plan sheet is provided in this submittal.***

BUILDING DEPT.

1. Provide floor plan sheets for new proposed admin offices.
Response: ***Acknowledged, floor plan sheet is provided in this submittal.***

2. Provide a parking plan for new proposed admin offices.
Response: ***Acknowledged, a parking plan is provided, please see site plan sheet showing proposed parking.***

PLANNING & ZONNING DEPT.

1. See attached for comments on applications and ops plan.

FILE COPY

Response: ***Acknowledged, comments on the application and ops plan have been made.***

2. Provide approval letter from CBWCD, including new required parking lot areas.
   Response: ***Acknowledged, the impervious parking area did not change therefore, the storage requirements did not change.***

3. Provide new overall site plan sheet showing all improvements and site data table.
   Response: ***Acknowledged, please see revised site plan sheet included in this submittal.***

4. Provide parking area(s) for new admin offices. Based off s.f. from BCPA, 12 spaces plus ADA parking will be required.
   Response: ***Acknowledged, 12 parking spaces are provided for the new admin office building with associated ADA parking.***

5. Provide floor plans for the new proposed admin. Office building.
   Response: ***Acknowledged, floor plan for the new proposed admin office building is included in this submittal.***

6. If existing driveway and entrance will stay, demonstrate capability with current code/engineering requirements.
   Response: ***Acknowledged, please see fire access plan.***

7. Note on plans and justification statement that there will be no changes in existing sanctuary for assembly uses or converting previous office space to assembly
   Response: ***Acknowledged, note has been added to all plan sheets. Please see updated justification statement scope clarification section.***

8. Update fences on proposed plan to be consistent with the fencing discussed at DRC meeting (PVC fence on south, east and part of north property lines and fencing immediately surrounding the field itself),
   Response: ***Acknowledged, details for fencing and sports netting are included in this submittal.***

9. Update operations plan based off of updated fencing.
   Response: ***Please see perimeter fencing explanation under the security features.***

10. Provide detail sheet of proposed light poles & fixtures.
    Response: ***Acknowledged, details for the light poles are included in this submittal.***

11. Staff recommends light shields to minimize visibility from adjacent property owners.

FILE COPY

Response: *Acknowledged. Please Sheet PH-1, note #3, and note #3 on the site plan.*

FIRE DEPT. (BROWARD SHERIFF'S OFFICE)

1. A master site plan showing the entire site
   Response: *Acknowledged, fire access sheet is included in this submittal.*

2. Fire Department Access Information as follows:
   a. All turning radii (demonstrated) of 38' inside and 50' outside
      Response: *Acknowledged. The fire access to the building is now shown from the northern existing parking lot and the fire apparatus is within 50' of the access of the building.*

   b. Drive Aisle widths of 20' (demonstrate drive paths) & Vertical Clearances (noted)
      Response: *Acknowledged, fire department access is depicted on the fire rescue sheet. Fire drive aisle widths are no less than 20' wide.*

   c. Fire Department Apparatus Access Road locations and dimensions – Apparatus dimensions: 48' overall length and a 22 feet width from center of front tires to the center of the rear tires.
      Response: *Acknowledged, please see fire rescue plan included in this submittal.*

3. Water Supply Information:
   a. All existing and proposed water main sizes
      Response: *Acknowledged, all existing water mains are shown on the fire sheet. No changes are proposed.*

   b. Existing and proposed fire hydrant locations
      Response: *Acknowledged, all existing water mains are shown on the fire sheet. No changes are proposed.*

   c. Dimensions of the three nearest adjacent hydrants to the project site
      Response: *Acknowledged, dimensions of the three nearest adjacent hydrants are shown.*

   d. Locations of all fire department connections (Siamese and Fire Hose Valves on standpipes) on the interior and exterior of the building or structure (for buildings or structures with fire sprinkler systems)
      Response: *Acknowledged, this is a site plan amendment to change the existing home to an office building, and the addition of a soccer pitch. There are no new fire lines proposed. The existing church and sanctuary building are not proposed to be changed/touched.*

4. Proof of Water Supply & Fire Flow Demand:

FILE COPY

a. Fire Hydrant Flow Test.(Fire flow test data shall not be more than one (1) year prior to the plans, hydraulic calculations and submittals for the AFPS and/or ASS being submitted to AHJs for their review and acceptance. The results of the fire flow test shall be provided to the AHJ at the time of the submittal of the plans, hydraulic calculations and submittals for the water based AFPS and/or ASS.
b. Building Construction Type and Square Footage
c. Fire Flow Demand Calculations Signed and Sealed by Licensed Engineer
A completed application for the approval of the Fire Protection Water Supply Design.
d. Statement of verification from the design professional of record, on official company letterhead, that the proposed water main sizing, fire hydrant spacing, and fire hydrant locations, are in compliance with the Broward County Land Use Code and the Florida Fire Prevention Code. (This document shall bear the seal and signature of the engineer).
Response: ***Acknowledged, signed and sealed fire flow calcs are included in this submittal.***

5. Additional Fire Department Access Information:
   a. Fire Lane locations and striping detail (demonstrated)
   b. "NO PARKING" sign locations and sign details demonstrated
   c. A note or detail identifying the design load for surface compaction of all non-paved roadways and/or Fire Department Access Roads (where applicable)
   d. Building Accessibility
   e. Load Limits for Bridges and Grading for significant changes in elevation (if applicable)
   f. Fire Department Access Routes During Construction

   Response: ***Acknowledged, please see site plan sheet showing "No Parking" sign location, and PGD detail sheet (Sheet C-2) showing sign details.***

6. Additional Water Supply Information:
   a. Locations of all Post Indicating Valves or Underground Gate Valves, Double Detector Check Valves, etc.
   Response: ***Acknowledged, all existing water information is shown on the fire rescue and site plan sheets. No modifications or additions are proposed as a part of this submittal.***

7. A detail sheet accompanying the Civil Plans details:
   a. Fire Hydrant Detail
   b. Bollard / Impact Protection Detail for Hydrants, FDC's & DDCV's
   c. Roadway Pavement Marker (RPM) Detail for Fire Hydrant Location (s)
   d. (Blue Reflective Markers) and (Red Reflective Markers for Fire Dept. Connection Location (s).
   e. Post Indicating Valve Detail (where applicable)
   f. Underground Gate Valve Detail (where applicable)

g. Backflow Preventer / Double Detector Check Valve (DDCV) Detail (where applicable) that identifies the DDCV as being listed for Fire Use
h. Signage Detail for the Fire Department Connections (where applicable)

Response: ***Acknowledged, no new fire hydrants or fire lines are proposed. All water lines are existing and shown on the site plan and fire rescue sheets.***

8. Address Detail

Response: ***Acknowledged, details are added to the fire rescue sheet. Please see first note under fire & Rescue Notes.***

9. An egress plan demonstrating and dimensioning all common paths of travel and travel distances to all exits within the buildings and/or structures

Response: ***Acknowledged. This note has been added on sheet FD-1, note #3.***

10. **Minimum Radio Signal Strength for Fire Department Communications – See details on the next page** for requirement specifications. (Note: AHJ will verify emergency radio communication signal acceptance with field verification upon the last tenant build-out.)

Response: ***Acknowledged, this note has been added on FD-1.***

If you have any other questions or concerns, please contact me at 954-680-6533.

Respectfully Submitted,

Pillar Consultants, Inc.

Jason Wilson
President

FILE COPY

FILE COPY

Meeting Date: 11/16/2026 Item #4.

RECEIVED
MAY 08 2026
CITY OF COOPER CITY
PLANNING DIVISION

PILLAR CONSULTANTS, INC.
Consulting Engineers, Planners & Surveyors
5230 South University Drive – Suite 104
Davie, Florida 33328
Phone (954) 680-6533 Fax (954) 680-0323

May 7, 2026

Jason Chockley
Development Review Committee Meeting
3751 NW 94 Avenue
Hollywood, Fl 33024

Re: The Rock Church
Site plan Amendment #SPA 5-2-25
RAI 1 Response Letter

Dear Mr. Chockley:

~~Please find the attached responses to comments for the proposed plans of the Prestige Davie development:~~

FIRE DEPT.

1. Update plans showing fire access to new admin building meeting current code requirements.
   Comment not completely addressed. Follow up as discussed at DRC meeting including notation regarding clearance throughout emergency vehicle path.
   Response: ***A note has been added to the fire rescue plan that all a 15' vertical clearance shall be provided for all fire access drives. Branches and limbs of trees shall be trimmed to maintain 15' clear at all times.***

2. Provide floor plan sheets for the new proposed admin. Office building.
   Comment not addressed.
   Response indicates floor plan provided; however, no floor plan was included in submittal.
   Response: ***Please see sheet A-1 which includes the floor plan.***

BUILDING DEPT.

1. Provide floor plan sheets for new proposed admin offices.
   Comment not addressed.
   Response indicates floor plan provided; however, no floor plan was included in submittal.
   Response: ***Please see sheet A-1 which includes the floor plan.***

2. Provide a parking plan for new proposed admin offices.

FILE COPY

Response: *Acknowledged, a parking plan is provided, please see site plan sheet showing proposed parking.*

3. Conversion from residential use to commercial use will require dry floodproofing per: https://www.fema.gov/sites/default/files/documents/fema_technical-bulletin-3_1-2021.pdf
   Response: ***The entire structure is currently above the BFE (6.0 NAVD), additionally, a certification from the contractor of the value of work performed to the existing structure will be provided at the end of the renovations and shall be below 50% of the market value of the structure at the time of C.O. Should the value exceed 50% of the overall market value, the applicant shall either raise the finished floor or shall provide dry flood proofing up to an elevation of BFE+1' prior to C.O.***

4. Be advised/familiar with the Florida Building Code regulations for substantial improvements. At time of permitting an appraisal of the existing house will be required along with a cost analysis of all improvements.
   Response: ***Acknowledged.***

PLANNING & ZONNING DEPT.

1. See attached for comments on applications and ops plan.
   Comment not completely addressed.
   See attached and update application on Site Plan Amendment application (not on Site Plan application with "Amendment" written in).
   Response: ***Acknowledged, comments on the application and ops plan have been made.***

2. Provide approval letter from CBWCD, including new required parking lot areas.
   Comment not addressed.
   Provide CBWCD approval/documentation indicated to have been completed.
   Response: ***Acknowledged, we are currently processing an update to the approved plans.***

3. Provide new overall site plan sheet showing all improvements and site data table.
   Comment not completely addressed.
   - **Correct site data table/development data as follows:**
   - **Correct Land Use as E-Estate (not BCPA use type 30-01/02 Florist/Greenhouse).**
   - **Correct Zoning as E-2*(*county). Remove line that has "Existing - acre estates".**
   - **Reconcile/clarify site area listed as 193,307 sqft but Grace Baptist Church plat has as 193,311 while BCPA.net has 193,295.**
   - **Re-format pervious/impervious and parking data to provide existing, required, and proposed data columns (do not need pervious/impervious data in acres, just sqft.).**

FILE COPY

- **For existing parking required, use 3 parking spaces per house.**
- **See other comments regarding other site plan sheet comments.**

Response: *Acknowledged, please see revised site plan sheet included in this submittal with corrected LU/Zoning, reconciled overall square footage now matching the plat. There is no restriction on Broward County E-2 zoning for required open space or a limitation on impervious area. The only required section is a 10% max building coverage.*

4. Provide parking area(s) for new admin offices. Based off s.f. from BCPA, 12 spaces plus ADA parking will be required.
   Response: *Acknowledged, 12 parking spaces are provided for the new admin office building with associated ADA parking.*

5. Provide floor plans for the new proposed admin. Office building.
   Comment not addressed.
   Response indicates floor plan provided; however, no floor plan was included in submittal.
   Response: *Please see sheet A-1 which includes the floor plan.*

6. If existing driveway and entrance will stay, demonstrate capability with current code/engineering requirements.
   Response: *The location of the entryway is proposed to remain in the same location, however the drive and associated parking will be scarified, regraded and widened as necessary. The dimensioned drive and striping can be found on sheets SP-1.*

7. Note on plans and justification statement that there will be no changes in existing sanctuary for assembly uses or converting previous office space to assembly
   Response: *Acknowledged, note has been added to plan sheets. Please see note 2 on SP-1, C-1, and FD-1, and ER-1, PH-1.*

8. Update fences on proposed plan to be consistent with the fencing discussed at DRC meeting (PVC fence on south, east and part of north property lines and fencing immediately surrounding the field itself),
   Comment not completely addressed.
   Update cross sections to include fence and its height and update C-1 fence detail to include height-note details for site plan processing such as for fencing should be simple drawings addressing site plan aspects and not aspects subject to Florida Building Code (FBC). Provide detail of fence surrounding field itself (site plan labels as 6' CLF w/ sports barrier).
   Response: *Acknowledged, details for fencing and sports netting are included in this submittal.*

9. Update operations plan based off of updated fencing.
   Response: *Please see perimeter fencing explanation under the security features.*

FILE COPY

10. Provide detail sheet of proposed light poles & fixtures.
Comment not completely addressed.
Include simple drawing for site plan processing for light pole and fixture(s) including pole height-note details for site plan processing such as for lights should be simple drawings addressing site plan aspects and not a specification sheet or with aspects subject to FBC.
***Response:** Acknowledged, the lights will be mounted on the fence poles. Please see fence detail on sheet SP-1 and see PH-1 for the location and mounting height.*

11. Staff recommends light shields to minimize visibility from adjacent property owners.
***Response:** Acknowledged. Please Sheet PH-1, note #3, and note #3 on the site plan.*

12. Include copy of plat (as listed in CS-1 sheet index) in re-submittal.
***Response:** A Copy of the plat is included in the plat sets.*

13. Update CS-1 purpose/use to include changing residence to office and associated parking.
***Response:** The cover sheet purpose/use has been updated accordingly.*

14. Address back out conflict of parking spaces by southwest landscape island/corner of parking area as discussed at DRC meeting.
***Response:** Back out conflict has been eliminated by positioning in a North/South direction.*

15. Provide in data on SP-1 a row for number of standard parking spaces and a row for number of parking spaces in overflow area.
***Response:** Asterisks is provided showing 50 spots of the total requires are in the overflow parking area.*

16. Confirm number of handicapped (HC) parking spaces required. Data on SP-1 shows total 146 parking spaces proposed but then for HC indicates 6 required based on total 151-200 spaces provided.

    If presenting that church/sanctuary building/parking and residence to office building/parking as being able to satisfy requirements independently (for example presenting that church/sanctuary building require 5 HC for 101-150 provided including overflow area and residence to office building requires 1 HC for up to 25 provided), then provide headings and specify/separate information for each parking area.
***Response:** Acknowledged, 6 handicap spaces are required, and provided. 5 handicap spaces are existing 1 is proposed for the office.*

FIRE DEPT. (BROWARD SHERIFF'S OFFICE)

FILE COPY

1. A master site plan showing the entire site
   Response: *Acknowledged, please see sheet FD-1 (fire rescue plan) showing the entire site.*

2. Fire Department Access Information as follows:
   a. All turning radii (demonstrated) of 38' inside and 50' outside
      Response: ***Acknowledged. The fire access to the building is now shown from the northern existing parking lot and the fire apparatus is within 50' of the access of the building. The 38' inside and 50' outside radii are now shown.***

   b. Drive Aisle widths of 20' (demonstrate drive paths) & Vertical Clearances (noted)
      Response: ***Acknowledged, fire department access is depicted on the fire rescue sheet. Fire drive aisle widths are no less than 20' wide. Please see note #3 requiring that branches and limbs of trees shall be trimmed to maintain 15' vertical clearance at all times.***

   c. Fire Department Apparatus Access Road locations and dimensions – Apparatus dimensions: 48' overall length and a 22 feet width from center of front tires to the center of the rear tires.
      Response: ***Acknowledged, please see fire rescue plan included in this submittal.***

3. Water Supply Information:
   a. All existing and proposed water main sizes
      Response: ***Acknowledged, all existing water mains are shown on the fire sheet. No changes are proposed.***

   b. Existing and proposed fire hydrant locations
      Response: ***Acknowledged, all existing fire hydrants are shown on the fire sheet. No changes are proposed.***

   c. Dimensions of the three nearest adjacent hydrants to the project site
      Response: ***Acknowledged, dimensions of the three nearest adjacent hydrants are shown.***

   d. Locations of all fire department connections (Siamese and Fire Hose Valves on standpipes) on the interior and exterior of the building or structure (for buildings or structures with fire sprinkler systems)
      Response: ***Acknowledged, this is a site plan amendment to change the existing home to an office building, and the addition of a soccer pitch. There are no new fire lines proposed. The existing church and sanctuary building are not proposed to be modified.***

4. Proof of Water Supply & Fire Flow Demand:

FILE COPY

a. Fire Hydrant Flow Test.(Fire flow test data shall not be more than one (1) year prior to the plans, hydraulic calculations and submittals for the AFPS and/or ASS being submitted to AHJs for their review and acceptance. The results of the fire flow test shall be provided to the AHJ at the time of the submittal of the plans, hydraulic calculations and submittals for the water based AFPS and/or ASS.
b. Building Construction Type and Square Footage
c. Fire Flow Demand Calculations Signed and Sealed by Licensed Engineer
A completed application for the approval of the Fire Protection Water Supply Design.
d. Statement of verification from the design professional of record, on official company letterhead, that the proposed water main sizing, fire hydrant spacing, and fire hydrant locations, are in compliance with the Broward County Land Use Code and the Florida Fire Prevention Code. (This document shall bear the seal and signature of the engineer).
Response: ***Acknowledged, signed and sealed fire flow calcs are included in this submittal.***

5. Additional Fire Department Access Information:
   a. Fire Lane locations and striping detail (demonstrated)
   b. "NO PARKING" sign locations and sign details demonstrated
   c. A note or detail identifying the design load for surface compaction of all non-paved roadways and/or Fire Department Access Roads (where applicable)
   d. Building Accessibility
   e. Load Limits for Bridges and Grading for significant changes in elevation (if applicable)
   f. Fire Department Access Routes During Construction
   Response: ***Acknowledged, the fire lane and signage including no parking sign are proposed and shown on FD-1. See sheet C-2 for the fire lane signage detail, and FD-1 for signage location.***

6. Additional Water Supply Information:
   a. Locations of all Post Indicating Valves or Underground Gate Valves, Double Detector Check Valves, etc.
   Response: ***Acknowledged, all existing water information is shown on the fire rescue and site plan sheets. No modifications or additions are proposed as a part of this submittal.***

7. A detail sheet accompanying the Civil Plans details:
   a. Fire Hydrant Detail
   b. Bollard / Impact Protection Detail for Hydrants, FDC's & DDCV's
   c. Roadway Pavement Marker (RPM) Detail for Fire Hydrant Location (s)
   d. (Blue Reflective Markers) and (Red Reflective Markers for Fire Dept. Connection Location (s).
   e. Post Indicating Valve Detail (where applicable)
   f. Underground Gate Valve Detail (where applicable)

FILE COPY

g. Backflow Preventer / Double Detector Check Valve (DDCV) Detail (where applicable) that identifies the DDCV as being listed for Fire Use
h. Signage Detail for the Fire Department Connections (where applicable)

Response: ***Acknowledged, no new fire hydrants or fire lines are proposed. All water lines are existing and shown on the site plan and fire rescue sheets.***

8. Address Detail

   Response: ***Acknowledged, address identification notes are added to the fire rescue sheet. Please see first note under fire & Rescue Notes.***

9. An egress plan demonstrating and dimensioning all common paths of travel and travel distances to all exits within the buildings and/or structures

   Response: ***Acknowledged. This note has been added on sheet FD-1, note #4, and SP-1 note #4.***

10. **Minimum Radio Signal Strength for Fire Department Communications – See details on the next page** for requirement specifications. (Note: AHJ will verify emergency radio communication signal acceptance with field verification upon the last tenant build-out.)

    Response: ***Acknowledged, this note has been added on FD-1.***

If you have any other questions or concerns, please contact me at 954-680-6533.

Respectfully Submitted,

Pillar Consultants, Inc.

Jason Wilson
President

FILE COPY

PILLAR CONSULTANTS, INC.

Consulting Engineers, Planners & Surveyors

5230 South University Drive – Suite 104
Davie, Florida 33328
Phone (954) 680-6533 Fax (954) 680-0323

August 12, 2026

Jason Chockley
Development Review Committee Meeting
3751 NW 94 Avenue
Hollywood, Fl 33024

Re: The Rock Church
Site plan Amendment #SPA 5-2-25
RAI 3 Response Letter

Dear Mr. Chockley:

~~Please find the attached responses to comments for the proposed plans of the Prestige Davie development.~~

FIRE DEPT.

1. Update plans showing fire access to new admin building meeting current code requirements.
   Comment not completely addressed. Follow up as discussed at DRC meeting including notation regarding clearance throughout emergency vehicle path.
   Response: ***A note has been added to the fire rescue plan that a 15' vertical clearance shall be provided for all fire access drives. Branches and limbs of trees shall be trimmed to maintain 15' clear at all times. Please see note #3 on Sheet FD-1.***

2. Provide floor plan sheets for the new proposed admin. Office building.
   Comment not addressed.
   Response indicates floor plan provided; however, no floor plan was included in submittal.
   Response: ***Floor Plan sheets for the new proposed admin has been provided. Please see sheet A-1, A-2, and A-3.***

BUILDING DEPT.

1. Provide floor plan sheets for new proposed admin offices.
   Comment not addressed.
   Response indicates floor plan provided; however, no floor plan was included in submittal.
   Response: ***Floor plan sheets for the new proposed admin offices has been provided. Please see sheet A-1, A-2, and A-3.***

2. Provide a parking plan for new proposed admin offices. **Comment addressed.**
Response: ***Acknowledged.***

3. Conversion from residential use to commercial use will require dry floodproofing per: https://www.fema.gov/sites/default/files/documents/fema_technical-bulletin-3_1-2021.pdf
Response: ***The entire structure is currently above the BFE (6.0 NAVD), additionally, a certification from the contractor of the value of work performed to the existing structure will be provided at the end of the renovations and shall be below 50% of the market value of the structure at the time of C.O. Should the value exceed 50% of the overall market value, the applicant shall either raise the finished floor or shall provide dry flood proofing up to an elevation of BFE+1' prior to C.O. Please see sheet SP-1, note #6.***

4. Be advised/familiar with the Florida Building Code regulations for substantial improvements. At time of permitting an appraisal of the existing house will be required along with a cost analysis of all improvements. **Address by time of permitting.**
Response: ***Acknowledged.***

PLANNING & ZONNING DEPT.

1. See attached for comments on applications and ops plan.
Comment not completely addressed.
See attached and update application on Site Plan Amendment application (not on Site Plan application with "Amendment" written in).
Response: ***Acknowledged, comments on the application and ops plan have been addressed.***
Proposed parking on App should be 146
1 HD " " " " 5 current and 6 total

2. Provide approval letter from CBWCD, including new required parking lot areas.
Comment not addressed.
Provide CBWCD approval/documentation indicated to have been completed.
Response: ***Acknowledged, we have reached to the district engineer per an email between Whitney (Pillar) and Gary Tenn (Central Broward) the new parking lot areas will be processed as an as-built change. Please see attached email.***

3. Provide new overall site plan sheet showing all improvements and site data table.
Comment not completely addressed.
- **Correct site data table/development data as follows:**
- Correct Land Use as E-Estate (not BCPA use type 30-01/02 Florist/Greenhouse).
- Correct Zoning as E-2*(*county). Remove line that has "Existing - acre estates".
- Reconcile/clarify site area listed as 193,307 sqft but Grace Baptist Church plat has as 193,311 while BCPA.net has 193,295.

- **Re-format pervious/impervious and parking data to provide existing, required, and proposed data columns (do not need pervious/impervious data in acres, just sqft.).**
- For existing parking required, use 3 parking spaces per house.
- See other comments regarding other site plan sheet comments.

Comment not Completely addressed. Review proposed pervious/ impervious indication as City Code provides artificial turf may utilized 80% credit; however, that means 20% of area to contribute towards impervious amount.
***Response:** Acknowledged, please see revised site plan sheet included in this submittal with corrected LU/Zoning, reconciled overall square footage now matching the plat. There is no restriction on Broward County E-2 zoning for required open space or a limitation on impervious area. The only required section is a 10% max building coverage.*

4. Provide parking area(s) for new admin offices. Based off s.f from BCPA, 12 spaces plus ADA parking will be required. **See other comment(s) regarding parking layout and data table presentation. Update application data table and SP-1 with 11 standard spaces and 1 ADA space.**
***Response:** Acknowledged. Application data table and SP-1 have been updated.*

5. Provide floor plans for the new proposed admin. Office building.
Comment not addressed.
Response indicates floor plan provided; however, no floor plan was included in submittal. Add a max. occupancy to the proposed offices and conference room. Add a note A-1 that these rooms are for staff/ employee use only, no public assembly permitted.
***Response:** Please see sheet A-1, A-2 & A-3 which includes the floor plan, floor plan with furniture & Emergency Egress Floor Plan. Note #1 has been added to Sheet A-1 to clarify that the public assembly is not permitted within these rooms.*

6. If existing driveway and entrance will stay, demonstrate capability with current code/engineering requirements. **Comment addressed.**
***Response:** Acknowledged.*

7. Note on plans and justification statement that there will be no changes in existing sanctuary for assembly uses or converting previous office space to assembly.
Comment addressed.
***Response:** Acknowledged.*

8. Update fences on proposed plan to be consistent with the fencing discussed at DRC meeting (PVC fence on south, east and part of north property lines and fencing immediately surrounding the field itself),
Comment not completely addressed.
Update cross sections to include fence and its height and update C-1 fence detail to include height-note details for site plan processing such as for fencing should

be simple drawings addressing site plan aspects and not aspects subject to Florida Building Code (FBC). Provide detail of fence surrounding field itself (site plan labels as 6' CLF w/ sports barrier). **Comment not completely addressed.**
Revise proposed plan to 6ft CLF per code allowed max height.
A-A update cross section to include prop. Vinyl fence & height and proposed hedges B-B updated cross section with FFE of previous garage to match elevation of new proposed offices.
B-B correct cross section as existing PVC to remain.
***Response:** Acknowledged, the fencing (material and height) and hedging are now shown on the cross-sections (sheet C-2). Hedging plan is also located on sheet C-2. Section B-B is updated with the correct FFE.*

proposed "office" elevation to be raised to 6' Plan reads "garage"

9. Update operations plan based off of updated fencing. **Comment addressed.**
***Response:** Acknowledged.*

10. Provide detail sheet of proposed light poles & fixtures.
Comment not completely addressed.
Include simple drawing for site plan processing for light pole and fixture(s) including pole height-note details for site plan processing such as for lights should be simple drawings addressing site plan aspects and not a specification sheet or with aspects subject to FBC.
***Response:** Acknowledged, the lights will be mounted on the fence poles surrounding the proposed field. Please see fence pole detail on sheet SP-1 for light mounting height and see PH-1 for the locations of poles/lights.*

11. Staff recommends light shields to minimize visibility from adjacent property owners. **Comment addressed.**
***Response:** Acknowledged.*

12. Include copy of plat (as listed in CS-1 sheet index) in re-submittal. **Comment addressed.**
***Response:** Acknowledged.*

13. Update CS-1 purpose/use to include changing residence to office and associated parking. **Comment addressed.**
***Response:** Acknowledged.*

14. Address back out conflict of parking spaces by southwest landscape island/corner of parking area as discussed at DRC meeting. **Comment addressed.**
***Response:** Acknowledged.*

15. Provide in data on SP-1 a row for number of standard parking spaces and a row for number of parking spaces in overflow area. **Comment sufficiently addressed.**
***Response:** Acknowledged.*

16. Confirm number of handicapped (HC) parking spaces required. Data on SP-1 shows total 146 parking spaces proposed but then for HC indicates 6 required based on total 151-200 spaces provided.

    If presenting that church/sanctuary building/parking and residence to office building/parking as being able to satisfy requirements independently (for example presenting that church/sanctuary building require 5 HC for 101-150 provided including overflow area and residence to office building requires 1 HC for up to 25 provided), then provide headings and specify/separate information for each parking area. **Comment not completely addressed. Arrange parking total and handicapped amount for clear presentation as discussed at DRC.**
    Response: ***Acknowledged, The table has been broken down to show required for church/sanctuary at 5 and office at 1. A total of 6 handicap spaces are required, and provided. 5 handicap spaces are existing 1 is proposed for the office.***

17. Acknowledge that all concrete slabs on the rear of the proposed office buildings will need to be permitted with building permits prior to the issuance of the new C/O for the conversion to an office building.
    Response: ***Acknowledged. Please see sheet SP-1, note #7.***

18. Acknowledge the DRC discussion that all temporary tents larger than 120 sp/ft require building permits and a special event permit application.
    Response: ***Acknowledged. A note was added to SP-1, note #8.***

19. Sheet A-1 shows the proposed floor plan with no details, provide complete details for the new proposed space. Provide complete egress plan showing all paths of travel, all exit signs, emergency lights, fire extinguisher locations, and door hardware. Please show furniture layout including chairs and desk. NFPA 1:1.14 [FFPX 8th ED.]
    Response: ***An emergency floor plan was added (sheet A-3) which includes paths of travel, points of egress, exit signs and fire extinguisher location. Also included is the proposed furniture.***

20. Provide occupant loads for all areas per NFPA 101:7.3.1.2 [FFPC 8th Ed.]
    Response: ***Please see Sheet A-3 for occupant loading.***

21. Provide a note if the new proposed building has a Fire Alarm or Fire Sprinklers. NFPA 1:1.14 [FFPC 8th Ed.]
    Response: ***No fire sprinklers are proposed.*** Fire Alarm ?

22. Additional questions may arise based on response above.
    Response: ***Acknowledged.***

23. Provide occupant load for the new administration building.
    Response: ***Please see sheet A-3 for the occupant load (25 persons).***

24. State on plans that the administration building will be strictly office space and no assembly.
Response: ***A note has been added on the site plan. Please see SP-1, note #5.***

25. Provide full cost (value) analysis when submitting documents and plans for permitting for review for the renovations to convert house to commercial administration building.
Response: ***Acknowledged. Full cost value will be submitted at time of building permit.***

26. Parking plan: ADA spots are included in the total count. 25 or under requires 1 Accessible Space.
Response: ***1 additional parking ADA parking spot is proposed as part of the office conversion. The parking table has been updated to separate the Sanctuary building and the proposed office building (for a total of 6 HC spaces).***

If you have any other questions or concerns, please contact me at 954-680-6533.

Respectfully Submitted,

Pillar Consultants, Inc.

Jason Wilson
President

Docusign Envelope ID: A89EE23F-3FD0-8240-82DA-13067D3CB34C

CITY COMMISSION
ORDINANCE/RESOLUTION

TITLE: **Resolution 26-60 (Community Development)**

DATE: **November 16, 2026**

DESCRIPTION: A RESOLUTION OF THE CITY COMMISSION OF THE CITY OF COOPER CITY, FLORIDA, GRANTING SITE PLAN APPROVAL PURSUANT TO SITE PLAN AMENDMENT PETITION SPA# 5-2-26, ATTACHED HERETO AS EXHIBIT "A," FOR THE APPROXIMATELY .76 ACRES OF REAL PROPERTY GENERALLY LOCATED AT 12399 SHERIDAN STREET IN COOPER CITY, FLORIDA (THE "PROPERTY"); RECOMMENDING APPROVAL OF PLAT AMENDMENT #PA 5-1-26; PROVIDING FOR TRANSMITTAL; PROVIDING FOR CONFLICTS; PROVIDING FOR SEVERABILITY; AND PROVIDING FOR AN EFFECTIVE DATE.

SUBMITTED BY: Signed by: Jason Chockley 05EDE4AA0738466... November 3, 2026

PETITION: Gentle Teeth of Pembroke Pines, Inc. dba Gentle Teeth & Braces
Site Plan Amendment #SPA 5-2-26
Plat Amendment #PA 5-1-26

LOCATION: 12399 Sheridan Street

SIZE/ACRES .76 Acres

OWNER/AGENT: Dr. Chandy Samuel, GT Dental Holdings LLC (Property Owner)
Dr. Chandy Samuel, Gentle Teeth of Pembroke Pines, Inc. (Business Owner)
Eloy Leon, Desscon Engineering Corporation (Agent)

FUTURE LAND USE PLAN DESIGNATION: C-Commercial

ZONING DESIGNATION: B-2, Planned Community Business Center District

Docusign Envelope ID: A89EE23F-3FD0-8240-82DA-13067D3CB34C

CITY MANAGER RECOMMENDATION:
The City Manager recommends that the City Commission adopt Resolution 26-60, which approves Site Plan Amendment #SPA 5-2-26 and recommends approval of Plat Amendment #PA 5-1-26 for Gentle Teeth & Braces at 12399 Sheridan Street.

ANALYSIS:
The proposed Gentle Teeth & Braces is located at the northeast corner of Flamingo Road and Sheridan Street and occupies an outparcel within the Shoppes at Cooper City Plaza. Wells Fargo Bank previously occupied the building, which closed several years ago.

The proposed Site Plan Amendment (SPA) would allow the former bank building to be converted into a dental and orthodontic office. The request includes enclosing the former drive-through canopy and adding a 1,164-square-foot addition to the building to create a more cohesive, squared-off footprint. As part of the redesign, two new sod areas will be added within the former drive-through teller lanes, reducing the site's overall impervious area.

The existing parking lot will remain largely unchanged. However, a code-required Americans with Disabilities Act (ADA)-compliant pedestrian pathway will be constructed to provide an accessible connection from the building entrance to the public sidewalk. One existing parking space will be removed to accommodate this improvement and to provide the required pedestrian access.

Exterior building modifications will be minor and primarily involve removing the existing walk-up ATM and night deposit box. No other significant exterior changes are proposed. The existing landscaping will remain unchanged, except for two new sod areas associated with the site redesign. The property contains multiple mature canopy trees that provide substantial shade across the site and contribute to the property's overall appearance. The existing site lighting will also remain in place.

Overall, the proposed improvements will enable the reuse of the former bank building as a dental and orthodontic office while preserving the site's overall layout and character. The project will also reduce impervious area and provide the required accessible pedestrian connection.

<u>Plat Note Amendment:</u>
The applicant also requests an amendment to the existing plat note to accommodate the proposed 1,164-square-foot building addition and the resulting increase in permitted commercial floor area.

- **Current plat note:** Plat restricted to 40,000 square feet of commercial space.
- **Proposed plat note:** Plat restricted to 41,000 square feet of commercial space.

The requested amendment would increase the permitted commercial floor area from 40,000 square feet to 41,000 square feet, thereby allowing the proposed building expansion to comply with the plat restrictions.

Docusign Envelope ID: A89EE23F-3FD0-8240-82DA-13067D3CB34C

STAFF FINDING:

Staff recommends approval of the proposed Site Plan Amendment and the plat note amendment. The proposed improvements will enable the vacant bank building to be repurposed as a dental and orthodontic office while preserving most of the existing site layout, parking configuration, landscaping, and lighting. The project also offers an opportunity to reduce the site's impervious area and improve pedestrian access.

Development Review Committee (DRC) staff has no outstanding comments regarding the proposed requests.

CODE COMPLIANCE/OUTSTANDING VIOLATIONS:

This property has no code enforcement violations.

PLANNING & ZONING BOARD RECOMMENDATION:

At the meeting on November 2, 2026, the Planning and Zoning Board recommended APPROVAL with a 6-0 Vote.

ALTERNATIVES:

If the SPA is not approved, the proposed tenant cannot proceed with the buildout, and the structure will remain vacant.

ATTACHMENTS:

- Resolution 26-60
- Exhibit “A” to Resolution 26-60
- Site Plan Sheets
- DRC Comments

Workflow History

User	Task	Action	Date/Time
Chockley, Jason	NEW ITEM: Not Yet Routed	*COMPLETE: Forward to City Attorney	10/29/26 10:47 AM
Allen, Tedra	Assigned to Attorney	COMPLETE: Forward to City Manager	11/02/26 01:52 PM
Rey, Alex	Assigned to City Manager	COMPLETE: Forward to City Clerk	11/03/26 04:44 PM
Allen, Tedra	Assigned to City Clerk	APPROVE ITEM: End Workflow	11/06/26 01:48 PM
Allen, Tedra	END WORKFLOW - APPROVED		11/09/26 10:55 AM

RESOLUTION NO. 26-60

A RESOLUTION OF THE CITY COMMISSION OF THE CITY OF COOPER CITY, FLORIDA, GRANTING SITE PLAN APPROVAL PURSUANT TO SITE PLAN AMENDMENT PETITION SPA# 5-2-26, ATTACHED HERETO AS EXHIBIT "A," FOR THE APPROXIMATELY .76 ACRES OF REAL PROPERTY GENERALLY LOCATED AT 12399 SHERIDAN STREET IN COOPER CITY, FLORIDA (THE "PROPERTY"); RECOMMENDING APPROVAL OF PLAT AMENDMENT #PA 5-1-26; PROVIDING FOR TRANSMITTAL; PROVIDING FOR CONFLICTS; PROVIDING FOR SEVERABILITY; AND PROVIDING FOR AN EFFECTIVE DATE.

WHEREAS, petitioner**,** Gentle Teeth of Pembroke Pines d/b/a Gentle Teeth & Braces, (collectively referred to as the "Applicant") filed Petition SPA#5-2-26 (the "Petition"), seeking site plan amendment approval for the approximately .76 acres of real property generally located at 12399 Sheridan Street, Cooper City, as more particularly described in Exhibit "A" (the "Property"); and

WHEREAS, the Petition includes plat amendment request #PA 5-1-26 for the Property to accommodate the proposed 1,164 square-foot building addition and associated increase in permitted commercial floor area; and

WHEREAS, the City's professional staff, as detailed on the Staff Report attached hereto as Exhibit "B" and incorporated herein, recommends approval of the Applicant's proposed site plan amendment and plat amendment; and

WHEREAS, pursuant to the City's Code of Ordinances and applicable law, a public meeting has been advertised setting forth the date, time and place of the meeting regarding the review of the Petition; and

WHEREAS, the City Commission has examined the Petition and staff recommendations and determined that the Petition is in compliance with the City Code and applicable design guidelines for the Property; and

WHEREAS, November 2, 2026, the City's Planning & Zoning Board held a public hearing on the Petition and, after consideration, recommended approval thereof; and

WHEREAS, the City Commission finds that approving the Petition for site plan amendment approval is in the best interests of the citizens and residents of the City of Cooper City.

NOW, THEREFORE, BE IT RESOLVED BY THE CITY COMMISSION OF THE CITY OF COOPER CITY, FLORIDA:

Section 1: **Recitals Adopted.** That each of the above stated recitals is hereby adopted and confirmed. All exhibits attached hereto and incorporated herein and made a part hereof.

Section 2: **Approval.** That Petition SPA#5-2-26, attached hereto as Exhibit "A," is hereby approved for the property generally located at 12399 Sheridan Street, Cooper City. The City Commission hereby further approves and recommends approval of Plat Amendment # PA 5-1-26 to accommodate the proposed 1,164 square-foot building addition and associated increase in permitted commercial floor area.

Section 3: Issuance of a development permit by a municipality does not in any way create any right on the part of an applicant to obtain a permit from a state or federal agency and does not create any liability on the part of the municipality for issuance of the permit if the applicant fails to obtain requisite approvals or fulfill the obligations imposed

by a state or federal agency or undertakes actions that result in a violation of state or federal law.

Section 4. **Transmittal.** The City Clerk is hereby directed to transmit a copy of this resolution to Broward County.

Section 5. **Conflicts.** All resolutions inconsistent or in conflict herewith shall be and are hereby repealed insofar as there is conflict or inconsistency.

Section 6. **Severability.** If any section, sentence, clause, or phrase of this Resolution is held to be invalid or unconstitutional by any court of competent jurisdiction, then said holding shall in no way affect the validity of the remaining portions of this resolution.

Section 7. **Effective Date.** This Resolution shall become effective upon its passage and adoption by the City Commission.

PASSED AND ADOPTED this 16th day of November, 2026.

_____
MAYOR JAMES CURRAN

ATTEST:

_____
TEDRA ALLEN, MMC
City Clerk

APPROVED AS TO LEGAL FORM:

_____
JACOB G. HOROWITZ
City Attorney

ROLL CALL

Mayor Curran	_____
Commissioner Shrouder	_____
Commissioner Katzman	_____
Commissioner Mallozzi	_____
Commissioner Smith	_____

RECE
JUL 09 2026
CITY OF COOPER CITY
PLANNING DIVISION
FILE COPY

CITY OF COOPER CITY
COMMUNITY DEVELOPMENT DEPARTMENT /
PLANNING AND ZONING DIVISION

9090 SW 50 PLACE
COOPER CITY, FL 33328
(954) 434-4300

GENERAL APPLICATION

ATTENTION: *Prior to submission of application, the Petitioner &/or Owner must schedule a pre-submittal meeting with the Community Development Staff to review the proposed project, and the submittal and processing requirements. The submittal dates for DRC and P&Z Board can be found on the City's website at: www.coopercityfl.org.*

FOR STAFF ONLY:
PETITION #: P.A. 5-1-26 S.P.A. 5-2-26 ORIGINAL
DATE PETITION FILED: 5/26/2026

Date of Pre-Submittal Meeting: 4/30/2026

Check ☑ type of application(s) for:

- ☐ Site Plan
- ☑ Site Plan Amendment
- ☐ Rezoning
- ☑ Plat or Plat Amendment
- ☐ Sign Package/ Sign Package Amendment
- ☐ Abandonment
- ☐ Certificate of Conformity
- ☐ Conditional Use
- ☐ Sign Waiver
- ☐ Other: _____

INSTRUCTIONS TO APPLICANT:

1. Please complete all requested information on this application. If not applicable, indicate with N/A.
2. Provide specific Petition Application(s).
3. Make Checks payable to the City of Cooper City per the current Fee Schedule.

I. PROJECT NAME AND LOCATION

A. Project Name: GENTLE TEETH OF PEMBROKE PINES, INC DBA

B. Project Address: 12399 SHERIDAN ST, COOPER CITY, FL 33026

C. Section: 1 Township: T51S Range: R40E Total Acreage or square feet of Subject Property: 0.76 AC

D. General Location Description (proximity to closest major intersection, in miles or fraction thereof):

SHERIDAN STREET & FLAMINGO ROAD - NORTHEAST CORNER

E. Folio Number(s): (If numerous Folio Numbers, list on a separate sheet and attach to this application).

FOLIO #: 514001090020

F. Brief Legal Description: THE SHOPS AT COOPER CITY, PLAT BOOK 129, PAGE 21 OUTPARCEL A

II. LAND USE AND ZONING INFORMATION

A. Existing Zoning Designation: B-2,PLANNED COMMUNITY BUSINESS CENTER DISTRICT

B. Future Land Use Plan Designation: C - COMMERCIAL

C. Existing Use(s) on Property: VACANT - FORMER BANK

D. Proposed Use(s): NEW DENTAL OFFICE

E. Other Land Use and Zoning conditions if applicable, i.e. approved variances, deed restrictions, previous conditions of approval:

REZONE ORD 86-2-1

FILE COPY

CITY OF COOPER CITY
COMMUNITY DEVELOPMENT DEPARTMENT /
PLANNING AND ZONING DIVISION

RECEIVED
JUL 09 2026
CITY OF COOPER CITY
PLANNING DIVISION

FILE COPY

9090 SW 50 PLACE
COOPER CITY, FL 33328
(954) 434-4300

III. PROPERTY OWNER/APPLICANT/AGENT INFORMATION

Property Owner(s) of Record: GT DENTAL HOLDINGS LLC

Address: 14201 STIRLING RD SOUTHWEST RANCHES City COOPER CITY ST FL Zip 33330

Phone: (954)394-6721 Fax: E-Mail: sydneesamuel@gmail.com

I am/We: CHANDY SAMUEL, do hereby swear/affirm that I/we am/are the owner(s) of the property referenced in this application. I/We certify that the above statements and the statements or showings made in any paper or plans submitted herewith are true to the best of my/our knowledge and belief. Further, I/we understand that this application(s) attachments and fees become part of the official record of the Community Development Department of the City of Cooper City and the fee is not refundable. I/We understand that any knowingly false information given by me/us will result in the denial revocation or administrative withdrawal of the application or permit. I/We further acknowledge that additional information may be required by the City of Cooper City in order to process this application(s).

Chandy Samuel (Signature of Owner)

Chandy Samuel (Print Name)

STATE OF Florida COUNTY OF Miami-Dade

The foregoing instrument was acknowledged before me this 22nd day of June 20 26.

By (Name of Person Acknowledging) Chandy Samuel She/he is personally known to me or has produced as identification and did/did not take an oath.

NOTARY PUBLIC SIGNATURE:

Name – Must be typed, printed, or stamped) Ivet Delgado Diaz

My Commission Expires: 8/9/30.

NOTARY PUBLIC Expires 8/9/2030 Ivet Delgado-Diaz My Commission HH 791575 STATE OF FLORIDA

Petitioner(s) if other than Owner): N/A

Address: City ST Zip

Phone: Fax: E-Mail:

Agent (if other than Owner): ELOY H. LEON - DESSCON ENGINEERING CORP

Address: 1695 NW 110TH ST, SUITE 220 City MIAMI ST FL Zip 33172

Phone: (305)962-3153 Fax: E-Mail: eloyleon@dessconbuilders.com

FILE COPY

FILE COPY
RECEIVED
JUL 09 2026
CITY OF COOPER CITY
PLANNING DIVISION

Meeting Date: 11/16/2026 Item #5.

CITY OF COOPER CITY
COMMUNITY DEVELOPMENT DEPARTMENT /
PLANNING AND ZONING DIVISION

CITY OF COOPER CITY
PLANNING DIVISION
9090 SW 50 PLACE
COOPER CITY, FL 33328
(954) 434-4300

All Correspondence will be sent to the Agent unless otherwise requested.

I am/we are the ☑ Agent ☐ Petitioner ☐ Other _____

Signature(s) _____

STATE OF Florida COUNTY OF Miami-Dade.

The foregoing instrument was acknowledged before me this 9th. day of, July 20 26.

By (Name of Person Acknowledging) Eloy Leon She/he is personally known to me or has produced _____ as identification and did/did not take an oath.

NOTARY PUBLIC SIGNATURE: _____

Name – Must be typed, printed, or stamped) Ivet Delgado-Diaz

My Commission Expires: 8/9/2030

NOTARY PUBLIC Expires 8/9/2030 Ivet Delgado-Diaz My Commission HH 791575 STATE OF FLORIDA

STAFF USE ONLY

Petition #: PA 5-1-26/SP 5-2-26	Staff Intake By: T. MARKLEY	Intake Date: 5/26/2026	
Sufficiency Completed by:		Sufficiency Date:	

FILE COPY

CITY OF COOPER CITY
COMMUNITY DEVELOPMENT DEPARTMENT /
PLANNING AND ZONING DIVISION

CITY OF Cooper City
Someplace Special

JUL 15 2026
CITY OF COOPER CITY
PLANNING DIVISION

9090 SW 50 PLACE
COOPER CITY, FL 33328
(954) 434-4300

SITE PLAN AMENDMENT APPLICATION

ATTENTION: *Prior to submission of application, the Petitioner &/or Owner must schedule a pre-submittal meeting with the Community Development Staff to review the proposed project, and the submittal and processing requirements. The submittal dates for DRC and P&Z Board can be found on the City's website at: www.coopercityfl.org.*

FOR STAFF ONLY:

PETITION #: S.P.A.-2-26

ORIGINAL

DATE PETITION FILED:

5/26/2026

Date of Pre-Submittal Meeting: 04/30/2026

INSTRUCTIONS TO APPLICANT:

1. Please complete all requested information on this application. If not applicable, indicate with N/A.
2. Provide specific Petition Application(s).
3. Make Checks payable to the City of Cooper City per the current Fee Schedule.

I. PROJECT DESCRIPTION – (Attach additional sheets if necessary)

A. Please provide a narrative description of the proposed site plan amendment, which is the subject of this review. Provide enough detail to adequately describe how this Amendment is changing the existing Site Plan.

The proposed site plan amendment is requested to allow the conversion of existing bank building into dental office . The building footprint will change , expansion of structure proposed is 4950 sq ft, exceeding the actual Plat in 1,000 sq ft. The amedment primarily reflects a change in use from instution to dental office.

II. PROJECT HISTORY

(List in chronological order any previous relevant development approvals). Attach addition page for the following:

Petition Number:	N/A
Resolution/Ordinance #	ORD. 86-2-1
Request:	Rezone to B-2
Action:	Approved
Date:	2/11/1986

III. ADJACENT PROPERTIES

Adjacent Property:	Land Use Designation	Zoning Designation	Existing Use(s) of Property
NORTH	Residential Low density	PUD	Multifamily Homes
SOUTH	N/A	N/A	N/A
EAST	Commercial	B-2	Shopping Center
WEST	N/A	N/A	N/A

FILE COPY

CITY OF COOPER CITY
COMMUNITY DEVELOPMENT DEPARTMENT /
PLANNING AND ZONING DIVISION

9090 SW 50 PLACE
COOPER CITY, FL 33328
(954) 434-4300

IV. COMPLIANCE - (Attach Additional Sheets if Necessary)

Is property in compliance with all previous conditions of approval and/or applicable Code requirements?

☑ Yes ☐ No If No, please explain: Yes. To the best of our knowledge, the property is currently in compliance with all previous conditions of approval and applicable City code requirements. Any upgrades or modifications required by the City during plan review and permitting will be as part of the proposed improvements.

V. TABULAR DATA

COMPLETE ALL DATA (INDICATING N/A IF NOT APPLICABLE)

PROJECT DATA	CODE REQUIREMENT	LAST COMMISSION APPROVAL	PROPOSED	± CHANGE
Acreage (Total Gross)				
Acreage (Total Net)	10	0.76	0.76	0
Lot Depth (Maximum)	N/A			
Lot Width (Minimum)	N/A			
Total Dwelling Units (DU'S)	N/A			
Minimum Floor Area (sq. ft.)	N/A	3,786.00	4,950.00	+1,164.00
Density				
Total Sq. Footage		3,786.00	4,950.00	+1,164.00
Commercial (sq. ft.)		3,786.00	4,950.00	+1,164.00
Industrial (sq. ft.)	N/A			
Other (sq. ft.)	N/A			
Floor Area Ratio (FAR)	N/A			
% Building Coverage	N/A	11 %	15 %	+4%
Max. Bldg. Height (ft./stories)	45	26 ft / 1 stories	26 ft /1 stories	0
Impervious Surface Area	N/A	68.4%	68.1%	+0.3
Open Space Area	20%	31%	32%	+1%
Total Parking Spaces	25	32	30	-2
Handicap Parking Spaces	2	2	2	0
# of Access Points/Roads	2	2	2	0
# of Loading Areas/Spaces	0	0	0	0
Accessory Structures (sq. ft.)		309 S.F EXIST.	N/A	
Setback – Front	75 ft	67.40 ft	67.40 ft (Exist.)	0
Setback – Rear	60 ft	10.46 ft (65.69 ft from wall)	10.46 ft (65.69 ft from wall)	0
Setback – Side Interior	60 ft	64.58 ft	64.0 ft (EAST)	0
Setback – Side Corner	75 ft	60.56 ft	60.56 ft (WEST)	0

For Residential show tabular data on the site plan including: Total # of Dwelling Units (DUs); and Types of Units: # of Single Family (SF); # of Zero Lot Line (ZLL); # of Townhomes (TH); and # of Multi-Family (MF).

For other projects where it would be relevant provide on the SITE PLAN: # of Rooms; # of Seats; # of Beds; # of Children; # of Drive-Thru Lanes; in addition to: Recreation Area; Preserve Area; Civic Area; and Institutional Area.

CITY OF COOPER CITY
COMMUNITY DEVELOPMENT DEPARTMENT /
PLANNING AND ZONING DIVISION

9090 SW 50 PLACE
COOPER CITY, FL 33328
(954) 434-4300

RECEIVED
JUL 15 2026
CITY OF COOPER CITY
PLANNING DIVISION

VI. APPLICANT'S STATEMENT OF JUSTIFICATION

(Attach additional sheets if necessary)

A. Reference relevant purposes, goals, objectives and policies from the City's Comprehensive Plan, which is available online at the City's web site (www.coopercityfl.org).

The proposed conversion of the exisiting bank building to a dental office is consistent with the goals and polcies of the City's Comprehensive Plan. The project supports the plans objectives related to economic development, adaptive reuse of existing commercial properties, and the provision of neighbohood-serving professional services.

B. That the proposed request is in compliance with the City's Code of Ordinances. Please specify if any variances are necessary for approval of the proposed site plan.

The proposed site plan amendment been designed to comply with all applicable provisions of the City's Code of Ordinances. Any minor technical adjustments identified during staff review will be addressed through the permitting process. No variances are anticipated at this time.

VIII. CONSENT STATEMENT

(Owner to complete if using agent/representative)

I/We, the aforementioned owner(s), do hereby give consent to ELOY LEON - DESSCON ENGINEERING CORP to act on my/our behalf to submit this application, all required material and documents, and attend and represent me/us at all meetings and public hearings pertaining to the request(s) and property I/we own described in the attached application. Furthermore, as owner(s) of the subject property, I/we hereby give consent to the party designated above to agree to all terms or conditions that may arise as part of the approval of this application for the proposed use.

Signature(s) of Owner(s): Chandy Samuel

Print Name(s): Chandy Samuel

IX. NOTARY

STATE OF Florida COUNTY OF Miami-Dade.

The foregoing instrument was acknowledged before me this 22nd day of Jun 20 26

By (Name of Person Acknowledging) Chandy Samuel She/he is personally known to me or has produced _____ as identification and did/did not take an oath.

NOTARY PUBLIC SIGNATURE: _____

Name – Must be typed, printed, or stamped) Ivet Delgado Diaz.

My Commission Expires: 8/9/2030

NOTARY PUBLIC
Expires 8/9/2030
Ivet Delgado-Diaz
My Commission HH 791575
STATE OF FLORIDA

FILE COPY

FILE COPY
RECEIVED
Meeting Date: 11/16/2026 Item #5.
MAY 26 2026
CITY OF COOPER CITY
PLANNING DIVISION
9090 SW 50 PLACE
COOPER CITY, FL 33328
(954) 434-4300

CITY OF COOPER CITY
COMMUNITY DEVELOPMENT DEPARTMENT /
PLANNING AND ZONING DIVISION

X. SUBMITTAL CHECKLIST FOR SITE PLAN AMENDMENT REVIEW

QTY	REQUIRED	YES (√)
1	Completed Original General Application	☑
1	Completed Original Site Plan Amendment Application	☑
1	Original Site Plan (Signed by the Mayor)	☑
1	Certificate of Title, property deed or other proof of ownership	☑
14	Signed Surveys – 1 Signed and Sealed Survey	☑
14	Proposed Site Plan Amendments showing desired site plan changes	☑
14	Aerials Photos of subject site clearly delineating site boundary lines	☑

VI. STAFF USE ONLY			
Petition #: S.P.A. 5-2-26	Staff Intake By: T. Mallory	Intake Date:	5/26/2026
Sufficiency Completed by:		Sufficiency Date:	

XII. COOPER CITY CODE

Sec. 24-67. SITE PLAN AMENDMENT - SUBMITTAL REQUIREMENTS

(a) Where a site plan has been previously approved by the City Commission and is proposed by the applicant or City to be amended (revised) in any manner, a revised site plan shall be submitted to the City.

(b) The revised site plan submission shall consist of the previously approved site plan signed by the Mayor and a separate drawing showing the desired changes and any other drawings or information as may be required by staff.

(c) The plan will be reviewed by staff and by the Planning & Zoning Board, who shall evaluate the proposed revision, and current development regulations. The Planning & Zoning Board shall then recommend approval, approval with conditions, or denial to the City Commission. The Commission shall issue a revised development order to approve, approve with conditions, or deny the revised site plan by development order.

FILE COPY

CITY OF COOPER CITY
COMMUNITY DEVELOPMENT DEPARTMENT /
PLANNING AND ZONING DIVISION

9090 SW 50 PLACE
COOPER CITY, FL 33328
(954) 434-4300

PLAT/ PLAT AMENDMENT APPLICATION

ATTENTION: *Prior to submission of application, the Petitioner &/or Owner must schedule a pre-submittal meeting with the Community Development Staff to review the proposed project, the submittal and processing requirements. The submittal dates for DRC and P&Z Board can be found on the City's website at: www.coopercityfl.org.*

Date of Pre-Submittal Meeting: 04/30/2026

FOR STAFF ONLY:

PETITION #: PA 5-1-26

DATE PETITION FILED: 5/20/26

INSTRUCTIONS TO APPLICANT:

1. Please complete all requested information on this application. If not applicable, indicate with N/A.
2. A completed Notarized General Application must accompany this application.
3. Make Checks payable to the City of Cooper City per the current Fee Schedule.

I. PROJECT INFORMATION

NAME OF PLAT/PLAT AMENDMENT (Must match name of Plat cover sheet): Gentle Teeth & Braces

TYPE OF REVIEW: (Please ☑ One)
Preliminary Plat: ☐ Final Plat: ☐ Residential: ☐ Non-Residential: ☑ Plat Amendment: ☑

PROPOSED USE OF PROPERTY: Dental Office

If Plat Amendment Provide Existing and Proposed Plat Note Language:

From: Plat restricted to 40,000 square feet of commercial.

To: Plat restricted to 41,000 square feet of commercial

Explain Existing and Proposed Use and/or Conditions Being Requested for Change:

The existing use of the property is a former bank. The proposed use to convert the existing bank building into a dental office/clinic. Exceeding the actual Plat in 1,000 SQ FT.

IF RESIDENTIAL:

Total Number of Proposed Dwelling Units:

Total Land Area within Plat:

Residential Density of Plat (du/ac.):

IF NON-RESIDENTIAL:

Type of Proposed Use: Dental Office

Total Land Area within Plat: 32,975.00

Proposed Maximum Building Area: 4,950.00

FILE COPY
RECEIVED
Meeting Date: 11/16/2026 Item #5.
MAY 26 2026
CITY OF COOPER CITY
PLANNING DIVISION

CITY OF COOPER CITY
COMMUNITY DEVELOPMENT DEPARTMENT /
PLANNING AND ZONING DIVISION

9090 SW 50 PLACE
COOPER CITY, FL 33328
(954) 434-4300

DEVELOPER'S ENGINEER:
Provide the name of professional engineer responsible for coordinating preparation of construction plans and plat ("Developer's Engineer), or professional land surveyor if submittal is for plat only.

(Please Print or Type)

Firm Name: (if applicable) ADRIAN E. LEON, ENGINEERING CORPORATION

Address: 1695 NW 110th AVE SUITE 220

City: SWEETWATER State: FL Zip Code: 33172

Telephone: (305) 962-3153 Fax: Mobil: (305) 962-3153

E-Mail Address: info@dessconbiulders.com

II. SUBMITTAL CHECKLIST – PRELIMINARY/FINAL PLAT AND/OR PLAT AMENDMENT

QTY	REQUIRED *Submittal requirements not to be duplicated if request accompanying other Petitions.	YES (√)
1	Completed Original General Application	☑
1	Completed Original Plat Application	☑
1	Certificate of Title, property deed or other proof of ownership	☑
*14	Sealed Surveys and 1 Signed and Signed Survey	☑
*14	Preliminary or Final Plats and/or Plat Amendment	☑
*14	Site Plans or Statements of Intent of proposed use of property (Check with Staff)	☑
14	Aerials Photos of subject site clearly delineating site boundary lines.	☑

III. STAFF USE ONLY

Petition #: P.A. 5-1-26	Staff Intake By: T. MARKLEY	Intake Date:	5/26/2026
Sufficiency Completed by:		Sufficiency Date:	

FILE COPY

RECEIVED
Meeting Date: 11/16/2026 Item #5.
FILE COPY
MAY 20 2026
CITY OF COOPER CITY
PLANNING DIVISION

ARTICLE II. PLAT PROCEDURES

Sec. 24-20 PRELIMINARY PLAT

Preliminary plats and final plats shall be reviewed in accordance with the following procedures.

(1) Consideration by the planning and zoning board. The planning and zoning board, in studying the preliminary plat, will take into consideration the requirements of the community and the best use of the land being subdivided. Particular attention will be given to width, arrangement and location of streets, surface drainage and lot size, as well as requirements for parks, playfields, playgrounds, school sites, parkways and highways, ample buffers between varying zoning classifications, and compliance with the city's beautification standards. Adequate street connections will be required to ensure free access to and circulation for adjoining subdivisions and land.

(2) Consistency of final and preliminary plats. The final plat must conform in all-important respects with the preliminary plat as previously reviewed and approved by the commission and shall incorporate modifications and revisions specified by the commission as in its conditional approval of the preliminary plat.

(3) Conformance to regulations. The final plat and supportive data shall comply with the provisions of these regulations and applicable statutes and ordinances. Failure to do so shall be cause for rejecting the plat, unless the commission should waive compliance in specific instances which are not considered necessary or essential by the commission.

(4) Commission consideration. Consideration of the final plat or site plan including supportive data and staff reports, shall be made by the commission within fifteen (15) days of receipt of the tentative report from the planning and zoning board. The commission may, at this time, adopt on first reading the ordinance granting a development permit on the subject plans.

(5) Completion of construction required; surety. No site plan or plat containing any dedication of public roads, utilities, drainage facilities, streets, alleys, canals, ditches or other public facilities within easements or rights-of-way in the city shall be deemed accepted until and unless all construction including dredging or filling and erection of structures, of surety guaranteeing such completion, in an amount to be approved by the city commission, shall have been posted by the owner or owners of the land included in any such site plan or plat. The city commission shall approve the sureties and the terms and conditions of such surety. In certain instances the city commission may waive such surety until the site plan or plat has been reviewed by the county; however, such surety is mandated prior to recordation of any site plan, plat or dedication.

Sec. 24-22. PRELIMINARY PLAT SUBMITTAL REQUIREMENTS

(a) The preliminary plat shall be at a scale of not more than one hundred (100) feet to the inch provided that a scale of two hundred (200) feet to the inch may be used for larger areas, if approved by the engineer.

(b) The preliminary plat shall show or be accompanied by the following information:

(1) Proposed subdivision name or identifying title, which shall not duplicate or closely approximate the name of any other subdivision in the county;

(2) Location sketch within the city;

(3) North point, graphic scale and date;

(4) Name of the owner of property or the owner's authorized agent noting address and telephone number;

(5) Name of the registered engineer or surveyor responsible for the plat;

(6) Locations and names of adjacent subdivisions;

(7) Tract boundaries, angles and distances;

FILE COPY

RECEIVED
Meeting Date: 11/16/2026 Item #5.
FILE COPY

9090 SW 50 PLACE
COOPER CITY, FL 33328
(954) 434-4300

CITY OF COOPER CITY
PLANNING DIVISION

(8) All existing watercourses, drainage ditches, canals and bodies of water;

(9) Separate topography map or drawing at one-foot contours no further apart than two hundred (200) feet;

(10) All existing streets and alleys on or adjacent to the tract, including name, right-of-way width and pavement width; existing streets shall be dimensioned to tract boundaries and ownership noted if other than city-owned;

(11) All existing property lines, easements and rights-of-way and the purpose for which the easements or rights-of-way have been established;

(12) Location and width of all existing and proposed streets, alleys, rights-of-way and easements; proposed lot lines with approximate dimensions; playgrounds; parks, playfields, public structures, public areas and parcels of land proposed or dedicated for public use by the developer pursuant to the development standards of this land development code;

(13) The extent and boundaries of the platted area shall be graphically indicated in a clear and understandable manner;

(14) Plat submittal and site plan fees according to current fee schedule;

(15) The maximum number of lots allowed and maximum number of lots proposed;

(16) Total gross acreage of the tract, net acreage and percentage devoted to the various permitted uses, ground covered by structures, streets, impervious surface, required open space and building setback requirement;

(17) Zoning and comprehensive plan land use classification for the tract;

(18) Private and public street locations and widths, including typical cross-sections, curb and gutter data and signalization plans;

(19) A recent legible aerial photograph (within one (1) year of submission date) at a preferred scale of two hundred (200) feet equals one (1) inch or less;

(20) All proposed subdivision physical improvements including:

a. Provisions for ingress and egress to the subdivision;

b. The name or temporary designation, proposed ownership, location, right-of-way width, typical design cross-section and description of pavement type. Abutting streets designated as collectors or arterials in either the city or county's comprehensive plan shall also be included;

c. Proposed easements or rights-of-way other than for streets; and

d. A utilities plan and statement indicating the proposed method intended to provide water including (including fire hydrants), sewer, power, telephone, refuse collection, gas, street lighting.

(21) A preliminary tree survey;

(22) A preliminary wetlands determination from the Broward County Department of Planning & Environmental Protection.

Sec. 24-23. FINAL PLAT SUBMITTAL REQUIRMENTS

(a) The subdivision plat submitted for final approval shall be clearly and legibly drawn in black waterproof drawing ink upon tracing cloth or an approved drafting film. It shall comply with the preliminary plat approved for the parcel except for deviations made in order to satisfy requirements established by the city staff, planning and zoning board or city commission.

FILE COPY

FILE COPY RECEIVED
Meeting Date: 11/16/2026 Item #5.
MAY 20 2026
CITY OF COOPER CITY
PLANNING DIVISION
9090 SW 50 PLACE
COOPER CITY, FL 33328
(954) 434-4300

(b) Final plats shall be in sheets twenty-four (24) inches by thirty-six (36) inches overall, with one-inch borders on three (3) sides and a three-inch border on the left. When the size or shape of the subdivision necessitates more than one sheet, each sheet shall clearly be marked as near as possible to the upper right corner "Sheet No. _ of (total) Sheets". All multiple sheet plats shall be clearly cross-referenced to the proper sheet numbers at the match lines and a reasonable portion of the overlapping area shall be shown in outline form. In addition, every plat sheet shall have placed in the upper right corner outside the border "Plat Book - Page " for the use of the recorder.

(c) The final plat shall be at a scale of not more than one hundred (100) feet to the inch and shall include the following information:

(1) Subdivision name or identifying title including the section(s), township(s), range(s), city, county, and state.

(2) Location sketch showing location of subdivision with respect to section lines and surrounding streets and landmarks.

(3) North point, graphic scale and month and year plat drawn.

(4) Corporate limits when in or adjacent to subdivision.

(5) Boundary lines of the tract with accurate distances to hundredths of a foot and angles to second. These boundaries shall be determined by accurate survey in the field, which shall be balanced and closed with error closures not to exceed one foot to five thousand (5,000) feet. Surveys shall be coordinated and tied into the nearest established section corner or quarter section corner by angle and distance.

(6) The exact names, locations and widths along the property lines of all existing or recorded streets intersecting or paralleling the boundaries of the tract.

(7) The accurate location of all permanent reference monuments.

(8) The exact layout including streets and alley lines, street names, bearings, angles of intersection and widths (including widths along the lines of any obliquely intersecting streets); lengths of area and radius, points of curvature and tangent bearings; all easements owned by or rights-of-way provided for public utilities; all lot lines with dimensions in feet and hundredths, and bearings or angles if other than right angles to the street and alley lines.

(9) Lots numbered in numerical order beginning with number 1 in each block or lettered in alphabetical order beginning with the letter A in each block, and blocks numbered in numerical order or lettered in alphabetical order.

(10) The accurate outline of all property which is to be dedicated or proposed for public use including open drainage courses and suitable easements, and all property that may be reserved by covenants in deeds for the common use of the property owners in the subdivision, with the purposes indicated thereon.

(11) A complete legal description of the original tract of land intended to be subdivided and the extent and boundaries of the platted area shall be graphically indicated in a clear and understandable manner.

(12) Names and locations of adjoining subdivisions, the adjacent portions of which shall be shown in outline form.

(13) Acknowledgement by the owner(s) and all mortgage lien holders of lands included within the plat of the execution of same and the dedication to the public use of all streets, alleys, parks, easements, and other public places shown upon same.

FILE COPY

FILE COPY
RECEIVED
Meeting Date: 11/16/2026 Item #5.
MAY 26 2026
CITY OF COOPER CITY
COMMUNITY DEVELOPMENT DEPARTMENT

CITY OF Cooper City Someplace Special
9090 SW 50 PLACE
COOPER CITY, FL 33328
(954) 434-4300

(14) The certificate of the surveyor attesting to the accuracy of the survey and that the permanent reference monuments have be been established according to law.

(15) Space and forms for the following necessary approvals: city commission, planning and zoning board, and engineer. The engineer shall sign the plat after it has been formally approved by the commission but prior to the plat being signed by the mayor and the chairman of the planning and zoning board.

(16) Dedication. The plat shall contain upon the face thereof an unreserved dedication to the public of all streets, highways, alley, parks, parkways, easements, commons or other public places included within the plat, such dedication to be subscribed to by the legal and equitable owners of such lands, which dedication shall be acknowledged before an officer authorized to take acknowledgements of deeds, etc. Such plat containing such dedication, when properly recorded shall constitute a sufficient, irrevocable conveyance to vest in the city the fee titles to the parcels of land dedicated for public use, to be held by the city in trust for uses and purposes intended and the approval of the plat by the commission shall have the force and effect of an acceptance.


(17) Payment of taxes. The commission shall approve no plat unless and until all taxes and improvement liens levied against the lands included in such plat are paid and discharged prior to final recordation.

FILE COPY

NEW ROOF NOTES:

NEW ROOF SLOPE TO MATCH EXISTING. CONTRACTOR SHALL VERIFY IN FIELD PRIOR TO TRUSS FABRICATION.

NEW ROOF OVERHANGS TO MATCH EXISTING. CONTRACTOR SHALL VERIFY IN FIELD PRIOR TO TRUSS FABRICATION.

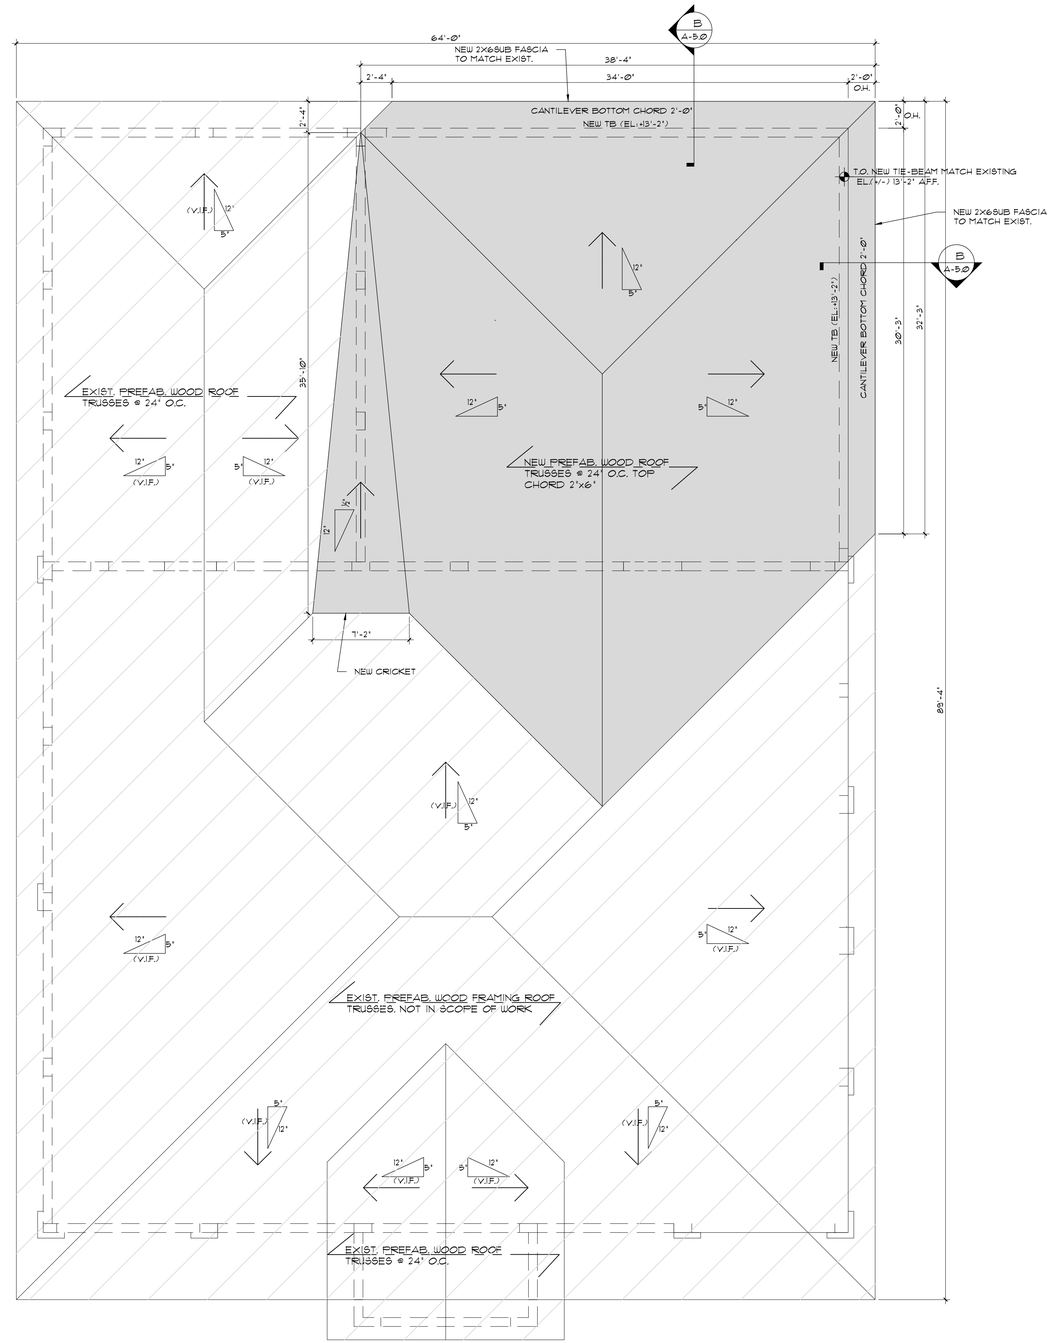

ROOF PLAN
SCALE:3/16"=1'-0"

"In my professional judgement and to the best of my knowledge and belief, these plans and specifications comply with applicable Building Codes." This document and the information it contains is the exclusive property of DESSCON ENGINEERING CORP. and may not be reproduced or used for other purpose other than the specific project for which it was prepared without the explicit consent of DESSCON ENGINEERING CORP.

- : N O T I C E : -
GENERAL CONTRACTOR:
IT IS YOUR RESPONSIBILITY WORK TOGETHER WITH ENGINEERING DRAWINGS FOR CONSTRUCTION, IF ANY DISCREPANCY APPEAR CALL ENGINEER OF RECORD BEFORE CONTINUE WORKING.

REVISIONS

DESSCON ENGINEERING CORP.
CA#36182
1695 NW 110 AVE SUITE 220
Doral, Florida 33172
Cel: (305) 962-3153

ADRIAN E LEON
STATE OF FLORIDA PROFESSIONAL ENGINEER
Digitally signed by ADRIAN E LEON
Date: 2026.10.07 15:45:50 -04'00'
SIGN AND SEAL


PROPOSED NEW DENTAL OFFICE FOR:
GENTLE TEETH & BRACES
12399 Sheridan St,
Cooper City, FL 33026

Date	05/11/2026
Scale	NOTED
Drawn	Y.L. & A.P.
Job	
Sheet	A-3.0

DENTAL OFFICE FOR:

GENTLE TEETH BRACES

12399 Sheridan St,
Cooper City, FL 33026

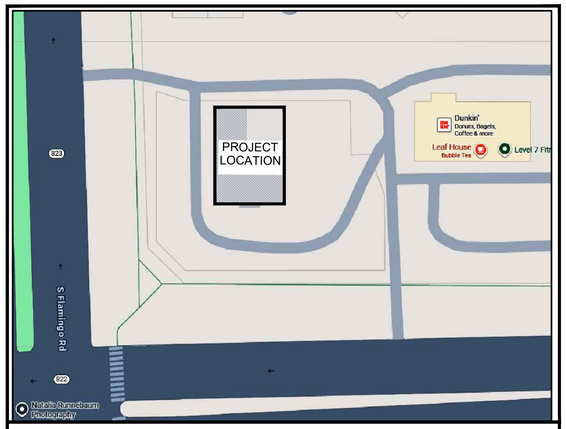

LOCATION MAP

SCALE: N.T.S.

BUILDING CODE DATA:

GOVERNING CODE INFORMATION:
2023 FLORIDA BUILDING CODE 8TH EDITION
2023 FLORIDA ACCESSIBILITY CODE 8TH EDITION
2023 FLORIDA BUILDING CODE, PLUMBING 8TH EDITION
2023 FLORIDA BUILDING CODE, MECHANICAL 8TH EDITION
2023 FLORIDA BUILDING CODE, FUEL AND GAS 8TH EDITION
2023 FLORIDA BUILDING CODE, ELECTRICAL 8TH EDITION
2023 FLORIDA FIRE PREVENTION CODE 8TH EDITION
NFPA 70 NEC 2020 EDITION(REF: SCC CHAPTER 40, APPENDIX A, 106.3.5).
NFPA 101, LIFE SAFETY CODE 2021 EDITION
NFPA 99, HEALTH CARE FACILITIES CODE, 2021 EDITION
NFPA 1 (2021 ED.) FIRE CODE.
BROWARD COUNTY AMENDMENTS TO THE FFPC 8th ED-EFFECTIVE DATE 01/2024 NFPA 1:1.1.4 (FFPC 8th ED.

1. OCCUPANCY GROUP:
   BUSINESS OCCUPANCY AS PER FFPC CHAPTER 38
   BUSINESS GROUP "B" PROFESSIONAL SERVICE" AS PER FBC 2023 SECTION 304

2. TYPE OF CONSTRUCTION: TYPE V-B
   GROUND FLOOR — CONCRETE SLAB
   WALLS — CMU BLOCK
   ROOF — WOOD TRUSSES

3. BUILDING HEIGHT:
   ONE STORY BUILDING

4. TENANT INFORMATION:
   NEW DENTAL OFFICE — 4,950.00 SF

5. OCCUPANT LOAD:
   EXISTING BUILDING AREA — 3,011.00 SF.
   EXISTING COVERED DRIVE-THRU AREA — 775.00 SF.
   PROPOSED NEW ADDITION — 1,164.00 SF.
   TOTAL NEW BUILDING AREA — 4,950.00 SF.

6. MAX. TRAVEL DISTANCE TO EXIST ALLOWED — 200'
   MAX. COMMON PATH OF TRAVEL ALLOWED — 75'

7. NUMBER OF EXIT REQUIRED — 1
   NUMBER OF EXIT PROVIDED — 2

8. FIRE SUPPRESSION / SPRINKLER SYSTEM:
   FIRE SPRINKLERS — NO
   FIRE ALARM — NO

9. WORK AREA COMPLIANCE METHOD:
   CLASSIFICATION OF WORK — ADDITION

10. BUILDING REHABILITATION CLASSIFICATION
    AS PER NFPA 101 CHAPTER 43.7.2 CHANGE OF OCCUPANCY AND 43.8 ADDITION

11. INTERIOR FINISH REQUIREMENTS BASED ON GROUP:
    INTERIOR WALL AND CEILING FINISH SHALL HAVE A FLAME SPREAD INDEX NOT GREATER THAN THAT SPECIFIED IN TABLE 803.11
    FOR THE GROUP AND LOCATION DESIGNATED.
    GROUP "B" NO SPRINKLERED:
    EXIT ENCLOSURES AND EXIT PASSAGEWAYS (a, b) CLASS "A"
    CORRIDORS CLASS "B"
    ROOMS AND ENCLOSED SPACES CLASS "C"

SCOPE OF WORK:

EXISTING BUILDING ADDITION AND REMODELING INTO A NEW DENTAL OFFICE AS SHOWN ON PLANS.

GENERAL NOTES:

1. ALL CONTRACTORS SHALL VISIT THE SITE, REVIEW EXISTING CONDITIONS AND REPORT TO THE ENGINEER ANY DISCREPANCIES WITH THE PLANS PRIOR SUBMITTING THEIR BID.
2. PROVIDE BACKING FOR DENTAL EQUIPMENT.
3. FRAMER TO LAYOUT SPACE ON FLOOR AND CONSULT ENGINEER OF ANY DISCREPANCIES BEFORE FRAMING. FRAMER TO CONSULT/COORD. W/ ENGINEER FINAL VERTICAL FRAMING OF ALL MILLWORK & FINISH DETAILS REQUIRED.
4. DOOR HARDWARE MUST MEET A.D.A. STANDARD. PROVIDE DOOR STOPS @ ALL DOORS.
5. PROVIDE DOOR CLOSER @ BATHROOM DOORS.
6. DOOR HARDWARE MUST COMPLY W/ N.F.P.A. 101, 2021 EDITION SECT. 7-2.1.5.1
7. COORDINATE HARDWARE SELECTION W/OWNER
8. INTERIOR WALLS & CEILING FINISH SHALL BE CLASS "B" (FLA. FIRE PREVENTION CODE, N.F.P.A. 101, 38332 & FBC B03.1.1)
9. INTERIOR FLOOR FINISH SHALL BE CLASS "II"
10. WALL STUDS IN WALLS SUPPORTING WALL HUNG PLUMBING FIXTURES, TV MONITORS AND/OR CABINETS SHALL BE A MINIMUM OF 2"X6" SPACED @ 16" MAX. PROVIDE A HORIZONTAL 2"X6" WOOD MEMBER (BACKING) SECURELY FASTENED BETWEEN VERTICAL STUDS @ ALL WALL HUNG PLUMBING FIXTURES, TV MONITORS & WALL CABINETS.
11. ALL DOORS IN THE MEANS OF EGRESS SHALL BE SINGLE ACTION RELEASE, SHALL COMPLY WITH FAC AND SHALL NOT REQUIRE THE USE OF A KEY, TOOL OF SPECIAL KNOWLEDGE TO OPEN FROM THE EGRESS SIDE.
12. REPAIR EXISTING WALLS TO MEET CODE AND MATCH NEW WALL FINISH.
13. PROVIDE 2"X6" BACKING BETWEEN STUDS FOR WALL-HUNG "UPPER" CABINETS, SEE PLAN FOR LOCATIONS. COORDINATE WITH CABINET MAKER.
14. ALL EXPOSED METAL STUDS IN BUILDING AREA TO BE FINISHED WITH GYPSUM WALL BOARD. USE 5/8", AT PARTITIONS UNLESS OTHERWISE NOTED.
15. ALL CHANGES IN FLOOR LEVEL IN ANY PART OF THE ACCESSIBLE ROUTE SHALL NOT EXCEED 1/2".
16. THIS UNIT IS LOCATED IN THE GROUND FLOOR
17. INTERPRETATION OF DRAWINGS & SPECIFICATION.
    a. FOR CONVENIENCE, SPECIFICATIONS HAVE BEEN PREPARED FOR THIS PROJECT AND ARE ARRANGED IN SEVERAL SECTIONS, BUT SUCH SEPARATION SHALL NOT BE CONSIDERED AS THE LIMITS OF THE WORK REQUIRED OF ANY SEPARATE TRADE. THE TERMS AND CONDITIONS OF SUCH LIMITATIONS ARE WHOLLY BETWEEN THE CONTRACTOR AND HIS SUBCONTRACTORS.
    b. IN GENERAL, THE WORKING DETAILS WILL INDICATE DIMENSIONS POSITION AND KIND OF CONSTRUCTION, AND THE SPECIFICATIONS, QUALITIES AND METHODS. ANY WORK INDICATED ON THE WORKING DETAILS AND NOT MENTIONED IN THE SPECIFICATIONS, OR VICE VERSA, SHALL BE FURNISHED AS THOUGH FULLY SET FORTH IN BOTH. WORK NOT PARTICULARLY DETAILED, MARKED OR SPECIFIED, SHALL BE THE SAME AS SIMILAR PARTS THAT ARE DETAILED, MARKED OR SPECIFIED. IF CONFLICTS OCCUR ON DRAWINGS AND/OR SPECIFICATIONS, THE MOST EXPENSIVE MATERIALS OR METHODS WILL PREVAIL.
    c. SHOULD AN ERROR APPEAR IN THE WORKING DETAILS OR SPECIFICATIONS OR IN WORK DONE BY OTHERS AFFECTING THIS WORK, THE CONTRACTOR SHALL NOTIFY THE ENGINEER AT ONCE AND IN WRITING. IF THE CONTRACTOR PROCEEDS WITH THE WORK SO AFFECTED WITHOUT HAVING GIVEN SUCH WRITTEN NOTICE AND WITHOUT RECEIVING THE NECESSARY APPROVAL, DECISION OR INSTRUCTIONS IN WRITING FROM THE OWNER, THEN HE SHALL HAVE NO VALID CLAIM AGAINST THE OWNER, FOR THE COST OF SO PROCEEDING AND SHALL MAKE GOOD ANY RESULTING DAMAGE OR DEFECT. NO VERBAL APPROVAL, DECISION, OR INSTRUCTION SHALL BE VALID OR BE THE BASIS FOR ANY CLAIM AGAINST THE OWNER, ITS OFFICERS, EMPLOYEES OR AGENTS. THE FOREGOING INCLUDES TYPICAL ERRORS IN THE SPECIFICATIONS OR NOTATIONAL ERRORS IN THE WORKING DETAILS WHERE THE INTERPRETATION IS DOUBTFUL OR WHERE THE ERROR IS SUFFICIENTLY APPARENT AS TO PLACE A REASONABLY PRUDENT CONTRACTOR ON NOTICE THAT, SHOULD HE ELECT TO PROCEED, HE IS DOING SO AT HIS OWN RISK.
20. CONSTRUCTION SHALL CONFORM TO ALL APPLICABLE CODESD AND REGULATIONS.
21. DO NOT SCALE DRAWINGS. CONTACT THE ENGINEER FOR ANY DIMENSIONS NOT SHOWN.

DRAWING INDEX:

ARCHITECTURAL

A-0.0 COVER AND NOTES.
A-1.0 SITE PLAN.
A-2.0 FLOOR PLAN.
A-3.0 ROOF PLAN.
A-4.0 ELEVATIONS (EXISTING)
A-4.1 ELEVATIONS, (PROPOSED)
LS-1.0 LIFE SAFETY PLAN.
L-1.0 LANDSCAPE PLAN.

FIRE NOTES AS PER FFPC 8TH EDITION & NFPA 101:

1. ALL EXISTING FIRE RATED ELEMENTS TO BE MAINTAINED OR IMMEDIATELY RESTORED IF ALTERED DURING CONSTRUCTION.
2. FIRESAFING SHALL COMPLY WITH NFPA 101:8.3.5.1.3 AND/OR 4.8.3.5.1.3 FIRE STOP SYSTEMS AND DEVICES SHALL HAVE A MINIMUM 1-HOUR F RATING, BUT NOT LESS THAN THE REQUIRED FIRE RESISTANCE RATING OF THE FIRE BARRIER PENETRATED. 8.3.5.1.4 PENETRATIONS IN FIRE-RATED HORIZONTAL ASSEMBLIES SHALL HAVE A MINIMUM 1-HOUR T RATING, BUT NOT LESS THAN THE FIRE RESISTANCE RATING OF THE HORIZONTAL ASSEMBLY.
3. THE HEADROOM TO COMPLY WITH NFPA 101: 7.1.5.
4. NO MORE THAN 4 PATIENTS SHALL BE INCAPABLE OF ACTING IN SELF-PRESERVATION DUE TO OCCUPANCY OR PROCEDURES IN SUBJECT SPACE.
5. NONE HAZARDOUS AND/OR FLAMMABLE MATERIALS TO BE USED AND/OR STORED ON SITE.
6. MEDICAL GAS/OR CYLINDERS REQUIRED WITH THIS PERMIT.
7. NFPA 99 CATEGORY 2 "DENTAL OPERATION", ONLY VACUUM "SUCTION", COMPRESSED AIR, AND N2O-O2 TO BE USED.

FIRE NOTES :

1. FIRE EXTINGUISHERS SHALL BE MOUNTED AT 48" AFF.
2. FIRE EXTINGUISHERS SHALL BE CURRENTLY DATED AND TAGGED BY LICENSED FIRE EQUIPMENT COMPANY.
3. ADDITIONAL EXIT SIGNS AND EMERGENCY LIGHTS MAY BE REQUIRED BY THE FIRE INSPECTOR AT THE TIME OF THE FIRE FINAL.
4. ADDITIONAL FIRE EXTINGUISHERS MAY BE REQUIRED BY THE FIRE INSPECTOR AT THE TIME OF THE FIRE FINAL .
5. ALL DOORS IN THE MEAN OF EGRESS SHALL BE SINGLE ACTION RELEASE AND SHALL NOT REQUIRE THE USE OF A KEY, TOOL, OR SPECIAL KNOWLEDGE TO OPEN FROM EGRESS SIDE SHALL COMPLY WITH NFPA 101: 7.2.1.5.1 AND NFPA 101: 7.2.1.5.2
6. THE NUMERICAL ADDRESS " IN 6" INCH NUMBERS WILL BE PROVIDED ON MAIN ENTRY DOOR WEATHERPROOF, AND IN CONTRASTING COLORS.

DESSCON ENGINEERING CORP.
CA#36182
1695 NW 110 AVE SUITE 220
Doral, Florida 33172
Cel: (305) 962-3153

REVISIONS | BY

ADRIANE LEON — Digitally signed by ADRIANE LEON. Date: 2026.10.20 12:24:12 -04'00'

PROPOSED NEW DENTAL OFFICE FOR:

GENTLE TEETH & BRACES
12399 Sheridan St,
Cooper City, FL 33026

Date	05/11/2026
Scale	NOTED
Drawn	Y.L. & A.P.
Job	
Sheet	A-0.0

-: NOTICE :-
GENERAL CONTRACTOR :
IT IS YOUR RESPONSIBILITY WORK TOGETHER WITH ENGINEERING DRAWINGS FOR CONSTRUCTION. IF ANY DISCREPANCY APPEAR CALL ENGINEER OF RECORD BEFORE CONTINUE WORKING.

"In my professional judgement and to the best of my knowledge and belief, these plans and specifications comply with applicable Building Codes." This document and the information it contains is the exclusive property of DESSCON ENGINEERING CORP. and may not be reproduced or used for other purpose other than the specific project for which it was prepared without the explicit consent of DESSCON ENGINEERING CORP.


Meeting Date: 11/16/2026 Item #5.


Survey prepared by Pinnell Survey, Inc. Copyright © Jason H. Pinnell & Pinnell Survey, Inc. Survey prepared by Pinnell Survey, Inc. Copyright © Jason H. Pinnell & Pinnell Survey, Inc. Survey prepared by Pinnell Survey, Inc. Copyright © Jason H. Pinnell & Pinnell Survey, Inc. Survey prepared by Pinnell Survey, Inc.

ALTA/NSPS LAND TITLE SURVEY

VICINITY MAP:

NOT TO SCALE

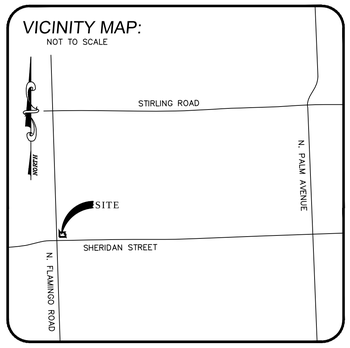

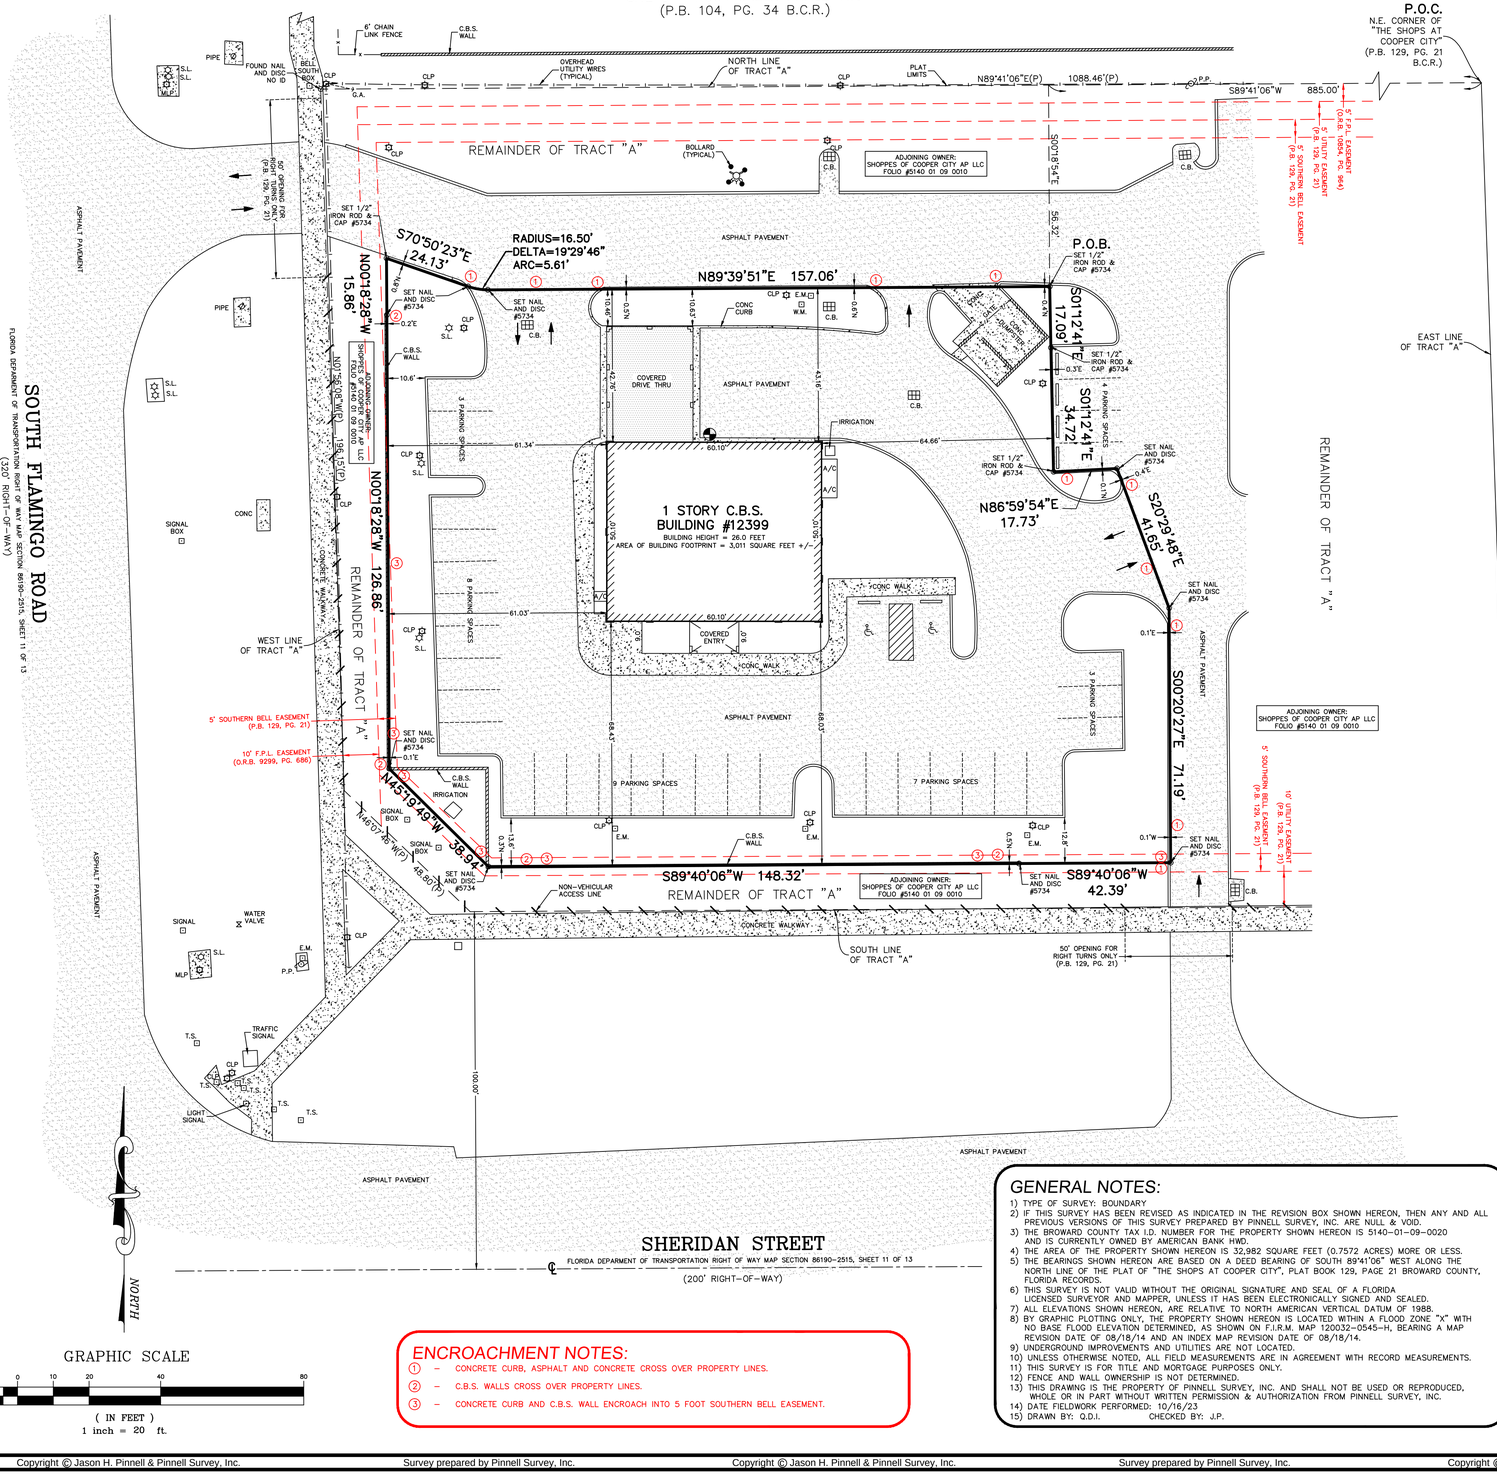

LEGEND:

B.C.R.	= BROWARD COUNTY RECORDS
C	= CALCULATED MEASUREMENT
℄	= CENTERLINE
C.B.	= CATCH BASIN
C.B.S.	= CONCRETE BLOCK STRUCTURE
C.L.F.	= CHAIN LINK FENCE
C.O.	= CLEAN OUT
CONC.	= CONCRETE
CLP	= CONCRETE LIGHT POLE
C.P.P.	= CONCRETE POWER POLE
C.R.	= CABLE RISER
E.M.	= ELECTRIC METER
E.S.	= ELECTRIC SERVICE
F.P.L.	= FLORIDA POWER & LIGHT
G.A.	= GUY ANCHOR
G.V.	= GATE VALVE
L.P.	= LIGHT POLE
M.C.	= METAL COVER
MLP	= METAL LIGHT POLE
M.H.	= MANHOLE
MLP	= METAL LIGHT POLE
NAVD	= NORTH AMERICAN VERTICAL DATUM
NGVD	= NATIONAL GEODETIC VERTICAL DATUM
O.R.B.	= OFFICIAL RECORDS BOOK
P	= PLAT MEASUREMENT
P.B.	= PLAT BOOK
P.O.B.	= POINT OF BEGINNING
P.O.C.	= POINT OF COMMENCEMENT
P.P.	= POWER POLE
TYP.	= TYPICAL
W.M.	= WATER METER
S.L.	= STREET LIGHT
T.S.	= TRAFFIC SIGN
o/s	= OFFSET
A/C	= AIR CONDITIONING UNIT
	= HANDI-CAPPED PARKING
	= FIRE HYDRANT
	= UTILITY POLE
	= LOCATION OF INGRESS/EGRESS
	= LOCATION OF BUILDING HEIGHT MEASUREMENT
①	= ENCROACHMENT REFERENCE
	= NON-VEHICULAR ACCESS LINE (P.B. 129, PG. 21)

ENCROACHMENT NOTES:

① – CONCRETE CURB, ASPHALT AND CONCRETE CROSS OVER PROPERTY LINES.

② – C.B.S. WALLS CROSS OVER PROPERTY LINES.

③ – CONCRETE CURB AND C.B.S. WALL ENCROACH INTO 5 FOOT SOUTHERN BELL EASEMENT.

GENERAL NOTES:

1) TYPE OF SURVEY: BOUNDARY
2) IF THIS SURVEY HAS BEEN REVISED AS INDICATED IN THE REVISION BOX SHOWN HEREON, THEN ANY AND ALL PREVIOUS VERSIONS OF THIS SURVEY PREPARED BY PINNELL SURVEY, INC. ARE NULL & VOID.
3) THE BROWARD COUNTY TAX I.D. NUMBER FOR THE PROPERTY SHOWN HEREON IS 5140-01-09-0020 AND IS CURRENTLY OWNED BY AMERICAN BANK HWD.
4) THE AREA OF THE PROPERTY SHOWN HEREON IS 32,982 SQUARE FEET (0.7572 ACRES) MORE OR LESS.
5) THE BEARINGS SHOWN HEREON ARE BASED ON A DEED BEARING OF SOUTH 89°41'06" WEST ALONG THE NORTH LINE OF THE PLAT OF "THE SHOPS AT COOPER CITY", PLAT BOOK 129, PAGE 21 BROWARD COUNTY, FLORIDA RECORDS.
6) THIS SURVEY IS NOT VALID WITHOUT THE ORIGINAL SIGNATURE AND SEAL OF A FLORIDA LICENSED SURVEYOR AND MAPPER, UNLESS IT HAS BEEN ELECTRONICALLY SIGNED AND SEALED.
7) ALL ELEVATIONS SHOWN HEREON, ARE RELATIVE TO NORTH AMERICAN VERTICAL DATUM OF 1988.
8) BY GRAPHIC PLOTTING ONLY, THE PROPERTY SHOWN HEREON IS LOCATED WITHIN A FLOOD ZONE "X" WITH NO BASE FLOOD ELEVATION DETERMINED, AS SHOWN ON F.I.R.M. MAP 120032-0545-H, BEARING A MAP REVISION DATE OF 08/18/14 AND AN INDEX MAP REVISION DATE OF 08/18/14.
9) UNDERGROUND IMPROVEMENTS AND UTILITIES ARE NOT LOCATED.
10) UNLESS OTHERWISE NOTED, ALL FIELD MEASUREMENTS ARE IN AGREEMENT WITH RECORD MEASUREMENTS.
11) THIS SURVEY IS FOR TITLE AND MORTGAGE PURPOSES ONLY.
12) FENCE AND WALL OWNERSHIP IS NOT DETERMINED.
13) THIS DRAWING IS THE PROPERTY OF PINNELL SURVEY, INC. AND SHALL NOT BE USED OR REPRODUCED, WHOLE OR IN PART WITHOUT WRITTEN PERMISSION & AUTHORIZATION FROM PINNELL SURVEY, INC.
14) DATE FIELDWORK PERFORMED: 10/16/23
15) DRAWN BY: Q.D.I. CHECKED BY: J.P.

PINNELL SURVEY, INC.
PROFESSIONAL SURVEYORS AND MAPPERS
5300 WEST HILLSBORO BOULEVARD, SUITE 215-A
COCONUT CREEK, FLORIDA 33073
PHONE: (954)418-4940 FAX: (954)418-4941
LICENSED BUSINESS #6857

PROJECT ADDRESS: 12399 SHERIDAN STREET COOPER CITY, FLORIDA 33026

LEGAL DESCRIPTION:

A PARCEL OF LAND LYING IN "THE SHOPS AT COOPER CITY", ACCORDING TO THE PLAT THEREOF, AS RECORDED IN PLAT BOOK 129, AT PAGE 21, OF THE PUBLIC RECORDS OF BROWARD COUNTY, FLORIDA, BEING MORE PARTICULARLY DESCRIBED AS FOLLOWS:

COMMENCING AT THE NORTHEAST CORNER OF SAID PLAT; THENCE SOUTH 89°41'06" WEST ALONG THE NORTH LINE OF SAID PLAT, A DISTANCE OF 885.00 FEET; THENCE SOUTH 00°18'54" EAST, A DISTANCE OF 56.32 FEET TO THE POINT OF BEGINNING; THENCE SOUTH 01°12'41" EAST, A DISTANCE OF 17.09 FEET; (1) THENCE CONTINUE SOUTH 01°12'41" EAST, A DISTANCE OF 34.72 FEET; (2) THENCE NORTH 86°59'54" EAST, A DISTANCE OF 17.73 FEET; (3) THENCE SOUTH 20°29'48" EAST, A DISTANCE OF 41.65 FEET; (4) THENCE SOUTH 00°20'27" EAST, A DISTANCE OF 71.19 FEET; THE PREVIOUSLY DESCRIBED FOUR (4) COURSES ARE BEING COINCIDENT WITH THE EXISTING EDGE OF PAVEMENT; THENCE SOUTH 89°40'06" WEST, A DISTANCE OF 42.39 FEET; THENCE CONTINUE SOUTH 89°40'06" WEST ALONG THE INTERIOR FACE OF THE SITE'S SOUTHERLY ORNAMENTAL WALL, A DISTANCE OF 148.32 FEET; THENCE NORTH 45°19'49" WEST, A DISTANCE OF 38.94 FEET; THENCE NORTH 00°18'28" WEST ALONG THE INTERIOR FACE OF THE SITE'S WESTERLY ORNAMENTAL WALL, A DISTANCE OF 126.86 FEET; THENCE CONTINUE NORTH 00°18'28" WEST, A DISTANCE OF 15.86 FEET; (1) THENCE SOUTH 70°50'23" EAST, A DISTANCE OF 24.13 FEET TO THE POINT OF CURVATURE OF A CURVE CONCAVE TO THE NORTH, HAVING A RADIUS OF 16.50 FEET AND A CENTRAL ANGLE OF 19°29'46"; (2) THENCE EASTERLY ALONG THE ARC OF SAID CURVE, A DISTANCE OF 5.61 FEET; (3) THENCE NORTH 89°39'51" EAST, A DISTANCE OF 157.06 FEET TO THE POINT BEGINNING. THE PREVIOUSLY DESCRIBED THREE (3) COURSES ARE BEING COINCIDENT WITH THE EXISTING EDGE OF PAVEMENT. SAID PARCEL SITUATE, LYING AND BEING IN BROWARD COUNTY, FLORIDA.

SCHEDULE "B" TITLE NOTES:

THE PROPERTY SHOWN HEREON WAS SURVEYED BASED ON COMMONWEALTH LAND TITLE INSURANCE COMPANY COMMITMENT NO. 11416335, DATED OCTOBER 11, 2023 @ 8:00 A.M.

ITEMS 1 THROUGH 5 IN SCHEDULE B – SECTION II ARE STANDARD EXCEPTIONS, MORTGAGES, TERMS AND CONDITIONS AND LIENS THAT ARE NOT MATTERS OF SURVEY.

ITEM 6: RESTRICTIONS, COVENANTS, CONDITIONS, EASEMENTS AND OTHER MATTERS AS CONTAINED ON THE PLAT OF THE SHOPS AT COOPER CITY, RECORDED IN PLAT BOOK 129, PAGE 21, OF THE PUBLIC RECORDS OF BROWARD COUNTY, FLORIDA. THIS ITEM AFFECTS THE SUBJECT PROPERTY AND IS SHOWN HEREON.

ITEM 7: MAINTENANCE AGREEMENT BY AND BETWEEN CENTRAL BROWARD DRAINAGE DISTRICT AND CENTRUM SHERIDAN, LTD., A FLORIDA LIMITED PARTNERSHIP RECORDED IN OFFICIAL RECORDS BOOK 14556, PAGE 844. THIS ITEM AFFECTS THE SUBJECT PROPERTY WITH NOTHING TO PLOT.

ITEM 8: PUBLIC SAFETY INGRESS/EGRESS EASEMENT EXECUTED BY CENTRUM SHERIDAN, LTD., A FLORIDA LIMITED PARTNERSHIP TO THE CITY OF COOPER CITY, A PERPETUAL NON-EXCLUSIVE EASEMENT RECORDED IN OFFICIAL RECORDS BOOK 14843, PAGE 625 AND OFFICIAL RECORDS BOOK 15631, PAGE 530. THIS ITEM AFFECTS THE SUBJECT PROPERTY AND IS BLANKET IN NATURE.

ITEM 9: WATER AND SEWER DEVELOPER'S AGREEMENT RECORDED IN OFFICIAL RECORDS BOOK 14967, PAGE 488. THIS ITEM AFFECTS THE SUBJECT PROPERTY WITH NOTHING TO PLOT.

ITEM 10: UTILITY EASEMENT GRANTING TO CITY OF COOPER CITY RECORDED IN OFFICIAL RECORDS BOOK 15631, PAGE 529. THIS ITEM AFFECTS THE SUBJECT PROPERTY AND IS BLANKET IN NATURE.

ITEM 11: RESOLUTION OF THE CITY OF COOPER CITY, FLORIDA RECORDED IN OFFICIAL RECORDS BOOK 17599, PAGE 771, ASSIGNED IN OFFICIAL RECORDS BOOK 23307, PAGE 242, OFFICIAL RECORDS BOOK 23630, PAGE 467. THIS ITEM AFFECTS THE SUBJECT PROPERTY WITH NOTHING TO PLOT.

ITEM 12: EASEMENT FOR INGRESS AND EGRESS, AND OPERATING AGREEMENT BY AND BETWEEN SHERIDAN/FLAMINGO ASSOCIATES, LTD., A FLORIDA LIMITED PARTNERSHIP AND A.K.S.I.P. CORP., A FLORIDA CORPORATION RECORDED IN OFFICIAL RECORDS BOOK 17486, PAGE 101. THIS ITEM AFFECTS THE SUBJECT PROPERTY AND IS BLANKET IN NATURE.

ITEM 13: DECLARATION OF RESTRICTIONS BY AND BETWEEN SHERIDAN/FLAMINGO ASSOCIATES, LTD., A FLORIDA LIMITED PARTNERSHIP AND A.K.S.I.P. CORP., A FLORIDA CORPORATION RECORDED IN OFFICIAL RECORDS BOOK 17486, PAGE 111. THIS ITEM AFFECTS THE SUBJECT PROPERTY WITH NOTHING TO PLOT.

ITEM 14: RESOLUTION NO. 2005-01-07 RECORDED IN OFFICIAL RECORDS BOOK 38974, PAGE 516. THIS ITEM AFFECTS THE SUBJECT PROPERTY WITH NOTHING TO PLOT.

ITEM 15: RESOLUTION NO. 2003-12-3 RECORDED IN OFFICIAL RECORDS BOOK 36582, PAGE 1497. THIS ITEM AFFECTS THE SUBJECT PROPERTY WITH NOTHING TO PLOT.

ITEM 16: CROSS PARKING EASEMENT BY CENTRUM SHERIDAN, LTD., A FLORIDA LIMITED PARTNERSHIP RECORDED IN OFFICIAL RECORDS BOOK 15631, PAGE 527. THIS ITEM AFFECTS THE SUBJECT PROPERTY AND IS BLANKET IN NATURE.

CERTIFICATION:

TO:

1660 SOUTH CONGRESS LLC, A FLORIDA LIMITED LIABILITY COMPANY
COMMONWEALTH LAND TITLE INSURANCE COMPANY
SACHS SAX CAPLAN, P.L.

THIS IS TO CERTIFY THAT THIS MAP OR PLAT AND THE SURVEY ON WHICH IT IS BASED WERE MADE IN ACCORDANCE WITH THE 2021 MINIMUM STANDARD DETAIL REQUIREMENTS FOR ALTA/NSPS LAND TITLE SURVEYS, JOINTLY ESTABLISHED AND ADOPTED BY ALTA AND NSPS, AND INCLUDES ITEMS 1, 2, 3, 4, 7(A), 7(B)(1), 7(C), 8(LOCATION OF SUBSTANTIAL FEATURES PER VISIBLE, ABOVE-GROUND, ON-SITE OBSERVATION; NO LANDSCAPED AREAS ARE LOCATED), 9, 13 AND 19 OF TABLE A THEREOF. THE FIELD WORK WAS COMPLETED ON OCTOBER 16, 2023.

JASON H. PINNELL
PROFESSIONAL SURVEYOR & MAPPER
LICENSE NO. 5734 – STATE OF FLORIDA

THE SEAL APPEARING ON THIS DOCUMENT WAS APPROVED BY JASON H. PINNELL, P.S.M. #5734

REVISIONS:


REVISION	DATE	CHECKED BY

PROJECT NAME: 1660 SOUTH CONGRESS LLC **JOB NO.: 23-1771**

Survey prepared by Pinnell Survey, Inc. Copyright © Jason H. Pinnell & Pinnell Survey, Inc. Survey prepared by Pinnell Survey, Inc. Copyright © Jason H. Pinnell & Pinnell Survey, Inc. Survey prepared by Pinnell Survey, Inc. Copyright © Jason H. Pinnell & Pinnell Survey, Inc. Survey prepared by Pinnell Survey, Inc.

BOUNDARY SURVEY

LOCATION MAP
NOT TO SCALE

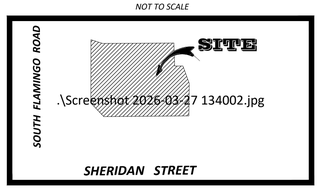

LEGAL DESCRIPTIONS

A PARCEL OF LAND LYING IN THE SHOPS AT COOPER CITY, ACCORDING TO THE PLAT THEREOF, AS RECORDED IN PLAT BOOK 129, PAGE 21, OF THE PUBLIC RECORDS OF BROWARD COUNTY, FLORIDA; BEING MORE PARTICULARLY DESCRIBED AS FOLLOWS:


COMMENCING AT THE NORTHEAST CORNER OF SAID PLAT; THENCE SOUTH 89°41'06" WEST ALONG THE NORTH LINE OF SAID PLAT A DISTANCE OF 885.05 FEET; THENCE SOUTH 00° 18' 54" EAST A DISTANCE OF 56.32 FEET TO THE POINT OF BEGINNING; THENCE SOUTH 01° 12' 41" EAST A DISTANCE OF 17.09 FEET; (1) THENCE CONTINUE SOUTH 01° 12' 41" EAST A DISTANCE OF 34.72 FEET; (2) THENCE NORTH 86° 59' 54" EAST A DISTANCE OF 17.73 FEET; (3) THENCE SOUTH 20° 29' 48" EAST A DISTANCE OF 41.65 FEET; (4) THENCE SOUTH 00° 20' 27" EAST A DISTANCE OF 71.19 FEET; THE PREVIOUSLY DESCRIBED FOUR (4) COURSES BEING COINCIDENT WITH THE EXISTING EDGE OF PAVEMENT; THENCE SOUTH 89° 40' 06" WEST A DISTANCE OF 42.39 FEET; THENCE CONTINUE SOUTH 89° 40' 06" WEST ALONG THE INTERIOR FACE OF THE SITE'S SOUTHERLY ORNAMENTAL WALL A DISTANCE OF 148.32 FEET; THENCE NORTH 45° 19' 49" WEST A DISTANCE OF 38.94 FEET; THENCE NORTH 00° 18' 28" WEST ALONG THE INTERIOR FACE OF THE SITE'S WESTERLY ORNAMENTAL WALL A DISTANCE OF 126.86 FEET; THENCE CONTINUE NORTH 00° 18' 28" WEST A DISTANCE OF 15.86 FEET; (1) THENCE SOUTH 70° 50' 23" EAST A DISTANCE OF 24.13 FEET TO THE POINT OF CURVATURE OF A CURVE CONCAVE TO THE NORTH, HAVING A RADIUS OF 16.50 FEET AND A CENTRAL ANGLE OF 19° 29' 46"; (2) THENCE EASTERLY ALONG THE ARC OF SAID CURVE A DISTANCE OF 5.61 FEET; (3) THENCE NORTH ST. 39' 51" EAST A DISTANCE OF 157.06 FEET TO THE POINT OF BEGINNING. THE PREVIOUSLY DESCRIBED THREE (3) COURSES BEING COINCIDENT WITH THE EXISTING EDGE OF PAVEMENT. SAID PARCEL SITUATE, LYING AND BEING IN BROWARD COUNTY, FLORIDA.

Certify to:

- GT DENTAL HOLDINGS LLC

SURVEYOR'S NOTES

1. The above captioned Property was surveyed and described based on the above Legal Description furnished by Client.
2. This certification is only for the Lands as described. It is not a Certification of Title, Zoning, Easements, or Freedom of Encumbrances. ABSTRACT NOT REVIEWED.
3. There may be additional Restrictions not shown on this Survey that may be found in the Public records of this County, Examination of ABSTRACT OF TITLE will have to be made to determine recorded instruments, if any affecting this property.
4. Ownership subject to OPINION OF TITLE.
5. Type of Survey: BOUNDARY SURVEY.
6. Reasonable efforts were made to the existence and location of the above ground Utilities. This Firm does not accept responsibility for any Underground information. Before excavation or construction contact the appropriate Utility companies for verification.
7. This BOUNDARY SURVEY, has been prepared for the exclusive use of the entities named hereon. The Certificate does not extend to any unnamed party.
8. Bearings shown hereon are based on: Centerline of ***SHERIDAN STREET*** being ***S89°40'32"W***.
9. Zoning, Zoned Street lines, Set-backs, Underground's, Easements (not in Plat) and Right-of-Ways, etc. to be verified and/or obtained by owner, Architect or Builder before design or construction.
10. The expected use of the land, as classified in the Minimum Technical Standards (61G17 - 6 FAC), is "Suburban Class Survey". The minimum relative distance accuracy for this type of boundary survey is 1 foot in 7,500.00 feet. The accuracy obtained by measurement and calculation of a closed geometric figure was found to exceed this requirement.
11. Record and Measurement calls are in substantial agreement, unless noted otherwise.
12. State Plane coordinates values shown on the survey are based on the North American Datum (NAD) 1983/2011 adjustment for the State Plane Coordinate System of the Florida East Zone.

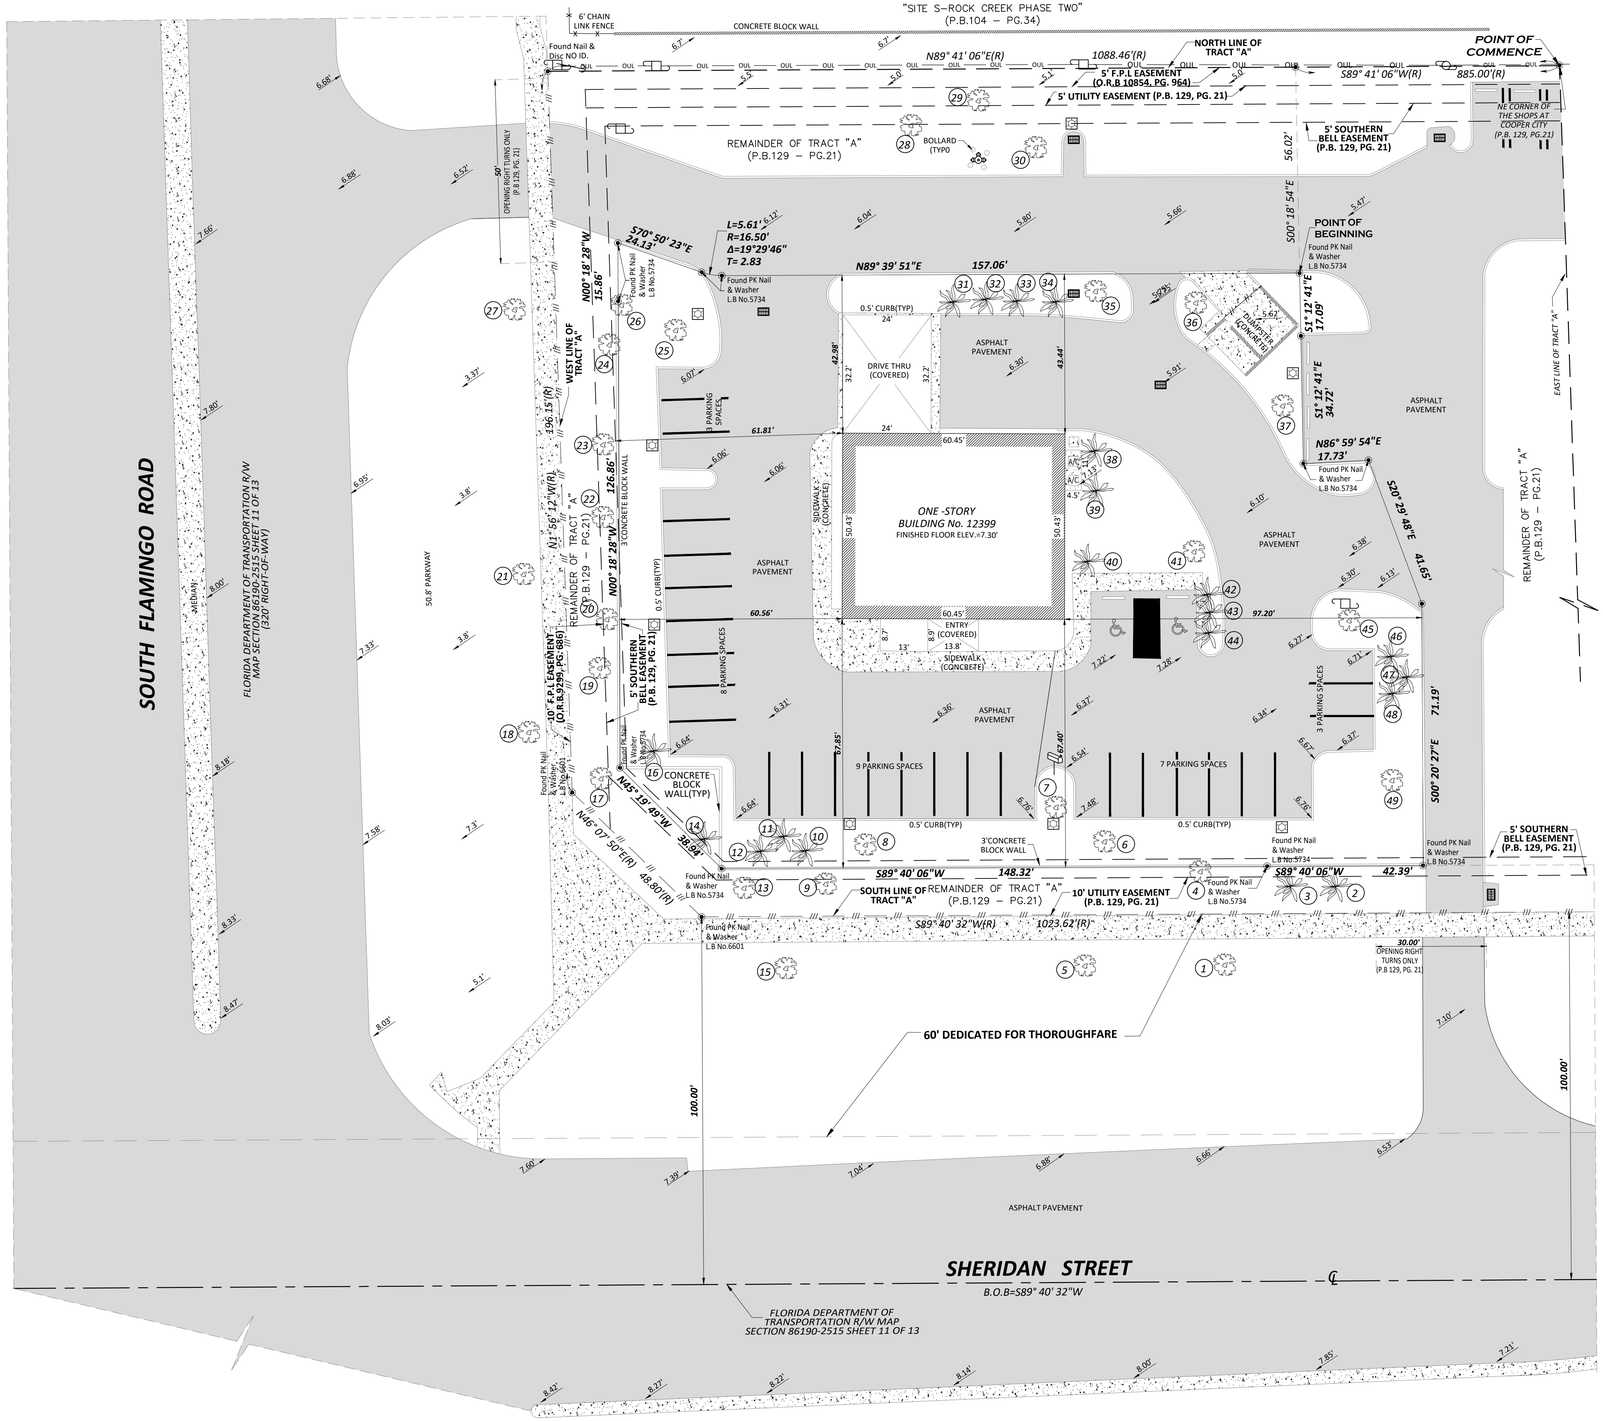



Graphic Scale
10 0 10 20 40
Scale in feet
1"=20'

TREE TABULATION

No.	COMMON NAME	TRUNK (DIAMETER)	HEIGHT	CANOPY	No.	COMMON NAME	TRUNK (DIAMETER)	HEIGHT	CANOPY
1	SOUTH LIVE OAK	36"	30'	40'	26	SEA GRAPES	36"	30'	20'
2	GABBAGE PALM	12"	15'	10'	27	SOUTH LIVE OAK	36"	30'	20'
3	QUEEN PALM	12"	20'	15'	28	SILVER MAPLE	48"	40'	20'
4	SOUTH LIVE OAK	48"	30'	30'	29	SILVER MAPLE	36"	40'	20'
5	SOUTH LIVE OAK	36"	30'	40'	30	SILVER MAPLE	48"	40'	20'
6	TAMANU	12"	30'	10'	31	GABBAGE PALM	12"	30'	10'
7	CAROLINA CHERRY	12"	20'	10'	32	GABBAGE PALM	12"	30'	10'
8	TAMANU	12"	30'	10'	33	GABBAGE PALM	12"	30'	10'
9	SOUTH LIVE OAK	24"	40'	40'	34	GABBAGE PALM	12"	30'	10'
10	GABBAGE PALM	12"	30'	10'	35	SOUTHERN LIVE OAK	24"	40'	30'
11	GABBAGE PALM	12"	30'	10'	36	TEXAS LIVE OAK	12"	30	20'
12	GABBAGE PALM	12"	30'	10'	37	SOUTHERN LIVE OAK	24"	20	30'
13	TEXAS LIVE OAK	24"	40'	30'	38	GABBAGE PALM	12"	30'	10'
14	QUEEN PALM	12"	20'	10'	39	GABBAGE PALM	12"	30'	10'
15	SOUTH LIVE OAK	36"	30'	40'	40	GABBAGE PALM	12"	30'	10'
16	QUEEN PALM	12"	20'	10'	41	SOUTHERN LIVE OAK	24"	30'	30'
17	SOUTHERN LIVE OAK	24"	20'	30'	42	GABBAGE PALM	12"	30'	10'
18	SOUTHERN LIVE OAK	24"	20'	30'	43	GABBAGE PALM	12"	30'	10'
19	SOUTHERN LIVE OAK	12"	20'	10'	44	GABBAGE PALM	12"	30'	10'
20	INDIAN ALMOND	24"	30'	15'	45	SOUTHERN LIVE OAK	24"	30'	20'
21	SOUTHERN LIVE OAK	36"	30'	30'	46	GABBAGE PALM	12"	30'	10'
22	INDIAN ALMOND	24"	30'	15'	47	GABBAGE PALM	12"	30'	10'
23	INDIAN ALMOND	24"	30'	15'	48	GABBAGE PALM	12"	30'	10'
24	SEA GRAPES	36"	30'	20'	49	SOUTHERN LIVE OAK	24"	30'	20'
25	SOUTH LIVE OAK	12"	50'	20'					

BENCHMARK INFORMATION: BCED 3381. **DESCRIPTION:** CONCRETE MONUMENT LOCATED AT THE INTERSECTION OF SOUTH FLAMINGO ROAD AND JAKE BOULEVARD. **ELEVATION:** 5.78' (N.G.A.D 1988)

2ND BENCHMARK INFORMATION: BCED 3381. **DESCRIPTION:** CONCRETE MONUMENT LOCATED AT THE INTERSECTION OF SOUTH FLAMINGO ROAD AND SHERIDAN STREET. **ELEVATION:** 5.95' (N.A.V.D 1988)

LEGEND AND ABBREVIATION

SMH	SANITARY MANHOLE	WV	WATER VALVE	CB	CATCH BASIN	N.T.S.	NOT TO SCALE
GV	GAS VALVE	CO	CLEAN OUT	SM	STORM MANHOLE	No.	NUMBER
PP	WOOD POWER POLE	S	SIGN	BF	BACK FLOW	(TYP)	TYPICAL
LP	LIGHT POLE	FH	FIRE HYDRANT	ID.	IDENTIFICATION
WM	WATER METER	MW	MONITORING WELL	P.O.B.	POINT OF BEGINNING
T	TELEPHONE	H	HANDICAP	B.C.B	BASIS OF BEARING
TV	TV BOX	PRM	POWER TRANSFORMER	R/W	RIGHT-OF-WAY	(REC)	RECORDS
LP	CONCRETE LIGHT POLE					P.B.	PLAT BOOK
						CP	CONCRETE POLE

REVISIONS:				PROJECT No.:	DATE:

I HEREBY CERTIFY THAT THE ABOVE "BOUNDARY SURVEY", represent the herein described property and it was completed under my supervision and or direction, to the best of my knowledge and belief and it also meet the Minimum Technical Standard set forth by The Florida Board of Land Surveyors and Mappers, pursuant to Section 5J-17.051 Florida Statutes and implementing Rules, Florida Boat Administrative Code.

THIS NOT A VALID CERTIFICATION WITHOUT THE SURVEYOR'S ORIGINAL SIGNATURE AND EMBOSSED SEAL PRESENT

ELEVATIONS NOTE: (IF ELEVATIONS ARE SHOWN):
1. 0.00' Indicates existing Elevations.
2. Elevations are referred to the North American Vertical Datum 1983/2011 (NAVD 88)

CERTIFICATION:

BY: _____ FOR THE FIRM
JOSEPH L. MARTIN
PROFESSIONAL LAND SURVEYOR # 4368
STATE OF FLORIDA

JOSEPH L. MARTIN
LB No. 6801

COUNTY-WIDE LAND SURVEYORS INC.
LAND SURVEYORS-PLANNER
15358 S.W 140 STREET, FL 33196
PHONE: (305) 772-0766

ADDRESS: 12399 SHERIDAN STREET COOPER CITY, FL 33026

CHECKED BY: Joseph L Martin
DRAWN BY:
SCALE: 1" = 20'


FLOOD ZONE INFORMATION:

COMMUNITY-CITY OF COOPER CITY	120032	PANEL NUMBER 0545	FLOOD ZONE X
COMMUNITY MAP 12011C		MAP REVISED 7/31/2024	SUFFIX
			BASE FLOOD ELEVATION N/A


SHEET: 1 OF 1 SHEET(S)

DATE: 4/7/2026


PROJ. No: 26011T

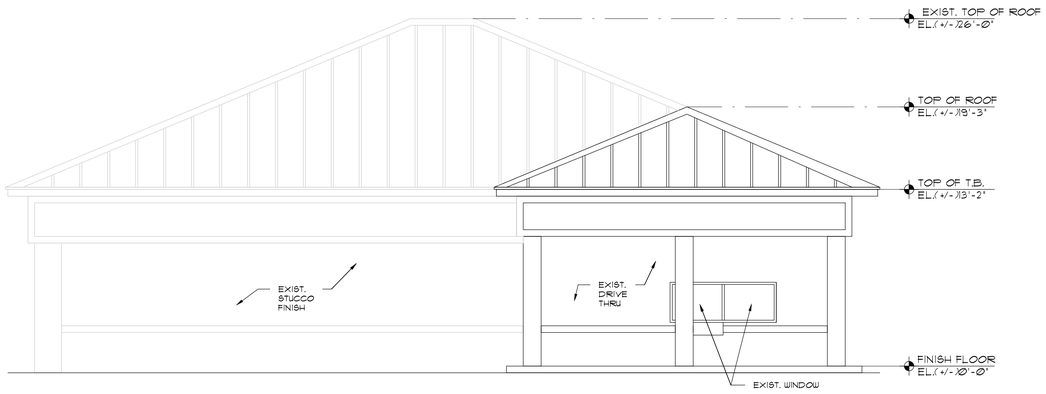


EXISTING
1 NORTH (REAR) ELEVATION
SCALE: 3/16"=1'-0"

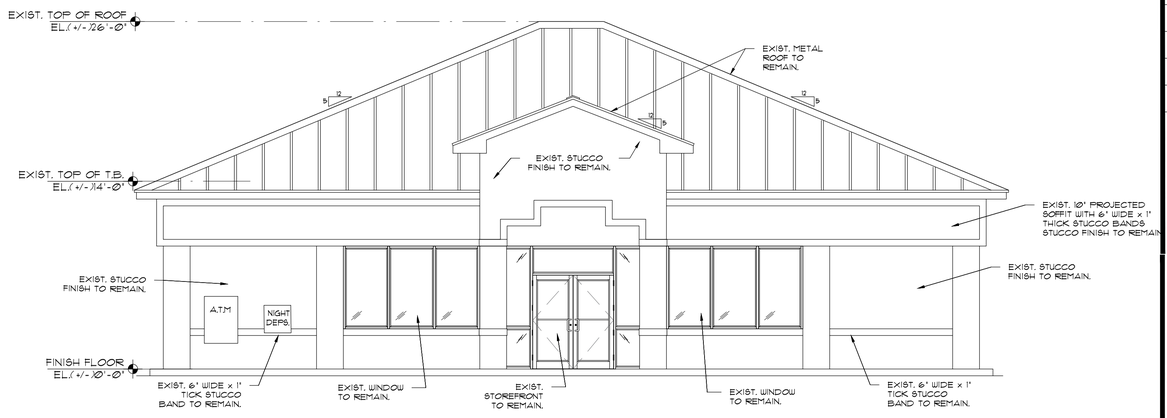

EXISTING
2 SOUTH (FRONT) ELEVATION
SCALE: 3/16"=1'-0"

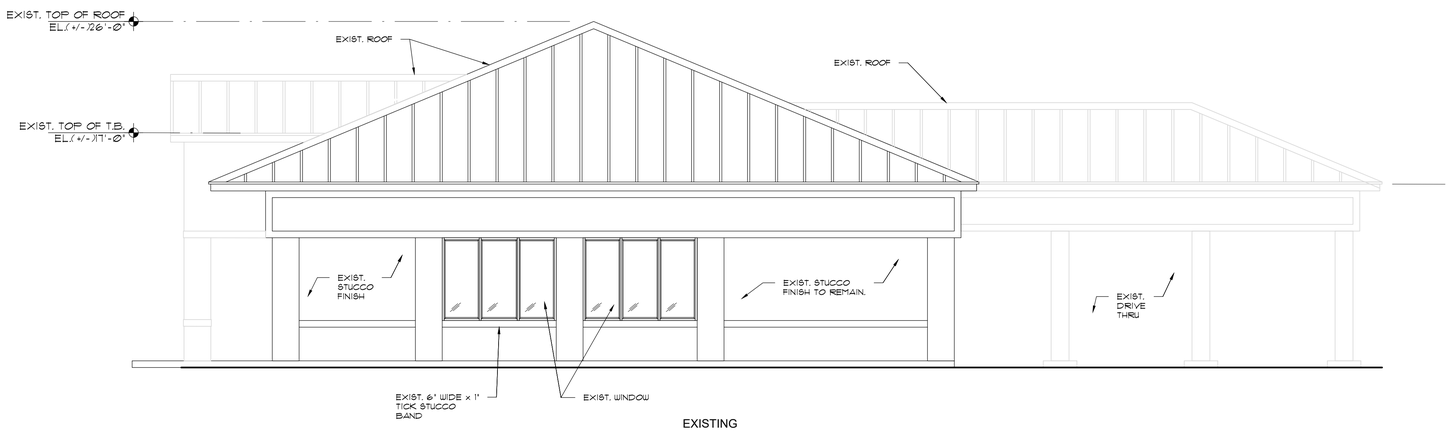

EXISTING
3 EAST (RIGHT) ELEVATION
SCALE: 3/16"=1'-0"

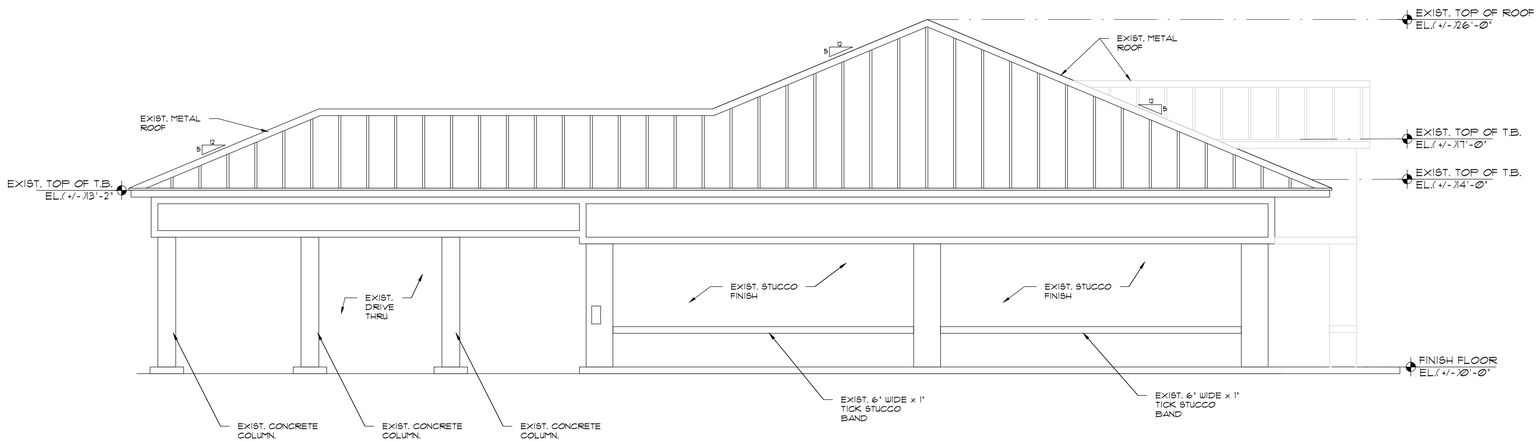

EXISTING
4 WEST (LEFT) ELEVATION
SCALE: 3/16"=1'-0"

"In my professional judgement and to the best of my knowledge and belief, these plans and specifications comply with applicable Building Codes." This document and the information it contains is the exclusive property of DESSCON ENGINEERING CORP. and may not be reproduced or used for other purpose other than the specific project for which it was prepared without the explicit consent of DESSCON ENGINEERING CORP.

- : N O T I C E : -
GENERAL CONTRACTOR :
IT IS YOUR RESPONSIBILITY WORK TOGETHER WITH ENGINEERING DRAWINGS FOR CONSTRUCTION. IF ANY DISCREPANCY APPEAR CALL ENGINEER OF RECORD BEFORE CONTINUE WORKING.

DESSCON ENGINEERING CORP.
CA#36182
1695 NW 110 AVE SUITE 220
Doral, Florida 33172
Cel: (305) 962-3153

REVISIONS | BY

ADRIANE LEON
LICENSE No. 87
STATE OF FLORIDA
PROFESSIONAL ENGINEER
Digitally signed by ADRIANE LEON
Date: 2026.10.20 12:45:03 -04'00'

PROPOSED NEW DENTAL OFFICE FOR:
GENTLE TEETH & BRACES
12399 Sheridan St,
Cooper City, FL 33026

Date 05/11/2026
Scale NOTED
Drawn Y.L. & A.P.
Job
Sheet
A-4.0

LEGAL DESCRIPTION:

A PARCEL OF LAND LYING IN "THE SHOPS AT COOPER CITY", ACCORDING TO THE PLAT THEREOF, AS RECORDED IN PLAT BOOK 129, AT PAGE 21, OF THE PUBLIC RECORDS OF BROWARD COUNTY, FLORIDA, BEING MORE PARTICULARLY DESCRIBED AS FOLLOWS:

COMMENCING AT THE NORTHEAST CORNER OF SAID PLAT, THENCE SOUTH 89°41'06" WEST ALONG THE NORTH LINE OF SAID PLAT, A DISTANCE OF 885.00 FEET, THENCE SOUTH 00°18'54" EAST, A DISTANCE OF 56.32 FEET TO THE POINT OF BEGINNING, THENCE SOUTH 01°12'41" EAST, A DISTANCE OF 17.09 FEET, (1) THENCE CONTINUE SOUTH 01°12'41" EAST, A DISTANCE OF 34.72 FEET, (2) THENCE NORTH 86°59'54" EAST, A DISTANCE OF 17.73 FEET, (3) THENCE SOUTH 26°29'48" EAST, A DISTANCE OF 41.65 FEET, (4) THENCE SOUTH 00°20'27" EAST, A DISTANCE OF 71.19 FEET, THE PREVIOUSLY DESCRIBED FOUR (4) COURSES ARE BEING COINCIDENT WITH THE EXISTING EDGE OF PAVEMENT, THENCE SOUTH 89°40'06" WEST, A DISTANCE OF 42.39 FEET, THENCE CONTINUE SOUTH 89°40'06" WEST ALONG THE INTERIOR FACE OF THE SITE'S SOUTHERLY ORNAMENTAL WALL, A DISTANCE OF 148.32 FEET, THENCE NORTH 45°19'49" WEST, A DISTANCE OF 38.94 FEET, THENCE NORTH 00°18'28" WEST ALONG THE INTERIOR FACE OF THE SITE'S WESTERLY ORNAMENTAL WALL, A DISTANCE OF 126.86 FEET, THENCE CONTINUE NORTH 00°18'28" WEST, A DISTANCE OF 15.86 FEET, (1) THENCE SOUTH 70°50'23" EAST, A DISTANCE OF 24.13 FEET TO THE POINT OF CURVATURE OF A CURVE CONCAVE TO THE NORTH, HAVING A RADIUS OF 16.50 FEET AND A CENTRAL ANGLE OF 19°29'46", (2) THENCE EASTERLY ALONG THE ARC OF SAID CURVE, A DISTANCE OF 5.61 FEET, (3) THENCE NORTH 89°39'51" EAST, A DISTANCE OF 151.06 FEET TO THE POINT OF BEGINNING. THE PREVIOUSLY DESCRIBED THREE (3) COURSES ARE BEING COINCIDENT WITH THE EXISTING EDGE OF PAVEMENT, SAID PARCEL SITUATE, LYING AND BEING IN BROWARD COUNTY, FLORIDA.

ZONING LEGEND:

PROPOSED NEW LAND USE DISTRICT	B-2 (NEW DENTAL OFFICE)
EXISTING LAND USE DISTRICT	B-2
EXISTING LOT NET SITE AREA	32,975.00 S.F. = 0.76 ACRES
EXISTING BUILDING AREA	3,011.00 S.F.
EXISTING COVERED DRIVE-THRU AREA	775.00 S.F.
PROPOSED NEW ADDITION	1,164.00 S.F.
TOTAL NEW BUILDING AREA	4,950.00 S.F.

SETBACKS:

	REQUIRED	EXISTING	PROPOSED
FRONT	75.00'	67.40' (EXIST.)	67.40' (EXISTING)
REAR	60.00'	10.46' (65.69 ft FROM WALL)	10.46' (CLOSEST DISTANCE ANY PART OF BUILDING TO THAT PROPERTY LINE (65.69 ft FROM WALL)
CORNER/STREET SIDE			
SETBACK-NOT "INTERIOR (L)"	75.00'	60.56' (EXIST. WEST SIDE)	60.56' (WEST SIDE)
INTERIOR SIDE (R)	60.00'	64.58' (EXIST. EAST SIDE)	64.0' (EAST SIDE)

MAXIMUM BUILDING HEIGHT = 45' (REQUIRED) 26' (EXISTING) PROPOSED : ±22'-0"

PERCENT OF REQUIRED OPEN SPACE :
REQUIRED 20.0% = 6,595.00 S.F
PROPOSED 32.0% = 10,519.00 S.F.

OFF-STREET PARKING SPACES:

REQUIRED: 1 P.S. PER 200 S.F. BLDG GROSS AREA

PROPOSED: 4,950 / 200 S.F.


MIN. REQUIRED: 25 P.S.

EXISTING : 32 P.S.


PROPOSED: 30 P.S.

NOTE:


(IN ADDITION TO LISTING OF 10.46' EXISTING / 10.46' PROPOSED / 60' REQUIRED) FOR REAR SETBACK THAT THERE IN AN ADDITIONAL 56.02', PLUS AN ADDITIONAL 9.67' DISTANCE TO THE EXISTING ADJACENT PROPERTY CMU WALL AS HAS EXISTED SINCE ORIGINAL CONSTRUCTION (THUS PROVIDING CONTEXT FOR BEING LESS THAN 60' NOW).

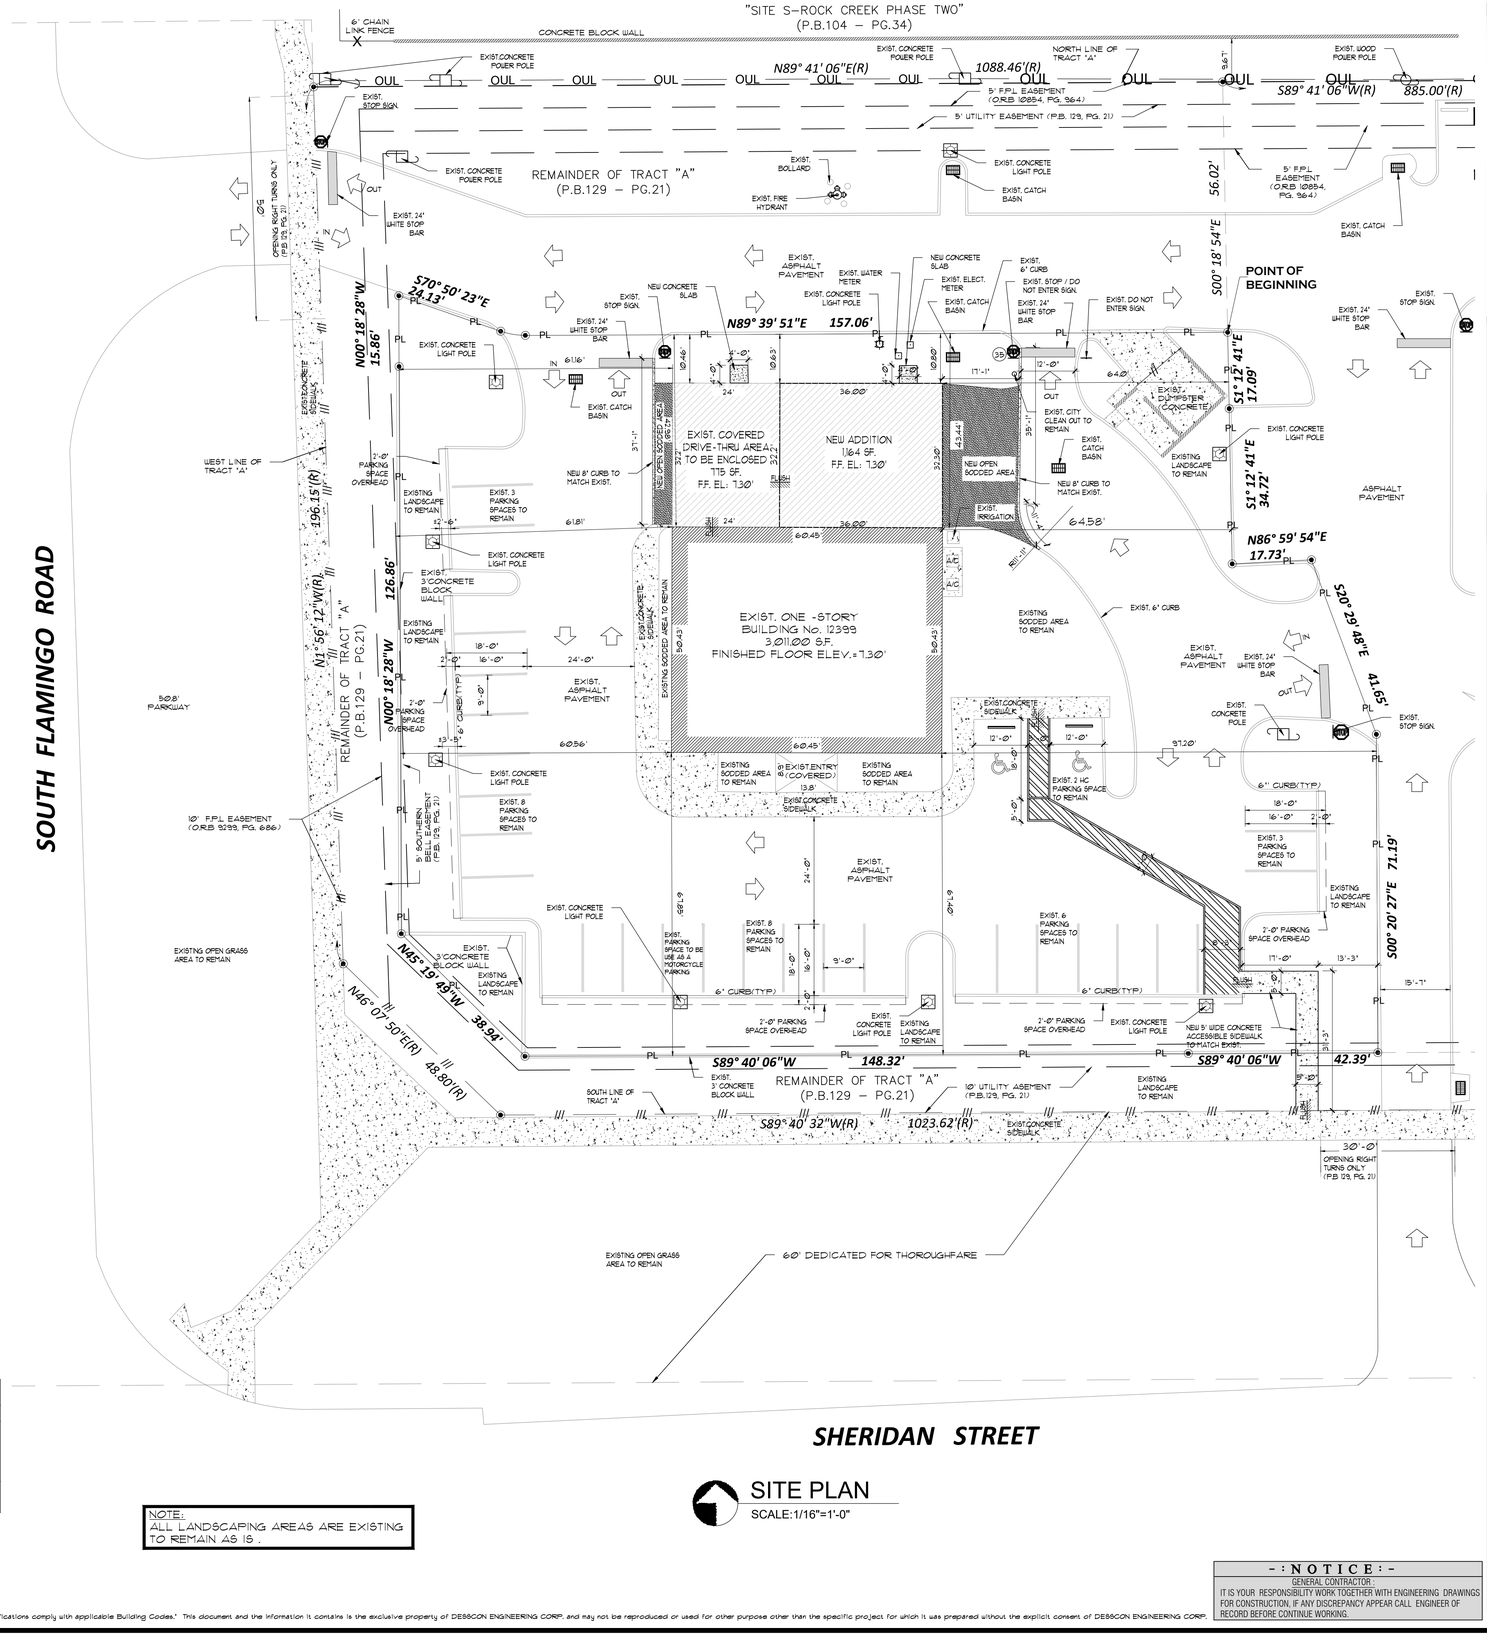


NOTE:
ALL LANDSCAPING AREAS ARE EXISTING TO REMAIN AS IS .

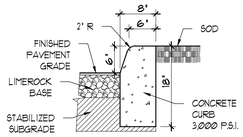

8" CURB (TYP.) 1
SCALE: 3/4"=1'-0" SP-1.0

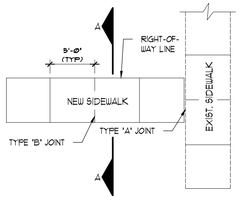

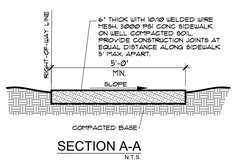

SECTION A-A
N.T.S.

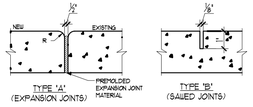


TABLE OF SIDEWALK JOINTS	
TYPE	LOCATION
'A'	20'-0" CENTER TO CENTER P.C. AND P.T. OF CURVES. JUNCTION OF EXISTING AND NEW SIDEWALKS. *WHERE SIDEWALK ABUTS CONCRETE CURBS, DRIVEWAYS, AND SIMILAR STRUCTURES.
'B'	5'-0" CENTER TO CENTER ON SIDEWALKS

TYP. SIDEWALK CONST. DETAIL 2
SCALE: N.T.S. SP-1.0

"In my professional judgement and to the best of my knowledge and belief, these plans and specifications comply with applicable Building Codes." This document and the information it contains is the exclusive property of DESSCON ENGINEERING CORP. and may not be reproduced or used for other purpose other than the specific project for which it was prepared without the explicit consent of DESSCON ENGINEERING CORP.

REVISIONS	BY

DESSCON ENGINEERING CORP.
CA#36182
1695 NW 110 AVE SUITE 220
Doral, Florida 33172
Cel: (305) 962-3153

ADRIAN E LEON
STATE OF FLORIDA
PROFESSIONAL ENGINEER
SIGNATURE AND SEAL
Digitally signed by ADRIAN E LEON
Date: 2026.01.26 12:43:10 -04'00'

PROPOSED NEW DENTAL OFFICE FOR:
GENTLE TEETH & BRACES
12399 Sheridan St,
Cooper City, FL 33026

Date	05/11/2026
Scale	NOTED
Drawn	Y.L. & A.P.
Job	
Sheet	A-1.0

- : N O T I C E : -
GENERAL CONTRACTOR :
IT IS YOUR RESPONSIBILITY WORK TOGETHER WITH ENGINEERING DRAWINGS FOR CONSTRUCTION. IF ANY DISCREPANCY APPEAR CALL ENGINEER OF RECORD BEFORE CONTINUE WORKING.

CONSTRUCTION NOTES:

CONTRACTOR TO SEE DOCTOR FOR ALL INTERIOR FINISHES WILL ALSO SUPERVISE THE LOCATION OF THOSE TEMPLATES. CONTRACTOR TO TRENCH IN CONCRETE, OR DRILL HOLES IN CONCRETE OR WOOD FLOOR WHERE NEEDED BY PLUMBER AND ELECTRICIAN, PATCH HOLES AS PER CODE AND OR BUILDING STANDARDS. CONTRACTOR TO PREP FLOOR TO ACCEPT FINISH (PATCH/SAND/LEVEL)

CONTRACTOR TO SOUND INSULATE MECHANICAL ROOM, BATS OF FIBERGLASS INSULATION BETWEEN GWB. 4 1/2" SOUND BOARD BETWEEN STUDS, FLOOR TO GWB. CEILING. IF ZONING REQUIRES METAL STUDS TO BE USED, WOOD STUDS MUST BE USED TO SUPPORT X-RAY HEAD AND CONTROL BOX. SEE FLOOR PLAN AND DETAIL SHEET FOR MORE INFORMATION. ADHERE TO ALL CODES.

SUPPLY IS NOT RESPONSIBLE FOR VERBAL OR WRITTEN INFORMATION GIVEN. IT IS THE CONTRACTORS, PLUMBERS, AND ELECTRICIANS RESPONSIBILITY TO ADHERE TO ALL BUILDING CODES.

SUPPLY IS NOT RESPONSIBLE FOR VERBAL OR WRITTEN INFORMATION GIVEN. IT IS THE CONTRACTORS, PLUMBERS, AND ELECTRICIANS RESPONSIBILITY TO ADHERE TO ALL BUILDING CODES.

CONTRACTOR SHALL INSURE THAT ELECTRICIAN HAS PROVIDED PROPERLY MOUNTED AND PROPER LIGHTED EXIT SIGNS WHERE REQUIRED BY LOCAL CODES. FIRE FIGHTING AND DETECTING SYSTEMS SHALL BE PROVIDED FOR SAFETY AND AS REQUIRED BY LOCAL CODES. THE FILING OF REGISTERED ARCHITECTS PLANS WITH THE BUILDING DEPARTMENT SHALL BE THE RESPONSIBILITY OF THE CONTRACTOR, TENANT OR OWNER. THIS SHALL BE AGREED BEFOREHAND AND INCORPORATED INTO THE LEASE, SUCH PARTY PAYING ALL FEES INCURRED.

THE CONTRACTOR SHALL COMPLY WITH ALL STATE AND CITY LAWS, ORDINANCES, RULES AND REGULATIONS PERTAINING TO THE CONSTRUCTION OF THIS OFFICE. HE SHALL ALSO FILE NECESSARY PLANS AND APPLICATIONS WITH THE CITY DEPARTMENTS AND PAY FOR,# AND OBTAIN, ALL CERTIFICATES OF APPROVAL.

DIMENSIONS AND TO FINISHED FLOORS, WALLS AND CEILINGS. THE CONTRACTOR ASSUMES ALL RESPONSIBILITY FOR ACCURACY OF FIELD MEASUREMENTS AND CONDITIONS. WRITTEN SPECIFICATIONS SHALL HAVE PRECEDENCE OVER SCALED DRAWINGS.

NO RESPONSIBILITY WILL BE ASSUMED BY ENGINEER OF RECORD COMPANY OR ANY OF IT'S EMPLOYEES, IF CONTRACTOR DEVIATES FROM PLANS AND/OR SPECIFICATIONS. CHANGES MUST BE APPROVED IN WRITING.

ALL PLUMBING AND ELECTRICAL LINES ARE TO BE CONCEALED UNLESS OTHERWISE SPECIFIED.

THE CONTRACTOR SHALL REMOVE RUBBISH AND DO ALL PATCHING AFTER ROUGHING IN IS COMPLETED.

ROUGH AND FINISH FOR DENTAL EQUIPMENT IS TO BE ACCORDING TO TEMPLATES FURNISHED BY MANUFACTURERS OF DENTAL EQUIPMENT BEING INSTALLED. A REPRESENTATIVE OF PATTERSON DENTAL COMPANY WILL POSITION SAID TEMPLATES IN THEIR PROPER LOCATIONS, AT WHICH TIME ALL SPECIFICATIONS WILL BE EXPLAINED TO THE CONTRACTOR OR SUB. ALL SPECIFIED SIZES OR HEIGHTS OF PIPES, TUBING OR FITTINGS WILL HAVE TO BE CORRECTED BEFORE THE EQUIPMENT CAN BE INSTALLED AND SUCH EXTRA EXPENSE WILL BE THE RESPONSIBILITY OF THE CONTRACTOR OR SUB.

THE DOCTOR SHALL DESIGNATE RESPONSIBILITY FOR PROVIDING AND INSTALLING CABINETS AND FORMICA COUNTER TOPS (OTHER THAN THOSE PURCHASED FROM PATTERSON DENTAL CO.) IN THE LAB, DARK ROOM AND STERILIZING ROOM, ETC., ALSO BUILT-IN DESKS AND COUNTERS IN THE BUSINESS OFFICE.

DOCTOR SHALL MAKE ARRANGEMENTS FOR INSTALLATION OF TELEPHONES, INTERCOMMUNICATIONS, COMPUTER SYSTEMS, AND MUSIC SYSTEM BEFORE WALLS ARE CLOSED IN.

CIRCUIT BREAKER BOX FOR SUITE TO BE LOCATED IN SUITE AND CONVENIENTLY ACCESSIBLE. LOCATION TO BE APPROVED BY THE DOCTOR.

A FINAL CHECK OF ALL ROUGHING MUST BE MADE BY DENTAL REPRESENTATIVE BEFORE PARTITIONS ARE CLOSED AND/OR THE POURING OF CONCRETE FLOORS.

CLOSED AND/OR THE POURING OF CONCRETE FLOORS, OFF FOR EACH OPERATORY, LAB OR STERILIZATION AREAS. DENTAL COMPANY TECHNICIANS WILL ASSEMBLE AND CONNECT TO MECHANICAL SERVICES, SUCH AS ELECTRICAL, COLD WATER, GAS, AIR, VACUUM, WHICHEVER ARE REQUIRED FOR OPERATION OF THIS ITEM, PROVIDED SUCH MECHANICAL SERVICES ARE TO POSITIONS SPECIFIED BY DENTAL REPRESENTATIVES AND ARE SUPPLIED WITH PROPER CONNECTIONS, FITTINGS OR JUNCTIONS. WE WILL CONNECT TO SUCH FITTINGS OR JUNCTIONS PROVIDED OUR SERVICE TECHNICIANS ARE PERMITTED TO DO SO WITH STATE AND LOCAL BUILDING CODES.

ALL GLASS PARTITION COMPLY WITH FBCB 2023, 8 EDITION, SECTION 2406, TABLE 2406.2(1), 2406.2(2). SHOP DRAWINGS WILL BE PROVIDED UNDER SEPARATED PERMIT.

INSULATING MATERIALS SHALL HAVE A FLAME SPREAD INDEX OF NOT MORE THAN 25 AND A SMOKE-DEVELOPED INDEX OF NOT MORE THAN 450 (FBC 720)

CONTRACTOR TO PROTECT ALL EXISTING GLASS AND STOREFRONT MATERIAL CURRENTLY IN PLACE. EXISTING PLUMBING AND ELECTRICAL WORK TO BE PROTECTED DURING CONSTRUCTION.

BROWARD COUNTY LOCAL AMENDMENTS TO THE FLORIDA FIRE PREVENTION CODE.

F-121 AUTOMATIC EXTERNAL DEFIBRILLATOR (AED)AND BLENDING CONTROL KIT (BCK).


F-1212.2 ALL NEW AND EXISTING BUILDINGS NEEDING TO COMPLY WITH THE FOLLOWING SECTIONS, SHALL BE PROVIDE A MAXIMUM OF EIGHTEEN (18) MONTHS FROM THE DATE APPROVED BY THE BROWARD COUNTY BOARD OF RULES AND APPEALS TO COMPLY.

F-1212 AED'S AND BCK'S SHALL BE INSTALLED IN THE FOLLOWING OCCUPANCIES AS DEFINED IN NFPA 101, LIFE SAFETY CODE.

F-1212.2 BUSINESS OCCUPANCY. ALL DENTAL OFFICES IN ACCORDANCE WITH FLORIDA ADMINISTRATIVE CODE 64B5-17.015.

LEGEND:

- NEW WALLS AS SHOWN.
- EXISTING WALLS TO REMAIN AS SHOWN.
- NEW GYPSUM BOARD PARTITION
- NEW SOUND ATTENUATION INSULATED PARTITION
- NEW FIRE PROTECTION PARTITION
- (E) EXISTING DOOR TO REMAIN
- (#) NEW DOOR & WINDOW TAG

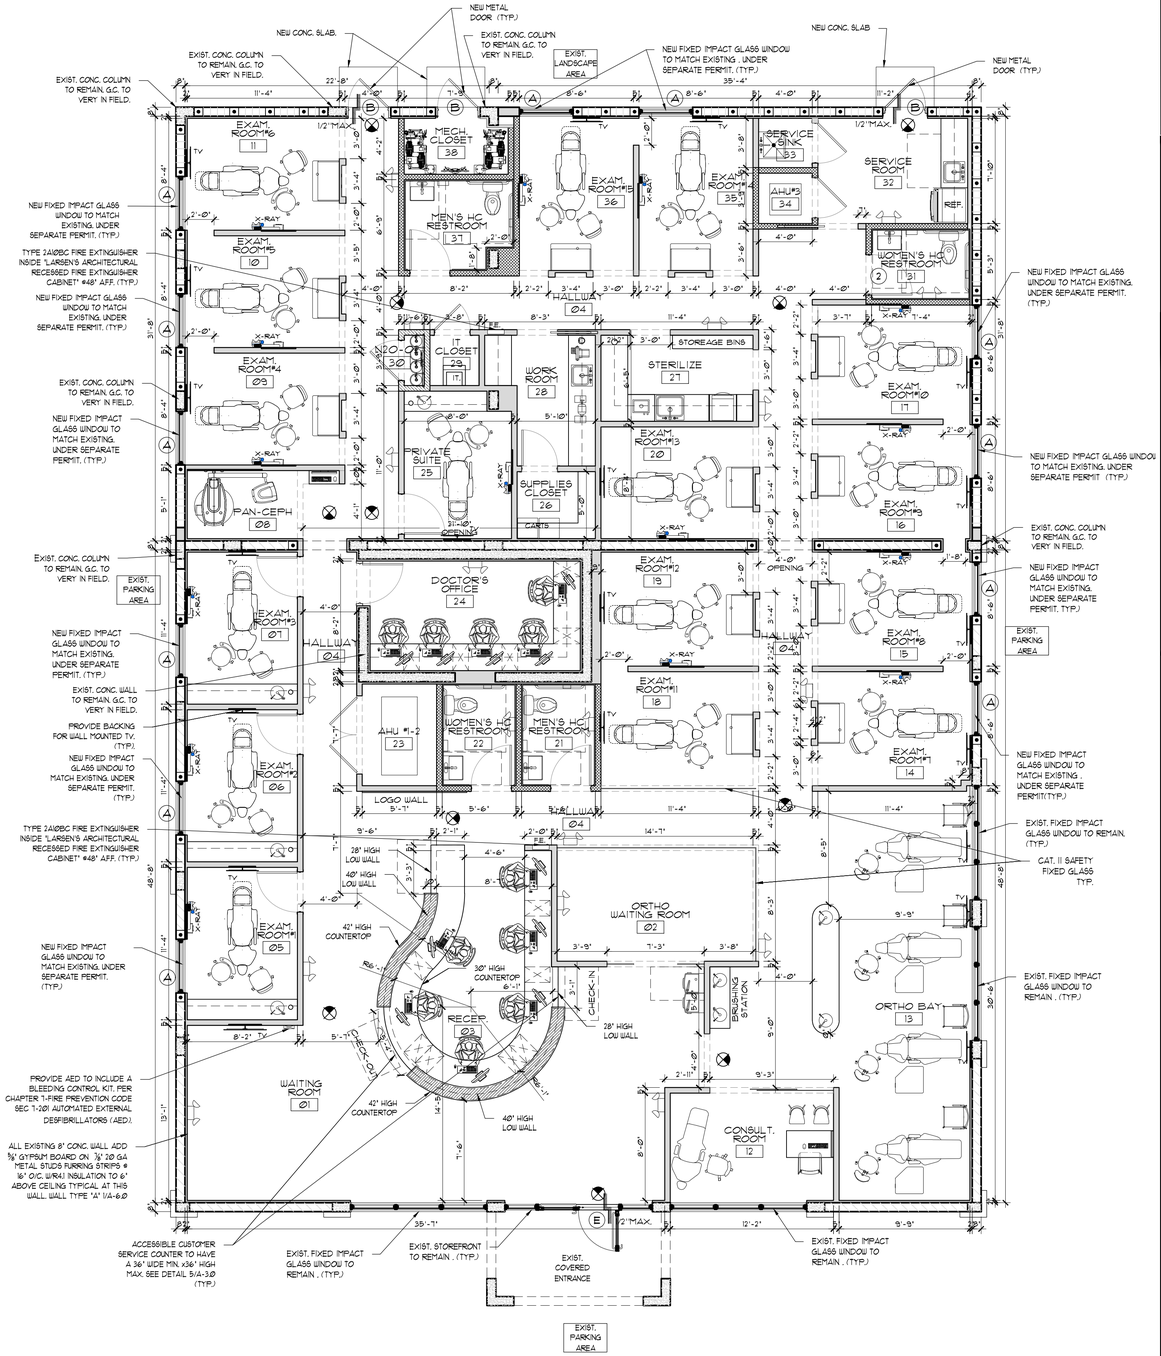

FLOOR PLAN
SCALE:3/16"=1'-0"

- : N O T I C E : -
GENERAL CONTRACTOR :
IT IS YOUR RESPONSIBILITY WORK TOGETHER WITH ENGINEERING DRAWINGS FOR CONSTRUCTION. IF ANY DISCREPANCY APPEAR CALL ENGINEER OF RECORD BEFORE CONTINUE WORKING.

"In my professional judgement and to the best of my knowledge and belief, these plans and specifications comply with applicable Building Codes." This document and the information it contains is the exclusive property of DESSCON ENGINEERING CORP. and may not be reproduced or used for other purpose other than the specific project for which it was prepared without the explicit consent of DESSCON ENGINEERING CORP.

REVISIONS | BY

DESSCON ENGINEERING CORP.
CA#36182
1695 NW 110 AVE SUITE 220
Doral, Florida 33172
Cel: (305) 962-3153

ADRIAN E LEON
LICENSED ARCHITECT
STATE OF FLORIDA
Digitally signed by ADRIAN E LEON
Date: 2026.10.07 15:45:23 -04'00'

PROPOSED NEW DENTAL OFFICE FOR:

GENTLE TEETH & BRACES

12399 Sheridan St,
Cooper City, FL 33026

Date 05/11/2026
Scale NOTED
Drawn Y.L. & A.P.
Job
Sheet A-2.0

SCOPE OF WORK:


ADDITION OF TWO OPEN SODDED AREAS AS SHOWN. THE REMAINING LANDSCAPE AREAS ARE TO REMAIN AS IS.

FIRE NOTE:

- FIRE APPARATUS ACCESS ROADS SHALL HAVE AN UNOBSTRUCTED VERTICAL CLEARANCE OF NOT LESS THAN 13'-6" IN NFPA 1:18.2.3.5.1.2 (FFPC 8th ED.)

EXIST. TREE TABULATION TABLE:

No.	COMMON NAME	TRUNK (DIAMETER)	HEIGHT	CANOPY	No.	COMMON NAME	TRUNK (DIAMETER)	HEIGHT	CANOPY
1	SOUTH LIVE OAK	36"	30'	40'	26	SEA GRAPES	36"	30'	20'
2	GABBAGE PALM	12"	15'	10'	27	SOUTH LIVE OAK	36"	30'	20'
3	QUEEN PALM	12"	20'	15'	28	SILVER MAPLE	48"	40'	20'
4	SOUTH LIVE OAK	48"	30'	30'	29	SILVER MAPLE	36"	40'	20'
5	SOUTH LIVE OAK	36"	30'	40'	30	SILVER MAPLE	48"	40'	20'
6	TAMANU	12"	30'	10'	31	GABBAGE PALM	12"	30'	10'
7	CAROLINA CHERRY	12"	20'	10'	32	GABBAGE PALM	12"	30'	10'
8	TAMANU	12"	30'	10'	33	GABBAGE PALM	12"	30'	10'
9	SOUTH LIVE OAK	24"	40'	40'	34	GABBAGE PALM	12"	30'	10'
10	GABBAGE PALM	12"	30'	10'	35	SOUTHERN LIVE OAK	24"	40'	30'
11	GABBAGE PALM	12"	30'	10'	36	TEXAS LIVE OAK	12"	30	20'
12	GABBAGE PALM	12"	30'	10'	37	SOUTHERN LIVE OAK	24"	20	30'
13	TEXAS LIVE OAK	24"	40'	30'	38	GABBAGE PALM	12"	30'	10'
14	QUEEN PALM	12"	20'	10'	39	GABBAGE PALM	12"	30'	10'
15	SOUTH LIVE OAK	36"	30'	40'	40	GABBAGE PALM	12"	30'	10'
16	QUEEN PALM	12"	20'	10'	41	SOUTHERN LIVE OAK	24"	30'	30'
17	SOUTHERN LIVE OAK	24"	20'	30'	42	GABBAGE PALM	12"	30'	10'
18	SOUTHERN LIVE OAK	24"	20'	30'	43	GABBAGE PALM	12"	30'	10'
19	SOUTHERN LIVE OAK	12"	20'	10'	44	GABBAGE PALM	12"	30'	10'
20	INDIAN ALMOND	24"	30'	15'	45	SOUTHERN LIVE OAK	24"	30'	20'
21	SOUTHERN LIVE OAK	36"	30'	30'	46	GABBAGE PALM	12"	30'	10'
22	INDIAN ALMOND	24"	30'	15'	47	GABBAGE PALM	12"	30'	10'
23	INDIAN ALMOND	24"	30'	15'	48	GABBAGE PALM	12"	30'	10'
24	SEA GRAPES	36"	30'	20'	49	SOUTHERN LIVE OAK	24"	30'	20'
25	SOUTH LIVE OAK	12"	50'	20'					

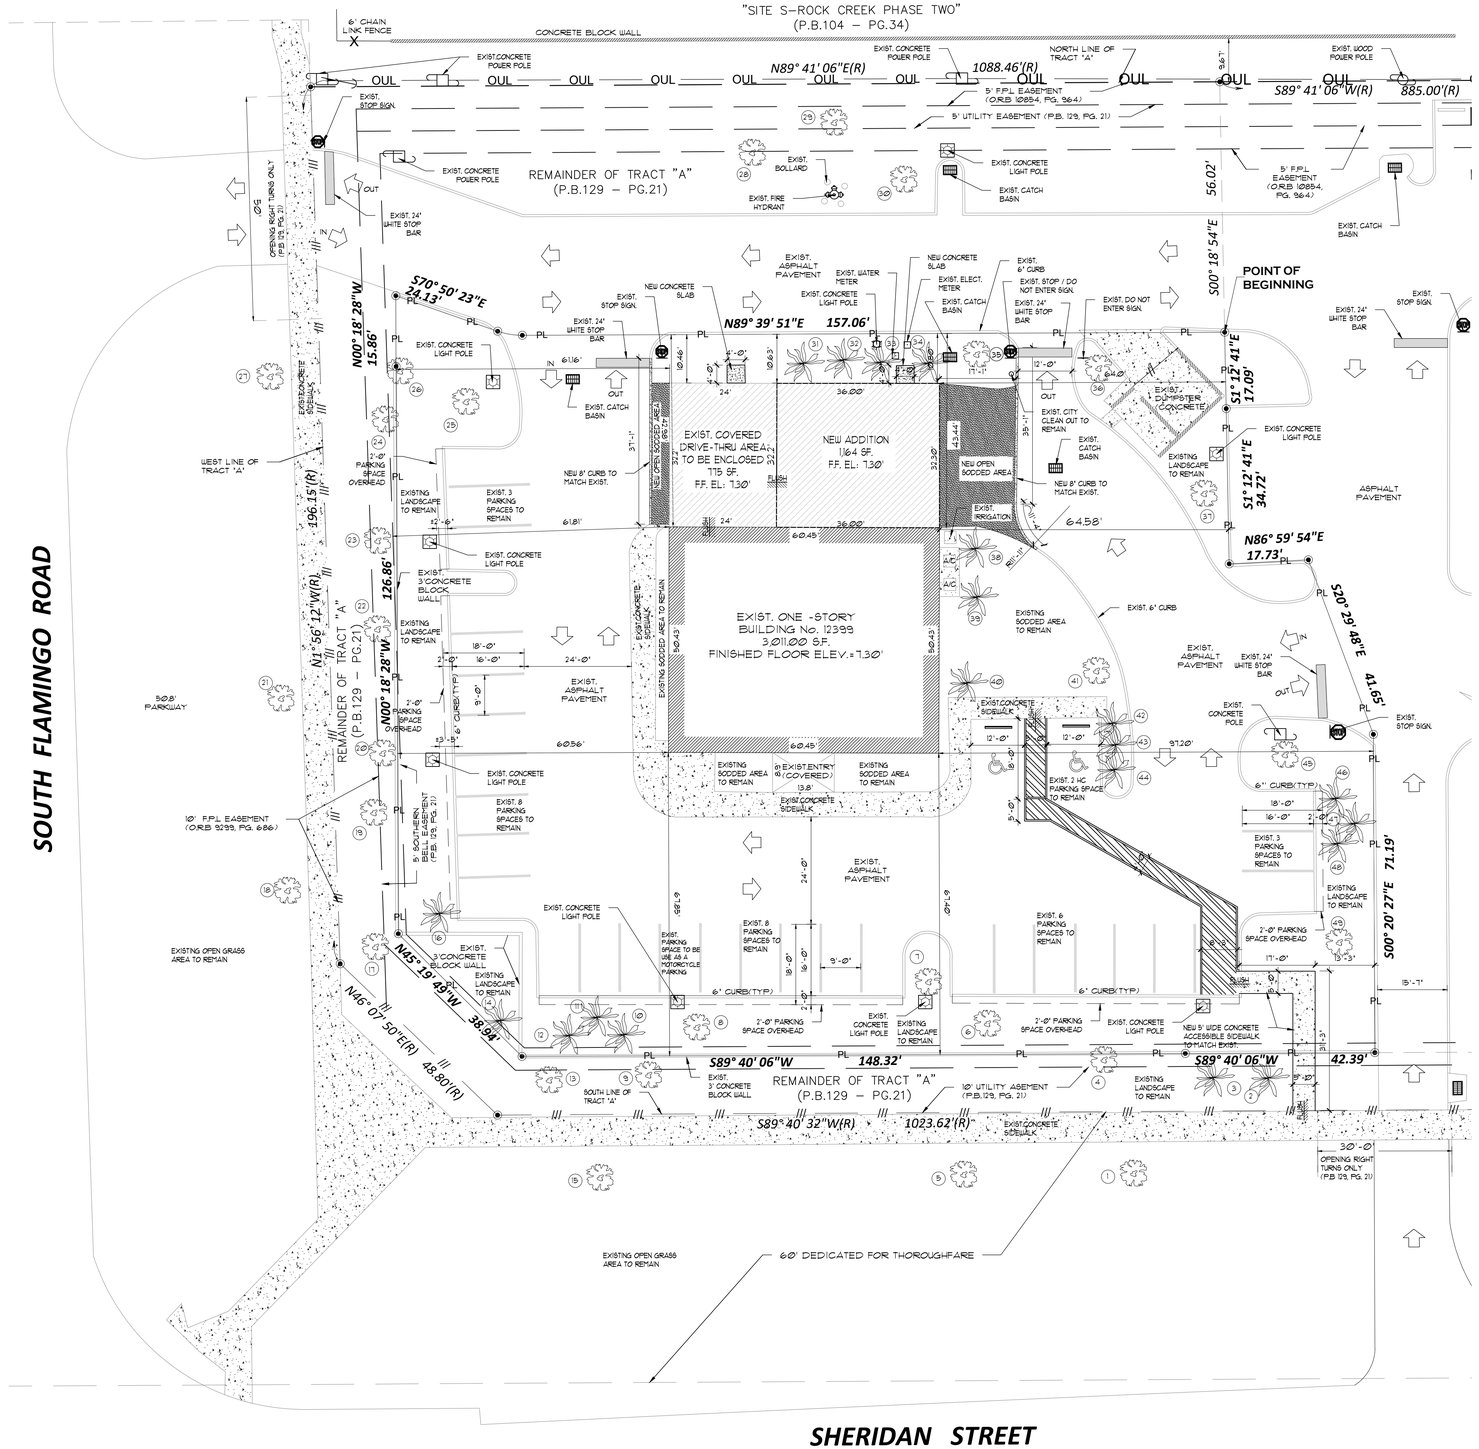

LANDSCAPE PLAN
SCALE:1/16"=1'-0"

NOTE:
ALL LANDSCAPING AREAS ARE EXISTING TO REMAIN AS IS .

- : N O T I C E : -
GENERAL CONTRACTOR :
IT IS YOUR RESPONSIBILITY WORK TOGETHER WITH ENGINEERING DRAWINGS FOR CONSTRUCTION, IF ANY DISCREPANCY APPEAR CALL ENGINEER OF RECORD BEFORE CONTINUE WORKING.

"In my professional judgement and to the best of my knowledge and belief, these plans and specifications comply with applicable Building Codes." This document and the information it contains is the exclusive property of DESSCON ENGINEERING CORP. and may not be reproduced or used for other purpose other than the specific project for which it was prepared without the explicit consent of DESSCON ENGINEERING CORP.

REVISIONS	BY

DESSCON ENGINEERING CORP.
CA#36182
1695 NW 110 AVE SUITE 220
Doral, Florida 33172
Cel: (305) 962-3153

ADRIAN E LEON
STATE OF FLORIDA PROFESSIONAL ENGINEER
Digitally signed by ADRIAN E LEON
Date: 2026.10.07 15:47:40 -04'00'
SIGN AND SEAL

PROPOSED NEW DENTAL OFFICE FOR:
GENTLE TEETH & BRACES
12399 Sheridan St,
Cooper City, FL 33026

Date	05/11/2026
Scale	NOTED
Drawn	Y.L. & A.P.
Job	
Sheet	L-1.0

NFPA101 2021 EDITION TABLE 7.3.1.2

OCCUPANCY LOAD FACTOR:

SPACE	AREA	OCCUP. GROUP	FACTOR	OCCUPANCY LOAD FACTOR
OFFICE AREA (BUSINESS USE)	4,395.00 S.F.	B	150	29
WAITING ROOM (LESS CONCENTRATED USE WITHOUT FIXED SEATING)	468.00 S.F.	A	15 NET	31
SERVICE ROOM (KITCHEN)	87.00 S.F.	A	100 NET	1
TOTAL OCCUPANTS LOAD:	4,950.00 S.F.			61

EGRESS REQUIREMENTS:

SPACE	EGRESS WIDTH PER OCCUPANT FBC 1005.3.2-NFPA 7.3.3.1		NUMBER OF EXITS			MIN. CORRIDOR WIDTH		
	LEVEL COMPONENT @.2" PER OCCUPANT		REQ'D FBC 1006.2.1	REQ'D NFPA 7.4.2	PROV'D	REQ'D FBC 1017.2	REQ'D NFPA	MIN. PROV.
	REQ'D	PROVIDED						
BUSINESS	12.2"	102"	1	1	3	36"	36"	48"

TRAVEL DISTANCE:

SPACE	REQ'D FBC 1017.2	NFPA 101 ANNEX A 39.2.6.3	MAX. PROVIDED
BUSINESS (NO SPRINKLER)	200'	200 '	113'-6"

COMMON PATH:

SPACE	REQ'D FBC 1006.2.1	NFPA 101 ANNEX A 39.2.5.3	MAX. PROVIDED
BUSINESS (NO SPRINKLER)	75'	75'	12'-1"

DEAD-END:

SPACE	REQ'D FBC 1020.5	NFPA 101 ANNEX A 39.2.5.2	PROVIDED
BUSINESS (NO SPRINKLER)	50 FT	50 FT	N/A

INTERIOR FINISHES:

SPACE	VERTICAL EXITS AND PASSAGEWAYS		EXIT ACCESS, CORRIDOR AND OTHER EXIT WAYS		ENCLOSED SPACES	
	FBC TABLE 803.11	NFPA 101 A.10.2.2	FBC TABLE 803.11	NFPA 101 39.3.3.2.1	FBC TABLE 803.11	NFPA 101 A.10.2.2
BUSINESS (NO SPRINKLER)	A	A	B	B	C	C

FBC 2023 8TH EDITION TABLE 1004.5

OCCUPANCY LOAD FACTOR :

SPACE	AREA	OCCUP. GROUP	FACTOR	OCCUPANCY LOAD FACTOR
OFFICE AREA	4,950.00 S.F.	B	150	33

LIFE SAFETY LEGEND:

- (E) EXIT DOOR
- → DIRECTION OF EGRESS AND OCCUPANCY LOAD TO THE EXIT
- PATH OF TRAVEL
- EXIT LIGHT
- BATTERY UNIT EMERGENCY LIGHT
- FE WALL MOUNTED FIRE EXTINGUISHER @ 48" AFF TO TOP OF HANDLE

NOTES: SEE ELECTRICAL DRAWINGS FOR NIGHT / EMERGENCY FLUORESCENT LIGHTING

NOTES

1. BUILDING IS NO SPRINKLED, B OCCUPANCY, ALLOWABLE TRAVEL DISTANCE IS 200'-0" MAX.
2. CONTRACTOR SHALL PROVIDE ONE ABC TYPE FIRE EXTINGUISHER FOR EVERY 3,000 S.F. OF BUILDING AREA. EXTINGUISHERS SHALL BE MOUNTED @48" AFF TO TOP OF HANDLE, AND NOT EXCEED 75' TRAVEL DISTANCE FROM ANY LOCATION INSIDE DE SPACE(S). COORDINATE LOCATION WITH OWNER PRIOR TO INSTALLATION. SHALL BE CURRENTLY TAGGED BY A LICENSED FIRE EQUIPMENT COMPANY.
3. THERE IS AN ACCESSIBLE ROUTE FOR THE PUBLIC FROM ACCESSIBLE PARKING SPACES THROUGH RAMP, TO ENTRY DOORS AND INTO BUILDING. ALL PUBLIC AREAS ARE ACCESSIBLE AND HAVE NO LEVEL CHANGES GREATER THAN ½" EXCEPT AS PROVIDED BY RAMP.
4. THIS BUILDING SHALL COMPLY WITH SECURITY AND FORCE ENTRY PREVENTION OF THE LATEST EDITION OF THE F.B.C.
5. G.C. SHALL VERIFY, COORDINATE, AND/OR PROVIDE ANY LIFE SYSTEM, SMOKE DETECTION AND/OR FIRE ALARM CONNECTORS AS REQUIRED PER LOCAL JURISDICTION.
6. ANY REQUIRED FIRE DAMPERS ASSEMBLIES INCLUDING SLEEVES AND INSTALLATION PROCEDURES SHALL BE PROVIDED BY G.C. AND APPROVED BY THE BUILDING INSPECTOR PRIOR TO INSTALLATION.
7. DURING CONSTRUCTION THE G.C. IS TO PROVIDE A PORTABLE FIRE EXTINGUISHER WITH A RATING OF NOT LESS THAN 2A-10BC WITHIN 75' TRAVEL DISTANCE TO ALL PORTIONS OF THE PROJECT.
8. THE OPENING FORCE FOR INTERIOR SIDE-SWINGING DOORS WITHOUT CLOSERS SHALL NOT EXCEED A 5LB. FORCE. FOR OTHER SIDE-SWINGING, SLIDING OR FOLDING DOORS, THE DOOR LATCH SHALL RELEASE WHEN SUBJECTED TO A 15LB FORCE. THE DOOR SHALL BE SET IN MOTION WHEN SUBJECTED TO A 30LB FORCE. THE DOOR SHALL SWING TO A FULL OPEN POSITION WHEN SUBJECTED TO A 15LB FORCE. FORCES SHALL BE APPLIED TO THE LATCH SIDE.
10. PREVIOUS USE: BANK OF AMERICA (BUSINESS)
    NEW USE: DENTAL OFFICE (BUSINESS)
11. NO VIOLATIONS (N.O.V.) EXIST. IN THE EXISTING BUILDING.
12. ADDRESS NUMBERS TO BE PLACED ON EACH REAR DOOR WITH ACCESS TO INTERIOR AND ON/NEAR FRONT DOOR. DOORS WITHOUT ACCESS TO INTERIOR SUCH AS THE REAR DOOR TO MECH. CLOSET TO HAVE INDICATION THAT 'NO ACCESS TO INTERIOR'


NFPA GENERAL NOTES:

-OCCUPANT LOAD SHALL BE IN ACCORDANCE WITH 2021 EDITION NFPA 101 AND 2023 FBCB 8 EDITION SECTION 1004 .1(PER TABLE 1004.1.2).
-ALL MEANS OF EGRESS SHALL BE IN ACCORDANCE WITH WITH 2021 EDITION NFPA 101 SECTION 7.3.4 AND CHAPTER 14.
-MINIMUM WIDTH OF ANY CORRIDOR OR PASSAGEWAY SHALL BE 36" IN THE CLEAR.
-MEANS OF EGRESS SHALL BE ARRANGED IN ACCORDANCE WITH 2023 FBCB 8 EDITION SECTION 1004 .1(PER TABLE 1004.1.2).

FIRE EXTINGUISHER SPECIFICATION

ONE (1) "UL LISTED" 2-A:10-B.C. FIRE EXTINGUISHER FOR E.A. 2500 SQUARE FEET OF FLOOR AREA OR PART THERE OF.

1. LOCATIONS SHALL BE COORDINATED WITH AND APPROVED BY FIRE MARSHAL. OBTAIN FIRE MARSHAL APPROVALS PRIOR TO ORDERING OR PLACING AND FIRE EXTINGUISHER EQUIPMENT.
2. EXTINGUISHER SHALL HAVE CURRENT DATE AND BE TAGGER BY A LICENSED FIRE EQUIPMENT COMPANY.
3. THE TRAVEL DISTANCE TO EXTINGUISHER SHALL NOT EXEED 75'-0"

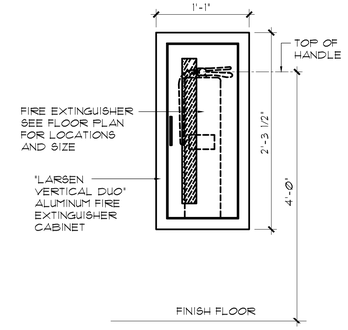

1 FIRE EXTINGUISHER MOUNTING DETAIL
SCALE: N.T.S.


BROWARD COUNTY LOCAL AMENDMENTS TO THE FLORIDA FIRE PREVENTION CODE.

F-121 AUTOMATIC EXTERNAL DEFIBRILLATOR (AED)AND BLENDING CONTROL KIT (BCK).

F-1212 ALL NEW AND EXISTING BUILDINGS NEEDING TO COMPLY WITH THE FOLLOWING SECTIONS, SHALL BE PROVIDE A MAXIMUM OF EIGHTEEN (18) MONTHS FROM THE DATE APPROVED BY THE BROWARD COUNTY BOARD OF RULES AND APPEALS TO COMPLY.

F-1212 AED'S AND BCK'S SHALL BE INSTALLED IN THE FOLLOWING OCCUPANCIES AS DEFINED IN NFPA 101, LIFE SAFETY CODE.

F-12122 BUSINESS OCCUPANCY: ALL DENTAL OFFICES IN ACCORDANCE WITH FLORIDA ADMINISTRATIVE CODE 64B8-17.015.

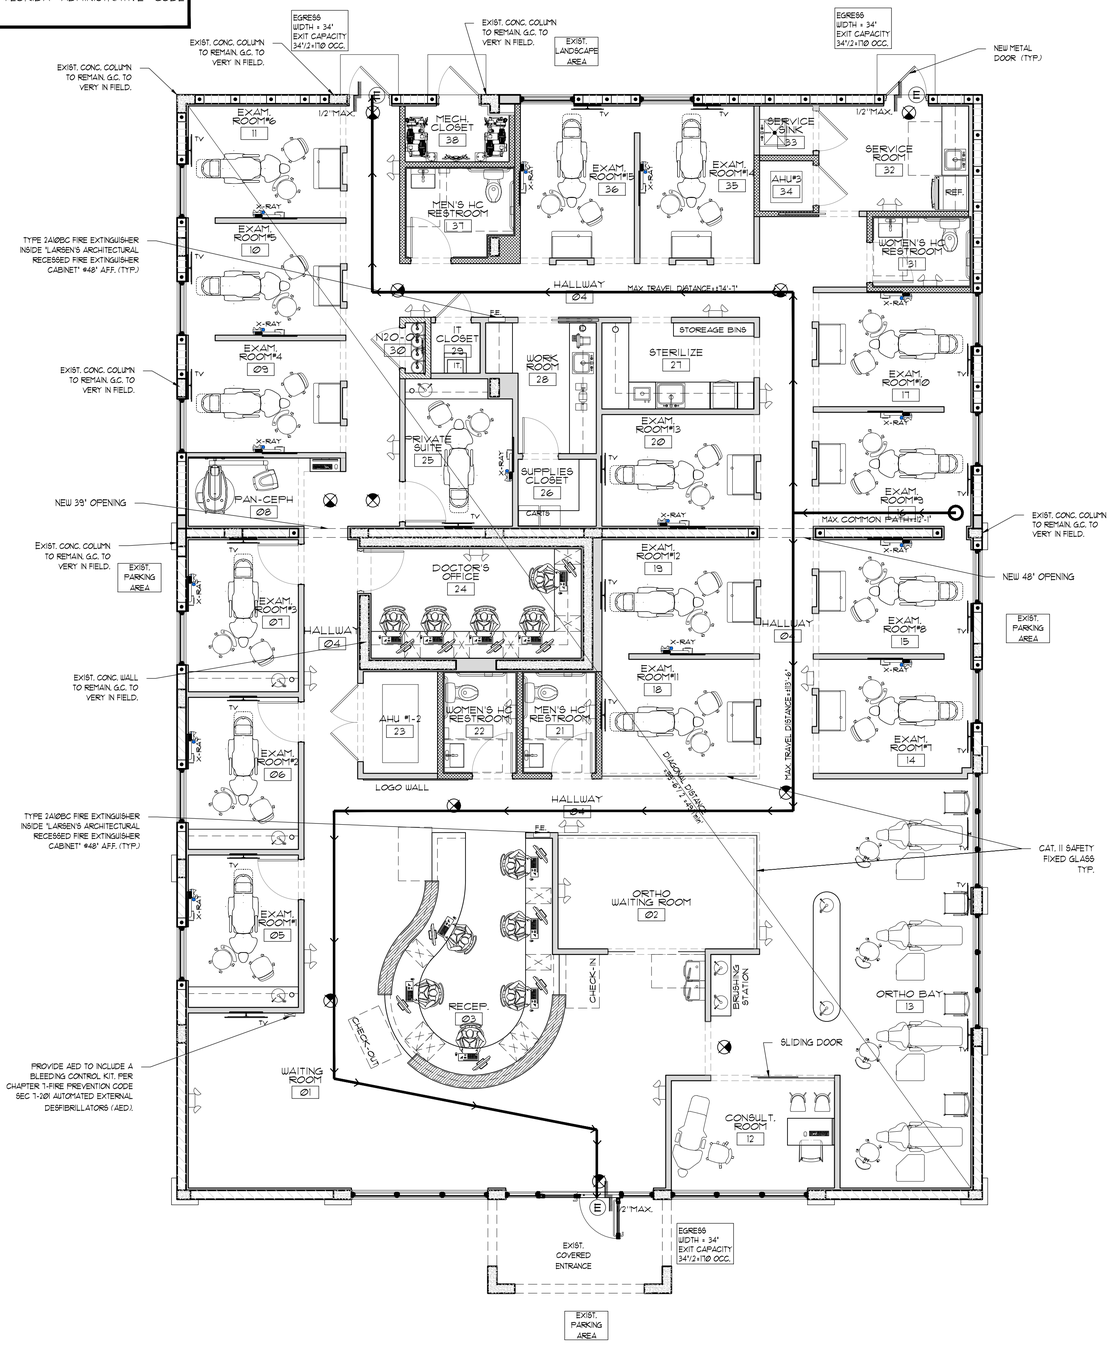

LIFE SAFETY PLAN
SCALE: 3/16" = 1'-0"

- : NOTICE : -
GENERAL CONTRACTOR :
IT IS YOUR RESPONSIBILITY WORK TOGETHER WITH ENGINEERING DRAWINGS FOR CONSTRUCTION. IF ANY DISCREPANCY APPEAR CALL ENGINEER OF RECORD BEFORE CONTINUE WORKING.

"In my professional judgement and to the best of my knowledge and belief, these plans and specifications comply with applicable Building Codes." This document and the information it contains is the exclusive property of DESSCON ENGINEERING CORP. and may not be reproduced or used for other purpose other than the specific project for which it was prepared without the explicit consent of DESSCON ENGINEERING CORP.

REVISIONS	BY

DESSCON ENGINEERING CORP.
CA#36182
1695 NW 110 AVE SUITE 220
Doral, Florida 33172
Cel: (305) 962-3153


ADRIAN E LEON
STATE OF FLORIDA PROFESSIONAL ENGINEER
Digitally signed by ADRIAN E LEON
Date: 2026.11.07 15:48:02 -04'00'
SIGN AND SEAL

PROPOSED NEW DENTAL OFFICE FOR:


GENTLE TEETH & BRACES

12399 Sheridan St,
Cooper City, FL 33026


Date	05/11/2026
Scale	NOTED
Drawn	Y.L. & A.P.
Job	
Sheet	LS-1.0

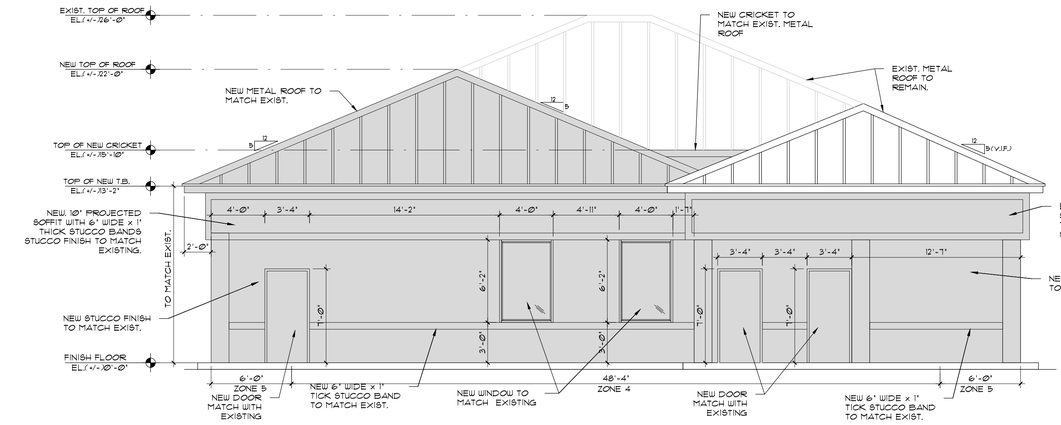


PROPOSED
1 NORTH (REAR) ELEVATION
SCALE: 3/16"=1'-0"

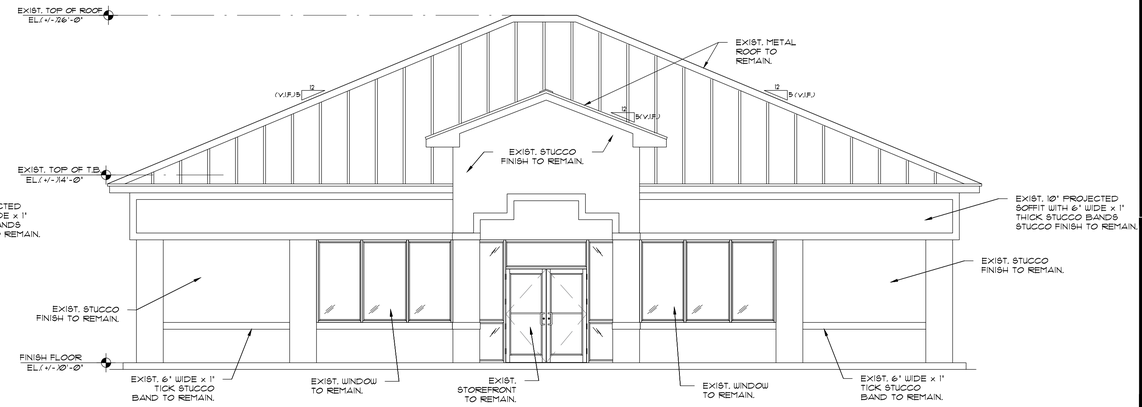

EXISTING TO REMAIN
2 SOUTH (FRONT) ELEVATION
SCALE: 3/16"=1'-0"

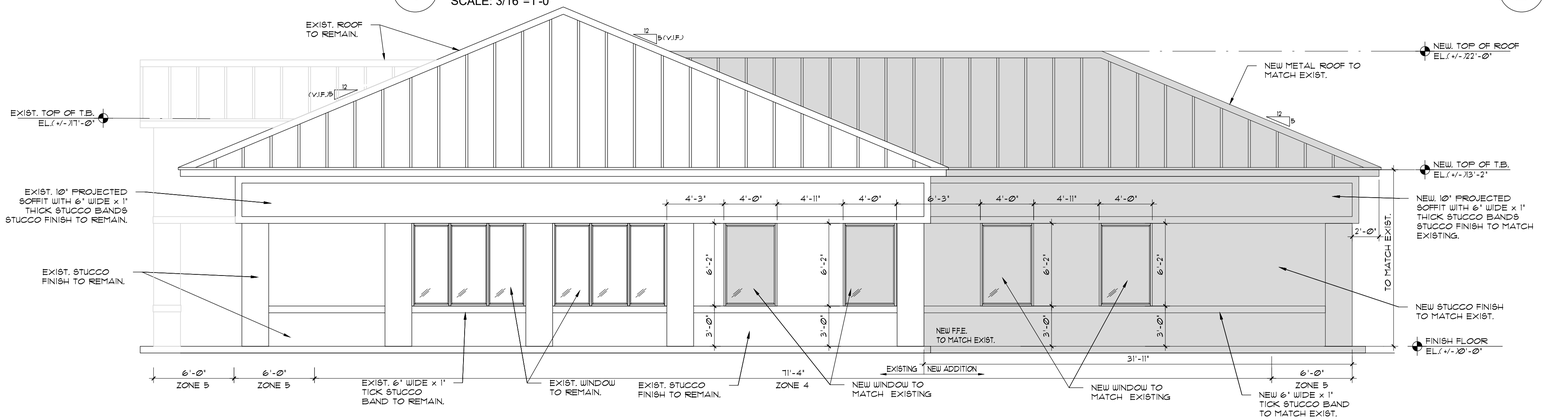

PROPOSED
3 EAST (RIGHT) ELEVATION
SCALE: 3/16"=1'-0"

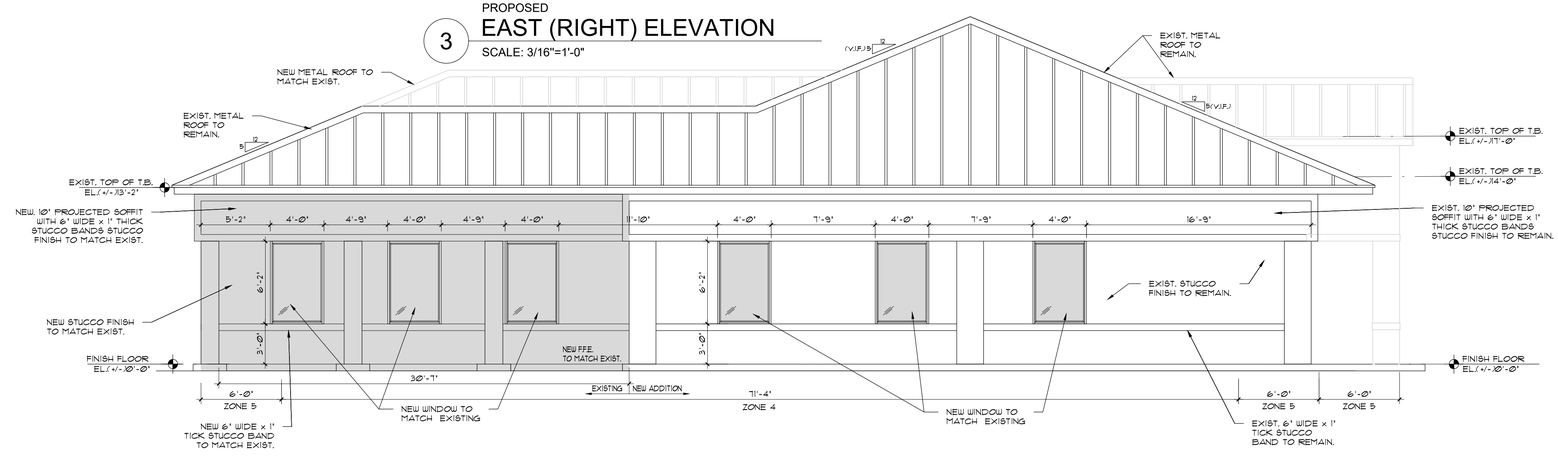

PROPOSED
4 WEST (LEFT) ELEVATION
SCALE: 3/16"=1'-0"

DESSCON ENGINEERING CORP.
CA#36182
1695 NW 110 AVE SUITE 220
Doral, Florida 33172
Cel: (305) 962-3153

REVISIONS

ADRIAN E LEON
STATE OF FLORIDA PROFESSIONAL ENGINEER
Digitally signed by ADRIAN E LEON
Date: 2026.11.07 15:46:43 -04'00'
ADRIAN E LEON, P.E. LICENSE NUMBER 84163
NOT VALID WITHOUT THE SIGNATURE AND SEAL OF FLORIDA LICENSED ENGINEER

PROPOSED NEW DENTAL OFFICE FOR:
GENTLE TEETH & BRACES
12399 Sheridan St,
Cooper City, FL 33026

Date	05/11/2026
Scale	NOTED
Drawn	Y.L. & A.P.
Job	
Sheet	A-4.1

-:NOTICE:-
GENERAL CONTRACTOR:
IT IS YOUR RESPONSIBILITY WORK TOGETHER WITH ENGINEERING DRAWINGS FOR CONSTRUCTION, IF ANY DISCREPANCY APPEAR CALL ENGINEER OF RECORD BEFORE CONTINUE WORKING.

"In my professional judgement and to the best of my knowledge and belief, these plans and specifications comply with applicable Building Codes." This document and the information it contains is the exclusive property of DESSCON ENGINEERING CORP. and may not be reproduced or used for other purpose other than the specific project for which it was prepared without the explicit consent of DESSCON ENGINEERING CORP.



AERIAL PHOTO

FILE COPY

CITY OF COOPER CITY
DEVELOPMENT REVIEW COMMITTEE MEETING

COMMENTS OF 6/10/2026 DRC– SENT 6/18/2026

PROJECT NAME: **Gentle Teeth & Braces – Bank with drive-thru to dental**
Site Plan Amendment #SPA 5-2-26

LOCATION: **12399 Sheridan Street (outparcel, The Shops at Cooper City plat)**
NE corner with Flamingo Road

PRESENT FOR CITY:
Trevor Markley, Senior Planner
Lt. Kyle White, Broward Sheriff's Office
Joe Kalinowski, Utilities/Engineer

PRESENT FOR PETITIONER:
Eloy Leon, Desscon Engineering Corporation
Chandy Samuel, D.D.S., GT Dental Holdings LLC
and owner of Gentle Teeth & Braces

CENTRAL BROWARD WATER CONTROL DISTRICT COMMENTS: N/A

COASTAL WASTE & RECYCLING: N/A

FIRE DEPT. COMMENTS: See attached.

BUILDING DEPARTMENT: No comment at this time.

UTILITY/ENGINEERING DEPARTMENT COMMENTS: See attached.

LANDSCAPE COMMENTS: No landscape comments at this time.

POLICE DEPT. COMMENTS: No comments at this time.

PLANNING & ZONING DEPARTMENT COMMENTS:

1. See markup of applications attached.

2. Place cover sheet at front of set. Include all submitted sheets in index and please place sheets in same order as in index.

3. Provide on SP-1.0 3 columns of required/existing/proposed for setbacks, height, parking, and any other parameter being provided where required/existing/proposed is applicable.

4. Add note on SP-1.0 (in addition to listing of 10.63' existing/10.80' proposed/60' required) for rear setback that there is an additional __ft to the edge of the shopping center property as has existed since original construction (thus providing context for being less than 60' now).

5. Indicate on SP-1.0 locations for stop bars/signs.

6. Dimension one-way northbound drive aisle—min. 12', max. 16' per City Code 25-100(d)(3).

FILE COPY

7. Provide (and label) existing as well as proposed elevations for the façades that are changing. Label unchanging elevations appropriately—i.e. south(front) existing to remain.

8. Provide notes on LS-1.0 for address numbers to be placed on each rear door with access to interior and on/near front door. Doors without access to interior such as the rear door to mech. closet to have indication that "no access to interior".

9. Be advised you may reduce the plan information to what is applicable for site plan consideration with additional detail being provided as required for building permitting.

10. Confirm if plat note needs to be amended. If so, provide typical letter with existing plat note language and proposed plat note language ("from" and "to") and reference on application.

Note: Applicant to provide a written response to each of the above comments upon re-submittal of plans for further review.

FILE COPY

BROWARD SHERIFF'S OFFICE
Department of Fire Rescue & Emergency Service
Fire Prevention Bureau
Cooper City District
10550 Stirling Road * Cooper City, Florida 33026

Project: Gentle Teeth & Braces

DRC PROJECT # Gentle Teeth **Date of DRC PR review: 6-10-26**

Proposed Property Address: 12399 Sheridan Street, Cooper City

Plan Reviewer: Kyle White, Plans Examiner Kyle_White@sheriff.org

The following items are required to be submitted for site plan review:

1. Sheet A-0.0 - Please add NFPA 1 (2021 ED.) and the Broward County Amendments to the FFPC 8th ED-effective date January 2024 NFPA 1:1.14 [FFPC 8th Ed.]
2. Sheet LS-1.0 (Top part of the page) references NFPA 101:7.2.1.4.1, please evaluate as that code refences occupant load less than 10. NFPA 101:7.2.1.4.1(4) [FFPC 8th Ed.]
3. Can you confirm the location of the sliding doors? It appears they may be in the middle of the building. If they are closed may need additional exit signage.
4. The area that may be the horizontal door area please verify the clear width of any corridor or passageway serving an occupant load of 50 or more shall be not less than 44 in. NFPA 101:38/39.2.3.2 [FFPC 8th Ed.]
5. Add Note to L-1.0 for "Fire apparatus access roads shall have an unobstructed vertical clearance of not less than 13 ft 6 in" NFPA 1:18.2.3.5.1.2 [FFPC 8th Ed.]
6. Additional questions may arise based on response above

Per NFPA 1 (2021 ED.), Chapter 1: 1.14.4 and 1.14.5: review and approval by the AHJ shall not relieve the applicant of the responsibility of compliance with this Code. If any requirement is overlooked in the plan review process and discovered during the field inspection it shall be corrected to meet the FFPC (8th ED.) requirements.

*****Should the professionally designer, licensed contractor or applicant have any further questions or clarification on the above comments, please do not hesitate to contact me at 954-290-4201 or by e-mail at Kyle_White@sheriff.org***

FILE COPY

Trevor Markley

From: Joseph Kalinowski
Sent: Wednesday, June 10, 2026 1:39 PM
To: Trevor Markley
Subject: Gentle Teeth & Braces DRC Comments

Hello Trevor,

DRC comments:

SHEET SP-1.0

1. Show one way roadway egress at 12 foot width.
2. Change Curb detail from 7 inch thick with 5 inch top taper to, 8 inch thick with 2 inch top taper.
3. Change sidewalk detail from 4 inch thick to 6 inch thick.
4. Maintain existing city clean out in landscape bed.
5. No upsize of the existing 5/8 inch water meter confirmed.

Thank you,

CITY OF Cooper City
Someplace Special

Joseph Kalinowski
Engineering Inspector/Plans Examiner
Cooper City Utilities
11791 S.W. 49th Street
Cooper City, FL 33330
Phone: 954-434-5519
Email: jkalinowski@coopercity.gov
Please note that Florida has a broad public records law, and that all correspondence to me via email may be subject to disclosure.

FILE COPY

CITY OF COOPER CITY
COMMUNITY DEVELOPMENT DEPARTMENT /
PLANNING AND ZONING DIVISION

Meeting Date: 11/16/2026 Item #5.

CITY OF COOPER CITY
PLANNING DIVISION
9090 SW 50 PLACE
COOPER CITY, FL 33328
(954) 434-4300

GENERAL APPLICATION

ATTENTION: *Prior to submission of application, the Petitioner &/or Owner must schedule a pre-submittal meeting with the Community Development Staff to review the proposed project, and the submittal and processing requirements. The submittal dates for DRC and P&Z Board can be found on the City's website at: www.coopercityfl.org.*

Date of Pre-Submittal Meeting: 4/30/2026

FOR STAFF ONLY:
PETITION #: S.P.A. 5-2-26 / F.A. 5-1-26
DATE PETITION FILED: 5/26/2026

Check ☑ type of application(s) for:

- ☐ Site Plan
- ☑ Site Plan Amendment
- ☐ Rezoning
- ☑ Plat or ~~Plat~~ Amendment
- ☐ Sign Package/ Sign Package Amendment
- ☐ Abandonment
- ☐ Certificate of Conformity
- ☐ Conditional Use
- ☐ Sign Waiver
- ☐ Other: _____

INSTRUCTIONS TO APPLICANT:

1. Please complete all requested information on this application. If not applicable, indicate with N/A.
2. Provide specific Petition Application(s).
3. Make Checks payable to the City of Cooper City per the current Fee Schedule. SHARING DBA?

I. PROJECT NAME AND LOCATION

A. Project Name: GENTLE TEETH & BRACES ~~GENTLE TEETH~~ of PEMBROKE PINES, INC. DBA

B. Project Address: 12399 SHERIDAN ST, COOPER CITY, FL 33026

C. Section: 1 Township: T51S Range: R40E Total Acreage or square feet of Subject Property: ~~4,950 SF~~ ~~32,982 SF~~ 0.76 AC

D. General Location Description (proximity to closest major intersection, in miles or fraction thereof):

SHERIDAN STREET & FLAMINGO ROAD ~~APPROXIMATELY 0.00 TO 0.1 MILES (RIGHT AT THE CORNER/INTERSECTION~~ ~~THE ADDRESS IN IN THE SHOPPING PLAZA ON THE~~ NORTHEAST CORNER ~~OF THE INTERSECTION~~.

E. Folio Number(s): (If numerous Folio Numbers, list on a separate sheet and attach to this application).

FOLIO #: 514001090020

F. Brief Legal Description: ~~A PARCEL OF LAND LYING IN~~ THE SHOPS AT COOPER CITY, ~~ACCORDING TO THE PLAT THEREOF, AS RECORDED IN~~ PLAT BOOK 129, PAGE 21, ~~OF THE PUBLIC RECORDS OF BROWARD COUNTY, FLORIDA, BEING MORE PARTICULARY DESCRIBED AS FOLLOWS.~~ OUTPARCEL A

II. LAND USE AND ZONING INFORMATION

A. Existing Zoning Designation: ~~B-2 - COMMUNITY COMMERCIAL~~ B-2, PLANNED COMMUNITY BUSINESS CENTER DISTRICT

B. Future Land Use Plan Designation: ~~B-2 - COMMUNITY~~ COMMERCIAL C - COMMERCIAL

C. Existing Use(s) on Property: ~~23-01 FINANCIAL INSTITUTION~~ VACANT FORMER BANK

D. Proposed Use(s): NEW DENTAL OFFICE

E. Other Land Use and Zoning conditions if applicable, i.e. approved variances, deed restrictions, previous conditions of approval:

~~N/A~~ REZONE ORD 86-2-1

RECEIVED
Meeting Date: 11/16/2026 Item #5.
CITY OF COOPER CI
PLANNING DIVISION

CITY OF COOPER CITY
COMMUNITY DEVELOPMENT DEPARTMENT /
PLANNING AND ZONING DIVISION

9090 SW 50 PLACE
COOPER CITY, FL 33328
(954) 434-4300

III. PROPERTY OWNER/APPLICANT/AGENT INFORMATION

Property Owner(s) of Record: GT DENTAL HOLDINGS LLC

Address: 14201 STIRLING RD SOUTHWEST RANCHES City COOPER CITY ST FL Zip 33330

Phone: (954)394-6721 Fax: E-Mail: sydneesamuel@gmail.com

I am/We: Name, do hereby swear/affirm that I/we am/are the owner(s) of the property referenced in this application. I/We certify that the above statements and the statements or showings made in any paper or plans submitted herewith are true to the best of my/our knowledge and belief. Further, I/we understand that this application(s) attachments and fees become part of the official record of the Community Development Department of the City of Cooper City and the fee is not refundable. I/We understand that any knowingly false information given by me/us will result in the denial revocation or administrative withdrawal of the application or permit. I/We further acknowledge that additional information may be required by the City of Cooper City in order to process this application(s).

Chandy Samuel (Signature of Owner)

Chandy Samuel (Print Name)

STATE OF FLORIDA COUNTY OF MIAMI DADE

The foregoing instrument was acknowledged before me this 18TH day of, MAY 20 26

By (Name of Person Acknowledging) CHANDY SAMUEL She/he is personally known to me or has produced as identification and did/did not take an oath.

NOTARY PUBLIC SIGNATURE: Osniel Pacheco

Name – Must be typed, printed, or stamped) OSNIEL PACHECO

My Commission Expires: 08-22-2027

OSNIEL PACHECO
Notary Public - State of Florida
Commission # HH 412415
My Comm. Expires Aug 22, 2027
Bonded through National Notary Assn.

Petitioner(s) if other than Owner): GENTLE TEETH OF PEMBROKE PINES, INC. DBA GENTLE TEETH & BRACES

Address: City ST Zip

Phone: Fax: E-Mail:

OR N/A

Agent (if other than Owner): ELOY H. LEON, DESSON ENGINEERING CORP

Address: 1695 NW 110TH ST, SUITE 220 City MIAMI ST FL Zip 33172

Phone: (305)962-3153 Fax: E-Mail: eloyleon@dessconbuilders.com

RECEIVED
Meeting Date: 11/16/2026 Item #5.
MAY 26 2026
CITY OF COOPER CITY
PLANNING DIVISION

CITY OF COOPER CITY
COMMUNITY DEVELOPMENT DEPARTMENT /
PLANNING AND ZONING DIVISION

9090 SW 50 PLACE
COOPER CITY, FL 33328
(954) 434-4300

PLAT/ PLAT AMENDMENT APPLICATION

ATTENTION: *Prior to submission of application, the Petitioner &/or Owner must schedule a pre-submittal meeting with the Community Development Staff to review the proposed project, the submittal and processing requirements. The submittal dates for DRC and P&Z Board can be found on the City's website at: www.coopercityfl.org.*

Date of Pre-Submittal Meeting: 4/30/2026

FOR STAFF ONLY:

PETITION #: P.A. 5-1-26

DATE PETITION FILED: 5/26/2026

INSTRUCTIONS TO APPLICANT:

1. Please complete all requested information on this application. If not applicable, indicate with N/A.
2. A completed Notarized General Application must accompany this application.
3. Make Checks payable to the City of Cooper City per the current Fee Schedule.

I. PROJECT INFORMATION

NAME OF PLAT/PLAT AMENDMENT (Must match name of Plat cover sheet): Gentle Teeth Braces

TYPE OF REVIEW: (Please ☑ One)
Preliminary Plat: ☐ Final Plat: ☐ Residential: ☑ Non-Residential: ☐ Plat Amendment: ☐

PROPOSED USE OF PROPERTY: Dental Office

If Plat Amendment Provide Existing and Proposed Plat Note Language:

Explain Existing and Proposed Use and/or Conditions Being Requested for Change:

The existing use of the property is a former bank. The proposed use to convert the existing bank building into a dental office/clinic.

Plat Change Needed ?

IF RESIDENTIAL:

Total Number of Proposed Dwelling Units:

Total Land Area within Plat:

Residential Density of Plat (du/ac.):

IF NON-RESIDENTIAL:

Type of Proposed Use: Dental Office

Total Land Area within Plat: 32,975.00

Proposed Maximum Building Area: 4,950.00

CITY OF COOPER CITY
COMMUNITY DEVELOPMENT DEPARTMENT /
PLANNING AND ZONING DIVISION

MAY 26 2026

CITY OF COOPER CITY
PLANNING DIVISION
9090 SW 50 PLACE
COOPER CITY, FL 33328
(954) 434-4300

DEVELOPER'S ENGINEER:
Provide the name of professional engineer responsible for coordinating preparation of construction plans and plat ("Developer's Engineer), or professional land surveyor if submittal is for plat only.

(Please Print or Type)

Firm Name: (if applicable) ADRIAN E. LEON, ENGINEERING CORPORATION

Address: 1695 NW 110th AVE SUITE 220

City: SWEETWATER State: FL Zip Code: 33172

Telephone: (305) 962-3153 Fax: Mobil: (305) 962-3153

E-Mail Address: info@dessconbiulders.com

II. SUBMITTAL CHECKLIST – PRELIMINARY/FINAL PLAT AND/OR PLAT AMENDMENT		
QTY	**REQUIRED** ***Submittal requirements not to be duplicated if request accompanying other Petitions.**	**YES** (√)
1	Completed Original General Application	☑
1	Completed Original Plat Application	☑
1	Certificate of Title, property deed or other proof of ownership	☑
*14	Sealed Surveys and 1 Signed and Signed Survey	☑
*14	Preliminary or Final Plats and/or Plat Amendment	☑
*14	Site Plans or Statements of Intent of proposed use of property (Check with Staff)	☑
14	Aerials Photos of subject site clearly delineating site boundary lines.	☑

III. STAFF USE ONLY			
Petition #:	Staff Intake By:	Intake Date:	
Sufficiency Completed by:		Sufficiency Date:	

RECEIVED
MAY 26 2026
CITY OF COOPER CITY
PLANNING DIVISION

Meeting Date: 11/16/2026 Item #5.

CITY OF COOPER CITY
COMMUNITY DEVELOPMENT DEPARTMENT /
PLANNING AND ZONING DIVISION

9090 SW 50 PLACE
COOPER CITY, FL 33328
(954) 434-4300

SITE PLAN AMENDMENT APPLICATION

ATTENTION: *Prior to submission of application, the Petitioner &/or Owner must schedule a pre-submittal meeting with the Community Development Staff to review the proposed project, and the submittal and processing requirements. The submittal dates for DRC and P&Z Board can be found on the City's website at: www.coopercityfl.org.*

Date of Pre-Submittal Meeting: 4/30/2026

FOR STAFF ONLY:

PETITION #: S. PA. 5-2-26

DATE PETITION FILED: 5/26/2026

INSTRUCTIONS TO APPLICANT:

1. Please complete all requested information on this application. If not applicable, indicate with N/A.
2. Provide specific Petition Application(s).
3. Make Checks payable to the City of Cooper City per the current Fee Schedule.

I. PROJECT DESCRIPTION – (Attach additional sheets if necessary)

A. Please provide a narrative description of the proposed site plan amendment, which is the subject of this review. Provide enough detail to adequately describe how this Amendment is changing the existing Site Plan.

The proposed site plan amendment is requested to allow the conversion of existing bank building into dental office . The building footprint will change , expansion of structure proposed is 4950sq ft. The amedment primarily reflects a change in use from instution to dental office.

II. PROJECT HISTORY

(List in chronological order any previous relevant development approvals). Attach addition page for the following:

Petition Number:	N/A
Resolution/Ordinance #	ORD. 86-2-1
Request:	REZONE TO B-2
Action:	APPROVED
Date:	2/11/1986

III. ADJACENT PROPERTIES

Adjacent Property:	Land Use Designation	Zoning Designation	Existing Use(s) of Property
NORTH	Residential Low density	PUD	Multifamily Homes
SOUTH	N/A	N/A	N/A
EAST	Commercial	B-2	Shopping Center
WEST	N/A	N/A	N/A

RECEIVED
Meeting Date: 11/16/2026 Item #5.
MAY 2 0 2026
CITY OF COOPER CITY

CITY OF COOPER CITY
COMMUNITY DEVELOPMENT DEPARTMENT /
PLANNING AND ZONING DIVISION

9090 SW 50 PLACE
COOPER CITY, FL 33328
(954) 434-4300

IV. COMPLIANCE - (Attach Additional Sheets if Necessary)

Is property in compliance with all previous conditions of approval and/or applicable Code requirements?

☑ Yes ☐ No If No, please explain: Yes. To the best of our knowledge, the property is currently in compliance with all previous conditions of approval and applicable City code requirements. Any upgrades or modifications required by the City during plan review and permitting will be as part of the proposed improvements.

V. TABULAR DATA

COMPLETE ALL DATA (INDICATING N/A IF NOT APPLICABLE)

PROJECT DATA	CODE REQUIREMENT	LAST COMMISSION APPROVAL	PROPOSED	± CHANGE
Acreage (Total Gross)				
Acreage (Total Net)	10	0.76	0.76	0
Lot Depth (Maximum)	NA			
Lot Width (Minimum)	NA			
Total Dwelling Units (DU'S)	NA			
Minimum Floor Area (sq. ft.)	NA	3,786.00	4,950.00	+1,164.00
Density	NA			
Total Sq. Footage		3,786.00	4,950.00	+1,164.00
Commercial (sq. ft.)		3,786.00	4,950.00	+1,164.00
Industrial (sq. ft.)	NA			
Other (sq. ft.)	NA			
Floor Area Ratio (FAR)	NA			
% Building Coverage	NA	11 %	15 %	+4%
Max. Bldg. Height (ft./stories)	45	26 ft / 1 stories	26 ft /1 stories	0
Impervious Surface Area	NA	68.4%	68.1%	+0.3
Open Space Area	20%	31%	32%	+1%
Total Parking Spaces	25	32	31	-1
Handicap Parking Spaces	2	2	2	0
# of Access Points/Roads	2	2	2	0
# of Loading Areas/Spaces				
Accessory Structures (sq. ft.)				
Setback – Front	75 ft	68.43 ft	68.43 ft (Exist.)	0
Setback – Rear	60 ft	10.63 ft / ? wall	10.63 ft (Exist.) / ? wall	0
Setback – Side Interior	60 ft	61.34 ft	61.34 ft (Exist.)	0
Setback – Side Corner	75 ft	64.66 ft	64.66 ft (Exist.)	0

30 on SP1.0

For Residential show tabular data on the site plan including: Total # of Dwelling Units (DUs); and Types of Units: # of Single Family (SF); # of Zero Lot Line (ZLL); # of Townhomes (TH); and # of Multi-Family (MF).

For other projects where it would be relevant provide on the SITE PLAN: # of Rooms; # of Seats; # of Beds; # of Children; # of Drive-Thru Lanes; in addition to: Recreation Area; Preserve Area; Civic Area; and Institutional Area.

CITY OF COOPER CITY
COMMUNITY DEVELOPMENT DEPARTMENT /
PLANNING AND ZONING DIVISION

9090 SW 50 PLACE
COOPER CITY, FL 33328
(954) 434-4300

MAY 26 2026
CITY OF COOPER CITY
PLANNING DIVISION

VI. APPLICANT'S STATEMENT OF JUSTIFICATION
(Attach additional sheets if necessary)

A. Reference relevant purposes, goals, objectives and policies from the City's Comprehensive Plan, which is available online at the City's web site (www.coopercityfl.org).

The proposed conversion of the exisiting bank building to a dental office is consistent with the goals and polcies of the City's Comprehensive Plan. The project supports the plans objectives related to economic development, adaptive reuse of existing commercial properties, and the provision of neighbohood-serving professional services.

B. That the proposed request is in compliance with the City's Code of Ordinances. Please specify if any variances are necessary for approval of the proposed site plan.

The proposed site plan amendment been designed to comply with all applicable provisions of the City's Code of Ordinances. Any minor technical adjustments identified during staff review will be addressed through the permitting process. No variances are anticipated at this time.

VIII. CONSENT STATEMENT
(Owner to complete if using agent/representative)

I/We, the aforementioned owner(s), do hereby give consent to _____ to act on my/our behalf to submit this application, all required material and documents, and attend and represent me/us at all meetings and public hearings pertaining to the request(s) and property I/we own described in the attached application. Furthermore, as owner(s) of the subject property, I/we hereby give consent to the party designated above to agree to all terms or conditions that may arise as part of the approval of this application for the proposed use.

Signature(s) of Owner(s): Chandy Samuel

Print Name(s): Chandy Samuel

IX. NOTARY

STATE OF Florida **COUNTY OF** Miami-Dade

The foregoing instrument was acknowledged before me this 18TH day of, May 20 26

By (Name of Person Acknowledging) CHANDY SAMUEL **She/he is personally known to me or has produced** _____ **as identification and did/did not take an oath.**

NOTARY PUBLIC SIGNATURE: Osniel Pacheco

Name – Must be typed, printed, or stamped) OSNIEL PACHECO

My Commission Expires: 08/22/2027

OSNIEL PACHECO
Notary Public - State of Florida
Commission # HH 412415
My Comm. Expires Aug 22, 2027
Bonded through National Notary Assn.

RECEIVED
Meeting Date: 11/16/2026 Item #5.
MAY 2 0 2026
CITY OF COOPER CITY
PLANNING DIVISION

CITY OF COOPER CITY
COMMUNITY DEVELOPMENT DEPARTMENT /
PLANNING AND ZONING DIVISION

9090 SW 50 PLACE
COOPER CITY, FL 33328
(954) 434-4300

X. SUBMITTAL CHECKLIST FOR SITE PLAN AMENDMENT REVIEW

QTY	REQUIRED	YES (√)
1	Completed Original General Application	✓ ☑
1	Completed Original Site Plan Amendment Application	✓ ☑
1	Original Site Plan (Signed by the Mayor)	☑
1	Certificate of Title, property deed or other proof of ownership	✓ ☑
14	Signed Surveys – 1 Signed and Sealed Survey	✓ ☑
14	Proposed Site Plan Amendments showing desired site plan changes	✓ ☑
14	Aerials Photos of subject site clearly delineating site boundary lines	✓ ☑

VI. STAFF USE ONLY

Petition #:	Staff Intake By:	Intake Date:	
Sufficiency Completed by:		Sufficiency Date:	

XII. COOPER CITY CODE

Sec. 24-67. SITE PLAN AMENDMENT - SUBMITTAL REQUIREMENTS

(a) Where a site plan has been previously approved by the City Commission and is proposed by the applicant or City to be amended (revised) in any manner, a revised site plan shall be submitted to the City.

(b) The revised site plan submission shall consist of the previously approved site plan signed by the Mayor and a separate drawing showing the desired changes and any other drawings or information as may be required by staff.

(c) The plan will be reviewed by staff and by the Planning & Zoning Board, who shall evaluate the proposed revision, and current development regulations. The Planning & Zoning Board shall then recommend approval, approval with conditions, or denial to the City Commission. The Commission shall issue a revised development order to approve, approve with conditions, or deny the revised site plan by development order.

Broward Sheriff's Office
Cooper City District
10550 Stirling Rd.
Cooper City, FL 33026

EXTERNAL MEMO

Date: 11-13-2026

To: Mr. Alex Rey
City Manager
City of Cooper City

From: Mr. Richard Brown
Cooper City District Chief
Department of Fire Rescue and Emergency Services

Subject: Fire Chief's Report – Commission Meeting November 16, 2026

The following is the Fire Chief's report for October 2026. The report highlights information pertinent to the city's fire safety concerns: Fire Rescue Incidents, Fire Apparatus / Station concerns, Fire Prevention, and Community Outreach.

I. FIRE / RESCUE INCIDENT REPORT

Fire / Hazardous Condition Related Incidents in Cooper City	81
Medical Related Incidents in Cooper City	209
Fastest Unit Response to Other Jurisdictions	32
Total Incidents	322

II. FASTEST UNIT RESPONSE / MUTUAL AID CALLS

Incidents where Cooper City units have responded to outside jurisdictions and incidents that outside agencies assisted Cooper City.

	Davie	Hollywood	Pembroke Pines	Totals
Cooper City units dispatched to outside jurisdiction	27	0	5	32
Outside agencies responded into Cooper City	5	0	2	7

III. INCIDENT RESPONSE SUMMARY

Total responses	Incident Responses < 6 min.	Priority 1 Incident Responses 6 - 9 min.	Priority 1 Responses > 9 min.	Lower Priority / Non-Emergent Responses	Fastest Unit Responses
322	158	77	5	50	32

IV. FIRE APPARATUS / STATION REPORT

APPARATUS SERVICE DAYS

Unit	Days In-Service	Days Out-of-Service
Q28	31	0
E28	31	0
R28	31	0
R228	31	0
DC28	31	0

New Quint 28 Update: The new Quint 28 was placed into service on October 6th, 2026

NEW Rescue 28 Update: The rescue vehicle was returned to the manufacturer. There are a few items that were discovered that require correction by the manufacturer. They are working on the repairs and preparing to submit the invoice.


V. FIRE PREVENTION

Construction Plans Reviewed	12
Annual Fire Inspections	89
New Business Inspections	1
Complaint Inspections	0
Construction Permit Inspections	22
FY Annual Inspections Completed	12.2%


VI. COMMUNITY OUTREACH REPORT (All events attended by Life Safety Educators and E28/Q28 crews unless otherwise noted)

- 10/6 - New Quint 28 Push-In Ceremony: BSO Command Staff & Station 28 crews
- 10/7 – Learning in Motion Preschool
- 10/8 – Cooper City High School Littlest Cowboys
- 10/8 – Leadership Broward Youth: Life Safety Educators, Station 28 Crews, & DC R. Brown
- 10/9 – Tree of Life Christian Academy
- 10/13 – Schott Communities
- 10/15 – Potential Christian Academy
- 10/15 – CERT Training Meeting: CERT members and DC R. Brown
- 10/16 – Cooper City Christian Preschool & Academy
- 10/17 – Schott's Community Run, Walk & Roll: CERT members & DC R. Brown
- 10/21 – Primrose School of Cooper City
- 10/22 – Leadership Broward Adults: Life Safety Educators, Station 28 Crews, & DC R. Brown
- 10/24 – Cooper City Fall Fest: Life Safety Educators, Station 28 Crews, & DC R. Brown
- 10/26 – Griffin Elementary
- 10/27 – Nur UL Islam Academy
- 10/28 – The Learning Experience
- 10/31 – Family Fun Day (Christ the Rock Community Church): Life Safety Educators, Station 28 Crews, & DC R. Brown

VII. Total Response by Incident Type

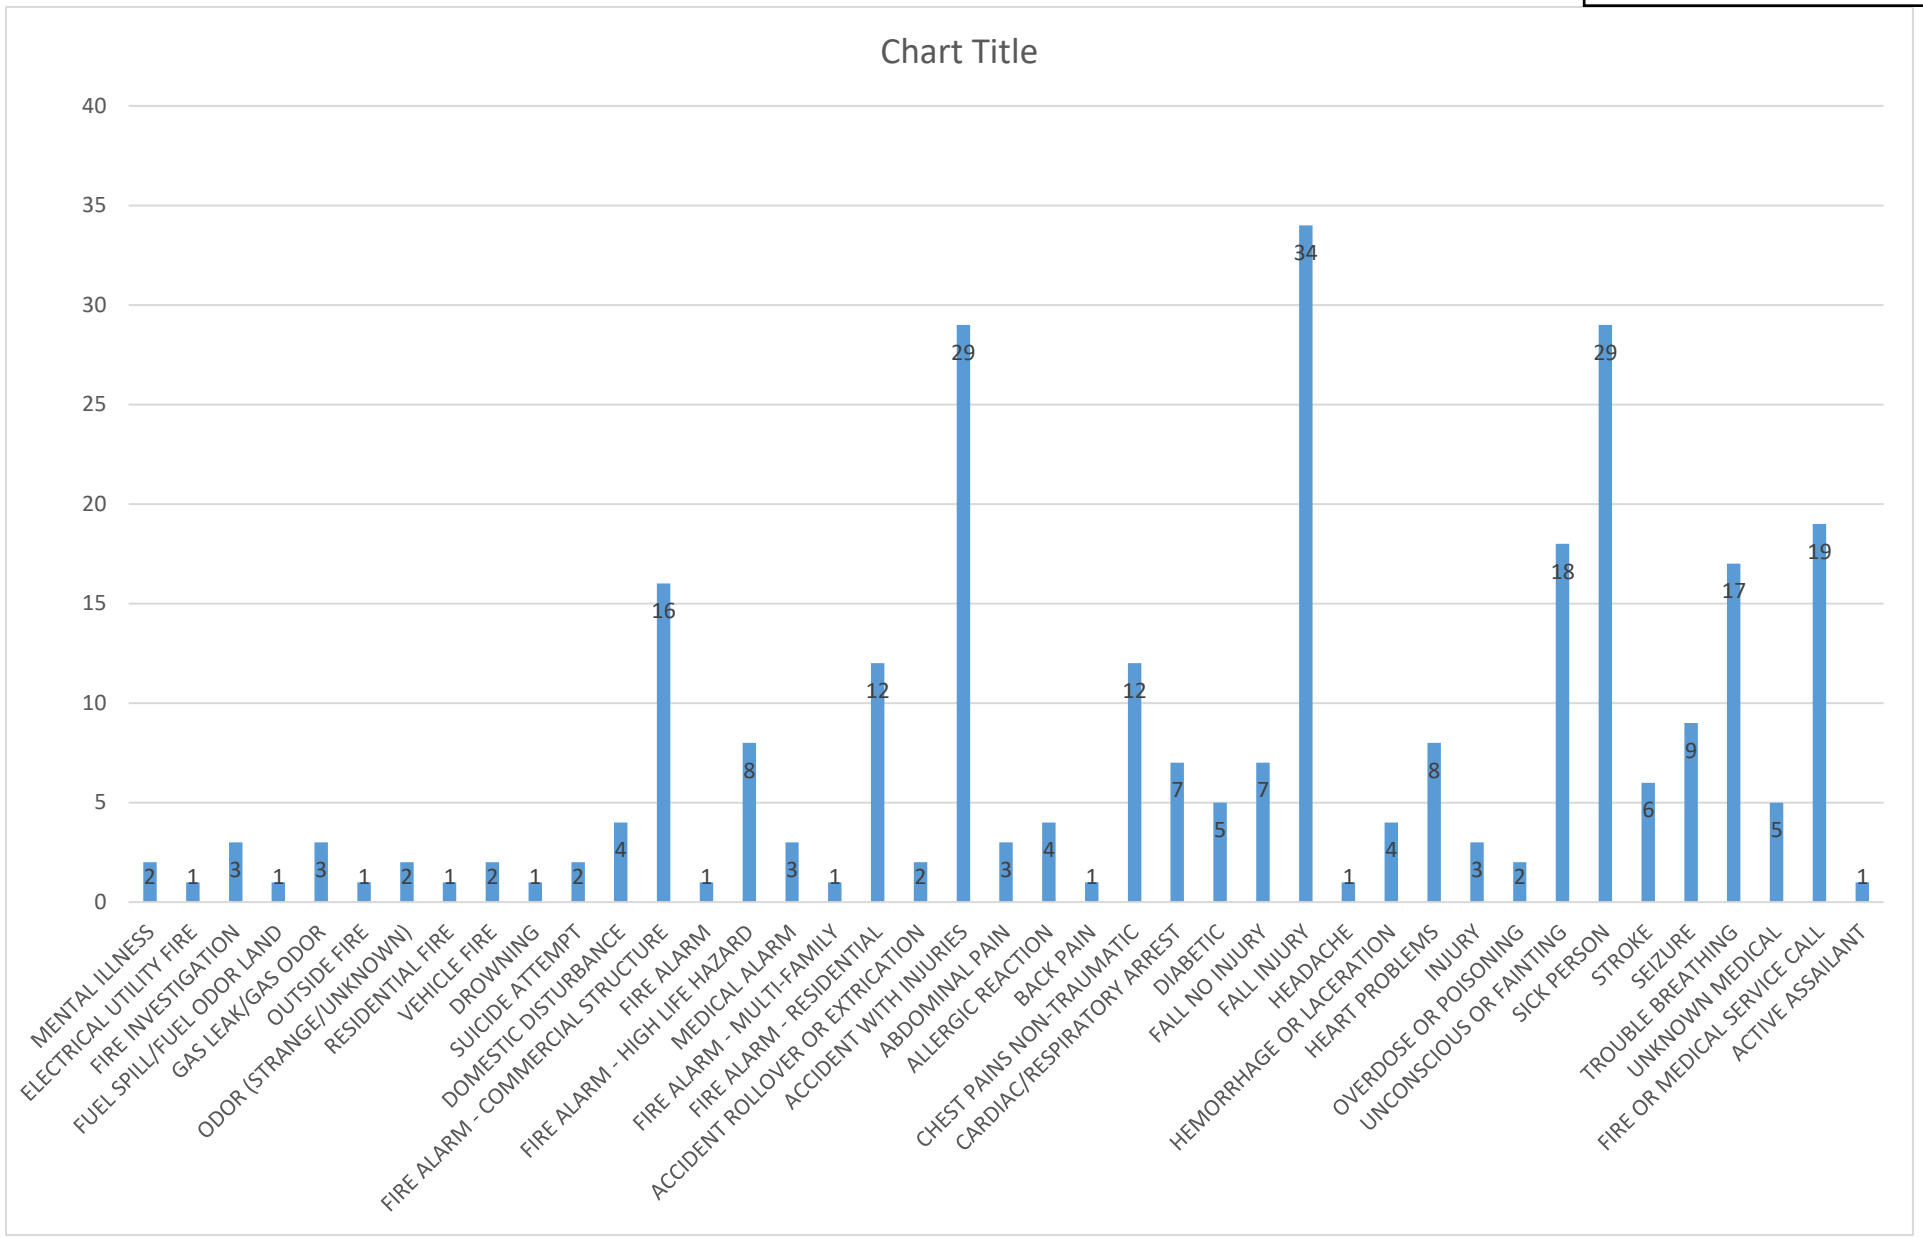

VIII. Map of Response Time Outliers

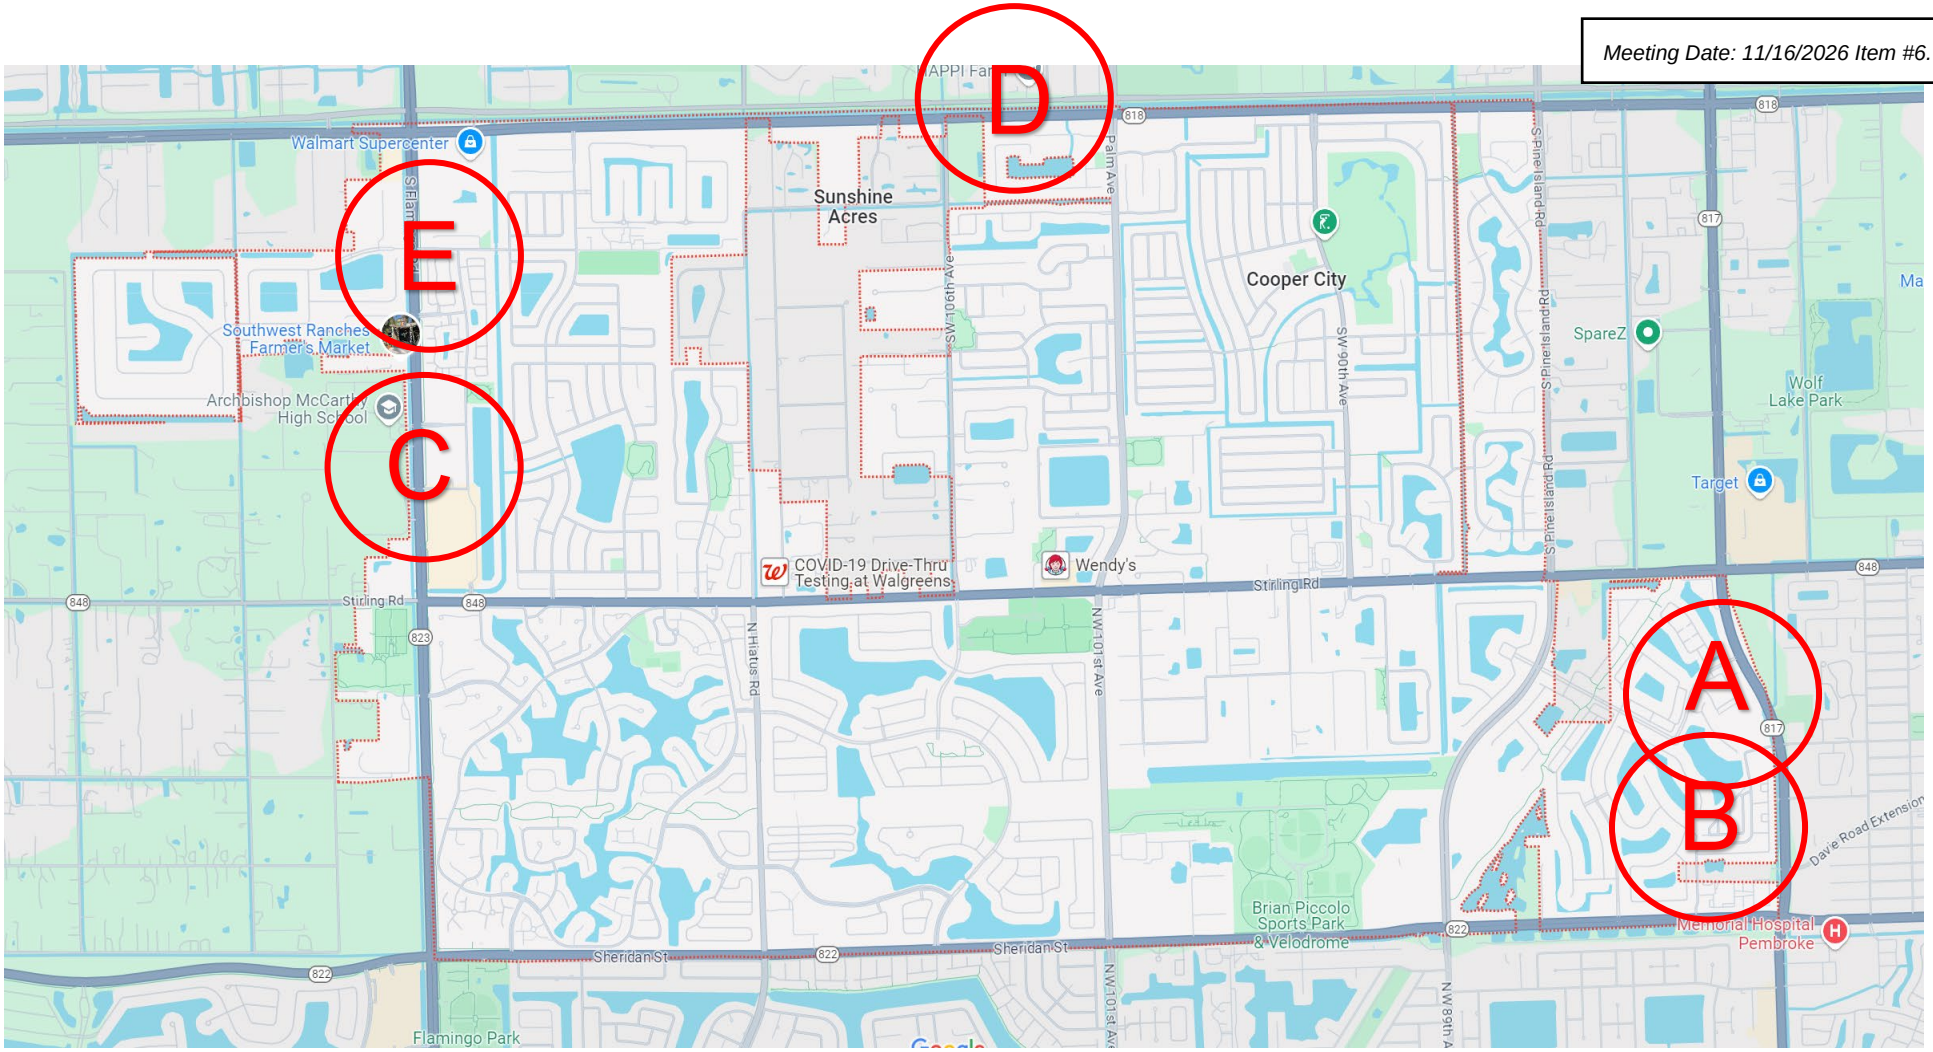

Cause for Delayed Response	Response Time	Time of Day	Type of Incident
A. Distance	09:05	12:53	Medical
B. Distance	09:40	23:58	Medical
C. Distance	09:28	06:24	Medical
D. Reported/Actual Location Differential	10:22	20:06	Vehicle Fire
E. Distance	11:09	11:08	Medical

City of Cooper City

Police Chief's Monthly Report
Submitted to the City Manager
October 2026

EXECUTIVE SUMMARY

During October 2026, the Cooper City District responded to 2,389 calls for service, a 6% increase from September and 3% compared to October 2025. Police service calls accounted for 1,225 incidents (51%). Zones 1602 and 1604 recorded the highest patrol workload hours, with peak call activity between 7:00 a.m. and 11:00 a.m. Average Priority 1 response times were 2 minutes and 47 seconds.

Deputies completed 131 written reports, including 58 criminal and 73 non-criminal reports, representing a 2% increase from September and a 3% decrease compared to October 2025. Notable investigations included the arrest of an individual accused of creating a fraudulent $1,500 check using another person's personal information and persuading an elderly roommate to deposit it.

Traffic safety remained a priority throughout October. Deputies responded to 75 traffic crashes, including 23 involving injuries and 16 hit-and-run incidents. No fatalities were reported. Deputies issued 171 citations and 525 written warnings, with speeding and stop-sign violations among the most frequently documented offenses. Enforcement efforts continued at locations generating recurring traffic safety concerns.

The Real-Time Crime Center (RTCC) continued supporting patrol operations and investigations while advancing the Genetec camera system migration. During a counterfeit currency investigation at a local business, RTCC personnel recovered and extensively analyzed surveillance footage, identified a previously unknown suspect, and developed investigative leads involving a vehicle and license plate. These efforts supported a multi-jurisdictional investigation involving the U.S. Secret Service and Miami Gardens Police Department, ultimately contributing to the suspect's arrest in Miami-Dade County while in possession of additional counterfeit currency. The RTCC also deployed its surveillance trailer during the City's Fall Festival, providing additional monitoring and situational awareness.

Community engagement remained a priority, with deputies participating in catalytic converter theft prevention, Clergy Appreciation Brunch, Youth and Adult Leadership Broward visits, Crafting with Cops, school outreach, and senior micromobility education. Personnel also supported the City's Fall Festival and Halloween safety initiatives, distributing reflective bands and glow sticks to promote pedestrian and child safety.

Citizen Observer Patrol volunteers contributed 376 hours, traveled 577 patrol miles, and conducted 72 house-of-worship patrols, representing an estimated service value of $20,089.68. Code Enforcement personnel continued addressing property maintenance, parking, and ordinance-related concerns through inspections, warnings, citations, and compliance efforts.

The district remains focused on timely emergency response, proactive traffic enforcement, criminal investigations, and addressing community concerns while maintaining a strong partnership with City leadership.

Sheriff Gregory Tony, Ph.D.

City of Cooper City

Police Chief's Monthly Report
Submitted to the City Manager
October 2026

CALLS FOR SERVICE

TREND ANALYSIS


In October 2026, Cooper City experienced the following changes in calls for service:

MONTH-OVER-MONTH: Increased 6% from 2,252 to 2,389 since September 2026.

YEAR-OVER-YEAR: Increased 3% from 2,325 in October 2025 to 2,389 in October 2026.

ZONE ANALYSIS

The highest concentration of calls for service occurred in Zones 1602 and 1604, with activity primarily driven by police service calls, traffic related activity, and miscellaneous incidents.

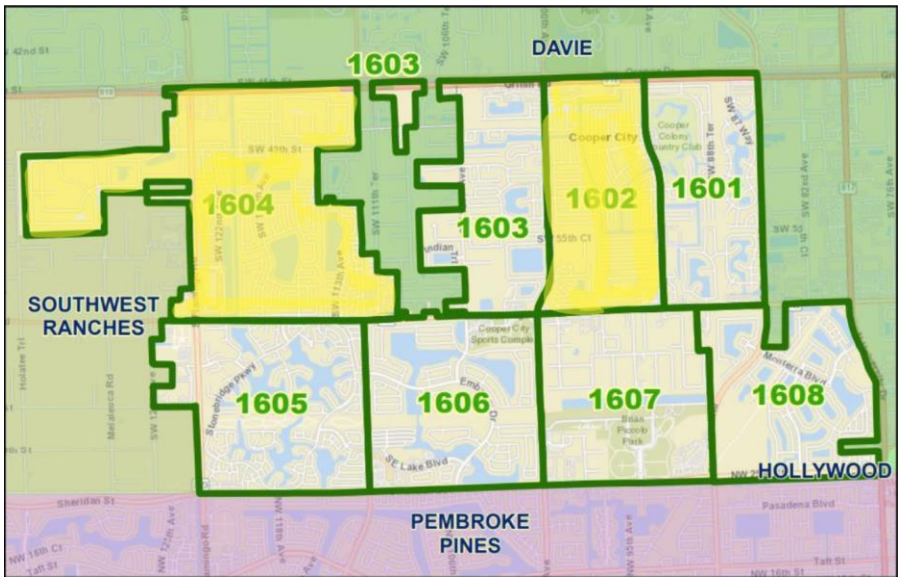

TIME OF DAY

Calls for service peaked between **7:00 a.m.** and **11:00 a.m**. due to police service calls and traffic enforcement.

CALLS FOR SERVICE Continued

GEOGRAPHIC LOCATION

The locations generating the highest volume of calls for service (including deputy-initiated patrols) were:

- Pioneer Middle School (48)
- Stirling and Hiatus traffic enforcement (45)
- Flamingo West Park (45)
- Cooper City Elementary (44)
- Cooper City High School (39)

DAY OF WEEK

In October 2026, overall activity was the highest on **Thursdays** and **Saturdays**, accounting for **793** calls for service, mostly consisting of police service calls and traffic enforcement.

TYPE OF CALL

Police service calls continued to represent the largest share of activity, totaling **1,225** calls and accounting for **51%** of all calls for service. This was followed by traffic related calls and enforcement activity, which totaled **627** calls and represented **26%** of overall call volume.

Sheriff Gregory Tony, Ph.D.

City of Cooper City

Police Chief's Monthly Report
Submitted to the City Manager
October 2026

REPORTED INCIDENTS

REPORT TREND ANALYSIS

131 TOTAL WRITTEN REPORTS

During October of 2026, Cooper City generated a total of **131** written reports, representing a **2% increase** from September of 2026 (129) and a **3% decrease** (135) year-over-year.

Of the **131** written reports in October 2026, **58** (44%) of them were criminal in nature and **73** (56%) were non-criminal.

CRIMINAL REPORTS

PROPERTY CRIMES		PERSON CRIMES		OTHER CRIMES	
Auto Theft	2	Battery	13	Trespassing	1
Burglary Conveyance	2	Elderly Abuse	1	Violation of Court	2
Burglary Residence	1	Stalking:	1		
Criminal Mischief:	4	Threats/Intimidation	3		
Fraud:	10				
Recovered Stolen Vehicle	1				
Theft	17				

NON-CRIMINAL REPORTS

PUBLIC ASSISTANCE		REPORTS & PROPERTY		INVESTIGATIVE	
Assist Other Agency	4	Property Damage:	2	DCF Report:	6
Animal Bite	2	Information Report	26	Missing Person	1
Baker/Marchman Act	8	Found Property	3	Suspicious Person	1
City Ordinance	14			Suspicious Incident	3
Fire	1			Death Investigation	2

Please note: Report counts reflect the number of reports taken. Some incidents may involve multiple offenses or applicable categories. Totals may not equal the sum of individual categories.

Sheriff Gregory Tony, Ph.D.

City of Cooper City

Police Chief's Monthly Report
Submitted to the City Manager
October 2026

ARRESTS

26
TOTAL ARRESTS
⬇10%
vs. OCTOBER 2025 (29)

271
YEAR TO DATE
⬇2%
vs. 2025

ARREST CLASSIFICATION

Felony	11
Misd.	15
Adult	23
Juvenile	3

TOP ARREST CATEGORIES

Domestic Violence Related	13
Larceny	3

CASE HIGHLIGHT

A Bounced Check Reveals a Fraud Scheme

A woman who deposited a $1,500 check as a favor to a former roommate was left with a negative bank balance after the check bounced. Investigators used bank records, surveillance footage, and text messages to trace the alleged fraud, leading to the arrest of the offender on October 9th.

The investigation began when the woman told deputies that the offender presented the check as a payment from a customer and asked the victim to deposit it into her own account, allegedly due to an impending divorce. Believing the check was legitimate, she agreed and gave the offender access to her debit card to withdraw the money as it became available. By the time the bank returned the check for insufficient funds, the account was short nearly the entire $1,500.

Investigators discovered surveillance footage of the offender printing the check at an office store, and subsequently conducting multiple withdrawals from the victim's account. The check was found to be in the name of another victim, who was unaware a check had been printed in her name. Investigators uncovered text messages in the offender's phone outlining the attempted scheme convince the victim to unknowingly deposit a fraudulent check.

Sheriff Gregory Tony, Ph.D.

City of Cooper City

Police Chief's Monthly Report
Submitted to the City Manager
October 2026

Real-Time Crime Center (RTCC)



During October, the Real-Time Crime Center (RTCC) continued enhancing its capabilities through camera system migrations to Genetec, troubleshooting, and restoring camera coverage. RTCC personnel provided real-time intelligence to patrol deputies, improving operational efficiency and availability for additional calls. The RTCC also supported Traffic and Criminal Investigations by developing investigative leads and assisting with ongoing cases. Additionally, the RTCC provided real-time monitoring during the 2026 Fall Fest, utilizing its surveillance trailer to enhance situational awareness and provide an additional layer of safety for attending families and children. These collective efforts reinforced the RTCC's value as a force multiplier in enhancing public safety throughout Cooper City.

Real-Time Crime Center Helps Track Counterfeit Cash Suspect

An investigation began at a local business in Cooper City after an unidentified suspect attempted to make a purchase using counterfeit currency and left the scene prior to law enforcement's arrival. A second suspect subsequently attempted a similar transaction at the same business and was arrested at the scene.

The Real-Time Crime Center (RTCC) assisted by responding to the business and retrieving surveillance footage that business personnel were unable to export. Through extensive video analysis and the use of RTCC investigative resources, personnel successfully identified the first suspect and developed additional leads. Surveillance footage also captured the suspect exiting and reentering a vehicle, prompting RTCC personnel to investigate and identify a potential matching vehicle and license plate.

These investigative leads supported a multi-jurisdictional effort involving the U.S. Secret Service and Miami Gardens Police Department, ultimately leading to the first suspect being located and arrested in Miami-Dade County while in possession of additional counterfeit currency. During the arrest, the suspect was also confirmed to be a passenger in the same vehicle previously identified by RTCC personnel, bearing the matching license plate.

This case highlights the RTCC's role in developing actionable intelligence, supporting successful arrests, and strengthening interagency collaboration beyond jurisdictional boundaries.

Sheriff Gregory Tony, Ph.D.

City of Cooper City

Police Chief's Monthly Report
Submitted to the City Manager
October 2026

TRAFFIC

CRASH ANALYSIS

75 TOTAL TRAFFIC CRASHES In October 2026, there were **75** total crashes, a decrease of **3%** since last month.	**22** of the total crashes occurred in parking lots, accounting for **29%** of the total crashes.	**16** of the total crashes occurred in parking lots, accounting for **21%** of the total crashes.

TRAFFIC CRASHES

TOTAL CRASHES	**75**
Injury	**23**
Non-Injury	**52**
Fatal	**0**
Hit and Run	**16**

Please note: Crash classifications are not mutually exclusive. A single crash may involve multiple injuries or other reportable factors.

TOP CRASH LOCATIONS

S Flamingo Rd / Griffin Rd	**4**
Embassy Dr / Sheridan St	**4**
S Flamingo Rd / SW 55th St	**3**
Pine Island Rd / Sheridan St	**3**
Hiatus Rd / Sheridan St	**3**

TRAFFIC VIOLATIONS

TOTAL VIOLATIONS

Citations Issued	**171**
Warnings Issued	**525**
DUI Arrests	**0**

TOP THREE VIOLATIONS

1	**Speeding**	**135**
2	**Ran Stop Signs**	**118**
3	**No Proof of Insurance**	**50**

COMMUNITY POLICING INITIATIVES

COMMUNITY ENGAGEMENT & EVENTS RECAP

Catalytic Converter Theft Prevention Event. October 3rd. The Cooper City District hosted a catalytic converter theft prevention event, providing residents with an opportunity to take proactive measures to protect their vehicles from theft. The initiative promoted crime prevention through etching the catalytic converter with the cars VIN number for recovery in the event the catalytic converter is stolen. In addition, the catalytic converter is marked with a high-heat spray paint as a deterrent.

Clergy Appreciation Brunch. October 6th. The Cooper City District hosted its Clergy Appreciation Brunch, bringing together local faith-based leaders to strengthen relationships and encourage open communication. Discussions included emergency preparedness, establishing points of contact, and opportunities for continued collaboration between local religious organizations and law enforcement.

Youth Leadership Broward Visit. October 8th. The Cooper City District welcomed Youth Leadership Broward participants for an educational visit highlighting law enforcement operations and community policing. The visit provided participants with insight into the responsibilities of district personnel while encouraging positive interactions between local youth and law enforcement.

Cooper City Elementary Walkapalooza. October 9th. Cooper City District deputies and Citizens Observer Patrol (COP) members participated in Cooper City Elementary's Walkapalooza, engaging with students, families, and school personnel. The event provided an opportunity to promote pedestrian safety and strengthen positive relationships between law enforcement and the school community.

Petal It Forward. October 14th. The Cooper City District participated in Petal It Forward in partnership with De La Flor, distributing flowers throughout the community to promote kindness and positive interactions. The initiative provided an opportunity for deputies to engage with residents in an informal setting.

Get the Scoop – Cooper City Christian Academy. October 16th. The Cooper City District hosted a Get the Scoop event at Cooper City Christian Academy, providing students with an opportunity to interact with deputies in a relaxed and welcoming environment, while enjoying a sweet treat.

Crafting with Cops – Halloween Tissue Paper Craft. October 21st. The Cooper City District hosted its monthly Crafting with Cops event, featuring a Halloween-themed tissue paper craft. The activity provided participants with an opportunity to interact with deputies in a creative and welcoming environment. This month's crime prevention topic covered Halloween Safety.

Sheriff Gregory Tony, Ph.D.

City of Cooper City

Police Chief's Monthly Report
Submitted to the City Manager
October 2026

COMMUNITY ENGAGEMENT & EVENTS RECAP

Adult Leadership Broward Visit. October 22nd. The Cooper City District welcomed Leadership Broward participants for an educational visit highlighting district operations, law enforcement responsibilities, and community policing initiatives.

Get the Scoop – Residences at Monterra. October 22nd. The Cooper City District hosted a Get the Scoop event at the Residences at Monterra, providing residents with an informal opportunity to meet and engage with deputies. The event encouraged open communication, allowed residents to connect with the Crime Prevention Deputy. The Crime Prevention Deputy discussed Bitcoin scams with attendees and provided them with tips on how to recognize these types of scams.

BrightStar Credit Union Trunk-or-Treat – Park, Walk & Talk. October 23rd. Cooper City District deputies participated in BrightStar Credit Union's Trunk-or-Treat event through the district's Park, Walk & Talk initiative. Deputies engaged with families and attendees, providing a visible and approachable law enforcement presence.

Little Rascals Academy Halloween Event – Park, Walk & Talk. October 23rd. Cooper City District deputies attended Little Rascals Academy's Halloween event as part of the Park, Walk & Talk initiative. The visit provided an opportunity to interact with children, families, and staff, while providing law enforcement presence.

Cooper City Fall Festival. October 24th. The Cooper City District participated in the City's annual Fall Festival, engaging with residents and families throughout the event. Deputies maintained a visible community presence while interacting with attendees and providing important Halloween safety information.

Senior Safety Seminar – Micromobility Safety Presentation. October 27th. The Cooper City District conducted a micromobility safety presentation for the City's Active Seniors group. The presentation addressed electric bicycles, electric scooters, applicable Florida laws, safe operation, and traffic safety considerations. Attendees received educational information designed to increase awareness and promote safer travel throughout the community.

Little Dreamers Visit. October 27th. The Cooper City District visited Little Dreamers, a program serving children with special needs, providing an interactive experience featuring specialized BSO units and equipment. The visit allowed children to engage with deputies, explore law enforcement equipment, and participate in an educational experience.

Christ the Rock Family Fun Day & Family Fun Night. October 31st. The Cooper City District Deputies and Citizen Observer Patrol participated in Christ the Rock's Family Fun Day and Family Fun Night, engaging with attendees and distributing child identification kits to families. The events provided an opportunity to promote child safety awareness and share valuable safety resources.

COMMUNITY POLICING INITIATIVES CONTINUED

SOCIAL MEDIA & COMMUNITY EDUCATION HIGHLIGHTS

Domestic Violence Awareness. Shared educational messaging during Domestic Violence Awareness Month to raise awareness of domestic violence, encourage recognition of warning signs, and provide information on available resources and support services for individuals and families affected by abuse.

Anti-Bullying Awareness. Promoted bullying prevention through educational messaging emphasizing kindness, respect, recognizing bullying behaviors, and encouraging students and parents to report concerning incidents and support safe school environments.

Auto Burglary Prevention. Shared vehicle burglary prevention reminders encouraging residents to lock their vehicles, remove valuables, avoid leaving belongings in plain sight, and report suspicious activity to help reduce opportunities for theft.

Petal It Forward Initiative. Highlighted the district's participation in the Petal It Forward initiative, showcasing positive interactions between deputies and community members through the distribution of flowers and promoting kindness, community connection, and positive relationships with law enforcement.

Halloween Safety Messaging. Shared Halloween safety reminders emphasizing pedestrian visibility, safe trick-or-treating practices, driver awareness, costume safety, and parental supervision to help ensure a safe and enjoyable Halloween for children and families throughout the community.

Community Event Recaps. Highlighted the district's participation in community outreach events, school visits, educational presentations, and seasonal activities. Shared event recaps showcasing positive interactions between deputies and residents while reinforcing the district's commitment to community engagement and public safety education.

Traffic Alerts. Provided timely traffic advisories regarding vehicle crashes, roadway closures, and traffic disruptions affecting Cooper City and surrounding areas. Updates encouraged motorists to exercise caution, utilize alternate routes when necessary, and remain informed of changing roadway conditions.

PUBLIC SAFETY HIGHLIGHT – HALLOWEEN SAFETY AWARENESS

Throughout October, the District emphasized Halloween safety through proactive community outreach and education. Personnel distributed Halloween trick-or-treat bags featuring important safety tips, along with glow sticks and reflective bands to help increase the visibility of children. Deputies and volunteers also engaged with residents to discuss pedestrian safety, safe trick-or-treating practices, and the importance of remaining alert in residential neighborhoods.

Sheriff Gregory Tony, Ph.D.

City of Cooper City

Police Chief's Monthly Report
Submitted to the City Manager
October 2026

CITIZEN OBSERVER PATROL (COP)

The Citizen Observer Patrol (COP) is a volunteer program that enhances the safety and quality of life in our community through high-visibility patrols and public safety initiatives.

PROGRAM IMPACT AT A GLANCE

577	72	376	$20,089.68
MILES VEHICLE PATROL	**PATROLS AT HOUSES OF WORSHIP**	**HOURS VOLUNTEERED**	**ESTIMATED VALUE TO THE CITY**

PUBLIC SAFETY INITIATIVES

- Halloween Safety Tips
- Auto Burglary Prevention
- See Something, Say Something

EVENT PARTICIPATION

- Catalytic Converter Event
- Clergy Brunch
- Walk-A-Palooza
- Get the Scoop
- Crafting with Cops
- Trunk-or-Treats
- Fall Festival
- Baudhuin Preschool Event
- Christ the Rock Family Fun Day/Night

TRAINING AND READINESS

- Situational Awareness when at Home & in the Neighborhood.
- Autism Awareness Education.
- First Aid Training.

Thank you to our dedicated volunteers for their continued commitment to keeping Cooper City safe!

Sheriff Gregory Tony, Ph.D.

City of Cooper City

Police Chief's Monthly Report
Submitted to the City Manager
October 2026

CODE ENFORCEMENT

197

Total Code Enforcement Activities

Compliance First Approach: In October, **67%** of code enforcement activity (127 of 190) involved education and warnings rather than formal enforcement. Formal action was reserved mainly for violations that remained unresolved.

TOTAL ENFORCEMENT ACTIVITY

EDUCATION & WARNINGS		FORMAL ENFORCEMENT		PERMITS	
Courtesy Notices	**90**	Notices of Violation	**39**	Special Event Permits	**7**
Civil Citation Warnings	**29**	Civil Citations	**16**		
Verbal Warnings	**8**	Parking Citations	**4**		
		Magistrate Referrals	**4**		

MOST COMMON VIOLATIONS

- Potholes – Royal Ranches
- Licensed Business Tax Receipts
- Sidewalk Maintenance
- Landscape Maintenance
- PODS

MONTHLY NOTES

- Seven special event permits issued for Halloween events
- Enhanced Budget account closed for code sweeps in October
- Landscaping at 6–7 commercial properties nearing completion
- Inspectors attended the G.C.A.S.E. seminar on rental housing safety, common code violations and compliance
- Staffing was reduced during the month due to extended illness

COMMENDATIONS

COMPASSIONATE SERVICE	DEP. ALONGI & DET. ENCINA



Det. Encina and Dep. Alongi were commended for the compassion they demonstrated while investigating a reported theft. The team responded to a woman who was living in her vehicle and became the victim of a financial crime. While the criminal investigation continued, the deputies recognized the victim's immediate needs, contributing their own money and connecting her to longer-term support.

PROFESSIONAL DEVELOPMENT	INSPECTOR REALE



This month, Inspector Reale attended F.A.C.E. Officer Safety & Field Applications training earned certification in all areas of code enforcement, a rare accomplishment. Congratulations!

CITY OF COOPER CITY
CITY COMMISSION REGULAR MEETING
Tuesday, October 27, 2026 at 6:30 PM
City Hall Auditorium | 9090 SW 50th Place

MINUTES

PLEDGE OF ALLEGIANCE
The Pledge of Allegiance was recited.

ROLL CALL
City Clerk Tedra Allen conducted the roll call. Present were Mayor James Curran and Commissioners Ryan Shrouder, Jeremy Katzman, Lisa Mallozzi, and Jason Smith.

CHANGES TO AGENDA/EMERGENCY MATTERS
The City Manager reported no changes or emergency matters to the agenda.

PROCLAMATIONS/PRESENTATIONS

1. **Business Spotlight Awards – First and Second Quarter**

Commissioner Smith presented the Business Spotlight Awards on behalf of the Mayor's initiative recognizing small businesses in Cooper City.

First Quarter award recipients included JMR Jewelry, which received the Community Leader Award; Florida Nursery Mart, which received the Sustainability Award; De La Flora Florist and Garden, which received the Legacy Business Award; and Techy Cooper City, which received the Small Business Award.

Second Quarter award recipients included Jeremiah's Italian Ice Cream, which received the Community Leader Award; Pet Evolution, which received the Emerging Business Award; Electric Flamingo Tattoo Company, which received the Small Business Award; Park Avenue Gymnastics, which received the Legacy Business Award for 29 years in Cooper City; and Tin Cup, which received the Major Business Award.

2. **Pet of the Week**

Commissioner Mallozzi presented Missy, a five-year-old cat available through the Humane Society of Broward County. She described Missy's temperament, preference for a quiet home, and compatibility with older children and other cats, and encouraged interested parties to complete the adoption application.

3. **Flamingo Greenway Trail Project Presentation**

Modeline Acreus, Project Manager at FDOT, and Corinn Beam of Kimley-Horn presented the Flamingo Greenway Feasibility Study. They explained that the SUN Trail program supports connected pedestrian and bicycle corridors and that Broward County's Flamingo Greenway proposal was selected for funding in 2024. The feasibility study began in 2025 and was expected to conclude in December 2026.

The approximately 11-mile study corridor extends along Flamingo Road from NW 202nd Street to the New River Greenway north of Interstate 595 and spans six municipalities. Approximately 2.4 miles fall within Cooper City. Proposed improvements include a 12-foot shared-use path, enhanced intersection and driveway crossings, and a separate pedestrian bridge west of the existing roadway bridge at the South New River Canal. The proposed path between Taft Street and Griffin Road would run between the canal and the roadway, while retaining existing traffic and bicycle lanes.

Presenters identified preliminary engineering in fiscal year 2028 and construction in fiscal year 2031 as the anticipated next phases. They estimated annual maintenance at approximately $30,000 per mile, with maintenance responsibilities and an agreement still to be developed with Broward County and affected municipalities.

Commissioner Smith asked whether the pedestrian bridge would resemble nearby greenway bridges. The consultants said detailed design was premature but cited New River Greenway bridges as a general reference. Commissioner Mallozzi questioned whether the proposed greenway alignment was physically feasible within the available space along Flamingo Road. She explained that after learning of the project, she visited portions of the corridor and stopped to examine the conditions firsthand. Based on those observations, she doubted that the distances and space shown in the preliminary drawings could accommodate the proposed trail. She also raised safety concerns about placing pedestrians and bicyclists close to fast-moving traffic, particularly where separation from the roadway appeared limited. Although supportive of recreational opportunities, she questioned how the proposed configuration could be safely accommodated under existing conditions. Commissioner Mallozzi also expressed concern about the preliminary maintenance estimate of approximately $30,000 per mile annually, questioning why maintaining less than two and one-half miles would cost approximately $75,000 per year. The consultants said

the preliminary alignment followed applicable Florida design standards and that detailed design would occur later. Commissioner Katzman requested confirmation that the consultants used recognized engineering standards; the consultants confirmed they had.

The City Manager stated that City crews already working nearby could maintain the corridor more economically than an outside provider. A County representative explained that an interlocal agreement could allow the City to choose its maintenance method, provided the City maintained the corridor. Commissioner Shrouder asked what decisions the Commission could make at this stage. Staff and counsel clarified that the presentation was informational and that an agreement would return for consideration. The City Manager confirmed that, if undertaken by the City, maintenance would cover the corridor rather than be assigned to adjacent schools or to Country Glen.

LAND DEVELOPMENT MATTERS

Resolutions

4. **Resolution 26-55 – Variance Petition PZ26-0301 for Stirling Property Investment, LLC, 8631–8861 Stirling Road (Agenda Item under Land Development Matters)**

The City Attorney introduced Resolution 26-55, which concerns a parking variance requested by Stirling Property Investment LLC for the shopping center generally located at 8631–8861 Stirling Road. He identified the matter as quasi-judicial, requested the required disclosures, and administered an oath to the staff presenter and the applicant representative. Commissioners disclosed ex parte communications. Commissioner Smith stated he had not received campaign contributions. Commissioner Mallozzi stated she had spoken with the petitioner and Hope Calhoun and did not believe she had received any recent campaign contributions. Commissioner Katzman stated he received no contributions and received a voicemail from Hope Calhoun. Commissioner Shrouder stated he received no contributions from anyone related to the item. Mayor Curran received a personal contribution from Hope Calhoun and spoke with her.

Community Development Director Chockley presented the history of the Stirling Town Center, noting that it was originally approved in 2002 as a retail center with a parking ratio of 1 space per 200 square feet. In 2011, a variance reclassified the center as a shopping center without increasing the parking count. The petitioner proposed leasing 961 square feet of vacant space within the Center to Eliyahu Hanavi Synagogue, which would increase required parking from 284 to 293 spaces and require a variance for 9 spaces. Staff noted a current code violation because the synagogue had been operating for approximately one year without building department approval or a tax receipt license. The matter had been before the magistrate, with the most recent hearing on October 6. The Planning and Zoning (P&Z) Board recommended approval 8-0 on October 5.

Applicant's counsel, Sarah Thompson of Miskel Backman, LLP, presented the request and explained that the synagogue occupies 961 square feet and is a permitted use under the B2 zoning classification. She described the hours of operation as sunrise to shortly after services, then sundown services, and noted that during Shabbat and the high holidays, congregants customarily walk to services. Staff would record a cross-parking agreement providing an additional 68 spaces from the adjacent Dollar Tree property upon approval.

Commissioner Shrouder questioned whether the variance criteria were met and expressed concern that small parking variances required the full quasi-judicial commission process. He suggested that staff explore an administrative approval process for similar situations. Staff indicated that the code could be amended to provide more administrative flexibility. Commissioner Shrouder also raised concerns about ensuring the variance was limited to the synagogue use, noting past instances in which approved conditions were not reflected in recorded documents. The City Attorney confirmed that language could be added to limit the variance to this operator and operation plan.

Commissioner Katzman stated that the situation was a good example of when a variance should be granted. While the assembly use on paper created a parking issue, in reality the congregants walk, so there was no actual parking impact. He moved to approve the item, contingent on restricting it to Eliyahu Hanavi Synagogue.

Commissioner Smith asked staff to confirm whether the P&Z Board had heard the same information before its 8-0 vote, and staff confirmed. Commissioner Smith also asked about the consequences at the magistrate level; staff explained that upon approval, the applicant could apply for a tax receipt and interior build-out permits, and if denied, the magistrate would initiate fines until operations ceased. Commissioner Smith noted that he had not received any complaints during the synagogue's period of operation. He also highlighted Commissioner Shrouder's suggestion to create a simpler administrative process for similar applications going forward.

No members of the public were sworn in to speak on this item.

Motion: Commissioner Katzman made a motion to approve Resolution 26-55, a nine-space parking variance for Stirling Property Investment, LLC, contingent upon the variance being restricted to the Eliyahu Hanavi Synagogue. Seconded by Commissioner Mallozzi, which prevailed unanimously by 5-0 roll call vote.

Commissioner Shrouder voted yes but stated on the record it was against his principle because he wanted the underlying ordinance changed to allow administrative approval of such variances.

PUBLIC SPEAKING

Mark Gonzalez Hoffmann, a former professional soccer player with nearly 20 years of professional experience, including international play for Chile, addressed the Commission regarding youth soccer development. He said South Florida lacked proper player-development infrastructure and expressed his commitment to participating in a program in Cooper City that would develop youth through discipline, perseverance, and values rather than treating sport purely as a business.

Alfredo Martinez, a Cooper City resident of 13 years, spoke regarding a soccer proposal titled Cooper City United FC that had been submitted to the City Manager. He explained that the proposal originated from concern that the Optimist facility use agreement might be terminated and was restructured as a nonprofit offering a high-level competitive soccer program complementary to the Optimist Club, including access to the Elite Clubs National League (ECNL). He stated that the proposal sought to serve families seeking opportunities beyond the existing program.

Mark Feiman addressed the Commission regarding the soccer proposal. He stated that most current Optimist travel coaches he spoke with saw value in a higher-level competitive program but recognized the current families were satisfied with the existing program. He noted that conversations with Optimist Club President Sam Saad indicated collaboration was not a priority for the Optimist Club at this time. He highlighted gaps in the current program, including the absence of certain age-group teams, and urged the Commission to allow a complementary program to serve residents not currently served.

Angel Rodriguez, a Cooper City resident, expressed concern about the proposal's relationship with a private soccer operator, pricing, and whether the arrangement would primarily serve business interests. He discussed other communities' experiences as he understood them and supported maintaining accessible local soccer opportunities.

Nhu Beteta addressed the Commission in support of the Optimist travel soccer program. She stated that she had three children playing travel soccer at about $500 per child per year and that comparable programs proposed by other entities would cost her family $3,000 to $5,000 per child annually. She urged the Commission not to entertain outside offers and to continue working with the Optimist Club.

Danny Ortiz addressed the Commission, reminding members of the consensus reached at the October 13 meeting to continue working with the Optimist Club. He cited the City's October 14 announcement confirming three commitments: authorizing the City Manager to negotiate a new agreement with the Optimist Club, allowing an additional 6 months to address 21 high-priority financial control requirements, and reaffirming the commitment to keeping youth sports operating without interruption. He raised concerns about a competing proposal from Cooper City United FC and questioned potential conflicts of interest involving a Recreation Advisory Board member identified as a founding board member of the proposed foundation. He asked the Commission to publicly reaffirm its commitment to the direction established at the October 13 meeting.

BOARD/ADMINISTRATIVE REPORTS

5. The Finance Report was included in the agenda backup. No separate action was taken.

CONSENT AGENDA

The Commission considered Items 6, 8, 9, and 10 together. Item 7 was pulled by Commissioner Mallozzi

Minutes

6. October 13, 2026 City Commission Meeting Minutes

Resolutions

7. **Resolution 26-56 – (Utilities)**
   A RESOLUTION OF THE CITY COMMISSION OF THE CITY OF COOPER CITY, FLORIDA, APPROVING AND AUTHORIZING THE EXECUTION OF WATER AGREEMENT WITH KEM HUSSAIN & WAHEEDA BAKSH HUSSAIN, FOR ONE (1) WATER ERC FOR NEW WATER SERVICE ONLY TO THEIR SINGLE-FAMILY HOME LOCATED AT 11000 SW 59TH STREET, TOWN OF DAVIE, FOR A TOTAL COST OF $5,390.11. ATTACHED HERETO AS EXHIBIT "A" AND INCORPORATED HEREIN. SEWER SERVICE WILL NOT BE PROVIDED AS THE HOME WILL REMAIN ON THE SEPTIC SYSTEM; AUTHORIZING AND DIRECTING THE APPROPRIATE CITY OFFICIALS TO TAKE ANY AND ALL ACTIONS NECESSARY TO EFFECTUATE THE INTENT OF THIS RESOLUTION; PROVIDING FOR CONFLICTS; PROVIDING FOR SEVERABILITY; AND PROVIDING FOR AN EFFECTIVE DATE.

Commissioner Mallozzi pulled this item from the consent agenda. Resolution 26-56 approved and authorized the execution of a water agreement with Kem Hussain and Waheeda Baksh-Hussain for one water Equivalent Residential Connection (ERC) for new water service only to their single-family home located at 11000 Southwest 59th Street in the Town of Davie, for a total cost of $5,390.11. Sewer service would not be provided, as the home would remain on a septic system.

Motion: Commissioner Shrouder made a motion to approve Resolution 26-56. Seconded by Commissioner Mallozzi, which prevailed by a 4-1 roll call vote. Commissioner Mallozzi voting no.

Motion to Approve

8. Motion to approve a Task Order number 2026-AAJJ-01 under Contract RFQ2024-1-PW with M.C. Harry and Associates, Inc. for architectural and engineering services for the proposed New Utilities Operations Building, in an amount not to exceed $359,282.00. – **Utilities**

9. Motion to approve Task Order No. 2026-07 with Hazen and Sawyer under Contract RFQ2024-1-PW for professional engineering services to prepare a Basis of Design Report for the proposed Wastewater Treatment Plant, in an amount not to exceed $485,100.00. – **Utilities**

10. Motion to approve Expenditure Authority under Contract No. ITB 2023-4-UTL, Odor Control Chemicals, awarded to Momar, Inc. in an amount not to exceed $26,268.00 for the current fiscal year, and in the approved budgeted amount for each subsequent fiscal year during the remaining term of the agreement, including any approved extensions. – **Utilities**

Motion: Commissioner Katzman made a motion to approve the Consent Agenda (items 6, 8, 9, and 10). Seconded by Commissioner Mallozzi, which prevailed by a unanimous 5-0 roll call vote.

11. **Optimist Facility Use Agreement**

City Manager Alex Rey presented the proposed amended and restated Facility Use Agreement with the Cooper City Optimist Club in response to the Commission's direction at the previous meeting. He explained that the agreement largely retained the prior terms and added Section 4.22 to address the high-priority audit recommendations. The agreement required compliance with all 21 high-priority recommendations by April 28, 2027. Failure to comply by that date would result in termination unless the City extended the compliance date in writing. The City Manager proposed progress reports every 10 days to two weeks to identify unresolved requirements before the deadline.

Commissioner Smith asked why two versions of the agreement appeared in the agenda backup. City Attorney Jacob Horowitz explained that the first was the City's proposed agreement, prepared by his office and City administration, and the second contained revisions proposed by the Optimist Club, particularly in Section 4.22.

The City Manager stated that he had rejected the Club's proposed changes and intended to present only the City's version. He explained that the inclusion of the alternative version resulted from a misunderstanding and asked the Commission to disregard it. He also stated that Club President Sam Saad had confirmed his willingness to proceed with the City's proposed agreement.

Commissioner Shrouder expressed concern about the agreement's late submission and its presentation without the Club's prior execution. He stated that he had refrained from proposing additional changes at the previous meeting to give the Club another opportunity to comply. He objected to the Club's proposal to make changes beyond that understanding, including adding adult softball and revising the compliance and termination provisions. He emphasized that changes to provisions outside the immediate subject of negotiations should be clearly identified and disclosed.

Mr. Saad explained that the Club sought to clarify what would constitute compliance and to avoid another disagreement that could lead to termination. He referred to a staff memorandum identifying outstanding items and stated that the Club wanted clear standards and an opportunity to address disputes over whether those standards had been met.

Commissioner Shrouder questioned the Club's proposed references to "satisfactorily complying" with the remaining items. He expressed concern that those terms could narrow the Club's obligations and replace automatic termination with another Commission discussion. He stated that the proposed changes weakened the enforcement provisions and raised concerns about transparency and trust.

The City Attorney explained that the City's language required compliance with all high-priority recommendations and preserved the City's authority to determine whether compliance had occurred. He stated that the word "remaining" could imply that the City had already accepted certain items as complete. He emphasized that the obligation was for continuing compliance rather than the isolated completion of a requirement.

Commissioner Shrouder questioned prior public statements claiming that 20 of the 21 audit items had been addressed. Mr. Saad distinguished between establishing policies and procedures and demonstrating their implementation. He stated that policies had been put in place for many recommendations but acknowledged that the Club also had to follow those policies and demonstrate compliance. Commissioner Shrouder emphasized that adopting a policy did not establish that the required practice had been implemented and expressed concern that public statements did not accurately convey that distinction.

Commissioner Mallozzi stated that she understood the Club's proposed revisions as an effort to eliminate ambiguity. She explained that the Club and City had previously differed on whether requirements had been satisfied and that the revisions were intended to provide clear expectations and communication so the Club would understand the City's requirements.

Commissioner Katzman sought confirmation that the Club understood its obligation to fully comply with all 21 high-priority recommendations by April 28, 2027, and to maintain compliance thereafter. He emphasized that meeting a requirement once would not eliminate the obligation to continue the practice. Mr. Saad acknowledged the distinction between adopting policies and implementing them.

Commissioner Shrouder asked why adult softball had been added to the Club's proposed agreement without a separate explanation. Mr. Saad explained that adult softball was already offered and included, while cheerleading was removed because it was no longer provided.

Commissioner Mallozzi stated that adult softball had operated for about two seasons and that City staff had scheduled the fields. She acknowledged that contract revisions should have been identified but emphasized that the activity itself was already known to City operations.

The City Manager clarified that the existing agreement permitted administrative approval of additional sports and that adult softball and adult basketball had been approved by staff. He agreed that changes to the written agreement should have been highlighted. The City Attorney also identified housekeeping revisions to the introductory recitals and the removal of cheerleading from the exhibit.

Commissioner Smith asked whether the City was negotiating with another sports organization. The City Manager stated that it was not. Both the City Manager and Mr. Saad confirmed that the City and the Club had continued working together since the previous Commission meeting.

Commissioner Smith asked whether the Club had exclusive rights to City fields and facilities. The City Manager explained that the agreement was nonexclusive and included protections for competing programs and the Club's opportunity to offer activities. He added that the City could consider activities the Club did not offer, consistent with the agreement. A complementary program could be considered if the Club determined that it fell outside the activities it intended to provide.

The City Attorney stated that another organization did not have a legal entitlement to use City fields simply because it wanted to operate a program. In response to Commissioner Smith's questions about subletting or renting fields, the City Manager confirmed that field rentals remained under City control.

Commissioner Smith asked Mr. Saad about discussions with individuals proposing additional soccer opportunities and whether collaboration was possible. Mr. Saad acknowledged those contacts and emphasized the Club's focus on serving Cooper City residents. He expressed concern about programs that might primarily attract nonresidents and stated that residents and those with professional experience were welcome to participate.

Commissioner Shrouder stated that residents had expressed interest in another level of soccer participation and urged the Club to consider those requests through an open and fair decision-making process. He stated that his goal was to expand residents' opportunities to use public facilities, rather than have the Commission decide which type of soccer families should prefer. He encouraged the Club to bring proposals to its members and to consider whether they could be accommodated.

Commissioner Smith likewise encouraged the Club and interested residents to work together. No competing soccer operator, separate soccer proposal, or additional field-use arrangement was approved under this item.

The City Manager stated that regular communication and compliance scorecards would track progress and outstanding requirements. Commissioner Katzman emphasized the need to raise questions early so the Commission would not again reach the deadline without a clear understanding of unresolved items.

Mayor Curran requested an update at one Commission meeting each month and publication of the scorecards on the City website. He also requested that information posted on the Club's website align with the City's confirmed compliance determinations. The Mayor emphasized that items in progress or partially implemented should not be represented as completed and that residents should be able to obtain consistent information about the Club's status.

Commissioner Smith asked Mr. Saad to publicly reassure families that the City and the Club were working together and that youth sports would continue. Mr. Saad agreed to convey that message.

Commissioner Shrouder asked when the Club would complete its 2025 Forms 1099. He expressed concern that the general April 2027 compliance deadline could leave this financial reporting issue unresolved and requested a specific earlier deadline.

The discussion addressed the distinction between the Club's Form 990 filing and the separate Forms 1099, including reporting when a payee had not supplied a Form W-9. The Club agreed that the 2025 Forms 1099 would be completed by November 15, 2026. The City Attorney stated that this requirement would be added to the agreement as an amendment.

Commissioner Shrouder emphasized the importance of identifying payment recipients and described this as a significant financial control. Mr. Saad agreed that the 2025 Forms 1099 would be completed by November 15, 2026. The City Attorney stated that language setting that deadline would be added if the agreement was approved.

The Commission discussed whether the Club's board meetings were open to nonmembers. Commissioner Shrouder referred to an earlier communication stating that nonmembers could attend a general meeting but would need an exception to attend a board meeting. He questioned whether that practice was consistent with the agreement.

The City Attorney read provisions covering public meetings, notice to participants and parents, meeting minutes, and the City representative's rights to attend meetings. Members discussed differing interpretations of the agreement's references to general and board meetings. Commissioner Mallozzi emphasized Mr. Saad's representation that meetings were open under his leadership. Mr. Saad confirmed that both monthly board meetings were now open to the public and encouraged attendance and volunteer participation.

Motion: Commissioner Smith made a motion to approve the amended and restated Facility Use Agreement, as amended, to require completion of the 2025 Forms 1099 by November 15, 2026. Seconded by Commissioner Katzman, which prevailed unanimously by a 5-0 roll call vote.

The approved agreement retained the April 28, 2027 deadline for compliance with all 21 high-priority audit recommendations, the obligation to maintain compliance, and termination for failure to comply by the deadline unless the City extended it in writing. The City determines compliance.

12. **Renaissance Charter School Facility Use Agreement**

The City Attorney introduced the approval and authorization for the City Manager to execute a facility use agreement with Renaissance Charter School.

The discussion focused on the intended use of the school's gym and facilities. Staff explained that City use could support Optimist basketball, City recreation programs, and summer camp. Commissioner Katzman sought to ensure that the City's scheduled use would support recreation rather than private commercial subletting, reduce outside gym rental costs, and improve practice times for children.

The City Attorney clarified that the City would provide dates and times for its use. The School has first priority for its activities, followed by the City's requested use ahead of third-party requests. The school could rent available facilities when neither the school nor the City was using them. No further amendment was adopted on that point.

During consideration of the Renaissance Charter School Facility Use Agreement, Commissioner Shrouder continued discussing the Club's response to residents seeking additional soccer opportunities. He urged the Club to consider outside ideas through a fair process and questioned the broader transparency implications of granting a private organization substantial access to public facilities. He discussed possible legal avenues regarding public access and public records but did not seek an Attorney General opinion or take separate legal action.

Nick Vargas described his participation in the initial alternative soccer proposal as stemming from concern about the possible loss of the Optimist program. He stated that he supported the Club, was willing to listen to those seeking improvements, and wanted to strengthen soccer opportunities for residents. He described expanding the soccer board, scheduling practices, communicating with coaches, providing training information, and incorporating feedback.

Commissioner Shrouder acknowledged Mr. Vargas's credibility and encouraged him and Commissioner Mallozzi to urge Club leadership to consider new ideas. He stated that residents interested in different opportunities should have a meaningful way to be heard. Commissioner Mallozzi questioned whether the communications represented Cooper City residents or individuals outside the City. Commissioner Shrouder stated that he had not verified the residency of each correspondent.

Commissioner Smith recognized Mr. Vargas's willingness to blend longtime volunteers' experience with new ideas. He encouraged the parties to resolve competing interests collaboratively, noting that a solution imposed by the Commission might not satisfy either side. No separate action was taken on the soccer proposal during this discussion.

Motion: Commissioner Smith made a motion to approve the Renaissance Charter School Facility Use Agreement. Seconded by Commissioner Shrouder, which prevailed by a 5-0 roll call vote.

Motion passed.

REGULAR RESOLUTIONS

13. **Resolution 26-57, approving the legislative priorities for fiscal year 2027-2028**

The City Attorney read Resolution 26-57 into the record, a City Commission resolution approving the fiscal year 2027-2028 legislative priorities. It authorizes and directs the City Manager to accept the award of all appropriated funds, execute grant agreements, expend budgeted funds, and take any and all action necessary to implement the terms and conditions of any grant agreements, consistent with the fiscal year 2027-2028 legislative priorities.

Commissioner Shrouder moved to approve the resolution, with an amendment adding a new priority as priority number 4, requesting that the City's lobbyist pursue a local bill to the legislature regarding Community Development District (CDD) board appointments within the City, modeled after the appointment structure used in Weston, seconded by Commissioner Smith. Commissioner Shrouder explained that the prevailing legislative practice was to narrow special districts and that representation on CDD boards should be consistent with city government. Commissioner Mallozzi asked for clarification on the end goal, and Commissioner Shrouder explained that current CDDs within the City, such as those serving Monterra, incur costs that residents must bear, and that restructuring appointments through the City Commission could reduce those costs.

Commissioner Katzman raised a separate matter regarding the resolution and the Hiatus Road traffic calming project, which was listed among the legislative priorities. Commissioner Katzman expressed concern about whether the Embassy Lakes Board of Directors had actually voted to support the project, noting that during a prior effort to secure state funding for a roundabout on Hiatus Road, the same property manager who had initially advocated for the project later opposed it, resulting in the loss of the state appropriation. Commissioner Katzman requested confirmation that the Embassy Lakes HOA board supported the current proposal before voting in favor. Mayor Curran noted that the new proposal did not affect Embassy Lakes property.

Motion: Commissioner Shrouder moved to approve Resolution 26-57, as amended by adding a legislative priority regarding Community Development District board appointments and conditioning approval upon receipt of written confirmation of Embassy Lakes HOA board support, signed by an elected member of the Embassy Lakes HOA board. Seconded by Commissioner Smith, the motion prevailed by a unanimous 5-0 roll call vote.

CITY MANAGER REPORT

14. Public Safety Complex Presentation

The City Manager updated the Commission on the Public Safety Complex project. Joe Berry of CPZ Architects presented updated floor and site plans for Fire Station 28, the Emergency Operations Center (EOC) building, and the City Administration Building. The Commission provided extensive direction on the designs, including Commissioner Shrouder's directive that the City Administration Building serve as a "one-stop shop" consolidating all public-facing city services — including the building department, utilities, passports, and the City Clerk — behind a single service window on the first floor. This would require expanding the building footprint. The Commission also discussed fire station bay configuration for apparatus stacking, EOC sleeping quarters and kitchen facilities, ADA compliance in restrooms, security access to the Commission chambers, and the placement of the mayor's and Commission's offices near the City Manager's office on the second floor. The architect indicated that the team would rework the plans based on the Commission's feedback and return with revised designs.

CITY ATTORNEY REPORT

15. Hanson Development Compliance

The City Attorney reported that in August 2024, the Commission approved two site plan applications for the Hanson development on Griffin Road — one for a 19-acre general development and another for a half-acre parcel known as the "Hanson Homestead." A condition of approval required relocating or demolishing the homestead structure within 2 years of the appeal period's conclusion, with compliance due at the end of September 2026. The City Attorney stated that the structure remained on the property and did not comply with the Commission's development orders. He outlined potential enforcement pathways, including bringing the property owner before the magistrate under Chapter 162 and potentially revoking the site plan approval. Commissioner Shrouder stated that the structure was intended to be removed and the site prepared to integrate seamlessly into the neighborhood, and he requested that the City not issue Certificates of Occupancy for the new homes until the entire plan complied. The City Attorney confirmed that the applicant's counsel had committed on the record to the removal condition during the original August 2024 hearing. By consensus, the Commission directed the City Attorney and City Manager to pursue all available enforcement options, including the magistrate process, a review of the building's structural integrity, and potential revocation of the site plan approval.

16. Multi-District Litigation — Fire Truck Overcharges

The City Attorney reported that the City's professional staff and the City Attorney's office had been working with law firms out of the District of Columbia (DC) that filed multi-district litigation seeking recovery of overcharges from fire truck manufacturers. The City learned it may be eligible for recovery under a current settlement. A fee engagement agreement from the Young & Partners Law Firm was presented; the arrangement was on a contingency-fee basis with no out-of-pocket expense to the City and a 30% recovery for counsel and attorney's fees, similar to the City's existing PFAS litigation relationship. Absent any objection from the Commission, the City Attorney stated the office would sign the engagement agreement and file to preserve the City's rights, given potential statute-of-limitations and timing deadlines.

COMMISSIONERS' CONCERNS/REPORTS/ITEMS TO BE PLACED ON NEXT AGENDA

Commissioner Smith thanked the City Attorney for staying on top of the fire truck litigation recovery. He commended the City Manager's team, singling out Renee for securing grant funding, noting that the Flamingo Street project brought in approximately another $1 million. He thanked Stephanie and her team for the Fall Festival held the prior Saturday. Commissioner Smith also highlighted Josh and his team for implementing weather-monitoring signs at city facilities that link to the City's website via QR code, allowing residents to check real-time weather and lightning conditions. He concluded by thanking everyone for working together.

Commissioner Mallozzi commended staff for the Fall Festival, noting that axe throwing was particularly enjoyable. She wished everyone a happy and safe Halloween, encouraged residents to visit the spooky houses entered in the City's contest, and reminded everyone that Election Day was approaching.

Commissioner Katzman praised staff for the Fall Festival. He noted that early voting was now available in Cooper City, a step the Commission had advocated for years. He thanked the City Clerk and the Parks and Recreation Department for making early voting possible, in partnership with Supervisor of Elections Joe Scott. Commissioner Katzman reported that more than 2,200 votes had already been cast at the Cooper City early voting center, including 330 on the day of the meeting, the highest single-day count at that location. He encouraged residents to vote locally instead of traveling to Davie.

Commissioner Shrouder complimented the City's department directors, stating that the City was performing at its best. He acknowledged staff's work on the streetlight initiative, noted that planters were being redone throughout the City, praised the Recreation Department, and commended the Commission's diverse working group. Commissioner Shrouder announced his intention to place an item on the next agenda to reappoint Commissioner Smith to his seat to fill the vacancy resulting from Commissioner Smith's statutorily required resignation,

effective November 17, 2026. The City Attorney advised that under the City Charter, because more than 180 days remained on Commissioner Smith's term, the Charter required a special election within 60 days of the vacancy and did not specifically provide for an appointment, though it did not prohibit one. The Commission discussed the logistics and timing; the City Attorney suggested waiting until the vacancy occurred on November 17 and addressing the matter at the December 8 meeting.

ADDITIONAL PUBLIC COMMENTS (3 MINUTES)

None.

ADJOURNMENT

There being no further business, a motion to adjourn was made.

Docusign Envelope ID: 09E6B484-7395-89F7-8358-D2B2D991B01D

CITY OF Cooper City
Someplace Special

CITY COMMISSION
ORDINANCE/RESOLUTION

TITLE: **Resolution 26-58 (Finance)**

DATE: **November 16, 2016**

DESCRIPTION: A RESOLUTION OF THE CITY COMMISSION OF THE CITY OF COOPER CITY, FLORIDA, AMENDING RESOLUTION NO. 25-63, ADOPTED ON SEPTEMBER 25, 2025, AS AMENDED; PROVIDING FOR AN AMENDED BUDGET FOR FISCAL YEAR 2025–2026 FOR THE CITY, ATTACHED HERETO AS EXHIBIT "A" AND INCORPORATED HEREIN; PROVIDING FOR CONFLICTS; PROVIDING FOR SEVERABILITY; AND PROVIDING FOR AN EFFECTIVE DATE.

SUBMITTED BY: DocuSigned by: Irwin Williams 6BB51C3CA4C94AA... November 2, 2026

CITY MANAGER RECOMMENDATION:
The City Manager recommends adopting the attached Resolution 26-58, amending the Fiscal Year 2025-2026 Budget in the total amount of $ 1,428,299.94. This amendment consists entirely of rollovers of the unexpended balances on five American Rescue Plan Act (ARPA) funded capital purchase orders in Fund 110. All items were approved and budgeted in Fiscal Year 2024-2025 but were omitted in error from the FY 2025-2026 rollover amendment the City Commission approved on January 29, 2026.

BACKGROUND OF ITEM:
On January 29, 2026, the City Commission approved Resolution 26-08, amending the FY 2025-2026 budget by a total of $19,683,916. The amendment rolled over $18,383,916 in departmental capital purchase orders and capital projects for Fund 300 and Fund 453 from FY 25 to FY 26 and added $1,3000,000 in new appropriations for Maintenance of the Medians and the Bill Lips Sports Lighting Program.

Following adoption, staff determined that the remaining balances on five ARPA-funded purchase orders in Fund 110 had been omitted from the rollover schedule in error. None of the five purchase orders were fully expended by the end of the fiscal year on September 30, 2025. Because unexpended appropriations lapse at fiscal year-end, the remaining balances must be re-appropriated in the FY 2025-2026 budget to complete the work and pay vendors.

Docusign Envelope ID: 09E6B484-7395-89F7-8358-D2B2D991B01D

The five projects are:

1. **Effluent Pump – $149,652.04.** Purchase Order No. 2024-8590 was issued to Global Tech Inc. on July 7, 2025, for $847,900.00. As of September 30, 2025, $712,241.55 had been expended, leaving an unexpended balance of $135,658.45. Purchase Order No. 2024-8539 was issued to Hazen & Sawyer on January 18, 2024, for $73,719. As of September 30, 2025, $59,725.41 had been expended, leaving an unexpended balance of $13,993.59. This rollover carries that balance forward to complete the purchase and installation of the effluent pump, an eligible water and sewer infrastructure investment under ARPA.

2. **SW 49th Street Culvert Project – $811,098.25.** Purchase Order No. 2024-8805, issued to JVA Engineering Contractors on August 8, 2025, totaled $2,415,000.00. Of the total PO, $1,135,244 was budgeted to ARPA. As of September 30, 2025, $324,145.75 of the ARPA portion had been expended, leaving an unexpended balance of $811,098.25. This rollover carries that balance forward to complete construction of the culvert project, an eligible stormwater infrastructure investment under ARPA.

3. **Pool Marcite - $17,750.00.** Purchase Order No. 2022-8026 was issued to American Pool, LLC on May 3, 2022, for $19,800. As of September 30, 2025, $2,050.00 of the PO had been expended, leaving an unexpended balance of $17,750.00. The remaining amount will be reallocated to cover additional costs incurred on PO 2022-8138 for the Ariel Quint under GL Line Item 110-160-564520-519-VEHFI.

4. **Rescue Transport Vehicle - $444,749.65.** Purchase Order No. 2022-8139 was issued to REV Technical Center on September 23, 2022, for $444,749.65. As of September 30, 2025, none of the PO had been expended, leaving an unexpended balance of $444,749.65. This rollover carries that balance forward to pay for the Rescue Transport Vehicle.

5. **License Plate Readers -** $5,000.00. Purchase Orders No. 2024-8615 and 2024-8616 were issued to Millenium Products Inc. on June 18, 2024, for a total of $89,721.53. As of September 30, 2025, $84,721.53 had been expended, leaving an unexpended balance of $5,000.00. The remaining amount will be reallocated to cover costs related to the SW 49th Street Culvert, reducing the need to use General Fund revenues.

Docusign Envelope ID: 09E6B484-7395-89F7-8358-D2B2D991B01D

Item/GL Line Item	Vendor	PO Number	PO Amount	Expended through 9/30/25	Rollover Amount
Effluent Pump 110-160-563435-536-WWTPE	Global Tech Inc. Hazen & Sawyer	2024-8590 2024-8539	$847,900 $73,719	$712,241.55 $59,725.41	$135,658.45 $13,993.59
SW 49th St. Culvert 110-160-563436-536-CULVE	JVA Engineering Contractors	2024-8805	$1,135,244	$324,145.75	$811,098.25
Pool Remarciting 110-160-563160-519-POOL1	American Pool, LLC	2022-8026	$19.800.00	$2050.00	$17,750.00
Rescue Transport Vehicle 110-160-564520-519-VEHFI	REV Technical Center	2022-8139	$444,749.65	$0	$444,749.65
License Plate Readers 110-160-564301-519-APLPR	Millenium Products, Inc.	2024-8615 2024-8616	$47,578.89 $42,142.64	$45,078.89 $39,642.64	$2,500 $2,500
Total			**$2,611,134.18**	**$1,182,884.24**	**$1,428,249.94**

Under U.S. Treasury rules, all ARPA Coronavirus State and Local Fiscal Recovery Funds (SLFRF) must be expended by December 31, 2026, and any funds not expended by that date must be returned to the U.S. Treasury. The alternatives available are to approve the rollover or not. Not approving the rollover would leave the City without budget authority to pay the remaining balances on both purchase orders, delay completion of both projects, and place the ARPA funding at risk of being returned to the U.S. Treasury.

FISCAL IMPACT:

Approval of this amendment increases the FY 2025–2026 Budget for Fund 110 by $1,428,249.94. No new funding is requested. The full amount is funded by previously received ARPA SLFRF funds held in Fund 110 and represents the unexpended balance of the appropriations the City Commission approved in FY 2024–2025. There is no impact on the General Fund unassigned fund balance or the Water and Sewer Fund balance.

General Ledger Acct. Number	Budgeted Amount	Requested Amount	Remaining Amount
110-160-563435-536-WWTPE Effluent Pump	$0.00	$149,652.04	N/A
110-160-563436-536-CULVE SW 49th Street Culvert	$0.00	$811,098.25	N/A
110-160-563160-519-POOL1	$0.00	$17,750.00	N/A
110-160-564520-519-VEHFI	$0.00	$444,749.65	N/A
110-160-564301-519-APLPR	$0.00	$5,000.00	N/A
Total	**$0.00**	**$1,428,249.94**	**N/A**

Docusign Envelope ID: 09E6B484-7395-89F7-8358-D2B2D991B01D

ATTACHMENTS:

1. Resolution 26-58
2. Exhibit “A” – Budget Amendment Detail
3. Purchase Order No. 2024-8590 – Global Tech Inc.
4. Purchase Order No. 2024-8539 – Hazen & Sawyer
5. Purchase Order No. 2024-8805 – JVA Engineering Contractors
6. Purchase Order No. 2022-8026 – American Pool, LLC
7. Purchase Order No. 2022-8139 – REV Technical Center
8. Purchase Order No. 2024-8615 – Millenium Products Inc.
9. Purchase Order No. 2024-8616 – Millenium Products Inc.

RESOLUTION NO. 2026-58

A RESOLUTION OF THE CITY OF COOPER CITY, FLORIDA, AMENDING RESOLUTION NO. 25-63, ADOPTED ON SEPTEMBER 25, 2025, AS AMENDED; PROVIDING FOR A FURTHER AMENDED BUDGET FOR FISCAL YEAR 2025-2026 FOR THE CITY, ATTACHED AS EXHIBIT "A" AND INCORPORATED HEREIN; PROVIDING FOR CONFLICTS; PROVIDING FOR SEVERABILITY; AND PROVIDING FOR AN EFFECTIVE DATE.

WHEREAS, on September 25, 2025, the City Commission of the City of Cooper City adopted Resolution No. 25-63, thereby adopting a budget for the Fiscal Year 2025-2026; and

WHEREAS, certain revisions to the Fiscal Year 2025-2026 budget are now necessary, in accordance with Section 166.241, F.S., to appropriate for rollovers of five (5) American Rescue Plan Act (ARPA) funded capital purchase orders; and

WHEREAS, City Staff has reviewed the proposed amendments to the Fiscal Year 2025-2026 budget, and recommends the adoption of the same by the City Commission; and

WHEREAS, the City Commission has reviewed the proposed budget amendments set forth in Exhibit "A" and finds the adoption thereof to be in the best interests of the citizens and residents of the City of Cooper City, Florida.

NOW, THEREFORE, BE IT RESOLVED BY THE CITY COMMISSION OF THE CITY OF COOPER CITY, FLORIDA, THAT:

Section 1. Each of the "WHEREAS" clauses set forth above are true and correct and herein incorporated by this reference. All exhibits attached hereto as incorporated herein and made a part hereof.

Section 2. That the City Commission hereby amends Resolution No. 25-63, as amended, as provided in the Amended Budget for the Fiscal Year 2025-2026, a copy of which is attached hereto as Exhibit "A" and incorporated herein by reference. In accordance with Sec. 166.241(9), F.S., a copy of the Amended Budget shall be posted on the City's website within five (5) days of the adoption of this Resolution.

Section 3. The provisions of this resolution shall not be deemed to be a limitation on the powers granted to the City Commission by the City Charter, which relates to the fiscal management of the City's funds.

Section 4. If any clause, section or other part of this Resolution shall be held by any court of competent jurisdiction to be unconstitutional or invalid, such unconstitutional or invalid part shall be considered as eliminated and shall in no way affect the validity of the remaining portions of this Resolution.

Section 5. All Resolutions or parts of Resolutions in conflict herewith are hereby repealed to the extent of such conflict.

Section 6. This Resolution shall become effective upon its passage and adoption.

THE REST OF THIS PAGE HAS BEEN INTENTIONALLY LEFT BLANK.

PASSED AND ADOPTED THIS 16th DAY OF NOVEMBER, A.D., 2026.

_____
JAMES CURRAN
Mayor

ATTEST:

_____
TEDRA ALLEN, MMC
City Clerk

ROLL CALL

Mayor Curran	_____
Commissioner Shrouder	_____
Commissioner Katzman	_____
Commissioner Mallozzi	_____
Commissioner Smith	_____

APPROVED AS TO LEGAL FORM:

_____
JACOB G. HOROWITZ
City Attorney

EXHIBIT "A"

CITY OF COOPER CITY
INTERDEPARTAMENTAL BUDGET TRANSFER NOTIFICATION

TO: Alex Rey

VIA: Michael Nadeau

FROM: Irwin Williams DATE: 9/30/2026

Notification of the following transfer of funds is provided for the reasons set forth below:

	FROM	TO
Department	ARPA	ARPA
Account Description	Appropriation from Fund Balance	Improvements - Culvert
Account Number	110-000-386980-386	110-160-563436-536-CULVE
Amount to be Transferred ($)	$1,428,249.94	$811,098.25
		ARPA
		WWTP Effluent Pump
		110-160-563435-536-WWTPE
		$149,652.04
		ARPA
		Pool Remarciting
		110-160-563160-519-POOL1
		$17,750.00
		ARPA
		Rescue Transport Vehicle
		110-160-564520-519-VEHFI
		$444,749.65
		ARPA
		License Plate Readers
		110-160-564301-519-APLPR
		$5,000.00

This Transaction	All Funds Cumulative FY 26 YTD	2.5% Limit Based on FY 26 Adopted Budget
$1,428,249.94	$2,263,756	$3,176,774

REASON:

To rollover ARPA Budget to FY2026 from FY2025.

All funds cumulative include this transaction.

(Please Do Not Write Below This Line)

	APPROVED	DISAPPROVED

Finance		
City Manager		
Commission (≥10K)		

City of Cooper City
9090 SW 50th Place
Cooper City, FL 33328
Tel: 954-434-4300
Email: Purchasing@CooperCity.gov

Tax Exempt #: 85-8012646412C-9

PURCHASE ORDER

No. 2022-8026

Meeting Date: 11/16/2026 Item #9.

Original PO Date: 05/03/2022
Vendor Quote No.: 177
Contract Number: ITB 2022-1-PW
Ordered By: TGranit
Requisitioner: TFLEMING
Required Delivery Date: 04/22/2022

VENDOR

16718

AMERICAN POOL, LLC
1281 SW 1ST WAY
DEERFIELD BEACH, FL 33441

Attn: NICHOLAS RAGONESE
Phone: Fax:
Email: NICK@RAGONESEGROUP.COM

SHIPPING INFORMATION

F.O.B. Terms:	DESTINATION

Ship To: COOPER CITY PUBLIC WORKS
9070 SW 51 STREET
COOPER CITY , FL 33328
(954) 434-2300

NOTE(S):

Line	Qty	Unit	Description	Unit Price	Extended Amount
1	1	EA	ARPA- POOL RESURFACE	19,800.000	$19,800.00

Total: $19,800.00

For City use only:
110-160-563160-519-P00L1 $19,800.00

Approved By: Irwin Williams Date: 05/03/2022

City of Cooper City
9090 SW 50th Place
Cooper City, FL 33328
Tel: 954-434-4300
Email: Purchasing@CooperCity.gov

Tax Exempt #: 85-8012646412C-9

PURCHASE ORDER

No. 2022-8139

Meeting Date: 11/16/2026 Item #9.

Original PO Date: 09/23/2022
Vendor Quote No.: 10125-0017
Contract Number: FSA 20-VEF14.01
Ordered By: TGranit
Requisitioner: AKendrick
Required Delivery Date: 09/22/2022

VENDOR

17016

REV TECHNICAL CENTER
725 SW 46TH AVE
OCALA, FL 34474

Attn:
Phone: (352) 816-7149 Fax:
Email: MARK.SMITH@REVRTC.COM;DEE.DANIELS@REVRTC

SHIPPING INFORMATION

F.O.B. Terms:	DESTINATION

Ship To: DEPT OF FIRE RESCUE - D28
ATTN: REYNA VARELA
10550 STIRLING ROAD
COOPER CITY, FL 33328
(954) 432-8905

NOTE(S):

Line	Qty	Unit	Description	Unit Price	Extended Amount
1	1	EA	SA20-VEF14.01 AMBULANCE TYPE 1 4X2 MEDIU	304,012.000	$304,012.00
2	1	EA	SAFETY OPT. AND UPGRADES TO PATIENT MOD.	94,846.650	$94,846.65
3	1	EA	EQUIPMENT & LABOR TO INSTALL	44,123.000	$44,123.00
4	1	EA	PERFORMANCE BOND	1,768.000	$1,768.00
				Total:	$444,749.65

For City use only:
110-160-564520-519-VEHFI $444,749.65

Approved By: Irwin Williams Date: 09/23/2022

City of Cooper City
9090 SW 50th Place
Cooper City, FL 33328
Tel: 954-434-4300
Email: Purchasing@CooperCity.gov

Tax Exempt #: 85-8012646412C-9

PURCHASE ORDER

No. 2024-8539

Meeting Date: 11/16/2026 Item #9.

Original PO Date: 01/18/2024
Vendor Quote No.: T.O. 2023-03
Contract Number: RFQ 2020-1-UTL, HAZEN
Ordered By: TGranit
Requisitioner: RVerma
Required Delivery Date: 01/30/2024

VENDOR

736

HAZEN & SAWYER, D.P.C.
4000 HOLLYWOOD BOULEVARD
SEVENTH FLOOR, NORTH TOWER
HOLLYWOOD, FL 33021

Attn:
Phone: 954-987-0066 Fax: 954-987-2949
Email: GBrown@HazenandSawyer.com;ACCOUNTSRECEIVA

SHIPPING INFORMATION

F.O.B. Terms:	DESTINATION

Ship To: COOPER CITY UTILITIES

11791 SW 49 STREET
COOPER CITY , FL 33330
(954) 434-5519

NOTE(S):

Line	Qty	Unit	Description	Unit Price	Extended Amount
1	1	EA	EFFLUENT PUMP AND VFD REPLACEMENT	73,719.000	$73,719.00

Total: $73,719.00

For City use only:
110-160-563435-536-WWTPE $73,719.00

Approved By: Irwin Williams Date: 01/18/2024

City of Cooper City

9090 SW 50th Place
Cooper City, FL 33328
Tel: 954-434-4300
Email: Purchasing@CooperCity.gov

Tax Exempt #: 85-8012646412C-9

PURCHASE ORDER

No. 2024-8590

Meeting Date: 11/16/2026 Item #9.

Original PO Date: 06/06/2024
Vendor Quote No.: ITB 2023-05 -UTL
Contract Number: ITB 2023-05-UTL
Ordered By: TGranit
Requisitioner: HNikvan
Required Delivery Date: 04/22/2024

VENDOR

2496

GLOBALTECH, INC.
901 YAMATO RD., STE. 220
BOCA RATON, FL 33431

Attn:
Phone: 561-997-6433 Fax: 561-997-5811
Email: RCLOYD@GLOBALTECHDB.COM

SHIPPING INFORMATION

F.O.B. Terms:	DESTINATION

Ship To: COOPER CITY UTILITIES

11791 SW 49 STREET
COOPER CITY , FL 33330
(954) 434-5519

NOTE(S):

Line	Qty	Unit	Description	Unit Price	Extended Amount
1	1	EA	EFFLUENT PUMP # 3 REPLACEMENT	770,900.000	$770,900.00
2	1	EA	CHANGE ORDER #1	35,738.000	$35,738.00
3	1	EA	CONTINGENCY	41,262.000	$41,262.00
				Total:	$847,900.00

For City use only:
110-160-563435-536-WWTPE $847,900.00

Approved By: Irwin Williams Date: 06/06/2024

City of Cooper City
9090 SW 50th Place
Cooper City, FL 33328
Tel: 954-434-4300
Email: Purchasing@CooperCity.gov

Tax Exempt #: 85-8012646412C-9

PURCHASE ORDER

No. 2024-8615

Meeting Date: 11/16/2026 Item #9.

Original PO Date: 06/18/2024
Vendor Quote No.: MILL QTE # Q-09748-2
Contract Number: GS-07F-0031W
Ordered By: TGranit
Requisitioner: CDEGIOVANNI
Required Delivery Date: 05/16/2024

VENDOR

16693

MILLENIUM PRODUCTS INC.
621 MONTE CRISTO BLVD
SAINT PETERSBURG, FL 33715

Attn:
Phone: (888) 901-7430 Fax:
Email: LHIPSKIND@MILLENIUMPRODUCTS.NET;ACCOUNTI

SHIPPING INFORMATION

F.O.B. Terms:	DESTINATION

Ship To: DISTRICT 16
BROWARD SHERIFF'S OFFICE
10580 STIRLING ROAD
COOPER CITY, FL 33026
(954) 432-9000

NOTE(S):

Line	Qty	Unit	Description	Unit Price	Extended Amount
1	1	EA	GSA-VSS-HYBRID-MAIN	6,487.250	$6,487.25
2	1	EA	GSA-VSS-ENC-BRKT	229.740	$229.74
3	1	EA	GSA-VSF-025-L5F	6,495.000	$6,495.00
4	1	EA	GSA-VSF-035-L5F	6,495.000	$6,495.00
5	2	EA	GSA-VSS-SL	881.610	$1,763.22
6	2	EA	GSA-VSS-CL4	277.080	$554.16
7	1	EA	GSA-20C-H5A-4MH	2,242.170	$2,242.17
8	1	EA	GSA-H5AMH-AD-PEND1	162.110	$162.11
9	1	EA	GSA-H5AMH-DO-COVR1	162.110	$162.11
10	1	EA	GSA-WLMT-1001	98.680	$98.68
11	1	EA	GSA-VSS-H4AMH-AD-IRIL1	243.410	$243.41
12	1	EA	GSA-PLMT-1001	89.620	$89.62
13	1	EA	GSA-ACC7-ENT	257.470	$257.47
14	1	EA	GSA-VSS-ROI-04	2,310.400	$2,310.40
15	100	HRS	GSA-VSS-ROI-07	125.000	$12,521.25
16	2	EA	SHIPPING	95.000	$190.00
17	1	EA	VSS-SSD-4TB OPEN MARKET	433.320	$433.32
18	2	EA	GSA-CDFS-4HWW	2,100.000	$4,200.00
19	1	EA	GSA-POE60U-1BTE	143.980	$143.98
20	1	EA	PERMIT FEES	2,500.000	$2,500.00

Approved By: Irwin Williams Date: 06/18/2024

Total: $47,578.89

Meeting Date: 11/16/2026 Item #9.

For City use only:

110-160-564301-519-APLPR $47,578.89

Approved By: Irwin Williams Date: 06/18/2024

City of Cooper City
9090 SW 50th Place
Cooper City, FL 33328
Tel: 954-434-4300
Email: Purchasing@CooperCity.gov

Tax Exempt #: 85-8012646412C-9

PURCHASE ORDER

No. 2024-8616

Meeting Date: 11/16/2026 Item #9.

Original PO Date: 06/18/2024
Vendor Quote No.: MILL QTE # Q-09749-2
Contract Number: GS-07F-0031W
Ordered By: TGranit
Requisitioner: CDEGIOVANNI
Required Delivery Date: 05/16/2024

VENDOR

16693

MILLENIUM PRODUCTS INC.
621 MONTE CRISTO BLVD
SAINT PETERSBURG, FL 33715

Attn:
Phone: (888) 901-7430 Fax:
Email: LHIPSKIND@MILLENIUMPRODUCTS.NET;ACCOUNTI

SHIPPING INFORMATION

F.O.B. Terms:	DESTINATION

Ship To: DISTRICT 16
BROWARD SHERIFF'S OFFICE
10580 STIRLING ROAD
COOPER CITY, FL 33026
(954) 432-9000

NOTE(S):

Line	Qty	Unit	Description	Unit Price	Extended Amount
1	1	EA	GSA-VSS-HYBRID-MAIN	6,487.250	$6,487.25
2	1	EA	GSA-VSS-ENC-BRKT	229.740	$229.74
3	1	EA	GSA-VSF-025-L5F	6,495.000	$6,495.00
4	1	EA	GSA-VSF-035-L5F	6,495.000	$6,495.00
5	2	EA	GSA-VSS-SL	881.610	$1,763.22
6	2	EA	GSA-VSS-CL4	277.080	$554.16
7	1	EA	GSA-20C-H5A-4MH	2,242.170	$2,242.17
8	1	EA	GSA-H5AMH-AD-PEND1	162.110	$162.11
9	1	EA	GSA-H5AMH-DO-COVR1	162.110	$162.11
10	1	EA	GSA-WLMT-1001	98.680	$98.68
11	1	EA	GSA-VSS-H4AMH-AD-IRIL1	243.410	$243.41
12	1	EA	GSA-PLMT-1001	89.620	$89.62
13	1	EA	GSA-ACC7-ENT	257.470	$257.47
14	1	EA	GSA-VSS-ROI-04	2,310.400	$2,310.40
15	57	HRS	GSA-VSS-ROI-07	125.000	$7,085.00
16	2	EA	SHIPPING	95.000	$190.00
17	1	EA	VSS-SSD-4TB OPEN MARKET	433.320	$433.32
18	2	EA	GSA-CDFS-4HWW	2,100.000	$4,200.00
19	1	EA	GSA-POE60U-1BTE	143.980	$143.98
20	1	EA	PERMIT FEES	2,500.000	$2,500.00

Approved By: Irwin Williams Date: 06/18/2024

Total: $42,142.64

For City use only:

110-160-564301-519-APLPR $42,142.64

Meeting Date: 11/16/2026 Item #9.

Approved By: Irwin Williams Date: 06/18/2024

City of Cooper City
9090 SW 50th Place
Cooper City, FL 33328
Tel: 954-434-4300
Email: Purchasing@CooperCity.gov

Tax Exempt #: 85-8012646412C-9

PURCHASE ORDER

No. 2024-8805

Meeting Date: 11/16/2026 Item #9.

Original PO Date: 12/17/2024
Vendor Quote No.: RESO 24-49
Contract Number: DB RFP 2024-01-UTL
Ordered By: TGranit
Requisitioner: TWelch
Required Delivery Date: 12/13/2024

VENDOR

17492

JVA ENGINEER CONTRACTOR, INC.
6600 NW 32ND AVENUE
MIAMI, FL 33147

Attn:
Phone: (305) 696-7902 Fax: (305) 696-7903
Email: INFO@JVAENGINEERING.COM

SHIPPING INFORMATION

F.O.B. Terms:	DESTINATION

Ship To: COOPER CITY UTILITIES
11791 SW 49 STREET
COOPER CITY , FL 33330
(954) 434-5519

NOTE(S):

Line	Qty	Unit	Description	Unit Price	Extended Amount
1	1	EA	SW 49TH STREET CULVERT REPLACEME	2,350,000.00	$2,350,000.00
2	1	EA	CONTINGENCY (PREVIOUSLY APPROVED)	65,000.000	$65,000.00

Total: $2,415,000.00

For City use only:

110-160-563436-536-CULVE	$1,135,244.00
300-317-563436-539-24016	$1,214,756.00
450-930-531290-535	$65,000.00

Approved By: Irwin Williams Date: 12/17/2024

Docusign Envelope ID: 09F6B484-7395-89F7-8358-D2B2D991B01D

CITY OF Cooper City
Someplace Special

CITY COMMISSION STAFF REPORT

DEPARTMENT: Finance

DATE: November 16, 2026

SUBJECT: Motion to approve proposed Fiscal Year 2027-2028 Budget Calendar

SUBMITTED BY: DocuSigned by: Irwin Williams 6BB51C3CA4C94AA... November 2, 2026

BACKGROUND OF ITEM:
Section 166.241(12), Florida Statutes, as added by Chapter 2026-161, Laws of Florida, requires municipalities to publish a budget calendar for the upcoming fiscal year on their official websites by January 30 of each calendar year. Accordingly, the City's Fiscal Year 2027-2028 Budget calendar must be published by January 30, 2027.

The calendar must, to the extent practicable, identify anticipated timeframes for departmental budget submissions and the responsible receiving office; receipt of taxable property values from the Property Appraiser; budget workshops; public budget hearings; and the workshop that incorporates the required budget reduction exercise.

ANALYSIS:
Approval of the proposed budget calendar establishes the schedule for preparing, reviewing, and adopting the City's Fiscal Year 2027-2028 operating budget and Capital Improvement Program. The fiscal year runs from October 1, 2027, to September 30, 2028.

The calendar provides opportunities for departmental and City Manager reviews, Commission direction, and public input before final adoption.

ATTACHMENTS:
1. Proposed FY 27/28 Budget Calendar



Workflow History

User	Task	Action	Date/Time
Allen, Tedra	NEW ITEM: Not Yet Routed	*COMPLETE: Forward to City Attorney	11/02/26 02:09 PM
Allen, Tedra	Assigned to Attorney	COMPLETE: Forward to City Manager	11/02/26 02:10 PM
Rey, Alex	Assigned to City Manager	COMPLETE: Forward to City Clerk	11/02/26 03:37 PM
Allen, Tedra	Assigned to City Clerk	APPROVE ITEM: End Workflow	11/02/26 03:50 PM
Allen, Tedra	END WORKFLOW - APPROVED		11/03/26 05:01 PM

CITY OF Cooper City
Someplace Special

FY 2027/28 Budget Calendar

DATES	REQUIRED ACTIVITY	RESPONSIBILITY
April 1-15, 2027	Departments Enter their Budget Request in Gravity	All Depts
April 6, 2027 4:30 pm	Commission Capital Improvement Workshop	Commission/All Depts
April 7 - April 16, 2027	Departments enter CIP Projects into Gravity	All Depts
April 14, 2027	Dept submit requests to CM for additional positions/staff	All Depts
April 12 - April 16, 2027	Budget Manager enter Salaries & Benefits model	Finance
April 19 - April 26, 2027	CFO & Budget Manager review requests	City Manager / All Departments
April 26 - May 3, 2027	City Manager Reviews budget requests with each department	City Manager / All Departments
May 3 - May 5, 2027	Budget Manager enters budget revisions	Finance
May 6 - May 13, 2027	City Manager reviews updated budget	City Manager
May 28, 2027	Advertise public input budget meeting @ 5:00 PM on 6/8/2027	City Clerk
June 1, 2027	City receives Estimate of Taxable Property Values from Broward County	Property Appraiser's office (BCPA)
June 8, 2027 5:00 pm	Resident Input Budget Meeting Commission Input Budget Meeting (Regular Commission meeting commences after Budget meetings.)	City Commission/Finance/CM
June 9 - June 11, 2027	Budget Manager enters any changes agreed to at Budget Workshop	Finance
June 14 - June 18, 2027	Final Department Budget meetings with City Manager	All Dept/CM
July 1, 2027	City receives Final Certification of Taxable Property Values from Broward County	Property Appraiser's office (BCPA)
July 27, 2027 5:00 pm	Commission Input Budget Workshop	All Dept Heads,CM, Commission
July 27, 2027 Commences immediately after workshop	Regular Commission meeting Fire Assessment Preliminary Rate Resolution adoption; Set Preliminary Millage rate (Must be set before 8/4)	Commission/CM/All Dept
July 30, 2027	Revenue numbers in budget for State and County updated	Finance

August 3, 2027	Property Appraiser MUST receive Preliminary Assessment Rate to be on TRIM Notices	City Clerk/Finance
August 12, 2027	Run Fire Assessment Ad (for Sept. 14th Meeting)	City Clerk
August 24, 2027	Preliminary budget sent to Commission for review / Property Appraiser sends out TRIM notices	Finance/BCPA
Sept 7, 2027	Broward County School Board 2nd Public Meeting	Broward County
Sept 9, 2027	Broward County Commission Board 1st Public Meeting	Broward County
Sept 14, 2027 5:01 pm	1st Public Budget hearing on Tentative Budget and Millage Rate and adoption of Fire Rescue Assessment - MUST BE after 5pm	City Commission/All Dept
Sept 15, 2027	Email adopted Fire Rescue Assessment resolution to Tax Collector (before midnight)	City Clerk/Finance
Sept 23, 2027	Broward County Commission 2nd Public Meeting	Broward County
Sept 24, 2027	Run Budget Advertisement on BCPA website per TRIM requirements for 2nd Public Budget Hearing	City Clerk
Sept 28, 2027 5:30 pm	2nd and Final public hearing on Millage Rate and Budget Adoption	City Commission/All Dept
Within 30 days of adoption	Certify adopted Millage Rate and statute compliance and send TRIM package to the State	Finance/City Clerk
Oct 1, 2027	FY28 Adopted Budget becomes effective	City wide

Docusign Envelope ID: 04266C84-6B19-86A1-82E5-0C9D676C4334

CITY OF Cooper City
Someplace Special

CITY COMMISSION STAFF REPORT

DEPARTMENT: Utilities

DATE: November 16, 2026

SUBJECT: Motion to approve Additional Expenditure Authority Under Existing Bid Waiver Contracts BW2026-5 with NALCO Company LLC; BW2026-4 with Jacobs Engineering Group Inc., and BW2026-6 with PSI Technologies, Inc., for Fiscal Year 2026–2027 and Approved Budgeted Amounts for Each Subsequent Fiscal Year Throughout the Respective Contract Terms, Including All Renewals. - **Utilities**

SUBMITTED BY: Signed by: Okin Ozaydin 88E88ECC7EF74DB... November 6, 2026

CITY MANAGER RECOMMENDATION:
The City Manager recommends that the City Commission approve the motion above.

BACKGROUND OF ITEM:
On January 28, 2025, the City Commission approved single-source procurements for specialized products and services supporting the City's water and wastewater operations, including PermaClean PC-77 membrane cleaner from NALCO; Water SCADA maintenance and support services from Jacobs Engineering Group Inc.; and Wilo pump repairs, parts, and replacements from PSI Technologies, Inc. These products and services have been standardized based on operational performance, equipment compatibility, system reliability, maintenance continuity, and the costs and disruptions associated with changing established systems or providers.

These authorizations referenced the City Manager's purchasing authority under Section 2-258(i) of the City Code and expenditures for Fiscal Year 2025 and subsequent years, not to exceed budgeted funds and subject to budget approval. Following review by the City Attorney's Office, it was determined that the previous language did not clearly establish the intended spending authority for subsequent fiscal years. Accordingly, the Utilities Department is seeking Commission approval for the current fiscal year and for the approved budgeted amounts for each subsequent fiscal year during the terms of the applicable agreements, including any approved renewals.

Docusign Envelope ID: 04266C84-6B19-86A1-82E5-0C9D676C4334

PROCUREMENT:

BW2026-5 – Permaclean PC-77 Membrane Cleaner - NALCO Company LLC

The City of Cooper City entered into Contract No. BW2026-5 with NALCO Company LLC for a thirty-six (36)-month term, commencing April 2, 2026, and ending March 31, 2029, for the furnishing and delivery of Permaclean PC-77 Membrane Cleaner. The Contract includes three (3) additional one (1)-year renewal options. The City determined that it was in its best interest to waive the competitive procurement process because of NALCO's specialized expertise, product availability, and proven performance in providing the required product and related services. Additionally, NALCO is the authorized supplier of Permaclean PC-77 Membrane Cleaner for the City's water treatment plants.

BW2026-4, SCADA - System Support- Jacobs Engineering Group Inc

The City of Cooper City entered into Contract No. BW2026-4 with Jacobs Engineering Group Inc. for Supervisory Control and Data Acquisition (SCADA) System support services, with a twenty-four (24)-month term commencing March 23, 2026, and ending March 22, 2028. It was deemed in the City's best interest to waive the competitive procurement process because of Jacobs Engineering Group Inc.'s specialized expertise in the design, start-up, and operation of utility systems, as well as its involvement in installing the City's current SCADA system in 2018. Jacobs Engineering Group Inc.'s familiarity with the existing system provides continuity and the technical knowledge necessary to support its ongoing maintenance and operation.

BW2026-6, Wilo Pump Replacement Parts and Repairs - PSI Technologies, Inc.

The City of Cooper City entered into Contract No. BW2026-6 with PSI Technologies, Inc. for a thirty-six (36)-month term, beginning January 1, 2026, and ending December 31, 2028, for Wilo Pump Replacement Parts and Repairs. The Contract includes three (3) additional one (1)-year renewal options. It was deemed to be in the best interest of the City to waive the competitive procurement process due to PSI's specialized expertise, product availability, and proven performance in maintaining and servicing lift station equipment. PSI is the authorized provider of the pumps, parts, and components currently installed at the City's lift stations. This procurement was conducted pursuant to Sec. 2-258(i) of the Cooper City Procurement Code.

FISCAL IMPACT:

Funding for these purchases is provided through the Utilities Department's approved fiscal-year operating budget. The table below lists the applicable vendors, general ledger accounts, budgeted amounts, and requested expenditures. The requested amounts are the portion of the FY2027 Adopted Budget specifically earmarked for this vendor and/or product. The Remaining Amount will be the balance available in these line items for other expenditures.

Vendor	General Ledger Acct. Number	Budgeted Amount	Requested Amount	Remaining Amount
NALCO Company LLC: Membrane Cleaner	450-911-535310-533 Supplies-Chemicals	$874,900	$42,000	$717,400

Docusign Envelope ID: 04266C84-6B19-86A1-82E5-0C9D676C4334

Jacobs Engineering Group Inc.: SCADA Maintenance	450-911-534446-533 Maintenance-Instrumentation	$120,000	$45,000	$75,000
PSI Technologies, Inc.: Pump Repairs, Parts and Replacements	450-930-534443-535 Maintenance-Lift Stations	$285,000	$100,000	$150,000
PSI Technologies, Inc.: Pump Repairs, Parts and Replacements	450-930-531290-535 Contractual Services	$130,000	$100,000	$30,000

ATTACHMENTS:

1. BW2026-4 – Executed Bid Waiver Agreement - Jacobs Engineering Group Inc
2. BW2026-4 – Non -Competitive Purchase Request Form
3. BW2026-5 – Executed Bid Waiver Agreement - NALCO Company LLC
4. BW2026-5 – Non -Competitive Purchase Request Form
5. BW2026-6 - Executed Bid Waiver Agreement- PSI Technology Inc.
6. BW2026-6 – Non -Competitive Purchase Request Form

Workflow History

User	Task	Action	Date/Time
Allen, Tedra	NEW ITEM: Not Yet Routed	ATTORNEY'S OFFICE: Forward to City M…	11/06/26 03:34 PM
Rey, Alex	Assigned to City Manager	COMPLETE: Forward to City Clerk	11/06/26 05:04 PM
Allen, Tedra	Assigned to City Clerk	APPROVE ITEM: End Workflow	11/09/26 01:14 PM
Allen, Tedra	END WORKFLOW - APPROVED		11/09/26 01:53 PM

CITY COMMISSION
STAFF REPORT

DEPARTMENT: Utilities

DATE: January 28, 2025

SUBJECT: Motion to approve sole or single source procurements as permitted under Sec. 2-258(b) of the City Code for the following items: Anti-scalant chemical Megaflux Fe from American Water Chemicals, Corrosion inhibitor Carus 3380 from Carus LLC, Membrane cleaner PermaClean PC-77 from NALCO Water, SCADA systems maintenance at treatment plants from Jacobs, Lift Station telemetry control unit maintenance from Data Flow Systems, Inc., and Wilo for pump repairs and replacements. These purchases are subject to the City Manager's approval authority under Sec. 2-255(b) of the City Code, for Fiscal Year 2025 and subsequent years, not to exceed the budgeted funds, and subject to budget approval.

CITY MANAGER RECOMMENDATION:
The City Manager recommends approving sole and single source purchase of goods and services for Fiscal Year 2025 and subsequent years, unless operational needs change. Section 2-258(b) of the City Code permits sole source procurements under various conditions, including the standardization of supplies and services.

BACKGROUND OF ITEM:
The City's treatment plants and lift stations rely on a range of products and services standardized over many years of use and operation. Some of these are proprietary (with a sole source providing the service), while others have been standardized (to a single source) to ensure efficient operation after testing competing products through pilot or product testing, or with acknowledgement that equipment or products have been used extensively or tested and demonstrated satisfactory continuous service to the city and operations personnel have found these products or equipment more reliable or the spacing, configurations, or limitations on availability of space for multiple manufacturer's spare parts or products may limit city's capability for storing multiple manufacturer's products, or spare parts or equipment, or that for equipment to be changed city may have to significantly reconstruct a processes or facility would bring on unwarranted additional costs and complexity.

ANALYSIS:

The Utilities industry offers numerous competing products and services. However, due to the age of the treatment plants and the extensive number of lift stations requiring maintenance, the City has deliberately standardized some of its Utility systems with sole and single source products and service vendors to ensure efficient, reliable operations. Typically, staff confirms that all single source product undergoes rigorous testing against other products to prove suitability before selection and standardization through field tests. These processes demonstrate their superior suitability for the City's actual operation or process. Often, when projects are constructed, started up and tested, chemicals or pumps, or other related equipment are tested against each other for a period of time or for demonstrating results for a particular purpose, and a product is chosen from one manufacturer's equipment over others.

American Water Chemicals provide antiscalant chemical to prevent iron from oxidizing and precipitating during treatment so that it can be effectively removed by the membrane softening water treatment plant. Carus sells the City zinc orthophosphate is a chemical added to stabilize the treated potable water so an aggressive water doesn't leach away metals from the walls of pipe or fittings or valves. Nalco is a company that sells a chemical solution utilized to clean the softening membranes at the city's Water Treatment Plant. All three of these chemicals were tested against other company's products prior to selection for use, and demonstrated to perform satisfactorily. PSI Technologies, Inc. is the sole source provider of Wilo wastewater lift station pumps, parts and related services, and funding is allocated for purchase of their services within an Operating account, a capital account, and a Capital Improvement Project account. Jacobs is an engineering firm which specializes in design, start up and operations of utility systems, and installed the current Supervisory Control and Data Acquisition System for the City in 2018, and since that installation and start-up they have been supplying maintenance services on an annual basis, and they are recommended to continue supplying these services. The City will order services and products on an as-needed basis.

FISCAL IMPACT:

The vendors for several of the requested products and the account and available funding and requested amounts are listed below.

Vendor	**General Ledger Acct. Number**	**Budgeted Amount**	**Requested Amount**	**Remaining Amount**
	450-911-535310-533 **Water Plant – Supplies Chemicals**	**$825,000.00**		
American Water Chemicals	450-911-535310-533		$60,000.00	$765,000.00
Carus LLC	450-911-535310-533		$50,000.00	$715,000.00
NALCO Water	450-911-535310-533		$40,000.00	$675,000.00
Jacobs	**450-911-534446-533** **Water Plant – Maintenance - Instrumentation**	**$55,000.00**	$25,000.00	$30.000.00
	450-930-534443-535 **Wastewater Transmission Maintenance - Lift Stations**	**$230,000.00**		

Prepared by Utilities on 1/9/25

Data Flow Systems, Inc.	450-930-534443-535		$65,000.00	$165,000.00
PSI Technologies, Inc.	450-930-534443-535		$35,000.00	$130,000.00
PSI Technologies, Inc.	**450-930-564700-535** **Wastewater Transmission Equipment & Machinery**	**$390,000.00**	$100,000.00	$290,000.00
PSI Technologies, Inc.	**453-930-563150-535-WS004 (CIP)** **Wastewater Transmission Improvements – Lift Stations**	**$765,000.00**	$93,750.00	$671,250.00

ALTERNATIVES:

The alternatives to utilizing these providers, their products and services would be to conduct updated and new testing, evaluate what services are provided to other utilities, set up Requests for Proposals through the City's procurement office, and conduct field and process testing to ensure city's operations are while engaging any number of potential vendors who must be evaluated thoroughly. The end result of this testing, procurement and selection could take extensive time, require additional outside professional resources, and may require reconstruction or pilot equipment to be rented or purchased to complete. If the City elects to consider alternative providers of these products and services it could involve significant costs and time to complete.

ATTACHMENTS:

1. Sole and Single Source Detailed List
2. Sole Source Letter from Carus LLC
3. Sole Source Letter from NALCO Water
4. Sole Source Letter from Jacobs
5. Sole Source Letter from Data Flow Systems, Inc.
6. Sole Source Letter from PSI Technologies, Inc.

Docusign Envelope ID: EF8F87FF-10E8-41CE-A9D0-2A7A97635B99

SCADA SYSTEM SUPPORT
BW2026-4

THIS IS AN AGREEMENT ("Agreement"), dated the 23rd day of March 20 26, by and between:

CITY OF COOPER CITY, a municipal corporation organized and existing under the laws of the State of Florida and whose address is 9090 SW 50th Place, Cooper City, Florida 33328 (hereinafter referred to as the "City"),

and,

Jacobs Engineering Group Inc., a Foreign Corporation located at 1999 Bryan Street Suite 3500 Dallas Texas 75201, (hereinafter referred to as the "CONTRACTOR"), who is authorized to do business in the State of Florida.

City and CONTRACTOR may each be referred to herein as "party" or collectively as "parties".

WHEREAS, the City desires to enter into an agreement with the CONTRACTOR for the CONTRACTOR to provide Supervisory Control and Data Acquisition (SCADA) System; and

WHEREAS, the City Code provides authority for exclusions and exceptions to bid and proposal requirements pursuant to Sec. 2-258 of the City's Procurement Code; and

WHEREAS, the CITY desires to procure Supervisory Control and Data Acquisition (SCADA) System, from the CONTRACTOR for the CITY, in accordance with the terms and conditions of this Agreement,

NOW, THEREFORE, in consideration of the mutual terms and conditions, promises, covenants and payments hereinafter set forth, CITY and CONTRACTOR agree as follows:

ARTICLE 1. PREAMBLE

In order to establish the background, context and form of reference for this Agreement and to generally express the objectives, and intentions of the respective parties herein, the following statements, representations and explanations shall be accepted as predicates for the undertakings and commitments included within the provisions which follow and may be relied upon by the parties as essential elements of the mutual considerations upon which this Agreement is based.

ARTICLE 2. ORDER OF PRECEDENCE

If there is a conflict between or among the provisions of this Agreement, the order of precedence is as follows: 1) Agreement; 2) Appendix A – Scope of Services (including any Attachments thereto); 3) Appendix B – Pricing (including any Attachments thereto).

Docusign Envelope ID: EF8F87FF-10E8-41CE-A9D0-2A7A97635B99

ARTICLE 3. NATURE OF THE AGREEMENT

CONTRACTOR hereby agrees to provide Supervisory Control and Data Acquisition (SCADA) System, as more particularly described in the Scope of Services outlined in Appendix A.

Unless otherwise provided for herein, CONTRACTOR shall furnish all services, labor, equipment, and materials necessary and as may be required in the performance of this Agreement, except as otherwise specifically provided for herein, and all work performed under this Agreement shall be done in a professional manner.

CONTRACTOR hereby represents to CITY, with full knowledge that CITY is relying upon these representations when entering into this Agreement with CONTRACTOR, that CONTRACTOR has the professional expertise, experience and manpower to perform the services to be provided by CONTRACTOR pursuant to the terms of this Agreement.

CONTRACTOR shall not utilize the services of any subconsultant without the prior written approval of CITY.

ARTICLE 4. TERM

The Contract shall become effective on the date identified on the first page of this Agreement and shall continue through the last day of the twenty-four (24) month, thereafter, or September 30, 2027. The City reserves the option to renew this Contract for an additional term.

The City may extend this Contract for up to an additional one hundred-eighty (180) calendar days beyond the Agreement period and will notify the CONTRACTOR in writing if the Agreement is extended. This Agreement may be extended beyond the initial one hundred-eighty (180) calendar day extension period by mutual agreement between the City and the CONTRACTOR, upon approval of the City Commission (the "Commission").

ARTICLE 5. NOTICE

Notice hereunder shall be provided in writing by certified mail, return receipt requested, or customarily used overnight transmission with proof of delivery, to the following parties, with mandatory copies, as provided below:

CITY:

a) to the Project Manager

Akin Ozaydin, Utilities Department Director
City of Cooper City,
9090 S.W. 50th Place
Cooper City, Florida, 33328-4227
Telephone No. (954) 434-4300 X 111
aozaydin@CooperCity.gov

and,

Docusign Envelope ID: EF8F87FF-10E8-41CE-A9D0-2A7A97635B99

b) to the Contract Manager

Tyrone White, Procurement Manager
City of Cooper City, Procurement
9090 S.W. 50th Place
Cooper City, Florida 33328-4227
Telephone No. (954) 434-4300 X 268
Purchasing@CooperCity.gov

Copy To: Jacob G. Horowitz, City Attorney
Goren, Cherof, Doody & Ezrol, P.A.
3099 East Commercial Boulevard, Suite 200
Fort Lauderdale, Florida 33308
Telephone No. (954) 771-4500
JHorowitz@gorencherof.com

For CONSULTANT: Jacobs Engineering Group Inc.
Steve Young
200 S. Orange Avenue, Suite 900
Orlando, FL 32801
Telephone No. (407) 473-4383
steven.young1@jacobs.com

ARTICLE 6. PAYMENT FOR GOODS/SERVICES AND AMOUNT OBLIGATED

The CONTRACTOR warrants that it has reviewed the City's requirements and has asked such questions and conducted such other inquiries as the CONTRACTOR deemed necessary to determine the price the CONTRACTOR will charge to provide the Goods/Services to be performed under this Contract. The compensation for all Goods/Services performed under this Contract, including all costs associated with such Work, shall be paid in accordance with Appendix B. The City shall have no obligation to pay the CONTRACTOR any additional sum in excess of this amount, except for a change and/or modification to the Contract, which is approved and executed in writing by the City and the CONTRACTOR

All Work undertaken by the CONTRACTOR before City's approval of this Contract or after the expiration of this contract shall be at the CONTRACTOR risk and expense.

With respect to travel costs and travel-related expenses, the CONTRACTOR agrees to adhere to Section 112.061 of the Florida Statutes as they pertain to out-of-pocket expenses, including employee lodging, transportation, per diem, and all miscellaneous costs and fees. The City shall not be liable for any such expenses that have not been approved in advance, in writing, by the City.

ARTICLE 7. COMPENSATION AND METHOD OF PAYMENT

The CONTRACTOR may bill the City periodically, but not more than once per month, upon invoices certified by the CONTRACTOR pursuant to Appendix B. All invoices shall be taken from the books of account kept by the CONTRACTOR, shall be supported by copies of payroll distribution, receipt bills or other documents reasonably required by the City, shall show the City's contract number, and shall have a

Docusign Envelope ID: EF8F87FF-10E8-41CE-A9D0-2A7A97635B99

unique invoice number assigned by the CONTRACTOR. In accordance with Section 218.74 of the Florida Statutes, the time at which payment shall be due from the City shall be forty-five (45) calendar days from receipt of a proper invoice.

Invoices and associated back-up documentation shall be submitted electronically or in hard copy format by the CONTRACTOR to the City to: AccountsPayable@coopercity.gov. The City may at any time designate a different email address, address or contact person by giving written notice to the CONTRACTOR

ARTICLE 8. CHANGES TO SCOPE OF WORK/ADDITION OR DELETION OF WORK

The CITY may add, delete, increase, decrease, or otherwise modify the Scope of Work, described in Appendix "A" of this Agreement. These changes may affect the monthly compensation accordingly. Such additions, deletions, increases, decreases, changes or additional services must be in accordance with the provisions of the Code of Ordinances of the CITY and must be approved via a contract amendment, executed by the parties hereto, with the same formality, equality and dignity herewith prior to any deviation from the terms of this Agreement, including the initiation of any additional or extra work.

In no event will the CONTRACTOR be compensated for any work which has not been described in a separate written agreement executed by the parties hereto.

ARTICLE 9. INDEMNIFICATION

To the extend permitted by Florida Law, CONTRACTOR shall indemnify and save harmless the CITY, officers and employees from and against any and all third party claims, demands, damages to persons or third party property, judgements and reasonable attorneys' fees sustained by the CITY to the extent caused by negligent acts, error, omission of CONTRACTOR, its officers or employees in the performance under this Agreement.

CONTRACTOR shall indemnify CITY for all loss, damage, expense or liability including, without limitation, court costs and reasonable attorneys' fees that may result by reason of any infringement or claim of infringement of any patent, trademark, copyright, trade secret or other proprietary right due to services furnished pursuant to this Agreement. CONTRACTOR shall have no obligation to indemnify the CITY for the negligence of willful misconduct of the CITY or any third party claims arising from means, methods, safety, or the acts or omissions of others not under CONTRACTOR's control.

CONTRACTOR'S aggregate liability shall be limited to and not exceed the total compensation received by CONTRACTOR, or extend to any claims brought subsequent to the expiration of warranty period outlined above. The CITY's rights and remedies and CONTRACTOR's liabilities as set forth in this Agreement, are exclusive, and the CITY hereby releases CONTRACTOR from all further or subsequent liability, whether based in contract or tort and irrespective of fault, negligence, or strict liability. Nothing herein shall be construed to impose duty to defend or to require indemnification beyond the proceeds and limitations of CONTRACTOR's applicable agreed upon limitation of liability.

Docusign Envelope ID: EF8F87FF-10E8-41CE-A9D0-2A7A97635B99

The parties recognize that various provisions of this Agreement, including but not necessarily limited to this Section, provide for indemnification by the CONTRACTOR and that Florida Statutes §725.06 requires a specific consideration be given therefor. The parties therefore agree that the sum of Ten Dollars and 00/100 ($10.00), receipt of which is hereby acknowledged, is the specific consideration for such indemnities, and the providing of such indemnities is deemed to be part of the specifications with respect to the services to be provided by CONTRACTOR. Furthermore, the parties understand and agree that the covenants and representations relating to this indemnification provision shall serve the term of this Agreement and continue in full force and effect as to the party's responsibility to indemnify.

ARTICLE 10. INSURANCE

Where CONTRACTOR s are required to enter or go onto the City of Cooper City property (including any property which is owned or leased by the City or upon which the City has a license, easement or right-of-way) to deliver materials or perform work or services as a result of an award, the successful CONTRACTOR shall assume the full duty, obligation and expense of obtaining all necessary licenses, permits and insurance and assure all work complies with all applicable Broward County and City of Cooper City building requirements and the Florida Building Code. The CONTRACTOR shall be liable for any damages or loss to the City occasioned by negligence of the CONTRACTOR or any person the CONTRACTOR has designated in the completion of this contract.

CONTRACTOR shall not commence work under this Agreement until it has obtained all insurance required under this paragraph and such insurance has been approved by the Risk Manager of the CITY nor shall the CONTRACTOR allow any subconsultant to commence work on his subconsultant until all similar such insurance required of the subconsultant has been obtained and similarly approved.

Certificates of Insurance, reflecting evidence of the required insurance, shall be filed with the City’s Risk Manager prior to the commencement of this Agreement. Policies shall be issued by companies authorized to do business under the laws of the State of Florida. The insurance company shall be rated no less than “A-” as to management, and no less than “Class VI” as to financial strength according to the latest edition of Best’s Insurance Guide published by A.M. Best Company.

Policies shall be endorsed to provide the CITY with an endeavor to provide notice of cancellation or the CONTRACTOR shall obtain written agreement from its Agent to provide the CITY with 30-day notice of cancellation.

Insurance shall be in force until all obligations required to be fulfilled under the terms of the Agreement are satisfactorily completed as evidenced by the formal acceptance by the CITY. In the event the insurance certificate provided indicates that the insurance shall terminate and lapse during the period of this Agreement, then in that event, the CONTRACTOR shall furnish, as soon as reasonably practicable, a renewed certificate of insurance as proof that equal and like coverage for the balance of the period of the Agreement and extension thereunder is in effect. The CONTRACTOR shall not commence nor continue to provide any

Docusign Envelope ID: EF8F87FF-10E8-41CE-A9D0-2A7A97635B99

services pursuant to this Agreement unless all required insurance remains in full force and effect. CONTRACTOR shall be liable to CITY for any lapses in service resulting from a gap in insurance coverage.

Prior to the commencement of the project, CONTRACTOR shall provide the City with a certificate of commercial general liability insurance and a copy of the additional insured endorsement including the City of Cooper City its employees, directors, and officers as additional insured on a primary and non- contributory basis to the extent of the contractual obligation assumed by the CONTRACTOR. Additionally, the CONTRACTOR shall provide the City with a copy of the certificates of insurance and a copy of the additional insured endorsement reflecting the same insurance coverage for all subconsultants utilized by CONTRACTOR.

The City shall be granted a Waiver of Subrogation on the CONTRACTOR's Workers' Compensation and General Liability insurance policy and affirmed on the Certificate of Liability Insurance and a Waiver of Subrogation Endorsement. The CONTRACTOR waives, and the CONTRACTOR shall ensure that the CONTRACTOR's insurance carrier waives, all subrogation rights against the City, its officials, employees, agents and volunteers for all losses or damages.

10.1.1 REQUIRED INSURANCE

10.1.1.1 Commercial General Liability Insurance written on an occurrence basis including, but not limited to: coverage for bodily injury and property damage, personal & advertising injury, products & completed operations, and contractual liability. Coverage must be written on an occurrence basis, with limits of liability:

1. Each Occurrence Limit - $1,000,000
2. Fire Damage Limit (Damage to rented premises) - $100,000
3. Personal & Advertising Injury Limit - $1,000,000
4. General Aggregate Limit - $2,000,000
5. Products & Completed Operations Aggregate Limit - $3,000,000

Products & Completed Operations Coverage shall be maintained for two (2) years after the final payment under this contract.
The City of Cooper City must be shown as an additional insured with respect to this coverage.

10.1.1.2 Worker's Compensation and Employers Liability Insurance covering all employees, and/or volunteers of the CONTRACTOR engaged in the performance of the scope of work associated with this Agreement. In the case any work is sublet, the CONTRACTOR shall require the subconsultant similarly to provide Workers Compensation Insurance for all the latter's employees unless such employees are covered by the protection afforded by the CONTRACTOR. Coverage for the CONTRACTOR and his subconsultant shall be in

Docusign Envelope ID: EF8F87FF-10E8-41CE-A9D0-2A7A97635B99

accordance with applicable state and/or federal laws that may apply to Workers' Compensation Insurance with limits of liability:

1.	Workers' Compensation:	Coverage A	Statutory
2.	Employers Liability:	Coverage B	$500,000 Each Accident $500,000 Disease – Policy Limit $500,000 Disease – Each Employee

10.1.1.3 Commercial Auto Liability Insurance covering all owned, non-owned and hired vehicles used in connection with the performance of work under this Agreement, with a combined single limit of liability for bodily injury and property damage:

1. Any Auto (Symbol 1)
   Combined Single Limit (Each Accident) - $1,000,000
2. Hired Autos (Symbol 8)
   Combined Single Limit (Each Accident) - $1,000,000
3. Non-Owned Autos (Symbol 9)
   Combined Single Limit (Each Accident) - $1,000,000

10.1.1.4 Professional Liability/Errors & Omissions Insurance, when applicable, with a limit of liability $1,000,000/claim and in the aggregate. This coverage shall be maintained for a period of no less than two (2) years after final payment of the contract.

10.1.2 REQUIRED INSURANCE ENDORSEMENTS

1. The City of Cooper City shall be named as an Additional Insured on each of the Commercial General Liability and Auto Liability polices required herein

2. Except on Professional Liability, a Waiver of all Rights of Subrogation against the CITY

3. 30-Day Notice of Cancellation or Non-Renewal to the CITY

4. Except on Professional Liability, Employer's Liability and Workers' Compensation, CONSULTANTs' policies shall be Primary & Non-Contributory

5. All policies shall contain a "severability of interest" or "cross liability" liability clause without obligation for premium payment of the CITY

6. The City of Cooper City shall be named as a Loss Payee on all Property and/or Inland Marine Policies as their interest may appear.

CONTRACTOR shall include the CITY, as an additional insured on the Commercial General Liability and Auto Liability policies required herein and shall hold the CITY, its agents, officers and employees harmless on account of claims for damages to persons, property or premises arising out of the services provided hereunder. Any insurance required of the CONTRACTOR pursuant to this Agreement must also be required by any subconsultant in the same limits and with all requirements as provided herein, including naming the CITY as an additional insured, in any work is subcontracted unless such subconsultant is covered by the protection afforded by the CONTRACTOR and provided proof of such coverage is provided to CITY. The CONTRACTOR and any subconsultants shall maintain such policies during the term of this Agreement. Except for Professional Liability, CONTRACTOR shall agree to waive all rights of subrogation against the City, members of the City

Docusign Envelope ID: EF8F87FF-10E8-41CE-A9D0-2A7A97635B99

Commission, boards, commissions and committees, officers, agents, employees and volunteers for losses arising from activities and operations of CONTRACTOR in the performance of its obligations under this agreement.

ARTICLE 11. INDEPENDENT CONSULTANT

This Agreement does not create an employee/employer relationship between the parties. It is the intent of the parties that the CONTRACTOR is an independent CONTRACTOR under this Agreement and not the CITY's employee for all purposes, including but not limited to, the application of the Fair Labor Standards Act minimum wage and overtime payments, Federal Insurance Contribution Act, the Social Security Act, the Federal Unemployment Tax Act, the provisions of the Internal Revenue Code, the State Workers' Compensation Act, and the State unemployment insurance law. The CONTRACTOR shall retain sole and absolute discretion in the judgment of the manner and means of carrying out CONTRACTOR 's activities and responsibilities hereunder provided, further that administrative procedures applicable to services rendered under this Agreement shall be those of CONTRACTOR, which policies of CONTRACTOR shall not conflict with CITY, State, H.U.D., or United States policies, rules or regulations relating to the use of CONTRACTOR 's Funds provided for herein. The CONTRACTOR agrees that it is a separate and independent enterprise from the CITY, that it has full opportunity to find other business, that it has made its own investment in its business, and that it will utilize a high level of skill necessary to perform the work. This Agreement shall not be construed as creating any joint employment relationship between the CONTRACTOR and the CITY and the CITY will not be liable for any obligation incurred by CONTRACTOR, including but not limited to unpaid minimum wages and/or overtime premiums.

ARTICLE 12. PUBLIC RECORDS

A. Public Records: CONTRACTOR shall comply with The Florida Public Records Act as follows:

1. Keep and maintain public records in the CONTRACTOR’s possession or control in connection with the CONTRACTOR’s performance under this Agreement that ordinarily and necessarily would be required by the City in order to perform the service.

2. Upon request by City’s records custodian, provide City with a copy of requested records or allow the records to be inspected or copied within a reasonable time at a cost that does not exceed the cost provided in Chapter 119, Florida Statutes, or as otherwise provided by law.

3. Ensure that public records that are exempt or confidential and exempt from public records disclosure requirements are not disclosed except as authorized by law for the duration of this Agreement.

4. Upon completion of this Agreement or in the event of termination of this Agreement by either party, any and all public records relating to this Agreement in the possession of CONTRACTOR shall be delivered by CONTRACTOR to City, at no cost to City, within a

Docusign Envelope ID: EF8F87FF-10E8-41CE-A9D0-2A7A97635B99

reasonable time negotiated between the parties. All records stored electronically by CONTRACTOR shall be delivered to CITY in a format that is compatible with City's information technology systems. Once the public records have been delivered to City upon completion or termination of this Agreement, CONTRACTOR shall destroy any and all duplicate public records that are exempt or confidential and exempt from public record disclosure requirements.

5. CONTRACTOR'S failure or refusal to comply with the provisions of this Section shall result in the immediate termination of this Agreement by the City.

IF CONTRACTOR HAS QUESTIONS REGARDING THE APPLICATION OF CHAPTER 119, FLORIDA STATUTES, TO CONSULTANT'S DUTY TO PROVIDE PUBLIC RECORDS RELATING TO THIS AGREEMENT, CONTACT THE CUSTODIAN OF PUBLIC RECORDS AT (954) 434-4300, PRR@COOPERCITY.GOV, OR BY MAIL: CITY OF COOPER CITY – CITY CLERK'S OFFICE, 9090 SW 50TH PLACE, COOPER CITY, FL 33328.

ARTICLE 13. SCRUTINIZED COMPANIES

A. CONTRACTOR certifies that it and its subconsultants are not on the Scrutinized Companies that Boycott Israel List. Pursuant to Section 287.135, F.S., the City may immediately terminate this Agreement at its sole option if the CONTRACTOR or its subconsultants are found to have submitted a false certification; or if the CONTRACTOR, or its subconsultants are placed on the Scrutinized Companies that Boycott Israel List or is engaged in the boycott of Israel during the term of the Agreement.

B. If this Agreement is for more than one million dollars, the CONTRACTOR certifies that it and its subconsultants are also not on the Scrutinized Companies with Activities in Sudan, Scrutinized Companies with Activities in the Iran Petroleum Energy Sector List, or engaged with business operations in Cuba or Syria as identified in Section 287.135, F.S. Pursuant to Section 287.135, F.S., the City may immediately terminate this Agreement at its sole option if the CONTRACTOR , its affiliates, or its subconsultants are found to have submitted a false certification; or if the CONTRACTOR, its affiliates, or its subconsultants are placed on the Scrutinized Companies with Activities in Sudan List, or Scrutinized Companies with Activities in the Iran Petroleum Energy Sector List, or engaged with business operations in Cuba or Syria during the term of the Agreement.

C. The CONTRACTOR agrees to observe the above requirements for applicable subcontracts entered into for the performance of work under this Agreement.

Docusign Envelope ID: EF8F87FF-10E8-41CE-A9D0-2A7A97635B99

D. As provided in Subsection 287.135(8), F.S., if federal law ceases to authorize the above-stated contracting prohibitions, then they shall become inoperative.

ARTICLE 14. ASSIGNMENT

This Agreement, and any interests herein, shall not be assigned, transferred or otherwise encumbered, under any circumstances, by CONTRACTOR without the prior written consent of CITY, except in connection with a merger, acquisition, or sale of all or substantially all of a CONTRACTOR's assets or voting securities. In the event that CONTRACTOR does undergo a merger, acquisition, or sale of all or substantially all of its assets or voting securities, CONTRACTOR agrees to ensure that any successor entity assumes the obligations of this Agreement. However, this Agreement shall run to the benefit of CITY and its successors and assigns.

It is further agreed that no modification, amendment, or alteration in the terms or conditions contained herein shall be effective unless contained in a written document executed with the same formality and of equal dignity herewith.

ARTICLE 15. SEVERABILITY

This Agreement sets forth the entire agreement between CONTRACTOR and City with respect to the subject matter of this Agreement. This Agreement supersedes all prior and contemporaneous negotiations, understandings and agreements, written or oral, between the parties. This Agreement may not be modified except by the parties' mutual agreement set forth in writing and signed by the parties.

ARTICLE 16. GOVERNING LAW/VENUE

This Agreement shall be governed by and construed in accordance with the laws of the State of Florida. Venue for any dispute under this Agreement shall be an appropriate court of competent jurisdiction in Broward County, Florida.

ARTICLE 17. E-VERIFY

Pursuant to Section 448.095, Florida Statutes, effective January 1, 2021, CONTRACTOR s, shall register with and use the E-verify system in order to verify the work authorization status of all newly hired employees. CONTRACTOR shall register for and utilize the U.S. Department of Homeland Security's E-Verify System to verify the employment eligibility of:

A. All persons employed by a CONTRACTOR to perform employment duties within Florida during the term of the contract; and

B. All persons (including subvendors/subconsultants/subcontractors) assigned by CONTRACTOR to perform work pursuant to the contract with the City of Cooper City. The CONTRACTOR acknowledges and agrees that registration and use of the U.S. Department of Homeland Security's E-Verify System during the term of the contract is a condition of the contract with the City of Cooper City; and

Docusign Envelope ID: EF8F87FF-10E8-41CE-A9D0-2A7A97635B99

C. The CONTRACTOR shall comply with the provisions of Section 448.095, Fla. Stat., "Employment Eligibility," as amended from time to time. This includes, but is not limited to registration and utilization of the E-Verify System to verify the work authorization status of all newly hired employees. CONTRACTOR shall also require all subconsultants to provide an affidavit attesting that the subconsultants does not employ, contract with, or subcontract with, an unauthorized alien. The CONTRACTOR shall maintain a copy of such affidavit for the duration of the contract. Failure to comply will lead to termination of this Contract, or if a subconsultant knowingly violates the statute, the subcontract must be terminated immediately. Any challenge to termination under this provision must be filed in the Circuit Court no later than twenty (20) calendar days after the date of termination. Termination of this Contract under this Section is not a breach of contract and may not be considered as such. If this contract is terminated for a violation of the statute by the CONTRACTOR, the CONTRACTOR may not be awarded a public contract for a period of one (1) year after the date of termination.

ARTICLE 18. CONTRIBUTIONS PROHIBITED

Pursuant to Section 2-26 of Cooper City Code, no lobbyist, or vendor shall give a campaign contribution, directly or indirectly, to a candidate for the office of Mayor or Commissioner. No candidate for Mayor or Commissioner, or member of the City Commission shall, directly or indirectly, solicit, accept or deposit into such candidate's campaign account any campaign contribution from a lobbyist, or vendor.

ARTICLE 19. TERMINATION FOR CONVENIENCE

The City, at its sole discretion, reserves the right to terminate this Contract for convenience (without cause) upon providing a thirty (30) day written notice to the CONTRACTOR. Termination for convenience is effective on the termination date stated in the written notice provided by the City. Upon receipt of such notice, the CONTRACTOR shall not incur any additional costs under the Contract. The City shall only be liable for reasonable costs incurred by the CONTRACTOR prior to notice of termination, including out-of-pocket expenses.

ARTICLE 20. TERMINATION FOR CAUSE

The City reserves the right to terminate this Contract, in part or in whole, or place the CONTRACTOR on probation, or to avail itself of all other remedies available at law and equity, inclusive injunctive relief and specific performance, in the event the CONTRACTOR fails to perform in accordance with the terms and conditions stated herein. Following breach of the Contract by the CONTRACTOR, the City shall provide written notice specifying the breach to the CONTRACTOR and advising the CONTRACTOR that the breach must be cured within seven (7) days, or this Contract may be terminated by the City. The City further reserves the right to suspend or debar the CONTRACTOR in accordance with the Sec. 2-266 of Cooper City Procurement Code, resolutions and/or other governing legislation. The CONTRACTOR will be notified by letter of the City's intent to terminate if, following the initial notice of breach, the CONTRACTOR fails to timely or adequately, and to the satisfaction of the City, cure said breach. In the event of termination for default, the City may procure the required goods and/or services from any source and use any method

Docusign Envelope ID: EF8F87FF-10E8-41CE-A9D0-2A7A97635B99

deemed in its best interest. All re-procurement costs shall be borne by the terminated CONTRACTOR. The CONTRACTOR shall be responsible for all other direct damages incurred by the City arising out of the breach.

ARTICLE 21. AUDITS – ACCESS TO RECORDS

The City, through its duly authorized representatives and governmental agencies, shall have access to and the right to examine and reproduce any of the Awarded Bidder's books, documents, papers and records and of its subconsultants and Suppliers which apply to all matters of the City for a minimum of three years after the expiration of this Contract and any extension thereof. Such records shall subsequently conform to Generally Accepted Accounting Principles requirements, as applicable, and shall only address those transactions related to this Contract.

CONTRACTOR will grant access to the Commission Auditor to all financial and performance-related records, property, and equipment purchased in whole or in part with government funds. CONTRACTOR agrees to maintain an accounting system that provides accountancy records that are supported with adequate documentation and procedures for determining the allowability and allocability of costs.

ARTICLE 22. NO CONTINGENT FEES

CONTRACTOR warrants that it has not employed or retained any company or person, other than a bona fide employee working solely for CONTRACTOR to solicit or secure this Agreement, and that it has not paid or agreed to pay any person, company, corporation, individual or firm, other than a bona fide employee working solely for CONTRACTOR any fee, commission, percentage, gift, or other consideration contingent upon or resulting from the award or making of this Agreement. For the breach or violation of this provision, CITY shall have the right to terminate the Agreement without liability at its discretion, to deduct from the contract price, or otherwise recover the full amount of such fee, commission, percentage, gift or consideration.

ARTICLE 23. BINDING AUTHORITY

Each person signing this Agreement on behalf of either party individually represents that he or she has full legal power to execute this Agreement on behalf of the party for whom he or she is signing, and to bind and obligate such party with respect to all provisions contained in this Agreement.

ARTICLE 24. HEADINGS

Headings herein are for convenience of reference only and shall not be considered on any interpretation of this Agreement.

ARTICLE 25. SEVERABILITY

If any provision of this Agreement or application thereof to any person or situation shall to any extent, be held invalid or unenforceable, the remainder of this Agreement, and the application of such provisions to persons or situations other than those as to which it shall have been held invalid or unenforceable shall not be affected thereby, and shall continue in full force and effect, and be enforced to the fullest extent permitted by law.

Docusign Envelope ID: EF8F87FF-10E8-41CE-A9D0-2A7A97635B99

ARTICLE 26. EXTENT OF AGREEMENT

This Agreement represents the entire and integrated agreement between the CITY and the CONTRACTOR and supersedes all prior negotiations, representations or agreements, either written or oral. CONTRACTOR will grant access to the Commission Auditor to all financial and performance-related records, property, and equipment purchased in whole or in part with government funds. CONTRACTOR agrees to maintain an accounting system that provides accountancy records that are supported with adequate documentation and procedures for determining the allowability and allocability of costs.

ARTICLE 27. APPENDICES

Each Appendix referred to in this Agreement forms an essential part of this Agreement. The appendices if not physically attached should be treated as part of this and are incorporated herein by reference.

ARTICLE 28. LEGAL REPRESENTATION

This Agreement may be executed in multiple originals or counterparts, each of which shall be deemed to be an original and together shall constitute one and the same agreement. Execution and delivery of this Agreement by the Parties shall be legally binding, valid and effective upon delivery of the executed documents to the other party through facsimile transmission, email, or other electronic delivery.

ARTICLE 29. COUNTERPARTS AND EXECUTION

This Agreement may be executed in multiple originals or counterparts, each of which shall be deemed to be an original and together shall constitute one and the same agreement. Execution and delivery of this Agreement by the Parties shall be legally binding, valid and effective upon delivery of the executed documents to the other party through facsimile transmission, email, or other electronic delivery.

ARTICLE 30. REMEDIES IN THE EVENT OF DEFAULT

If an Event of Default occurs, whether or not the City elects to terminate this Agreement as a result thereof, the Contractor shall be liable for all damages resulting from the default, irrespective of whether the City elects to terminate the Agreement, including but not limited to:

a) lost revenues;
b) the difference between the cost associated with procuring Services hereunder and the amount actually expended by the City for re-procurement of Services, including procurement and administrative costs; and
c) such other direct damages.

The Contractor shall also remain liable for any liabilities and claims related to the Contractor's default. The City may also bring any suit or proceeding for specific performance or for an injunction. All damages shall not exceed the liability cap under Article 9-Indemnification.

ARTICLE 31. PATENT AND COPYRIGHT INDEMNIFICATION

Docusign Envelope ID: EF8F87FF-10E8-41CE-A9D0-2A7A97635B99

a) The Contractor shall not infringe on any copyrights, trademarks, service marks, trade secrets, patent rights, other intellectual property rights or any other third-party proprietary rights in the performance of the Work.

b) The Contractor warrants that all Deliverables furnished hereunder, including but not limited to equipment, programs, documentation, software, analyses, applications, methods, ways, processes, and the like, do not infringe upon or violate any copyrights, trademarks, service marks, trade secrets, patent rights, other intellectual property rights or any other third party proprietary rights.

c) The Contractor shall be liable and responsible for any and all claims made against the City for infringement of patents, copyrights, service marks, trade secrets or any other third party proprietary rights, by the use or supplying of any programs, documentation, software, analyses, applications, methods, ways, processes, and the like, in the course of performance or completion of, or in any way connected with, the Work, or the City's continued use of the Deliverables furnished hereunder. Accordingly, the Contractor at its own expense, including the payment of reasonable attorney's fees, shall indemnify, and hold harmless the City with respect to any claim, demand, cause of action, debt, or liability.

d) In the event any Deliverable or anything provided to the City hereunder, or portion thereof is held to constitute an infringement and its use is or may be enjoined, the Contractor shall have the obligation to, at the City's option to (i) modify, or require that the applicable Subcontractor or supplier modify, the alleged infringing item(s) at its own expense, without impairing in any respect the functionality or performance of the item(s), or (ii) procure for the City, at the Contractor's expense, the rights provided under this Agreement to use the item(s).

e) The Contractor shall be solely responsible for determining and informing the City whether a prospective supplier or Subcontractor is a party to any litigation involving patent or copyright infringement, service mark, trademark, violation, or proprietary rights claims or is subject to any injunction which may prohibit it from providing any Deliverable hereunder. The Contractor shall enter into agreements with all suppliers and Subcontractors at the Contractor's own risk. The City may reject any Deliverable that it believes to be the subject of any such litigation or injunction, or if, in the City's judgment, use thereof would delay the Work or be unlawful.

ARTICLE 32. CONFIDENTIALITY

a) All Developed Works and other materials, data, transactions of all forms, financial information, documentation, inventions, designs and methods obtained from the City in connection with the Services performed under this Agreement, made or developed by the Contractor or its Subcontractors in the course of the performance of such Services, or the results of such Services, or for which the City holds the proprietary rights, constitute Confidential Information and may not, without the prior written consent of the City, be used by the Contractor or its employees, agents, Subcontractors or suppliers for any purpose other than for the benefit of the City, unless required by law. In addition to the foregoing, all City employee information and City financial information shall be

Docusign Envelope ID: EF8F87FF-10E8-41CE-A9D0-2A7A97635B99

considered Confidential Information and shall be subject to all the requirements stated herein. Neither the Contractor nor its employees, agents, Subcontractors, or suppliers may sell, transfer, publish, disclose, display, license or otherwise make available to others any part of such Confidential Information without the prior written consent of the City. Additionally, the Contractor expressly agrees to be bound by and indemnify and hold harmless the City, and their officers and employees for any third-party claims to the extent caused by CONSULTANT's negligence from the breach of any federal, state, or local law in regard to the privacy of individuals. Damages are subject the limitation of liability under Article 9-Indemnifcation.

b) The Contractor shall advise each of its employees, agents, Subcontractors, and suppliers who may be exposed to such Confidential Information of their obligation to keep such information confidential and shall promptly advise the City in writing if it learns of any unauthorized use or disclosure of the Confidential Information by any of its employees or agents, or Subcontractor's or supplier's employees, present or former. In addition, the Contractor agrees to cooperate fully and provide any assistance necessary to ensure the confidentiality of the Confidential Information.

c) In the event of a breach of this Article damages may not be an adequate remedy and the City shall be entitled to injunctive relief to restrain any such breach or threatened breach. Unless otherwise requested by the City, upon the completion of the Services performed hereunder, the Contractor shall immediately turn over to the City all such Confidential Information existing in tangible form, and no copies thereof shall be retained by the Contractor or its employees, agents, Subcontractors, or suppliers without the prior written consent of the City. A certificate evidencing compliance with this provision and signed by an officer of the Contractor shall accompany such materials.

d) The confidential obligations shall not apply to any data which:

i. Is publicly available or becomes generally available to the public due to no fault of the CONTRACTOR.
ii. Is or becomes lawfully known to CONTRACTOR without an obligation of confidentiality before disclosure to CONTRACTOR under this agreement;
iii. Is subsequently acquired by CONTRACTOR from a third party who is not in default of any obligation restricting the disclosure of such information; or
iv. Is independently developed by CONTRACTOR without access to Confidential Information.

ARTICLE 33. PROPRIETARY INFORMATION

As a municipal corporation of the State of Florida, City of Cooper City is subject to the stipulations of the public records laws of the State of Florida (the "Public Records Law").

The Contractor acknowledges that all computer software in the City's possession may constitute or contain information or materials which the City has agreed to protect as proprietary information from disclosure or unauthorized use and may also constitute or contain information or materials which the City has developed at its own expense, the disclosure of which could harm the City's proprietary interest therein.

Docusign Envelope ID: EF8F87FF-10E8-41CE-A9D0-2A7A97635B99

During the term of the Contract, the Contractor will not use directly or indirectly for itself or for others, or publish or disclose to any third party, or remove from the City's property, any computer programs, data compilations, or other software which the City has developed, has used, or is using, is holding for use, or which are otherwise in the possession of the City (the "Computer Software"). All third-party license agreements must also be honored by the Contractor and its employees, except as authorized by the City and, if the Computer Software has been leased or purchased by the City, all hired party license agreements must also be honored by the contractors' employees with the approval of the lessor or Contractors thereof. This includes mainframe, minis, telecommunications, personal computers, and all information technology software.

The Contractor will report to the City any information discovered or which is disclosed to the Contractor which may relate to the improper use, publication, disclosure, or removal from the City's property of any information technology software and hardware and will take such steps as are within the Contractor's authority to prevent improper use, disclosure, or removal.

ARTICLE 34. PROPRIETARY RIGHTS

a) The Contractor hereby acknowledges and agrees that the City retains all rights, title and interests in and to all materials, data, documentation and copies thereof furnished by the City to the Contractor hereunder or furnished by the Contractor to the City or created by the Contractor for delivery to the City, even if unfinished or in process, as a result of the goods or services the Contractor performs in connection with this Agreement, including all copyright and other proprietary rights therein, which the Contractor as well as its employees, agents, Subcontractors and suppliers may use only in connection with the performance of Services under this Agreement. The Contractor shall not, without the prior written consent of the City, use such documentation on any other project in which the Contractor or its employees, agents, Subcontractors, or suppliers are or may become engaged. Submission or distribution by the Contractor to meet official regulatory requirements or for other purposes in connection with the goods or services under this Agreement shall not be construed as publication in derogation of the City's copyrights or other proprietary rights.

b) All Developed Works shall become the property of the City. Any unauthorized reuse of Developed Works is at the City's sole risk.

c) Accordingly, neither the Contractor nor its employees, agents, Subcontractors, or suppliers shall have any proprietary interest in such Developed Works. The Developed Works may not be utilized, reproduced, or distributed by or on behalf of the Contractor, or any employee, agent, Subcontractor or supplier thereof, without the prior written consent of the City, except as required for the Contractor's performance hereunder.

d) Except as otherwise provided in subsections a, b, and c above, or elsewhere herein, the Contractor and its Subcontractors and suppliers hereunder shall retain all proprietary rights in and to all in and

Docusign Envelope ID: EF8F87FF-10E8-41CE-A9D0-2A7A97635B99

to any and all pre-existing intellectual property, proprietary materials, tools, software, platforms, methodologies, documentation, and other works, including any modifications, enhancements, or derivative works thereof, that were developed or acquired by or on behalf of the CONTRACTOR independently of this agreement ("CONTRACTOR Background IP"), including all Licensed Software provided hereunder. To the extent any CONTRACTOR Background IP or Licensed Software is incorporated into, used in connection with or necessary for the CITY's use of the Deliverables, the Contractor hereby grants, and shall require that its Subcontractors and suppliers grant the City, a limited, non-exclusive, non-transferable, non-sublicensable, royalty-free license, for the term of this Agreement and any applicable acceptance period thereafter, to use such CONTRACTOR Background IP and Licensed Software solely for the CITY's internal operations in connection with the Deliverables.

ARTICLE 35. COUNTERPARTS AND EXECUTION

As applicable, Contractor shall comply, subject to applicable professional standards, with the provisions of all applicable federal, state and City orders, statutes, ordinances, rules and regulations which may pertain to the Services required under this Agreement.

The Contractor shall hold all licenses or certifications, obtain and pay for all permits or inspections, and comply with all laws, ordinances, regulations and building code requirements applicable to the work required herein. Damages, penalties, or fines imposed on the City or Contractor for failure to obtain and maintain required licenses, certifications, permits or inspections shall be borne by the Contractor. The Project Manager shall verify the certification(s), license(s), and permit(s) for the Contractor prior to authorizing Work and as needed.

Notwithstanding any other provision of this Agreement, Contractor shall not be required pursuant to this Agreement to take any action or abstain from taking any action if such action or abstention would, in the good faith determination of the Contractor, constitute a violation of any law or regulation to which Contractor is subject, including but not limited to laws and regulations requiring that Contractor conduct its operations in a safe and sound manner.

ARTICLE 36. NONDISCRIMINATION

During the performance of this Contract, Contractor agrees to not discriminate unlawfully against any employee or applicant for employment on the basis of race, color, religion, ancestry, national origin, sex, pregnancy, age, disability, marital status, familial status, sexual orientation, gender identity or gender expression, status as victim of domestic violence, dating violence or stalking, or veteran status, and on housing related contracts the source of income, and will take affirmative action to ensure that employees and applicants are afforded equal employment opportunities without discrimination. Such action shall be taken with reference to, but not limited to recruitment, employment, termination, rates of pay or other forms of compensation, and selection for training or retraining, including apprenticeship and on the job training.

Docusign Envelope ID: EF8F87FF-10E8-41CE-A9D0-2A7A97635B99

By entering into this Contract, the Contractor attests that it is not in violation of the Americans with Disabilities Act of 1990 (and related Acts). If the Contractor or any owner, subsidiary or other firm affiliated with or related to the Contractor is found by the responsible enforcement agency or the City to be in violation of the Act, such violation shall render this Contract void. This Contract shall be void if the Contractor submits a false affidavit pursuant to this Resolution or the Resolution during the term of this Contract, even if the Contractor was not in violation at the time it submitted its affidavit.

ARTICLE 37. CONFLICT OF INTEREST

The Contractor represents that:

a) No officer, director, employee, agent, or other consultant of the City or a member of the immediate family or household of the aforesaid has directly or indirectly received or been promised any form of benefit, payment, or compensation, whether tangible or intangible, in connection with the award of this Agreement.

b) There are no undisclosed persons or entities interested with the Contractor in this Agreement. This Agreement is entered into by the Contractor without any connection with any other entity or person making a proposal for the same purpose, and without collusion, fraud or conflict of interest. No elected or appointed officer or official, director, employee, agent, or other consultant of the City, or of the State of Florida (including elected and appointed members of the legislative and executive branches of government), or a member of the immediate family or household of any of the aforesaid:

i. is interested on behalf of or through the Contractor directly or indirectly in any manner whatsoever in the execution or the performance of this Agreement, or in the Services, Deliverables or Work, to which this Agreement relates or in any portion of the revenues; or

ii. is an employee, agent, advisor, or consultant to the Contractor or to the best of the Contractor's knowledge any Subcontractor or supplier to the Contractor.

c) Neither the Contractor nor any officer, director, employee, agency, parent, subsidiary, or affiliate of the Contractor shall have an interest which is in conflict with the Contractor's faithful performance of its obligation under this Agreement; provided that the City, in its sole discretion, may consent in writing to such a relationship, provided the Contractor provides the City with a written notice, in advance, which identifies all the individuals and entities involved and sets forth in detail the nature of the relationship and why it is in the City's best interest to consent to such relationship.

d) The provisions of this Article are supplemental to, not in lieu of, all applicable laws with respect to conflict of interest. In the event there is a difference between the

Docusign Envelope ID: EF8F87FF-10E8-41CE-A9D0-2A7A97635B99

standards applicable under this Agreement and those provided by statute, the stricter standard shall apply.

e) In the event Contractor has no prior knowledge of a conflict of interest as set forth above and acquires information which may indicate that there may be an actual or apparent violation of any of the above, Contractor shall promptly bring such information to the attention of the Project Manager. Contractor shall thereafter cooperate with the City's review and investigation of such information and comply with the instructions Contractor receives from the Project Manager regarding remedying the situation.

ARTICLE 38. PRESS RELEASE OR OTHER PUBLIC COMMUNICATION

Under no circumstances shall the Contractor without the express written consent of the City:

a) Issue or permit to be issued any press release, advertisement or literature of any kind which refers to the City, or the Work being performed hereunder, unless the Contractor first obtains the written approval of the City. Such approval may be withheld if for any reason the City believes that the publication of such information would be harmful to the public interest or is in any way undesirable; and

b) Communicate in any way with any contractor, department, board, agency, commission or other organization or any person whether governmental or private in connection with the Work to be performed hereunder except upon prior written approval and instruction of the City; and

c) Except as may be required by law, the Contractor and its employees, agents, Subcontractors, and suppliers will not represent, directly or indirectly, that any Work, Deliverables or Services provided by the Contractor or such parties has been approved or endorsed by the City.

ARTICLE 39. BANKRUPTCY

The City may terminate this Contract, if, during the term of any contract the Contractor has with the City, the Contractor becomes involved as a debtor in a bankruptcy proceeding, or becomes involved in a reorganization, dissolution, or liquidation proceeding, or if a trustee or receiver is appointed over all or a substantial portion of the property of the Contractor under federal bankruptcy law or any state insolvency law.

ARTICLE 40. SCRUTINIZED COMPANIES -- 287.135 AND 215.473

Contractor certifies that it and any of its affiliates are not scrutinized companies as identified in Section 287.135, F.S. In addition, Contractor agrees to observe the requirements of Section 287.135, F.S., for applicable sub-agreements entered into for the performance of work under this Agreement. Pursuant to Section 287.135, F.S., the City may immediately terminate this Agreement for cause if the Contractor, its affiliates, or its subcontractors are found to have submitted a false certification; or if the Contractor, its

Docusign Envelope ID: EF8F87FF-10E8-41CE-A9D0-2A7A97635B99

affiliates, or its subcontractors are placed on any applicable scrutinized companies list or engaged in prohibited contracting activity during the term of the Agreement. As provided in Subsection 287.135(8), F.S., if federal law ceases to authorize these contracting prohibitions then they shall become inoperative.

ARTICLE 41. KIDNAPPING, CUSTODY OFFENSES, HUMAN TRAFFICKING AND RELATED OFFENSES AFFIDAVIT

By entering into, amending, or renewing this Contract, including, without limitation, a grant agreement or economic incentive program payment agreement (all referred to as the "Contract"), as applicable, the Contractor is obligated to comply with the provisions of Section 787.06, Florida Statutes ("F.S."), "Human Trafficking," as amended, which is deemed as being incorporated by reference in this Contract. All definitions and requirements from Section 787.06, F.S., apply to this Contract.

This compliance includes the Contractor providing an affidavit that it does not use coercion for labor or services. This attestation by the Contractor shall be in the form attached to this Contract as the Kidnapping, Custody Offenses, Human Trafficking and Related Offenses Affidavit (the "Affidavit") and must be executed by the Contractor and provided to the City when entering, amending, or renewing this Contract.

This Contract shall be void if the Contractor submits a false Affidavit pursuant to Section 787.06, F.S., or the Contractor violates Section 787.06, F.S., during the term of this Contract, even if the Contractor was not in violation at the time it submitted its Affidavit.

ARTICLE 42. OWNERSHIP OF DOCUMENTS

Reports, surveys, plans, studies and other data provided in connection with this Agreement are and shall remain the property of CITY whether or not the project for which they are made is completed. City hereby agrees to use CONTRACTOR's work product for its intended purposes. Any Unauthorized reuse of Developed Works is at the CITY's sole risk.

ARTICLE 43. STANDARD OF CARE

CONTRACTOR shall perform its Services using that degree of care and skill ordinarily exercised by other similar professionals in the field under similar conditions in similar localities ("Standard of Care"). Following completion of its Services and for a period of twelve (12) months thereafter, if Services provided hereunder do not conform to the foregoing standard of care and the same is reported to CONTRACTOR by the CITY in writing promptly after recognition thereof, CONTRACTOR shall, at no cost to the CITY, furnish all remedial services required in connection therewith as soon as reasonably possible after receipt of such report from CITY. No warranties are made, express or implied. IMPLIED WARRANTIES OF MERCHANTABILITY AND FITNESS FOR A PARTICULAR PURPOSE ARE SPECIFICALLY EXCLUDED.

ARTICLE 44. SCADA/CLIENT S/W ASSESSMENTS AND/OR PROGRAMMING SERVICES

CONTRACTOR's consultation, review, configuration, or study (as applicable) of the CITY's software, hardware, products or systems (collectively "CITY's systems") in no way makes CONTRACTOR responsible for the performance, operation or security of the CITY's System. CONTRACTOR makes no warranty, whether express or implied, as to the viability or performance fo the CITY's System. Additionally, CONTRACTOR cannot and does not provide any representation, warranty or guarantee that its services

Docusign Envelope ID: EF8F87FF-10E8-41CE-A9D0-2A7A97635B99

will ensure the CITY's System will not be vulnerable, susceptible or open to outside infiltration, exploitation, hacking or breach from third parties, outside entities or sources. The CITY is solely responsible for the security of the CITY's System and the CONTRACTOR's services do not in any way relieve the CITY of any responsibility for the protection, firewalling and/or overall security of the CITY's System. CONTRACTOR shall have no responsibility or liability for the security of the CITY's System and the City shall indemnify and hold CONTRACTOR harmless for any claims, liability, actions, damages, expenses, and/or costs of any kind associated with any actual or alleged infiltration, data loss, data corruption, exploitation, hacking or breach of the CITY's System at any time regardless of the source or cause thereof.

(REMAINDER INTENTIONALLY LEFT BLANK)

Docusign Envelope ID: EF8F87FF-10E8-41CE-A9D0-2A7A97635B99

IN WITNESS OF THE FOREGOING, the parties have hereunto set their hands and seals on the dates written below.

CITY OF COOPER CITY

Date: March 23, 2026

Signed by:
41CB1B350764463...
CITY MAYOR

Signed by:
43294AF99A5453...
CITY MANAGER

APPROVED AS TO LEGAL FORM
AND SUFFICIENCY BY:
DocuSigned by:
A563A1DBEFD5417...
CITY ATTORNEY

DocuSigned by:
6A9930738A34441...
CITY CLERK

Jacobs Engineering Group Inc, a Foreign Corporation

Date: 3/19/2026

By:

Daniel C. Rutland, PE
NAME

Manager of Projects
TITLE

WITNESSED BY: Raul Alfaro, PE

ADDRESS: 550 W Cypress Creek Rd., Suite 400, Fort Lauderdale, FL 33309

STATE OF Florida

COUNTY OF Broward

BEFORE ME, an officer duly authorized by law to administer oaths and take acknowledgments, personally appeared Daniel C. Rutland as Manager of Projects of Jacobs Engineering Group Inc, and acknowledged that he has executed the foregoing instrument for the use and purposes mentioned in it and that the instrument is the act and deed of 3/19/26 of Jacobs Engineering Group Inc, and who is personally known to me or has produced _____ as identification.

IN WITNESS WHEREOF, I have set my hand and seal in the State and County aforesaid this 19th day of March, 20 26.

NOTARY PUBLIC

STACEY LESSER
MY COMMISSION # HH 382624
EXPIRES: April 3, 2027

Stacey Lesser
Print or Type Name

My Commission Expires: 4/3/2027

Docusign Envelope ID: EF8F87FF-10E8-41CE-A9D0-2A7A97635B99

Jacobs

Appendix A

The City of Cooper City
SCADA Services Fiscal Year 2026
Professional Services Agreement

The **City of Cooper City at 9090 SW 50th Place Cooper City, FL 33328, ("City")** hereby requests and authorizes **Jacobs Engineering Group Inc. at 1999 Bryan Street, Suite 3500 Dallas TX, 75201 ("Jacobs")** to perform the following Scope of Services in this Agreement.

Scope of Services

Services proposed by Jacobs in this Agreement shall be performed in accordance with the terms and conditions of the professional engineering services in Appendix B PROVISIONS.

General

The Supervisory Control and Data Acquisition (SCADA) system is the main control system for the City's water and wastewater treatment facilities. Jacobs engineers have specialized knowledge of the City's SCADA control system and PLC systems from the design, installation, and extensive maintenance experience Jacobs has with the City's current systems. The services described in this Agreement provide assistance to the City to support the SCADA system including periodic maintenance, troubleshooting, and minor improvements.

Approach

Jacobs will coordinate the SCADA support work and onsite schedule as determined and directed by the City within the compensation limits of this proposal. Work activities may include, but are not limited to, the following types of work:

- Quarterly or bi-monthly SCADA server maintenance
- Miscellaneous SCADA hardware support and software upgrades on an as needed basis
- Minimum service level of 20 hours for specialized onsite support
- PLC programming
- HMI programming
- Historian configuration
- Telemetry support
- SCADA network support
- Backup SCADA files
- SCADA reporting support
- HMI trending support
- Training as requested
- Perform troubleshooting as requested by the City
- Perform minor changes to the control system as requested by the City
- Assess SCADA network performance
- Onsite visits to the water treatment facility by CH2M HILL SCADA staff as requested by the City
- Perform assessment of the computer log files
- Assess system performance
- Purchase of SCADA hardware or software within the limits of the scope fee
- Management and Information Solutions (M&IS)
- Remote support services

Docusign Envelope ID: EF8F87FF-10E8-41CE-A9D0-2A7A97635B99

- Other SCADA support services as directed by the city to maintain a reliable and secure SCADA system
- Some tasks may be performed via a remote connection or partially performed in a CH2M Hill, Inc office with final installation onsite as determined by the City

Assumptions

- This proposal does not include subcontract services.
- Jacobs will reasonably rely upon the accuracy, and completeness of the information/data provided by the City, or other third parties.

Schedule

This proposal will cover services and activities to be delivered through September 30, 2026. Jacobs will commence work within 2 weeks of receiving a written notice to proceed.

Compensation

Compensation for the services authorized under this proposal will be provided using the time and materials basis method with budgets between tasks being interchangeable and the rate table in **Appendix B RATE TABLE**. Project and subtask fee are shown in the Compensation Table below.

Compensation Table – Estimate

	Total Fee
FY2026 SCADA Services	**$19,876**

Material procurement (hardware/software/services) will be invoiced at actual cost, plus 10% markup on actual cost, plus applicable taxes and freight charges. Levels of effort for tasks are estimates based on the best information available at the time of proposal development. As project scopes are better defined, actual levels of effort required, and associated fees might differ and require coordination between Jacobs and the City.

This proposal is effective for 90 days.

Docusign Envelope ID: EF8F87FF-10E8-41CE-A9D0-2A7A97635B99

Jacobs

Appendix B. RATE TABLE

Labor Classification	2025 Labor Rates
Engineer / Scientist 8	$401
Engineer / Scientist 7	$316
Engineer / Scientist 6	$263
Engineer / Scientist 5	$226
Engineer / Scientist 4	$189
Engineer / Scientist 3	$160
Engineer / Scientist 2	$137
Engineer / Scientist 1	$121
Engineer / Scientist 0	$99
Technician 5	$173
Technician 4	$139
Technician 3	$122
Technician 2	$100
Technician 1	$87
Technical Aide	$66
Office	$103

SCADA SYSTEM SUPPORT
BW2026-4

THIS IS AN AGREEMENT ("Agreement"), dated the ____ day of _____ 20____, by and between:

> **CITY OF COOPER CITY**, a municipal corporation organized and existing under the laws of the State of Florida and whose address is 9090 SW 50th Place, Cooper City, Florida 33328 (hereinafter referred to as the "City"),
>
> and,
>
> **CH2M Hill Engineers Inc.**, a **Foreign Corporation** located at **6312 S. Fiddler's Green Circle, Suite 300N Greenwood Village, CO 80111** , (hereinafter referred to as the "CONTRACTOR"), who is authorized to do business in the State of Florida.

City and CONTRACTOR may each be referred to herein as "party" or collectively as "parties".

WHEREAS, the City desires to enter into an agreement with the CONTRACTOR for the CONTRACTOR to provide **Supervisory Control and Data Acquisition** (**SCADA) System**; and

WHEREAS, the City Code provides authority for exclusions and exceptions to bid and proposal requirements pursuant to Sec. 2-258 (i) of the City's Procurement Code; and

WHEREAS, the CITY desires to procure **Supervisory Control and Data Acquisition (SCADA) System**, from the CONTRACTOR for the CITY, in accordance with the terms and conditions of this Agreement,

NOW, **THEREFORE**, in consideration of the mutual terms and conditions, promises, covenants and payments hereinafter set forth, CITY and CONTRACTOR agree as follows:

ARTICLE 1. PREAMBLE

In order to establish the background, context and form of reference for this Agreement and to generally express the objectives, and intentions of the respective parties herein, the following statements, representations and explanations shall be accepted as predicates for the undertakings and commitments included within the provisions which follow and may be relied upon by the parties as essential elements of the mutual considerations upon which this Agreement is based.

ARTICLE 2. ORDER OF PRECEDENCE

If there is a conflict between or among the provisions of this Agreement, the order of precedence is as follows: 1) Agreement; 2) Appendix A – Scope of Services (including any Attachments thereto); 3) Appendix B –

Pricing (including any Attachments thereto); 3) Appendix C – Professional Service Agreement (including any Attachments thereto).

ARTICLE 3. NATURE OF THE AGREEMENT

CONTRACTOR hereby agrees to provide **Supervisory Control and Data Acquisition (SCADA) System**, as more particularly described in the Scope of Services outlined in Appendix A.

Unless otherwise provided for herein, CONTRACTOR shall furnish all services, labor, equipment, and materials necessary and as may be required in the performance of this Agreement, except as otherwise specifically provided for herein, and all work performed under this Agreement shall be done in a professional manner.

CONTRACTOR hereby represents to CITY, with full knowledge that CITY is relying upon these representations when entering into this Agreement with CONTRACTOR, that CONTRACTOR has the professional expertise, experience and manpower to perform the services to be provided by CONTRACTOR pursuant to the terms of this Agreement.

CONTRACTOR shall not utilize the services of any subconsultant without the prior written approval of CITY.

ARTICLE 4. TERM

The Contract shall become effective on the date identified on the first page of this Agreement and shall continue through the last day of the twenty-four (24) month, thereafter, or **September 30, 2027**. The City reserves the option to renew this Contract for an additional for two (2), additional one (1) year terms.

The City may extend this Contract for up to an additional one hundred-eighty (180) calendar days beyond the Agreement period and will notify the CONTRACTOR in writing if the Agreement is extended. This Agreement may be extended beyond the initial one hundred-eighty (180) calendar day extension period by mutual agreement between the City and the CONTRACTOR, upon approval of the City Commission (the "Commission").

ARTICLE 5. NOTICE

Notice hereunder shall be provided in writing by certified mail, return receipt requested, or customarily used overnight transmission with proof of delivery, to the following parties, with mandatory copies, as provided below:

CITY:

a) to the Project Manager

Akin Ozaydin, Utilities Department Director
City of Cooper City,
9090 S.W. 50th Place
Cooper City, Florida, 33328-4227
Telephone No. (954) 434-4300 X 111
aozaydin@CooperCity.gov

and,

b) to the Contract Manager

Tyrone White, Procurement Manager
City of Cooper City, Procurement
9090 S.W. 50th Place
Cooper City, Florida 33328-4227
Telephone No. (954) 434-4300 X 268
Purchasing@CooperCity.gov

Copy To: Jacob G. Horowitz, City Attorney
Goren, Cherof, Doody & Ezrol, P.A.
3099 East Commercial Boulevard, Suite 200
Fort Lauderdale, Florida 33308
Telephone No. (954) 771-4500
JHorowitz@gorencherof.com

For CONSULTANT: CH2M HILL ENGINEERS, INC.
Steve Young
200 S. Orange Avenue, Suite 900
Orlando, FL 32801
Telephone No. (407) 473-4383
steven.young1@jacobs.com

ARTICLE 6. PAYMENT FOR GOODS/SERVICES AND AMOUNT OBLIGATED

The CONTRACTOR warrants that it has reviewed the City's requirements and has asked such questions and conducted such other inquiries as the CONTRACTOR deemed necessary to determine the price the CONTRACTOR will charge to provide the Goods/Services to be performed under this Contract. The compensation for all Goods/Services performed under this Contract, including all costs associated with such Work, shall be paid in accordance with **Appendix B**. The City shall have no obligation to pay the CONTRACTOR any additional sum in excess of this amount, except for a change and/or modification to the Contract, which is approved and executed in writing by the City and the CONTRACTOR

All Work undertaken by the CONTRACTOR before City's approval of this Contract or after the expiration of this contract shall be at the CONTRACTOR risk and expense.

With respect to travel costs and travel-related expenses, the CONTRACTOR agrees to adhere to Section 112.061 of the Florida Statutes as they pertain to out-of-pocket expenses, including employee lodging, transportation, per diem, and all miscellaneous costs and fees. The City shall not be liable for any such expenses that have not been approved in advance, in writing, by the City.

ARTICLE 7. COMPENSATION AND METHOD OF PAYMENT

The CONTRACTOR may bill the City periodically, but not more than once per month, upon invoices certified by the CONTRACTOR pursuant to **Appendix B**. All invoices shall be taken from the books of

account kept by the CONTRACTOR, shall be supported by copies of payroll distribution, receipt bills or other documents reasonably required by the City, shall show the City's contract number, and shall have a unique invoice number assigned by the CONTRACTOR. In accordance with Section 218.74 of the Florida Statutes, the time at which payment shall be due from the City shall be forty-five (45) calendar days from receipt of a proper invoice.

Invoices and associated back-up documentation shall be submitted electronically or in hard copy format by the CONTRACTOR to the City to: AccountsPayable@coopercity.gov. The City may at any time designate a different email address, address or contact person by giving written notice to the CONTRACTOR

ARTICLE 8. CHANGES TO SCOPE OF WORK/ADDITION OR DELETION OF WORK

The CITY may add, delete, increase, decrease, or otherwise modify the Scope of Work, described in **Appendix "A"** of this Agreement. These changes may affect the monthly compensation accordingly. Such additions, deletions, increases, decreases, changes or additional services must be in accordance with the provisions of the Code of Ordinances of the CITY and must be approved via a contract amendment, executed by the parties hereto, with the same formality, equality and dignity herewith prior to any deviation from the terms of this Agreement, including the initiation of any additional or extra work.

In no event will the CONTRACTOR be compensated for any work which has not been described in a separate written agreement executed by the parties hereto.

ARTICLE 9. INDEMNIFICATION

CONTRACTOR shall indemnify and save harmless and defend the CITY, its trustees, elected and appointed officials, agents, servants and employees from and against any and all claims, demands, or causes of action of whatsoever kind or nature sustained by the CITY or any third party arising out of, or by reason of, or resulting from acts, error, omission, or negligent act of CONTRACTOR, its agents, servants or employees in the performance under this Agreement, for all costs, losses and expenses, including but not limited to, damages to persons or third party property, judgments and attorneys' fees arising out of or in connection with the performance by CONTRACTOR pursuant to this Agreement.

CONTRACTOR shall indemnify CITY for all loss, damage, expense or liability including, without limitation, court costs and attorneys' fees that may result by reason of any infringement or claim of infringement of any patent, trademark, copyright, trade secret or other proprietary right due to services furnished pursuant to this Agreement. CONTRACTOR will defend and/or settle at its own expense any action brought against the CITY to the extent that it is based on a claim that products or services furnished to CITY by CONTRACTOR pursuant to this Agreement, or if any portion of the services or goods furnished in the performance of the service becomes unusable as a result of any such infringement or claim.

CONTRACTOR'S aggregate liability shall not exceed the proceeds of insurance required to be placed pursuant to this Agreement plus the compensation received by CONTRACTOR, or extend to any claims brought subsequent to the expiration of warranty period outlined above. The CITY's rights and remedies and CONTRACTOR's liabilities as set forth in this Agreement, are exclusive, and the CITY hereby releases

CONTRACTOR from all further or subsequent liability, whether based in contract or tort and irrespective of fault, negligence, or strict liability.

The parties recognize that various provisions of this Agreement, including but not necessarily limited to this Section, provide for indemnification by the CONTRACTOR and that Florida Statutes §725.06 requires a specific consideration be given therefor. The parties therefore agree that the sum of **Ten Dollars and 00/100 ($10.00)**, receipt of which is hereby acknowledged, is the specific consideration for such indemnities, and the providing of such indemnities is deemed to be part of the specifications with respect to the services to be provided by CONTRACTOR. Furthermore, the parties understand and agree that the covenants and representations relating to this indemnification provision shall serve the term of this Agreement and continue in full force and effect as to the party's responsibility to indemnify.

ARTICLE 10. INSURANCE

Where CONTRACTOR s are required to enter or go onto the City of Cooper City property (including any property which is owned or leased by the City or upon which the City has a license, easement or right-of-way) to deliver materials or perform work or services as a result of an award, the successful CONTRACTOR shall assume the full duty, obligation and expense of obtaining all necessary licenses, permits and insurance and assure all work complies with all applicable Broward County and City of Cooper City building requirements and the Florida Building Code. The CONTRACTOR shall be liable for any damages or loss to the City occasioned by negligence of the CONTRACTOR or any person the CONTRACTOR has designated in the completion of this contract.

The CONTRACTOR shall indemnify and hold harmless the CITY and its officers, employees, agents and instrumentalities from any and all liability, losses or damages, including attorneys' fees and costs of defense, which the CITY or its officers, employees, agents or instrumentalities may incur as a result of claims, demands, suits, causes of actions or proceedings of any kind or nature arising out of, relating to or resulting from the performance of this Agreement by the CONTRACTOR or its employees, agents, servants, partners principals or subconsultant. The CONTRACTOR shall pay all claims and losses in connection therewith and shall investigate and defend all claims, suits or actions of any kind or nature in the name of the CITY, where applicable, including appellate proceedings, and shall pay all costs, judgments, and attorney's fees which may issue thereon. The CONTRACTOR expressly understands and agrees that any insurance protection required by this Agreement or otherwise provided by the CONTRACTOR shall in no way limit the responsibility to indemnify, keep and save harmless and defend the CITY or its officers, employees, agents and instrumentalities as herein provided.

CONTRACTOR shall not commence work under this Agreement until it has obtained all insurance required under this paragraph and such insurance has been approved by the Risk Manager of the CITY nor shall the CONTRACTOR allow any subconsultant to commence work on his subconsultant until all similar such insurance required of the subconsultant has been obtained and similarly approved.

Certificates of Insurance, reflecting evidence of the required insurance, shall be filed with the City's Risk Manager prior to the commencement of this Agreement. Policies shall be issued by companies authorized to

do business under the laws of the State of Florida. The insurance company shall be rated no less than "A" as to management, and no less than "Class VI" as to financial strength according to the latest edition of Best's Insurance Guide published by A.M. Best Company.

Policies shall be endorsed to provide the CITY with notice of cancellation or the CONTRACTOR shall obtain written agreement from its Agent to provide the CITY with 30-day notice of cancellation.

Insurance shall be in force until all obligations required to be fulfilled under the terms of the Agreement are satisfactorily completed as evidenced by the formal acceptance by the CITY. In the event the insurance certificate provided indicates that the insurance shall terminate and lapse during the period of this Agreement, then in that event, the CONTRACTOR shall furnish, as soon as reasonably practicable, a renewed certificate of insurance as proof that equal and like coverage for the balance of the period of the Agreement and extension thereunder is in effect. The CONTRACTOR shall not commence nor continue to provide any services pursuant to this Agreement unless all required insurance remains in full force and effect. CONTRACTOR shall be liable to CITY for any lapses in service resulting from a gap in insurance coverage.

Prior to the commencement of the project, CONTRACTOR shall provide the City with a certificate of liability insurance and a copy of the additional insured endorsement naming the City of Cooper City its employees, directors, officers, agents, independent CONSULTANTs, successors and assigns, and other authorized representatives as additional insured on a primary and non- contributory basis to the extent of the contractual obligation assumed by the CONTRACTOR. Additionally, the CONTRACTOR shall provide the City with a copy of the certificates of insurance and a copy of the additional insured endorsement reflecting the same insurance coverage for all subconsultants utilized by CONTRACTOR.

The City shall be granted a Waiver of Subrogation on the CONTRACTOR's Workers' Compensation and General Liability insurance policy and affirmed on the Certificate of Liability Insurance and a Waiver of Subrogation Endorsement. The CONTRACTOR waives, and the CONTRACTOR shall ensure that the CONTRACTOR's insurance carrier waives, all subrogation rights against the City, its officials, employees, agents and volunteers for all losses or damages.

10.1.1 REQUIRED INSURANCE

10.1.1.1 Comprehensive General Liability Insurance written on an occurrence basis including, but not limited to: coverage for bodily injury and property damage, personal & advertising

injury, products & completed operations, and contractual liability. Coverage must be written on an occurrence basis, with limits of liability no less than:

1. Each Occurrence Limit - $1,000,000
2. Fire Damage Limit (Damage to rented premises) - $100,000
3. Personal & Advertising Injury Limit - $1,000,000
4. General Aggregate Limit - $2,000,000
5. Products & Completed Operations Aggregate Limit - $3,000,000

Products & Completed Operations Coverage shall be maintained for two (2) years after the final payment under this contract.

The City of Cooper City must be shown as an additional insured with respect to this coverage.

10.1.1.2 Worker's Compensation and Employers Liability Insurance covering all employees, and/or volunteers of the CONTRACTOR engaged in the performance of the scope of work associated with this Agreement. In the case any work is sublet, the CONTRACTOR shall require the subconsultant similarly to provide Workers Compensation Insurance for all the latter's employees unless such employees are covered by the protection afforded by the CONTRACTOR. Coverage for the CONTRACTOR and his subconsultant shall be in accordance with applicable state and/or federal laws that may apply to Workers' Compensation Insurance with limits of liability no less than:

1. Workers' Compensation:	Coverage A	Statutory
2. Employers Liability:	Coverage B	$500,000 Each Accident
		$500,000 Disease – Policy Limit
		$500,000 Disease – Each Employee

10.1.1.3 Comprehensive Auto Liability Insurance covering all owned, non-owned and hired vehicles used in connection with the performance of work under this Agreement, with a combined single limit of liability for bodily injury and property damage no less than:

1. Any Auto (Symbol 1)
   Combined Single Limit (Each Accident) - $1,000,000
2. Hired Autos (Symbol 8)
   Combined Single Limit (Each Accident) - $1,000,000
3. Non-Owned Autos (Symbol 9)
   Combined Single Limit (Each Accident) - $1,000,000

10.1.1.4 Professional Liability/Errors & Omissions Insurance, when applicable, with a limit of liability no less than $1,000,000 per wrongful act. This coverage shall be maintained for a period of no less than two (2) years after final payment of the contract.

10.1.1.5 Sexual Abuse may not be excluded from any policy

10.1.2 REQUIRED INSURANCE ENDORSEMENTS

1. The City of Cooper City shall be named as an Additional Insured on each of the General Liability polices required herein
2. Waiver of all Rights of Subrogation against the CITY
3. 30-Day Notice of Cancellation or Non-Renewal to the CITY
4. CONSULTANTs' policies shall be Primary & Non-Contributory
5. All policies shall contain a "severability of interest" or "cross liability" liability clause without obligation for premium payment of the CITY
6. The City of Cooper City shall be named as a Loss Payee on all Property and/or Inland Marine Policies as their interest may appear.

CONTRACTOR shall name the CITY, as an additional insured on each of the General Liability policies required herein and shall hold the CITY, its agents, officers and employees harmless on account of claims for damages to persons, property or premises arising out of the services provided hereunder. Any insurance required of the CONTRACTOR pursuant to this Agreement must also be required by any subconsultant in the same limits and with all requirements as provided herein, including naming the CITY as an additional insured, in any work is subcontracted unless such subconsultant is covered by the protection afforded by the CONTRACTOR and provided proof of such coverage is provided to CITY. The CONTRACTOR and any subconsultants shall maintain such policies during the term of this Agreement. CONTRACTOR shall agree to waive all rights of subrogation against the City, members of the City Commission, boards, commissions and committees, officers, agents, employees and volunteers for losses arising from activities and operations of CONTRACTOR in the performance of its obligations under this agreement.

The CITY reserves the right to require any other additional types of insurance coverage and/or higher limits of liability it deems necessary based on the nature of work being performed under this Contract.

ARTICLE 11. INDEPENDENT CONSULTANT

This Agreement does not create an employee/employer relationship between the parties. It is the intent of the parties that the CONTRACTOR is an independent CONTRACTOR under this Agreement and not the CITY's employee for all purposes, including but not limited to, the application of the Fair Labor Standards Act minimum wage and overtime payments, Federal Insurance Contribution Act, the Social Security Act, the Federal Unemployment Tax Act, the provisions of the Internal Revenue Code, the State Workers' Compensation Act, and the State unemployment insurance law. The CONTRACTOR shall retain sole and absolute discretion in the judgment of the manner and means of carrying out CONTRACTOR 's activities and responsibilities hereunder provided, further that administrative procedures applicable to services rendered under this Agreement shall be those of CONTRACTOR, which policies of CONTRACTOR shall not conflict with CITY, State, H.U.D., or United States policies, rules or regulations relating to the use of CONTRACTOR 's Funds provided for herein. The CONTRACTOR agrees that it is a separate and independent enterprise from the CITY, that it has full opportunity to find other business, that it has made its own investment in its business, and that it will utilize a high level of skill necessary to perform the work. This Agreement shall not be construed as creating any joint employment relationship between the CONTRACTOR

and the CITY and the CITY will not be liable for any obligation incurred by CONTRACTOR, including but not limited to unpaid minimum wages and/or overtime premiums.

ARTICLE 12. PUBLIC RECORDS

A. Public Records: CONTRACTOR shall comply with The Florida Public Records Act as follows:

1. Keep and maintain public records in the CONTRACTOR's possession or control in connection with the CONTRACTOR's performance under this Agreement that ordinarily and necessarily would be required by the City in order to perform the service.

2. Upon request by City's records custodian, provide City with a copy of requested records or allow the records to be inspected or copied within a reasonable time at a cost that does not exceed the cost provided in Chapter 119, Florida Statutes, or as otherwise provided by law.

3. Ensure that public records that are exempt or confidential and exempt from public records disclosure requirements are not disclosed except as authorized by law for the duration of this Agreement.

4. Upon completion of this Agreement or in the event of termination of this Agreement by either party, any and all public records relating to this Agreement in the possession of CONTRACTOR shall be delivered by CONTRACTOR to City, at no cost to City, within seven days. All records stored electronically by CONTRACTOR shall be delivered to CITY in a format that is compatible with City's information technology systems. Once the public records have been delivered to City upon completion or termination of this Agreement, CONTRACTOR shall destroy any and all duplicate public records that are exempt or confidential and exempt from public record disclosure requirements.

5. CONTRACTOR'S failure or refusal to comply with the provisions of this Section shall result in the immediate termination of this Agreement by the City.

IF CONTRACTOR HAS QUESTIONS REGARDING THE APPLICATION OF CHAPTER 119, FLORIDA STATUTES, TO CONSULTANT'S DUTY TO PROVIDE PUBLIC RECORDS RELATING TO THIS AGREEMENT, CONTACT THE CUSTODIAN OF PUBLIC RECORDS AT (954) 434-4300, PRR@COOPERCITY.GOV, OR BY MAIL: CITY OF COOPER CITY – CITY CLERK'S OFFICE, 9090 SW 50TH PLACE, COOPER CITY, FL 33328.

ARTICLE 13. SCRUTINIZED COMPANIES

A. CONTRACTOR certifies that it and its subconsultants are not on the Scrutinized Companies that Boycott Israel List. Pursuant to Section 287.135, F.S., the City may immediately terminate this Agreement at its sole option if the CONTRACTOR or its subconsultants are found to have submitted a false certification; or if the CONTRACTOR, or its subconsultants are placed on the Scrutinized Companies that Boycott Israel List or is engaged in the boycott of Israel during the term of the Agreement.

B. If this Agreement is for more than one million dollars, the CONTRACTOR certifies that it and its subconsultants are also not on the Scrutinized Companies with Activities in Sudan, Scrutinized Companies with Activities in the Iran Petroleum Energy Sector List, or engaged with business operations in Cuba or Syria as identified in Section 287.135, F.S. Pursuant to Section 287.135, F.S., the City may immediately terminate this Agreement at its sole option if the CONTRACTOR , its affiliates, or its subconsultants are found to have submitted a false certification; or if the CONTRACTOR, its affiliates, or its subconsultants are placed on the Scrutinized Companies with Activities in Sudan List, or Scrutinized Companies with Activities in the Iran Petroleum Energy Sector List, or engaged with business operations in Cuba or Syria during the term of the Agreement.

C. The CONTRACTOR agrees to observe the above requirements for applicable subcontracts entered into for the performance of work under this Agreement.

D. As provided in Subsection 287.135(8), F.S., if federal law ceases to authorize the above-stated contracting prohibitions, then they shall become inoperative.

ARTICLE 14. ASSIGNMENT

This Agreement, and any interests herein, shall not be assigned, transferred or otherwise encumbered, under any circumstances, by CONTRACTOR without the prior written consent of CITY, except in connection with a merger, acquisition, or sale of all or substantially all of a CONTRACTOR's assets or voting securities. In the event that CONTRACTOR does undergo a merger, acquisition, or sale of all or substantially all of its assets or voting securities, CONTRACTOR agrees to ensure that any successor entity assumes the obligations of this Agreement. However, this Agreement shall run to the benefit of CITY and its successors and assigns.

It is further agreed that no modification, amendment, or alteration in the terms or conditions contained herein shall be effective unless contained in a written document executed with the same formality and of equal dignity herewith.

ARTICLE 15. SEVERABILITY

This Agreement sets forth the entire agreement between CONTRACTOR and City with respect to the subject matter of this Agreement. This Agreement supersedes all prior and contemporaneous negotiations, understandings and agreements, written or oral, between the parties. This Agreement may not be modified except by the parties' mutual agreement set forth in writing and signed by the parties.

ARTICLE 16. GOVERNING LAW/VENUE

This Agreement shall be governed by and construed in accordance with the laws of the State of Florida. Venue for any dispute under this Agreement shall be an appropriate court of competent jurisdiction in Broward County, Florida.

ARTICLE 17. E-VERIFY

Pursuant to Section 448.095, Florida Statutes, effective January 1, 2021, CONTRACTOR s, shall register with and use the E-verify system in order to verify the work authorization status of all newly hired employees. CONTRACTOR shall register for and utilize the U.S. Department of Homeland Security's E-Verify System to verify the employment eligibility of:

A. All persons employed by a CONTRACTOR to perform employment duties within Florida during the term of the contract; and

B. All persons (including subvendors/subconsultants/subcontractors) assigned by CONTRACTOR to perform work pursuant to the contract with the City of Cooper City. The CONTRACTOR acknowledges and agrees that registration and use of the U.S. Department of Homeland Security's E-Verify System during the term of the contract is a condition of the contract with the City of Cooper City; and

C. The CONTRACTOR shall comply with the provisions of Section 448.095, Fla. Stat., "Employment Eligibility," as amended from time to time. This includes, but is not limited to registration and utilization of the E-Verify System to verify the work authorization status of all newly hired employees. CONTRACTOR shall also require all subconsultants to provide an affidavit attesting that the subconsultants does not employ, contract with, or subcontract with, an unauthorized alien. The CONTRACTOR shall maintain a copy of such affidavit for the duration of the contract. Failure to comply will lead to termination of this Contract, or if a subconsultant knowingly violates the statute, the subcontract must be terminated immediately. Any challenge to termination under this provision must be filed in the Circuit Court no later than twenty (20) calendar days after the date of termination. Termination of this Contract under this Section is not a breach of contract and may not be considered as such. If this contract is terminated for a violation of the statute by the CONTRACTOR, the CONTRACTOR may not be awarded a public contract for a period of one (1) year after the date of termination.

ARTICLE 18. CONTRIBUTIONS PROHIBITED

Pursuant to Section 2-26 of Cooper City Code, no lobbyist, or vendor shall give a campaign contribution, directly or indirectly, to a candidate for the office of Mayor or Commissioner. No candidate for Mayor or Commissioner, or member of the City Commission shall, directly or indirectly, solicit, accept or deposit into such candidate's campaign account any campaign contribution from a lobbyist, or vendor.

ARTICLE 19. TERMINATION FOR CONVENIENCE

The City, at its sole discretion, reserves the right to terminate this Contract for convenience (without cause) upon providing a thirty (30) day written notice to the CONTRACTOR. Termination for convenience is

effective on the termination date stated in the written notice provided by the City. Upon receipt of such notice, the CONTRACTOR shall not incur any additional costs under the Contract. The City shall only be liable for reasonable costs incurred by the CONTRACTOR prior to notice of termination. The City shall be the sole judge of "reasonable costs."

ARTICLE 20. TERMINATION FOR CAUSE

The City reserves the right to terminate this Contract, in part or in whole, or place the CONTRACTOR on probation, or to avail itself of all other remedies available at law and equity, inclusive injunctive relief and specific performance, in the event the CONTRACTOR fails to perform in accordance with the terms and conditions stated herein. Following breach of the Contract by the CONTRACTOR, the City shall provide written notice specifying the breach to the CONTRACTOR and advising the CONTRACTOR that the breach must be cured immediately, or this Contract may be terminated by the City. The City further reserves the right to suspend or debar the CONTRACTOR in accordance with the Sec. 2-266 of Cooper City Procurement Code, resolutions and/or other governing legislation. The CONTRACTOR will be notified by letter of the City's intent to terminate if, following the initial notice of breach, the CONTRACTOR fails to timely or adequately, and to the satisfaction of the City, cure said breach. In the event of termination for default, the City may procure the required goods and/or services from any source and use any method deemed in its best interest. All re-procurement costs shall be borne by the terminated CONTRACTOR. The CONTRACTOR shall be responsible for all other direct damages incurred by the City arising out of the breach.

ARTICLE 21. AUDITS – ACCESS TO RECORDS

The City, through its duly authorized representatives and governmental agencies, shall have access to and the right to examine and reproduce any of the Awarded Bidder's books, documents, papers and records and of its subconsultants and Suppliers which apply to all matters of the City for a minimum of three years after the expiration of this Contract and any extension thereof. Such records shall subsequently conform to Generally Accepted Accounting Principles requirements, as applicable, and shall only address those transactions related to this Contract.

CONTRACTOR will grant access to the Commission Auditor to all financial and performance-related records, property, and equipment purchased in whole or in part with government funds. CONTRACTOR agrees to maintain an accounting system that provides accountancy records that are supported with adequate documentation and procedures for determining the allowability and allocability of costs.

ARTICLE 22. NO CONTINGENT FEES

CONTRACTOR warrants that it has not employed or retained any company or person, other than a bona fide employee working solely for CONTRACTOR to solicit or secure this Agreement, and that it has not paid or agreed to pay any person, company, corporation, individual or firm, other than a bona fide employee working solely for CONTRACTOR any fee, commission, percentage, gift, or other consideration contingent upon or resulting from the award or making of this Agreement. For the breach or violation of this provision, CITY shall have the right to terminate the Agreement without liability at its discretion, to deduct

from the contract price, or otherwise recover the full amount of such fee, commission, percentage, gift or consideration.

ARTICLE 23. BINDING AUTHORITY

Each person signing this Agreement on behalf of either party individually warrants that he or she has full legal power to execute this Agreement on behalf of the party for whom he or she is signing, and to bind and obligate such party with respect to all provisions contained in this Agreement.

ARTICLE 24. HEADINGS

Headings herein are for convenience of reference only and shall not be considered on any interpretation of this Agreement.

ARTICLE 25. SEVERABILITY

If any provision of this Agreement or application thereof to any person or situation shall to any extent, be held invalid or unenforceable, the remainder of this Agreement, and the application of such provisions to persons or situations other than those as to which it shall have been held invalid or unenforceable shall not be affected thereby, and shall continue in full force and effect, and be enforced to the fullest extent permitted by law.

ARTICLE 26. EXTENT OF AGREEMENT

This Agreement represents the entire and integrated agreement between the CITY and the CONTRACTOR and supersedes all prior negotiations, representations or agreements, either written or oral. CONTRACTOR will grant access to the Commission Auditor to all financial and performance-related records, property, and equipment purchased in whole or in part with government funds. CONTRACTOR agrees to maintain an accounting system that provides accountancy records that are supported with adequate documentation and procedures for determining the allowability and allocability of costs.

ARTICLE 27. APPENDICES

Each Appendix referred to in this Agreement forms an essential part of this Agreement. The appendices if not physically attached should be treated as part of this and are incorporated herein by reference.

ARTICLE 28. LEGAL REPRESENTATION

This Agreement may be executed in multiple originals or counterparts, each of which shall be deemed to be an original and together shall constitute one and the same agreement. Execution and delivery of this Agreement by the Parties shall be legally binding, valid and effective upon delivery of the executed documents to the other party through facsimile transmission, email, or other electronic delivery.

ARTICLE 29. COUNTERPARTS AND EXECUTION

This Agreement may be executed in multiple originals or counterparts, each of which shall be deemed to be an original and together shall constitute one and the same agreement. Execution and delivery of this

Agreement by the Parties shall be legally binding, valid and effective upon delivery of the executed documents to the other party through facsimile transmission, email, or other electronic delivery.

ARTICLE 30. REMEDIES IN THE EVENT OF DEFAULT

If an Event of Default occurs, whether or not the City elects to terminate this Agreement as a result thereof, the Contractor shall be liable for all damages resulting from the default, irrespective of whether the City elects to terminate the Agreement, including but not limited to:

a) lost revenues;
b) the difference between the cost associated with procuring Services hereunder and the amount actually expended by the City for re-procurement of Services, including procurement and administrative costs; and
c) such other direct damages.

The Contractor shall also remain liable for any liabilities and claims related to the Contractor's default. The City may also bring any suit or proceeding for specific performance or for an injunction.

ARTICLE 31. PATENT AND COPYRIGHT INDEMNIFICATION

a) The Contractor shall not infringe on any copyrights, trademarks, service marks, trade secrets, patent rights, other intellectual property rights or any other third-party proprietary rights in the performance of the Work.

b) The Contractor warrants that all Deliverables furnished hereunder, including but not limited to equipment, programs, documentation, software, analyses, applications, methods, ways, processes, and the like, do not infringe upon or violate any copyrights, trademarks, service marks, trade secrets, patent rights, other intellectual property rights or any other third party proprietary rights.

c) The Contractor shall be liable and responsible for any and all claims made against the City for infringement of patents, copyrights, service marks, trade secrets or any other third party proprietary rights, by the use or supplying of any programs, documentation, software, analyses, applications, methods, ways, processes, and the like, in the course of performance or completion of, or in any way connected with, the Work, or the City's continued use of the Deliverables furnished hereunder. Accordingly, the Contractor at its own expense, including the payment of attorney's fees, shall indemnify, and hold harmless the City and defend any action brought against the City with respect to any claim, demand, cause of action, debt, or liability.

d) In the event any Deliverable or anything provided to the City hereunder, or portion thereof is held to constitute an infringement and its use is or may be enjoined, the Contractor shall have the obligation to, at the City's option to (i) modify, or require that the applicable Subcontractor or supplier modify, the alleged infringing item(s) at its own expense, without impairing in any respect

the functionality or performance of the item(s), or (ii) procure for the City, at the Contractor's expense, the rights provided under this Agreement to use the item(s).

e) The Contractor shall be solely responsible for determining and informing the City whether a prospective supplier or Subcontractor is a party to any litigation involving patent or copyright infringement, service mark, trademark, violation, or proprietary rights claims or is subject to any injunction which may prohibit it from providing any Deliverable hereunder. The Contractor shall enter into agreements with all suppliers and Subcontractors at the Contractor's own risk. The City may reject any Deliverable that it believes to be the subject of any such litigation or injunction, or if, in the City's judgment, use thereof would delay the Work or be unlawful.

ARTICLE 32. CONFIDENTIALITY

a) All Developed Works and other materials, data, transactions of all forms, financial information, documentation, inventions, designs and methods obtained from the City in connection with the Services performed under this Agreement, made or developed by the Contractor or its Subcontractors in the course of the performance of such Services, or the results of such Services, or for which the City holds the proprietary rights, constitute Confidential Information and may not, without the prior written consent of the City, be used by the Contractor or its employees, agents, Subcontractors or suppliers for any purpose other than for the benefit of the City, unless required by law. In addition to the foregoing, all City employee information and City financial information shall be considered Confidential Information and shall be subject to all the requirements stated herein. Neither the Contractor nor its employees, agents, Subcontractors, or suppliers may sell, transfer, publish, disclose, display, license or otherwise make available to others any part of such Confidential Information without the prior written consent of the City. Additionally, the Contractor expressly agrees to be bound by and to defend, indemnify and hold harmless the City, and their officers and employees from the breach of any federal, state, or local law in regard to the privacy of individuals.

b) The Contractor shall advise each of its employees, agents, Subcontractors, and suppliers who may be exposed to such Confidential Information of their obligation to keep such information confidential and shall promptly advise the City in writing if it learns of any unauthorized use or disclosure of the Confidential Information by any of its employees or agents, or Subcontractor's or supplier's employees, present or former. In addition, the Contractor agrees to cooperate fully and provide any assistance necessary to ensure the confidentiality of the Confidential Information.

c) In the event of a breach of this Article damages may not be an adequate remedy and the City shall be entitled to injunctive relief to restrain any such breach or threatened breach. Unless otherwise requested by the City, upon the completion of the Services performed hereunder, the Contractor shall immediately turn over to the City all such Confidential Information existing in tangible form, and no copies thereof shall be retained by the Contractor or its employees, agents, Subcontractors, or suppliers without the prior written consent of the City. A certificate evidencing compliance with this provision and signed by an officer of the Contractor shall accompany such materials.

ARTICLE 33. PROPRIETARY INFORMATION

As a municipal corporation of the State of Florida, City of Cooper City is subject to the stipulations of the public records laws of the State of Florida (the "Public Records Law").

The Contractor acknowledges that all computer software in the City's possession may constitute or contain information or materials which the City has agreed to protect as proprietary information from disclosure or unauthorized use and may also constitute or contain information or materials which the City has developed at its own expense, the disclosure of which could harm the City's proprietary interest therein.

During the term of the Contract, the Contractor will not use directly or indirectly for itself or for others, or publish or disclose to any third party, or remove from the City's property, any computer programs, data compilations, or other software which the City has developed, has used, or is using, is holding for use, or which are otherwise in the possession of the City (the "Computer Software"). All third-party license agreements must also be honored by the Contractor and its employees, except as authorized by the City and, if the Computer Software has been leased or purchased by the City, all hired party license agreements must also be honored by the contractors' employees with the approval of the lessor or Contractors thereof. This includes mainframe, minis, telecommunications, personal computers, and all information technology software.

The Contractor will report to the City any information discovered or which is disclosed to the Contractor which may relate to the improper use, publication, disclosure, or removal from the City's property of any information technology software and hardware and will take such steps as are within the Contractor's authority to prevent improper use, disclosure, or removal.

ARTICLE 34. PROPRIETARY RIGHTS

a) The Contractor hereby acknowledges and agrees that the City retains all rights, title and interests in and to all materials, data, documentation and copies thereof furnished by the City to the Contractor hereunder or furnished by the Contractor to the City or created by the Contractor for delivery to the City, even if unfinished or in process, as a result of the goods or services the Contractor performs in connection with this Agreement, including all copyright and other proprietary rights therein, which the Contractor as well as its employees, agents, Subcontractors and suppliers may use only in connection with the performance of Services under this Agreement. The Contractor shall not, without the prior written consent of the City, use such documentation on any other project in which the Contractor or its employees, agents, Subcontractors, or suppliers are or may become engaged. Submission or distribution by the Contractor to meet official regulatory requirements or for other purposes in connection with the goods or services under this Agreement shall not be construed as publication in derogation of the City's copyrights or other proprietary rights.

b) All Developed Works shall become the property of the City.

c) Accordingly, neither the Contractor nor its employees, agents, Subcontractors, or suppliers shall have any proprietary interest in such Developed Works. The Developed Works may not be utilized, reproduced, or distributed by or on behalf of the Contractor, or any employee, agent, Subcontractor or supplier thereof, without the prior written consent of the City, except as required for the Contractor's performance hereunder.

d) Except as otherwise provided in subsections a, b, and c above, or elsewhere herein, the Contractor and its Subcontractors and suppliers hereunder shall retain all proprietary rights in and to all Licensed Software provided hereunder, that have not been customized to satisfy the performance criteria set forth in the Scope of Services. Notwithstanding the foregoing, the Contractor hereby grants, and shall require that its Subcontractors and suppliers grant, if the City so desires, a perpetual, irrevocable and unrestricted right and license to use, duplicate, disclose or permit any other person(s) or entity(ies) to use all such Licensed Software and the associated specifications, technical data and other Documentation for the operations of the City or entities controlling, controlled by, under common control with, or affiliated with the City, or organizations which may hereafter be formed by or become affiliated with the City. Such license specifically includes, but is not limited to, the right of the City to use or disclose, in whole or in part, the technical documentation and Licensed Software, including source code provided hereunder, to any person or entity outside the City for such person's or entity's use in furnishing any or all of the Deliverables provided hereunder exclusively for the City or entities controlling, controlled by, under common control with, or affiliated with the City, or organizations which may hereafter be formed by or become affiliated with the City. No such License Software, specifications, data, documentation, or related information shall be deemed to have been given in confidence and any statement or legend to the contrary shall be void and of no effect.

ARTICLE 35. COUNTERPARTS AND EXECUTION

As applicable, Contractor shall comply, subject to applicable professional standards, with the provisions of all applicable federal, state and City orders, statutes, ordinances, rules and regulations which may pertain to the Services required under this Agreement.

The Contractor shall hold all licenses or certifications, obtain and pay for all permits or inspections, and comply with all laws, ordinances, regulations and building code requirements applicable to the work required herein. Damages, penalties, or fines imposed on the City or Contractor for failure to obtain and maintain required licenses, certifications, permits or inspections shall be borne by the Contractor. The Project Manager shall verify the certification(s), license(s), and permit(s) for the Contractor prior to authorizing Work and as needed.

Notwithstanding any other provision of this Agreement, Contractor shall not be required pursuant to this Agreement to take any action or abstain from taking any action if such action or abstention would, in the good faith determination of the Contractor, constitute a violation of any law or regulation to which

Contractor is subject, including but not limited to laws and regulations requiring that Contractor conduct its operations in a safe and sound manner.

ARTICLE 36. NONDISCRIMINATION

During the performance of this Contract, Contractor agrees to not discriminate unlawfully against any employee or applicant for employment on the basis of race, color, religion, ancestry, national origin, sex, pregnancy, age, disability, marital status, familial status, sexual orientation, gender identity or gender expression, status as victim of domestic violence, dating violence or stalking, or veteran status, and on housing related contracts the source of income, and will take affirmative action to ensure that employees and applicants are afforded equal employment opportunities without discrimination. Such action shall be taken with reference to, but not limited to recruitment, employment, termination, rates of pay or other forms of compensation, and selection for training or retraining, including apprenticeship and on the job training.

By entering into this Contract, the Contractor attests that it is not in violation of the Americans with Disabilities Act of 1990 (and related Acts). If the Contractor or any owner, subsidiary or other firm affiliated with or related to the Contractor is found by the responsible enforcement agency or the City to be in violation of the Act, such violation shall render this Contract void. This Contract shall be void if the Contractor submits a false affidavit pursuant to this Resolution or the Resolution during the term of this Contract, even if the Contractor was not in violation at the time it submitted its affidavit.

ARTICLE 37. CONFLICT OF INTEREST

The Contractor represents that:

a) No officer, director, employee, agent, or other consultant of the City or a member of the immediate family or household of the aforesaid has directly or indirectly received or been promised any form of benefit, payment, or compensation, whether tangible or intangible, in connection with the award of this Agreement.

b) There are no undisclosed persons or entities interested with the Contractor in this Agreement. This Agreement is entered into by the Contractor without any connection with any other entity or person making a proposal for the same purpose, and without collusion, fraud or conflict of interest. No elected or appointed officer or official, director, employee, agent, or other consultant of the City, or of the State of Florida (including elected and appointed members of the legislative and executive branches of government), or a member of the immediate family or household of any of the aforesaid:

i. is interested on behalf of or through the Contractor directly or indirectly in any manner whatsoever in the execution or the performance of this Agreement, or in the Services, Deliverables or Work, to which this Agreement relates or in any portion of the revenues; or

ii. is an employee, agent, advisor, or consultant to the Contractor or to the best of the Contractor's knowledge any Subcontractor or supplier to the Contractor.

c) Neither the Contractor nor any officer, director, employee, agency, parent, subsidiary, or affiliate of the Contractor shall have an interest which is in conflict with the Contractor's faithful performance of its obligation under this Agreement; provided that the City, in its sole discretion, may consent in writing to such a relationship, provided the Contractor provides the City with a written notice, in advance, which identifies all the individuals and entities involved and sets forth in detail the nature of the relationship and why it is in the City's best interest to consent to such relationship.

d) The provisions of this Article are supplemental to, not in lieu of, all applicable laws with respect to conflict of interest. In the event there is a difference between the standards applicable under this Agreement and those provided by statute, the stricter standard shall apply.

e) In the event Contractor has no prior knowledge of a conflict of interest as set forth above and acquires information which may indicate that there may be an actual or apparent violation of any of the above, Contractor shall promptly bring such information to the attention of the Project Manager. Contractor shall thereafter cooperate with the City's review and investigation of such information and comply with the instructions Contractor receives from the Project Manager regarding remedying the situation.

ARTICLE 38. PRESS RELEASE OR OTHER PUBLIC COMMUNICATION

Under no circumstances shall the Contractor without the express written consent of the City:

a) Issue or permit to be issued any press release, advertisement or literature of any kind which refers to the City, or the Work being performed hereunder, unless the Contractor first obtains the written approval of the City. Such approval may be withheld if for any reason the City believes that the publication of such information would be harmful to the public interest or is in any way undesirable; and

b) Communicate in any way with any contractor, department, board, agency, commission or other organization or any person whether governmental or private in connection with the Work to be performed hereunder except upon prior written approval and instruction of the City; and

c) Except as may be required by law, the Contractor and its employees, agents, Subcontractors, and suppliers will not represent, directly or indirectly, that any Work, Deliverables or Services provided by the Contractor or such parties has been approved or endorsed by the City.

ARTICLE 39. BANKRUPTCY

The City may terminate this Contract, if, during the term of any contract the Contractor has with the City, the Contractor becomes involved as a debtor in a bankruptcy proceeding, or becomes involved in a reorganization, dissolution, or liquidation proceeding, or if a trustee or receiver is appointed over all or a substantial portion of the property of the Contractor under federal bankruptcy law or any state insolvency law.

ARTICLE 40. SCRUTINIZED COMPANIES -- 287.135 AND 215.473

Contractor certifies that it and any of its affiliates are not scrutinized companies as identified in Section 287.135, F.S. In addition, Contractor agrees to observe the requirements of Section 287.135, F.S., for applicable sub-agreements entered into for the performance of work under this Agreement. Pursuant to Section 287.135, F.S., the City may immediately terminate this Agreement for cause if the Contractor, its affiliates, or its subcontractors are found to have submitted a false certification; or if the Contractor, its affiliates, or its subcontractors are placed on any applicable scrutinized companies list or engaged in prohibited contracting activity during the term of the Agreement. As provided in Subsection 287.135(8), F.S., if federal law ceases to authorize these contracting prohibitions then they shall become inoperative.

ARTICLE 41. KIDNAPPING, CUSTODY OFFENSES, HUMAN TRAFFICKING AND RELATED OFFENSES AFFIDAVIT

By entering into, amending, or renewing this Contract, including, without limitation, a grant agreement or economic incentive program payment agreement (all referred to as the "Contract"), as applicable, the Contractor is obligated to comply with the provisions of Section 787.06, Florida Statutes ("F.S."), "Human Trafficking," as amended, which is deemed as being incorporated by reference in this Contract. All definitions and requirements from Section 787.06, F.S., apply to this Contract.

This compliance includes the Contractor providing an affidavit that it does not use coercion for labor or services. This attestation by the Contractor shall be in the form attached to this Contract as the Kidnapping, Custody Offenses, Human Trafficking and Related Offenses Affidavit (the "Affidavit") and must be executed by the Contractor and provided to the City when entering, amending, or renewing this Contract.

This Contract shall be void if the Contractor submits a false Affidavit pursuant to Section 787.06, F.S., or the Contractor violates Section 787.06, F.S., during the term of this Contract, even if the Contractor was not in violation at the time it submitted its Affidavit.

ARTICLE 42. OWNERSHIP OF DOCUMENTS

Reports, surveys, plans, studies and other data provided in connection with this Agreement are and shall remain the property of CITY whether or not the project for which they are made is completed. City hereby agrees to use CONTRACTOR's work product for its intended purposes.

(REMAINDER INTENTIONALLY LEFT BLANK)

IN WITNESS OF THE FOREGOING, the parties have hereunto set their hands and seals on the dates written below.

CITY OF COOPER CITY

Date:_____

_____
CITY MAYOR

_____
CITY MANAGER

APPROVED AS TO LEGAL FORM
AND SUFFICIENCY BY:

_____
CITY ATTORNEY

_____
CITY CLERK

CH2M Hill Engineers Inc, a Foreign Corporation

Date:_____

_____
By:

_____
NAME

_____
TITLE

_____
WITNESSED BY:

ADDRESS:_____

STATE OF _____

COUNTY OF _____

BEFORE ME, an officer duly authorized by law to administer oaths and take acknowledgments, personally appeared_____, as_____of **CH2M Hill Engineers Inc**, and acknowledged that he has executed the foregoing instrument for the use and purposes mentioned in it and that the instrument is the act and deed of___, as of **CH2M Hill Engineers Inc**, and who is personally known to me or has produced_____as identification.

IN WITNESS WHEREOF, I have set my hand and seal in the State and County aforesaid this _____day of_____,20_____.

_____
NOTARY PUBLIC

_____
Print or Type Name

My Commission Expires: _____

Docusign Envelope ID: 85925609-9475-49BF-AF1C-B3D6E6EB8938

PERMACLEAN PC-77 MEMBRANE CLEANER
BW2026-5

THIS IS AN AGREEMENT ("Agreement"), dated 2ND day of APRIL 2026 by and between:

CITY OF COOPER CITY, a municipal corporation organized and existing under the laws of the State of Florida and whose address is 9090 SW 50th Place, Cooper City, Florida 33328 (hereinafter referred to as the "City"),

and,

NALCO Company LLC., a **Foreign Limited Liability Company** located at **11177 S. Stadium Drive Sugar Land, TX 77478**, (hereinafter referred to as the "CONTRACTOR"), who is authorized to do business in the State of Florida.

City and CONTRACTOR may each be referred to herein as "party" or collectively as "parties".

WHEREAS, the City desires to enter into an agreement with the CONTRACTOR for the CONTRACTOR to provide **Permaclean PC-77 Membrane Cleaner**; and

WHEREAS, the City Code provides authority for exclusions and exceptions to bid and proposal requirements pursuant to Sec. 2-258 (i) of the City's Procurement Code; and

WHEREAS, the CITY desires to procure **Permaclean PC-77 Membrane Cleaner**, from the CONTRACTOR for the CITY, in accordance with the terms and conditions of this Agreement,

NOW, THEREFORE, in consideration of the mutual terms and conditions, promises, covenants and payments hereinafter set forth, CITY and CONTRACTOR agree as follows:

ARTICLE 1. PREAMBLE

In order to establish the background, context and form of reference for this Agreement and to generally express the objectives, and intentions of the respective parties herein, the following statements, representations and explanations shall be accepted as predicates for the undertakings and commitments included within the provisions which follow and may be relied upon by the parties as essential elements of the mutual considerations upon which this Agreement is based.

ARTICLE 2. ORDER OF PRECEDENCE

If there is a conflict between or among the provisions of this Agreement, the order of precedence is as follows: 1) Agreement; 2) Appendix A – Scope of Services (including any Attachments thereto); 3) Appendix B – Pricing (including any Attachments thereto).

Docusign Envelope ID: 85925609-9475-49BF-AF1C-B3D6E6EB8938

ARTICLE 3. NATURE OF THE AGREEMENT

CONTRACTOR hereby agrees to provide **Permaclean PC-77 Membrane Cleaner**, as more particularly described in the Scope of Services outlined in Appendix A.

Unless otherwise provided for herein, CONTRACTOR shall furnish all services, labor, equipment, and materials necessary and as may be required in the performance of this Agreement, except as otherwise specifically provided for herein, and all work performed under this Agreement shall be done in a professional manner.

CONTRACTOR hereby represents to CITY, with full knowledge that CITY is relying upon these representations when entering into this Agreement with CONTRACTOR, that CONTRACTOR has the professional expertise, experience and manpower to perform the services to be provided by CONTRACTOR pursuant to the terms of this Agreement.

CONTRACTOR shall not utilize the services of any subconsultant without the prior written approval of CITY.

ARTICLE 4. TERM

The Contract shall become effective on the date identified on the first page of this Agreement and shall continue through the last day of the thirty-six (36) month, thereafter, or **March 31, 2029**. The City reserves the option to renew this Contract for three (3), additional one (1) year terms.

The City may extend this Contract for up to an additional one hundred-eighty (180) calendar days beyond the Agreement period and will notify the CONTRACTOR in writing if the Agreement is extended. This Agreement may be extended beyond the initial one hundred-eighty (180) calendar day extension period by mutual agreement between the City and the CONTRACTOR, upon approval of the City Commission (the "Commission").

ARTICLE 5. NOTICE

Notice hereunder shall be provided in writing by certified mail, return receipt requested, or customarily used overnight transmission with proof of delivery, to the following parties, with mandatory copies, as provided below:

CITY:

a) to the Project Manager

Akin Ozaydin, Utilities Department Director
City of Cooper City,
9090 S.W. 50th Place
Cooper City, Florida, 33328-4227
Telephone No. (954) 434-4300 X 111
aozaydin@CooperCity.gov

and,

b) to the Contract Manager

Docusign Envelope ID: 85925609-9475-49BF-AF1C-B3D6E6EB8938

Tyrone White, Procurement Manager
City of Cooper City, Procurement
9090 S.W. 50th Place
Cooper City, Florida 33328-4227
Telephone No. (954) 434-4300 X 268
Purchasing@CooperCity.gov

Copy To: Jacob G. Horowitz, City Attorney
Goren, Cherof, Doody & Ezrol, P.A.
3099 East Commercial Boulevard, Suite 200
Fort Lauderdale, Florida 33308
Telephone No. (954) 771-4500
JHorowitz@gorencherof.com

For CONSULTANT: NALCO Company LLC.
Robert Curtin
P.O. Box 70716
Chicago, IL 60673-0716
Telephone No. (800) 288-0879
Robert.Curtin2@ECOLAB.COM

ARTICLE 6. PAYMENT FOR GOODS/SERVICES AND AMOUNT OBLIGATED

The CONTRACTOR warrants that it has reviewed the City's requirements and has asked such questions and conducted such other inquiries as the CONTRACTOR deemed necessary to determine the price the CONTRACTOR will charge to provide the Goods/Services to be performed under this Contract. The compensation for all Goods/Services performed under this Contract, including all costs associated with such Work, shall be paid in accordance with **Appendix B**. The City shall have no obligation to pay the CONTRACTOR any additional sum in excess of this amount, except for a change and/or modification to the Contract, which is approved and executed in writing by the City and the CONTRACTOR.

Pricing shall remain fixed and firm for no less than twelve (12) months after the award of this contract. Pricing shall be inclusive of all costs, charges, equipment, uniforms, benefits, travel, lodging, materials, printing, overhead, delivery, and any fees involved in providing the specified products and services. Under no circumstances shall any price or any invoice be subject to deposit fees. The CITY will consider a price adjustment for each line item upon receipt of a written notice submitted by the CONTRACTOR. Any price adjustment shall remain fixed and firm for no less than twelve (12) months after establishment of the new rate(s). Price adjustments (increase/decrease) for each line item will be based on the following Bureau of Labor Statistics Producer Price Index (PPI) 12-month percent changes:

- PCU3256: PPI industry group data for Soap, cleaners, and toilet preparation mfg, not seasonally adjusted

Price increases shall not exceed five percent (5%). The Bureau of Labor Statistics PPI information can be found at **https://www.bls.gov/data/.**

Docusign Envelope ID: 85925609-9475-49BF-AF1C-B3D6E6EB8938

All 12-month percent changes will be calculated using the formula in the table below:

Index Point Change

Final Demand Price Index (Jan 2026)	222.466(P)
Less: Previous Index (Jan 2025)	(217.744)
Equals: Index Point Change	4.722
Index Percent Change	
Index Point Change	4.722
Divided: By The Previous Index (Jan 2025)	217.744
Equals:	0.0217
Multiplied by 100 (to obtain percent)	0.0217 X 100
Index Percent Change	**2.17%**

***the table above is an example of how to calculate the 12-month percent change from January 2025 to January 2026 using the Bureau of Labor Statistics PPI series id:

All Work undertaken by the CONTRACTOR before City's approval of this Contract or after the expiration of this contract shall be at the CONTRACTOR risk and expense.

With respect to travel costs and travel-related expenses, the CONTRACTOR agrees to adhere to Section 112.061 of the Florida Statutes as they pertain to out-of-pocket expenses, including employee lodging, transportation, per diem, and all miscellaneous costs and fees. The City shall not be liable for any such expenses that have not been approved in advance, in writing, by the City.

ARTICLE 7. COMPENSATION AND METHOD OF PAYMENT

The CONTRACTOR may bill the City periodically, but not more than once per month, upon invoices certified by the CONTRACTOR pursuant to **Appendix B**. All invoices shall be taken from the books of account kept by the CONTRACTOR, shall be supported by copies of payroll distribution, receipt bills or other documents reasonably required by the City, shall show the City's contract number, and shall have a unique invoice number assigned by the CONTRACTOR. In accordance with Section 218.74 of the Florida Statutes, the time at which payment shall be due from the City shall be forty-five (45) calendar days from receipt of a proper invoice.

Invoices and associated back-up documentation shall be submitted electronically or in hard copy format by the CONTRACTOR to the City to: AccountsPayable@coopercity.gov. The City may at any time designate a different email address, address or contact person by giving written notice to the CONTRACTOR

ARTICLE 8. CHANGES TO SCOPE OF WORK/ADDITION OR DELETION OF WORK

Docusign Envelope ID: 85925609-9475-49BF-AF1C-B3D6E6EB8938

The CITY may add, delete, increase, decrease, or otherwise modify the Scope of Work, described in **Appendix "A"** of this Agreement. These changes may affect the monthly compensation accordingly. Such additions, deletions, increases, decreases, changes or additional services must be in accordance with the provisions of the Code of Ordinances of the CITY and must be approved via a contract amendment, executed by the parties hereto, with the same formality, equality and dignity herewith prior to any deviation from the terms of this Agreement, including the initiation of any additional or extra work.

In no event will the CONTRACTOR be compensated for any work which has not been described in a separate written agreement executed by the parties hereto.

ARTICLE 9. INDEMNIFICATION

CONTRACTOR shall indemnify and save harmless and defend the CITY, its trustees, elected and appointed officials, agents, servants and employees from and against any and all claims, demands, or causes of action of whatsoever kind or nature sustained by the CITY or any third party arising out of, or by reason of, or resulting from acts, error, omission, or negligent act of CONTRACTOR, its agents, servants or employees in the performance under this Agreement, for all costs, losses and expenses, including but not limited to, damages to persons or third party property, judgments and attorneys' fees arising out of or in connection with the performance by CONTRACTOR pursuant to this Agreement.

CONTRACTOR shall indemnify CITY for all loss, damage, expense or liability including, without limitation, court costs and attorneys' fees that may result by reason of any infringement or claim of infringement of any patent, trademark, copyright, trade secret or other proprietary right due to services furnished pursuant to this Agreement. CONTRACTOR will defend and/or settle at its own expense any action brought against the CITY to the extent that it is based on a claim that products or services furnished to CITY by CONTRACTOR pursuant to this Agreement, or if any portion of the services or goods furnished in the performance of the service becomes unusable as a result of any such infringement or claim.

CONTRACTOR'S aggregate liability shall not exceed the proceeds of insurance required to be placed pursuant to this Agreement plus the compensation received by CONTRACTOR, or extend to any claims brought subsequent to the expiration of warranty period outlined above. The CITY's rights and remedies and CONTRACTOR's liabilities as set forth in this Agreement, are exclusive, and the CITY hereby releases CONTRACTOR from all further or subsequent liability, whether based in contract or tort and irrespective of fault, negligence, or strict liability.

The parties recognize that various provisions of this Agreement, including but not necessarily limited to this Section, provide for indemnification by the CONTRACTOR and that Florida Statutes §725.06 requires a specific consideration be given therefor. The parties therefore agree that the sum of **Ten Dollars and 00/100 ($10.00)**, receipt of which is hereby acknowledged, is the specific consideration for such indemnities, and the providing of such indemnities is deemed to be part of the specifications with respect to the services to be provided by CONTRACTOR. Furthermore, the parties understand and agree that the covenants and representations relating to this indemnification provision shall serve the term of this Agreement and continue in full force and effect as to the party's responsibility to indemnify.

Docusign Envelope ID: 85925609-9475-49BF-AF1C-B3D6E6EB8938

ARTICLE 10. INSURANCE

Where CONTRACTOR s are required to enter or go onto the City of Cooper City property (including any property which is owned or leased by the City or upon which the City has a license, easement or right-of-way) to deliver materials or perform work or services as a result of an award, the successful CONTRACTOR shall assume the full duty, obligation and expense of obtaining all necessary licenses, permits and insurance and assure all work complies with all applicable Broward County and City of Cooper City building requirements and the Florida Building Code. The CONTRACTOR shall be liable for any damages or loss to the City occasioned by negligence of the CONTRACTOR or any person the CONTRACTOR has designated in the completion of this contract.

The CONTRACTOR shall indemnify and hold harmless the CITY and its officers, employees, agents and instrumentalities from any and all liability, losses or damages, including attorneys' fees and costs of defense, which the CITY or its officers, employees, agents or instrumentalities may incur as a result of claims, demands, suits, causes of actions or proceedings of any kind or nature arising out of, relating to or resulting from the performance of this Agreement by the CONTRACTOR or its employees, agents, servants, partners principals or subconsultant. The CONTRACTOR shall pay all claims and losses in connection therewith and shall investigate and defend all claims, suits or actions of any kind or nature in the name of the CITY, where applicable, including appellate proceedings, and shall pay all costs, judgments, and attorney's fees which may issue thereon. The CONTRACTOR expressly understands and agrees that any insurance protection required by this Agreement or otherwise provided by the CONTRACTOR shall in no way limit the responsibility to indemnify, keep and save harmless and defend the CITY or its officers, employees, agents and instrumentalities as herein provided.

CONTRACTOR shall not commence work under this Agreement until it has obtained all insurance required under this paragraph and such insurance has been approved by the Risk Manager of the CITY nor shall the CONTRACTOR allow any subconsultant to commence work on his subconsultant until all similar such insurance required of the subconsultant has been obtained and similarly approved.

Certificates of Insurance, reflecting evidence of the required insurance, shall be filed with the City's Risk Manager prior to the commencement of this Agreement. Policies shall be issued by companies authorized to do business under the laws of the State of Florida. The insurance company shall be rated no less than "A" as to management, and no less than "Class VI" as to financial strength according to the latest edition of Best's Insurance Guide published by A.M. Best Company.

Policies shall be endorsed to provide the CITY with notice of cancellation or the CONTRACTOR shall obtain written agreement from its Agent to provide the CITY with 30-day notice of cancellation.

Insurance shall be in force until all obligations required to be fulfilled under the terms of the Agreement are satisfactorily completed as evidenced by the formal acceptance by the CITY. In the event the insurance certificate provided indicates that the insurance shall terminate and lapse during the period of this Agreement, then in that event, the CONTRACTOR shall furnish, as soon as reasonably practicable, a renewed certificate

Docusign Envelope ID: 85925609-9475-49BF-AF1C-B3D6E6EB8938

of insurance as proof that equal and like coverage for the balance of the period of the Agreement and extension thereunder is in effect. The CONTRACTOR shall not commence nor continue to provide any services pursuant to this Agreement unless all required insurance remains in full force and effect. CONTRACTOR shall be liable to CITY for any lapses in service resulting from a gap in insurance coverage.

Prior to the commencement of the project, CONTRACTOR shall provide the City with a certificate of liability insurance and a copy of the additional insured endorsement naming the City of Cooper City its employees, directors, officers, agents, independent CONSULTANTs, successors and assigns, and other authorized representatives as additional insured on a primary and non- contributory basis to the extent of the contractual obligation assumed by the CONTRACTOR. Additionally, the CONTRACTOR shall provide the City with a copy of the certificates of insurance and a copy of the additional insured endorsement reflecting the same insurance coverage for all subconsultants utilized by CONTRACTOR.

The City shall be granted a Waiver of Subrogation on the CONTRACTOR's Workers' Compensation and General Liability insurance policy and affirmed on the Certificate of Liability Insurance and a Waiver of Subrogation Endorsement. The CONTRACTOR waives, and the CONTRACTOR shall ensure that the CONTRACTOR's insurance carrier waives, all subrogation rights against the City, its officials, employees, agents and volunteers for all losses or damages.

10.1.1 REQUIRED INSURANCE

10.1.1.1 Comprehensive General Liability Insurance written on an occurrence basis including, but not limited to: coverage for bodily injury and property damage, personal & advertising injury, products & completed operations, and contractual liability. Coverage must be written on an occurrence basis, with limits of liability no less than:

1. Each Occurrence Limit - $1,000,000
2. Fire Damage Limit (Damage to rented premises) - $100,000
3. Personal & Advertising Injury Limit - $1,000,000
4. General Aggregate Limit - $2,000,000
5. Products & Completed Operations Aggregate Limit - $3,000,000

Products & Completed Operations Coverage shall be maintained for two (2) years after the final payment under this contract.

The City of Cooper City must be shown as an additional insured with respect to this coverage.

10.1.1.2 Worker's Compensation and Employers Liability Insurance covering all employees, and/or volunteers of the CONTRACTOR engaged in the performance of the scope of work associated with this Agreement. In the case any work is sublet, the CONTRACTOR shall require the subconsultant similarly to provide Workers Compensation Insurance for all the latter's employees unless such employees are covered by the protection afforded by the

Docusign Envelope ID: 85925609-9475-49BF-AF1C-B3D6E6EB8938

CONTRACTOR. Coverage for the CONTRACTOR and his subconsultant shall be in accordance with applicable state and/or federal laws that may apply to Workers' Compensation Insurance with limits of liability no less than:

1.	Workers' Compensation:	Coverage A	Statutory
2.	Employers Liability:	Coverage B	$500,000 Each Accident $500,000 Disease – Policy Limit $500,000 Disease – Each Employee

10.1.1.3 Comprehensive Auto Liability Insurance covering all owned, non-owned and hired vehicles used in connection with the performance of work under this Agreement, with a combined single limit of liability for bodily injury and property damage no less than:

1. Any Auto (Symbol 1)
   Combined Single Limit (Each Accident) - $1,000,000
2. Hired Autos (Symbol 8)
   Combined Single Limit (Each Accident) - $1,000,000
3. Non-Owned Autos (Symbol 9)
   Combined Single Limit (Each Accident) - $1,000,000

10.1.1.4 Professional Liability/Errors & Omissions Insurance, when applicable, with a limit of liability no less than $1,000,000 per wrongful act. This coverage shall be maintained for a period of no less than two (2) years after final payment of the contract.

10.1.1.5 Sexual Abuse may not be excluded from any policy

10.1.2 REQUIRED INSURANCE ENDORSEMENTS

1. The City of Cooper City shall be named as an Additional Insured on each of the General Liability polices required herein
2. Waiver of all Rights of Subrogation against the CITY
3. 30-Day Notice of Cancellation or Non-Renewal to the CITY
4. CONSULTANTs' policies shall be Primary & Non-Contributory
5. All policies shall contain a "severability of interest" or "cross liability" liability clause without obligation for premium payment of the CITY
6. The City of Cooper City shall be named as a Loss Payee on all Property and/or Inland Marine Policies as their interest may appear.

CONTRACTOR shall name the CITY, as an additional insured on each of the General Liability policies required herein and shall hold the CITY, its agents, officers and employees harmless on account of claims for damages to persons, property or premises arising out of the services provided hereunder. Any insurance required of the CONTRACTOR pursuant to this Agreement must also be required by any subconsultant in the same limits and with all requirements as provided herein, including naming the CITY as an additional insured, in any work is subcontracted unless such subconsultant is covered by the protection afforded by the CONTRACTOR and provided proof of such coverage is provided to CITY. The CONTRACTOR and any subconsultants shall maintain such policies during the term of this Agreement. CONTRACTOR shall agree to waive all rights of

Docusign Envelope ID: 85925609-9475-49BF-AF1C-B3D6E6EB8938

subrogation against the City, members of the City Commission, boards, commissions and committees, officers, agents, employees and volunteers for losses arising from activities and operations of CONTRACTOR in the performance of its obligations under this agreement.

The CITY reserves the right to require any other additional types of insurance coverage and/or higher limits of liability it deems necessary based on the nature of work being performed under this Contract.

ARTICLE 11. INDEPENDENT CONSULTANT

This Agreement does not create an employee/employer relationship between the parties. It is the intent of the parties that the CONTRACTOR is an independent CONTRACTOR under this Agreement and not the CITY's employee for all purposes, including but not limited to, the application of the Fair Labor Standards Act minimum wage and overtime payments, Federal Insurance Contribution Act, the Social Security Act, the Federal Unemployment Tax Act, the provisions of the Internal Revenue Code, the State Workers' Compensation Act, and the State unemployment insurance law. The CONTRACTOR shall retain sole and absolute discretion in the judgment of the manner and means of carrying out CONTRACTOR 's activities and responsibilities hereunder provided, further that administrative procedures applicable to services rendered under this Agreement shall be those of CONTRACTOR, which policies of CONTRACTOR shall not conflict with CITY, State, H.U.D., or United States policies, rules or regulations relating to the use of CONTRACTOR 's Funds provided for herein. The CONTRACTOR agrees that it is a separate and independent enterprise from the CITY, that it has full opportunity to find other business, that it has made its own investment in its business, and that it will utilize a high level of skill necessary to perform the work. This Agreement shall not be construed as creating any joint employment relationship between the CONTRACTOR and the CITY and the CITY will not be liable for any obligation incurred by CONTRACTOR, including but not limited to unpaid minimum wages and/or overtime premiums.

ARTICLE 12. PUBLIC RECORDS

A. Public Records: CONTRACTOR shall comply with The Florida Public Records Act as follows:

1. Keep and maintain public records in the CONTRACTOR's possession or control in connection with the CONTRACTOR's performance under this Agreement that ordinarily and necessarily would be required by the City in order to perform the service.

2. Upon request by City's records custodian, provide City with a copy of requested records or allow the records to be inspected or copied within a reasonable time at a cost that does not exceed the cost provided in Chapter 119, Florida Statutes, or as otherwise provided by law.

3. Ensure that public records that are exempt or confidential and exempt from public records disclosure requirements are not disclosed except as authorized by law for the duration of this Agreement.

Docusign Envelope ID: 85925609-9475-49BF-AF1C-B3D6E6EB8938

4. Upon completion of this Agreement or in the event of termination of this Agreement by either party, any and all public records relating to this Agreement in the possession of CONTRACTOR shall be delivered by CONTRACTOR to City, at no cost to City, within seven days. All records stored electronically by CONTRACTOR shall be delivered to CITY in a format that is compatible with City's information technology systems. Once the public records have been delivered to City upon completion or termination of this Agreement, CONTRACTOR shall destroy any and all duplicate public records that are exempt or confidential and exempt from public record disclosure requirements.

5. CONTRACTOR'S failure or refusal to comply with the provisions of this Section shall result in the immediate termination of this Agreement by the City.

IF CONTRACTOR HAS QUESTIONS REGARDING THE APPLICATION OF CHAPTER 119, FLORIDA STATUTES, TO CONSULTANT'S DUTY TO PROVIDE PUBLIC RECORDS RELATING TO THIS AGREEMENT, CONTACT THE CUSTODIAN OF PUBLIC RECORDS AT (954) 434-4300, PRR@COOPERCITY.GOV, OR BY MAIL: CITY OF COOPER CITY – CITY CLERK'S OFFICE, 9090 SW 50TH PLACE, COOPER CITY, FL 33328.

ARTICLE 13. SCRUTINIZED COMPANIES

A. CONTRACTOR certifies that it and its subconsultants are not on the Scrutinized Companies that Boycott Israel List. Pursuant to Section 287.135, F.S., the City may immediately terminate this Agreement at its sole option if the CONTRACTOR or its subconsultants are found to have submitted a false certification; or if the CONTRACTOR, or its subconsultants are placed on the Scrutinized Companies that Boycott Israel List or is engaged in the boycott of Israel during the term of the Agreement.

B. If this Agreement is for more than one million dollars, the CONTRACTOR certifies that it and its subconsultants are also not on the Scrutinized Companies with Activities in Sudan, Scrutinized Companies with Activities in the Iran Petroleum Energy Sector List, or engaged with business operations in Cuba or Syria as identified in Section 287.135, F.S. Pursuant to Section 287.135, F.S., the City may immediately terminate this Agreement at its sole option if the CONTRACTOR , its affiliates, or its subconsultants are found to have submitted a false certification; or if the CONTRACTOR, its affiliates, or its subconsultants are placed on the Scrutinized Companies with Activities in Sudan List, or Scrutinized Companies with Activities in the Iran Petroleum Energy Sector List, or engaged with business operations in Cuba or Syria during the term of the Agreement.

C. The CONTRACTOR agrees to observe the above requirements for applicable subcontracts entered into for the performance of work under this Agreement.

Docusign Envelope ID: 85925609-9475-49BF-AF1C-B3D6E6EB8938

D. As provided in Subsection 287.135(8), F.S., if federal law ceases to authorize the above-stated contracting prohibitions, then they shall become inoperative.

ARTICLE 14. ASSIGNMENT

This Agreement, and any interests herein, shall not be assigned, transferred or otherwise encumbered, under any circumstances, by CONTRACTOR without the prior written consent of CITY, except in connection with a merger, acquisition, or sale of all or substantially all of a CONTRACTOR's assets or voting securities. In the event that CONTRACTOR does undergo a merger, acquisition, or sale of all or substantially all of its assets or voting securities, CONTRACTOR agrees to ensure that any successor entity assumes the obligations of this Agreement. However, this Agreement shall run to the benefit of CITY and its successors and assigns.

It is further agreed that no modification, amendment, or alteration in the terms or conditions contained herein shall be effective unless contained in a written document executed with the same formality and of equal dignity herewith.

ARTICLE 15. SEVERABILITY

This Agreement sets forth the entire agreement between CONTRACTOR and City with respect to the subject matter of this Agreement. This Agreement supersedes all prior and contemporaneous negotiations, understandings and agreements, written or oral, between the parties. This Agreement may not be modified except by the parties' mutual agreement set forth in writing and signed by the parties.

ARTICLE 16. GOVERNING LAW/VENUE

This Agreement shall be governed by and construed in accordance with the laws of the State of Florida. Venue for any dispute under this Agreement shall be an appropriate court of competent jurisdiction in Broward County, Florida.

ARTICLE 17. E-VERIFY

Pursuant to Section 448.095, Florida Statutes, effective January 1, 2021, CONTRACTOR s, shall register with and use the E-verify system in order to verify the work authorization status of all newly hired employees. CONTRACTOR shall register for and utilize the U.S. Department of Homeland Security's E-Verify System to verify the employment eligibility of:

A. All persons employed by a CONTRACTOR to perform employment duties within Florida during the term of the contract; and

B. All persons (including subvendors/subconsultants/subcontractors) assigned by CONTRACTOR to perform work pursuant to the contract with the City of Cooper City. The CONTRACTOR acknowledges and agrees that registration and use of the U.S. Department of Homeland Security's E-Verify System during the term of the contract is a condition of the contract with the City of Cooper City; and

Docusign Envelope ID: 85925609-9475-49BF-AF1C-B3D6E6EB8938

C. The CONTRACTOR shall comply with the provisions of Section 448.095, Fla. Stat., "Employment Eligibility," as amended from time to time. This includes, but is not limited to registration and utilization of the E-Verify System to verify the work authorization status of all newly hired employees. CONTRACTOR shall also require all subconsultants to provide an affidavit attesting that the subconsultants does not employ, contract with, or subcontract with, an unauthorized alien. The CONTRACTOR shall maintain a copy of such affidavit for the duration of the contract. Failure to comply will lead to termination of this Contract, or if a subconsultant knowingly violates the statute, the subcontract must be terminated immediately. Any challenge to termination under this provision must be filed in the Circuit Court no later than twenty (20) calendar days after the date of termination. Termination of this Contract under this Section is not a breach of contract and may not be considered as such. If this contract is terminated for a violation of the statute by the CONTRACTOR, the CONTRACTOR may not be awarded a public contract for a period of one (1) year after the date of termination.

ARTICLE 18. CONTRIBUTIONS PROHIBITED

Pursuant to Section 2-26 of Cooper City Code, no lobbyist, or vendor shall give a campaign contribution, directly or indirectly, to a candidate for the office of Mayor or Commissioner. No candidate for Mayor or Commissioner, or member of the City Commission shall, directly or indirectly, solicit, accept or deposit into such candidate's campaign account any campaign contribution from a lobbyist, or vendor.

ARTICLE 19. TERMINATION FOR CONVENIENCE

The City, at its sole discretion, reserves the right to terminate this Contract for convenience (without cause) upon providing a thirty (30) day written notice to the CONTRACTOR. Termination for convenience is effective on the termination date stated in the written notice provided by the City. Upon receipt of such notice, the CONTRACTOR shall not incur any additional costs under the Contract. The City shall only be liable for reasonable costs incurred by the CONTRACTOR prior to notice of termination. The City shall be the sole judge of "reasonable costs."

ARTICLE 20. TERMINATION FOR CAUSE

The City reserves the right to terminate this Contract, in part or in whole, or place the CONTRACTOR on probation, or to avail itself of all other remedies available at law and equity, inclusive injunctive relief and specific performance, in the event the CONTRACTOR fails to perform in accordance with the terms and conditions stated herein. Following breach of the Contract by the CONTRACTOR, the City shall provide written notice specifying the breach to the CONTRACTOR and advising the CONTRACTOR that the breach must be cured immediately, or this Contract may be terminated by the City. The City further reserves the right to suspend or debar the CONTRACTOR in accordance with the Sec. 2-266 of Cooper City Procurement Code, resolutions and/or other governing legislation. The CONTRACTOR will be notified by letter of the City's intent to terminate if, following the initial notice of breach, the CONTRACTOR fails to timely or adequately, and to the satisfaction of the City, cure said breach. In the event of termination for default, the City may procure the required goods and/or services from any source and use any method

Docusign Envelope ID: 85925609-9475-49BF-AF1C-B3D6E6EB8938

deemed in its best interest. All re-procurement costs shall be borne by the terminated CONTRACTOR. The CONTRACTOR shall be responsible for all other direct damages incurred by the City arising out of the breach.

ARTICLE 21. AUDITS – ACCESS TO RECORDS

The City, through its duly authorized representatives and governmental agencies, shall have access to and the right to examine and reproduce any of the Awarded Bidder's books, documents, papers and records and of its subconsultants and Suppliers which apply to all matters of the City for a minimum of three years after the expiration of this Contract and any extension thereof. Such records shall subsequently conform to Generally Accepted Accounting Principles requirements, as applicable, and shall only address those transactions related to this Contract.

CONTRACTOR will grant access to the Commission Auditor to all financial and performance-related records, property, and equipment purchased in whole or in part with government funds. CONTRACTOR agrees to maintain an accounting system that provides accountancy records that are supported with adequate documentation and procedures for determining the allowability and allocability of costs.

ARTICLE 22. NO CONTINGENT FEES

CONTRACTOR warrants that it has not employed or retained any company or person, other than a bona fide employee working solely for CONTRACTOR to solicit or secure this Agreement, and that it has not paid or agreed to pay any person, company, corporation, individual or firm, other than a bona fide employee working solely for CONTRACTOR any fee, commission, percentage, gift, or other consideration contingent upon or resulting from the award or making of this Agreement. For the breach or violation of this provision, CITY shall have the right to terminate the Agreement without liability at its discretion, to deduct from the contract price, or otherwise recover the full amount of such fee, commission, percentage, gift or consideration.

ARTICLE 23. BINDING AUTHORITY

Each person signing this Agreement on behalf of either party individually warrants that he or she has full legal power to execute this Agreement on behalf of the party for whom he or she is signing, and to bind and obligate such party with respect to all provisions contained in this Agreement.

ARTICLE 24. HEADINGS

Headings herein are for convenience of reference only and shall not be considered on any interpretation of this Agreement.

ARTICLE 25. SEVERABILITY

If any provision of this Agreement or application thereof to any person or situation shall to any extent, be held invalid or unenforceable, the remainder of this Agreement, and the application of such provisions to persons or situations other than those as to which it shall have been held invalid or unenforceable shall not be affected thereby, and shall continue in full force and effect, and be enforced to the fullest extent permitted by law.

Docusign Envelope ID: 85925609-9475-49BF-AF1C-B3D6E6EB8938

ARTICLE 26. EXTENT OF AGREEMENT

This Agreement represents the entire and integrated agreement between the CITY and the CONTRACTOR and supersedes all prior negotiations, representations or agreements, either written or oral. CONTRACTOR will grant access to the Commission Auditor to all financial and performance-related records, property, and equipment purchased in whole or in part with government funds. CONTRACTOR agrees to maintain an accounting system that provides accountancy records that are supported with adequate documentation and procedures for determining the allowability and allocability of costs.

ARTICLE 27. APPENDICES

Each Appendix referred to in this Agreement forms an essential part of this Agreement. The appendices if not physically attached should be treated as part of this and are incorporated herein by reference.

ARTICLE 28. LEGAL REPRESENTATION

This Agreement may be executed in multiple originals or counterparts, each of which shall be deemed to be an original and together shall constitute one and the same agreement. Execution and delivery of this Agreement by the Parties shall be legally binding, valid and effective upon delivery of the executed documents to the other party through facsimile transmission, email, or other electronic delivery.

ARTICLE 29. COUNTERPARTS AND EXECUTION

This Agreement may be executed in multiple originals or counterparts, each of which shall be deemed to be an original and together shall constitute one and the same agreement. Execution and delivery of this Agreement by the Parties shall be legally binding, valid and effective upon delivery of the executed documents to the other party through facsimile transmission, email, or other electronic delivery.

ARTICLE 30. REMEDIES IN THE EVENT OF DEFAULT

If an Event of Default occurs, whether or not the City elects to terminate this Agreement as a result thereof, the Contractor shall be liable for all damages resulting from the default, irrespective of whether the City elects to terminate the Agreement, including but not limited to:

a) lost revenues;
b) the difference between the cost associated with procuring Services hereunder and the amount actually expended by the City for re-procurement of Services, including procurement and administrative costs; and
c) such other direct damages.

The Contractor shall also remain liable for any liabilities and claims related to the Contractor's default. The City may also bring any suit or proceeding for specific performance or for an injunction.

ARTICLE 31. PATENT AND COPYRIGHT INDEMNIFICATION

Docusign Envelope ID: 85925609-9475-49BF-AF1C-B3D6E6EB8938

a) The Contractor shall not infringe on any copyrights, trademarks, service marks, trade secrets, patent rights, other intellectual property rights or any other third-party proprietary rights in the performance of the Work.

b) The Contractor warrants that all Deliverables furnished hereunder, including but not limited to equipment, programs, documentation, software, analyses, applications, methods, ways, processes, and the like, do not infringe upon or violate any copyrights, trademarks, service marks, trade secrets, patent rights, other intellectual property rights or any other third party proprietary rights.

c) The Contractor shall be liable and responsible for any and all claims made against the City for infringement of patents, copyrights, service marks, trade secrets or any other third party proprietary rights, by the use or supplying of any programs, documentation, software, analyses, applications, methods, ways, processes, and the like, in the course of performance or completion of, or in any way connected with, the Work, or the City's continued use of the Deliverables furnished hereunder. Accordingly, the Contractor at its own expense, including the payment of attorney's fees, shall indemnify, and hold harmless the City and defend any action brought against the City with respect to any claim, demand, cause of action, debt, or liability.

d) In the event any Deliverable or anything provided to the City hereunder, or portion thereof is held to constitute an infringement and its use is or may be enjoined, the Contractor shall have the obligation to, at the City's option to (i) modify, or require that the applicable Subcontractor or supplier modify, the alleged infringing item(s) at its own expense, without impairing in any respect the functionality or performance of the item(s), or (ii) procure for the City, at the Contractor's expense, the rights provided under this Agreement to use the item(s).

e) The Contractor shall be solely responsible for determining and informing the City whether a prospective supplier or Subcontractor is a party to any litigation involving patent or copyright infringement, service mark, trademark, violation, or proprietary rights claims or is subject to any injunction which may prohibit it from providing any Deliverable hereunder. The Contractor shall enter into agreements with all suppliers and Subcontractors at the Contractor's own risk. The City may reject any Deliverable that it believes to be the subject of any such litigation or injunction, or if, in the City's judgment, use thereof would delay the Work or be unlawful.

ARTICLE 32. CONFIDENTIALITY

a) All Developed Works and other materials, data, transactions of all forms, financial information, documentation, inventions, designs and methods obtained from the City in connection with the Services performed under this Agreement, made or developed by the Contractor or its Subcontractors in the course of the performance of such Services, or the results of such Services, or for which the City holds the proprietary rights, constitute Confidential Information and may not, without the prior written consent of the City, be used by the Contractor or its employees, agents, Subcontractors or suppliers for any purpose other than for the benefit of the City, unless required by law. In addition to the foregoing, all City employee information and City financial information shall be

Docusign Envelope ID: 85925609-9475-49BF-AF1C-B3D6E6EB8938

considered Confidential Information and shall be subject to all the requirements stated herein. Neither the Contractor nor its employees, agents, Subcontractors, or suppliers may sell, transfer, publish, disclose, display, license or otherwise make available to others any part of such Confidential Information without the prior written consent of the City. Additionally, the Contractor expressly agrees to be bound by and to defend, indemnify and hold harmless the City, and their officers and employees from the breach of any federal, state, or local law in regard to the privacy of individuals.

b) The Contractor shall advise each of its employees, agents, Subcontractors, and suppliers who may be exposed to such Confidential Information of their obligation to keep such information confidential and shall promptly advise the City in writing if it learns of any unauthorized use or disclosure of the Confidential Information by any of its employees or agents, or Subcontractor's or supplier's employees, present or former. In addition, the Contractor agrees to cooperate fully and provide any assistance necessary to ensure the confidentiality of the Confidential Information.

c) In the event of a breach of this Article damages may not be an adequate remedy and the City shall be entitled to injunctive relief to restrain any such breach or threatened breach. Unless otherwise requested by the City, upon the completion of the Services performed hereunder, the Contractor shall immediately turn over to the City all such Confidential Information existing in tangible form, and no copies thereof shall be retained by the Contractor or its employees, agents, Subcontractors, or suppliers without the prior written consent of the City. A certificate evidencing compliance with this provision and signed by an officer of the Contractor shall accompany such materials.

ARTICLE 33. PROPRIETARY INFORMATION

As a municipal corporation of the State of Florida, City of Cooper City is subject to the stipulations of the public records laws of the State of Florida (the "Public Records Law").

The Contractor acknowledges that all computer software in the City's possession may constitute or contain information or materials which the City has agreed to protect as proprietary information from disclosure or unauthorized use and may also constitute or contain information or materials which the City has developed at its own expense, the disclosure of which could harm the City's proprietary interest therein.

During the term of the Contract, the Contractor will not use directly or indirectly for itself or for others, or publish or disclose to any third party, or remove from the City's property, any computer programs, data compilations, or other software which the City has developed, has used, or is using, is holding for use, or which are otherwise in the possession of the City (the "Computer Software"). All third-party license agreements must also be honored by the Contractor and its employees, except as authorized by the City and, if the Computer Software has been leased or purchased by the City, all hired party license agreements must also be honored by the contractors' employees with the approval of the lessor or Contractors thereof. This includes mainframe, minis, telecommunications, personal computers, and all information technology software.

Docusign Envelope ID: 85925609-9475-49BF-AF1C-B3D6E6EB8938

The Contractor will report to the City any information discovered or which is disclosed to the Contractor which may relate to the improper use, publication, disclosure, or removal from the City's property of any information technology software and hardware and will take such steps as are within the Contractor's authority to prevent improper use, disclosure, or removal.

ARTICLE 34. PROPRIETARY RIGHTS

a) The Contractor hereby acknowledges and agrees that the City retains all rights, title and interests in and to all materials, data, documentation and copies thereof furnished by the City to the Contractor hereunder or furnished by the Contractor to the City or created by the Contractor for delivery to the City, even if unfinished or in process, as a result of the goods or services the Contractor performs in connection with this Agreement, including all copyright and other proprietary rights therein, which the Contractor as well as its employees, agents, Subcontractors and suppliers may use only in connection with the performance of Services under this Agreement. The Contractor shall not, without the prior written consent of the City, use such documentation on any other project in which the Contractor or its employees, agents, Subcontractors, or suppliers are or may become engaged. Submission or distribution by the Contractor to meet official regulatory requirements or for other purposes in connection with the goods or services under this Agreement shall not be construed as publication in derogation of the City's copyrights or other proprietary rights.

b) All Developed Works shall become the property of the City.

c) Accordingly, neither the Contractor nor its employees, agents, Subcontractors, or suppliers shall have any proprietary interest in such Developed Works. The Developed Works may not be utilized, reproduced, or distributed by or on behalf of the Contractor, or any employee, agent, Subcontractor or supplier thereof, without the prior written consent of the City, except as required for the Contractor's performance hereunder.

d) Except as otherwise provided in subsections a, b, and c above, or elsewhere herein, the Contractor and its Subcontractors and suppliers hereunder shall retain all proprietary rights in and to all Licensed Software provided hereunder, that have not been customized to satisfy the performance criteria set forth in the Scope of Services. Notwithstanding the foregoing, the Contractor hereby grants, and shall require that its Subcontractors and suppliers grant, if the City so desires, a perpetual, irrevocable and unrestricted right and license to use, duplicate, disclose or permit any other person(s) or entity(ies) to use all such Licensed Software and the associated specifications, technical data and other Documentation for the operations of the City or entities controlling, controlled by, under common control with, or affiliated with the City, or organizations which may hereafter be formed by or become affiliated with the City. Such license specifically includes, but is not limited to, the right of the City to use or disclose, in whole or in part, the technical documentation and Licensed Software, including source code provided hereunder, to any person or entity outside the City for such person's or entity's use in furnishing any or all of the Deliverables

Docusign Envelope ID: 85925609-9475-49BF-AF1C-B3D6E6EB8938

provided hereunder exclusively for the City or entities controlling, controlled by, under common control with, or affiliated with the City, or organizations which may hereafter be formed by or become affiliated with the City. No such License Software, specifications, data, documentation, or related information shall be deemed to have been given in confidence and any statement or legend to the contrary shall be void and of no effect.

ARTICLE 35. COUNTERPARTS AND EXECUTION

As applicable, Contractor shall comply, subject to applicable professional standards, with the provisions of all applicable federal, state and City orders, statutes, ordinances, rules and regulations which may pertain to the Services required under this Agreement.

The Contractor shall hold all licenses or certifications, obtain and pay for all permits or inspections, and comply with all laws, ordinances, regulations and building code requirements applicable to the work required herein. Damages, penalties, or fines imposed on the City or Contractor for failure to obtain and maintain required licenses, certifications, permits or inspections shall be borne by the Contractor. The Project Manager shall verify the certification(s), license(s), and permit(s) for the Contractor prior to authorizing Work and as needed.

Notwithstanding any other provision of this Agreement, Contractor shall not be required pursuant to this Agreement to take any action or abstain from taking any action if such action or abstention would, in the good faith determination of the Contractor, constitute a violation of any law or regulation to which Contractor is subject, including but not limited to laws and regulations requiring that Contractor conduct its operations in a safe and sound manner.

ARTICLE 36. NONDISCRIMINATION

During the performance of this Contract, Contractor agrees to not discriminate unlawfully against any employee or applicant for employment on the basis of race, color, religion, ancestry, national origin, sex, pregnancy, age, disability, marital status, familial status, sexual orientation, gender identity or gender expression, status as victim of domestic violence, dating violence or stalking, or veteran status, and on housing related contracts the source of income, and will take affirmative action to ensure that employees and applicants are afforded equal employment opportunities without discrimination. Such action shall be taken with reference to, but not limited to recruitment, employment, termination, rates of pay or other forms of compensation, and selection for training or retraining, including apprenticeship and on the job training.

By entering into this Contract, the Contractor attests that it is not in violation of the Americans with Disabilities Act of 1990 (and related Acts). If the Contractor or any owner, subsidiary or other firm affiliated with or related to the Contractor is found by the responsible enforcement agency or the City to be in violation of the Act, such violation shall render this Contract void. This Contract shall be void if the Contractor submits a false affidavit pursuant to this Resolution or the Resolution during the term of this Contract, even if the Contractor was not in violation at the time it submitted its affidavit.

Docusign Envelope ID: 85925609-9475-49BF-AF1C-B3D6E6EB8938

ARTICLE 37. CONFLICT OF INTEREST

The Contractor represents that:

a) No officer, director, employee, agent, or other consultant of the City or a member of the immediate family or household of the aforesaid has directly or indirectly received or been promised any form of benefit, payment, or compensation, whether tangible or intangible, in connection with the award of this Agreement.

b) There are no undisclosed persons or entities interested with the Contractor in this Agreement. This Agreement is entered into by the Contractor without any connection with any other entity or person making a proposal for the same purpose, and without collusion, fraud or conflict of interest. No elected or appointed officer or official, director, employee, agent, or other consultant of the City, or of the State of Florida (including elected and appointed members of the legislative and executive branches of government), or a member of the immediate family or household of any of the aforesaid:

i. is interested on behalf of or through the Contractor directly or indirectly in any manner whatsoever in the execution or the performance of this Agreement, or in the Services, Deliverables or Work, to which this Agreement relates or in any portion of the revenues; or

ii. is an employee, agent, advisor, or consultant to the Contractor or to the best of the Contractor's knowledge any Subcontractor or supplier to the Contractor.

c) Neither the Contractor nor any officer, director, employee, agency, parent, subsidiary, or affiliate of the Contractor shall have an interest which is in conflict with the Contractor's faithful performance of its obligation under this Agreement; provided that the City, in its sole discretion, may consent in writing to such a relationship, provided the Contractor provides the City with a written notice, in advance, which identifies all the individuals and entities involved and sets forth in detail the nature of the relationship and why it is in the City's best interest to consent to such relationship.

d) The provisions of this Article are supplemental to, not in lieu of, all applicable laws with respect to conflict of interest. In the event there is a difference between the standards applicable under this Agreement and those provided by statute, the stricter standard shall apply.

e) In the event Contractor has no prior knowledge of a conflict of interest as set forth above and acquires information which may indicate that there may be an actual or apparent violation of any of the above, Contractor shall promptly bring such

Docusign Envelope ID: 85925609-9475-49BF-AF1C-B3D6E6EB8938

information to the attention of the Project Manager. Contractor shall thereafter cooperate with the City's review and investigation of such information and comply with the instructions Contractor receives from the Project Manager regarding remedying the situation.

ARTICLE 38. PRESS RELEASE OR OTHER PUBLIC COMMUNICATION

Under no circumstances shall the Contractor without the express written consent of the City:

a) Issue or permit to be issued any press release, advertisement or literature of any kind which refers to the City, or the Work being performed hereunder, unless the Contractor first obtains the written approval of the City. Such approval may be withheld if for any reason the City believes that the publication of such information would be harmful to the public interest or is in any way undesirable; and

b) Communicate in any way with any contractor, department, board, agency, commission or other organization or any person whether governmental or private in connection with the Work to be performed hereunder except upon prior written approval and instruction of the City; and

c) Except as may be required by law, the Contractor and its employees, agents, Subcontractors, and suppliers will not represent, directly or indirectly, that any Work, Deliverables or Services provided by the Contractor or such parties has been approved or endorsed by the City.

ARTICLE 39. BANKRUPTCY

The City may terminate this Contract, if, during the term of any contract the Contractor has with the City, the Contractor becomes involved as a debtor in a bankruptcy proceeding, or becomes involved in a reorganization, dissolution, or liquidation proceeding, or if a trustee or receiver is appointed over all or a substantial portion of the property of the Contractor under federal bankruptcy law or any state insolvency law.

ARTICLE 40. SCRUTINIZED COMPANIES -- 287.135 AND 215.473

Contractor certifies that it and any of its affiliates are not scrutinized companies as identified in Section 287.135, F.S. In addition, Contractor agrees to observe the requirements of Section 287.135, F.S., for applicable sub-agreements entered into for the performance of work under this Agreement. Pursuant to Section 287.135, F.S., the City may immediately terminate this Agreement for cause if the Contractor, its affiliates, or its subcontractors are found to have submitted a false certification; or if the Contractor, its affiliates, or its subcontractors are placed on any applicable scrutinized companies list or engaged in prohibited contracting activity during the term of the Agreement. As provided in Subsection 287.135(8), F.S., if federal law ceases to authorize these contracting prohibitions then they shall become inoperative.

ARTICLE 41. KIDNAPPING, CUSTODY OFFENSES, HUMAN TRAFFICKING AND RELATED OFFENSES AFFIDAVIT

Docusign Envelope ID: 85925609-9475-49BF-AF1C-B3D6E6EB8938

By entering into, amending, or renewing this Contract, including, without limitation, a grant agreement or economic incentive program payment agreement (all referred to as the "Contract"), as applicable, the Contractor is obligated to comply with the provisions of Section 787.06, Florida Statutes ("F.S."), "Human Trafficking," as amended, which is deemed as being incorporated by reference in this Contract. All definitions and requirements from Section 787.06, F.S., apply to this Contract.

This compliance includes the Contractor providing an affidavit that it does not use coercion for labor or services. This attestation by the Contractor shall be in the form attached to this Contract as the Kidnapping, Custody Offenses, Human Trafficking and Related Offenses Affidavit (the "Affidavit") and must be executed by the Contractor and provided to the City when entering, amending, or renewing this Contract.

This Contract shall be void if the Contractor submits a false Affidavit pursuant to Section 787.06, F.S., or the Contractor violates Section 787.06, F.S., during the term of this Contract, even if the Contractor was not in violation at the time it submitted its Affidavit.

ARTICLE 42. OWNERSHIP OF DOCUMENTS

Reports, surveys, plans, studies and other data provided in connection with this Agreement are and shall remain the property of CITY whether or not the project for which they are made is completed. City hereby agrees to use CONTRACTOR's work product for its intended purposes.

(REMAINDER INTENTIONALLY LEFT BLANK)

Docusign Envelope ID: 85925609-9475-49BF-AF1C-B3D6E6EB8938

IN WITNESS OF THE FOREGOING, the parties have hereunto set their hands and seals on the dates written below.

CITY OF COOPER CITY

Date: April 6, 2026

Signed by:
41CB1B350764463...
CITY MAYOR

Signed by:
Alex Rey
432944AE9915453...
CITY MANAGER

APPROVED AS TO LEGAL FORM AND SUFFICIENCY BY:

DocuSigned by:
Jacob Horowitz
A563A1DDEFD5417...
CITY ATTORNEY

DocuSigned by:
Tedra Allen
6A9930738A34441...
CITY CLERK

NALCO Company LLC, a Foreign Limited Liability Company

Date: 04-02-2026

By:

JULIAN SMITH
NAME

DISTRICT MANAGER
TITLE

AMRIT RATTIA
WITNESSED BY:

ADDRESS: 14548 NORDHOFF ST., PANORAMA CITY, CA-91402

STATE OF California
COUNTY OF Los Angeles

BEFORE ME, an officer duly authorized by law to administer oaths and take acknowledgments, personally appeared JULIAN SMITH as District Manager of **NALCO Company LLC.**, and acknowledged that he has executed the foregoing instrument for the use and purposes mentioned in it and that the instrument is the act and deed of __, as of **NALCO Company LLC**, and who ~~is personally known to me~~ or has produced CA Driver License as identification.

IN WITNESS WHEREOF, I have set my hand and seal in the State and County aforesaid this 2nd day of April, 2026.

NOTARY PUBLIC

SUPREET NANDA
COMM. #2435658
NOTARY PUBLIC- CALIFORNIA
LOS ANGELES COUNTY
My Comm. Expires Jan 24th, 2027

SUPREET NANDA
Print or Type Name

My Commission Expires: 01/24/2027

PROCUREMENT DIVISION

Non-Competitive Purchase Request Form

Section A

Date 12.2.25

To Victoria Dominguez; VDominguez@coopercity.gov
(***Procurement Division Contact; Phone and Email)***

From Sussy Richardson;SRichardson@coopercity.gov
(Procurement Liaisons of client departments*)*

Subject Nalco Company, LLC- Permaclean PC-77 Membrane Cleaner
(Contract Number; Title; Term, From - To)

Due Date 12.2.26

It is the policy of Cooper City to consistently purchase goods and services using full and open competition. The citizens of Cooper City are best served through sound business decisions based on competitive solicitations. Early acquisition planning that includes consultation with Procurement staff can help avoid delays and facilitates effective market research. However, there may be instances when other than full and open competition may be justified. When a client department determines that other than full and open competition is necessary or in the best interest of the City, appropriate justification for such course of action must be submitted to the Procurement Division for approval and execution to waive the competitive bid/proposal process. The provision of this form to a client department by Procurement Division does not constitute a recommendation, nor does it imply that such request will be substantiated by the Procurement Division's independent evaluation or authorized to proceed as a non-competitive acquisition.

Instructions: Complete and return document, with the appropriate attachments, by the due date to: _____

Section B - To Be Completed by Client Department

Please provide the information requested below to support the need and feasibility for waiving the competitive bid/proposal process:

Department:	Utilities- Water Treatment Plant		
Project Manager Name:	Ryan Webster	Project Manager Phone Number:	954-434-5519 ext.105
Requisition No.:		*Requested Allocation:	Water Treatment Plant
Proposed Supplier/ Vendor:	Nalco Company LLC	Requested Contract Term:	
Funding Source:	450-911-535310-533- Supplies Chemicals		
Will Federal funds be used to support the requested allocation: Yes ___ No__X_		Will grant funds be used to support the requested allocation: Yes___ No__X_	
Previous Contract No.: (if applicable)	_____N/A_____	Previous Contract Value: (if applicable)	___N/A_____

*Allocations may be proportionally adjusted should there be a change to contract term.

PROCUREMENT DIVISION

Purpose of the Purchase
Please describe the minimum requirements and the benefits of the non-competitive acquisition.

The purpose of this purchase is to obtain Nalco PC-77 Membrane Cleaner for use in the routine maintenance and restoration of the City's membrane filtration system. Nalco PC-77 is specifically formulated to remove iron fouling and scaling from membrane surfaces, which is a common operational challenge in our treatment process. This product has consistently proven to be the most effective cleaner for restoring membrane performance, improving permeability, and extending the service life of the membranes. Maintaining optimal membrane efficiency is essential to ensuring reliable water production and preventing costly operational downtime. The acquisition of Nalco PC-77 will support continued compliance with water quality standards and sustained performance of the membrane treatment system.

PROCUREMENT DIVISION

Best Interest of the City/Uniqueness of Product

Please provide a detailed description as to why a waiver of formal bidding is in the City's best interest (e.g., product standardization, compatibility, proprietary access, or distributorship, how vendor is uniquely qualified to provide the needed product or service, etc.). Please note that a lack of advance planning is not acceptable justification for a non-competitive acquisition.

A waiver of formal bidding is in the City's best interest because Nalco PC-77 is a proprietary membrane cleaner that has proven to be the most effective product for removing iron scaling on our membrane system. Its formulation is uniquely compatible with our membranes and has consistently restored performance better than alternative cleaners. Standardizing on this product reduces the risk of membrane damage, supports reliable water production, and ensures compliance with manufacturer guidelines. The vendor is an authorized distributor with exclusive access to this product and the technical support required for its proper use, making competitive alternatives neither equivalent nor suitable for our operational needs.

Market Research
Please describe the market research findings. This should include a description of other, similar sources or products available in the market, if any, and why these are not acceptable.

Market research was conducted on several membrane cleaning products commonly used in the water treatment industry, including cleaners offered by Avista, American Water Chemicals (AWC), and other generic formulations. Our previous membrane cleaning chemical was effective but was discontinued by the manufacturer. Nalco PC-77 was sourced as an alternative more than five years ago and has since demonstrated superior performance in addressing the iron scaling unique to our system. Other available products were evaluated but did not adequately restore membrane permeability, required more frequent cleanings, or posed a higher risk to membrane integrity. Based on performance history and operational reliability, Nalco PC-77 remains the only suitable product to meet the City's membrane cleaning needs.

PermaClean™ PC-77 Membrane Cleaner - 55 GAL Drum
Product Code: PC-77.15 55 GAL Drum
$1,763.20 USO Per EA
$3.20 USO Per LBS

PROCUREMENT DIVISION

Proposed Actions
Please describe the actions the department will take to mitigate the present barriers to competition prior to any future acquisitions of this product or service.

To mitigate barriers to competition for future acquisitions of membrane cleaning chemicals, the department will continue to monitor the market for alternative products that are compatible with our membranes and effective against iron scaling. Any new products will be evaluated through small-scale trials to ensure performance and membrane safety before procurement. Additionally, the department will maintain communication with multiple authorized distributors to identify potential sources in the event of supply disruptions. Documentation of performance comparisons and trial results will support future procurement decisions and ensure that any competitive opportunities are fully considered while maintaining the integrity and reliability of the membrane system.

Department Director Name/Initial
Dincer Akin Ozaydin

Date Approved

Purchasing Name/Inital

Date Approved
12/3/2025

Docusign Envelope ID: F1F8D1DD-32F0-4C5B-B53A-EF2FB646498E

PUMP REPAIRS AND REPLACEMENTS
BW2026-6

THIS IS AN AGREEMENT ("Agreement"), dated the 1 day of January 2026, by and between:

CITY OF COOPER CITY, a municipal corporation organized and existing under the laws of the State of Florida and whose address is 9090 SW 50th Place, Cooper City, Florida 33328 (hereinafter referred to as the "City"),

and,

PSI TECHNOLOGIES, INC., a **Florida Corporation** located at **3520 Investment Lane, Unit #3, Riviera Beach, FL 33404**, (hereinafter referred to as the "CONTRACTOR"), who is authorized to do business in the State of Florida.

City and CONTRACTOR may each be referred to herein as "party" or collectively as "parties".

WHEREAS, the City desires to enter into an agreement with the CONTRACTOR for the CONTRACTOR to provide **WILO pump replacement, parts, and repairs**; and

WHEREAS, the City Code provides authority for exclusions and exceptions to bid and proposal requirements pursuant to Sec. 2-258 (i) of the City's Procurement Code; and

WHEREAS, the CITY desires to procure **WILO pump replacement, parts, and repairs**, from the CONTRACTOR for the CITY, in accordance with the terms and conditions of this Agreement,

NOW, **THEREFORE**, in consideration of the mutual terms and conditions, promises, covenants and payments hereinafter set forth, CITY and CONTRACTOR agree as follows:

ARTICLE 1. PREAMBLE

In order to establish the background, context and form of reference for this Agreement and to generally express the objectives, and intentions of the respective parties herein, the following statements, representations and explanations shall be accepted as predicates for the undertakings and commitments included within the provisions which follow and may be relied upon by the parties as essential elements of the mutual considerations upon which this Agreement is based.

ARTICLE 2. ORDER OF PRECEDENCE

If there is a conflict between or among the provisions of this Agreement, the order of precedence is as follows: 1) Agreement; 2) Appendix A – Scope of Services (including any Attachments thereto); 3) Appendix B – Pricing (including any Attachments thereto).

ARTICLE 3. NATURE OF THE AGREEMENT

Docusign Envelope ID: F1F8D1DD-32F0-4C5B-B53A-EF2FB646498E

CONTRACTOR hereby agrees to provide **WILO pump replacement, parts, and repairs**, as more particularly described in the Scope of Services outlined in Appendix A.

Unless otherwise provided for herein, CONTRACTOR shall furnish all services, labor, equipment, and materials necessary and as may be required in the performance of this Agreement, except as otherwise specifically provided for herein, and all work performed under this Agreement shall be done in a professional manner.

CONTRACTOR hereby represents to CITY, with full knowledge that CITY is relying upon these representations when entering into this Agreement with CONTRACTOR, that CONTRACTOR has the professional expertise, experience and manpower to perform the services to be provided by CONTRACTOR pursuant to the terms of this Agreement.

CONTRACTOR shall not utilize the services of any subconsultant without the prior written approval of CITY.

ARTICLE 4. TERM

The Contract shall become effective on the date identified on the first page of this Agreement and shall continue through the last day of the thirty-six (36) month, thereafter, or **December 31, 2028**. The City reserves the option to renew this Contract for three (3), additional one (1) year terms.

The City may extend this Contract for up to an additional one hundred-eighty (180) calendar days beyond the Agreement period and will notify the CONTRACTOR in writing if the Agreement is extended. This Agreement may be extended beyond the initial one hundred-eighty (180) calendar day extension period by mutual agreement between the City and the CONTRACTOR, upon approval of the City Commission (the "Commission").

ARTICLE 5. NOTICE

Notice hereunder shall be provided in writing by certified mail, return receipt requested, or customarily used overnight transmission with proof of delivery, to the following parties, with mandatory copies, as provided below:

CITY:

a) to the Project Manager

Akin Ozaydin, Utilities Department Director
City of Cooper City,
9090 S.W. 50th Place
Cooper City, Florida, 33328-4227
Telephone No. (954) 434-4300 X 111
aozaydin@CooperCity.gov

and,

b) to the Contract Manager

Tyrone White, Procurement Manager

Docusign Envelope ID: F1F8D1DD-32F0-4C5B-B53A-EF2FB646498E

City of Cooper City, Procurement
9090 S.W. 50th Place
Cooper City, Florida 33328-4227
Telephone No. (954) 434-4300 X 268
Purchasing@CooperCity.gov

Copy To: Jacob G. Horowitz, City Attorney
Goren, Cherof, Doody & Ezrol, P.A.
3099 East Commercial Boulevard, Suite 200
Fort Lauderdale, Florida 33308
Telephone No. (954) 771-4500
JHorowitz@gorencherof.com

For CONSULTANT: PSI Technologies Inc.
Patti Marchetti
151 Nob Hill Road Suite 293
Plantation FL 33324
Telephone No. (720) 286-2000
patti@psi-techinc.com

ARTICLE 6. PAYMENT FOR GOODS/SERVICES AND AMOUNT OBLIGATED

The CONTRACTOR warrants that it has reviewed the City's requirements and has asked such questions and conducted such other inquiries as the CONTRACTOR deemed necessary to determine the price the CONTRACTOR will charge to provide the Goods/Services to be performed under this Contract. The compensation for all Goods/Services performed under this Contract, including all costs associated with such Work, shall be paid in accordance with **Appendix B**. The City shall have no obligation to pay the CONTRACTOR any additional sum in excess of this amount, except for a change and/or modification to the Contract, which is approved and executed in writing by the City and the CONTRACTOR

All Work undertaken by the CONTRACTOR before City's approval of this Contract or after the expiration of this contract shall be at the CONTRACTOR risk and expense.

With respect to travel costs and travel-related expenses, the CONTRACTOR agrees to adhere to Section 112.061 of the Florida Statutes as they pertain to out-of-pocket expenses, including employee lodging, transportation, per diem, and all miscellaneous costs and fees. The City shall not be liable for any such expenses that have not been approved in advance, in writing, by the City.

ARTICLE 7. COMPENSATION AND METHOD OF PAYMENT

The CONTRACTOR may bill the City periodically, but not more than once per month, upon invoices certified by the CONTRACTOR pursuant to **Appendix B**. All invoices shall be taken from the books of account kept by the CONTRACTOR, shall be supported by copies of payroll distribution, receipt bills or other documents reasonably required by the City, shall show the City's contract number, and shall have a unique invoice number assigned by the CONTRACTOR. In accordance with Section 218.74 of the Florida

Docusign Envelope ID: F1F8D1DD-32F0-4C5B-B53A-EF2FB646498E

Statutes, the time at which payment shall be due from the City shall be forty-five (45) calendar days from receipt of a proper invoice.

Invoices and associated back-up documentation shall be submitted electronically or in hard copy format by the CONTRACTOR to the City to: AccountsPayable@coopercity.gov. The City may at any time designate a different email address, address or contact person by giving written notice to the CONTRACTOR

ARTICLE 8. CHANGES TO SCOPE OF WORK/ADDITION OR DELETION OF WORK

The CITY may add, delete, increase, decrease, or otherwise modify the Scope of Work, described in **Appendix "A"** of this Agreement. These changes may affect the monthly compensation accordingly. Such additions, deletions, increases, decreases, changes or additional services must be in accordance with the provisions of the Code of Ordinances of the CITY and must be approved via a contract amendment, executed by the parties hereto, with the same formality, equality and dignity herewith prior to any deviation from the terms of this Agreement, including the initiation of any additional or extra work.

In no event will the CONTRACTOR be compensated for any work which has not been described in a separate written agreement executed by the parties hereto.

ARTICLE 9. INDEMNIFICATION

CONTRACTOR shall indemnify and save harmless and defend the CITY, its trustees, elected and appointed officials, agents, servants and employees from and against any and all claims, demands, or causes of action of whatsoever kind or nature sustained by the CITY or any third party arising out of, or by reason of, or resulting from acts, error, omission, or negligent act of CONTRACTOR, its agents, servants or employees in the performance under this Agreement, for all costs, losses and expenses, including but not limited to, damages to persons or third party property, judgments and attorneys' fees arising out of or in connection with the performance by CONTRACTOR pursuant to this Agreement.

CONTRACTOR shall indemnify CITY for all loss, damage, expense or liability including, without limitation, court costs and attorneys' fees that may result by reason of any infringement or claim of infringement of any patent, trademark, copyright, trade secret or other proprietary right due to services furnished pursuant to this Agreement. CONTRACTOR will defend and/or settle at its own expense any action brought against the CITY to the extent that it is based on a claim that products or services furnished to CITY by CONTRACTOR pursuant to this Agreement, or if any portion of the services or goods furnished in the performance of the service becomes unusable as a result of any such infringement or claim.

CONTRACTOR'S aggregate liability shall not exceed the proceeds of insurance required to be placed pursuant to this Agreement plus the compensation received by CONTRACTOR, or extend to any claims brought subsequent to the expiration of warranty period outlined above. The CITY's rights and remedies and CONTRACTOR's liabilities as set forth in this Agreement, are exclusive, and the CITY hereby releases CONTRACTOR from all further or subsequent liability, whether based in contract or tort and irrespective of fault, negligence, or strict liability.

Docusign Envelope ID: F1F8D1DD-32F0-4C5B-B53A-EF2FB646498E

The parties recognize that various provisions of this Agreement, including but not necessarily limited to this Section, provide for indemnification by the CONTRACTOR and that Florida Statutes §725.06 requires a specific consideration be given therefor. The parties therefore agree that the sum of **Ten Dollars and 00/100 ($10.00)**, receipt of which is hereby acknowledged, is the specific consideration for such indemnities, and the providing of such indemnities is deemed to be part of the specifications with respect to the services to be provided by CONTRACTOR. Furthermore, the parties understand and agree that the covenants and representations relating to this indemnification provision shall serve the term of this Agreement and continue in full force and effect as to the party's responsibility to indemnify.

ARTICLE 10. INSURANCE

Where CONTRACTOR s are required to enter or go onto the City of Cooper City property (including any property which is owned or leased by the City or upon which the City has a license, easement or right-of-way) to deliver materials or perform work or services as a result of an award, the successful CONTRACTOR shall assume the full duty, obligation and expense of obtaining all necessary licenses, permits and insurance and assure all work complies with all applicable Broward County and City of Cooper City building requirements and the Florida Building Code. The CONTRACTOR shall be liable for any damages or loss to the City occasioned by negligence of the CONTRACTOR or any person the CONTRACTOR has designated in the completion of this contract.

The CONTRACTOR shall indemnify and hold harmless the CITY and its officers, employees, agents and instrumentalities from any and all liability, losses or damages, including attorneys' fees and costs of defense, which the CITY or its officers, employees, agents or instrumentalities may incur as a result of claims, demands, suits, causes of actions or proceedings of any kind or nature arising out of, relating to or resulting from the performance of this Agreement by the CONTRACTOR or its employees, agents, servants, partners principals or subconsultant. The CONTRACTOR shall pay all claims and losses in connection therewith and shall investigate and defend all claims, suits or actions of any kind or nature in the name of the CITY, where applicable, including appellate proceedings, and shall pay all costs, judgments, and attorney's fees which may issue thereon. The CONTRACTOR expressly understands and agrees that any insurance protection required by this Agreement or otherwise provided by the CONTRACTOR shall in no way limit the responsibility to indemnify, keep and save harmless and defend the CITY or its officers, employees, agents and instrumentalities as herein provided.

CONTRACTOR shall not commence work under this Agreement until it has obtained all insurance required under this paragraph and such insurance has been approved by the Risk Manager of the CITY nor shall the CONTRACTOR allow any subconsultant to commence work on his subconsultant until all similar such insurance required of the subconsultant has been obtained and similarly approved.

Certificates of Insurance, reflecting evidence of the required insurance, shall be filed with the City’s Risk Manager prior to the commencement of this Agreement. Policies shall be issued by companies authorized to do business under the laws of the State of Florida. The insurance company shall be rated no less than “A”

Docusign Envelope ID: F1F8D1DD-32F0-4C5B-B53A-EF2FB646498E

as to management, and no less than "Class VI" as to financial strength according to the latest edition of Best's Insurance Guide published by A.M. Best Company.

Policies shall be endorsed to provide the CITY with notice of cancellation or the CONTRACTOR shall obtain written agreement from its Agent to provide the CITY with 30-day notice of cancellation.

Insurance shall be in force until all obligations required to be fulfilled under the terms of the Agreement are satisfactorily completed as evidenced by the formal acceptance by the CITY. In the event the insurance certificate provided indicates that the insurance shall terminate and lapse during the period of this Agreement, then in that event, the CONTRACTOR shall furnish, as soon as reasonably practicable, a renewed certificate of insurance as proof that equal and like coverage for the balance of the period of the Agreement and extension thereunder is in effect. The CONTRACTOR shall not commence nor continue to provide any services pursuant to this Agreement unless all required insurance remains in full force and effect. CONTRACTOR shall be liable to CITY for any lapses in service resulting from a gap in insurance coverage.

Prior to the commencement of the project, CONTRACTOR shall provide the City with a certificate of liability insurance and a copy of the additional insured endorsement naming the City of Cooper City its employees, directors, officers, agents, independent CONSULTANTs, successors and assigns, and other authorized representatives as additional insured on a primary and non- contributory basis to the extent of the contractual obligation assumed by the CONTRACTOR. Additionally, the CONTRACTOR shall provide the City with a copy of the certificates of insurance and a copy of the additional insured endorsement reflecting the same insurance coverage for all subconsultants utilized by CONTRACTOR.

The City shall be granted a Waiver of Subrogation on the CONTRACTOR's Workers' Compensation and General Liability insurance policy and affirmed on the Certificate of Liability Insurance and a Waiver of Subrogation Endorsement. The CONTRACTOR waives, and the CONTRACTOR shall ensure that the CONTRACTOR's insurance carrier waives, all subrogation rights against the City, its officials, employees, agents and volunteers for all losses or damages.

10.1.1 REQUIRED INSURANCE

10.1.1.1 Comprehensive General Liability Insurance written on an occurrence basis including, but not limited to: coverage for bodily injury and property damage, personal & advertising

Docusign Envelope ID: F1F8D1DD-32F0-4C5B-B53A-EF2FB646498E

injury, products & completed operations, and contractual liability. Coverage must be written on an occurrence basis, with limits of liability no less than:

1. Each Occurrence Limit - $1,000,000
2. Fire Damage Limit (Damage to rented premises) - $100,000
3. Personal & Advertising Injury Limit - $1,000,000
4. General Aggregate Limit - $2,000,000
5. Products & Completed Operations Aggregate Limit - $3,000,000

Products & Completed Operations Coverage shall be maintained for two (2) years after the final payment under this contract.

The City of Cooper City must be shown as an additional insured with respect to this coverage.

10.1.1.2 Worker's Compensation and Employers Liability Insurance covering all employees, and/or volunteers of the CONTRACTOR engaged in the performance of the scope of work associated with this Agreement. In the case any work is sublet, the CONTRACTOR shall require the subconsultant similarly to provide Workers Compensation Insurance for all the latter's employees unless such employees are covered by the protection afforded by the CONTRACTOR. Coverage for the CONTRACTOR and his subconsultant shall be in accordance with applicable state and/or federal laws that may apply to Workers' Compensation Insurance with limits of liability no less than:

1.	Workers' Compensation:	Coverage A	Statutory
2.	Employers Liability:	Coverage B	$500,000 Each Accident
			$500,000 Disease – Policy Limit
			$500,000 Disease – Each Employee

10.1.1.3 Comprehensive Auto Liability Insurance covering all owned, non-owned and hired vehicles used in connection with the performance of work under this Agreement, with a combined single limit of liability for bodily injury and property damage no less than:

1. Any Auto (Symbol 1)
   Combined Single Limit (Each Accident) - $1,000,000
2. Hired Autos (Symbol 8)
   Combined Single Limit (Each Accident) - $1,000,000
3. Non-Owned Autos (Symbol 9)
   Combined Single Limit (Each Accident) - $1,000,000

10.1.1.4 Professional Liability/Errors & Omissions Insurance, when applicable, with a limit of liability no less than $1,000,000 per wrongful act. This coverage shall be maintained for a period of no less than two (2) years after final payment of the contract.

10.1.1.5 Sexual Abuse may not be excluded from any policy

Docusign Envelope ID: F1F8D1DD-32F0-4C5B-B53A-EF2FB646498E

10.1.2 REQUIRED INSURANCE ENDORSEMENTS

1. The City of Cooper City shall be named as an Additional Insured on each of the General Liability polices required herein
2. Waiver of all Rights of Subrogation against the CITY
3. 30-Day Notice of Cancellation or Non-Renewal to the CITY
4. CONSULTANTs' policies shall be Primary & Non-Contributory
5. All policies shall contain a "severability of interest" or "cross liability" liability clause without obligation for premium payment of the CITY
6. The City of Cooper City shall be named as a Loss Payee on all Property and/or Inland Marine Policies as their interest may appear.

CONTRACTOR shall name the CITY, as an additional insured on each of the General Liability policies required herein and shall hold the CITY, its agents, officers and employees harmless on account of claims for damages to persons, property or premises arising out of the services provided hereunder. Any insurance required of the CONTRACTOR pursuant to this Agreement must also be required by any subconsultant in the same limits and with all requirements as provided herein, including naming the CITY as an additional insured, in any work is subcontracted unless such subconsultant is covered by the protection afforded by the CONTRACTOR and provided proof of such coverage is provided to CITY. The CONTRACTOR and any subconsultants shall maintain such policies during the term of this Agreement. CONTRACTOR shall agree to waive all rights of subrogation against the City, members of the City Commission, boards, commissions and committees, officers, agents, employees and volunteers for losses arising from activities and operations of CONTRACTOR in the performance of its obligations under this agreement.

The CITY reserves the right to require any other additional types of insurance coverage and/or higher limits of liability it deems necessary based on the nature of work being performed under this Contract.

ARTICLE 11. INDEPENDENT CONSULTANT

This Agreement does not create an employee/employer relationship between the parties. It is the intent of the parties that the CONTRACTOR is an independent CONTRACTOR under this Agreement and not the CITY's employee for all purposes, including but not limited to, the application of the Fair Labor Standards Act minimum wage and overtime payments, Federal Insurance Contribution Act, the Social Security Act, the Federal Unemployment Tax Act, the provisions of the Internal Revenue Code, the State Workers' Compensation Act, and the State unemployment insurance law. The CONTRACTOR shall retain sole and absolute discretion in the judgment of the manner and means of carrying out CONTRACTOR 's activities and responsibilities hereunder provided, further that administrative procedures applicable to services rendered under this Agreement shall be those of CONTRACTOR, which policies of CONTRACTOR shall not conflict with CITY, State, H.U.D., or United States policies, rules or regulations relating to the use of CONTRACTOR 's Funds provided for herein. The CONTRACTOR agrees that it is a separate and independent enterprise from the CITY, that it has full opportunity to find other business, that it has made its own investment in its business, and that it will utilize a high level of skill necessary to perform the work. This Agreement shall not be construed as creating any joint employment relationship between the CONTRACTOR

Docusign Envelope ID: F1F8D1DD-32F0-4C5B-B53A-EF2FB646498E

and the CITY and the CITY will not be liable for any obligation incurred by CONTRACTOR, including but not limited to unpaid minimum wages and/or overtime premiums.

ARTICLE 12. PUBLIC RECORDS

A. Public Records: CONTRACTOR shall comply with The Florida Public Records Act as follows:

1. Keep and maintain public records in the CONTRACTOR's possession or control in connection with the CONTRACTOR's performance under this Agreement that ordinarily and necessarily would be required by the City in order to perform the service.

2. Upon request by City's records custodian, provide City with a copy of requested records or allow the records to be inspected or copied within a reasonable time at a cost that does not exceed the cost provided in Chapter 119, Florida Statutes, or as otherwise provided by law.

3. Ensure that public records that are exempt or confidential and exempt from public records disclosure requirements are not disclosed except as authorized by law for the duration of this Agreement.

4. Upon completion of this Agreement or in the event of termination of this Agreement by either party, any and all public records relating to this Agreement in the possession of CONTRACTOR shall be delivered by CONTRACTOR to City, at no cost to City, within seven days. All records stored electronically by CONTRACTOR shall be delivered to CITY in a format that is compatible with City's information technology systems. Once the public records have been delivered to City upon completion or termination of this Agreement, CONTRACTOR shall destroy any and all duplicate public records that are exempt or confidential and exempt from public record disclosure requirements.

5. CONTRACTOR'S failure or refusal to comply with the provisions of this Section shall result in the immediate termination of this Agreement by the City.

IF CONTRACTOR HAS QUESTIONS REGARDING THE APPLICATION OF CHAPTER 119, FLORIDA STATUTES, TO CONSULTANT'S DUTY TO PROVIDE PUBLIC RECORDS RELATING TO THIS AGREEMENT, CONTACT THE CUSTODIAN OF PUBLIC RECORDS AT (954) 434-4300, PRR@COOPERCITY.GOV, OR BY MAIL: CITY OF COOPER CITY – CITY CLERK'S OFFICE, 9090 SW 50TH PLACE, COOPER CITY, FL 33328.

ARTICLE 13. SCRUTINIZED COMPANIES

Docusign Envelope ID: F1F8D1DD-32F0-4C5B-B53A-EF2FB646498E

A. CONTRACTOR certifies that it and its subconsultants are not on the Scrutinized Companies that Boycott Israel List. Pursuant to Section 287.135, F.S., the City may immediately terminate this Agreement at its sole option if the CONTRACTOR or its subconsultants are found to have submitted a false certification; or if the CONTRACTOR, or its subconsultants are placed on the Scrutinized Companies that Boycott Israel List or is engaged in the boycott of Israel during the term of the Agreement.

B. If this Agreement is for more than one million dollars, the CONTRACTOR certifies that it and its subconsultants are also not on the Scrutinized Companies with Activities in Sudan, Scrutinized Companies with Activities in the Iran Petroleum Energy Sector List, or engaged with business operations in Cuba or Syria as identified in Section 287.135, F.S. Pursuant to Section 287.135, F.S., the City may immediately terminate this Agreement at its sole option if the CONTRACTOR , its affiliates, or its subconsultants are found to have submitted a false certification; or if the CONTRACTOR, its affiliates, or its subconsultants are placed on the Scrutinized Companies with Activities in Sudan List, or Scrutinized Companies with Activities in the Iran Petroleum Energy Sector List, or engaged with business operations in Cuba or Syria during the term of the Agreement.

C. The CONTRACTOR agrees to observe the above requirements for applicable subcontracts entered into for the performance of work under this Agreement.

D. As provided in Subsection 287.135(8), F.S., if federal law ceases to authorize the above-stated contracting prohibitions, then they shall become inoperative.

ARTICLE 14. ASSIGNMENT

This Agreement, and any interests herein, shall not be assigned, transferred or otherwise encumbered, under any circumstances, by CONTRACTOR without the prior written consent of CITY, except in connection with a merger, acquisition, or sale of all or substantially all of a CONTRACTOR's assets or voting securities. In the event that CONTRACTOR does undergo a merger, acquisition, or sale of all or substantially all of its assets or voting securities, CONTRACTOR agrees to ensure that any successor entity assumes the obligations of this Agreement. However, this Agreement shall run to the benefit of CITY and its successors and assigns.

It is further agreed that no modification, amendment, or alteration in the terms or conditions contained herein shall be effective unless contained in a written document executed with the same formality and of equal dignity herewith.

ARTICLE 15. SEVERABILITY

This Agreement sets forth the entire agreement between CONTRACTOR and City with respect to the subject matter of this Agreement. This Agreement supersedes all prior and contemporaneous negotiations, understandings and agreements, written or oral, between the parties. This Agreement may not be modified except by the parties' mutual agreement set forth in writing and signed by the parties.

ARTICLE 16. GOVERNING LAW/VENUE

Docusign Envelope ID: F1F8D1DD-32F0-4C5B-B53A-EF2FB646498E

This Agreement shall be governed by and construed in accordance with the laws of the State of Florida. Venue for any dispute under this Agreement shall be an appropriate court of competent jurisdiction in Broward County, Florida.

ARTICLE 17. E-VERIFY

Pursuant to Section 448.095, Florida Statutes, effective January 1, 2021, CONTRACTOR s, shall register with and use the E-verify system in order to verify the work authorization status of all newly hired employees. CONTRACTOR shall register for and utilize the U.S. Department of Homeland Security's E-Verify System to verify the employment eligibility of:

A. All persons employed by a CONTRACTOR to perform employment duties within Florida during the term of the contract; and

B. All persons (including subvendors/subconsultants/subcontractors) assigned by CONTRACTOR to perform work pursuant to the contract with the City of Cooper City. The CONTRACTOR acknowledges and agrees that registration and use of the U.S. Department of Homeland Security's E-Verify System during the term of the contract is a condition of the contract with the City of Cooper City; and

C. The CONTRACTOR shall comply with the provisions of Section 448.095, Fla. Stat., "Employment Eligibility," as amended from time to time. This includes, but is not limited to registration and utilization of the E-Verify System to verify the work authorization status of all newly hired employees. CONTRACTOR shall also require all subconsultants to provide an affidavit attesting that the subconsultants does not employ, contract with, or subcontract with, an unauthorized alien. The CONTRACTOR shall maintain a copy of such affidavit for the duration of the contract. Failure to comply will lead to termination of this Contract, or if a subconsultant knowingly violates the statute, the subcontract must be terminated immediately. Any challenge to termination under this provision must be filed in the Circuit Court no later than twenty (20) calendar days after the date of termination. Termination of this Contract under this Section is not a breach of contract and may not be considered as such. If this contract is terminated for a violation of the statute by the CONTRACTOR, the CONTRACTOR may not be awarded a public contract for a period of one (1) year after the date of termination.

ARTICLE 18. CONTRIBUTIONS PROHIBITED

Pursuant to Section 2-26 of Cooper City Code, no lobbyist, or vendor shall give a campaign contribution, directly or indirectly, to a candidate for the office of Mayor or Commissioner. No candidate for Mayor or Commissioner, or member of the City Commission shall, directly or indirectly, solicit, accept or deposit into such candidate's campaign account any campaign contribution from a lobbyist, or vendor.

ARTICLE 19. TERMINATION FOR CONVENIENCE

The City, at its sole discretion, reserves the right to terminate this Contract for convenience (without cause) upon providing a thirty (30) day written notice to the CONTRACTOR. Termination for convenience is

Docusign Envelope ID: F1F8D1DD-32F0-4C5B-B53A-EF2FB646498E

effective on the termination date stated in the written notice provided by the City. Upon receipt of such notice, the CONTRACTOR shall not incur any additional costs under the Contract. The City shall only be liable for reasonable costs incurred by the CONTRACTOR prior to notice of termination. The City shall be the sole judge of "reasonable costs."

ARTICLE 20. TERMINATION FOR CAUSE

The City reserves the right to terminate this Contract, in part or in whole, or place the CONTRACTOR on probation, or to avail itself of all other remedies available at law and equity, inclusive injunctive relief and specific performance, in the event the CONTRACTOR fails to perform in accordance with the terms and conditions stated herein. Following breach of the Contract by the CONTRACTOR, the City shall provide written notice specifying the breach to the CONTRACTOR and advising the CONTRACTOR that the breach must be cured immediately, or this Contract may be terminated by the City. The City further reserves the right to suspend or debar the CONTRACTOR in accordance with the Sec. 2-266 of Cooper City Procurement Code, resolutions and/or other governing legislation. The CONTRACTOR will be notified by letter of the City's intent to terminate if, following the initial notice of breach, the CONTRACTOR fails to timely or adequately, and to the satisfaction of the City, cure said breach. In the event of termination for default, the City may procure the required goods and/or services from any source and use any method deemed in its best interest. All re-procurement costs shall be borne by the terminated CONTRACTOR. The CONTRACTOR shall be responsible for all other direct damages incurred by the City arising out of the breach.

ARTICLE 21. AUDITS – ACCESS TO RECORDS

The City, through its duly authorized representatives and governmental agencies, shall have access to and the right to examine and reproduce any of the Awarded Bidder's books, documents, papers and records and of its subconsultants and Suppliers which apply to all matters of the City for a minimum of three years after the expiration of this Contract and any extension thereof. Such records shall subsequently conform to Generally Accepted Accounting Principles requirements, as applicable, and shall only address those transactions related to this Contract.

CONTRACTOR will grant access to the Commission Auditor to all financial and performance-related records, property, and equipment purchased in whole or in part with government funds. CONTRACTOR agrees to maintain an accounting system that provides accountancy records that are supported with adequate documentation and procedures for determining the allowability and allocability of costs.

ARTICLE 22. NO CONTINGENT FEES

CONTRACTOR warrants that it has not employed or retained any company or person, other than a bona fide employee working solely for CONTRACTOR to solicit or secure this Agreement, and that it has not paid or agreed to pay any person, company, corporation, individual or firm, other than a bona fide employee working solely for CONTRACTOR any fee, commission, percentage, gift, or other consideration contingent upon or resulting from the award or making of this Agreement. For the breach or violation of this provision, CITY shall have the right to terminate the Agreement without liability at its discretion, to deduct

Docusign Envelope ID: F1F8D1DD-32F0-4C5B-B53A-EF2FB646498E

from the contract price, or otherwise recover the full amount of such fee, commission, percentage, gift or consideration.

ARTICLE 23. BINDING AUTHORITY

Each person signing this Agreement on behalf of either party individually warrants that he or she has full legal power to execute this Agreement on behalf of the party for whom he or she is signing, and to bind and obligate such party with respect to all provisions contained in this Agreement.

ARTICLE 24. HEADINGS

Headings herein are for convenience of reference only and shall not be considered on any interpretation of this Agreement.

ARTICLE 25. SEVERABILITY

If any provision of this Agreement or application thereof to any person or situation shall to any extent, be held invalid or unenforceable, the remainder of this Agreement, and the application of such provisions to persons or situations other than those as to which it shall have been held invalid or unenforceable shall not be affected thereby, and shall continue in full force and effect, and be enforced to the fullest extent permitted by law.

ARTICLE 26. EXTENT OF AGREEMENT

This Agreement represents the entire and integrated agreement between the CITY and the CONTRACTOR and supersedes all prior negotiations, representations or agreements, either written or oral. CONTRACTOR will grant access to the Commission Auditor to all financial and performance-related records, property, and equipment purchased in whole or in part with government funds. CONTRACTOR agrees to maintain an accounting system that provides accountancy records that are supported with adequate documentation and procedures for determining the allowability and allocability of costs.

ARTICLE 27. APPENDICES

Each Appendix referred to in this Agreement forms an essential part of this Agreement. The appendices if not physically attached should be treated as part of this and are incorporated herein by reference.

ARTICLE 28. LEGAL REPRESENTATION

This Agreement may be executed in multiple originals or counterparts, each of which shall be deemed to be an original and together shall constitute one and the same agreement. Execution and delivery of this Agreement by the Parties shall be legally binding, valid and effective upon delivery of the executed documents to the other party through facsimile transmission, email, or other electronic delivery.

ARTICLE 29. COUNTERPARTS AND EXECUTION

This Agreement may be executed in multiple originals or counterparts, each of which shall be deemed to be an original and together shall constitute one and the same agreement. Execution and delivery of this

Docusign Envelope ID: F1F8D1DD-32F0-4C5B-B53A-EF2FB646498E

Agreement by the Parties shall be legally binding, valid and effective upon delivery of the executed documents to the other party through facsimile transmission, email, or other electronic delivery.

ARTICLE 30. REMEDIES IN THE EVENT OF DEFAULT

If an Event of Default occurs, whether or not the City elects to terminate this Agreement as a result thereof, the Contractor shall be liable for all damages resulting from the default, irrespective of whether the City elects to terminate the Agreement, including but not limited to:

a) lost revenues;
b) the difference between the cost associated with procuring Services hereunder and the amount actually expended by the City for re-procurement of Services, including procurement and administrative costs; and
c) such other direct damages.

The Contractor shall also remain liable for any liabilities and claims related to the Contractor's default. The City may also bring any suit or proceeding for specific performance or for an injunction.

ARTICLE 31. PATENT AND COPYRIGHT INDEMNIFICATION

a) The Contractor shall not infringe on any copyrights, trademarks, service marks, trade secrets, patent rights, other intellectual property rights or any other third-party proprietary rights in the performance of the Work.

b) The Contractor warrants that all Deliverables furnished hereunder, including but not limited to equipment, programs, documentation, software, analyses, applications, methods, ways, processes, and the like, do not infringe upon or violate any copyrights, trademarks, service marks, trade secrets, patent rights, other intellectual property rights or any other third party proprietary rights.

c) The Contractor shall be liable and responsible for any and all claims made against the City for infringement of patents, copyrights, service marks, trade secrets or any other third party proprietary rights, by the use or supplying of any programs, documentation, software, analyses, applications, methods, ways, processes, and the like, in the course of performance or completion of, or in any way connected with, the Work, or the City's continued use of the Deliverables furnished hereunder. Accordingly, the Contractor at its own expense, including the payment of attorney's fees, shall indemnify, and hold harmless the City and defend any action brought against the City with respect to any claim, demand, cause of action, debt, or liability.

d) In the event any Deliverable or anything provided to the City hereunder, or portion thereof is held to constitute an infringement and its use is or may be enjoined, the Contractor shall have the obligation to, at the City's option to (i) modify, or require that the applicable Subcontractor or supplier modify, the alleged infringing item(s) at its own expense, without impairing in any respect

Docusign Envelope ID: F1F8D1DD-32F0-4C5B-B53A-EF2FB646498E

the functionality or performance of the item(s), or (ii) procure for the City, at the Contractor's expense, the rights provided under this Agreement to use the item(s).

e) The Contractor shall be solely responsible for determining and informing the City whether a prospective supplier or Subcontractor is a party to any litigation involving patent or copyright infringement, service mark, trademark, violation, or proprietary rights claims or is subject to any injunction which may prohibit it from providing any Deliverable hereunder. The Contractor shall enter into agreements with all suppliers and Subcontractors at the Contractor's own risk. The City may reject any Deliverable that it believes to be the subject of any such litigation or injunction, or if, in the City's judgment, use thereof would delay the Work or be unlawful.

ARTICLE 32. CONFIDENTIALITY

a) All Developed Works and other materials, data, transactions of all forms, financial information, documentation, inventions, designs and methods obtained from the City in connection with the Services performed under this Agreement, made or developed by the Contractor or its Subcontractors in the course of the performance of such Services, or the results of such Services, or for which the City holds the proprietary rights, constitute Confidential Information and may not, without the prior written consent of the City, be used by the Contractor or its employees, agents, Subcontractors or suppliers for any purpose other than for the benefit of the City, unless required by law. In addition to the foregoing, all City employee information and City financial information shall be considered Confidential Information and shall be subject to all the requirements stated herein. Neither the Contractor nor its employees, agents, Subcontractors, or suppliers may sell, transfer, publish, disclose, display, license or otherwise make available to others any part of such Confidential Information without the prior written consent of the City. Additionally, the Contractor expressly agrees to be bound by and to defend, indemnify and hold harmless the City, and their officers and employees from the breach of any federal, state, or local law in regard to the privacy of individuals.

b) The Contractor shall advise each of its employees, agents, Subcontractors, and suppliers who may be exposed to such Confidential Information of their obligation to keep such information confidential and shall promptly advise the City in writing if it learns of any unauthorized use or disclosure of the Confidential Information by any of its employees or agents, or Subcontractor's or supplier's employees, present or former. In addition, the Contractor agrees to cooperate fully and provide any assistance necessary to ensure the confidentiality of the Confidential Information.

c) In the event of a breach of this Article damages may not be an adequate remedy and the City shall be entitled to injunctive relief to restrain any such breach or threatened breach. Unless otherwise requested by the City, upon the completion of the Services performed hereunder, the Contractor shall immediately turn over to the City all such Confidential Information existing in tangible form, and no copies thereof shall be retained by the Contractor or its employees, agents, Subcontractors, or suppliers without the prior written consent of the City. A certificate evidencing compliance with this provision and signed by an officer of the Contractor shall accompany such materials.

Docusign Envelope ID: F1F8D1DD-32F0-4C5B-B53A-EF2FB646498E

ARTICLE 33. PROPRIETARY INFORMATION

As a municipal corporation of the State of Florida, City of Cooper City is subject to the stipulations of the public records laws of the State of Florida (the "Public Records Law").

The Contractor acknowledges that all computer software in the City's possession may constitute or contain information or materials which the City has agreed to protect as proprietary information from disclosure or unauthorized use and may also constitute or contain information or materials which the City has developed at its own expense, the disclosure of which could harm the City's proprietary interest therein.

During the term of the Contract, the Contractor will not use directly or indirectly for itself or for others, or publish or disclose to any third party, or remove from the City's property, any computer programs, data compilations, or other software which the City has developed, has used, or is using, is holding for use, or which are otherwise in the possession of the City (the "Computer Software"). All third-party license agreements must also be honored by the Contractor and its employees, except as authorized by the City and, if the Computer Software has been leased or purchased by the City, all hired party license agreements must also be honored by the contractors' employees with the approval of the lessor or Contractors thereof. This includes mainframe, minis, telecommunications, personal computers, and all information technology software.

The Contractor will report to the City any information discovered or which is disclosed to the Contractor which may relate to the improper use, publication, disclosure, or removal from the City's property of any information technology software and hardware and will take such steps as are within the Contractor's authority to prevent improper use, disclosure, or removal.

ARTICLE 34. PROPRIETARY RIGHTS

a) The Contractor hereby acknowledges and agrees that the City retains all rights, title and interests in and to all materials, data, documentation and copies thereof furnished by the City to the Contractor hereunder or furnished by the Contractor to the City or created by the Contractor for delivery to the City, even if unfinished or in process, as a result of the goods or services the Contractor performs in connection with this Agreement, including all copyright and other proprietary rights therein, which the Contractor as well as its employees, agents, Subcontractors and suppliers may use only in connection with the performance of Services under this Agreement. The Contractor shall not, without the prior written consent of the City, use such documentation on any other project in which the Contractor or its employees, agents, Subcontractors, or suppliers are or may become engaged. Submission or distribution by the Contractor to meet official regulatory requirements or for other purposes in connection with the goods or services under this Agreement shall not be construed as publication in derogation of the City's copyrights or other proprietary rights.

b) All Developed Works shall become the property of the City.

Docusign Envelope ID: F1F8D1DD-32F0-4C5B-B53A-EF2FB646498E

c) Accordingly, neither the Contractor nor its employees, agents, Subcontractors, or suppliers shall have any proprietary interest in such Developed Works. The Developed Works may not be utilized, reproduced, or distributed by or on behalf of the Contractor, or any employee, agent, Subcontractor or supplier thereof, without the prior written consent of the City, except as required for the Contractor's performance hereunder.

d) Except as otherwise provided in subsections a, b, and c above, or elsewhere herein, the Contractor and its Subcontractors and suppliers hereunder shall retain all proprietary rights in and to all Licensed Software provided hereunder, that have not been customized to satisfy the performance criteria set forth in the Scope of Services. Notwithstanding the foregoing, the Contractor hereby grants, and shall require that its Subcontractors and suppliers grant, if the City so desires, a perpetual, irrevocable and unrestricted right and license to use, duplicate, disclose or permit any other person(s) or entity(ies) to use all such Licensed Software and the associated specifications, technical data and other Documentation for the operations of the City or entities controlling, controlled by, under common control with, or affiliated with the City, or organizations which may hereafter be formed by or become affiliated with the City. Such license specifically includes, but is not limited to, the right of the City to use or disclose, in whole or in part, the technical documentation and Licensed Software, including source code provided hereunder, to any person or entity outside the City for such person's or entity's use in furnishing any or all of the Deliverables provided hereunder exclusively for the City or entities controlling, controlled by, under common control with, or affiliated with the City, or organizations which may hereafter be formed by or become affiliated with the City. No such License Software, specifications, data, documentation, or related information shall be deemed to have been given in confidence and any statement or legend to the contrary shall be void and of no effect.

ARTICLE 35. COUNTERPARTS AND EXECUTION

As applicable, Contractor shall comply, subject to applicable professional standards, with the provisions of all applicable federal, state and City orders, statutes, ordinances, rules and regulations which may pertain to the Services required under this Agreement.

The Contractor shall hold all licenses or certifications, obtain and pay for all permits or inspections, and comply with all laws, ordinances, regulations and building code requirements applicable to the work required herein. Damages, penalties, or fines imposed on the City or Contractor for failure to obtain and maintain required licenses, certifications, permits or inspections shall be borne by the Contractor. The Project Manager shall verify the certification(s), license(s), and permit(s) for the Contractor prior to authorizing Work and as needed.

Notwithstanding any other provision of this Agreement, Contractor shall not be required pursuant to this Agreement to take any action or abstain from taking any action if such action or abstention would, in the good faith determination of the Contractor, constitute a violation of any law or regulation to which

Docusign Envelope ID: F1F8D1DD-32F0-4C5B-B53A-EF2FB646498E

Contractor is subject, including but not limited to laws and regulations requiring that Contractor conduct its operations in a safe and sound manner.

ARTICLE 36. NONDISCRIMINATION

During the performance of this Contract, Contractor agrees to not discriminate unlawfully against any employee or applicant for employment on the basis of race, color, religion, ancestry, national origin, sex, pregnancy, age, disability, marital status, familial status, sexual orientation, gender identity or gender expression, status as victim of domestic violence, dating violence or stalking, or veteran status, and on housing related contracts the source of income, and will take affirmative action to ensure that employees and applicants are afforded equal employment opportunities without discrimination. Such action shall be taken with reference to, but not limited to recruitment, employment, termination, rates of pay or other forms of compensation, and selection for training or retraining, including apprenticeship and on the job training.

By entering into this Contract, the Contractor attests that it is not in violation of the Americans with Disabilities Act of 1990 (and related Acts). If the Contractor or any owner, subsidiary or other firm affiliated with or related to the Contractor is found by the responsible enforcement agency or the City to be in violation of the Act, such violation shall render this Contract void. This Contract shall be void if the Contractor submits a false affidavit pursuant to this Resolution or the Resolution during the term of this Contract, even if the Contractor was not in violation at the time it submitted its affidavit.

ARTICLE 37. CONFLICT OF INTEREST

The Contractor represents that:

a) No officer, director, employee, agent, or other consultant of the City or a member of the immediate family or household of the aforesaid has directly or indirectly received or been promised any form of benefit, payment, or compensation, whether tangible or intangible, in connection with the award of this Agreement.

b) There are no undisclosed persons or entities interested with the Contractor in this Agreement. This Agreement is entered into by the Contractor without any connection with any other entity or person making a proposal for the same purpose, and without collusion, fraud or conflict of interest. No elected or appointed officer or official, director, employee, agent, or other consultant of the City, or of the State of Florida (including elected and appointed members of the legislative and executive branches of government), or a member of the immediate family or household of any of the aforesaid:

i. is interested on behalf of or through the Contractor directly or indirectly in any manner whatsoever in the execution or the performance of this Agreement, or in the Services, Deliverables or Work, to which this Agreement relates or in any portion of the revenues; or

Docusign Envelope ID: F1F8D1DD-32F0-4C5B-B53A-EF2FB646498E

ii. is an employee, agent, advisor, or consultant to the Contractor or to the best of the Contractor's knowledge any Subcontractor or supplier to the Contractor.

c) Neither the Contractor nor any officer, director, employee, agency, parent, subsidiary, or affiliate of the Contractor shall have an interest which is in conflict with the Contractor's faithful performance of its obligation under this Agreement; provided that the City, in its sole discretion, may consent in writing to such a relationship, provided the Contractor provides the City with a written notice, in advance, which identifies all the individuals and entities involved and sets forth in detail the nature of the relationship and why it is in the City's best interest to consent to such relationship.

d) The provisions of this Article are supplemental to, not in lieu of, all applicable laws with respect to conflict of interest. In the event there is a difference between the standards applicable under this Agreement and those provided by statute, the stricter standard shall apply.

e) In the event Contractor has no prior knowledge of a conflict of interest as set forth above and acquires information which may indicate that there may be an actual or apparent violation of any of the above, Contractor shall promptly bring such information to the attention of the Project Manager. Contractor shall thereafter cooperate with the City's review and investigation of such information and comply with the instructions Contractor receives from the Project Manager regarding remedying the situation.

ARTICLE 38. PRESS RELEASE OR OTHER PUBLIC COMMUNICATION

Under no circumstances shall the Contractor without the express written consent of the City:

a) Issue or permit to be issued any press release, advertisement or literature of any kind which refers to the City, or the Work being performed hereunder, unless the Contractor first obtains the written approval of the City. Such approval may be withheld if for any reason the City believes that the publication of such information would be harmful to the public interest or is in any way undesirable; and

b) Communicate in any way with any contractor, department, board, agency, commission or other organization or any person whether governmental or private in connection with the Work to be performed hereunder except upon prior written approval and instruction of the City; and

c) Except as may be required by law, the Contractor and its employees, agents, Subcontractors, and suppliers will not represent, directly or indirectly, that any Work, Deliverables or Services provided by the Contractor or such parties has been approved or endorsed by the City.

Docusign Envelope ID: F1F8D1DD-32F0-4C5B-B53A-EF2FB646498E

ARTICLE 39. BANKRUPTCY

The City may terminate this Contract, if, during the term of any contract the Contractor has with the City, the Contractor becomes involved as a debtor in a bankruptcy proceeding, or becomes involved in a reorganization, dissolution, or liquidation proceeding, or if a trustee or receiver is appointed over all or a substantial portion of the property of the Contractor under federal bankruptcy law or any state insolvency law.

ARTICLE 40. SCRUTINIZED COMPANIES -- 287.135 AND 215.473

Contractor certifies that it and any of its affiliates are not scrutinized companies as identified in Section 287.135, F.S. In addition, Contractor agrees to observe the requirements of Section 287.135, F.S., for applicable sub-agreements entered into for the performance of work under this Agreement. Pursuant to Section 287.135, F.S., the City may immediately terminate this Agreement for cause if the Contractor, its affiliates, or its subcontractors are found to have submitted a false certification; or if the Contractor, its affiliates, or its subcontractors are placed on any applicable scrutinized companies list or engaged in prohibited contracting activity during the term of the Agreement. As provided in Subsection 287.135(8), F.S., if federal law ceases to authorize these contracting prohibitions then they shall become inoperative.

ARTICLE 41. KIDNAPPING, CUSTODY OFFENSES, HUMAN TRAFFICKING AND RELATED OFFENSES AFFIDAVIT

By entering into, amending, or renewing this Contract, including, without limitation, a grant agreement or economic incentive program payment agreement (all referred to as the "Contract"), as applicable, the Contractor is obligated to comply with the provisions of Section 787.06, Florida Statutes ("F.S."), "Human Trafficking," as amended, which is deemed as being incorporated by reference in this Contract. All definitions and requirements from Section 787.06, F.S., apply to this Contract.

This compliance includes the Contractor providing an affidavit that it does not use coercion for labor or services. This attestation by the Contractor shall be in the form attached to this Contract as the Kidnapping, Custody Offenses, Human Trafficking and Related Offenses Affidavit (the "Affidavit") and must be executed by the Contractor and provided to the City when entering, amending, or renewing this Contract.

This Contract shall be void if the Contractor submits a false Affidavit pursuant to Section 787.06, F.S., or the Contractor violates Section 787.06, F.S., during the term of this Contract, even if the Contractor was not in violation at the time it submitted its Affidavit.

ARTICLE 42. OWNERSHIP OF DOCUMENTS

Reports, surveys, plans, studies and other data provided in connection with this Agreement are and shall remain the property of CITY whether or not the project for which they are made is completed. City hereby agrees to use CONTRACTOR's work product for its intended purposes.

(REMAINDER INTENTIONALLY LEFT BLANK)

Docusign Envelope ID: F1F8D1DD-32F0-4C5B-B53A-EF2FB646498E

IN WITNESS OF THE FOREGOING, the parties have hereunto set their hands and seals on the dates written below.

CITY OF COOPER CITY

Date: December 27, 2025

Signed by:
James Curran
41CB1B350764463...
CITY MAYOR

Signed by:
Alex Rey
432944AE9915453...
CITY MANAGER

APPROVED AS TO LEGAL FORM
AND SUFFICIENCY BY:
DocuSigned by:
Jacob Horowitz
A563A1DDEFD541Z...
CITY ATTORNEY

DocuSigned by:
Tedra Allen
6A9930738A34441...
CITY CLERK

PSI TECHNOLOGIES INC, a Florida Corporation

Date: December 16, 2025

By:

Patti Marchetti
NAME

Director/Secretary/Treasurer
TITLE

WITNESSED BY: Christian

ADDRESS: 151 N NOB Hill Rd Plantation FL 33324

STATE OF Florida
COUNTY OF Broward

BEFORE ME, an officer duly authorized by law to administer oaths and take acknowledgments, personally appeared Patti Marchetti, as Director/Secretary/Treasurer of **PSI TECHNOLOGIES Inc.**, and acknowledged that he has executed the foregoing instrument for the use and purposes mentioned in it and that the instrument is the act and deed of___, as of **PSI TECHNOLOGIES Inc**, and who is personally known to me or has produced FL Drivers License as identification.

IN WITNESS WHEREOF, I have set my hand and seal in the State and County aforesaid this 16 day of December, 2025.

TYLER C. HAGER
Notary Public - State of Florida
Commission # HH 526165
My Comm. Expires May 12, 2028
Bonded through National Notary Assn.

NOTARY PUBLIC

Tyler Hager
Print or Type Name

My Commission Expires: MAY 12 2028

Docusign Envelope ID: F1F8D1DD-32F0-4C5B-B53A-EF2FB646498E

APPENDIX A

SCOPE OF SERVICES

1. SCOPE OF WORK

The Contractor shall provide WILO pump replacement, parts, and repairs.

2. PRODUCT SPECIFICATIONS

- 7.5HP- 4" FA10.33E-208-FK17.1-4/12Kex
- 10HP – 4” FA10.33E-238-FK17.1-4/16Kex
- 15HP – 4” FA10.65E - 246-FK202-4/17
- 20HP – 4” FA10.82E-234-FK202-4/22
- 20HP – 6” FA15.52E-230-FK202.4-22
- 25HP – 4” FA10.65E-270-FK202-4/27
- 25HP – 6” FA15.66E-285-FK202-4/27

Docusign Envelope ID: F1F8D1DD-32F0-4C5B-B53A-EF2FB646498E

APPENDIX B
PRICING

1. **Prices as referenced below:**

PSI Pricing Table	
Item	**Price per Unit**
7.5HP- 4" FA10.33E-208-FK17.1-4/12KEx	$ 10,100.00
10HP – 4" FA10.33E-238-FK17.1-4/16KEx	$ 10,750.00
15HP – 4" FA10.65E - 246-FK202-4/17	$ 15,150.00
20HP – 4" FA10.82E-234-FK202-4/22	$ 15,365.00
20HP – 6" FA15.52E-230-FK202.4-22	$ 16,310.00
25HP – 4" FA10.65E-270-FK202-4/27	$ 16,925.00
25HP – 6" FA15.66E-285-FK202-4/27	$ 21,815.00

Docusign Envelope ID: F1F8D1DD-32F0-4C5B-B53A-EF2FB646498E

MEMO

From: WILO USA LLC

To: Wilo WM/IND Reps, Distributors, and Channel Partners

December 01, 2025

RE: January 2026 Water Management Price Increase

Dear Valued Wilo Reps, Distributors and Channel Partners,

Wilo USA remains committed to managing costs, through continuous improvement in engineering, sourcing, and supply chain management.

While we strive to absorb cost increases whenever possible, Wilo will be implementing a **3% - 6%** increase on all products, effective **January 01, 2026**.

Please be on the lookout for another email with a copy of the 2026 Water Management list pricing in the coming weeks. We appreciate your patience with the pricing changes.

Should you have any questions, please contact your Regional Sales Manager for assistance.

We thank you for your continued support and dedication.

WILO USA LLC

WILO USA LLC
W66 N1253 Forward Way
Cedarburg, WI 53012

T + 262-204-6600
F + 888-945-6873
www.wilo-usa.com

Docusign Envelope ID: F1F8D1DD-32F0-4C5B-B53A-EF2FB646498E

ACORD®

CERTIFICATE OF LIABILITY INSURANCE

Meeting Date: 11/16/2026 Item #11.

THIS CERTIFICATE IS ISSUED AS A MATTER OF INFORMATION ONLY AND CONFERS NO RIGHTS UPON THE CERTIFICATE HOLDER. THIS CERTIFICATE DOES NOT AFFIRMATIVELY OR NEGATIVELY AMEND, EXTEND OR ALTER THE COVERAGE AFFORDED BY THE POLICIES BELOW. THIS CERTIFICATE OF INSURANCE DOES NOT CONSTITUTE A CONTRACT BETWEEN THE ISSUING INSURER(S), AUTHORIZED REPRESENTATIVE OR PRODUCER, AND THE CERTIFICATE HOLDER.

IMPORTANT: If the certificate holder is an ADDITIONAL INSURED, the policy(ies) must have ADDITIONAL INSURED provisions or be endorsed. If SUBROGATION IS WAIVED, subject to the terms and conditions of the policy, certain policies may require an endorsement. A statement on this certificate does not confer rights to the certificate holder in lieu of such endorsement(s).

PRODUCER		CONTACT NAME:	Angela Nervi-Saketkoo	
Brown & Brown Insurance Services, Inc. 1201 W Cypress Creek Rd Suite 130 Fort Lauderdale FL 33309		PHONE (A/C, No, Ext):	(954) 776-2222	FAX (A/C, No): (954) 776-4446
		E-MAIL ADDRESS:	angela.nervi@bbrown.com	
		INSURER(S) AFFORDING COVERAGE		NAIC #
		INSURER A :	Monroe Guaranty Insurance Company	32506
INSURED		INSURER B :	FCCI Insurance Company	10178
PSI Technologies, Inc. 151 N Nob Hill Road Suite 293 Plantation FL 33324		INSURER C :	Great American Risk Solutions Surplus Lines Insurance	35351
		INSURER D :	Technology Insurance Company, Inc.	42376
		INSURER E :		
		INSURER F :		

COVERAGES **CERTIFICATE NUMBER:** 25-26 **REVISION NUMBER:**

THIS IS TO CERTIFY THAT THE POLICIES OF INSURANCE LISTED BELOW HAVE BEEN ISSUED TO THE INSURED NAMED ABOVE FOR THE POLICY PERIOD INDICATED. NOTWITHSTANDING ANY REQUIREMENT, TERM OR CONDITION OF ANY CONTRACT OR OTHER DOCUMENT WITH RESPECT TO WHICH THIS CERTIFICATE MAY BE ISSUED OR MAY PERTAIN, THE INSURANCE AFFORDED BY THE POLICIES DESCRIBED HEREIN IS SUBJECT TO ALL THE TERMS, EXCLUSIONS AND CONDITIONS OF SUCH POLICIES. LIMITS SHOWN MAY HAVE BEEN REDUCED BY PAID CLAIMS.

INSR LTR	TYPE OF INSURANCE	ADDL INSD	SUBR WVD	POLICY NUMBER	POLICY EFF (MM/DD/YYYY)	POLICY EXP (MM/DD/YYYY)	LIMITS	
A	[X] COMMERCIAL GENERAL LIABILITY [ ] CLAIMS-MADE [X] OCCUR GEN'L AGGREGATE LIMIT APPLIES PER: [ ] POLICY [X] PRO-JECT [ ] LOC [ ] OTHER:	Y	Y	GL10005023206	07/20/2025	07/20/2026	EACH OCCURRENCE DAMAGE TO RENTED PREMISES (Ea occurrence) MED EXP (Any one person) PERSONAL & ADV INJURY GENERAL AGGREGATE PRODUCTS - COMP/OP AGG Employee Benefits	$ 1,000,000 $ 300,000 $ 10,000 $ 1,000,000 $ 2,000,000 $ 2,000,000 $ 1,000,000
B	AUTOMOBILE LIABILITY [ ] ANY AUTO [ ] OWNED AUTOS ONLY [X] SCHEDULED AUTOS [X] HIRED AUTOS ONLY [X] NON-OWNED AUTOS ONLY			CA10010277000	07/18/2025	07/18/2026	COMBINED SINGLE LIMIT (Ea accident) BODILY INJURY (Per person) BODILY INJURY (Per accident) PROPERTY DAMAGE (Per accident) PIP-Basic	$ 1,000,000 $ $ $ $ 10,000
C	[ ] UMBRELLA LIAB [X] OCCUR [X] EXCESS LIAB [ ] CLAIMS-MADE [ ] DED [X] RETENTION $ 0			XSF22466901	07/18/2025	07/18/2026	EACH OCCURRENCE AGGREGATE 	$ 2,000,000 $ 2,000,000 $
D	WORKERS COMPENSATION AND EMPLOYERS' LIABILITY ANY PROPRIETOR/PARTNER/EXECUTIVE OFFICER/MEMBER EXCLUDED? (Mandatory in NH) Y / N: Y If yes, describe under DESCRIPTION OF OPERATIONS below	N / A	Y	TWC4635580	07/20/2025	07/20/2026	[X] PER STATUTE [ ] OTH-ER E.L. EACH ACCIDENT E.L. DISEASE - EA EMPLOYEE E.L. DISEASE - POLICY LIMIT	 $ 500,000 $ 500,000 $ 500,000

DESCRIPTION OF OPERATIONS / LOCATIONS / VEHICLES (ACORD 101, Additional Remarks Schedule, may be attached if more space is required)

All coverages are subject to the terms & conditions within the policy forms.

Re: Contract #BW2026-6, WILO pump replacement, parts, and repairs.

City of Cooper City, a Municipal Corporation, its officials, employees, directors, officers, agents, independent consultants, successors, volunteers, assigns, members of the City Commission, boards, commissions and committees and other authorized representatives are additional insured with respects to General Liability if required by written contract. Primary and Non Contributory applies to General Liability if required by written contract. Waiver of

CERTIFICATE HOLDER

City of Cooper City, a Municipal Corporation
9090 SW 50th Place
Cooper City FL 33328

CANCELLATION

SHOULD ANY OF THE ABOVE DESCRIBED POLICIES BE CANCELLED BEFORE THE EXPIRATION DATE THEREOF, NOTICE WILL BE DELIVERED IN ACCORDANCE WITH THE POLICY PROVISIONS.

AUTHORIZED REPRESENTATIVE

© 1988-2015 ACORD CORPORATION. All rights r

Docusign Envelope ID: F1F8D1DD-32F0-4C5B-B53A-EF2FB646498E

AGENCY CUSTOMER ID: 00505055

LOC #:

Meeting Date: 11/16/2026 Item #11.

ADDITIONAL REMARKS SCHEDULE

AGENCY	NAMED INSURED
Brown & Brown Insurance Services, Inc.	PSI Technologies, Inc.
POLICY NUMBER	
CARRIER / NAIC CODE	EFFECTIVE DATE:

ADDITIONAL REMARKS

THIS ADDITIONAL REMARKS FORM IS A SCHEDULE TO ACORD FORM,

FORM NUMBER: 25 **FORM TITLE:** Certificate of Liability Insurance

Subrogation in favor of additional insured with respects to General Liability and Workers Compensation as required by written contract. 30 day notice of cancellation except 10 days for non-payment of premium.

© 2008 ACORD CORPORATION. All rights r

The ACORD name and logo are registered marks of ACORD

Docusign Envelope ID: F1F8D1DD-32F0-4C5B-B53A-EF2FB646498E

GENERAL LIABILITY ADVANTAGE ENDORSEMENT

TABLE OF CONTENTS

DESCRIPTION	PAGE
Bail Bonds	8
Blanket Waiver of Subrogation	11
Bodily Injury and Property Damage	1
Care, Custody or Control	2
Contractors Errors and Omissions	5
General Liability Conditions	10
Incidental Malpractice	8
Insured	8
Limited Product Withdrawal Expense	3
Limits of Insurance	9
Loss of Earnings	8
Lost Key Coverage	7
Newly Formed or Acquired Organizations	8
Non-Owned Watercraft	1
Property Damage Liability – Borrowed Equipment	1
Voluntary Property Damage	1

Docusign Envelope ID: F1F8D1DD-32F0-4C5B-B53A-EF2FB646498E

THIS ENDORSEMENT CHANGES THE POLICY. PLEASE READ IT CAREFULLY.

GENERAL LIABILITY ADVANTAGE ENDORSEMENT

This endorsement modifies insurance provided under the following:

COMMERCIAL GENERAL LIABILITY COVERAGE FORM

NOTE: The following are additions, replacements and amendments to the Commercial General Liability Coverage Form, and will apply unless excluded by separate endorsement(s) to the Commercial General Liability Coverage Form.

The COMMERCIAL GENERAL LIABILITY COVERAGE FORM is amended as follows:

SECTION I - COVERAGES, COVERAGE A. BODILY INJURY AND PROPERTY DAMAGE LIABILITY is amended as follows:

1. **Extended "Property Damage"**

   Exclusion 2.a., Expected Or Intended Injury, is replaced with the following:

   a. "Bodily injury" or "property damage" expected or intended from the standpoint of the insured. This exclusion does not apply to "bodily Injury" or "property damage" resulting from the use of reasonable force to protect persons or property.

2. **Non-owned Watercraft**

   Exclusion 2.g. (2) (a) is replaced with the following:

   (a) Less than 51 feet long; and

3. **Property Damage Liability – Borrowed Equipment**

   The following is added to Exclusion 2.j. (4):

   Paragraph (4) of this exclusion does not apply to "property damage" to borrowed equipment while at a jobsite and not being used to perform operations. The most we will pay for "property damage" to any one borrowed equipment item under this coverage is $25,000 per "occurrence". The insurance afforded under this provision is excess over any other valid and collectible property insurance (including deductible) available to the insured, whether primary, excess, contingent or on any other basis.

SECTION I – COVERAGES, the following coverages are added:

COVERAGE D. VOLUNTARY PROPERTY DAMAGE

1. **Insuring Agreement**

   We will pay, at your request, for "property damage" caused by an "occurrence", to property of others caused by you, or while in your possession, arising out of your business operations. The amount we will pay for damages is described in SECTION III LIMITS OF INSURANCE.

2. **Exclusions**

   This insurance does not apply to:

   "Property Damage" to:

   a. Property at premises owned, rented, leased or occupied by you;

   b. Property while in transit;

 Includes copyrighted material of the Insurance Services Office, Inc., with its permission. Copyright 2020 FCCI Insurance Group.

Docusign Envelope ID: F1F8D1DD-32F0-4C5B-B53A-EF2FB646498E

c. Property owned by, rented to, leased to, loaned to, borrowed by, or used by you;

d. Premises you sell, give away, or abandon, if the “property damage” arises out of any part of those premises;

e. Property caused by or arising out of the “products-completed operations hazard”;

f. Motor vehicles;

g. “Your product” arising out of it or any part of it; or

h. “Your work” arising out of it or any part of it.

3. Deductible

We will not pay for loss in any one “occurrence” until the amount of loss exceeds $250. We will then pay the amount of loss in excess of $250 up to the applicable limit of insurance.

4. Cost Factor

In the event of a covered loss, you shall, if requested by us, replace the damaged property or furnish the labor and materials necessary for repairs thereto at your actual cost, excluding profit or overhead charges.

The insurance afforded under COVERAGE D is excess over any other valid and collectible property or inland marine insurance (including the deductible applicable to the property or inland marine coverage) available to you whether primary, excess, contingent or any other basis.

COVERAGE D covers unintentional damage or destruction, but does not cover disappearance, theft, or loss of use.

The insurance under COVERAGE D does not apply if a loss is paid under COVERAGE E.

COVERAGE E. CARE, CUSTODY OR CONTROL

1. Insuring Agreement

We will pay those sums that the insured becomes legally obligated to pay as damages because of “property damage” caused by an “occurrence”, to property of others while in your care, custody, or control or property of others as to which you are exercising physical control if the “property damage” arises out of your business operations. The amount we will pay for damages is described in SECTION III LIMITS OF INSURANCE.

2. Exclusions

This insurance does not apply to:

"Property Damage” to:

a. Property at premises owned, rented, leased or occupied by you;

b. Property while in transit;

c. Premises you sell, give away, or abandon, if the “property damage” arises out of any part of those premises;

d. Property caused by or arising out of the “products-completed operations hazard”;

e. Motor vehicles;

f. “Your product” arising out of it or any part of it; or

g. “Your work” arising out of it or any part of it.

3. Deductible

We will not pay for loss in any one “occurrence” until the amount of loss exceeds $250. We will then pay the amount of loss in excess of $250 up to the applicable limit of insurance.

Copyright 2020 FCCI Insurance Group.

Insured Copy

Docusign Envelope ID: F1F8D1DD-32F0-4C5B-B53A-EF2FB646498E

4. Cost Factor

In the event of a covered loss, you shall, if requested by us, replace the damaged property or furnish the labor and materials necessary for repairs thereto at your actual cost, excluding profit or overhead charges.

The insurance afforded under COVERAGE E is excess over any other valid and collectible property or inland marine insurance (including the deductible applicable to the property or inland marine coverage) available to you whether primary, excess, contingent or any other basis.

The insurance under COVERAGE E does not apply if a loss is paid under COVERAGE D.

COVERAGE F. LIMITED PRODUCT WITHDRAWAL EXPENSE

1. Insuring Agreement

a. If you are a “seller”, we will reimburse you for "product withdrawal expenses" associated with “your product” incurred because of a "product withdrawal" to which this insurance applies.

The amount of such reimbursement is limited as described in SECTION III - LIMITS OF INSURANCE. No other obligation or liability to pay sums or perform acts or services is covered.

b. This insurance applies to a "product withdrawal" only if the "product withdrawal" is initiated in the "coverage territory" during the policy period because:

(1) You determine that the "product withdrawal" is necessary; or

(2) An authorized government entity has ordered you to conduct a "product withdrawal".

c. We will reimburse only those "product withdrawal expenses" which are incurred and reported to us within one year of the date the "product withdrawal" was initiated.

d. The initiation of a "product withdrawal" will be deemed to have been made only at the earliest of the following times:

(1) When you have announced, in any manner, to the general public, your vendors or to your employees (other than those employees directly involved in making the determination) your decision to conduct a "product withdrawal" This applies regardless of whether the determination to conduct a "product withdrawal" is made by you or is requested by a third party;

(2) When you received, either orally or in writing, notification of an order from an authorized government entity to conduct a "product withdrawal”; or

(3) When a third party has initiated a "product withdrawal" and you communicate agreement with the "product withdrawal", or you announce to the general public, your vendors or to your employees (other than those employees directly involved in making the determination) your decision to participate in the "product withdrawal", whichever comes first.

e. "Product withdrawal expenses" incurred to withdraw "your products" which contain:

(1) The same "defect" will be deemed to have arisen out of the same "product withdrawal"; or

(2) A different "defect" will be deemed to have arisen out of a separate "product withdrawal" if newly determined or ordered in accordance with paragraph 1.b of this coverage.

2. Exclusions

This insurance does not apply to "product withdrawal" expenses" arising out of:

a. Any "product withdrawal" initiated due to:

(1) The failure of "your products" to accomplish their intended purpose, including any breach of warranty of fitness, whether written or implied. This exclusion does not apply if such failure has caused or is reasonably expected to cause "bodily injury" or physical damage to tangible property.

(2) Copyright, patent, trade secret or trademark infringements;

 Includes copyrighted material of the Insurance Services Office, Inc., with its permission. Copyright 2020 FCCI Insurance Group.

Docusign Envelope ID: F1F8D1DD-32F0-4C5B-B53A-EF2FB646498E

(3) Transformation of a chemical nature, deterioration or decomposition of "your product", except if it is caused by:

(a) An error in manufacturing, design, processing or transportation of "your product"; or

(b) "Product tampering".

(4) Expiration of the designated shelf life of "your product".

b. A "product withdrawal", initiated because of a "defect" in "your product" known to exist by the Named Insured or the Named Insured's "executive officers", prior to the inception date of this Coverage Part or prior to the time "your product" leaves your control or possession.

c. Recall of any specific products for which "bodily injury" or "property damage" is excluded under Coverage A - Bodily Injury And Property Damage Liability by endorsement.

d. Recall of "your products" which have been banned from the market by an authorized government entity prior to the policy period.

e. The defense of a claim or "suit" against you for "product withdrawal expenses".

3. For the purposes of the insurance afforded under COVERAGE F, the following is added to 2. Duties In The Event Of Occurrence, Offense, Claim Or Suit condition under SECTION IV – COMMERCIAL GENERAL LIABILITY CONDITIONS:

e. Duties In The Event Of A "Defect" Or A "Product Withdrawal"

(1) You must see to it that we are notified as soon as practicable of any actual, suspected or threatened "defect" in "your products", or any governmental investigation, that may result in a "product withdrawal". To the extent possible, notice should include:

(a) How, when and where the "defect" was discovered;

(b) The names and addresses of any injured persons and witnesses; and

(c) The nature, location and circumstances of any injury or damage arising out of use or consumption of “your product".

(2) If a "product withdrawal" is initiated, you must:

(a) Immediately record the specifics of the "product withdrawal" and the date it was initiated; and

(b) Send us written notice of the “product withdrawal” as soon as practicable; and

(c) Not release, consign, ship or distribute by any other method, any product, or like or similar products, with an actual, suspected or threatened defect.

(3) You and any other involved insured must:

(a) Immediately send us copies of pertinent correspondence received in connection with the "product withdrawal";

(b) Authorize us to obtain records and other information; and

(c) Cooperate with us in our investigation of the "product withdrawal".

4. For the purposes of this **Coverage F**, the following definitions are added to **SECTION V - DEFINITIONS**:

a. Defect" means a defect, deficiency or inadequacy that creates a dangerous condition.

b. "Product tampering" is an act of intentional alteration of "your product" which may cause or has caused "bodily injury" or physical injury to tangible property.

When "product tampering" is known, suspected or threatened, a "product withdrawal" will not be limited to those batches of "your product" which are known or suspected to have been tampered with.

c. "Product withdrawal" means the recall or withdrawal of "your products", or products which contain "your products", from the market or from use, by any other person or organization, because of a

Copyright 2020 FCCI Insurance Group.

Insured Copy

Docusign Envelope ID: F1F8D1DD-32F0-4C5B-B53A-EF2FB646498E

known or suspected "defect" in "your product", or a known or suspected "product tampering", which has caused or is reasonably expected to cause "bodily injury" or physical injury to tangible property.

d. "Product withdrawal expenses" means those reasonable and necessary extra expenses, listed below paid and directly related to a "product withdrawal":

(1) Costs of notification;

(2) Costs of stationery, envelopes, production of announcements and postage or facsimiles;

(3) Costs of overtime paid to your regular nonsalaried employees and costs incurred by your employees, including costs of transportation and accommodations;

(4) Costs of computer time;

(5) Costs of hiring independent contractors and other temporary employees;

(6) Costs of transportation, shipping or packaging;

(7) Costs of warehouse or storage space; or

(8) Costs of proper disposal of "your products", or products that contain "your products", that cannot be reused, not exceeding your purchase price or your cost to produce the products; but "product withdrawal expenses" does not include costs of the replacement, repair or redesign of "your product", or the costs of regaining your market share, goodwill, revenue or profit.

e. “Seller” means a person or organization that manufactures, sells or distributes goods or products. “Seller” does not include a “contractor” as defined elsewhere in this endorsement.

The insurance under COVERAGE F does not apply if a loss is paid under COVERAGE G.

COVERAGE G - CONTRACTORS ERRORS AND OMISSIONS

1. Insuring Agreement

If you are a “contractor”, we will pay those sums that you become legally obligated to pay as damages because of “property damage” to “your product”, “your work” or “impaired property”, due to faulty workmanship, material or design, or products including consequential loss, to which this insurance applies. The damages must have resulted from your negligent act, error or omission while acting in your business capacity as a contractor or subcontractor or from a defect in material or a product sold or installed by you while acting in this capacity. The amount we will pay for damages is described in **SECTION III LIMITS OF INSURANCE**.

We have no duty to investigate or defend claims or “suits” covered by this **CONTRACTORS ERRORS AND OMISSIONS** coverage.

This coverage applies only if the “property damage” occurs in the “coverage territory” during the policy period.

This coverage does not apply to additional insureds, if any.

SUPPLEMENTARY PAYMENTS – COVERAGES A AND B do not apply to COVERAGE G – CONTRACTORS ERRORS AND OMISSIONS..

2. Exclusions

This insurance does not apply to:

a. “Bodily injury” or "personal and advertising injury".

b. Liability or penalties arising from a delay or failure to complete a contract or project, or to complete a contract or project on time.

c. Liability because of an error or omission:

(1) In the preparation of estimates or job costs;

(2) Where cost estimates are exceeded;

 Includes copyrighted material of the Insurance Services Office, Inc., with its permission. Copyright 2020 FCCI Insurance Group.

Docusign Envelope ID: F1F8D1DD-32F0-4C5B-B53A-EF2FB646498E

(3) In the preparation of estimates of profit or return on capital;

(4) In advising or failure to advise on financing of the work or project; or

(5) In advising or failing to advise on any legal work, title checks, form of insurance or suretyship.

d. Any liability which arises out of any actual or alleged infringement of copyright or trademark or trade dress or patent, unfair competition or piracy, or theft or wrongful taking of concepts or intellectual property.

e. Any liability for damages:

(1) From the intentional dishonest, fraudulent, malicious or criminal acts of the Named Insured, or by any partner, member of a limited liability company, or executive officer, or at the direction of any of them; or

(2) Which is in fact expected or intended by the insured, even if the injury or damage is of a different degree or type than actually expected or intended.

f. Any liability arising out of manufacturer's warranties or guarantees, whether express or implied.

g. Any liability arising from "property damage" to property owned by, rented or leased to the insured.

h. Any liability incurred or "property damage" which occurs, in whole or in part, before you have completed "your work." "Your work" will be deemed completed at the earliest of the following times:

(1) When all of the work called for in your contract or work order has been completed;

(2) When all the work to be done at the job site has been completed if your contract calls for work at more than one job site; or

(3) When that part of the work done at a job site has been put to its intended use by any person or organization other than another contractor or subcontractor working on the same project.

Work that may need service or maintenance, correction, repair or replacement, but which is otherwise complete, will be treated as complete.

i. Any liability arising from "property damage" to products that are still in your physical possession.

j. Any liability arising out of the rendering of or failure to render any professional services by you or on your behalf, but only with respect to either or both of the following operations:

(1) Providing engineering, architectural or surveying services to others; and

(2) Providing or hiring independent professionals to provide engineering, architectural or surveying services in connection with construction work you perform.

Professional services include the preparing, approving or failing to prepare or approve, maps, shop drawings, opinions, reports, surveys, field orders, change orders, or drawings and specifications. Professional services also include supervisory or inspection activities performed as part of any related architectural or engineering activities.

But, professional services do not include services within construction means, methods, techniques, sequences and procedures employed by you in connection with construction work you perform.

k. Your loss of profit or expected profit and any liability arising therefrom.

l. "Property damage" to property other than "your product," "your work" or "impaired property."

m. Any liability arising from claims or "suits" where the right of action against the insured has been relinquished or waived.

n. Any liability for "property damage" to "your work" if the damaged work or the work out of which the damage arises was performed on your behalf by a subcontractor.

o. Any liability arising from the substitution of a material or product for one specified on blueprints, work orders, contracts or engineering specifications unless there has been written authorization, or unless

Copyright 2020 FCCI Insurance Group.

Insured Copy

Docusign Envelope ID: F1F8D1DD-32F0-4C5B-B53A-EF2FB646498E

the blueprints, work orders, contracts or engineering specifications were written by you, and you have authorized the changes.

p. Liability of others assumed by the insured under any contract or agreement, whether oral or in writing. This exclusion does not apply to liability for damages that the insured would have in the absence of the contract or agreement.

3. For the purposes of **COVERAGE G**, the following definition is added to **SECTION V - DEFINITIONS**:

a. "Contractor" means a person or organization engaged in activities of building, clearing, filing, excavating or improvement in the size, use or appearance of any structure or land. "Contractor" does not include a "seller as defined elsewhere in this endorsement.

4. Deductible

We will not pay for loss in any one "occurrence" until the amount of loss exceeds $250. The limits of insurance will not be reduced by the application of the deductible amount.

We may pay any part or all of the deductible amount to effect settlement of any claim or "suit", and upon notification of the action taken, you shall promptly reimburse us for such part of the deductible amount as has been paid by us.

5. Cost Factor

In the event of a covered loss, you shall, if requested by us, replace the damaged property or furnish the labor and materials necessary for repairs thereto at your actual cost, excluding profit or overhead charges.

The insurance under COVERAGE G does not apply if a loss is paid under COVERAGE F.

COVERAGE H. LOST KEY COVERAGE

1. Insuring Agreement

We will pay those sums, subject to the limit of liability described in SECTION III LIMITS OF INSURANCE in this endorsement and the deductible shown below, that you become legally obligated to pay as damages caused by an "occurrence" and due to the loss or mysterious disappearance of keys entrusted to or in the care, custody or control of you or your "employees" or anyone acting on your behalf. The damages covered by this endorsement are limited to the:

a. Actual cost of the keys;

b. Cost to adjust locks to accept new keys; or

c. Cost of new locks, if required, including the cost of installation.

2. Exclusions

This insurance does not apply to:

a. Keys owned by any insured, employees of any insured, or anyone acting on behalf of any insured;

b. Any resulting loss of use; or

c. Any of the following acts by any insured, employees of any insured, or anyone acting on behalf of any insured:

1) Misappropriation;

2) Concealment;

3) Conversion;

4) Fraud; or

5) Dishonesty.

 Includes copyrighted material of the Insurance Services Office, Inc., with its permission.
Copyright 2020 FCCI Insurance Group.

Docusign Envelope ID: F1F8D1DD-32F0-4C5B-B53A-EF2FB646498E

3. Deductible

We will not pay for loss in any one “occurrence” until the amount of loss exceeds $1,000. The limits of insurance will not be reduced by the application of the deductible amount.

We may pay any part or all of the deductible amount to effect settlement of any claim or "suit" and, upon notification of the action taken, you shall promptly reimburse us for such part of the deductible amount as has been paid by us.

SECTION I - COVERAGES, SUPPLEMENTARY PAYMENTS – COVERAGE A and B is amended as follows:

All references to SUPPLEMENTARY PAYMENTS – COVERAGES A and B are amended to SUPPLEMENTARY PAYMENTS – COVERAGES A, B, D, E, G, and H.

1. Cost of Bail Bonds

Paragraph 1.b. is replaced with the following:

b. Up to $2,500 for cost of bail bonds required because of accidents or traffic law violations arising out of the use of any vehicle to which the Bodily Injury Liability Coverage applies. We do not have to furnish these bonds.

2. Loss of Earnings

Paragraph 1.d. is replaced with the following:

d. All reasonable expenses incurred by the insured at our request to assist us in the investigation or defense of the claim or “suit”, including actual loss of earnings up to $350 a day because of time off from work.

SECTION II – WHO IS AN INSURED is amended as follows:

1. Incidental Malpractice

Paragraph 2.a.(1)(d) is replaced with the following:

(d) Arising out of his or her providing or failing to provide professional health care services. However, this exclusion does not apply to a nurse, emergency medical technician or paramedic employed by you to provide medical services, unless:

(i) You are engaged in the occupation or business of providing or offering medical, surgical, dental, x-ray or nursing services, treatment, advice or instruction; or

(ii) The “employee” has another insurance that would also cover claims arising under this provision, whether the other insurance is primary, excess, contingent or on any other basis.

2. Subsidiaries

The following is added to Paragraph 2.

e. Your subsidiaries if:

(1) They are legally incorporated entities; and

(2) You own more than 50% of the voting stock in such subsidiaries as of the effective date of this policy. If such subsidiaries are not shown in the Declarations, you must report them to us within 180 days of the inception of your original policy.

3. Newly Formed or Acquired Organizations

Paragraph 3. is amended as follows:

a. Coverage under this provision is afforded until the end of the policy period.

d. Coverage A does not apply to product recall expense arising out of any withdrawal or recall that occurred before you acquired or formed the organization.

 Includes copyrighted material of the Insurance Services Office, Inc., with its permission. Copyright 2020 FCCI Insurance Group.

SECTION III – LIMITS OF INSURANCE is amended as follows:

. **Paragraph 2. is replaced with the following:**

2. The General Aggregate Limit is the most we will pay for the sum of:
   a. Medical expenses under Coverage C:
   b. Damages under Coverage A, except damages because of "bodily injury" or "property damage" included in the "products-completed operations hazard";
   c. Damages under Coverage B;
   d. Voluntary "property damage" payments under Coverage D;
   e. Care, Custody or Control damages under Coverage E. and
   f. Lost Key Coverage under Coverage H.

Paragraph 5. is replaced with the following:

5. Subject to Paragraph **2**. or **3**. above, whichever applies, the Each Occurrence Limit is the most we will pay for the sum of:
   a. Damages under Coverage A;
   b. Medical expenses under Coverage C;
   c. Voluntary "property damage" payments under Coverage D;
   d. Care, Custody or Control damages under Coverage E;
   e. Limited Product Withdrawal Expense under Coverage F;
   f. Contractors Errors and Omissions under Coverage G; and
   g. Lost Key Coverage under Coverage H.

   because of all "bodily injury" and "property damage" arising out of any one "occurrence".

Paragraph 6. is replaced with the following:

6. Subject to Paragraph **5**. above, the higher of $300,000 or the Damage To Premises Rented To You Limit shown in the Declarations is the most we will pay under Coverage A for damages because of "property damage" to any one premises, while rented to you, or in the case of damage by fire or explosion, while rented to you or temporarily occupied by you with permission of the owner, arising out of any one fire or explosion.

Paragraph 7. is replaced with the following:

7. Subject to Paragraph **5**. above, the higher of $10,000 or the Medical Expense Limit shown in the Declarations is the most we will pay under Coverage C for all medical expenses because of "bodily injury" sustained by any one person.

Paragraph 8. is added as follows:

8. Subject to Paragraph **5**. above, the most we will pay under Coverage D - Voluntary Property Damage for loss arising out of any one "occurrence" is $1,500. The most we will pay in any one-policy period, regardless of the number of claims made or suits brought, is $3,000.

Paragraph 9. is added as follows:

9. Subject to Paragraph **5**. above, the most we will pay under Coverage E - Care, Custody or Control for "property damage" arising out of any one "occurrence" is $1,000. The most we will pay in any one-policy period, regardless of the number of claims made or suits brought, is $5,000.

 Includes copyrighted material of the Insurance Services Office, Inc., with its permission.
Copyright 2020 FCCI Insurance Group.

Docusign Envelope ID: F1F8D1DD-32F0-4C5B-B53A-EF2FB646498E

Paragraph 10. is added as follows:

10. Subject to Paragraph **5**. above, the most we will pay under Coverage F- Limited Product Withdrawal Expense for "product withdrawal expenses" in any one-policy period, regardless of the number of insureds, "product withdrawals" initiated or number of "your products" withdrawn is $10,000.

Paragraph 11. is added as follows:

11. Subject to Paragraph **5.** above, the most we will pay under Coverage G - Contractors Errors and Omissions for damage in any one-policy period, regardless of the number of insureds, claims or "suits" brought, or persons or organizations making claim or bringing "suits" is $10,000.

    For errors in contract or job specifications or in recommendations of products or materials to be used, this policy will not pay for additional costs of products and materials to be used that would not have been incurred had the correct recommendations or specifications been made.

Paragraph 12. is added as follows:

12. Subject to Paragraph 5. above, the most we will pay under Coverage H., Lost Key Coverage for damages arising out of any one loss is $50,000.

. **Paragraph 13. is added as follows:**

13. The General Aggregate Limit applies separately to:

    a. Each of your projects away from premises owned by or rented to you; or

    b. Each "location" owned by or rented to you.

    "Location" as used in this paragraph means premises involving the same or connecting lots, or premises whose connection is interrupted only by a street, roadway, waterway or right-of-way of a railroad.

SECTION IV – COMMERCIAL GENERAL LIABILITY CONDITIONS is amended as follows:

1. **Subparagraph 2.a. of Duties In The Event Of Occurrence, Offense, Claim, or Suit is replaced with the following:**

    a. You must see to it that we are notified as soon as practicable of an "occurrence" or an offense which may result in a claim. This requirement applies only when the "occurrence" or offense is known to the following:

        (1) An individual who is the sole owner;

        (2) A partner, if you are a partnership or joint venture;

        (3) An "executive officer" or insurance manager, if you are a corporation;

        (4) A manager, if you are a limited liability company;

        (5) A person or organization having proper temporary custody of your property if you die;

        (6) The legal representative of you if you die; or

        (7) A person (other than an "employee") or an organization while acting as your real estate manager.

        To the extent possible, notice should include:

        (1) How, when and where the "occurrence" or offense took place;

        (2) The names and addresses of any injured persons and witnesses; and

        (3) The nature and location of any injury or damage arising out of the "occurrence" or offense.

2. **The following is added to Subparagraph 2. b. of Duties In The Event Of Occurrence, Offense, Claim, or Suit:**

    The requirement in **2.b.** applies only when the "occurrence" or offense is known to the following:

        (1) An individual who is the sole owner;

 Includes copyrighted material of the Insurance Services Office, Inc., with its permission. Copyright 2020 FCCI Insurance Group.

Insured Copy

Docusign Envelope ID: F1F8D1DD-32F0-4C5B-B53A-EF2FB646498E

(2) A partner or insurance manager, if you are a partnership or joint venture;

(3) An "executive officer" or insurance manager, if you are a corporation;

(4) A manager or insurance manager, if you are a limited liability company;

(5) Your officials, trustees, board members or insurance manager, if you are a not-for-profit organization;

(6) A person or organization having proper temporary custody of your property if you die;

(7) The legal representative of you if you die; or

(8) A person (other than an "employee") or an organization while acting as your real estate manager.

3. The following is added to paragraph 2. Duties in the Event of Occurrence, Offense, Claim Or Suit:

e. If you report an "occurrence" to your workers compensation carrier that develops into a liability claim for which coverage is provided by the Coverage Form, failure to report such an "occurrence" to us at the time of the "occurrence" shall not be deemed a violation of paragraphs a., b., and c. above. However, you shall give written notice of this "occurrence" to us as soon as you become aware that this "occurrence" may be a liability claim rather than, or in addition to, a workers' compensation claim.

4. Paragraph 6. Representations is replaced with the following:

6. Representations

By accepting this policy, you agree:

a. The statements in the Declarations are accurate and complete;

b. Those statements are based upon representations you made to us; and

c. We have issued this policy in reliance upon your representations.

Any error or omission in the description of, or failure to completely describe or disclose any premises, operations or products intended to be covered by the Coverage Form will not invalidate or affect coverage for those premises, operations or products, provided such error or omission or failure to completely describe or disclose premises, operations or products was not intentional.

You must report such error or omission to us as soon as practicable after its discovery. However, this provision does not affect our right to collect additional premium charges or exercise our right of cancellation or nonrenewal.

5. The following is added to paragraph 8. Transfer Of Rights Of Recovery Against Others To Us:

We waive any right of recovery against any person or organization, because of any payment we make under this Coverage Part, to whom the insured has waived its right of recovery in a written contract or agreement. Such waiver by us applies only to the extent that the insured has waived its right of recovery against such person or organization prior to loss.

6. Paragraph 10. Liberalization is added as follows:

10. Liberalization

If we revise this Coverage Form to provide more coverage without additional premium charge, your policy will automatically provide the additional coverage as of the day the revision is effective in the applicable state(s).

 Includes copyrighted material of the Insurance Services Office, Inc., with its permission.
Copyright 2020 FCCI Insurance Group.

Docusign Envelope ID: F1F8D1DD-32F0-4C5B-B53A-EF2FB646498E

THIS ENDORSEMENT CHANGES THE POLICY. PLEASE READ IT CAREFULLY.

PRIMARY AND NONCONTRIBUTORY – OTHER INSURANCE CONDITION

This endorsement modifies insurance provided under the following:

COMMERCIAL GENERAL LIABILITY COVERAGE PART
LIQUOR LIABILITY COVERAGE PART
PRODUCTS/COMPLETED OPERATIONS LIABILITY COVERAGE PART

The following is added to the **Other Insurance** Condition and supersedes any provision to the contrary:

Primary And Noncontributory Insurance

This insurance is primary to and will not seek contribution from any other insurance available to an additional insured under your policy provided that:

(1) The additional insured is a Named Insured under such other insurance; and

(2) You have agreed in writing in a contract or agreement that this insurance would be primary and would not seek contribution from any other insurance available to the additional insured.

 © Insurance Services Office, Inc., 2018

Docusign Envelope ID: F1F8D1DD-32F0-4C5B-B53A-EF2FB646498E

WAIVER OF OUR RIGHT TO RECOVER FROM OTHERS ENDORSEMENT

We have the right to recover our payments from anyone liable for an injury covered by this policy. We will not enforce our right against the person or organization named in the Schedule. (This agreement applies only to the extent that you perform work under a written contract that requires you to obtain this agreement from us.)

This agreement shall not operate directly or indirectly to benefit anyone not named in the Schedule.

Schedule

Any person or organization as required by written contract

This endorsement changes the policy to which it is attached and is effective on the date issued unless otherwise stated.
(The information below is required only when this endorsement is issued subsequent to preparation of the policy.)

Endorsement Effective	7/20/2025	Policy No.	TWC4635580	Endorsement No.	0
Insured	PSI Technologies, Inc.			Premium $	17,659
Insurance Company	Technology Insurance Company, Inc.				

Countersigned by _____

PROCUREMENT DIVISION

Non-Competitive Acquisition Allocation Request Form

Section A

Date 12.4.25

To Victoria Dominguez; VDominguez@coopercity.gov
(Procurement Division Contact; Phone and Email)

From Sussy Richardson;SRichardson@coopercity.gov
(Procurement Liaisons of client departments)

Subject PSI Technologies Inc.
(Contract Number; Title; Term, From - To)

Due Date 12.31.2026

It is the policy of Cooper City to consistently purchase goods and services using full and open competition. The citizens of Cooper City are best served through sound business decisions based on competitive solicitations. Early acquisition planning that includes consultation with Procurement staff can help avoid delays and facilitates effective market research. However, there may be instances when other than full and open competition may be justified. When a client department determines that other than full and open competition is necessary or in the best interest of the City, appropriate justification for such course of action must be submitted to the Procurement Division for approval and execution to waive the competitive bid/proposal process. The provision of this form to a client department by Procurement Division does not constitute a recommendation, nor does it imply that such request will be substantiated by the Procurement Division's independent evaluation or authorized to proceed as a non-competitive acquisition.

Instructions: Complete and return document, with the appropriate attachments, by the due date to: _____

Section B - To Be Completed by Client Department

Please provide the information requested below to support the need and feasibility for waiving the competitive bid/proposal process:

Department:	Utilities - Wastewater Collection		
Project Manager Name:	Steve Blanchard	Project Manager Phone Number:	954-434-5519 ext. 120
Requisition No.:	2025-9140	*Requested Allocation:	$228,750.00
Proposed Supplier/ Vendor:	PSI Technologies Inc.	Requested Contract Term:	12.1.25- 12.31.28
Funding Source:	Various		
Will Federal funds be used to support the requested allocation: Yes ___ No___X		Will grant funds be used to support the requested allocation: Yes___ No_X__	
Previous Contract No.: (if applicable)	_____N/A_____	Previous Contract Value: (if applicable)	_____N/A_____

*Allocations may be proportionally adjusted should there be a change to contract term.

PROCUREMENT DIVISION

Purpose of the Purchase
Please describe the minimum requirements and the benefits of the non-competitive acquisition.

The purpose of this purchase is to engage PSI Technologies to supply pumps, parts, and related services for the following lift station projects:

*Rehabilitation of Lift Stations to improve reliability, extend service life, and ensure compliance with current operational standards.
*Repair and rebuilding of existing lift station pumps.
*Replacement of pumps as needed.

PROCUREMENT DIVISION

Best Interest of the City/Uniqueness of Product

Please provide a detailed description as to why a waiver of formal bidding is in the City's best interest (e.g., product standardization, compatibility, proprietary access, or distributorship, how vendor is uniquely qualified to provide the needed product or service, etc.). Please note that a lack of advance planning is not acceptable justification for a non-competitive acquisition.

Using PSI Technologies is in the best interest of the City due to their specialized expertise, product availability, and proven performance in maintaining and servicing lift station equipment. PSI Technologies is the authorized provider for the specific pumps, parts, and components currently installed in the City's lift stations.

PROCUREMENT DIVISION

Market Research
Please describe the market research findings. This should include a description of other, similar sources or products available in the market, if any, and why these are not acceptable.

Market research was conducted, determining PSI Technologies demonstrated proven experience with municipal wastewater lift stations equipment and maintenance, offering faster parts availability, specialized technical support for pumps lift stations services.

2 pieces, WILO-EMU model FAI0.33E-238-FK17.1-4/16KEX, 10.2 Horsepower, to operate on 3/60/240 volts, 1740RPM, with 40ft. of power, removal of both thermal and moisture cable. Pumps to include stainless steel lifting bail and baseplate's.
2 pieces 4" Dual Rail suspension system to include: base, coupling, gasket, 304SS upper guide rail bracket, and 304SS mounting accessories
1 pc of a J6A SS cable holder
4 pieces 316SS 1-1 /4" Guide Pipe X 20ft long (to be cut by contractor)

PROCUREMENT DIVISION

Proposed Actions
Please describe the actions the department will take to mitigate the present barriers to competition prior to any future acquisitions of this product or service.

To mitigate barriers to competition for future lift station pump acquisitions, the department will continue to monitor the market for alternative products that meet the operational and compatibility requirements of our lift stations.

Department Director Name/Initial
Dincer Akin Ozaydin

Date Approved
12/4/2025

Purchasing Name/Inital
Victoria Dominguez

Date Approved
12/4/2025

Docusign Envelope ID: 04266C84-6B19-86A1-82E5-0C9D676C4334

CITY OF Cooper City
Someplace Special

CITY COMMISSION STAFF REPORT

DEPARTMENT: Utilities

DATE: November 16, 2026

SUBJECT: Motion to Award Single-Source Contracts SIS2026-9 to American Water Chemicals, Inc., SIS2026-11 to Carus LLC, and SIS2026-13 to Badger Meter, Inc., for Fiscal Year 2026–2027 and the Approved Budgeted Amounts for Each Subsequent Fiscal Year Throughout the Respective Contract Terms, Including All Renewals. - **Utilities**

SUBMITTED BY: Signed by: Akin Ozaydin November 6, 2026
88E88ECC7EF74DB...

CITY MANAGER RECOMMENDATION:
The City Manager recommends that the City Commission approve the motion stated above.

BACKGROUND OF ITEM:
The Utilities Department needs American Water Chemicals, Inc., for the purchase of antiscalant chemicals; Carus LLC., for the purchase of a corrosion inhibitor; and Badger Meter, Inc., for the telemetry control units. These products and services have been standardized based on operational performance, equipment compatibility, system reliability, maintenance continuity, and the costs and disruptions associated with changing established systems or providers.

PROCUREMENT:
SIS2026-9, Antiscalant Chemicals - American Water Chemicals, Inc.
The City intends to enter into a Single-Source Agreement with American Water Chemicals, Inc., for the purchase of antiscalant chemicals. The initial contract term is thirty-six (36) months, with two (2) additional one (1)-year renewal options. It is in the City's best interest to waive the competitive procurement process because of American Water Chemicals, Inc.'s specialized expertise, product availability, and proven performance in supporting the City's existing water treatment operations. The proposed product has demonstrated compatibility and effectiveness in the City's current water treatment system, ensuring continuity and consistency in the treatment process.

SIS2026-11, Corrosion Inhibitor Chemicals - Carus LLC
The City intends to enter into a Single-Source Agreement with Carus LLC to purchase a corrosion inhibitor. The initial contract term is thirty-six (36) months, with two (2) additional one (1)-year renewal options. It is in the City's best interest to waive the competitive procurement process

Docusign Envelope ID: 04266C84-6B19-86A1-82E5-0C9D676C4334

because of the proprietary formulation of Carus LLC's product, established product standardization, demonstrated treatment performance, and product reliability. Maintaining use of this product will ensure consistency in the City's water treatment process and support the continued reliability of its potable water operations.

SIS2026-13, Lift Station Telemetry Control Unit Maintenance and Support Services - Badger Meter, Inc.

The City intends to enter into a Single-Source Agreement with Badger Meter, Inc. to purchase the telemetry control units. The initial contract term is thirty-six (36) months, with two (2) additional one (1)-year renewal options. It is in the City's best interest to waive the competitive procurement process given the specialized and proprietary nature of the existing SCADA system and its associated equipment and software. Maintaining support through Badger Meter, Inc. will ensure system compatibility, continuity of service, and reliable operation of the City's lift station telemetry and control infrastructure.

The procurement for these Single Source Contracts is being conducted pursuant to Section 2-258(i) of the City of Cooper City Procurement Code.

FISCAL IMPACT:

Funding for these purchases is provided through the Utilities Department's approved fiscal-year operating budget. The table below lists the applicable vendors, general ledger accounts, budgeted amounts, and requested expenditures. The requested amounts are the portion of the FY2027 Adopted Budget specifically earmarked for this vendor and/or product. The Remaining Amount will be the balance available in these line items for other expenditures.

Vendor	General Ledger Acct. Number	Budgeted Amount	Requested Amount	Remaining Amount
American Water Chemicals, Inc.: Antiscalant	450-911-535310-533 Supplies-Chemicals	$874,900	$63,000	$811,900
Carus LLC: Corrosion Inhibitor	450-911-535310-533 Supplies-Chemicals	$874,900	$52,500	$759,400
Badger Meter, Inc.: Lift Station Telemetry	450-930-534443-535 Maintenance-Lift Stations	$285,000	$35,000	$250,000

ATTACHMENTS:

1. SIS2026-11 Single Source Signed Agreement - Carus
2. SIS2026-11 – Non -Competitive Purchase Request Form
3. SIS2026-09 Single Source Signed Agreement- American Water Chemicals Inc
4. SIS2026-09 – Non -Competitive Purchase Request Form
5. SIS2026-13- Single Source Signed Agreement – Badger Meter, Inc
6. SIS2026-13 – Non -Competitive Purchase Request Form

Sequestering and Corrosion Control
SIS2026-11

THIS IS AN AGREEMENT ("Agreement"), dated _____, by and between:

CITY OF COOPER CITY, a municipal corporation organized and existing under the laws of the State of Florida and whose address is 9090 SW 50th Place, Cooper City, Florida 33328 (hereinafter referred to as the "City"),

and,

Carus LLC., a Foreign Limited Liability Company, organized and existing under the State of Illinois, authorized to do business in the Stat of Florda, having its principal address at 315 5th Street, Peru, IL 61354 (hereinafter referred to as the "CONTRACTOR").

City and CONTRACTOR may each be referred to herein as "party" or collectively as "parties".

WHEREAS, the City desires to enter into an agreement with the CONTRACTOR for the purchase, supply, and delivery of **CARUS 3380 Sequestering and Corrosion Control** for use in the City's water treatment operations.

WHEREAS, the City Code provides authority for exclusions and exceptions to bid and proposal requirements pursuant to Sec. 2-258(b) of the City's Procurement Code; and

WHEREAS, the CITY desires to procure **CARUS 3380 Sequestering and Corrosion Control** from the CONTRACTOR for the CITY, in accordance with the terms and conditions of this Agreement,

NOW, **THEREFORE**, in consideration of the mutual terms and conditions, promises, covenants and payments hereinafter set forth, CITY and CONTRACTOR agree as follows:

ARTICLE 1. PREAMBLE

In order to establish the background, context and form of reference for this Agreement and to generally express the objectives, and intentions of the respective parties herein, the following statements, representations and explanations shall be accepted as predicates for the undertakings and commitments included within the provisions which follow and may be relied upon by the parties as essential elements of the mutual considerations upon which this Agreement is based.

ARTICLE 2. ORDER OF PRECEDENCE

If there is a conflict between or among the provisions of this Agreement, the order of precedence is as follows: 1) Agreement; 2) Appendix A – Scope of Services (including any Attachments thereto); 3) Appendix B – Pricing (including any Attachments thereto).

ARTICLE 3. NATURE OF THE AGREEMENT

CONTRACTOR hereby agrees to provide subcontractors, as more particularly described in the Scope of Services outlined in Appendix A.

Unless otherwise provided for herein, CONTRACTOR shall furnish all services, labor, equipment, and materials necessary and as may be required in the performance of this Agreement, except as otherwise specifically provided for herein, and all work performed under this Agreement shall be done in a professional manner.

CONTRACTOR hereby represents to CITY, with full knowledge that CITY is relying upon these representations when entering into this Agreement with CONTRACTOR, that CONTRACTOR has the professional expertise, experience and manpower to perform the services to be provided by CONTRACTOR pursuant to the terms of this Agreement.

CONTRACTOR shall not utilize the services of any subcontractor without the prior written approval of CITY.

ARTICLE 4. TERM

This Contract shall become effective on the date of execution by both parties and shall remain in effect for a period of thirty-six (36) months thereafter, unless earlier terminated in accordance with the provisions of this Contract. The City reserves the option to renew this Contract for two (2) additional one (1) year term, subject to mutual agreement of the parties and approval by the City, as applicable.

The City may extend this Contract for up to an additional one hundred-eighty (180) calendar days beyond the Agreement period and will notify the CONTRACTOR in writing if the Agreement is extended. This Agreement may be extended beyond the initial one hundred-eighty (180) calendar day extension period by mutual agreement between the City and the CONTRACTOR, upon approval of the City Commission (the "Commission").

ARTICLE 5. NOTICE

Notice hereunder shall be provided in writing by certified mail, return receipt requested, or customarily used overnight transmission with proof of delivery, to the following parties, with mandatory copies, as provided below:

CITY:

a) to the Project Manager

Akin Ozaydin, Utilities Director
City of Cooper City,
9090 S.W. 50th Place
Cooper City, Florida, 33328-4227
Telephone No. (954) 434-4300 X 111
Aozaydin@CooperCity.gov

and,

b) to the Contract Manager

Tyrone White, Procurement Manager
City of Cooper City, Procurement
9090 S.W. 50th Place
Cooper City, Florida 33328-4227
Telephone No. (954) 434-4300 X 268
Purchasing@CooperCity.gov

Copy To: Jacob G. Horowitz, City Attorney
Goren, Cherof, Doody & Ezrol, P.A.
3099 East Commercial Boulevard, Suite 200
Fort Lauderdale, Florida 33308
Telephone No. (954) 771-4500
JHorowitz@gorencherof.com

For CONTRACTOR: **Carus LLC**
Barbie Smith
315 5TH Street
Peru, IL 61354
Telephone: (815) 223-1500
barbie.Smith@caruscorporation.com

ARTICLE 6. PAYMENT FOR GOODS/SERVICES AND AMOUNT OBLIGATED

The CONTRACTOR warrants that it has reviewed the City's requirements and has asked such questions and conducted such other inquiries as the CONTRACTOR deemed necessary to determine the price the CONTRACTOR will charge to provide the Goods/Services to be performed under this Contract. The compensation for all Goods/Services performed under this Contract, including all costs associated with such Work, shall be paid in accordance with Appendix B. The City shall have no obligation to pay the CONTRACTOR any additional sum in excess of this amount, except for a change and/or modification to the Contract, which is approved and executed in writing by the City and the CONTRACTOR.

All Work undertaken by the CONTRACTOR before City's approval of this Contract or after the expiration of this contract shall be at the CONTRACTOR'S risk and expense.

With respect to travel costs and travel-related expenses, the CONTRACTOR agrees to adhere to Section 112.061 of the Florida Statutes as they pertain to out-of-pocket expenses, including employee lodging, transportation, per diem, and all miscellaneous costs and fees. The City shall not be liable for any such expenses that have not been approved in advance, in writing, by the City.

ARTICLE 7. COMPENSATION AND METHOD OF PAYMENT

The CONTRACTOR may bill the City periodically, but not more than once per month, upon invoices certified by the CONTRACTOR pursuant to Appendix B. All invoices shall be taken from the books of account kept by the CONTRACTOR, shall be supported by copies of payroll distribution, receipt bills or

other documents reasonably required by the City, shall show the City's contract number, and shall have a unique invoice number assigned by the CONTRACTOR. In accordance with Section 218.74 of the Florida Statutes, the time at which payment shall be due from the City shall be forty-five (45) calendar days from receipt of a proper invoice.

Invoices and associated back-up documentation shall be submitted electronically or in hard copy format by the CONTRACTOR to the City to: AccountsPayable@coopercity.gov. The City may at any time designate a different email address, address or contact person by giving written notice to the CONTRACTOR.

ARTICLE 8. CHANGES TO SCOPE OF WORK/ADDITION OR DELETION OF WORK

The CITY may add, delete, increase, decrease, or otherwise modify the Scope of Work, described in **Appendix "A"** of this Agreement. These changes may affect the monthly compensation accordingly. Such additions, deletions, increases, decreases, changes or additional services must be in accordance with the provisions of the Code of Ordinances of the CITY and must be approved via a contract amendment, executed by the parties hereto, with the same formality, equality and dignity herewith prior to any deviation from the terms of this Agreement, including the initiation of any additional or extra work.

In no event will the CONTRACTOR be compensated for any work which has not been described in a separate written agreement executed by the parties hereto.

ARTICLE 9. INDEMNIFICATION

CONTRACTOR shall indemnify and save harmless and defend the CITY, its trustees, elected and appointed officials, agents, servants and employees from and against any and all claims, demands, or causes of action of whatsoever kind or nature sustained by the CITY or any third party arising out of, or by reason of, or resulting from acts, error, omission, or negligent act of CONTRACTOR, its agents, servants or employees in the performance under this Agreement, for all costs, losses and expenses, including but not limited to, damages to persons or third party property, judgments and attorneys' fees arising out of or in connection with the performance by CONTRACTOR pursuant to this Agreement.

CONTRACTOR shall indemnify CITY for all loss, damage, expense or liability including, without limitation, court costs and attorneys' fees that may result by reason of any infringement or claim of infringement of any patent, trademark, copyright, trade secret or other proprietary right due to services furnished pursuant to this Agreement. CONTRACTOR will defend and/or settle at its own expense any action brought against the CITY to the extent that it is based on a claim that products or services furnished to CITY by CONTRACTOR pursuant to this Agreement, or if any portion of the services or goods furnished in the performance of the service becomes unusable as a result of any such infringement or claim.

CONTRACTOR'S aggregate liability shall not exceed the proceeds of insurance required to be placed pursuant to this Agreement plus the compensation received by CONTRACTOR, or extend to any claims brought subsequent to the expiration of warranty period outlined above. The CITY's rights and remedies and CONTRACTOR's liabilities as set forth in this Agreement, are exclusive, and the CITY hereby releases

CONTRACTOR from all further or subsequent liability, whether based in contract or tort and irrespective of fault, negligence, or strict liability.

The parties recognize that various provisions of this Agreement, including but not necessarily limited to this Section, provide for indemnification by the CONTRACTOR and that Florida Statutes §725.06 requires a specific consideration be given therefor. The parties therefore agree that the sum of **Ten Dollars and 00/100 ($10.00)**, receipt of which is hereby acknowledged, is the specific consideration for such indemnities, and the providing of such indemnities is deemed to be part of the specifications with respect to the services to be provided by CONTRACTOR. Furthermore, the parties understand and agree that the covenants and representations relating to this indemnification provision shall serve the term of this Agreement and continue in full force and effect as to the party's responsibility to indemnify.

ARTICLE 10. INSURANCE

Where the CONTRACTOR is required to enter or go onto the City of Cooper City property (including any property which is owned or leased by the City or upon which the City has a license, easement or right-of-way) to deliver materials or perform work or services as a result of an award, the successful CONTRACTOR shall assume the full duty, obligation and expense of obtaining all necessary licenses, permits and insurance and assure all work complies with all applicable Broward County and City of Cooper City building requirements and the Florida Building Code. The CONTRACTOR shall be liable for any damages or loss to the City occasioned by negligence of the CONTRACTOR or any person the CONTRACTOR has designated in the completion of this contract.

The CONTRACTOR shall indemnify and hold harmless the CITY and its officers, employees, agents and instrumentalities from any and all liability, losses or damages, including attorneys' fees and costs of defense, which the CITY or its officers, employees, agents or instrumentalities may incur as a result of claims, demands, suits, causes of actions or proceedings of any kind or nature arising out of, relating to or resulting from the performance of this Agreement by the CONTRACTOR or its employees, agents, servants, partners principals or subcontractor. The CONTRACTOR shall pay all claims and losses in connection therewith and shall investigate and defend all claims, suits or actions of any kind or nature in the name of the CITY, where applicable, including appellate proceedings, and shall pay all costs, judgments, and attorney's fees which may issue thereon. The CONTRACTOR expressly understands and agrees that any insurance protection required by this Agreement or otherwise provided by the CONTRACTOR shall in no way limit the responsibility to indemnify, keep and save harmless and defend the CITY or its officers, employees, agents and instrumentalities as herein provided.

CONTRACTOR shall not commence work under this Agreement until it has obtained all insurance required under this paragraph and such insurance has been approved by the Risk Manager of the CITY nor shall the CONTRACTOR allow any subcontractor to commence work on his subcontractor until all similar such insurance required of the subcontractor has been obtained and similarly approved.

Certificates of Insurance, reflecting evidence of the required insurance, shall be filed with the City's Risk Manager prior to the commencement of this Agreement. Policies shall be issued by companies authorized to

do business under the laws of the State of Florida. The insurance company shall be rated no less than "A" as to management, and no less than "Class VI" as to financial strength according to the latest edition of Best's Insurance Guide published by A.M. Best Company.

Policies shall be endorsed to provide the CITY with notice of cancellation or the CONTRACTOR shall obtain written agreement from its Agent to provide the CITY with 30-day notice of cancellation.

Insurance shall be in force until all obligations required to be fulfilled under the terms of the Agreement are satisfactorily completed as evidenced by the formal acceptance by the CITY. In the event the insurance certificate provided indicates that the insurance shall terminate and lapse during the period of this Agreement, then in that event, the CONTRACTOR shall furnish, as soon as reasonably practicable, a renewed certificate of insurance as proof that equal and like coverage for the balance of the period of the Agreement and extension thereunder is in effect. The CONTRACTOR shall not commence nor continue to provide any services pursuant to this Agreement unless all required insurance remains in full force and effect. CONTRACTOR shall be liable to CITY for any lapses in service resulting from a gap in insurance coverage.

Prior to the commencement of the project, CONTRACTOR shall provide the City with a certificate of liability insurance and a copy of the additional insured endorsement naming the City of Cooper City its employees, directors, officers, agents, independent CONTRACTORs, successors and assigns, and other authorized representatives as additional insured on a primary and non- contributory basis to the extent of the contractual obligation assumed by the CONTRACTOR. Additionally, the CONTRACTOR shall provide the City with a copy of the certificates of insurance and a copy of the additional insured endorsement reflecting the same insurance coverage for all subcontractors utilized by CONTRACTOR.

The City shall be granted a Waiver of Subrogation on the CONTRACTOR's Workers' Compensation and General Liability insurance policy and affirmed on the Certificate of Liability Insurance and a Waiver of Subrogation Endorsement. The CONTRACTOR waives, and the CONTRACTOR shall ensure that the CONTRACTOR's insurance carrier waives, all subrogation rights against the City, its officials, employees, agents and volunteers for all losses or damages.

10.1.1 REQUIRED INSURANCE

10.1.1.1 Comprehensive General Liability Insurance written on an occurrence basis including, but not limited to: coverage for bodily injury and property damage, personal & advertising

injury, products & completed operations, and contractual liability. Coverage must be written on an occurrence basis, with limits of liability no less than:

1. Each Occurrence Limit - $1,000,000
2. Fire Damage Limit (Damage to rented premises) - $100,000
3. Personal & Advertising Injury Limit - $1,000,000
4. General Aggregate Limit - $2,000,000
5. Products & Completed Operations Aggregate Limit - $3,000,000

Products & Completed Operations Coverage shall be maintained for two (2) years after the final payment under this contract.

The City of Cooper City must be shown as an additional insured with respect to this coverage.

10.1.1.2 Worker's Compensation and Employers Liability Insurance covering all employees, and/or volunteers of the CONTRACTOR engaged in the performance of the scope of work associated with this Agreement. In the case any work is sublet, the CONTRACTOR shall require the subcontractor similarly to provide Workers Compensation Insurance for all the latter's employees unless such employees are covered by the protection afforded by the CONTRACTOR. Coverage for the CONTRACTOR and his subcontractor shall be in accordance with applicable state and/or federal laws that may apply to Workers' Compensation Insurance with limits of liability no less than:

1.	Workers' Compensation:	Coverage A	Statutory
2.	Employers Liability:	Coverage B	$500,000 Each Accident
			$500,000 Disease – Policy Limit
			$500,000 Disease – Each Employee

10.1.1.3 Comprehensive Auto Liability Insurance covering all owned, non-owned and hired vehicles used in connection with the performance of work under this Agreement, with a combined single limit of liability for bodily injury and property damage no less than:

1. Any Auto (Symbol 1)
   Combined Single Limit (Each Accident) - $1,000,000
2. Hired Autos (Symbol 8)
   Combined Single Limit (Each Accident) - $1,000,000
3. Non-Owned Autos (Symbol 9)
   Combined Single Limit (Each Accident) - $1,000,000

10.1.1.4 Professional Liability/Errors & Omissions Insurance, when applicable, with a limit of liability no less than $1,000,000 per wrongful act. This coverage shall be maintained for a period of no less than two (2) years after final payment of the contract.

10.1.1.5 Sexual Abuse may not be excluded from any policy

10.1.2 REQUIRED INSURANCE ENDORSEMENTS

1. The City of Cooper City shall be named as an Additional Insured on each of the General Liability polices required herein
2. Waiver of all Rights of Subrogation against the CITY
3. 30-Day Notice of Cancellation or Non-Renewal to the CITY
4. CONTRACTORs' policies shall be Primary & Non-Contributory
5. All policies shall contain a "severability of interest" or "cross liability" liability clause without obligation for premium payment of the CITY
6. The City of Cooper City shall be named as a Loss Payee on all Property and/or Inland Marine Policies as their interest may appear.

CONTRACTOR shall name the CITY, as an additional insured on each of the General Liability policies required herein and shall hold the CITY, its agents, officers and employees harmless on account of claims for damages to persons, property or premises arising out of the services provided hereunder. Any insurance required of the CONTRACTOR pursuant to this Agreement must also be required by any subcontractor in the same limits and with all requirements as provided herein, including naming the CITY as an additional insured, in any work is subcontracted unless such subcontractor is covered by the protection afforded by the CONTRACTOR and provided proof of such coverage is provided to CITY. The CONTRACTOR and any subcontractors shall maintain such policies during the term of this Agreement. CONTRACTOR shall agree to waive all rights of subrogation against the City, members of the City Commission, boards, commissions and committees, officers, agents, employees and volunteers for losses arising from activities and operations of CONTRACTOR in the performance of its obligations under this agreement.

The CITY reserves the right to require any other additional types of insurance coverage and/or higher limits of liability it deems necessary based on the nature of work being performed under this Contract.

ARTICLE 11. INDEPENDENT CONTRACTOR

This Agreement does not create an employee/employer relationship between the parties. It is the intent of the parties that the CONTRACTOR is an independent CONTRACTOR under this Agreement and not the CITY's employee for all purposes, including but not limited to, the application of the Fair Labor Standards Act minimum wage and overtime payments, Federal Insurance Contribution Act, the Social Security Act, the Federal Unemployment Tax Act, the provisions of the Internal Revenue Code, the State Workers' Compensation Act, and the State unemployment insurance law. The CONTRACTOR shall retain sole and absolute discretion in the judgment of the manner and means of carrying out CONTRACTOR's activities and responsibilities hereunder provided, further that administrative procedures applicable to services rendered under this Agreement shall be those of CONTRACTOR, which policies of CONTRACTOR shall not conflict with CITY, State, H.U.D., or United States policies, rules or regulations relating to the use of CONTRACTOR's Funds provided for herein. The CONTRACTOR agrees that it is a separate and independent enterprise from the CITY, that it has full opportunity to find other business, that it has made its own investment in its business, and that it will utilize a high level of skill necessary to perform the work. This Agreement shall not be construed as creating any joint employment relationship between the CONTRACTOR

and the CITY and the CITY will not be liable for any obligation incurred by CONTRACTOR, including but not limited to unpaid minimum wages and/or overtime premiums.

ARTICLE 12. PUBLIC RECORDS

A. Public Records: CONTRACTOR shall comply with The Florida Public Records Act as follows:

1. Keep and maintain public records in the CONTRACTOR's possession or control in connection with the CONTRACTOR's performance under this Agreement that ordinarily and necessarily would be required by the City in order to perform the service.

2. Upon request by City's records custodian, provide City with a copy of requested records or allow the records to be inspected or copied within a reasonable time at a cost that does not exceed the cost provided in Chapter 119, Florida Statutes, or as otherwise provided by law.

3. Ensure that public records that are exempt or confidential and exempt from public records disclosure requirements are not disclosed except as authorized by law for the duration of this Agreement.

4. Upon completion of this Agreement or in the event of termination of this Agreement by either party, any and all public records relating to this Agreement in the possession of CONTRACTOR shall be delivered by CONTRACTOR to City, at no cost to City, within seven days. All records stored electronically by CONTRACTOR shall be delivered to CITY in a format that is compatible with City's information technology systems. Once the public records have been delivered to City upon completion or termination of this Agreement, CONTRACTOR shall destroy any and all duplicate public records that are exempt or confidential and exempt from public record disclosure requirements.

5. CONTRACTOR's failure or refusal to comply with the provisions of this Section shall result in the immediate termination of this Agreement by the City.

IF CONTRACTOR HAS QUESTIONS REGARDING THE APPLICATION OF CHAPTER 119, FLORIDA STATUTES, TO CONTRACTOR'S DUTY TO PROVIDE PUBLIC RECORDS RELATING TO THIS AGREEMENT, CONTACT THE CUSTODIAN OF PUBLIC RECORDS AT (954) 434-4300, PRR@COOPERCITY.GOV, OR BY MAIL: CITY OF COOPER CITY – CITY CLERK'S OFFICE, 9090 SW 50TH PLACE, COOPER CITY, FL 33328.

ARTICLE 13. SCRUTINIZED COMPANIES

A. CONTRACTOR certifies that it and its subcontractors are not on the Scrutinized Companies that Boycott Israel List. Pursuant to Section 287.135, F.S., the City may immediately terminate this Agreement at its sole option if the CONTRACTOR or its subcontractors are found to have submitted a false certification; or if the CONTRACTOR, or its subcontractors are placed on the Scrutinized Companies that Boycott Israel List or is engaged in the boycott of Israel during the term of the Agreement.

B. If this Agreement is for more than one million dollars, the CONTRACTOR certifies that it and its subcontractors are also not on the Scrutinized Companies with Activities in Sudan, Scrutinized Companies with Activities in the Iran Petroleum Energy Sector List, or engaged with business operations in Cuba or Syria as identified in Section 287.135, F.S. Pursuant to Section 287.135, F.S., the City may immediately terminate this Agreement at its sole option if the CONTRACTOR, its affiliates, or its subcontractors are found to have submitted a false certification; or if the CONTRACTOR, its affiliates, or its subcontractors are placed on the Scrutinized Companies with Activities in Sudan List, or Scrutinized Companies with Activities in the Iran Petroleum Energy Sector List, or engaged with business operations in Cuba or Syria during the term of the Agreement.

C. The CONTRACTOR agrees to observe the above requirements for applicable subcontracts entered into for the performance of work under this Agreement.

D. As provided in Subsection 287.135(8), F.S., if federal law ceases to authorize the above-stated contracting prohibitions, then they shall become inoperative.

ARTICLE 14. ASSIGNMENT

This Agreement, and any interests herein, shall not be assigned, transferred or otherwise encumbered, under any circumstances, by CONTRACTOR without the prior written consent of CITY, except in connection with a merger, acquisition, or sale of all or substantially all of a CONTRACTOR's assets or voting securities. In the event that CONTRACTOR does undergo a merger, acquisition, or sale of all or substantially all of its assets or voting securities, CONTRACTOR agrees to ensure that any successor entity assumes the obligations of this Agreement. However, this Agreement shall run to the benefit of CITY and its successors and assigns.

It is further agreed that no modification, amendment, or alteration in the terms or conditions contained herein shall be effective unless contained in a written document executed with the same formality and of equal dignity herewith.

ARTICLE 15. SEVERABILITY

This Agreement sets forth the entire agreement between CONTRACTOR and City with respect to the subject matter of this Agreement. This Agreement supersedes all prior and contemporaneous negotiations, understandings and agreements, written or oral, between the parties. This Agreement may not be modified except by the parties' mutual agreement set forth in writing and signed by the parties.

ARTICLE 16. GOVERNING LAW/VENUE

This Agreement shall be governed by and construed in accordance with the laws of the State of Florida. Venue for any dispute under this Agreement shall be an appropriate court of competent jurisdiction in Broward County, Florida.

ARTICLE 17. E-VERIFY

Pursuant to Section 448.095, Florida Statutes, effective January 1, 2021, CONTRACTOR's, shall register with and use the E-verify system in order to verify the work authorization status of all newly hired employees. CONTRACTOR shall register for and utilize the U.S. Department of Homeland Security's E-Verify System to verify the employment eligibility of:

A. All persons employed by a CONTRACTOR to perform employment duties within Florida during the term of the contract; and

B. All persons (including subvendors/subconsultants/subcontractors) assigned by CONTRACTOR to perform work pursuant to the contract with the City of Cooper City. The CONTRACTOR acknowledges and agrees that registration and use of the U.S. Department of Homeland Security's E-Verify System during the term of the contract is a condition of the contract with the City of Cooper City; and

C. The CONTRACTOR shall comply with the provisions of Section 448.095, Fla. Stat., "Employment Eligibility," as amended from time to time. This includes, but is not limited to registration and utilization of the E-Verify System to verify the work authorization status of all newly hired employees. CONTRACTOR shall also require all subcontractors to provide an affidavit attesting that the subcontractors does not employ, contract with, or subcontract with, an unauthorized alien. The CONTRACTOR shall maintain a copy of such affidavit for the duration of the contract. Failure to comply will lead to termination of this Contract, or if a subcontractors knowingly violates the statute, the subcontract must be terminated immediately. Any challenge to termination under this provision must be filed in the Circuit Court no later than twenty (20) calendar days after the date of termination. Termination of this Contract under this Section is not a breach of contract and may not be considered as such. If this contract is terminated for a violation of the statute by the CONTRACTOR, the CONTRACTOR may not be awarded a public contract for a period of one (1) year after the date of termination.

ARTICLE 18. CONTRIBUTIONS PROHIBITED

Pursuant to Section 2-26 of Cooper City Code, no lobbyist, or vendor shall give a campaign contribution, directly or indirectly, to a candidate for the office of Mayor or Commissioner. No candidate for Mayor or Commissioner, or member of the City Commission shall, directly or indirectly, solicit, accept or deposit into such candidate's campaign account any campaign contribution from a lobbyist, or vendor.

ARTICLE 19. TERMINATION FOR CONVENIENCE

The City, at its sole discretion, reserves the right to terminate this Contract for convenience (without cause) upon providing a thirty (30) day written notice to the CONTRACTOR. Termination for convenience is effective on the termination date stated in the written notice provided by the City. Upon receipt of such notice, the CONTRACTOR shall not incur any additional costs under the Contract. The City shall only be liable for reasonable costs incurred by the CONTRACTOR prior to notice of termination. The City shall be the sole judge of "reasonable costs."

ARTICLE 20. TERMINATION FOR CAUSE

The City reserves the right to terminate this Contract, in part or in whole, or place the CONTRACTOR on probation, or to avail itself of all other remedies available at law and equity, inclusive injunctive relief and specific performance, in the event the CONTRACTOR fails to perform in accordance with the terms and conditions stated herein. Following breach of the Contract by the CONTRACTOR, the City shall provide written notice specifying the breach to the CONTRACTOR and advising the CONTRACTOR that the breach must be cured immediately, or this Contract may be terminated by the City. The City further reserves the right to suspend or debar the CONTRACTOR in accordance with the Sec. 2-266 of Cooper City Procurement Code, resolutions and/or other governing legislation. The CONTRACTOR will be notified by letter of the City's intent to terminate if, following the initial notice of breach, the CONTRACTOR fails to timely or adequately, and to the satisfaction of the City, cure said breach. In the event of termination for default, the City may procure the required goods and/or services from any source and use any method deemed in its best interest. All re-procurement costs shall be borne by the terminated CONTRACTOR. The CONTRACTOR shall be responsible for all other direct damages incurred by the City arising out of the breach.

ARTICLE 21. AUDITS – ACCESS TO RECORDS

The City, through its duly authorized representatives and governmental agencies, shall have access to and the right to examine and reproduce any of the Awarded Bidder's books, documents, papers and records and of its subcontractors and Suppliers which apply to all matters of the City for a minimum of three years after the expiration of this Contract and any extension thereof. Such records shall subsequently conform to Generally Accepted Accounting Principles requirements, as applicable, and shall only address those transactions related to this Contract.

CONTRACTOR will grant access to the Commission Auditor to all financial and performance-related records, property, and equipment purchased in whole or in part with government funds. CONTRACTOR agrees to maintain an accounting system that provides accountancy records that are supported with adequate documentation and procedures for determining the allowability and allocability of costs.

ARTICLE 22. NO CONTINGENT FEES

CONTRACTOR warrants that it has not employed or retained any company or person, other than a bona fide employee working solely for CONTRACTOR to solicit or secure this Agreement, and that it has not paid or agreed to pay any person, company, corporation, individual or firm, other than a bona fide

employee working solely for CONTRACTOR any fee, commission, percentage, gift, or other consideration contingent upon or resulting from the award or making of this Agreement. For the breach or violation of this provision, CITY shall have the right to terminate the Agreement without liability at its discretion, to deduct from the contract price, or otherwise recover the full amount of such fee, commission, percentage, gift or consideration.

ARTICLE 23. BINDING AUTHORITY

Each person signing this Agreement on behalf of either party individually warrants that he or she has full legal power to execute this Agreement on behalf of the party for whom he or she is signing, and to bind and obligate such party with respect to all provisions contained in this Agreement.

ARTICLE 24. HEADINGS

Headings herein are for convenience of reference only and shall not be considered on any interpretation of this Agreement.

ARTICLE 25. SEVERABILITY

If any provision of this Agreement or application thereof to any person or situation shall to any extent, be held invalid or unenforceable, the remainder of this Agreement, and the application of such provisions to persons or situations other than those as to which it shall have been held invalid or unenforceable shall not be affected thereby, and shall continue in full force and effect, and be enforced to the fullest extent permitted by law.

ARTICLE 26. EXTENT OF AGREEMENT

This Agreement represents the entire and integrated agreement between the CITY and the CONTRACTOR and supersedes all prior negotiations, representations or agreements, either written or oral. CONTRACTOR will grant access to the Commission Auditor to all financial and performance-related records, property, and equipment purchased in whole or in part with government funds. CONTRACTOR agrees to maintain an accounting system that provides accountancy records that are supported with adequate documentation and procedures for determining the allowability and allocability of costs.

ARTICLE 27. APPENDICES

Each Appendix referred to in this Agreement forms an essential part of this Agreement. The appendices if not physically attached should be treated as part of this and are incorporated herein by reference.

ARTICLE 28. LEGAL REPRESENTATION

This Agreement may be executed in multiple originals or counterparts, each of which shall be deemed to be an original and together shall constitute one and the same agreement. Execution and delivery of this Agreement by the Parties shall be legally binding, valid and effective upon delivery of the executed documents to the other party through facsimile transmission, email, or other electronic delivery.

ARTICLE 29. COUNTERPARTS AND EXECUTION

This Agreement may be executed in multiple originals or counterparts, each of which shall be deemed to be an original and together shall constitute one and the same agreement. Execution and delivery of this Agreement by the Parties shall be legally binding, valid and effective upon delivery of the executed documents to the other party through facsimile transmission, email, or other electronic delivery.

ARTICLE 30. REMEDIES IN THE EVENT OF DEFAULT

If an Event of Default occurs, whether or not the City elects to terminate this Agreement as a result thereof, the Contractor shall be liable for all damages resulting from the default, irrespective of whether the City elects to terminate the Agreement, including but not limited to:

a) lost revenues;
b) the difference between the cost associated with procuring Services hereunder and the amount actually expended by the City for re-procurement of Services, including procurement and administrative costs; and
c) such other direct damages.

The Contractor shall also remain liable for any liabilities and claims related to the Contractor's default. The City may also bring any suit or proceeding for specific performance or for an injunction.

ARTICLE 31. PATENT AND COPYRIGHT INDEMNIFICATION

a) The Contractor shall not infringe on any copyrights, trademarks, service marks, trade secrets, patent rights, other intellectual property rights or any other third-party proprietary rights in the performance of the Work.

b) The Contractor warrants that all Deliverables furnished hereunder, including but not limited to equipment, programs, documentation, software, analyses, applications, methods, ways, processes, and the like, do not infringe upon or violate any copyrights, trademarks, service marks, trade secrets, patent rights, other intellectual property rights or any other third party proprietary rights.

c) The Contractor shall be liable and responsible for any and all claims made against the City for infringement of patents, copyrights, service marks, trade secrets or any other third party proprietary rights, by the use or supplying of any programs, documentation, software, analyses, applications, methods, ways, processes, and the like, in the course of performance or completion of, or in any way connected with, the Work, or the City's continued use of the Deliverables furnished hereunder. Accordingly, the Contractor at its own expense, including the payment of attorney's fees, shall indemnify, and hold harmless the City and defend any action brought against the City with respect to any claim, demand, cause of action, debt, or liability.

d) In the event any Deliverable or anything provided to the City hereunder, or portion thereof is held to constitute an infringement and its use is or may be enjoined, the Contractor shall have the

obligation to, at the City's option to (i) modify, or require that the applicable Subcontractor or supplier modify, the alleged infringing item(s) at its own expense, without impairing in any respect the functionality or performance of the item(s), or (ii) procure for the City, at the Contractor's expense, the rights provided under this Agreement to use the item(s).

e) The Contractor shall be solely responsible for determining and informing the City whether a prospective supplier or Subcontractor is a party to any litigation involving patent or copyright infringement, service mark, trademark, violation, or proprietary rights claims or is subject to any injunction which may prohibit it from providing any Deliverable hereunder. The Contractor shall enter into agreements with all suppliers and Subcontractors at the Contractor's own risk. The City may reject any Deliverable that it believes to be the subject of any such litigation or injunction, or if, in the City's judgment, use thereof would delay the Work or be unlawful.

ARTICLE 32. CONFIDENTIALITY

a) All Developed Works and other materials, data, transactions of all forms, financial information, documentation, inventions, designs and methods obtained from the City in connection with the Services performed under this Agreement, made or developed by the Contractor or its Subcontractors in the course of the performance of such Services, or the results of such Services, or for which the City holds the proprietary rights, constitute Confidential Information and may not, without the prior written consent of the City, be used by the Contractor or its employees, agents, Subcontractors or suppliers for any purpose other than for the benefit of the City, unless required by law. In addition to the foregoing, all City employee information and City financial information shall be considered Confidential Information and shall be subject to all the requirements stated herein. Neither the Contractor nor its employees, agents, Subcontractors, or suppliers may sell, transfer, publish, disclose, display, license or otherwise make available to others any part of such Confidential Information without the prior written consent of the City. Additionally, the Contractor expressly agrees to be bound by and to defend, indemnify and hold harmless the City, and their officers and employees from the breach of any federal, state, or local law in regard to the privacy of individuals.

b) The Contractor shall advise each of its employees, agents, Subcontractors, and suppliers who may be exposed to such Confidential Information of their obligation to keep such information confidential and shall promptly advise the City in writing if it learns of any unauthorized use or disclosure of the Confidential Information by any of its employees or agents, or Subcontractor's or supplier's employees, present or former. In addition, the Contractor agrees to cooperate fully and provide any assistance necessary to ensure the confidentiality of the Confidential Information.

c) In the event of a breach of this Article damages may not be an adequate remedy and the City shall be entitled to injunctive relief to restrain any such breach or threatened breach. Unless otherwise requested by the City, upon the completion of the Services performed hereunder, the Contractor shall immediately turn over to the City all such Confidential Information existing in tangible form, and no copies thereof shall be retained by the Contractor or its employees, agents, Subcontractors, or

suppliers without the prior written consent of the City. A certificate evidencing compliance with this provision and signed by an officer of the Contractor shall accompany such materials.

ARTICLE 33. PROPRIETARY INFORMATION

As a municipal corporation of the State of Florida, City of Cooper City is subject to the stipulations of the public records laws of the State of Florida (the "Public Records Law").

The Contractor acknowledges that all computer software in the City's possession may constitute or contain information or materials which the City has agreed to protect as proprietary information from disclosure or unauthorized use and may also constitute or contain information or materials which the City has developed at its own expense, the disclosure of which could harm the City's proprietary interest therein.

During the term of the Contract, the Contractor will not use directly or indirectly for itself or for others, or publish or disclose to any third party, or remove from the City's property, any computer programs, data compilations, or other software which the City has developed, has used, or is using, is holding for use, or which are otherwise in the possession of the City (the "Computer Software"). All third-party license agreements must also be honored by the Contractor and its employees, except as authorized by the City and, if the Computer Software has been leased or purchased by the City, all hired party license agreements must also be honored by the contractors' employees with the approval of the lessor or Contractors thereof. This includes mainframe, minis, telecommunications, personal computers, and all information technology software.

The Contractor will report to the City any information discovered or which is disclosed to the Contractor which may relate to the improper use, publication, disclosure, or removal from the City's property of any information technology software and hardware and will take such steps as are within the Contractor's authority to prevent improper use, disclosure, or removal.

ARTICLE 34. PROPRIETARY RIGHTS

a) The Contractor hereby acknowledges and agrees that the City retains all rights, title and interests in and to all materials, data, documentation and copies thereof furnished by the City to the Contractor hereunder or furnished by the Contractor to the City or created by the Contractor for delivery to the City, even if unfinished or in process, as a result of the goods or services the Contractor performs in connection with this Agreement, including all copyright and other proprietary rights therein, which the Contractor as well as its employees, agents, Subcontractors and suppliers may use only in connection with the performance of Services under this Agreement. The Contractor shall not, without the prior written consent of the City, use such documentation on any other project in which the Contractor or its employees, agents, Subcontractors, or suppliers are or may become engaged. Submission or distribution by the Contractor to meet official regulatory requirements or for other purposes in connection with the goods or services under this Agreement shall not be construed as publication in derogation of the City's copyrights or other proprietary rights.

b) All Developed Works shall become the property of the City.

c) Accordingly, neither the Contractor nor its employees, agents, Subcontractors, or suppliers shall have any proprietary interest in such Developed Works. The Developed Works may not be utilized, reproduced, or distributed by or on behalf of the Contractor, or any employee, agent, Subcontractor or supplier thereof, without the prior written consent of the City, except as required for the Contractor's performance hereunder.

d) Except as otherwise provided in subsections a, b, and c above, or elsewhere herein, the Contractor and its Subcontractors and suppliers hereunder shall retain all proprietary rights in and to all Licensed Software provided hereunder, that have not been customized to satisfy the performance criteria set forth in the Scope of Services. Notwithstanding the foregoing, the Contractor hereby grants, and shall require that its Subcontractors and suppliers grant, if the City so desires, a perpetual, irrevocable and unrestricted right and license to use, duplicate, disclose or permit any other person(s) or entity(ies) to use all such Licensed Software and the associated specifications, technical data and other Documentation for the operations of the City or entities controlling, controlled by, under common control with, or affiliated with the City, or organizations which may hereafter be formed by or become affiliated with the City. Such license specifically includes, but is not limited to, the right of the City to use or disclose, in whole or in part, the technical documentation and Licensed Software, including source code provided hereunder, to any person or entity outside the City for such person's or entity's use in furnishing any or all of the Deliverables provided hereunder exclusively for the City or entities controlling, controlled by, under common control with, or affiliated with the City, or organizations which may hereafter be formed by or become affiliated with the City. No such License Software, specifications, data, documentation, or related information shall be deemed to have been given in confidence and any statement or legend to the contrary shall be void and of no effect.

ARTICLE 35. COUNTERPARTS AND EXECUTION

As applicable, Contractor shall comply, subject to applicable professional standards, with the provisions of all applicable federal, state and City orders, statutes, ordinances, rules and regulations which may pertain to the Services required under this Agreement.

The Contractor shall hold all licenses or certifications, obtain and pay for all permits or inspections, and comply with all laws, ordinances, regulations and building code requirements applicable to the work required herein. Damages, penalties, or fines imposed on the City or Contractor for failure to obtain and maintain required licenses, certifications, permits or inspections shall be borne by the Contractor. The Project Manager shall verify the certification(s), license(s), and permit(s) for the Contractor prior to authorizing Work and as needed.

Notwithstanding any other provision of this Agreement, Contractor shall not be required pursuant to this Agreement to take any action or abstain from taking any action if such action or abstention would, in the good faith determination of the Contractor, constitute a violation of any law or regulation to which Contractor is subject, including but not limited to laws and regulations requiring that Contractor conduct its operations in a safe and sound manner.

ARTICLE 36. NONDISCRIMINATION

During the performance of this Contract, Contractor agrees to not discriminate unlawfully against any employee or applicant for employment on the basis of race, color, religion, ancestry, national origin, sex, pregnancy, age, disability, marital status, familial status, sexual orientation, gender identity or gender expression, status as victim of domestic violence, dating violence or stalking, or veteran status, and on housing related contracts the source of income, and will take affirmative action to ensure that employees and applicants are afforded equal employment opportunities without discrimination. Such action shall be taken with reference to, but not limited to recruitment, employment, termination, rates of pay or other forms of compensation, and selection for training or retraining, including apprenticeship and on the job training.

By entering into this Contract, the Contractor attests that it is not in violation of the Americans with Disabilities Act of 1990 (and related Acts). If the Contractor or any owner, subsidiary or other firm affiliated with or related to the Contractor is found by the responsible enforcement agency or the City to be in violation of the Act, such violation shall render this Contract void. This Contract shall be void if the Contractor submits a false affidavit pursuant to this Resolution or the Resolution during the term of this Contract, even if the Contractor was not in violation at the time it submitted its affidavit.

ARTICLE 37. CONFLICT OF INTEREST

The Contractor represents that:

a) No officer, director, employee, agent, or other contractor of the City or a member of the immediate family or household of the aforesaid has directly or indirectly received or been promised any form of benefit, payment, or compensation, whether tangible or intangible, in connection with the award of this Agreement.

b) There are no undisclosed persons or entities interested with the CONTRACTOR in this Agreement. This Agreement is entered into by the Contractor without any connection with any other entity or person making a proposal for the same purpose, and without collusion, fraud or conflict of interest. No elected or appointed officer or official, director, employee, agent, or other contractor of the City, or of the State of Florida (including elected and appointed members of the legislative and executive branches of government), or a member of the immediate family or household of any of the aforesaid:

i. is interested on behalf of or through the Contractor directly or indirectly in any manner whatsoever in the execution or the performance of this Agreement, or in the Services, Deliverables or Work, to which this Agreement relates or in any portion of the revenues; or

ii. is an employee, agent, advisor, or contractor to the CONTRACTOR or to the best of the CONTRACTOR's knowledge any Subcontractor or supplier to the CONTRACTOR.

c) Neither the Contractor nor any officer, director, employee, agency, parent, subsidiary, or affiliate of the Contractor shall have an interest which is in conflict with the Contractor's faithful performance of its obligation under this Agreement; provided that the City, in its sole discretion, may consent in writing to such a relationship, provided the Contractor provides the City with a written notice, in advance, which identifies all the individuals and entities involved and sets forth in detail the nature of the relationship and why it is in the City's best interest to consent to such relationship.

d) The provisions of this Article are supplemental to, not in lieu of, all applicable laws with respect to conflict of interest. In the event there is a difference between the standards applicable under this Agreement and those provided by statute, the stricter standard shall apply.

e) In the event Contractor has no prior knowledge of a conflict of interest as set forth above and acquires information which may indicate that there may be an actual or apparent violation of any of the above, Contractor shall promptly bring such information to the attention of the Project Manager. Contractor shall thereafter cooperate with the City's review and investigation of such information and comply with the instructions Contractor receives from the Project Manager regarding remedying the situation.

ARTICLE 38. PRESS RELEASE OR OTHER PUBLIC COMMUNICATION

Under no circumstances shall the Contractor without the express written consent of the City:

a) Issue or permit to be issued any press release, advertisement or literature of any kind which refers to the City, or the Work being performed hereunder, unless the Contractor first obtains the written approval of the City. Such approval may be withheld if for any reason the City believes that the publication of such information would be harmful to the public interest or is in any way undesirable; and

b) Communicate in any way with any contractor, department, board, agency, commission or other organization or any person whether governmental or private in connection with the Work to be performed hereunder except upon prior written approval and instruction of the City; and

c) Except as may be required by law, the Contractor and its employees, agents, Subcontractors, and suppliers will not represent, directly or indirectly, that any Work, Deliverables or Services provided by the Contractor or such parties has been approved or endorsed by the City.

ARTICLE 39. BANKRUPTCY

The City may terminate this Contract, if, during the term of any contract the Contractor has with the City, the Contractor becomes involved as a debtor in a bankruptcy proceeding, or becomes involved in a reorganization, dissolution, or liquidation proceeding, or if a trustee or receiver is appointed over all or a substantial portion of the property of the Contractor under federal bankruptcy law or any state insolvency law.

ARTICLE 40. SCRUTINIZED COMPANIES -- 287.135 AND 215.473

Contractor certifies that it and any of its affiliates are not scrutinized companies as identified in Section 287.135, F.S. In addition, Contractor agrees to observe the requirements of Section 287.135, F.S., for applicable sub-agreements entered into for the performance of work under this Agreement. Pursuant to Section 287.135, F.S., the City may immediately terminate this Agreement for cause if the Contractor, its affiliates, or its subcontractors are found to have submitted a false certification; or if the Contractor, its affiliates, or its subcontractors are placed on any applicable scrutinized companies list or engaged in prohibited contracting activity during the term of the Agreement. As provided in Subsection 287.135(8), F.S., if federal law ceases to authorize these contracting prohibitions then they shall become inoperative.

ARTICLE 41. KIDNAPPING, CUSTODY OFFENSES, HUMAN TRAFFICKING AND RELATED OFFENSES AFFIDAVIT

By entering into, amending, or renewing this Contract, including, without limitation, a grant agreement or economic incentive program payment agreement (all referred to as the "Contract"), as applicable, the Contractor is obligated to comply with the provisions of Section 787.06, Florida Statutes ("F.S."), "Human Trafficking," as amended, which is deemed as being incorporated by reference in this Contract. All definitions and requirements from Section 787.06, F.S., apply to this Contract.

This compliance includes the Contractor providing an affidavit that it does not use coercion for labor or services. This attestation by the Contractor shall be in the form attached to this Contract as the Kidnapping, Custody Offenses, Human Trafficking and Related Offenses Affidavit (the "Affidavit") and must be executed by the Contractor and provided to the City when entering, amending, or renewing this Contract.

This Contract shall be void if the Contractor submits a false Affidavit pursuant to Section 787.06, F.S., or the Contractor violates Section 787.06, F.S., during the term of this Contract, even if the Contractor was not in violation at the time it submitted its Affidavit.

ARTICLE 42. OWNERSHIP OF DOCUMENTS

Reports, surveys, plans, studies and other data provided in connection with this Agreement are and shall remain the property of CITY whether or not the project for which they are made is completed. City hereby agrees to use CONTRACTOR's work product for its intended purposes.

(REMAINDER INTENTIONALLY LEFT BLANK)

IN WITNESS OF THE FOREGOING, the parties have hereunto set their hands and seals on the dates written below.

CITY OF COOPER CITY

Date:_____

_____
CITY MAYOR

_____
CITY MANAGER

APPROVED AS TO LEGAL FORM
AND SUFFICIENCY BY:

_____
CITY ATTORNEY

_____
CITY CLERK

Carus LLC.

Date:_____

_____
By:

_____
NAME

_____
TITLE

_____
WITNESSED BY:
ADDRESS:

STATE OF _____
COUNTY OF _____

BEFORE ME, an officer duly authorized by law to administer oaths and take acknowledgments, personally appeared_____, as_____of **Carus LLC.**, and acknowledged that he has executed the foregoing instrument for the use and purposes mentioned in it and that the instrument is the act and deed of___, as____of **Carus LLC**, and who is personally known to me or has produced _____as identification.

IN WITNESS WHEREOF, I have set my hand and seal in the State and County aforesaid this _____day of_____,20_____.

_____
NOTARY PUBLIC

_____
Print or Type Name

My Commission Expires: _____

PROCUREMENT DIVISION

Non-Competitive Purchase Request Form

Section A

Date 11/3/2026

To Victoria Dominguez
(Procurement Division Contact; Phone and Email)

From D. Akin Ozaydin
(Procurement Liaisons of client departments)

Subject SingleSource Procurement – Carus LLC
(Contract Number; Title; Term, From - To)

Due Date _____

It is the policy of Cooper City to consistently purchase goods and services using full and open competition. The citizens of Cooper City are best served through sound business decisions based on competitive solicitations. Early acquisition planning that includes consultation with Procurement staff can help avoid delays and facilitates effective market research. However, there may be instances when other than full and open competition may be justified. When a client department determines that other than full and open competition is necessary or in the best interest of the City, appropriate justification for such course of action must be submitted to the Procurement Division for approval and execution to waive the competitive bid/proposal process. The provision of this form to a client department by Procurement Division does not constitute a recommendation, nor does it imply that such request will be substantiated by the Procurement Division's independent evaluation or authorized to proceed as a non-competitive acquisition.

Instructions: Complete and return document, with the appropriate attachments, by the due date to: _____

Section B - To Be Completed by Client Department

Please provide the information requested below to support the need and feasibility for waiving the competitive bid/proposal process:

Department:	Utilities		
Project Manager Name:	Ryan Webster Michael Stanton	Project Manager Phone Number:	Ext. 105 Ext. 115
Requisition No.:		*Requested Allocation:	$52,500
Proposed Supplier/ Vendor:	Carus LLC	Requested Contract Term:	3 years + two 1-year renewals
Funding Source:	GL#450-911-535310-533, Supplies – Chemicals		
Will Federal funds be used to support the requested allocation: Yes ___ No X		Will grant funds be used to support the requested allocation: Yes___ No X	
Previous Contract No.: (if applicable)	N/A	Previous Contract Value: (if applicable)	N/A

*Allocations may be proportionally adjusted should there be a change to contract term.

PROCUREMENT DIVISION

Purpose of the Purchase
Please describe the minimum requirements and the benefits of the non-competitive acquisition.

The Utilities Department requests authorization to continue purchasing corrosion inhibitor from Carus LLC. The chemical is added to treated potable water to stabilize water quality and minimize the leaching of metals from distribution system piping, fittings, and valves.

CARUS 3380 is an established treatment chemical previously tested against competing products and demonstrated to perform satisfactorily in the City's water treatment operations. Continued procurement supports consistent corrosion control, reliable treatment performance, and continuity of potable water service.

The requested acquisition includes the proprietary chemical formulation and access to manufacturer-supported technical services, as needed, including application assistance, water quality analysis, corrosion monitoring, and employee training.

PROCUREMENT DIVISION

Best Interest of the City/Uniqueness of Product

Please provide a detailed description as to why a waiver of formal bidding is in the City's best interest (e.g., product standardization, compatibility, proprietary access, or distributorship, how vendor is uniquely qualified to provide the needed product or service, etc.). Please note that a lack of advance planning is not acceptable justification for a non-competitive acquisition.

Approval of this sole-source procurement is in the City's best interest because CARUS 3380 is a proprietary corrosion control formulation manufactured by Carus LLC and previously evaluated and standardized for use in the City's potable water treatment process.

Carus certifies that CARUS 3380 is a proprietary formulation designed to provide sequestering and corrosion control benefits. The product is manufactured using specific phosphate blends for stability and treatment performance, and the manufacturer identifies the product and production facilities as registered with NSF for drinking water applications.

Staff confirmed that the corrosion inhibitor was tested against competing manufacturers' products before selection and demonstrated satisfactory performance. Continued use maintains consistency with the City's established treatment process and avoids unnecessary operational changes.

Replacing the standardized chemical would require evaluation and testing of alternative formulations to determine their suitability for the City's treatment process. Such changes could involve additional testing, professional resources, operational adjustments, and associated costs without an established benefit to the City.

Carus also provides manufacturer-supported technical assistance, including corrosion control analysis, application guidance, monitoring programs, and employee training.

Accordingly, continued procurement of CARUS 3380 from Carus LLC is justified based on the proprietary formulation, established product standardization, demonstrated treatment performance, and the City's need to maintain reliable potable water operations.

PROCUREMENT DIVISION

Market Research
Please describe the market research findings. This should include a description of other, similar sources or products available in the market, if any, and why these are not acceptable.

The City's previous evaluation, as documented in the January 28, 2025, Commission staff report, established that corrosion control chemicals from competing manufacturers were tested before CARUS 3380 was selected for use at the Water Treatment Plant. The selected product demonstrated satisfactory performance and was subsequently standardized for the City's potable water treatment operations.

Although competing water treatment chemicals are available in the marketplace, the City has not established that an alternative formulation would provide equivalent performance under its existing operating conditions without additional evaluation and testing.

Carus LLC's October 6, 2025, sole-source certification confirms that CARUS 3380 is a proprietary phosphate-based corrosion control formulation manufactured by Carus LLC.

The City's previous procurement analysis also identified that evaluating alternative products could require additional testing, professional resources, and potential process modifications, resulting in additional costs and time.

Based on the documented historical testing, established standardization, and manufacturer's proprietary product certification, continued procurement of CARUS 3380 is recommended to maintain treatment consistency and operational reliability.

PROCUREMENT DIVISION

Proposed Actions
Please describe the actions the department will take to mitigate the present barriers to competition prior to any future acquisitions of this product or service.

The Utilities Department will periodically review the continued suitability and performance of CARUS 3380 as part of its water treatment operations.

Prior to future procurement authorizations, the Department will coordinate with Procurement to confirm the manufacturer's proprietary product status, review pricing and supply conditions, and determine whether technically suitable alternatives warrant further evaluation.

Should viable alternative corrosion control products be identified, the Department will assess the feasibility of conducting comparative testing, including treatment performance, compatibility with existing processes, regulatory requirements, implementation costs, and potential operational impacts.

Any proposed product substitution will be subject to appropriate technical evaluation and approval before implementation to ensure continued potable water quality and reliable treatment operations.

City Manager Name/Initial

Date Approved
11.4.26

Purchasing Name/Initial
Victoria Dominguez

Date Approved
11/6/26

MegaFlux FE
SIS2026-9

THIS IS AN AGREEMENT ("Agreement"), dated _____, by and between:

CITY OF COOPER CITY, a municipal corporation organized and existing under the laws of the State of Florida and whose address is 9090 SW 50th Place, Cooper City, Florida 33328 (hereinafter referred to as the "City"),

and,

American Water Chemicals, Inc., a Florida Corporation, having its principal address at 1802 Corporate Center Lane, Plant City, FL 33563 (hereinafter referred to as the "CONTRACTOR").

City and CONTRACTOR may each be referred to herein as "party" or collectively as "parties".

WHEREAS, the City desires to enter into an agreement with the CONTRACTOR for the purchase, supply, and delivery of **Megaflux FE** membrane treatment chemical for use in the City's water treatment operations.

WHEREAS, the City Code provides authority for exclusions and exceptions to bid and proposal requirements pursuant to Sec. 2-258(b) of the City's Procurement Code; and

WHEREAS, the CITY desires to procure **Megaflux FE** from the CONTRACTOR for the CITY, in accordance with the terms and conditions of this Agreement,

NOW, **THEREFORE**, in consideration of the mutual terms and conditions, promises, covenants and payments hereinafter set forth, CITY and CONTRACTOR agree as follows:

ARTICLE 1. PREAMBLE

In order to establish the background, context and form of reference for this Agreement and to generally express the objectives, and intentions of the respective parties herein, the following statements, representations and explanations shall be accepted as predicates for the undertakings and commitments included within the provisions which follow and may be relied upon by the parties as essential elements of the mutual considerations upon which this Agreement is based.

ARTICLE 2. ORDER OF PRECEDENCE

If there is a conflict between or among the provisions of this Agreement, the order of precedence is as follows: 1) Agreement; 2) Appendix A – Scope of Services (including any Attachments thereto); 3) Appendix B – Pricing (including any Attachments thereto).

ARTICLE 3. NATURE OF THE AGREEMENT

CONTRACTOR hereby agrees to provide subcontractors, as more particularly described in the Scope of Services outlined in Appendix A.

Unless otherwise provided for herein, CONTRACTOR shall furnish all services, labor, equipment, and materials necessary and as may be required in the performance of this Agreement, except as otherwise specifically provided for herein, and all work performed under this Agreement shall be done in a professional manner.

CONTRACTOR hereby represents to CITY, with full knowledge that CITY is relying upon these representations when entering into this Agreement with CONTRACTOR, that CONTRACTOR has the professional expertise, experience and manpower to perform the services to be provided by CONTRACTOR pursuant to the terms of this Agreement.

CONTRACTOR shall not utilize the services of any subcontractor without the prior written approval of CITY.

ARTICLE 4. TERM

This Contract shall become effective on the date of execution by both parties and shall remain in effect for a period of thirty-six (36) months thereafter, unless earlier terminated in accordance with the provisions of this Contract. The City reserves the option to renew this Contract for one (2) additional one (1) year term, subject to mutual agreement of the parties and approval by the City, as applicable.

The City may extend this Contract for up to an additional one hundred-eighty (180) calendar days beyond the Agreement period and will notify the CONTRACTOR in writing if the Agreement is extended. This Agreement may be extended beyond the initial one hundred-eighty (180) calendar day extension period by mutual agreement between the City and the CONTRACTOR, upon approval of the City Commission (the "Commission").

ARTICLE 5. NOTICE

Notice hereunder shall be provided in writing by certified mail, return receipt requested, or customarily used overnight transmission with proof of delivery, to the following parties, with mandatory copies, as provided below:

CITY:

a) to the Project Manager

Akin Ozaydin, Utilities Director
City of Cooper City,
9090 S.W. 50th Place
Cooper City, Florida, 33328-4227
Telephone No. (954) 434-4300 X 111
Aozaydin@CooperCity.gov

and,

b) to the Contract Manager

Tyrone White, Procurement Manager
City of Cooper City, Procurement
9090 S.W. 50th Place
Cooper City, Florida 33328-4227
Telephone No. (954) 434-4300 X 268
Purchasing@CooperCity.gov

Copy To: Jacob G. Horowitz, City Attorney
Goren, Cherof, Doody & Ezrol, P.A.
3099 East Commercial Boulevard, Suite 200
Fort Lauderdale, Florida 33308
Telephone No. (954) 771-4500
JHorowitz@gorencherof.com

For CONTRACTOR: American Water Chemicals Inc.
Michelle Valentin-Filpo
1802 Corporate Center Lane
Plant City, FL 33563
Telephone: (813) 743-2146
MFilpo@membranechemicals.com

ARTICLE 6. PAYMENT FOR GOODS/SERVICES AND AMOUNT OBLIGATED

The CONTRACTOR warrants that it has reviewed the City's requirements and has asked such questions and conducted such other inquiries as the CONTRACTOR deemed necessary to determine the price the CONTRACTOR will charge to provide the Goods/Services to be performed under this Contract. The compensation for all Goods/Services performed under this Contract, including all costs associated with such Work, shall be paid in accordance with Appendix B. The City shall have no obligation to pay the CONTRACTOR any additional sum in excess of this amount, except for a change and/or modification to the Contract, which is approved and executed in writing by the City and the CONTRACTOR.

All Work undertaken by the CONTRACTOR before City's approval of this Contract or after the expiration of this contract shall be at the CONTRACTOR'S risk and expense.

With respect to travel costs and travel-related expenses, the CONTRACTOR agrees to adhere to Section 112.061 of the Florida Statutes as they pertain to out-of-pocket expenses, including employee lodging, transportation, per diem, and all miscellaneous costs and fees. The City shall not be liable for any such expenses that have not been approved in advance, in writing, by the City.

ARTICLE 7. COMPENSATION AND METHOD OF PAYMENT

The CONTRACTOR may bill the City periodically, but not more than once per month, upon invoices certified by the CONTRACTOR pursuant to Appendix B. All invoices shall be taken from the books of account kept by the CONTRACTOR, shall be supported by copies of payroll distribution, receipt bills or other documents reasonably required by the City, shall show the City's contract number, and shall have a

unique invoice number assigned by the CONTRACTOR. In accordance with Section 218.74 of the Florida Statutes, the time at which payment shall be due from the City shall be forty-five (45) calendar days from receipt of a proper invoice.

Invoices and associated back-up documentation shall be submitted electronically or in hard copy format by the CONTRACTOR to the City to: AccountsPayable@coopercity.gov. The City may at any time designate a different email address, address or contact person by giving written notice to the CONTRACTOR.

ARTICLE 8. CHANGES TO SCOPE OF WORK/ADDITION OR DELETION OF WORK

The CITY may add, delete, increase, decrease, or otherwise modify the Scope of Work, described in **Appendix "A"** of this Agreement. These changes may affect the monthly compensation accordingly. Such additions, deletions, increases, decreases, changes or additional services must be in accordance with the provisions of the Code of Ordinances of the CITY and must be approved via a contract amendment, executed by the parties hereto, with the same formality, equality and dignity herewith prior to any deviation from the terms of this Agreement, including the initiation of any additional or extra work.

In no event will the CONTRACTOR be compensated for any work which has not been described in a separate written agreement executed by the parties hereto.

ARTICLE 9. INDEMNIFICATION

CONTRACTOR shall indemnify and save harmless and defend the CITY, its trustees, elected and appointed officials, agents, servants and employees from and against any and all claims, demands, or causes of action of whatsoever kind or nature sustained by the CITY or any third party arising out of, or by reason of, or resulting from acts, error, omission, or negligent act of CONTRACTOR, its agents, servants or employees in the performance under this Agreement, for all costs, losses and expenses, including but not limited to, damages to persons or third party property, judgments and attorneys' fees arising out of or in connection with the performance by CONTRACTOR pursuant to this Agreement.

CONTRACTOR shall indemnify CITY for all loss, damage, expense or liability including, without limitation, court costs and attorneys' fees that may result by reason of any infringement or claim of infringement of any patent, trademark, copyright, trade secret or other proprietary right due to services furnished pursuant to this Agreement. CONTRACTOR will defend and/or settle at its own expense any action brought against the CITY to the extent that it is based on a claim that products or services furnished to CITY by CONTRACTOR pursuant to this Agreement, or if any portion of the services or goods furnished in the performance of the service becomes unusable as a result of any such infringement or claim.

CONTRACTOR'S aggregate liability shall not exceed the proceeds of insurance required to be placed pursuant to this Agreement plus the compensation received by CONTRACTOR, or extend to any claims brought subsequent to the expiration of warranty period outlined above. The CITY's rights and remedies and CONTRACTOR's liabilities as set forth in this Agreement, are exclusive, and the CITY hereby releases CONTRACTOR from all further or subsequent liability, whether based in contract or tort and irrespective of fault, negligence, or strict liability.

The parties recognize that various provisions of this Agreement, including but not necessarily limited to this Section, provide for indemnification by the CONTRACTOR and that Florida Statutes §725.06 requires a specific consideration be given therefor. The parties therefore agree that the sum of **Ten Dollars and 00/100 ($10.00)**, receipt of which is hereby acknowledged, is the specific consideration for such indemnities, and the providing of such indemnities is deemed to be part of the specifications with respect to the services to be provided by CONTRACTOR. Furthermore, the parties understand and agree that the covenants and representations relating to this indemnification provision shall serve the term of this Agreement and continue in full force and effect as to the party's responsibility to indemnify.

ARTICLE 10. INSURANCE

Where the CONTRACTOR is required to enter or go onto the City of Cooper City property (including any property which is owned or leased by the City or upon which the City has a license, easement or right-of-way) to deliver materials or perform work or services as a result of an award, the successful CONTRACTOR shall assume the full duty, obligation and expense of obtaining all necessary licenses, permits and insurance and assure all work complies with all applicable Broward County and City of Cooper City building requirements and the Florida Building Code. The CONTRACTOR shall be liable for any damages or loss to the City occasioned by negligence of the CONTRACTOR or any person the CONTRACTOR has designated in the completion of this contract.

The CONTRACTOR shall indemnify and hold harmless the CITY and its officers, employees, agents and instrumentalities from any and all liability, losses or damages, including attorneys' fees and costs of defense, which the CITY or its officers, employees, agents or instrumentalities may incur as a result of claims, demands, suits, causes of actions or proceedings of any kind or nature arising out of, relating to or resulting from the performance of this Agreement by the CONTRACTOR or its employees, agents, servants, partners principals or subcontractor. The CONTRACTOR shall pay all claims and losses in connection therewith and shall investigate and defend all claims, suits or actions of any kind or nature in the name of the CITY, where applicable, including appellate proceedings, and shall pay all costs, judgments, and attorney's fees which may issue thereon. The CONTRACTOR expressly understands and agrees that any insurance protection required by this Agreement or otherwise provided by the CONTRACTOR shall in no way limit the responsibility to indemnify, keep and save harmless and defend the CITY or its officers, employees, agents and instrumentalities as herein provided.

CONTRACTOR shall not commence work under this Agreement until it has obtained all insurance required under this paragraph and such insurance has been approved by the Risk Manager of the CITY nor shall the CONTRACTOR allow any subcontractor to commence work on his subcontractor until all similar such insurance required of the subcontractor has been obtained and similarly approved.

Certificates of Insurance, reflecting evidence of the required insurance, shall be filed with the City’s Risk Manager prior to the commencement of this Agreement. Policies shall be issued by companies authorized to do business under the laws of the State of Florida. The insurance company shall be rated no less than “A”

as to management, and no less than "Class VI" as to financial strength according to the latest edition of Best's Insurance Guide published by A.M. Best Company.

Policies shall be endorsed to provide the CITY with notice of cancellation or the CONTRACTOR shall obtain written agreement from its Agent to provide the CITY with 30-day notice of cancellation.

Insurance shall be in force until all obligations required to be fulfilled under the terms of the Agreement are satisfactorily completed as evidenced by the formal acceptance by the CITY. In the event the insurance certificate provided indicates that the insurance shall terminate and lapse during the period of this Agreement, then in that event, the CONTRACTOR shall furnish, as soon as reasonably practicable, a renewed certificate of insurance as proof that equal and like coverage for the balance of the period of the Agreement and extension thereunder is in effect. The CONTRACTOR shall not commence nor continue to provide any services pursuant to this Agreement unless all required insurance remains in full force and effect. CONTRACTOR shall be liable to CITY for any lapses in service resulting from a gap in insurance coverage.

Prior to the commencement of the project, CONTRACTOR shall provide the City with a certificate of liability insurance and a copy of the additional insured endorsement naming the City of Cooper City its employees, directors, officers, agents, independent CONTRACTORs, successors and assigns, and other authorized representatives as additional insured on a primary and non- contributory basis to the extent of the contractual obligation assumed by the CONTRACTOR. Additionally, the CONTRACTOR shall provide the City with a copy of the certificates of insurance and a copy of the additional insured endorsement reflecting the same insurance coverage for all subcontractors utilized by CONTRACTOR.

The City shall be granted a Waiver of Subrogation on the CONTRACTOR's Workers' Compensation and General Liability insurance policy and affirmed on the Certificate of Liability Insurance and a Waiver of Subrogation Endorsement. The CONTRACTOR waives, and the CONTRACTOR shall ensure that the CONTRACTOR's insurance carrier waives, all subrogation rights against the City, its officials, employees, agents and volunteers for all losses or damages.

10.1.1 REQUIRED INSURANCE

10.1.1.1 Comprehensive General Liability Insurance written on an occurrence basis including, but not limited to: coverage for bodily injury and property damage, personal & advertising

injury, products & completed operations, and contractual liability. Coverage must be written on an occurrence basis, with limits of liability no less than:

1. Each Occurrence Limit - $1,000,000
2. Fire Damage Limit (Damage to rented premises) - $100,000
3. Personal & Advertising Injury Limit - $1,000,000
4. General Aggregate Limit - $2,000,000
5. Products & Completed Operations Aggregate Limit - $3,000,000

Products & Completed Operations Coverage shall be maintained for two (2) years after the final payment under this contract.

The City of Cooper City must be shown as an additional insured with respect to this coverage.

10.1.1.2 Worker's Compensation and Employers Liability Insurance covering all employees, and/or volunteers of the CONTRACTOR engaged in the performance of the scope of work associated with this Agreement. In the case any work is sublet, the CONTRACTOR shall require the subcontractor similarly to provide Workers Compensation Insurance for all the latter's employees unless such employees are covered by the protection afforded by the CONTRACTOR. Coverage for the CONTRACTOR and his subcontractor shall be in accordance with applicable state and/or federal laws that may apply to Workers' Compensation Insurance with limits of liability no less than:

1.	Workers' Compensation:	Coverage A	Statutory
2.	Employers Liability:	Coverage B	$500,000 Each Accident
			$500,000 Disease – Policy Limit
			$500,000 Disease – Each Employee

10.1.1.3 Comprehensive Auto Liability Insurance covering all owned, non-owned and hired vehicles used in connection with the performance of work under this Agreement, with a combined single limit of liability for bodily injury and property damage no less than:

1. Any Auto (Symbol 1)
   Combined Single Limit (Each Accident) - $1,000,000
2. Hired Autos (Symbol 8)
   Combined Single Limit (Each Accident) - $1,000,000
3. Non-Owned Autos (Symbol 9)
   Combined Single Limit (Each Accident) - $1,000,000

10.1.1.4 Professional Liability/Errors & Omissions Insurance, when applicable, with a limit of liability no less than $1,000,000 per wrongful act. This coverage shall be maintained for a period of no less than two (2) years after final payment of the contract.

10.1.1.5 Sexual Abuse may not be excluded from any policy

10.1.2 REQUIRED INSURANCE ENDORSEMENTS

1. The City of Cooper City shall be named as an Additional Insured on each of the General Liability polices required herein
2. Waiver of all Rights of Subrogation against the CITY
3. 30-Day Notice of Cancellation or Non-Renewal to the CITY
4. CONTRACTORs' policies shall be Primary & Non-Contributory
5. All policies shall contain a "severability of interest" or "cross liability" liability clause without obligation for premium payment of the CITY
6. The City of Cooper City shall be named as a Loss Payee on all Property and/or Inland Marine Policies as their interest may appear.

CONTRACTOR shall name the CITY, as an additional insured on each of the General Liability policies required herein and shall hold the CITY, its agents, officers and employees harmless on account of claims for damages to persons, property or premises arising out of the services provided hereunder. Any insurance required of the CONTRACTOR pursuant to this Agreement must also be required by any subcontractor in the same limits and with all requirements as provided herein, including naming the CITY as an additional insured, in any work is subcontracted unless such subcontractor is covered by the protection afforded by the CONTRACTOR and provided proof of such coverage is provided to CITY. The CONTRACTOR and any subcontractors shall maintain such policies during the term of this Agreement. CONTRACTOR shall agree to waive all rights of subrogation against the City, members of the City Commission, boards, commissions and committees, officers, agents, employees and volunteers for losses arising from activities and operations of CONTRACTOR in the performance of its obligations under this agreement.

The CITY reserves the right to require any other additional types of insurance coverage and/or higher limits of liability it deems necessary based on the nature of work being performed under this Contract.

ARTICLE 11. INDEPENDENT CONTRACTOR

This Agreement does not create an employee/employer relationship between the parties. It is the intent of the parties that the CONTRACTOR is an independent CONTRACTOR under this Agreement and not the CITY's employee for all purposes, including but not limited to, the application of the Fair Labor Standards Act minimum wage and overtime payments, Federal Insurance Contribution Act, the Social Security Act, the Federal Unemployment Tax Act, the provisions of the Internal Revenue Code, the State Workers' Compensation Act, and the State unemployment insurance law. The CONTRACTOR shall retain sole and absolute discretion in the judgment of the manner and means of carrying out CONTRACTOR's activities and responsibilities hereunder provided, further that administrative procedures applicable to services rendered under this Agreement shall be those of CONTRACTOR, which policies of CONTRACTOR shall not conflict with CITY, State, H.U.D., or United States policies, rules or regulations relating to the use of CONTRACTOR's Funds provided for herein. The CONTRACTOR agrees that it is a separate and independent enterprise from the CITY, that it has full opportunity to find other business, that it has made its own investment in its business, and that it will utilize a high level of skill necessary to perform the work. This Agreement shall not be construed as creating any joint employment relationship between the CONTRACTOR

and the CITY and the CITY will not be liable for any obligation incurred by CONTRACTOR, including but not limited to unpaid minimum wages and/or overtime premiums.

ARTICLE 12. PUBLIC RECORDS

A. Public Records: CONTRACTOR shall comply with The Florida Public Records Act as follows:

1. Keep and maintain public records in the CONTRACTOR's possession or control in connection with the CONTRACTOR's performance under this Agreement that ordinarily and necessarily would be required by the City in order to perform the service.

2. Upon request by City's records custodian, provide City with a copy of requested records or allow the records to be inspected or copied within a reasonable time at a cost that does not exceed the cost provided in Chapter 119, Florida Statutes, or as otherwise provided by law.

3. Ensure that public records that are exempt or confidential and exempt from public records disclosure requirements are not disclosed except as authorized by law for the duration of this Agreement.

4. Upon completion of this Agreement or in the event of termination of this Agreement by either party, any and all public records relating to this Agreement in the possession of CONTRACTOR shall be delivered by CONTRACTOR to City, at no cost to City, within seven days. All records stored electronically by CONTRACTOR shall be delivered to CITY in a format that is compatible with City's information technology systems. Once the public records have been delivered to City upon completion or termination of this Agreement, CONTRACTOR shall destroy any and all duplicate public records that are exempt or confidential and exempt from public record disclosure requirements.

5. CONTRACTOR's failure or refusal to comply with the provisions of this Section shall result in the immediate termination of this Agreement by the City.

IF CONTRACTOR HAS QUESTIONS REGARDING THE APPLICATION OF CHAPTER 119, FLORIDA STATUTES, TO CONTRACTOR'S DUTY TO PROVIDE PUBLIC RECORDS RELATING TO THIS AGREEMENT, CONTACT THE CUSTODIAN OF PUBLIC RECORDS AT (954) 434-4300, PRR@COOPERCITY.GOV, OR BY MAIL: CITY OF COOPER CITY – CITY CLERK'S OFFICE, 9090 SW 50TH PLACE, COOPER CITY, FL 33328.

ARTICLE 13. SCRUTINIZED COMPANIES

A. CONTRACTOR certifies that it and its subcontractors are not on the Scrutinized Companies that Boycott Israel List. Pursuant to Section 287.135, F.S., the City may immediately terminate this Agreement at its sole option if the CONTRACTOR or its subcontractors are found to have submitted a false certification; or if the CONTRACTOR, or its subcontractors are placed on the Scrutinized Companies that Boycott Israel List or is engaged in the boycott of Israel during the term of the Agreement.

B. If this Agreement is for more than one million dollars, the CONTRACTOR certifies that it and its subcontractors are also not on the Scrutinized Companies with Activities in Sudan, Scrutinized Companies with Activities in the Iran Petroleum Energy Sector List, or engaged with business operations in Cuba or Syria as identified in Section 287.135, F.S. Pursuant to Section 287.135, F.S., the City may immediately terminate this Agreement at its sole option if the CONTRACTOR, its affiliates, or its subcontractors are found to have submitted a false certification; or if the CONTRACTOR, its affiliates, or its subcontractors are placed on the Scrutinized Companies with Activities in Sudan List, or Scrutinized Companies with Activities in the Iran Petroleum Energy Sector List, or engaged with business operations in Cuba or Syria during the term of the Agreement.

C. The CONTRACTOR agrees to observe the above requirements for applicable subcontracts entered into for the performance of work under this Agreement.

D. As provided in Subsection 287.135(8), F.S., if federal law ceases to authorize the above-stated contracting prohibitions, then they shall become inoperative.

ARTICLE 14. ASSIGNMENT

This Agreement, and any interests herein, shall not be assigned, transferred or otherwise encumbered, under any circumstances, by CONTRACTOR without the prior written consent of CITY, except in connection with a merger, acquisition, or sale of all or substantially all of a CONTRACTOR's assets or voting securities. In the event that CONTRACTOR does undergo a merger, acquisition, or sale of all or substantially all of its assets or voting securities, CONTRACTOR agrees to ensure that any successor entity assumes the obligations of this Agreement. However, this Agreement shall run to the benefit of CITY and its successors and assigns.

It is further agreed that no modification, amendment, or alteration in the terms or conditions contained herein shall be effective unless contained in a written document executed with the same formality and of equal dignity herewith.

ARTICLE 15. SEVERABILITY

This Agreement sets forth the entire agreement between CONTRACTOR and City with respect to the subject matter of this Agreement. This Agreement supersedes all prior and contemporaneous negotiations, understandings and agreements, written or oral, between the parties. This Agreement may not be modified except by the parties' mutual agreement set forth in writing and signed by the parties.

ARTICLE 16. GOVERNING LAW/VENUE

This Agreement shall be governed by and construed in accordance with the laws of the State of Florida. Venue for any dispute under this Agreement shall be an appropriate court of competent jurisdiction in Broward County, Florida.

ARTICLE 17. E-VERIFY

Pursuant to Section 448.095, Florida Statutes, effective January 1, 2021, CONTRACTOR's, shall register with and use the E-verify system in order to verify the work authorization status of all newly hired employees. CONTRACTOR shall register for and utilize the U.S. Department of Homeland Security's E-Verify System to verify the employment eligibility of:

A. All persons employed by a CONTRACTOR to perform employment duties within Florida during the term of the contract; and

B. All persons (including subvendors/subconsultants/subcontractors) assigned by CONTRACTOR to perform work pursuant to the contract with the City of Cooper City. The CONTRACTOR acknowledges and agrees that registration and use of the U.S. Department of Homeland Security's E-Verify System during the term of the contract is a condition of the contract with the City of Cooper City; and

C. The CONTRACTOR shall comply with the provisions of Section 448.095, Fla. Stat., "Employment Eligibility," as amended from time to time. This includes, but is not limited to registration and utilization of the E-Verify System to verify the work authorization status of all newly hired employees. CONTRACTOR shall also require all subcontractors to provide an affidavit attesting that the subcontractors does not employ, contract with, or subcontract with, an unauthorized alien. The CONTRACTOR shall maintain a copy of such affidavit for the duration of the contract. Failure to comply will lead to termination of this Contract, or if a subcontractors knowingly violates the statute, the subcontract must be terminated immediately. Any challenge to termination under this provision must be filed in the Circuit Court no later than twenty (20) calendar days after the date of termination. Termination of this Contract under this Section is not a breach of contract and may not be considered as such. If this contract is terminated for a violation of the statute by the CONTRACTOR, the CONTRACTOR may not be awarded a public contract for a period of one (1) year after the date of termination.

ARTICLE 18. CONTRIBUTIONS PROHIBITED

Pursuant to Section 2-26 of Cooper City Code, no lobbyist, or vendor shall give a campaign contribution, directly or indirectly, to a candidate for the office of Mayor or Commissioner. No candidate for Mayor or Commissioner, or member of the City Commission shall, directly or indirectly, solicit, accept or deposit into such candidate's campaign account any campaign contribution from a lobbyist, or vendor.

ARTICLE 19. TERMINATION FOR CONVENIENCE

The City, at its sole discretion, reserves the right to terminate this Contract for convenience (without cause) upon providing a thirty (30) day written notice to the CONTRACTOR. Termination for convenience is effective on the termination date stated in the written notice provided by the City. Upon receipt of such notice, the CONTRACTOR shall not incur any additional costs under the Contract. The City shall only be liable for reasonable costs incurred by the CONTRACTOR prior to notice of termination. The City shall be the sole judge of "reasonable costs."

ARTICLE 20. TERMINATION FOR CAUSE

The City reserves the right to terminate this Contract, in part or in whole, or place the CONTRACTOR on probation, or to avail itself of all other remedies available at law and equity, inclusive injunctive relief and specific performance, in the event the CONTRACTOR fails to perform in accordance with the terms and conditions stated herein. Following breach of the Contract by the CONTRACTOR, the City shall provide written notice specifying the breach to the CONTRACTOR and advising the CONTRACTOR that the breach must be cured immediately, or this Contract may be terminated by the City. The City further reserves the right to suspend or debar the CONTRACTOR in accordance with the Sec. 2-266 of Cooper City Procurement Code, resolutions and/or other governing legislation. The CONTRACTOR will be notified by letter of the City's intent to terminate if, following the initial notice of breach, the CONTRACTOR fails to timely or adequately, and to the satisfaction of the City, cure said breach. In the event of termination for default, the City may procure the required goods and/or services from any source and use any method deemed in its best interest. All re-procurement costs shall be borne by the terminated CONTRACTOR. The CONTRACTOR shall be responsible for all other direct damages incurred by the City arising out of the breach.

ARTICLE 21. AUDITS – ACCESS TO RECORDS

The City, through its duly authorized representatives and governmental agencies, shall have access to and the right to examine and reproduce any of the Awarded Bidder's books, documents, papers and records and of its subcontractors and Suppliers which apply to all matters of the City for a minimum of three years after the expiration of this Contract and any extension thereof. Such records shall subsequently conform to Generally Accepted Accounting Principles requirements, as applicable, and shall only address those transactions related to this Contract.

CONTRACTOR will grant access to the Commission Auditor to all financial and performance-related records, property, and equipment purchased in whole or in part with government funds. CONTRACTOR agrees to maintain an accounting system that provides accountancy records that are supported with adequate documentation and procedures for determining the allowability and allocability of costs.

ARTICLE 22. NO CONTINGENT FEES

CONTRACTOR warrants that it has not employed or retained any company or person, other than a bona fide employee working solely for CONTRACTOR to solicit or secure this Agreement, and that it has not paid or agreed to pay any person, company, corporation, individual or firm, other than a bona fide

employee working solely for CONTRACTOR any fee, commission, percentage, gift, or other consideration contingent upon or resulting from the award or making of this Agreement. For the breach or violation of this provision, CITY shall have the right to terminate the Agreement without liability at its discretion, to deduct from the contract price, or otherwise recover the full amount of such fee, commission, percentage, gift or consideration.

ARTICLE 23. BINDING AUTHORITY

Each person signing this Agreement on behalf of either party individually warrants that he or she has full legal power to execute this Agreement on behalf of the party for whom he or she is signing, and to bind and obligate such party with respect to all provisions contained in this Agreement.

ARTICLE 24. HEADINGS

Headings herein are for convenience of reference only and shall not be considered on any interpretation of this Agreement.

ARTICLE 25. SEVERABILITY

If any provision of this Agreement or application thereof to any person or situation shall to any extent, be held invalid or unenforceable, the remainder of this Agreement, and the application of such provisions to persons or situations other than those as to which it shall have been held invalid or unenforceable shall not be affected thereby, and shall continue in full force and effect, and be enforced to the fullest extent permitted by law.

ARTICLE 26. EXTENT OF AGREEMENT

This Agreement represents the entire and integrated agreement between the CITY and the CONTRACTOR and supersedes all prior negotiations, representations or agreements, either written or oral. CONTRACTOR will grant access to the Commission Auditor to all financial and performance-related records, property, and equipment purchased in whole or in part with government funds. CONTRACTOR agrees to maintain an accounting system that provides accountancy records that are supported with adequate documentation and procedures for determining the allowability and allocability of costs.

ARTICLE 27. APPENDICES

Each Appendix referred to in this Agreement forms an essential part of this Agreement. The appendices if not physically attached should be treated as part of this and are incorporated herein by reference.

ARTICLE 28. LEGAL REPRESENTATION

This Agreement may be executed in multiple originals or counterparts, each of which shall be deemed to be an original and together shall constitute one and the same agreement. Execution and delivery of this Agreement by the Parties shall be legally binding, valid and effective upon delivery of the executed documents to the other party through facsimile transmission, email, or other electronic delivery.

ARTICLE 29. COUNTERPARTS AND EXECUTION

This Agreement may be executed in multiple originals or counterparts, each of which shall be deemed to be an original and together shall constitute one and the same agreement. Execution and delivery of this Agreement by the Parties shall be legally binding, valid and effective upon delivery of the executed documents to the other party through facsimile transmission, email, or other electronic delivery.

ARTICLE 30. REMEDIES IN THE EVENT OF DEFAULT

If an Event of Default occurs, whether or not the City elects to terminate this Agreement as a result thereof, the Contractor shall be liable for all damages resulting from the default, irrespective of whether the City elects to terminate the Agreement, including but not limited to:

a) lost revenues;
b) the difference between the cost associated with procuring Services hereunder and the amount actually expended by the City for re-procurement of Services, including procurement and administrative costs; and
c) such other direct damages.

The Contractor shall also remain liable for any liabilities and claims related to the Contractor's default. The City may also bring any suit or proceeding for specific performance or for an injunction.

ARTICLE 31. PATENT AND COPYRIGHT INDEMNIFICATION

a) The Contractor shall not infringe on any copyrights, trademarks, service marks, trade secrets, patent rights, other intellectual property rights or any other third-party proprietary rights in the performance of the Work.

b) The Contractor warrants that all Deliverables furnished hereunder, including but not limited to equipment, programs, documentation, software, analyses, applications, methods, ways, processes, and the like, do not infringe upon or violate any copyrights, trademarks, service marks, trade secrets, patent rights, other intellectual property rights or any other third party proprietary rights.

c) The Contractor shall be liable and responsible for any and all claims made against the City for infringement of patents, copyrights, service marks, trade secrets or any other third party proprietary rights, by the use or supplying of any programs, documentation, software, analyses, applications, methods, ways, processes, and the like, in the course of performance or completion of, or in any way connected with, the Work, or the City's continued use of the Deliverables furnished hereunder. Accordingly, the Contractor at its own expense, including the payment of attorney's fees, shall indemnify, and hold harmless the City and defend any action brought against the City with respect to any claim, demand, cause of action, debt, or liability.

d) In the event any Deliverable or anything provided to the City hereunder, or portion thereof is held to constitute an infringement and its use is or may be enjoined, the Contractor shall have the

obligation to, at the City's option to (i) modify, or require that the applicable Subcontractor or supplier modify, the alleged infringing item(s) at its own expense, without impairing in any respect the functionality or performance of the item(s), or (ii) procure for the City, at the Contractor's expense, the rights provided under this Agreement to use the item(s).

e) The Contractor shall be solely responsible for determining and informing the City whether a prospective supplier or Subcontractor is a party to any litigation involving patent or copyright infringement, service mark, trademark, violation, or proprietary rights claims or is subject to any injunction which may prohibit it from providing any Deliverable hereunder. The Contractor shall enter into agreements with all suppliers and Subcontractors at the Contractor's own risk. The City may reject any Deliverable that it believes to be the subject of any such litigation or injunction, or if, in the City's judgment, use thereof would delay the Work or be unlawful.

ARTICLE 32. CONFIDENTIALITY

a) All Developed Works and other materials, data, transactions of all forms, financial information, documentation, inventions, designs and methods obtained from the City in connection with the Services performed under this Agreement, made or developed by the Contractor or its Subcontractors in the course of the performance of such Services, or the results of such Services, or for which the City holds the proprietary rights, constitute Confidential Information and may not, without the prior written consent of the City, be used by the Contractor or its employees, agents, Subcontractors or suppliers for any purpose other than for the benefit of the City, unless required by law. In addition to the foregoing, all City employee information and City financial information shall be considered Confidential Information and shall be subject to all the requirements stated herein. Neither the Contractor nor its employees, agents, Subcontractors, or suppliers may sell, transfer, publish, disclose, display, license or otherwise make available to others any part of such Confidential Information without the prior written consent of the City. Additionally, the Contractor expressly agrees to be bound by and to defend, indemnify and hold harmless the City, and their officers and employees from the breach of any federal, state, or local law in regard to the privacy of individuals.

b) The Contractor shall advise each of its employees, agents, Subcontractors, and suppliers who may be exposed to such Confidential Information of their obligation to keep such information confidential and shall promptly advise the City in writing if it learns of any unauthorized use or disclosure of the Confidential Information by any of its employees or agents, or Subcontractor's or supplier's employees, present or former. In addition, the Contractor agrees to cooperate fully and provide any assistance necessary to ensure the confidentiality of the Confidential Information.

c) In the event of a breach of this Article damages may not be an adequate remedy and the City shall be entitled to injunctive relief to restrain any such breach or threatened breach. Unless otherwise requested by the City, upon the completion of the Services performed hereunder, the Contractor shall immediately turn over to the City all such Confidential Information existing in tangible form, and no copies thereof shall be retained by the Contractor or its employees, agents, Subcontractors, or

suppliers without the prior written consent of the City. A certificate evidencing compliance with this provision and signed by an officer of the Contractor shall accompany such materials.

ARTICLE 33. PROPRIETARY INFORMATION

As a municipal corporation of the State of Florida, City of Cooper City is subject to the stipulations of the public records laws of the State of Florida (the "Public Records Law").

The Contractor acknowledges that all computer software in the City's possession may constitute or contain information or materials which the City has agreed to protect as proprietary information from disclosure or unauthorized use and may also constitute or contain information or materials which the City has developed at its own expense, the disclosure of which could harm the City's proprietary interest therein.

During the term of the Contract, the Contractor will not use directly or indirectly for itself or for others, or publish or disclose to any third party, or remove from the City's property, any computer programs, data compilations, or other software which the City has developed, has used, or is using, is holding for use, or which are otherwise in the possession of the City (the "Computer Software"). All third-party license agreements must also be honored by the Contractor and its employees, except as authorized by the City and, if the Computer Software has been leased or purchased by the City, all hired party license agreements must also be honored by the contractors' employees with the approval of the lessor or Contractors thereof. This includes mainframe, minis, telecommunications, personal computers, and all information technology software.

The Contractor will report to the City any information discovered or which is disclosed to the Contractor which may relate to the improper use, publication, disclosure, or removal from the City's property of any information technology software and hardware and will take such steps as are within the Contractor's authority to prevent improper use, disclosure, or removal.

ARTICLE 34. PROPRIETARY RIGHTS

a) The Contractor hereby acknowledges and agrees that the City retains all rights, title and interests in and to all materials, data, documentation and copies thereof furnished by the City to the Contractor hereunder or furnished by the Contractor to the City or created by the Contractor for delivery to the City, even if unfinished or in process, as a result of the goods or services the Contractor performs in connection with this Agreement, including all copyright and other proprietary rights therein, which the Contractor as well as its employees, agents, Subcontractors and suppliers may use only in connection with the performance of Services under this Agreement. The Contractor shall not, without the prior written consent of the City, use such documentation on any other project in which the Contractor or its employees, agents, Subcontractors, or suppliers are or may become engaged. Submission or distribution by the Contractor to meet official regulatory requirements or for other purposes in connection with the goods or services under this Agreement shall not be construed as publication in derogation of the City's copyrights or other proprietary rights.

b) All Developed Works shall become the property of the City.

c) Accordingly, neither the Contractor nor its employees, agents, Subcontractors, or suppliers shall have any proprietary interest in such Developed Works. The Developed Works may not be utilized, reproduced, or distributed by or on behalf of the Contractor, or any employee, agent, Subcontractor or supplier thereof, without the prior written consent of the City, except as required for the Contractor's performance hereunder.

d) Except as otherwise provided in subsections a, b, and c above, or elsewhere herein, the Contractor and its Subcontractors and suppliers hereunder shall retain all proprietary rights in and to all Licensed Software provided hereunder, that have not been customized to satisfy the performance criteria set forth in the Scope of Services. Notwithstanding the foregoing, the Contractor hereby grants, and shall require that its Subcontractors and suppliers grant, if the City so desires, a perpetual, irrevocable and unrestricted right and license to use, duplicate, disclose or permit any other person(s) or entity(ies) to use all such Licensed Software and the associated specifications, technical data and other Documentation for the operations of the City or entities controlling, controlled by, under common control with, or affiliated with the City, or organizations which may hereafter be formed by or become affiliated with the City. Such license specifically includes, but is not limited to, the right of the City to use or disclose, in whole or in part, the technical documentation and Licensed Software, including source code provided hereunder, to any person or entity outside the City for such person's or entity's use in furnishing any or all of the Deliverables provided hereunder exclusively for the City or entities controlling, controlled by, under common control with, or affiliated with the City, or organizations which may hereafter be formed by or become affiliated with the City. No such License Software, specifications, data, documentation, or related information shall be deemed to have been given in confidence and any statement or legend to the contrary shall be void and of no effect.

ARTICLE 35. COUNTERPARTS AND EXECUTION

As applicable, Contractor shall comply, subject to applicable professional standards, with the provisions of all applicable federal, state and City orders, statutes, ordinances, rules and regulations which may pertain to the Services required under this Agreement.

The Contractor shall hold all licenses or certifications, obtain and pay for all permits or inspections, and comply with all laws, ordinances, regulations and building code requirements applicable to the work required herein. Damages, penalties, or fines imposed on the City or Contractor for failure to obtain and maintain required licenses, certifications, permits or inspections shall be borne by the Contractor. The Project Manager shall verify the certification(s), license(s), and permit(s) for the Contractor prior to authorizing Work and as needed.

Notwithstanding any other provision of this Agreement, Contractor shall not be required pursuant to this Agreement to take any action or abstain from taking any action if such action or abstention would, in the good faith determination of the Contractor, constitute a violation of any law or regulation to which Contractor is subject, including but not limited to laws and regulations requiring that Contractor conduct its operations in a safe and sound manner.

ARTICLE 36. NONDISCRIMINATION

During the performance of this Contract, Contractor agrees to not discriminate unlawfully against any employee or applicant for employment on the basis of race, color, religion, ancestry, national origin, sex, pregnancy, age, disability, marital status, familial status, sexual orientation, gender identity or gender expression, status as victim of domestic violence, dating violence or stalking, or veteran status, and on housing related contracts the source of income, and will take affirmative action to ensure that employees and applicants are afforded equal employment opportunities without discrimination. Such action shall be taken with reference to, but not limited to recruitment, employment, termination, rates of pay or other forms of compensation, and selection for training or retraining, including apprenticeship and on the job training.

By entering into this Contract, the Contractor attests that it is not in violation of the Americans with Disabilities Act of 1990 (and related Acts). If the Contractor or any owner, subsidiary or other firm affiliated with or related to the Contractor is found by the responsible enforcement agency or the City to be in violation of the Act, such violation shall render this Contract void. This Contract shall be void if the Contractor submits a false affidavit pursuant to this Resolution or the Resolution during the term of this Contract, even if the Contractor was not in violation at the time it submitted its affidavit.

ARTICLE 37. CONFLICT OF INTEREST

The Contractor represents that:

a) No officer, director, employee, agent, or other contractor of the City or a member of the immediate family or household of the aforesaid has directly or indirectly received or been promised any form of benefit, payment, or compensation, whether tangible or intangible, in connection with the award of this Agreement.

b) There are no undisclosed persons or entities interested with the CONTRACTOR in this Agreement. This Agreement is entered into by the Contractor without any connection with any other entity or person making a proposal for the same purpose, and without collusion, fraud or conflict of interest. No elected or appointed officer or official, director, employee, agent, or other contractor of the City, or of the State of Florida (including elected and appointed members of the legislative and executive branches of government), or a member of the immediate family or household of any of the aforesaid:

i. is interested on behalf of or through the Contractor directly or indirectly in any manner whatsoever in the execution or the performance of this Agreement, or in the Services, Deliverables or Work, to which this Agreement relates or in any portion of the revenues; or

ii. is an employee, agent, advisor, or contractor to the CONTRACTOR or to the best of the CONTRACTOR's knowledge any Subcontractor or supplier to the CONTRACTOR.

c) Neither the Contractor nor any officer, director, employee, agency, parent, subsidiary, or affiliate of the Contractor shall have an interest which is in conflict with the Contractor's faithful performance of its obligation under this Agreement; provided that the City, in its sole discretion, may consent in writing to such a relationship, provided the Contractor provides the City with a written notice, in advance, which identifies all the individuals and entities involved and sets forth in detail the nature of the relationship and why it is in the City's best interest to consent to such relationship.

d) The provisions of this Article are supplemental to, not in lieu of, all applicable laws with respect to conflict of interest. In the event there is a difference between the standards applicable under this Agreement and those provided by statute, the stricter standard shall apply.

e) In the event Contractor has no prior knowledge of a conflict of interest as set forth above and acquires information which may indicate that there may be an actual or apparent violation of any of the above, Contractor shall promptly bring such information to the attention of the Project Manager. Contractor shall thereafter cooperate with the City's review and investigation of such information and comply with the instructions Contractor receives from the Project Manager regarding remedying the situation.

ARTICLE 38. PRESS RELEASE OR OTHER PUBLIC COMMUNICATION

Under no circumstances shall the Contractor without the express written consent of the City:

a) Issue or permit to be issued any press release, advertisement or literature of any kind which refers to the City, or the Work being performed hereunder, unless the Contractor first obtains the written approval of the City. Such approval may be withheld if for any reason the City believes that the publication of such information would be harmful to the public interest or is in any way undesirable; and

b) Communicate in any way with any contractor, department, board, agency, commission or other organization or any person whether governmental or private in connection with the Work to be performed hereunder except upon prior written approval and instruction of the City; and

c) Except as may be required by law, the Contractor and its employees, agents, Subcontractors, and suppliers will not represent, directly or indirectly, that any Work, Deliverables or Services provided by the Contractor or such parties has been approved or endorsed by the City.

ARTICLE 39. BANKRUPTCY

The City may terminate this Contract, if, during the term of any contract the Contractor has with the City, the Contractor becomes involved as a debtor in a bankruptcy proceeding, or becomes involved in a reorganization, dissolution, or liquidation proceeding, or if a trustee or receiver is appointed over all or a substantial portion of the property of the Contractor under federal bankruptcy law or any state insolvency law.

ARTICLE 40. SCRUTINIZED COMPANIES -- 287.135 AND 215.473

Contractor certifies that it and any of its affiliates are not scrutinized companies as identified in Section 287.135, F.S. In addition, Contractor agrees to observe the requirements of Section 287.135, F.S., for applicable sub-agreements entered into for the performance of work under this Agreement. Pursuant to Section 287.135, F.S., the City may immediately terminate this Agreement for cause if the Contractor, its affiliates, or its subcontractors are found to have submitted a false certification; or if the Contractor, its affiliates, or its subcontractors are placed on any applicable scrutinized companies list or engaged in prohibited contracting activity during the term of the Agreement. As provided in Subsection 287.135(8), F.S., if federal law ceases to authorize these contracting prohibitions then they shall become inoperative.

ARTICLE 41. KIDNAPPING, CUSTODY OFFENSES, HUMAN TRAFFICKING AND RELATED OFFENSES AFFIDAVIT

By entering into, amending, or renewing this Contract, including, without limitation, a grant agreement or economic incentive program payment agreement (all referred to as the "Contract"), as applicable, the Contractor is obligated to comply with the provisions of Section 787.06, Florida Statutes ("F.S."), "Human Trafficking," as amended, which is deemed as being incorporated by reference in this Contract. All definitions and requirements from Section 787.06, F.S., apply to this Contract.

This compliance includes the Contractor providing an affidavit that it does not use coercion for labor or services. This attestation by the Contractor shall be in the form attached to this Contract as the Kidnapping, Custody Offenses, Human Trafficking and Related Offenses Affidavit (the "Affidavit") and must be executed by the Contractor and provided to the City when entering, amending, or renewing this Contract.

This Contract shall be void if the Contractor submits a false Affidavit pursuant to Section 787.06, F.S., or the Contractor violates Section 787.06, F.S., during the term of this Contract, even if the Contractor was not in violation at the time it submitted its Affidavit.

ARTICLE 42. OWNERSHIP OF DOCUMENTS

Reports, surveys, plans, studies and other data provided in connection with this Agreement are and shall remain the property of CITY whether or not the project for which they are made is completed. City hereby agrees to use CONTRACTOR's work product for its intended purposes.

(REMAINDER INTENTIONALLY LEFT BLANK)

IN WITNESS OF THE FOREGOING, the parties have hereunto set their hands and seals on the dates written below.

CITY OF COOPER CITY

Date:_____

_____
CITY MAYOR

_____
CITY MANAGER

APPROVED AS TO LEGAL FORM
AND SUFFICIENCY BY:

_____
CITY ATTORNEY

_____
CITY CLERK

American Water Chemicals, Inc.

Date:_____

_____
By:

_____
NAME

_____
TITLE

_____
WITNESSED BY:
ADDRESS:

STATE OF _____
COUNTY OF _____

BEFORE ME, an officer duly authorized by law to administer oaths and take acknowledgments, personally appeared_____, as_____of **American Water Chemicals, Inc.**, and acknowledged that he has executed the foregoing instrument for the use and purposes mentioned in it and that the instrument is the act and deed of___, as of **American Water Chemicals, Inc., Inc**, and who is personally known to me or has produced_____as identification.

IN WITNESS WHEREOF, I have set my hand and seal in the State and County aforesaid this _____day of_____,20_____.

_____
NOTARY PUBLIC

_____
Print or Type Name

My Commission Expires: _____

PROCUREMENT DIVISION

Non-Competitive Purchase Request Form

Section A

Date 9/9/26

To Tyrone White 954-434-4300 ext. 268 Twhite@coopercity.gov
(Procurement Division Contact; Phone and Email)

From Ryan Webster
(Procurement Liaisons of client departments)

Subject American Water Chemicals
(Contract Number; Title; Term, From - To)

Due Date 9/10/26

It is the policy of Cooper City to consistently purchase goods and services using full and open competition. The citizens of Cooper City are best served through sound business decisions based on competitive solicitations. Early acquisition planning that includes consultation with Procurement staff can help avoid delays and facilitates effective market research. However, there may be instances when other than full and open competition may be justified. When a client department determines that other than full and open competition is necessary or in the best interest of the City, appropriate justification for such course of action must be submitted to the Procurement Division for approval and execution to waive the competitive bid/proposal process. The provision of this form to a client department by Procurement Division does not constitute a recommendation, nor does it imply that such request will be substantiated by the Procurement Division's independent evaluation or authorized to proceed as a non-competitive acquisition.

Instructions: Complete and return document, with the appropriate attachments, by the due date to: 9/10/26

Section B - To Be Completed by Client Department

Please provide the information requested below to support the need and feasibility for waiving the competitive bid/proposal process:

Department:	Utilities Department		
Project Manager Name:	Ryan Webster	Project Manager Phone Number:	954-434-4300 Ext. 105
Requisition No.:		*Requested Allocation:	$59,998.65
Proposed Supplier/ Vendor:	American Water Chemicals	Requested Contract Term:	1 Year
Funding Source:	450-911-535310-533		
Will Federal funds be used to support the requested allocation: Yes ___ No X		Will grant funds be used to support the requested allocation: Yes___ No X	
Previous Contract No.: (if applicable)	_____	Previous Contract Value: (if applicable)	$59,998.65

*Allocations may be proportionally adjusted should there be a change to contract term.

PROCUREMENT DIVISION

Purpose of the Purchase
Please describe the minimum requirements and the benefits of the non-competitive acquisition.

The minimum requirement is a proven membrane treatment chemical that is compatible with the City's nanofiltration system and effectively controls iron and related membrane fouling. AWC MegaFlux FE meets these requirements through its proprietary formulation and established performance in the City's treatment process.

The benefit of the non-competitive acquisition is maintaining consistent and reliable membrane performance without introducing an untested chemical that could negatively affect treatment efficiency, membrane condition, or operating costs. Continued use of MegaFlux FE also avoids the additional testing and operational adjustments that would be required to qualify an alternative product.

PROCUREMENT DIVISION

Best Interest of the City/Uniqueness of Product

Please provide a detailed description as to why a waiver of formal bidding is in the City's best interest (e.g., product standardization, compatibility, proprietary access, or distributorship, how vendor is uniquely qualified to provide the needed product or service, etc.). Please note that a lack of advance planning is not acceptable justification for a non-competitive acquisition.

A waiver of formal bidding is in the City's best interest due to product standardization, compatibility, and the proprietary nature of AWC MegaFlux FE.

AWC MegaFlux FE is a proprietary chemical blend currently used in the City's water treatment process. Its unique formulation is proprietary and cannot be duplicated or directly compared to an identical product through a competitive bidding process.

The product has demonstrated compatibility and effectiveness within the City's existing treatment system. Changing to an alternative chemical could require additional testing, operational adjustments, and evaluation of potential impacts on treatment performance and equipment.

Therefore, continuing to procure AWC MegaFlux FE will maintain consistency and reliability in the City's operations while avoiding unnecessary risks associated with substituting an untested alternative. The waiver is requested based on the proprietary nature and established compatibility of the product, not due to a lack of advance planning.

PROCUREMENT DIVISION

Market Research
Please describe the market research findings. This should include a description of other, similar sources or products available in the market, if any, and why these are not acceptable.

Market research confirmed that other membrane antiscalant products are available in the marketplace. However, these products are not identical to AWC MegaFlux FE and may have different proprietary formulations and performance characteristics.

The City previously evaluated antiscalant alternatives and, in 2020, tested AWC A-119, the product now marketed as MegaFlux FE. The testing demonstrated that this product outperformed the antiscalant previously used by the City. MegaFlux FE is specifically formulated to control iron and aluminum-related scaling and fouling in membrane treatment systems.

Because the exact formulation is proprietary, alternative products cannot be considered chemically identical substitutes. Changing to another product would require additional evaluation and testing to confirm compatibility with the City's nanofiltration membrane system and to ensure that treatment performance is not negatively impacted.

Based on the City's prior testing, successful operational history, and the proprietary formulation and performance characteristics of MegaFlux FE, other available products are not considered acceptable direct substitutes for the City's established treatment process.

PROCUREMENT DIVISION

Proposed Actions
Please describe the actions the department will take to mitigate the present barriers to competition prior to any future acquisitions of this product or service.

Prior to future acquisitions, the department will periodically review the marketplace to identify other products that may provide comparable performance and compatibility with the City's membrane treatment system. The department will evaluate available alternatives and, when practical, conduct testing to determine whether competing products can effectively meet the City's operational requirements.

The City will also continue to monitor product availability and potential alternative sources or distributors to ensure that competition is considered whenever feasible. If a comparable product is identified and successfully demonstrated to meet the City's treatment and operational requirements, the department will pursue a competitive procurement process for future acquisitions.

City Manager Name/Initial

Date Approved
9.15.26

Purchasing Name/Initial
Victoria Dominguez

Date Approved
09/15/2026

TAC II SCADA Supervisory Control and Data Acquisition (SCADA)
SIS2026-13

THIS IS AN AGREEMENT ("Agreement"), dated _____, by and between:

CITY OF COOPER CITY, a municipal corporation organized and existing under the laws of the State of Florida and whose address is 9090 SW 50th Place, Cooper City, Florida 33328 (hereinafter referred to as the "City"),

and,

Badger Meter, Inc., a Foreign Corporation, organized and existing under the State of Illinois, authorized to do business in the State of Florda, having its principal address at 4545 W Brown Deer Rd. Milwaukee, WI 53224 (hereinafter referred to as the "CONTRACTOR").

City and CONTRACTOR may each be referred to herein as "party" or collectively as "parties".

WHEREAS, the City desires to enter into an agreement with the CONTRACTOR for the purchase, supply, and delivery of **TAC II SCADA System** for use in the City's water treatment operations.

WHEREAS, the City Code provides authority for exclusions and exceptions to bid and proposal requirements pursuant to Sec. 2-258(b) of the City's Procurement Code; and

WHEREAS, the CITY desires to procure **TAC II SCADA System** from the CONTRACTOR for the CITY, in accordance with the terms and conditions of this Agreement,

NOW, **THEREFORE**, in consideration of the mutual terms and conditions, promises, covenants and payments hereinafter set forth, CITY and CONTRACTOR agree as follows:

ARTICLE 1. PREAMBLE

In order to establish the background, context and form of reference for this Agreement and to generally express the objectives, and intentions of the respective parties herein, the following statements, representations and explanations shall be accepted as predicates for the undertakings and commitments included within the provisions which follow and may be relied upon by the parties as essential elements of the mutual considerations upon which this Agreement is based.

ARTICLE 2. ORDER OF PRECEDENCE

If there is a conflict between or among the provisions of this Agreement, the order of precedence is as follows: 1) Agreement; 2) Appendix A – Scope of Services (including any Attachments thereto); 3) Appendix B – Pricing (including any Attachments thereto).

ARTICLE 3. NATURE OF THE AGREEMENT

CONTRACTOR hereby agrees to provide subcontractors, as more particularly described in the Scope of Services outlined in Appendix A.

Unless otherwise provided for herein, CONTRACTOR shall furnish all services, labor, equipment, and materials necessary and as may be required in the performance of this Agreement, except as otherwise specifically provided for herein, and all work performed under this Agreement shall be done in a professional manner.

CONTRACTOR hereby represents to CITY, with full knowledge that CITY is relying upon these representations when entering into this Agreement with CONTRACTOR, that CONTRACTOR has the professional expertise, experience and manpower to perform the services to be provided by CONTRACTOR pursuant to the terms of this Agreement.

CONTRACTOR shall not utilize the services of any subcontractor without the prior written approval of CITY.

ARTICLE 4. TERM

This Contract shall become effective on the date of execution by both parties and shall remain in effect for a period of thirty-six (36) months thereafter, unless earlier terminated in accordance with the provisions of this Contract. The City reserves the option to renew this Contract for two (2) additional one (1) year term, subject to mutual agreement of the parties and approval by the City, as applicable.

The City may extend this Contract for up to an additional one hundred-eighty (180) calendar days beyond the Agreement period and will notify the CONTRACTOR in writing if the Agreement is extended. This Agreement may be extended beyond the initial one hundred-eighty (180) calendar day extension period by mutual agreement between the City and the CONTRACTOR, upon approval of the City Commission (the "Commission").

ARTICLE 5. NOTICE

Notice hereunder shall be provided in writing by certified mail, return receipt requested, or customarily used overnight transmission with proof of delivery, to the following parties, with mandatory copies, as provided below:

CITY:

a) to the Project Manager

Akin Ozaydin, Utilities Director
City of Cooper City,
9090 S.W. 50th Place
Cooper City, Florida, 33328-4227
Telephone No. (954) 434-4300 X 111
Aozaydin@CooperCity.gov

and,

b) to the Contract Manager

Tyrone White, Procurement Manager
City of Cooper City, Procurement
9090 S.W. 50th Place
Cooper City, Florida 33328-4227
Telephone No. (954) 434-4300 X 268
Purchasing@CooperCity.gov

Copy To: Jacob G. Horowitz, City Attorney
Goren, Cherof, Doody & Ezrol, P.A.
3099 East Commercial Boulevard, Suite 200
Fort Lauderdale, Florida 33308
Telephone No. (954) 771-4500
JHorowitz@gorencherof.com

For CONTRACTOR: **Badger Meter Inc.**
Corey Williams
4545 W Brown Deer Rd
Milwaukee, WI 53224
Telephone: (913) 415-1344
Ctwilliams@badgermeter.com

ARTICLE 6. PAYMENT FOR GOODS/SERVICES AND AMOUNT OBLIGATED

The CONTRACTOR warrants that it has reviewed the City's requirements and has asked such questions and conducted such other inquiries as the CONTRACTOR deemed necessary to determine the price the CONTRACTOR will charge to provide the Goods/Services to be performed under this Contract. The compensation for all Goods/Services performed under this Contract, including all costs associated with such Work, shall be paid in accordance with Appendix B. The City shall have no obligation to pay the CONTRACTOR any additional sum in excess of this amount, except for a change and/or modification to the Contract, which is approved and executed in writing by the City and the CONTRACTOR.

All Work undertaken by the CONTRACTOR before City's approval of this Contract or after the expiration of this contract shall be at the CONTRACTOR'S risk and expense.

With respect to travel costs and travel-related expenses, the CONTRACTOR agrees to adhere to Section 112.061 of the Florida Statutes as they pertain to out-of-pocket expenses, including employee lodging, transportation, per diem, and all miscellaneous costs and fees. The City shall not be liable for any such expenses that have not been approved in advance, in writing, by the City.

ARTICLE 7. COMPENSATION AND METHOD OF PAYMENT

The CONTRACTOR may bill the City periodically, but not more than once per month, upon invoices certified by the CONTRACTOR pursuant to Appendix B. All invoices shall be taken from the books of account kept by the CONTRACTOR, shall be supported by copies of payroll distribution, receipt bills or other documents reasonably required by the City, shall show the City's contract number, and shall have a

unique invoice number assigned by the CONTRACTOR. In accordance with Section 218.74 of the Florida Statutes, the time at which payment shall be due from the City shall be forty-five (45) calendar days from receipt of a proper invoice.

Invoices and associated back-up documentation shall be submitted electronically or in hard copy format by the CONTRACTOR to the City to: AccountsPayable@coopercity.gov. The City may at any time designate a different email address, address or contact person by giving written notice to the CONTRACTOR.

ARTICLE 8. CHANGES TO SCOPE OF WORK/ADDITION OR DELETION OF WORK

The CITY may add, delete, increase, decrease, or otherwise modify the Scope of Work, described in **Appendix "A"** of this Agreement. These changes may affect the monthly compensation accordingly. Such additions, deletions, increases, decreases, changes or additional services must be in accordance with the provisions of the Code of Ordinances of the CITY and must be approved via a contract amendment, executed by the parties hereto, with the same formality, equality and dignity herewith prior to any deviation from the terms of this Agreement, including the initiation of any additional or extra work.

In no event will the CONTRACTOR be compensated for any work which has not been described in a separate written agreement executed by the parties hereto.

ARTICLE 9. INDEMNIFICATION

CONTRACTOR shall indemnify and save harmless and defend the CITY, its trustees, elected and appointed officials, agents, servants and employees from and against any and all claims, demands, or causes of action of whatsoever kind or nature sustained by the CITY or any third party arising out of, or by reason of, or resulting from acts, error, omission, or negligent act of CONTRACTOR, its agents, servants or employees in the performance under this Agreement, for all costs, losses and expenses, including but not limited to, damages to persons or third party property, judgments and attorneys' fees arising out of or in connection with the performance by CONTRACTOR pursuant to this Agreement.

CONTRACTOR shall indemnify CITY for all loss, damage, expense or liability including, without limitation, court costs and attorneys' fees that may result by reason of any infringement or claim of infringement of any patent, trademark, copyright, trade secret or other proprietary right due to services furnished pursuant to this Agreement. CONTRACTOR will defend and/or settle at its own expense any action brought against the CITY to the extent that it is based on a claim that products or services furnished to CITY by CONTRACTOR pursuant to this Agreement, or if any portion of the services or goods furnished in the performance of the service becomes unusable as a result of any such infringement or claim.

CONTRACTOR'S aggregate liability shall not exceed the proceeds of insurance required to be placed pursuant to this Agreement plus the compensation received by CONTRACTOR, or extend to any claims brought subsequent to the expiration of warranty period outlined above. The CITY's rights and remedies and CONTRACTOR's liabilities as set forth in this Agreement, are exclusive, and the CITY hereby releases CONTRACTOR from all further or subsequent liability, whether based in contract or tort and irrespective of fault, negligence, or strict liability.

The parties recognize that various provisions of this Agreement, including but not necessarily limited to this Section, provide for indemnification by the CONTRACTOR and that Florida Statutes §725.06 requires a specific consideration be given therefor. The parties therefore agree that the sum of **Ten Dollars and 00/100 ($10.00)**, receipt of which is hereby acknowledged, is the specific consideration for such indemnities, and the providing of such indemnities is deemed to be part of the specifications with respect to the services to be provided by CONTRACTOR. Furthermore, the parties understand and agree that the covenants and representations relating to this indemnification provision shall serve the term of this Agreement and continue in full force and effect as to the party's responsibility to indemnify.

ARTICLE 10. INSURANCE

Where the CONTRACTOR is required to enter or go onto the City of Cooper City property (including any property which is owned or leased by the City or upon which the City has a license, easement or right-of-way) to deliver materials or perform work or services as a result of an award, the successful CONTRACTOR shall assume the full duty, obligation and expense of obtaining all necessary licenses, permits and insurance and assure all work complies with all applicable Broward County and City of Cooper City building requirements and the Florida Building Code. The CONTRACTOR shall be liable for any damages or loss to the City occasioned by negligence of the CONTRACTOR or any person the CONTRACTOR has designated in the completion of this contract.

The CONTRACTOR shall indemnify and hold harmless the CITY and its officers, employees, agents and instrumentalities from any and all liability, losses or damages, including attorneys' fees and costs of defense, which the CITY or its officers, employees, agents or instrumentalities may incur as a result of claims, demands, suits, causes of actions or proceedings of any kind or nature arising out of, relating to or resulting from the performance of this Agreement by the CONTRACTOR or its employees, agents, servants, partners principals or subcontractor. The CONTRACTOR shall pay all claims and losses in connection therewith and shall investigate and defend all claims, suits or actions of any kind or nature in the name of the CITY, where applicable, including appellate proceedings, and shall pay all costs, judgments, and attorney's fees which may issue thereon. The CONTRACTOR expressly understands and agrees that any insurance protection required by this Agreement or otherwise provided by the CONTRACTOR shall in no way limit the responsibility to indemnify, keep and save harmless and defend the CITY or its officers, employees, agents and instrumentalities as herein provided.

CONTRACTOR shall not commence work under this Agreement until it has obtained all insurance required under this paragraph and such insurance has been approved by the Risk Manager of the CITY nor shall the CONTRACTOR allow any subcontractor to commence work on his subcontractor until all similar such insurance required of the subcontractor has been obtained and similarly approved.

Certificates of Insurance, reflecting evidence of the required insurance, shall be filed with the City’s Risk Manager prior to the commencement of this Agreement. Policies shall be issued by companies authorized to do business under the laws of the State of Florida. The insurance company shall be rated no less than “A”

as to management, and no less than "Class VI" as to financial strength according to the latest edition of Best's Insurance Guide published by A.M. Best Company.

Policies shall be endorsed to provide the CITY with notice of cancellation or the CONTRACTOR shall obtain written agreement from its Agent to provide the CITY with 30-day notice of cancellation.

Insurance shall be in force until all obligations required to be fulfilled under the terms of the Agreement are satisfactorily completed as evidenced by the formal acceptance by the CITY. In the event the insurance certificate provided indicates that the insurance shall terminate and lapse during the period of this Agreement, then in that event, the CONTRACTOR shall furnish, as soon as reasonably practicable, a renewed certificate of insurance as proof that equal and like coverage for the balance of the period of the Agreement and extension thereunder is in effect. The CONTRACTOR shall not commence nor continue to provide any services pursuant to this Agreement unless all required insurance remains in full force and effect. CONTRACTOR shall be liable to CITY for any lapses in service resulting from a gap in insurance coverage.

Prior to the commencement of the project, CONTRACTOR shall provide the City with a certificate of liability insurance and a copy of the additional insured endorsement naming the City of Cooper City its employees, directors, officers, agents, independent CONTRACTORs, successors and assigns, and other authorized representatives as additional insured on a primary and non- contributory basis to the extent of the contractual obligation assumed by the CONTRACTOR. Additionally, the CONTRACTOR shall provide the City with a copy of the certificates of insurance and a copy of the additional insured endorsement reflecting the same insurance coverage for all subcontractors utilized by CONTRACTOR.

The City shall be granted a Waiver of Subrogation on the CONTRACTOR's Workers' Compensation and General Liability insurance policy and affirmed on the Certificate of Liability Insurance and a Waiver of Subrogation Endorsement. The CONTRACTOR waives, and the CONTRACTOR shall ensure that the CONTRACTOR's insurance carrier waives, all subrogation rights against the City, its officials, employees, agents and volunteers for all losses or damages.

10.1.1 REQUIRED INSURANCE

10.1.1.1 Comprehensive General Liability Insurance written on an occurrence basis including, but not limited to: coverage for bodily injury and property damage, personal & advertising

injury, products & completed operations, and contractual liability. Coverage must be written on an occurrence basis, with limits of liability no less than:

1. Each Occurrence Limit - $1,000,000
2. Fire Damage Limit (Damage to rented premises) - $100,000
3. Personal & Advertising Injury Limit - $1,000,000
4. General Aggregate Limit - $2,000,000
5. Products & Completed Operations Aggregate Limit - $3,000,000

Products & Completed Operations Coverage shall be maintained for two (2) years after the final payment under this contract.

The City of Cooper City must be shown as an additional insured with respect to this coverage.

10.1.1.2 Worker's Compensation and Employers Liability Insurance covering all employees, and/or volunteers of the CONTRACTOR engaged in the performance of the scope of work associated with this Agreement. In the case any work is sublet, the CONTRACTOR shall require the subcontractor similarly to provide Workers Compensation Insurance for all the latter's employees unless such employees are covered by the protection afforded by the CONTRACTOR. Coverage for the CONTRACTOR and his subcontractor shall be in accordance with applicable state and/or federal laws that may apply to Workers' Compensation Insurance with limits of liability no less than:

1.	Workers' Compensation:	Coverage A	Statutory
2.	Employers Liability:	Coverage B	$500,000 Each Accident
			$500,000 Disease – Policy Limit
			$500,000 Disease – Each Employee

10.1.1.3 Comprehensive Auto Liability Insurance covering all owned, non-owned and hired vehicles used in connection with the performance of work under this Agreement, with a combined single limit of liability for bodily injury and property damage no less than:

1. Any Auto (Symbol 1)
   Combined Single Limit (Each Accident) - $1,000,000
2. Hired Autos (Symbol 8)
   Combined Single Limit (Each Accident) - $1,000,000
3. Non-Owned Autos (Symbol 9)
   Combined Single Limit (Each Accident) - $1,000,000

10.1.1.4 Professional Liability/Errors & Omissions Insurance, when applicable, with a limit of liability no less than $1,000,000 per wrongful act. This coverage shall be maintained for a period of no less than two (2) years after final payment of the contract.

10.1.1.5 Sexual Abuse may not be excluded from any policy

10.1.2 REQUIRED INSURANCE ENDORSEMENTS

1. The City of Cooper City shall be named as an Additional Insured on each of the General Liability polices required herein
2. Waiver of all Rights of Subrogation against the CITY
3. 30-Day Notice of Cancellation or Non-Renewal to the CITY
4. CONTRACTORs' policies shall be Primary & Non-Contributory
5. All policies shall contain a "severability of interest" or "cross liability" liability clause without obligation for premium payment of the CITY
6. The City of Cooper City shall be named as a Loss Payee on all Property and/or Inland Marine Policies as their interest may appear.

CONTRACTOR shall name the CITY, as an additional insured on each of the General Liability policies required herein and shall hold the CITY, its agents, officers and employees harmless on account of claims for damages to persons, property or premises arising out of the services provided hereunder. Any insurance required of the CONTRACTOR pursuant to this Agreement must also be required by any subcontractor in the same limits and with all requirements as provided herein, including naming the CITY as an additional insured, in any work is subcontracted unless such subcontractor is covered by the protection afforded by the CONTRACTOR and provided proof of such coverage is provided to CITY. The CONTRACTOR and any subcontractors shall maintain such policies during the term of this Agreement. CONTRACTOR shall agree to waive all rights of subrogation against the City, members of the City Commission, boards, commissions and committees, officers, agents, employees and volunteers for losses arising from activities and operations of CONTRACTOR in the performance of its obligations under this agreement.

The CITY reserves the right to require any other additional types of insurance coverage and/or higher limits of liability it deems necessary based on the nature of work being performed under this Contract.

ARTICLE 11. INDEPENDENT CONTRACTOR

This Agreement does not create an employee/employer relationship between the parties. It is the intent of the parties that the CONTRACTOR is an independent CONTRACTOR under this Agreement and not the CITY's employee for all purposes, including but not limited to, the application of the Fair Labor Standards Act minimum wage and overtime payments, Federal Insurance Contribution Act, the Social Security Act, the Federal Unemployment Tax Act, the provisions of the Internal Revenue Code, the State Workers' Compensation Act, and the State unemployment insurance law. The CONTRACTOR shall retain sole and absolute discretion in the judgment of the manner and means of carrying out CONTRACTOR's activities and responsibilities hereunder provided, further that administrative procedures applicable to services rendered under this Agreement shall be those of CONTRACTOR, which policies of CONTRACTOR shall not conflict with CITY, State, H.U.D., or United States policies, rules or regulations relating to the use of CONTRACTOR's Funds provided for herein. The CONTRACTOR agrees that it is a separate and independent enterprise from the CITY, that it has full opportunity to find other business, that it has made its own investment in its business, and that it will utilize a high level of skill necessary to perform the work. This Agreement shall not be construed as creating any joint employment relationship between the CONTRACTOR

and the CITY and the CITY will not be liable for any obligation incurred by CONTRACTOR, including but not limited to unpaid minimum wages and/or overtime premiums.

ARTICLE 12. PUBLIC RECORDS

A. Public Records: CONTRACTOR shall comply with The Florida Public Records Act as follows:

1. Keep and maintain public records in the CONTRACTOR's possession or control in connection with the CONTRACTOR's performance under this Agreement that ordinarily and necessarily would be required by the City in order to perform the service.

2. Upon request by City's records custodian, provide City with a copy of requested records or allow the records to be inspected or copied within a reasonable time at a cost that does not exceed the cost provided in Chapter 119, Florida Statutes, or as otherwise provided by law.

3. Ensure that public records that are exempt or confidential and exempt from public records disclosure requirements are not disclosed except as authorized by law for the duration of this Agreement.

4. Upon completion of this Agreement or in the event of termination of this Agreement by either party, any and all public records relating to this Agreement in the possession of CONTRACTOR shall be delivered by CONTRACTOR to City, at no cost to City, within seven days. All records stored electronically by CONTRACTOR shall be delivered to CITY in a format that is compatible with City's information technology systems. Once the public records have been delivered to City upon completion or termination of this Agreement, CONTRACTOR shall destroy any and all duplicate public records that are exempt or confidential and exempt from public record disclosure requirements.

5. CONTRACTOR's failure or refusal to comply with the provisions of this Section shall result in the immediate termination of this Agreement by the City.

IF CONTRACTOR HAS QUESTIONS REGARDING THE APPLICATION OF CHAPTER 119, FLORIDA STATUTES, TO CONTRACTOR'S DUTY TO PROVIDE PUBLIC RECORDS RELATING TO THIS AGREEMENT, CONTACT THE CUSTODIAN OF PUBLIC RECORDS AT (954) 434-4300, PRR@COOPERCITY.GOV, OR BY MAIL: CITY OF COOPER CITY – CITY CLERK'S OFFICE, 9090 SW 50TH PLACE, COOPER CITY, FL 33328.

ARTICLE 13. SCRUTINIZED COMPANIES

A. CONTRACTOR certifies that it and its subcontractors are not on the Scrutinized Companies that Boycott Israel List. Pursuant to Section 287.135, F.S., the City may immediately terminate this Agreement at its sole option if the CONTRACTOR or its subcontractors are found to have submitted a false certification; or if the CONTRACTOR, or its subcontractors are placed on the Scrutinized Companies that Boycott Israel List or is engaged in the boycott of Israel during the term of the Agreement.

B. If this Agreement is for more than one million dollars, the CONTRACTOR certifies that it and its subcontractors are also not on the Scrutinized Companies with Activities in Sudan, Scrutinized Companies with Activities in the Iran Petroleum Energy Sector List, or engaged with business operations in Cuba or Syria as identified in Section 287.135, F.S. Pursuant to Section 287.135, F.S., the City may immediately terminate this Agreement at its sole option if the CONTRACTOR, its affiliates, or its subcontractors are found to have submitted a false certification; or if the CONTRACTOR, its affiliates, or its subcontractors are placed on the Scrutinized Companies with Activities in Sudan List, or Scrutinized Companies with Activities in the Iran Petroleum Energy Sector List, or engaged with business operations in Cuba or Syria during the term of the Agreement.

C. The CONTRACTOR agrees to observe the above requirements for applicable subcontracts entered into for the performance of work under this Agreement.

D. As provided in Subsection 287.135(8), F.S., if federal law ceases to authorize the above-stated contracting prohibitions, then they shall become inoperative.

ARTICLE 14. ASSIGNMENT

This Agreement, and any interests herein, shall not be assigned, transferred or otherwise encumbered, under any circumstances, by CONTRACTOR without the prior written consent of CITY, except in connection with a merger, acquisition, or sale of all or substantially all of a CONTRACTOR's assets or voting securities. In the event that CONTRACTOR does undergo a merger, acquisition, or sale of all or substantially all of its assets or voting securities, CONTRACTOR agrees to ensure that any successor entity assumes the obligations of this Agreement. However, this Agreement shall run to the benefit of CITY and its successors and assigns.

It is further agreed that no modification, amendment, or alteration in the terms or conditions contained herein shall be effective unless contained in a written document executed with the same formality and of equal dignity herewith.

ARTICLE 15. SEVERABILITY

This Agreement sets forth the entire agreement between CONTRACTOR and City with respect to the subject matter of this Agreement. This Agreement supersedes all prior and contemporaneous negotiations, understandings and agreements, written or oral, between the parties. This Agreement may not be modified except by the parties' mutual agreement set forth in writing and signed by the parties.

ARTICLE 16. GOVERNING LAW/VENUE

This Agreement shall be governed by and construed in accordance with the laws of the State of Florida. Venue for any dispute under this Agreement shall be an appropriate court of competent jurisdiction in Broward County, Florida.

ARTICLE 17. E-VERIFY

Pursuant to Section 448.095, Florida Statutes, effective January 1, 2021, CONTRACTOR's, shall register with and use the E-verify system in order to verify the work authorization status of all newly hired employees. CONTRACTOR shall register for and utilize the U.S. Department of Homeland Security's E-Verify System to verify the employment eligibility of:

A. All persons employed by a CONTRACTOR to perform employment duties within Florida during the term of the contract; and

B. All persons (including subvendors/subconsultants/subcontractors) assigned by CONTRACTOR to perform work pursuant to the contract with the City of Cooper City. The CONTRACTOR acknowledges and agrees that registration and use of the U.S. Department of Homeland Security's E-Verify System during the term of the contract is a condition of the contract with the City of Cooper City; and

C. The CONTRACTOR shall comply with the provisions of Section 448.095, Fla. Stat., "Employment Eligibility," as amended from time to time. This includes, but is not limited to registration and utilization of the E-Verify System to verify the work authorization status of all newly hired employees. CONTRACTOR shall also require all subcontractors to provide an affidavit attesting that the subcontractors does not employ, contract with, or subcontract with, an unauthorized alien. The CONTRACTOR shall maintain a copy of such affidavit for the duration of the contract. Failure to comply will lead to termination of this Contract, or if a subcontractors knowingly violates the statute, the subcontract must be terminated immediately. Any challenge to termination under this provision must be filed in the Circuit Court no later than twenty (20) calendar days after the date of termination. Termination of this Contract under this Section is not a breach of contract and may not be considered as such. If this contract is terminated for a violation of the statute by the CONTRACTOR, the CONTRACTOR may not be awarded a public contract for a period of one (1) year after the date of termination.

ARTICLE 18. CONTRIBUTIONS PROHIBITED

Pursuant to Section 2-26 of Cooper City Code, no lobbyist, or vendor shall give a campaign contribution, directly or indirectly, to a candidate for the office of Mayor or Commissioner. No candidate for Mayor or Commissioner, or member of the City Commission shall, directly or indirectly, solicit, accept or deposit into such candidate's campaign account any campaign contribution from a lobbyist, or vendor.

ARTICLE 19. TERMINATION FOR CONVENIENCE

The City, at its sole discretion, reserves the right to terminate this Contract for convenience (without cause) upon providing a thirty (30) day written notice to the CONTRACTOR. Termination for convenience is effective on the termination date stated in the written notice provided by the City. Upon receipt of such notice, the CONTRACTOR shall not incur any additional costs under the Contract. The City shall only be liable for reasonable costs incurred by the CONTRACTOR prior to notice of termination. The City shall be the sole judge of "reasonable costs."

ARTICLE 20. TERMINATION FOR CAUSE

The City reserves the right to terminate this Contract, in part or in whole, or place the CONTRACTOR on probation, or to avail itself of all other remedies available at law and equity, inclusive injunctive relief and specific performance, in the event the CONTRACTOR fails to perform in accordance with the terms and conditions stated herein. Following breach of the Contract by the CONTRACTOR, the City shall provide written notice specifying the breach to the CONTRACTOR and advising the CONTRACTOR that the breach must be cured immediately, or this Contract may be terminated by the City. The City further reserves the right to suspend or debar the CONTRACTOR in accordance with the Sec. 2-266 of Cooper City Procurement Code, resolutions and/or other governing legislation. The CONTRACTOR will be notified by letter of the City's intent to terminate if, following the initial notice of breach, the CONTRACTOR fails to timely or adequately, and to the satisfaction of the City, cure said breach. In the event of termination for default, the City may procure the required goods and/or services from any source and use any method deemed in its best interest. All re-procurement costs shall be borne by the terminated CONTRACTOR. The CONTRACTOR shall be responsible for all other direct damages incurred by the City arising out of the breach.

ARTICLE 21. AUDITS – ACCESS TO RECORDS

The City, through its duly authorized representatives and governmental agencies, shall have access to and the right to examine and reproduce any of the Awarded Bidder's books, documents, papers and records and of its subcontractors and Suppliers which apply to all matters of the City for a minimum of three years after the expiration of this Contract and any extension thereof. Such records shall subsequently conform to Generally Accepted Accounting Principles requirements, as applicable, and shall only address those transactions related to this Contract.

CONTRACTOR will grant access to the Commission Auditor to all financial and performance-related records, property, and equipment purchased in whole or in part with government funds. CONTRACTOR agrees to maintain an accounting system that provides accountancy records that are supported with adequate documentation and procedures for determining the allowability and allocability of costs.

ARTICLE 22. NO CONTINGENT FEES

CONTRACTOR warrants that it has not employed or retained any company or person, other than a bona fide employee working solely for CONTRACTOR to solicit or secure this Agreement, and that it has not paid or agreed to pay any person, company, corporation, individual or firm, other than a bona fide

employee working solely for CONTRACTOR any fee, commission, percentage, gift, or other consideration contingent upon or resulting from the award or making of this Agreement. For the breach or violation of this provision, CITY shall have the right to terminate the Agreement without liability at its discretion, to deduct from the contract price, or otherwise recover the full amount of such fee, commission, percentage, gift or consideration.

ARTICLE 23. BINDING AUTHORITY

Each person signing this Agreement on behalf of either party individually warrants that he or she has full legal power to execute this Agreement on behalf of the party for whom he or she is signing, and to bind and obligate such party with respect to all provisions contained in this Agreement.

ARTICLE 24. HEADINGS

Headings herein are for convenience of reference only and shall not be considered on any interpretation of this Agreement.

ARTICLE 25. SEVERABILITY

If any provision of this Agreement or application thereof to any person or situation shall to any extent, be held invalid or unenforceable, the remainder of this Agreement, and the application of such provisions to persons or situations other than those as to which it shall have been held invalid or unenforceable shall not be affected thereby, and shall continue in full force and effect, and be enforced to the fullest extent permitted by law.

ARTICLE 26. EXTENT OF AGREEMENT

This Agreement represents the entire and integrated agreement between the CITY and the CONTRACTOR and supersedes all prior negotiations, representations or agreements, either written or oral. CONTRACTOR will grant access to the Commission Auditor to all financial and performance-related records, property, and equipment purchased in whole or in part with government funds. CONTRACTOR agrees to maintain an accounting system that provides accountancy records that are supported with adequate documentation and procedures for determining the allowability and allocability of costs.

ARTICLE 27. APPENDICES

Each Appendix referred to in this Agreement forms an essential part of this Agreement. The appendices if not physically attached should be treated as part of this and are incorporated herein by reference.

ARTICLE 28. LEGAL REPRESENTATION

This Agreement may be executed in multiple originals or counterparts, each of which shall be deemed to be an original and together shall constitute one and the same agreement. Execution and delivery of this Agreement by the Parties shall be legally binding, valid and effective upon delivery of the executed documents to the other party through facsimile transmission, email, or other electronic delivery.

ARTICLE 29. COUNTERPARTS AND EXECUTION

This Agreement may be executed in multiple originals or counterparts, each of which shall be deemed to be an original and together shall constitute one and the same agreement. Execution and delivery of this Agreement by the Parties shall be legally binding, valid and effective upon delivery of the executed documents to the other party through facsimile transmission, email, or other electronic delivery.

ARTICLE 30. REMEDIES IN THE EVENT OF DEFAULT

If an Event of Default occurs, whether or not the City elects to terminate this Agreement as a result thereof, the Contractor shall be liable for all damages resulting from the default, irrespective of whether the City elects to terminate the Agreement, including but not limited to:

a) lost revenues;
b) the difference between the cost associated with procuring Services hereunder and the amount actually expended by the City for re-procurement of Services, including procurement and administrative costs; and
c) such other direct damages.

The Contractor shall also remain liable for any liabilities and claims related to the Contractor's default. The City may also bring any suit or proceeding for specific performance or for an injunction.

ARTICLE 31. PATENT AND COPYRIGHT INDEMNIFICATION

a) The Contractor shall not infringe on any copyrights, trademarks, service marks, trade secrets, patent rights, other intellectual property rights or any other third-party proprietary rights in the performance of the Work.

b) The Contractor warrants that all Deliverables furnished hereunder, including but not limited to equipment, programs, documentation, software, analyses, applications, methods, ways, processes, and the like, do not infringe upon or violate any copyrights, trademarks, service marks, trade secrets, patent rights, other intellectual property rights or any other third party proprietary rights.

c) The Contractor shall be liable and responsible for any and all claims made against the City for infringement of patents, copyrights, service marks, trade secrets or any other third party proprietary rights, by the use or supplying of any programs, documentation, software, analyses, applications, methods, ways, processes, and the like, in the course of performance or completion of, or in any way connected with, the Work, or the City's continued use of the Deliverables furnished hereunder. Accordingly, the Contractor at its own expense, including the payment of attorney's fees, shall indemnify, and hold harmless the City and defend any action brought against the City with respect to any claim, demand, cause of action, debt, or liability.

d) In the event any Deliverable or anything provided to the City hereunder, or portion thereof is held to constitute an infringement and its use is or may be enjoined, the Contractor shall have the

obligation to, at the City's option to (i) modify, or require that the applicable Subcontractor or supplier modify, the alleged infringing item(s) at its own expense, without impairing in any respect the functionality or performance of the item(s), or (ii) procure for the City, at the Contractor's expense, the rights provided under this Agreement to use the item(s).

e) The Contractor shall be solely responsible for determining and informing the City whether a prospective supplier or Subcontractor is a party to any litigation involving patent or copyright infringement, service mark, trademark, violation, or proprietary rights claims or is subject to any injunction which may prohibit it from providing any Deliverable hereunder. The Contractor shall enter into agreements with all suppliers and Subcontractors at the Contractor's own risk. The City may reject any Deliverable that it believes to be the subject of any such litigation or injunction, or if, in the City's judgment, use thereof would delay the Work or be unlawful.

ARTICLE 32. CONFIDENTIALITY

a) All Developed Works and other materials, data, transactions of all forms, financial information, documentation, inventions, designs and methods obtained from the City in connection with the Services performed under this Agreement, made or developed by the Contractor or its Subcontractors in the course of the performance of such Services, or the results of such Services, or for which the City holds the proprietary rights, constitute Confidential Information and may not, without the prior written consent of the City, be used by the Contractor or its employees, agents, Subcontractors or suppliers for any purpose other than for the benefit of the City, unless required by law. In addition to the foregoing, all City employee information and City financial information shall be considered Confidential Information and shall be subject to all the requirements stated herein. Neither the Contractor nor its employees, agents, Subcontractors, or suppliers may sell, transfer, publish, disclose, display, license or otherwise make available to others any part of such Confidential Information without the prior written consent of the City. Additionally, the Contractor expressly agrees to be bound by and to defend, indemnify and hold harmless the City, and their officers and employees from the breach of any federal, state, or local law in regard to the privacy of individuals.

b) The Contractor shall advise each of its employees, agents, Subcontractors, and suppliers who may be exposed to such Confidential Information of their obligation to keep such information confidential and shall promptly advise the City in writing if it learns of any unauthorized use or disclosure of the Confidential Information by any of its employees or agents, or Subcontractor's or supplier's employees, present or former. In addition, the Contractor agrees to cooperate fully and provide any assistance necessary to ensure the confidentiality of the Confidential Information.

c) In the event of a breach of this Article damages may not be an adequate remedy and the City shall be entitled to injunctive relief to restrain any such breach or threatened breach. Unless otherwise requested by the City, upon the completion of the Services performed hereunder, the Contractor shall immediately turn over to the City all such Confidential Information existing in tangible form, and no copies thereof shall be retained by the Contractor or its employees, agents, Subcontractors, or

suppliers without the prior written consent of the City. A certificate evidencing compliance with this provision and signed by an officer of the Contractor shall accompany such materials.

ARTICLE 33. PROPRIETARY INFORMATION

As a municipal corporation of the State of Florida, City of Cooper City is subject to the stipulations of the public records laws of the State of Florida (the "Public Records Law").

The Contractor acknowledges that all computer software in the City's possession may constitute or contain information or materials which the City has agreed to protect as proprietary information from disclosure or unauthorized use and may also constitute or contain information or materials which the City has developed at its own expense, the disclosure of which could harm the City's proprietary interest therein.

During the term of the Contract, the Contractor will not use directly or indirectly for itself or for others, or publish or disclose to any third party, or remove from the City's property, any computer programs, data compilations, or other software which the City has developed, has used, or is using, is holding for use, or which are otherwise in the possession of the City (the "Computer Software"). All third-party license agreements must also be honored by the Contractor and its employees, except as authorized by the City and, if the Computer Software has been leased or purchased by the City, all hired party license agreements must also be honored by the contractors' employees with the approval of the lessor or Contractors thereof. This includes mainframe, minis, telecommunications, personal computers, and all information technology software.

The Contractor will report to the City any information discovered or which is disclosed to the Contractor which may relate to the improper use, publication, disclosure, or removal from the City's property of any information technology software and hardware and will take such steps as are within the Contractor's authority to prevent improper use, disclosure, or removal.

ARTICLE 34. PROPRIETARY RIGHTS

a) The Contractor hereby acknowledges and agrees that the City retains all rights, title and interests in and to all materials, data, documentation and copies thereof furnished by the City to the Contractor hereunder or furnished by the Contractor to the City or created by the Contractor for delivery to the City, even if unfinished or in process, as a result of the goods or services the Contractor performs in connection with this Agreement, including all copyright and other proprietary rights therein, which the Contractor as well as its employees, agents, Subcontractors and suppliers may use only in connection with the performance of Services under this Agreement. The Contractor shall not, without the prior written consent of the City, use such documentation on any other project in which the Contractor or its employees, agents, Subcontractors, or suppliers are or may become engaged. Submission or distribution by the Contractor to meet official regulatory requirements or for other purposes in connection with the goods or services under this Agreement shall not be construed as publication in derogation of the City's copyrights or other proprietary rights.

b) All Developed Works shall become the property of the City.

c) Accordingly, neither the Contractor nor its employees, agents, Subcontractors, or suppliers shall have any proprietary interest in such Developed Works. The Developed Works may not be utilized, reproduced, or distributed by or on behalf of the Contractor, or any employee, agent, Subcontractor or supplier thereof, without the prior written consent of the City, except as required for the Contractor's performance hereunder.

d) Except as otherwise provided in subsections a, b, and c above, or elsewhere herein, the Contractor and its Subcontractors and suppliers hereunder shall retain all proprietary rights in and to all Licensed Software provided hereunder, that have not been customized to satisfy the performance criteria set forth in the Scope of Services. Notwithstanding the foregoing, the Contractor hereby grants, and shall require that its Subcontractors and suppliers grant, if the City so desires, a perpetual, irrevocable and unrestricted right and license to use, duplicate, disclose or permit any other person(s) or entity(ies) to use all such Licensed Software and the associated specifications, technical data and other Documentation for the operations of the City or entities controlling, controlled by, under common control with, or affiliated with the City, or organizations which may hereafter be formed by or become affiliated with the City. Such license specifically includes, but is not limited to, the right of the City to use or disclose, in whole or in part, the technical documentation and Licensed Software, including source code provided hereunder, to any person or entity outside the City for such person's or entity's use in furnishing any or all of the Deliverables provided hereunder exclusively for the City or entities controlling, controlled by, under common control with, or affiliated with the City, or organizations which may hereafter be formed by or become affiliated with the City. No such License Software, specifications, data, documentation, or related information shall be deemed to have been given in confidence and any statement or legend to the contrary shall be void and of no effect.

ARTICLE 35. COUNTERPARTS AND EXECUTION

As applicable, Contractor shall comply, subject to applicable professional standards, with the provisions of all applicable federal, state and City orders, statutes, ordinances, rules and regulations which may pertain to the Services required under this Agreement.

The Contractor shall hold all licenses or certifications, obtain and pay for all permits or inspections, and comply with all laws, ordinances, regulations and building code requirements applicable to the work required herein. Damages, penalties, or fines imposed on the City or Contractor for failure to obtain and maintain required licenses, certifications, permits or inspections shall be borne by the Contractor. The Project Manager shall verify the certification(s), license(s), and permit(s) for the Contractor prior to authorizing Work and as needed.

Notwithstanding any other provision of this Agreement, Contractor shall not be required pursuant to this Agreement to take any action or abstain from taking any action if such action or abstention would, in the good faith determination of the Contractor, constitute a violation of any law or regulation to which Contractor is subject, including but not limited to laws and regulations requiring that Contractor conduct its operations in a safe and sound manner.

ARTICLE 36. NONDISCRIMINATION

During the performance of this Contract, Contractor agrees to not discriminate unlawfully against any employee or applicant for employment on the basis of race, color, religion, ancestry, national origin, sex, pregnancy, age, disability, marital status, familial status, sexual orientation, gender identity or gender expression, status as victim of domestic violence, dating violence or stalking, or veteran status, and on housing related contracts the source of income, and will take affirmative action to ensure that employees and applicants are afforded equal employment opportunities without discrimination. Such action shall be taken with reference to, but not limited to recruitment, employment, termination, rates of pay or other forms of compensation, and selection for training or retraining, including apprenticeship and on the job training.

By entering into this Contract, the Contractor attests that it is not in violation of the Americans with Disabilities Act of 1990 (and related Acts). If the Contractor or any owner, subsidiary or other firm affiliated with or related to the Contractor is found by the responsible enforcement agency or the City to be in violation of the Act, such violation shall render this Contract void. This Contract shall be void if the Contractor submits a false affidavit pursuant to this Resolution or the Resolution during the term of this Contract, even if the Contractor was not in violation at the time it submitted its affidavit.

ARTICLE 37. CONFLICT OF INTEREST

The Contractor represents that:

a) No officer, director, employee, agent, or other contractor of the City or a member of the immediate family or household of the aforesaid has directly or indirectly received or been promised any form of benefit, payment, or compensation, whether tangible or intangible, in connection with the award of this Agreement.

b) There are no undisclosed persons or entities interested with the CONTRACTOR in this Agreement. This Agreement is entered into by the Contractor without any connection with any other entity or person making a proposal for the same purpose, and without collusion, fraud or conflict of interest. No elected or appointed officer or official, director, employee, agent, or other contractor of the City, or of the State of Florida (including elected and appointed members of the legislative and executive branches of government), or a member of the immediate family or household of any of the aforesaid:

i. is interested on behalf of or through the Contractor directly or indirectly in any manner whatsoever in the execution or the performance of this Agreement, or in the Services, Deliverables or Work, to which this Agreement relates or in any portion of the revenues; or

ii. is an employee, agent, advisor, or contractor to the CONTRACTOR or to the best of the CONTRACTOR's knowledge any Subcontractor or supplier to the CONTRACTOR.

c) Neither the Contractor nor any officer, director, employee, agency, parent, subsidiary, or affiliate of the Contractor shall have an interest which is in conflict with the Contractor's faithful performance of its obligation under this Agreement; provided that the City, in its sole discretion, may consent in writing to such a relationship, provided the Contractor provides the City with a written notice, in advance, which identifies all the individuals and entities involved and sets forth in detail the nature of the relationship and why it is in the City's best interest to consent to such relationship.

d) The provisions of this Article are supplemental to, not in lieu of, all applicable laws with respect to conflict of interest. In the event there is a difference between the standards applicable under this Agreement and those provided by statute, the stricter standard shall apply.

e) In the event Contractor has no prior knowledge of a conflict of interest as set forth above and acquires information which may indicate that there may be an actual or apparent violation of any of the above, Contractor shall promptly bring such information to the attention of the Project Manager. Contractor shall thereafter cooperate with the City's review and investigation of such information and comply with the instructions Contractor receives from the Project Manager regarding remedying the situation.

ARTICLE 38. PRESS RELEASE OR OTHER PUBLIC COMMUNICATION

Under no circumstances shall the Contractor without the express written consent of the City:

a) Issue or permit to be issued any press release, advertisement or literature of any kind which refers to the City, or the Work being performed hereunder, unless the Contractor first obtains the written approval of the City. Such approval may be withheld if for any reason the City believes that the publication of such information would be harmful to the public interest or is in any way undesirable; and

b) Communicate in any way with any contractor, department, board, agency, commission or other organization or any person whether governmental or private in connection with the Work to be performed hereunder except upon prior written approval and instruction of the City; and

c) Except as may be required by law, the Contractor and its employees, agents, Subcontractors, and suppliers will not represent, directly or indirectly, that any Work, Deliverables or Services provided by the Contractor or such parties has been approved or endorsed by the City.

ARTICLE 39. BANKRUPTCY

The City may terminate this Contract, if, during the term of any contract the Contractor has with the City, the Contractor becomes involved as a debtor in a bankruptcy proceeding, or becomes involved in a reorganization, dissolution, or liquidation proceeding, or if a trustee or receiver is appointed over all or a substantial portion of the property of the Contractor under federal bankruptcy law or any state insolvency law.

ARTICLE 40. SCRUTINIZED COMPANIES -- 287.135 AND 215.473

Contractor certifies that it and any of its affiliates are not scrutinized companies as identified in Section 287.135, F.S. In addition, Contractor agrees to observe the requirements of Section 287.135, F.S., for applicable sub-agreements entered into for the performance of work under this Agreement. Pursuant to Section 287.135, F.S., the City may immediately terminate this Agreement for cause if the Contractor, its affiliates, or its subcontractors are found to have submitted a false certification; or if the Contractor, its affiliates, or its subcontractors are placed on any applicable scrutinized companies list or engaged in prohibited contracting activity during the term of the Agreement. As provided in Subsection 287.135(8), F.S., if federal law ceases to authorize these contracting prohibitions then they shall become inoperative.

ARTICLE 41. KIDNAPPING, CUSTODY OFFENSES, HUMAN TRAFFICKING AND RELATED OFFENSES AFFIDAVIT

By entering into, amending, or renewing this Contract, including, without limitation, a grant agreement or economic incentive program payment agreement (all referred to as the "Contract"), as applicable, the Contractor is obligated to comply with the provisions of Section 787.06, Florida Statutes ("F.S."), "Human Trafficking," as amended, which is deemed as being incorporated by reference in this Contract. All definitions and requirements from Section 787.06, F.S., apply to this Contract.

This compliance includes the Contractor providing an affidavit that it does not use coercion for labor or services. This attestation by the Contractor shall be in the form attached to this Contract as the Kidnapping, Custody Offenses, Human Trafficking and Related Offenses Affidavit (the "Affidavit") and must be executed by the Contractor and provided to the City when entering, amending, or renewing this Contract.

This Contract shall be void if the Contractor submits a false Affidavit pursuant to Section 787.06, F.S., or the Contractor violates Section 787.06, F.S., during the term of this Contract, even if the Contractor was not in violation at the time it submitted its Affidavit.

ARTICLE 42. OWNERSHIP OF DOCUMENTS

Reports, surveys, plans, studies and other data provided in connection with this Agreement are and shall remain the property of CITY whether or not the project for which they are made is completed. City hereby agrees to use CONTRACTOR's work product for its intended purposes.

(REMAINDER INTENTIONALLY LEFT BLANK)

IN WITNESS OF THE FOREGOING, the parties have hereunto set their hands and seals on the dates written below.

CITY OF COOPER CITY

Date:_____

_____
CITY MAYOR

_____
CITY MANAGER

APPROVED AS TO LEGAL FORM
AND SUFFICIENCY BY:

_____
CITY ATTORNEY

_____
CITY CLERK

Badger Meter, Inc.

Date:_____

_____
By:

_____
NAME

_____
TITLE

_____
WITNESSED BY:
ADDRESS:

STATE OF _____
COUNTY OF _____

BEFORE ME, an officer duly authorized by law to administer oaths and take acknowledgments, personally appeared_____, as_____of **Badger Meter, Inc.**, and acknowledged that he has executed the foregoing instrument for the use and purposes mentioned in it and that the instrument is the act and deed of___, as_____of **Badger Meter, Inc**, and who is personally known to me or has produced_____as identification.

IN WITNESS WHEREOF, I have set my hand and seal in the State and County aforesaid this _____day of_____,20_____.

_____
NOTARY PUBLIC

_____
Print or Type Name

My Commission Expires: _____

PROCUREMENT DIVISION

Non-Competitive Purchase Request Form

Section A

Date 11/3/2026

To Victoria Dominguez
(Procurement Division Contact; Phone and Email)

From D. Akin Ozaydin
(Procurement Liaisons of client departments)

Subject Single-Source Procurement – Badger Meter, Inc. – Lift Station Telemetry System Maintenance and Support
(Contract Number; Title; Term, From - To)

Due Date _____

It is the policy of Cooper City to consistently purchase goods and services using full and open competition. The citizens of Cooper City are best served through sound business decisions based on competitive solicitations. Early acquisition planning that includes consultation with Procurement staff can help avoid delays and facilitates effective market research. However, there may be instances when other than full and open competition may be justified. When a client department determines that other than full and open competition is necessary or in the best interest of the City, appropriate justification for such course of action must be submitted to the Procurement Division for approval and execution to waive the competitive bid/proposal process. The provision of this form to a client department by Procurement Division does not constitute a recommendation, nor does it imply that such request will be substantiated by the Procurement Division's independent evaluation or authorized to proceed as a non-competitive acquisition.

Instructions: Complete and return document, with the appropriate attachments, by the due date to: _____

Section B - To Be Completed by Client Department

Please provide the information requested below to support the need and feasibility for waiving the competitive bid/proposal process:

Department:	Utilities		
Project Manager Name:	Ryan Webster Michael Stanton	Project Manager Phone Number:	Ext. 105 Ext. 115
Requisition No.:		*Requested Allocation:	$35,000
Proposed Supplier/ Vendor:	Badger Meter, Inc. (successor to Data Flow Systems, Inc.)	Requested Contract Term:	3 years + two 1-year renewals
Funding Source:	GL#450-930-534443-535 – Maintenance – Lift Stations		
Will Federal funds be used to support the requested allocation: Yes ___ No X		Will grant funds be used to support the requested allocation: Yes___ No X	
Previous Contract No.: (if applicable)	N/A	Previous Contract Value: (if applicable)	N/A

*Allocations may be proportionally adjusted should there be a change to contract term.

PROCUREMENT DIVISION

Purpose of the Purchase
Please describe the minimum requirements and the benefits of the non-competitive acquisition.

The Utilities Department requests authorization to continue procuring specialized maintenance, repair, replacement parts, technical support, and associated services from Badger Meter, Inc., successor to Data Flow Systems, Inc. (DFS), for the City's existing TACI II Supervisory Control and Data Acquisition (SCADA) and lift station telemetry systems.

The City's existing system utilizes proprietary Remote Terminal Units (RTUs), Telemetry Control Units (TCUs), TACI II Control Software, Hyper SCADA Server (HSS), and DFS HTX SCADA Software to monitor and support wastewater lift station operations.

Badger Meter, Inc. has assumed responsibility for the existing DFS products, services, contracts, and warranties following the corporate transition effective January 1, 2026.

Continued procurement from Badger Meter will provide access to the specialized equipment, replacement parts, repairs, maintenance, technical support, and training necessary to maintain the City's established telemetry infrastructure. This acquisition supports operational continuity, system compatibility, and reliable wastewater collection operations while avoiding unnecessary disruptions associated with replacing or modifying the existing system.

PROCUREMENT DIVISION

Best Interest of the City/Uniqueness of Product

Please provide a detailed description as to why a waiver of formal bidding is in the City's best interest (e.g., product standardization, compatibility, proprietary access, or distributorship, how vendor is uniquely qualified to provide the needed product or service, etc.). Please note that a lack of advance planning is not acceptable justification for a non-competitive acquisition.

Approval of this sole-source procurement is in the City's best interest because the existing TACI II SCADA and lift station telemetry infrastructure utilizes proprietary equipment and software originally designed, manufactured, and serviced by Data Flow Systems, Inc. (DFS), whose operations and contractual obligations have transitioned to Badger Meter, Inc.

DFS's October 19, 2023, sole-source certification confirms that DFS was the sole-source provider for the TACI II SCADA System, including associated Remote Terminal Units (RTUs), Telemetry Control Units (TCUs), TACI II Control Software, Hyper SCADA Server (HSS), DFS HTX SCADA Software, and associated repairs, services, and training. The certification further states that no other manufacturers, dealers, distributors, or service organizations offered these products and associated services in Florida.

Effective January 1, 2026, Badger Meter, Inc. became the successor legal entity to DFS. The manufacturer's transition documentation confirms that existing contracts, warranties, service commitments, pricing, and technical support arrangements will continue under Badger Meter.

The City has standardized its lift station telemetry operations around the existing system. Replacing the established equipment or introducing an alternative service provider could require evaluation of system compatibility, replacement of proprietary components, software modifications, integration services, employee training, and additional financial resources.

Such changes could create unnecessary operational disruptions and expenses without a demonstrated benefit to the City.

This request is consistent with Section 2-258(b) of the Cooper City Code of Ordinances, which permits non-competitive procurement when standardization, compatibility, or other factors make competitive procurement infeasible or impracticable.

PROCUREMENT DIVISION

Market Research

Please describe the market research findings. This should include a description of other, similar sources or products available in the market, if any, and why these are not acceptable.

The City's market research and supporting manufacturer documentation establish that the existing TACI II SCADA and lift station telemetry system utilizes proprietary equipment and software originally supplied by Data Flow Systems, Inc. (DFS).

In its October 19, 2023, sole-source certification, DFS confirmed that it was responsible for the design, manufacture, and service of the TACI II SCADA product line and that no other manufacturers, dealers, distributors, or service organizations offered the specified products and associated services in Florida.

The documentation identifies proprietary system components, including Remote Terminal Units (RTUs), Telemetry Control Units (TCUs), TACI II Control Software, Hyper SCADA Server (HSS), and DFS HTX SCADA Software.

Effective January 1, 2026, DFS transitioned to Badger Meter, Inc., which assumed responsibility for existing contracts, warranties, service commitments, and technical support.

Although alternative SCADA and telemetry systems may exist in the marketplace, the supporting documentation does not establish that another provider can supply and maintain the City's existing proprietary system.

Transitioning to another manufacturer or service provider could require additional technical evaluations, equipment replacements, software modifications, system integration, and employee training, resulting in additional costs and potential operational disruptions.

Based on the manufacturer's sole-source certification, documented corporate succession, and the City's established equipment standardization, continued procurement from Badger Meter, Inc. is recommended to maintain system compatibility, operational reliability, and continuity of lift station telemetry services.

PROCUREMENT DIVISION

Proposed Actions
Please describe the actions the department will take to mitigate the present barriers to competition prior to any future acquisitions of this product or service.

The Utilities Department will periodically review the continued suitability, performance, and maintenance requirements of the existing TACI II SCADA and lift station telemetry system.

Prior to future procurement authorizations, the Department will coordinate with Procurement to confirm Badger Meter, Inc.'s continued proprietary product and service status, review pricing and support arrangements, and evaluate whether technically compatible alternative products or service providers are available.

Should viable alternatives be identified, the Department will assess system compatibility, equipment and software requirements, implementation costs, employee training needs, and potential impacts on wastewater lift station operations.

Any proposed system modifications or replacement will be subject to appropriate technical evaluation, budgetary review, and approval before implementation to ensure operational reliability and continuity of service.

The Department will continue monitoring technological advancements and available procurement opportunities to determine whether future competitive acquisition is feasible and financially advantageous to the City.

City Manager Name/Initial

Date Approved 11.6.26

Purchasing Name/Initial Victoria Dominguez

Date Approved 11/6/26

Docusign Envelope ID: 10F13E8E-B33F-81B8-83FB-1B6982C20A2D

CITY OF Cooper City
Someplace Special

CITY MANAGER STAFF REPORT

DEPARTMENT Finance

DATE: November 16, 2026

SUBJECT: Motion to approve the piggyback of TIPS Contract RFP No. 230105 with PlanetBids, Inc. for Technology Solutions, Products and Services $13,000.00 for Fiscal Year 2026-2027, the approved fiscal year budgeted amounts for subsequent years of the contract term, including all renewals - **Finance**

SUBMITTED BY: DocuSigned by: Irwin Williams 6BB51C3CA4C94AA...

STAFF RECOMMENDATION:

Motion to approve the piggyback of TIPS Contract RFP No. No. 230105 with PlanetBids, Inc. for Technology Solutions, Products and Services $13,000.00 for Fiscal Year 2026-2027, the approved fiscal year budgeted amounts for subsequent years of the contract term, including all renewals.

BACKGROUND OF ITEM:

The City utilizes an electronic procurement (e-procurement) platform to facilitate competitive solicitations, advertise procurement opportunities, receive electronic bids and proposals, communicate with vendors, and streamline the procurement process while promoting transparency and competition.

The City currently utilizes OpenGov as its e-procurement platform; however, the cooperative purchasing contract previously utilized to procure OpenGov has expired. As a result, the Purchasing Division conducted market research to evaluate the cost of renewing OpenGov under replacement Contract No. R240303 and alternative e-procurement platforms, including PlanetBids, Euna Solutions, Appian, SAP, and Tyler Technologies.

Based on market research, the Purchasing Division determined that procuring PlanetBids under TIPS Contract No. 230105 would be in the City's best interest based on its functionality, contract management capabilities, and cost savings.

ANALYSIS:

The City's experience with OpenGov has identified several operational limitations, including a limited vendor database, a complex and less user-friendly interface that discourages staff utilization, and an inefficient solicitation template structure that does not allow real-time editing of templates within individual solicitations. Additionally, OpenGov's broader ERP-focused approach does not fully align with the City's need for a procurement-focused platform.

Docusign Envelope ID: 10F13E8E-B33F-81B8-83FB-1B6982C20A2D

PlanetBids offers enhanced procurement and contract management capabilities, including a centralized vendor database, online vendor registration, solicitation management, and insurance compliance tracking with automated expiration reminders. The platform also allows vendors to apply for and maintain certifications and prequalification online, automates renewal notifications, supports random compliance audits, and enables the City to search certified vendors and generate vendor listings. Additionally, its Open API supports integration with financial ERP systems, providing opportunities to streamline procurement processes.

More importantly, there is a substantial cost savings, the cost to renew OpenGov for one year is $22,276.40, while Planetbids's license is free for the first year and implementation cost will not exceed $13,000.00, a savings of $9,276.40 (41.6%). The estimated four-year subscription cost for PlanetBids is $51,172.62 versus $89,100 for OpenGov, a savings of $37,928.

Transitioning to PlanetBids will address existing operational limitations, improve staff utilization, strengthen vendor and contract compliance management, and reduce annual software subscription costs.

PROCUREMENT:

The Interlocal Purchasing System ("TIPS"), a department of Texas Region 8 Education Service Center, issued Request for Proposal No. 230105, Technology Solutions, Products and Services, on January 5, 2023. Submittals were reviewed and evaluated after the response deadline of February 17, 2023. Planet Bids, Inc. was awarded a five-year contract, effective May 5, 2023, expiring May 31, 2028. Any option(s) for renewal shall begin on the Contract Expiration Date, or the date of the expiration of the prior renewal term where applicable and continue for the duration specified for the renewal option herein. This purchase is made pursuant to Sec. 2-257(f) of the City's Procurement Code.

FISCAL IMPACT:

The FY2027 Adopted Budget included $21,222 for OpenGov Procurement Software which is more than what is required for PlanetBids. Expenditures for subsequent years of the contract term will be limited to amounts approved through the City's annual budget process and subject to available appropriations.

General Ledger Acct. Number	Budgeted Amount	Requested Amount	Remaining Amount
001-170-534410-519 Maintenance-Contracts	$21,222	$13,000	$8,122

ATTACHMENTS:

1. RFP No. 230105 – Piggyback Agreement – PlanetBids, Inc.
2. RFP No. 230105 – Agreement – PlanetBids, Inc. (Executed)
3. RFP No. 230105 – Score Sheet
4. RFP No. 230105 – Tabulation/Respondents
5. RFP No. 230105 – Solicitation
6. RFP No. 230105 – Advertisement

Docusign Envelope ID: 10F13E8E-B33F-81B8-83FB-1B6982C20A2D

TIPS VENDOR AGREEMENT

TIPS RFP 230105 Technology Solutions, Products, and Services

The following Vendor Agreement ("Agreement") creates a legal agreement between The Interlocal Purchasing System ("TIPS"), a government purchasing cooperative and Department of Texas Region 8 Education Service Center and (INSERT ENTITY NAME):

PlanetBids, Inc.

(ENTER ENTITY NAME]

its owners, agents, subsidiaries, and affiliates (together, "Vendor") (individually, "Party", and collectively the "Parties") and this agreement shall exclusively govern the contractual relationship ("Agreement") between the Parties.

TIPS, a governmental entity and a national purchasing cooperative seeks to provide a valuable and necessary solution to public entities and qualifying non-profits by performing the public procurement solicitation process and awarding compliant contracts to qualified vendors. Then, where the law of a customer's jurisdiction allows, instead of public entities and qualifying non-profits expending time, money, and resources on the extensive public procurement process, the use of TIPS allows public entities to quickly select and purchase their preferred products or services from qualified, competitively evaluated vendors through cooperative purchasing.

1. **Purpose.** The purpose of this Agreement is to identify the terms and conditions of the relationship between TIPS and Vendor. Public entities and qualifying non-profits that properly join or utilize TIPS "(TIPS Members") may elect to "piggyback" off of TIPS' procurements and agreements where the laws of their jurisdiction allow. TIPS Members are not contractual parties to this Agreement although terms and conditions of this Agreement may ensure benefits to TIPS Members.

2. **Authority.** The Parties agree that the signatories below are individual authorized to enter into this Agreement on behalf of their entity and that they are acting under due and proper authority under applicable law.

3. **Definitions.**

    a. **TIPS Pricing:** The specific pricing, discounts, and other pricing terms and incentives which Vendor submitted and TIPS approved for each respective TIPS Contract awarded to Vendor and all permissible, subsequent pricing updates submitted by Vendor and accepted by TIPS, if any.

    b. **Authorized Reseller:** A reseller or dealer authorized and added by a Vendor through their online TIPS Vendor Portal to make TIPS sales according to the terms and conditions herein.

4. **Entire Agreement.** This Agreement resulted from TIPS posting a "TIPS Solicitation" (RFP, RCSP, RFQ, or other) and Vendor submitting a proposal in response to that posted TIPS Solicitation for evaluation and award. The Parties agree that this Agreement consists of the provisions set forth herein and: (1) The TIPS solicitation document resulting in this Agreement; (2) Any addenda or clarifications issued in relation to the TIPS solicitation; (3) All solicitation information provided to Vendor by TIPS through the TIPS eBid System; (3) Vendor's entire proposal response to the TIPS solicitation including all accepted required attachments, acknowledged notices and certifications, accepted negotiated terms, pricing, accepted responses to questions, and accepted written clarifications of Vendor's proposal, and; any properly included attachments to this Agreement. All documentation and information listed is hereby incorporated by reference as if set forth herein verbatim. In the event of conflict between the terms herein and one of the incorporated documents the terms and conditions herein shall control.

5. **Vendor's Specific Warranties, Terms, and License Agreements.** Because TIPS serves public entities and non-profits throughout the nation all of which are subject to specific laws and policies of their jurisdiction, as a matter of standard practice, TIPS does not typically accept a Vendor's specific "Sale Terms" (warranties, license agreements, master agreements, terms and conditions, etc.) on behalf of all TIPS Members. TIPS may permit Vendor to attach those to this Agreement to display to interested customers what terms may apply to their Supplemental Agreement with Vendor (if submitted by Vendor for that purpose). However, unless this term of the Agreement is negotiated and modified to state otherwise, those specific Sale Terms are not accepted by TIPS on behalf of all TIPS Members and each Member may choose whether to accept, negotiate, or reject those specific Sale Terms, which must be reflected in a separate agreement between Vendor and the Member in order to be effective.

6. **Vendor Identity and Contact Information.** It is Vendor's sole responsibility to ensure that all identifying vendor information (name, EIN, d/b/a's, etc.) and contact information is updated and current at all times within the TIPS eBid System and the TIPS Vendor Portal. It is Vendor's sole responsibility to confirm that all e-correspondence issued from tips-usa.com, ionwave.net, and tipsconstruction.com to Vendor's contacts are received and are not blocked by firewall or other technology security. Failure to permit receipt of correspondence from these domains and failure to keep vendor identity and contact information current at all times during the life of the contract may cause loss of TIPS Sales, accumulating TIPS fees, missed rebid opportunities, lapse of TIPS Contract(s), and unnecessary collection or legal actions against Vendor. It is no defense to any of the foregoing or any breach of this Agreement that Vendor was not receiving TIPS' electronic communications issued by TIPS to Vendor's listed contacts.

7. **Initiation of TIPS Sales.** When a public entity initiates a purchase with Vendor, if the Member inquires verbally or in writing whether Vendor holds a TIPS Contract, it is the duty of the Vendor to verify whether the Member is seeking a TIPS purchase. Once verified, Vendor must include the TIPS Contract Number on all purchase communications and sales documents exchanged with the TIPS Member.

8. **TIPS Sales and Supplemental Agreements.** The terms of the specific TIPS order, including but not limited to: shipping, freight, insurance, delivery, fees, bonding, cost, delivery expectations and location, returns, refunds, terms, conditions, cancellations, order assistance, etc., shall be controlled by the purchase agreement (Purchase Order, Contract, Invoice, etc.) (hereinafter "Supplemental Agreement") entered into between the TIPS Member Customer and Vendor only. TIPS is not a party to any Supplemental Agreement. All Supplemental Agreements shall include Vendor's Name, as known to TIPS, and TIPS Contract Name and Number. Vendor accepts and understands that TIPS is not a legal party to TIPS Sales and Vendor is solely responsible for identifying fraud, mistakes, unacceptable terms, or misrepresentations for the specific order prior to accepting. Vendor agrees that any order issued from a customer to Vendor, even when processed through TIPS, constitutes a legal contract between the customer and Vendor only. When Vendor accepts or fulfills an order, even when processed through TIPS, Vendor is representing that Vendor has carefully reviewed the order for legality, authenticity, and accuracy and TIPS shall not be liable or responsible for the same. In the event of a conflict between the terms of this TIPS Vendor Agreement and those contained in any Supplemental Agreement, the provisions set forth herein shall control unless otherwise agreed to and authorized by the Parties in writing within the Supplemental Agreement.

9. **Right of Refusal.** Vendor has the right not to sell to a TIPS Member under the awarded agreement at Vendor's discretion unless otherwise required by law.

10. **Reporting TIPS Sales**. Vendor must report all TIPS Sales to TIPS. If a TIPS sale is initiated by Vendor receiving a TIPS Member's purchase order from TIPS directly, Vendor may consider that specific TIPS Sale reported. Otherwise, with the exception of TIPS Automated Vendors, who have signed an exclusive agreement with TIPS regarding reporting, all TIPS Sales must be reported to TIPS by either: (1) Emailing the purchase order or similar purchase document (with Vendor's Name, as known to TIPS, and the TIPS Contract Name and Number included) to TIPS at tipspo@tips-usa.com with "Confirmation Only" in the subject line of the email within three business days of Vendor's acceptance of the order, or; (2) Within 3 business days of the order being accepted by Vendor, Vendor must login to the TIPS Vendor Portal and successfully self-report all necessary sale information within the Vendor Portal and confirm that it shows up accurately on your current Vendor Portal statement. No other method of reporting is acceptable unless agreed to by the Parties in writing. Failure to report all sales pursuant to this provision may result in immediate cancellation of Vendor's TIPS Contract(s) for cause at TIPS' sole discretion. Please refer to the TIPS Accounting FAQ's for more information about reporting sales and if you have further questions, contact the Accounting Team at accounting@tips-usa.com.

11. **TIPS Administration Fees.** The collection of administrative fees by TIPS, a government entity, for performance of these procurement services is required pursuant to Texas Government Code Section 791.011 et. seq. The administration fee ("TIPS Administration Fee") is the amount legally owed by Vendor to TIPS for TIPS Sales made by Vendor. The TIPS Administration Fee amount is typically a set percentage of the amount paid by the TIPS Member for each TIPS Sale, less shipping cost, bond cost, and taxes if applicable and identifiable, which is legally due to TIPS, but the exact TIPS Administration Fee for this Contract is published in the corresponding solicitation and is incorporated herein by reference. TIPS Administration Fees are due to TIPS immediately upon Vendor's receipt of payment, including partial payment, for a TIPS Sale. The TIPS Administration Fee is assessed on the amount paid by the TIPS Member, not on the Vendor's cost or on the amount for which the Vendor sold the item to a dealer or Authorized Reseller. Upon receipt of payment for a TIPS Sale, including partial payment (which renders TIPS Administration Fees immediately due), Vendor shall issue to TIPS the corresponding TIPS Administration Fee payment as soon as possible but not later than thirty-one calendar days following Vendor's receipt of payment. Vendor shall pay TIPS via check unless otherwise agreed to by the Parties in writing. Vendor shall include clear documentation with the issued payment dictating to which sale(s) the amount should be applied. Vendor may create a payment report within their TIPS Vendor Portal which is the preferred documentation dictating to which TIPS Sale(s) the amount should be applied. Failure to pay all TIPS Administration Fees pursuant to this provision may result in immediate cancellation of Vendor's TIPS Contract(s) for cause at TIPS' sole discretion as well as the initiation of collection and legal actions by TIPS against Vendor to the extent permitted by law. Any overpayment of participation fees to TIPS by Vendor will be refunded to the Vendor

within ninety (90) days of receipt of notification if TIPS receives written notification of the overpayment not later than the expiration of six (6) months from the date of overpayment and TIPS determines that the amount was not legally due to TIPS pursuant to this agreement and applicable law. Any notification of overpayment received by TIPS after the expiration of six (6) months from the date that TIPS received the payment will render the overpayment non-refundable. Region 8 ESC and TIPS reserve the right to extend the six (6) month deadline if approved by the Region 8 ESC Board of Directors. TIPS reserves all rights under the law to collect TIPS Administration Fees due to TIPS pursuant to this Agreement.

12. **Term of the Agreement.** This Agreement with TIPS is for approximately five years with a one-year, consecutive option for renewal as described herein. Renewal options are not automatic and shall only be effective if offered by TIPS at its sole discretion. If TIPS offers a renewal option, the Vendor will be notified via email issued to Vendor's then-listed Primary Contact. The renewal option shall be deemed accepted by Vendor unless Vendor notifies TIPS of its objection to the renewal option in writing and confirms receipt by TIPS.

    Actual Effective Date: Agreement is effective upon signature by authorized representatives of both Parties. The Effective Date does not affect the "Term Calculation Start Date."

    Term Calculation Start Date: To keep the contract term consistent for all vendors awarded under a single TIPS contract, Vendor shall calculate the foregoing term as starting on the last day of the month that "Award Notifications" are anticipated as published in the Solicitation, regardless of the actual Effective Date.

    Example of Term Calculation Start Date: If the anticipated "Award Date" published in the Solicitation is May 22, 2023, but extended negotiations delay award until June 27, 2023 (Actual Effective Date), the Term Calculation Start Date shall be May 31, 2023 in this example.

    Contract Expiration Date: To keep the contract term consistent for all vendors awarded under a single TIPS contract, the term expiration date shall be five-years from the Term Calculation Start Date.

    Example of Contract Expiration Date: If the anticipated "Award Date" published in the Solicitation is May 22, 2023, but extended negotiations delay award until June 27, 2023 (Actual Effective Date), the Term Calculation Start Date shall be May 31, 2023 and the Contract Expiration Date of the resulting initial "five-year" term, (which is subject to an extension(s)) will be May 31, 2028 in this example.

    Option(s) for Renewal: Any option(s) for renewal shall begin on the Contract Expiration Date, or the date of the expiration of the prior renewal term where applicable, and continue for the duration specified for the renewal option herein.

    Example of Option(s) for Renewal: In this example, if TIPS offers a one-year renewal and the Contract Expiration Date is May 31, 2028, then the one-year renewal is effective from May 31, 2028 to May 31, 2029.

    TIPS may offer to extend Vendor Agreements to the fullest extent the TIPS Solicitation resulting in this Agreement permits.

13. **TIPS Pricing.** Vendor agrees and understands that for each TIPS Contract that it holds, Vendor submitted, agreed to, and received TIPS' approval for specific pricing, discounts, and other pricing terms and incentives which make up Vendor's TIPS Pricing for that TIPS Contract ("TIPS Pricing"). Vendor confirms that Vendor will not add the TIPS Administration Fee as a charge or line-item in a TIPS Sale. Vendor hereby certifies that Vendor shall only offer goods and services through this TIPS Contract if those goods and services are included in or added to Vendor's TIPS Pricing and approved by TIPS. TIPS reserves the right to review Vendor's pricing update requests as specifically as line-item by line-item to determine compliance. However, Vendor contractually agrees that all submitted pricing updates shall be within the original terms of the Vendor's TIPS Pricing (scope, proposed discounts, price increase limitations, and other pricing terms and incentives originally proposed by Vendor) such that TIPS may accept Vendors price increase requests as submitted without additional vetting at TIPS discretion. Any pricing quoted by Vendor to a TIPS Member or on a TIPS Quote shall never exceed Vendor's TIPS Pricing for any good or service offered through TIPS. Vendor certifies by signing this agreement that Vendor's TIPS Pricing for all goods and services included in Vendor's TIPS Pricing shall either be equal to or less than Vendor's current pricing for that good or service for any other customer. TIPS Pricing price increases and modifications, if permitted, will be honored according to the terms of the solicitation and Vendor's proposal, incorporated herein by reference.

14. **Indemnification of TIPS.** **VENDOR AGREES TO INDEMNIFY, HOLD HARMLESS, AND DEFEND TIPS, TIPS MEMBERS, TIPS OFFICERS, TIPS EMPLOYEES, TIPS DIRECTORS, AND TIPS TRUSTEES (THE "TIPS INDEMNITEES") FROM AND AGAINST ALL CLAIMS AND SUITS BY THIRD-PARTIES FOR DAMAGES, INJURIES TO PERSONS (INCLUDING DEATH), PROPERTY DAMAGES, LOSSES, EXPENSES, FEES, INCLUDING COURT COSTS, ATTORNEY'S FEES, AND EXPERT FEES, ARISING OUT OF OR RELATING TO VENDOR'S PERFORMANCE UNDER THIS AGREEMENT (INCLUDING THE PERFORMANCE OF VENDOR'S OFFICERS, EMPLOYEES, AGENTS, AUTHORIZED RESELLERS, SUBCONTRACTORS, LICENSEES, OR INVITEES), REGARDLESS OF THE NATURE OF THE CAUSE OF ACTION,**

INCLUDING WITHOUT LIMITATION CAUSES OF ACTION BASED UPON COMMON, CONSTITUTIONAL, OR STATUTORY LAW OR BASED IN WHOLE OR IN PART UPON ALLEGATIONS OF NEGLIGENT OR INTENTIONAL ACTS OR OMISSIONS ON THE PART OF VENDOR, ITS OFFICERS, EMPLOYEES, AGENTS, AUTHORIZED RESELLERS, SUBCONTRACTORS, LICENSEES, OR INVITEES. NO LIMITATION OF LIABILITY FOR DAMAGES FOR PERSONAL INJURY OR PROPERTY DAMAGE ARE PERMITTED OR AGREED TO BY TIPS. APART FROM THIS INDEMNIFICATION PROVISION REQUIRING INDEMNIFICATION OF THE TIPS INDEMNITEES' ATTORNEY'S FEES AS SET FORTH ABOVE, RECOVERY OF ATTORNEYS' FEES BY THE PREVAILING PARTY IS AUTHORIZED ONLY IF AUTHORIZED BY TEX. EDUC. CODE § 44.032(F).

15. **Indemnification and Assumption of Risk – Vendor Data.** **VENDOR AGREES THAT IT IS VOLUNTARILY PROVIDING DATA (INCLUDING BUT NOT LIMITED TO: VENDOR INFORMATION, VENDOR DOCUMENTATION, VENDOR'S PROPOSALS, VENDOR PRICING SUBMITTED OR PROVIDED TO TIPS, TIPS CONTRACT DOCUMENTS, TIPS CORRESPONDENCE, VENDOR LOGOS AND IMAGES, VENDOR'S CONTACT INFORMATION, VENDOR'S BROCHURES AND COMMERCIAL INFORMATION, VENDOR'S FINANCIAL INFORMATION, VENDOR'S CERTIFICATIONS, AND ANY OTHER VENDOR INFORMATION OR DOCUMENTATION, INCLUDING WITHOUT LIMITATION SOFTWARE AND SOURCE CODE UTILIZED BY VENDOR, SUBMITTED TO TIPS BY VENDOR AND ITS AGENTS) ("VENDOR DATA") TO TIPS. FOR THE SAKE OF CLARITY, AND WITHOUT LIMITING THE BREADTH OF THE INDEMNITY OBLIGATIONS IN SECTION 13 ABOVE, VENDOR AGREES TO PROTECT, INDEMNIFY, AND HOLD THE TIPS INDEMNITEES HARMLESS FROM AND AGAINST ANY AND ALL LOSSES, CLAIMS, ACTIONS, DEMANDS, ALLEGATIONS, SUITS, JUDGMENTS, COSTS, EXPENSES, FEES, INCLUDING COURT COSTS, ATTORNEY'S FEES, AND EXPERT FEES AND ALL OTHER LIABILITY OF ANY NATURE WHATSOEVER ARISING OUT OF OR RELATING TO: (I) ANY UNAUTHORIZED, NEGLIGENT OR WRONGFUL USE OF, OR CYBER DATA BREACH INCIDENT AND VIRUSES OR OTHER CORRUPTING AGENTS INVOLVING, VENDOR'S DATA, PRICING, AND INFORMATION, COMPUTERS, OR OTHER HARDWARE OR SOFTWARE SYSTEMS, AND; (II) ALLEGATIONS OR CLAIMS THAT ANY VENDOR DATA INFRINGES ON THE INTELLECTUAL PROPERTY RIGHTS OF A THIRD-PARTY OR VENDOR.**

16. **Procedures Related to Indemnification.** In the event that an indemnity obligation arises, Vendor shall pay all amounts set forth in Section 13 and 14 above (including any settlements) and – if it has accepted its indemnity obligation without qualification – control the legal defense to such claim or cause of action, including without limitation attorney selection, strategy, discovery, trial, appeal, and settlement, and TIPS shall, at Vendor's cost and expense (with respect to reasonable out of pocket costs and expenses incurred by TIPS which shall be reimbursed to TIPS by Vendor), provide all commercially reasonable assistance requested by Vendor. In controlling any defense, Vendor shall ensure that all assertions of governmental immunity and all applicable pleas and defenses shall be promptly asserted.

17. **Indemnity for Underlying Sales and Supplemental Agreements.** Vendor shall be solely responsible for any customer claims or any disputes arising out of TIPS Sales or any Supplemental Agreement as if sold in the open-market. The Parties agree that TIPS shall not be liable for any claims arising out of Vendor's TIPS Sales or Supplemental Agreements, including but not limited to: allegations of product defect or insufficiency, allegations of service defect or insufficiency, allegations regarding delivery defect or insufficiency, allegations of fraud or misrepresentation, allegations regarding pricing or amounts owed for TIPS sales, and/or allegations regarding payment, over-payment, under-payment, or non-payment for TIPS Sales. Payment/Drafting, overpayment/over-drafting, under-payment/under-drafting, or non-payment for TIPS Sales between customer and Vendor and inspections, rejections, or acceptance of such purchases shall be the exclusive respective obligations of Vendor/Customer, and disputes shall be handled in accordance with the terms of the underlying Supplemental Agreement(s) entered into between Vendor and Customer. Vendor acknowledges that TIPS is not a dealer, subcontractor, agent, or reseller of Vendor's goods and services and shall not be responsible for any claims arising out of alleged insufficiencies or defects in Vendor's goods and services, should any arise.

18. **Confidentiality of Vendor Data.** Vendor understands and agrees that by signing this Agreement, all Vendor Data is hereby released to TIPS, TIPS Members, and TIPS third-party administrators to effectuate Vendor's TIPS Contract except as provided for herein. The Parties agree that Vendor Data is accessible by all TIPS Members as if submitted directly to that TIPS Member Customer for purchase consideration. If Vendor otherwise considers any portion of Vendor's Data to be confidential and not subject to public disclosure pursuant to Chapter 552 Texas Gov't Code (the "Public Information Act") or other law(s) and orders, Vendor must have identified the claimed confidential materials through proper execution of the Confidentiality Claim Form which is required to be submitted as part of Vendor's proposal resulting in this Agreement and incorporated by reference. The Confidentiality Claim Form included in Vendor's proposal and incorporated herein by reference is the sole indicator of whether Vendor considers any Vendor Data confidential in the event TIPS receives a Public Information Request. If TIPS receives a request, any responsive documentation not deemed confidential by you in this manner will be automatically released. For Vendor Data deemed confidential by you in this manner, TIPS will follow procedures of controlling statute(s) regarding any claim of confidentiality and shall not be liable for any release of information required by law, including Attorney General determination and opinion. In the event that TIPS receives a written request for information pursuant to the Public Information Act that affects Vendor's interest in any information or data furnished to TIPS by Vendor, and TIPS requests an opinion from the Attorney General, Vendor may, at its own option and expense, prepare comments and submit information directly to the Attorney General stating why the requested information is exempt from disclosure pursuant to the requirements of the

Public Information Act. Vendor is solely responsible for submitting the memorandum brief and information to the Attorney General within the time period prescribed by the Public Information Act. Notwithstanding any other information provided in this solicitation or Vendor designation of certain Vendor Data as confidential or proprietary, Vendor's acceptance of this TIPS Vendor Agreement constitutes Vendor's consent to the disclosure of Vendor's Data, including any information deemed confidential or proprietary, to TIPS Members or as ordered by a Court or government agency, including without limitation the Texas Attorney General. Vendor agrees that TIPS shall not be responsible or liable for any use or distribution of information or documentation by TIPS Members or as required by law.

19. **Vendor's Authorized Resellers.** TIPS recognizes that many vendors operate in the open market through the use of resellers or dealers. For that reason, TIPS permits Vendor to authorize Authorized Resellers within its Vendor Portal and make TIPS Sales through the Authorized Reseller(s). Once authorized by Vendor in the Vendor Portal, the Authorized Reseller(s) may make TIPS sales to TIPS Members. However, all purchase documents must include: (1) Authorized Reseller's Name; (2) Vendor's Name, as known to TIPS, and; (3) Vendor's TIPS Contract Name and Number under which it is making the TIPS Sale. Either Vendor or Reseller may report the sale pursuant to the terms herein. However, Vendor agrees that it is legally responsible for all reporting and fee payment as described herein for TIPS Sales made by Authorized Resellers. The TIPS Administration Fee is assessed on the amount paid by the TIPS Member, not on the Vendor's cost or on the amount for which the Vendor sold the item to a dealer or Authorized Reseller. The Parties intend that Vendor shall be responsible and liable for TIPS Sales made by Vendor's Authorized Resellers. Vendor agrees that it is voluntarily authorizing this Authorized Reseller and in doing so, Vendor agrees that it is doing so at its own risk and agrees to protect, indemnify, and hold TIPS harmless in accordance with Sections 14-17 above related to Authorized Reseller TIPS Sales made pursuant to this Agreement or purporting to be made pursuant to this Agreement that may be asserted against Vendor whether rightfully brought or otherwise. The Parties further agree that it is no defense to Vendor's breach of this Agreement that an Authorized Reseller caused Vendor of breach this Agreement.

20. **Circumvention of TIPS Sales**. When a public entity initiates a purchase with Vendor, if the Member inquires verbally or in writing whether Vendor holds a TIPS Contract, it is the duty of the Vendor to verify whether the Member is seeking a TIPS purchase. Any request for quote, customer communication, or customer purchase initiated through or referencing a TIPS Contract shall be completed through TIPS pursuant to this Agreement. Any encouragement or participation by Vendor in circumventing a TIPS sale being completed may result in immediate termination of Vendor's TIPS Contract(s) for cause as well as preclusion from future TIPS opportunities at TIPS sole discretion.

21. **State of Texas Franchise Tax.** By signature hereon, Vendor hereby certifies that Vendor is not currently delinquent in the payment of any franchise taxes owed to the State of Texas under Chapter 171 of the Texas Tax Code.

22. **Termination.**

A) Termination for Convenience. TIPS may, by written notice to Vendor, terminate this Agreement for convenience, in whole or in part, at any time by giving thirty (30) days' written notice to Vendor of such termination, and specifying the effective date thereof.

B) Termination for Cause. If Vendor fails to materially perform pursuant to the terms of this Agreement, TIPS shall provide written notice to Vendor specifying the default. If Vendor does not cure such default within thirty (30) days, TIPS may terminate this Agreement, in whole or in part, for cause. If TIPS terminates this Agreement for cause, and it is later determined that the termination for cause was wrongful, the termination shall automatically be converted to and treated as a termination for convenience.

C) Vendor's Termination. If TIPS fails to materially perform pursuant to the terms of this Agreement, Vendor shall provide written notice to TIPS specifying the default ("Notice of Default"). If TIPS does not cure such default within thirty (30) days, Vendor may terminate this Agreement, in whole or in part, for cause. If TIPS terminates this Agreement for cause, and it is later determined that the termination for cause was wrongful, the termination shall automatically be converted to and treated as a termination for convenience.

D) Upon termination, all TIPS Sale orders previously accepted by Vendor shall be fulfilled and Vendor shall be paid for all TIPS Sales executed pursuant to the applicable terms. All TIPS Sale orders presented to Vendor but not fulfilled by Vendor, prior to the actual termination of this agreement shall be honored at the option of the TIPS Member. TIPS shall submit to Vendor an invoice for any outstanding TIPS Administration Fees and approved expenses and Vendor shall pay such fees and expenses within 30 calendar days of receipt of such valid TIPS invoice. Vendor acknowledges and agrees that continued participation in TIPS is subject to TIPS' sole

discretion and that any Vendor may be removed from the TIPS program at any time with or without cause. This termination clause does not affect TIPS Sales Supplemental Agreements pursuant to this term regarding termination and the Survival Clause term

E) Vendor hereby waives any and all claims for damages, including, but not limited, to consequential damages or lost profits, that might arise from TIPS' act of terminating this Agreement.

23. Survival Clause. It is the intent of the Parties that this Agreement and procurement method applies to any TIPS Sale made during the life of this Agreement even if made on or near the Contract Expiration Date as defined herein. Thus, all TIPS Sales, including but not limited to: leases, service agreements, license agreements, open purchase orders, warranties, and contracts, even if they extend months or years past the TIPS Contract Expiration Date, shall survive the expiration or termination of this Agreement subject to the terms and conditions of the Supplemental Agreement between Customer and Vendor or unless otherwise specified herein.

24. Audit Rights. Due to transparency statutes and public accountability requirements of TIPS and TIPS Members, Vendor shall at their sole expense, maintain documentation of all TIPS Sales for a period of three years from the time of the TIPS Sale. In order to ensure and confirm compliance with this agreement, TIPS shall have authority to conduct audits of Vendor's TIPS Pricing or TIPS Sales with thirty-days' notice unless the audit is ordered by a Court Order or by a Government Agency with authority to do so without said notice. Notwithstanding the foregoing, in the event that TIPS is made aware of any pricing being offered to eligible entities that is materially inconsistent with Vendor's TIPS Pricing, TIPS shall have the ability to conduct the audit internally or may engage a third- party auditing firm to investigate any possible non-compliant conduct or may terminate the Agreement according to the terms of this Agreement. In the event of an audit, the requested materials shall be reasonably provided in the time, format, and at the location acceptable to TIPS. TIPS agrees not to perform a random audit the TIPS transaction documentation more than once per calendar year, but reserves the right to audit for just cause or as required by any governmental agency or court with regulatory authority over TIPS or the TIPS Member. These audit rights shall survive termination of this Agreement for a period of one (1) year from the effective date of termination.

25. Conflicts of Interest. The Parties confirm that they have not offered, given, or accepted, nor intend to give at any time hereafter any economic opportunity, future employment, gift, loan, gratuity, special discount, trip, favor, service to the other in connection with this Agreement. Vendor affirms that, to the best of Vendor's knowledge, this Agreement has been arrived at independently, and is awarded without collusion with anyone to obtain information or gain any favoritism that would in any way limit competition or give an unfair advantage over other vendors in the award of this Agreement. Vendor agrees that it has disclosed any necessary affiliations with Region 8 Education Service Center and the TIPS Department, if any, through the Conflict of Interest attachment provided in the solicitation resulting in this Agreement.

26. Volume of TIPS Sales. Nothing in this Agreement or any TIPS communication may be construed as a guarantee that TIPS or TIPS Members will submit any TIPS orders to Vendor at any time.

27. Compliance with the Law. The Parties agree to comply fully with all applicable federal, state, and local statutes, ordinances, rules, and regulations applicable to their entity in connection with the programs contemplated under this Agreement.

28. Severability. If any term(s) or provision(s) of this Agreement are held by a court of competent jurisdiction to be invalid, void, or unenforceable, then such term(s) or provision(s) shall be deemed restated to reflect the original intention of the Parties as nearly as possible in accordance with applicable law and the remainder of this Agreement, and the remainder of the provisions of this Agreement shall remain in full force and effect and shall in no way be affected, impaired or invalidated, unless such holding causes the obligations of the Parties hereto to be impossible to perform or shall render the terms of this Agreement to be inconsistent with the intent of the Parties hereto.

29. Force Majeure. If by reason of Force Majeure, either party hereto shall be rendered unable wholly or in part to carry out its obligations under this Agreement through no fault of its own then such party shall give notice and full particulars of Force Majeure in writing to the other party within a reasonable time after occurrence of the event or cause relied upon. Upon delivering such notice, the obligation of the affected party, so far as it is affected by such Force Majeure as described, shall be suspended during the continuance of the inability then claimed but for no longer period, and such party shall endeavor to remove or overcome such inability with all reasonable dispatch. In the event that Vendor's obligations are suspended by reason of Force Majeure, all TIPS Sales accepted prior to the Force Majeure event shall be the legal responsibility of Vendor and the terms of the TIPS Sale Supplemental Agreement shall control Vendor's failure to fulfill for a Force Majeure event.

30. Immunity. Vendor agrees that nothing in this Agreement shall be construed as a waiver of sovereign or government immunity; nor constitute or be construed as a waiver of any of the privileges, rights, defenses, remedies, or immunities available to Region 8 Education

Service Center or its TIPS Department. The failure to enforce, or any delay in the enforcement of, any privileges, rights, defenses, remedies, or immunities available to Region 8 Education Service Center or its TIPS Department under this Agreement or under applicable law shall not constitute a waiver of such privileges, rights, defenses, remedies, or immunities or be considered as a basis for estoppel.

31. **Insurance Requirements.** Vendor agrees to maintain the following minimum insurance requirements for the duration of this Agreement. All policies held by Vendor to adhere to this term shall be written by a carrier with a financial size category of VII and at least a rating of "A-" by A.M. Best Key Rating Guide. The coverages and limits are to be considered minimum requirements and in no way limit the liability of the Vendor(s). Any immunity available to TIPS or TIPS Members shall not be used as a defense by the contractor's insurance policy. Only deductibles applicable to property damage are acceptable, unless proof of retention funds to cover said deductibles is provided. "Claims made" policies will not be accepted. Vendor's required minimum coverage shall not be suspended, voided, cancelled, non-renewed or reduced in coverage or in limits unless replaced by a policy that provides the minimum required coverage except after thirty (30) days prior written notice by certified mail, return receipt requested has been given to TIPS or the TIPS Member if a project or pending delivery of an order is ongoing. Upon request, certified copies of all insurance policies shall be furnished to the TIPS or the TIPS Member. Vendor agrees that when Vendor or its subcontractors are liable for any damages or claims, Vendor's policy, shall be primary over any other valid and collectible insurance carried by the Member or TIPS.

General Liability:	$1,000,000 each Occurrence/Aggregate
Automobile Liability:	$300,000 Includes owned, hired & non-owned
Workers' Compensation:	Statutory limits for the jurisdiction in which the Vendor performs under this Agreement. If Vendor performs in multiple jurisdictions, Vendor shall maintain the statutory limits for the jurisdiction with the greatest dollar policy limit requirement.
Umbrella Liability:	$1,000,000 each Occurrence/Aggregate

32. **Waiver.** No waiver of any single breach or multiple breaches of any provision of this Agreement shall be construed to be a waiver of any breach of any other provision. No delay in acting regarding any breach of any provision shall be construed to be a waiver of such breach.

33. **Binding Agreement.** This Agreement shall be binding and inure to the benefit of the Parties hereto and their respective heirs, legal successors, and assigns.

34. **Headings.** The paragraph headings contained in this Agreement are included solely for convenience of reference and shall not in any way affect the meaning or interpretation of any of the provisions of this Agreement.

35. **Choice of Law and Venue.** This Agreement shall be governed by, construed, and enforced in accordance with the laws of the State of Texas. Any proceeding, claim, action, or alternative dispute resolution arising out of or relating to this Agreement or involving TIPS shall be brought in a State Court of competent jurisdiction in Camp County, Texas, or if Federal Court is legally required, a Federal Court of competent jurisdiction in the Eastern District of Texas, and each of the Parties irrevocably submits to the exclusive jurisdiction of said court in any such proceeding, waives any objection it may now or hereafter have to venue or to convenience of forum, agrees that all claims in respect of the proceeding shall be heard and determined only in any such court, and agrees not to bring any proceeding arising out of or relating to this procurement process or any contract resulting from or and contemplated transaction in any other court. The Parties agree that either or both of them may file a copy of this paragraph with any court as written evidence of the knowing, voluntary and freely bargained for agreement between the Parties irrevocably to waive any objections to venue or to convenience of forum.

36. **Relationship of the Parties.** Nothing contained in this Agreement shall be construed to make one Party an agent of the other Party nor shall either party have any authority to bind the other in any respect, unless expressly authorized by the other party in writing. The Parties are independent contractors and nothing in this Agreement creates a relationship of employment, trust, agency or partnership between them.

37. **Assignment.** No assignment of this Agreement or of any duty or obligation of performance hereunder, shall be made in whole or in part by a Party hereto without the prior written consent of the other Party. Written consent of TIPS shall not be unreasonably withheld.

38. **Minimum Condition and Warranty Requirements for TIPS Sales.** All goods quoted or sold through a TIPS Sale shall be new unless clearly stated otherwise in writing. All new goods and services shall include the applicable manufacturers minimum standard warranty unless otherwise agreed to in the Supplemental Agreement.

39. **Minimum Customer Support Requirements for TIPS Sales.** Vendor shall provide timely and commercially reasonable support for TIPS Sales or as agreed to in the applicable Supplemental Agreement.

40. **Minimum Shipping Requirements for TIPS Sales.** Vendor shall ship, deliver, or provide ordered goods and services within a commercially reasonable time after acceptance of the order. If a delay in delivery is anticipated, Vendor shall notify the TIPS Member as to why delivery is delayed and provide an updated estimated time for completion. The TIPS Member may cancel the order if the delay is not commercially acceptable or not consistent with the Supplemental Agreement applicable to the order.

41. **Minimum Vendor License Requirements.** Vendor shall maintain, in current status, all federal, state, and local licenses, bonds and permits required for the operation of the business conducted by Vendor. Vendor shall remain fully informed of and in compliance with all ordinances and regulations pertaining to the lawful provision of goods or services under the TIPS Agreement. TIPS and TIPS Members reserve the right to stop work and/or cancel a TIPS Sale or terminate this or any TIPS Sale Supplemental Agreement involving Vendor if Vendor's license(s) required to perform under this Agreement or under the specific TIPS Sale have expired, lapsed, are suspended or terminated subject to a 30-day cure period unless prohibited by applicable statue or regulation.

42. **Minimum Vendor Legal Requirements.** Vendor shall remain aware of and comply with this Agreement and all local, state, and federal laws governing the sale of products/services offered by Vendor under this contract. Such applicable laws, ordinances, and policies must be complied with even if not specified herein.

43. **Minimum Site Requirements for TIPS Sales (*when applicable to TIPS Sale*).**

Cleanup: When performing work on site at a TIPS Member's property, Vendor shall clean up and remove all debris and rubbish resulting from their work as required or directed by the TIPS Member or as agreed by the parties. Upon completion of work, the premises shall be left in good repair and an orderly, neat, clean and unobstructed condition.

Preparation: Vendor shall not begin a project for which a TIPS Member has not prepared the site, unless Vendor does the preparation work at no cost, or until TIPS Member includes the cost of site preparation in the TIPS Sale Site preparation includes, but is not limited to: moving furniture, installing wiring for networks or power, and similar pre-installation requirements.

Registered Sex Offender Restrictions: For work to be performed at schools, Vendor agrees that no employee of Vendor or a subcontractor who has been adjudicated to be a registered sex offender will perform work at any time when students are, or reasonably expected to be, present unless otherwise agreed by the TIPS Member. Vendor agrees that a violation of this condition shall be considered a material breach and may result in the cancellation of the TIPS Sale at the TIPS Member's discretion. Vendor must identify any additional costs associated with compliance of this term. If no costs are specified, compliance with this term will be provided at no additional charge.

Safety Measures: Vendor shall take all reasonable precautions for the safety of employees on the worksite, and shall erect and properly maintain all necessary safeguards for protection of workers and the public. Vendor shall post warning signs against all hazards created by the operation and work in progress. Proper precautions shall be taken pursuant to state law and standard practices to protect workers, general public and existing structures from injury or damage.

Smoking: Persons working under Agreement shall adhere to the TIPS Member's or local smoking statutes, codes, ordinances, and policies.

44. **Payment for TIPS Sales.** TIPS Members may make payments for TIPS Sales directly to Vendor, Vendor's Authorized Reseller, or as otherwise agreed to in the applicable Supplemental Agreement after receipt of the invoice and in compliance with applicable payment statutes. Regardless of how payment is issued or received for a TIPS Sale, Vendor is responsible for all reporting and TIPS Administration Fee payment requirements as stated herein.

45. **Marketing.** Vendor agrees to allow TIPS to use their name and logo within the TIPS website, database, marketing materials, and advertisements unless Vendor negotiates this term to include a specific acceptable-use directive. Any use of TIPS' name and logo or any form of publicity, inclusive of press release, regarding this Agreement by Vendor must have prior approval from TIPS which will not be unreasonably withheld. Request may be made by email to tips@tips-usa.com. For marketing efforts directed to TIPS Members, Vendor must request and execute a separate Joint Marketing Disclaimer, at marketing@tips-usa.com, before TIPS can release contact information for TIPS Member entities for the purpose of marketing your TIPS contract(s). Vendor must adhere to strict Marketing Requirements once a disclaimer is executed. The Joint Marketing Disclaimer is a supplemental agreement specific to joint marketing efforts and has no effect on the terms of the TIPS Vendor Agreement. Vendor agrees that any images, photos, writing, audio, clip art,

music, or any other intellectual property ("Property") or Vendor Data utilized, provided, or approved by Vendor during the course of the joint marketing efforts are either the exclusive property of Vendor, or Vendor has all necessary rights, license, and permissions to utilize said Property in the joint marketing efforts. Vendor agrees that they shall indemnify and hold harmless TIPS and its employees, officers, agents, representatives, contractors, assignees, designees, and TIPS Members from any and all claims, damages, and judgments involving infringement of patent, copyright, trade secrets, trade or services marks, and any other intellectual or intangible property rights and/or claims arising from the Vendor's (including Vendor's officers', employees', agents', Authorized Resellers', subcontractors', licensees', or invitees') unauthorized use or distribution of Vendor Data and Property.

46. **Tax Exempt Status of TIPS Members.** Most TIPS Members are tax exempt entities and the laws and regulations applicable to the specific TIPS Member customer shall control.

47. **Automatic Renewal Limitation for TIPS Sales.** No TIPS Sale may incorporate an automatic renewal clause that exceeds month to month terms with which the TIPS Member must comply. All renewal terms incorporated into a TIPS Sale Supplemental Agreement shall only be valid and enforceable when Vendor received written confirmation of acceptance of the renewal term from the TIPS Member for the specific renewal term. The purpose of this clause is to avoid a TIPS Member inadvertently renewing an Agreement during a period in which the governing body of the TIPS Member has not properly appropriated and budgeted the funds to satisfy the Agreement renewal. Any TIPS Sale Supplemental Agreement containing an "Automatic Renewal" clause that conflicts with these terms is rendered void and unenforceable.

48. **Choice of Law Limitation for TIPS Sales.** Vendor agrees that if any "Choice of Law" provision is included in any TIPS Sale agreement/contract between Vendor and a TIPS Member, that clause must provide that the "Choice of Law" applicable to the TIPS Sale agreement/contract between Vendor and TIPS Member shall be the state where the TIPS Member operates unless the TIPS Member expressly agrees otherwise. Any TIPS Sale Supplemental Agreement containing a "Choice of Law" clause that conflicts with these terms is rendered void and unenforceable.

49. **Venue Limitation for TIPS Sales.** Vendor agrees that if any "Venue" provision is included in any TIPS Sale Agreement/contract between Vendor and a TIPS Member, that clause must provide that the "Venue" for any litigation or alternative dispute resolution shall be in the state and county where the TIPS Member operates unless the TIPS Member expressly agrees otherwise. Any TIPS Sale Supplemental Agreement containing a "Venue" clause that conflicts with these terms is rendered void and unenforceable.

50. **Indemnity Limitation for TIPS Sales.** Texas and other jurisdictions restrict the ability of governmental entities to indemnify others. Vendor agrees that if any "Indemnity" provision which requires the TIPS Member to indemnify Vendor is included in any TIPS sales agreement/contract between Vendor and a TIPS Member, that clause must either be stricken or qualified by including that such indemnity is only permitted, "to the extent permitted by the laws and constitution of [TIPS Member's State]" unless the TIPS Member expressly agrees otherwise. Any TIPS Sale Supplemental Agreement containing an "Indemnity" clause that conflicts with these terms is rendered void and unenforceable.

51. **Arbitration Limitation for TIPS Sales.** Vendor agrees that if any "Arbitration" provision is included in any TIPS Sale agreement/contract between Vendor and a TIPS Member, that clause may not require that the arbitration is mandatory or binding. Vendor agrees that if any "Arbitration" provision is included in any TIPS Sale agreement/contract between Vendor and a TIPS Member, that clause provides for only voluntary and non-binding arbitration unless the TIPS Member expressly agrees otherwise. Any TIPS Sale Supplemental Agreement containing a "Arbitration" clause that conflicts with these terms is rendered void and unenforceable.

In Witness Whereof, the parties hereto, each acting under due and proper authority, have signed this Agreement.

TIPS VENDOR AGREEMENT SIGNATURE FORM

TIPS RFP 230105 Technology Solutions, Products, and Services

Vendor Name: PlanetBids, Inc.

Vendor Address: 13263 Ventura Blvd., Suite 101

City: Studio City State: CA Zip Code: 91604

Vendor Authorized Signatory Name: Alan Zavian

Vendor Authorized Signatory Title: CEO / Co-Founder

Vendor Authorized Signatory Phone: 818-992-1771

Vendor Authorized Signatory Email: alan@planetbids.com

Vendor Authorized Signature: _____ Date: 2/14/2023

(*The following is for TIPS completion only*)

TIPS Authorized Signatory Name: Dr. David Fitts

TIPS Authorized Signatory Title: Executive Director

TIPS Authorized Signature: David Wayne Fitts Date: 5/5/2023



230105
PlanetBids, Inc.
Supplier Response

Event Information

Number: 230105
Title: Technology Solutions, Products, and Services
Type: Request for Proposal
Issue Date: 1/5/2023
Deadline: 2/17/2023 03:00 PM (CT)
Notes: This is a solicitation issued by The Interlocal Purchasing System (TIPS), a department of Texas Region 8 Education Service Center. It is an Indefinite Delivery, Indefinite Quantity ("IDIQ") solicitation. It will result in contracts that provide, through adoption/"piggyback" an indefinite quantity of supplies/services, during a fixed period of time, to TIPS public entity and qualifying non-profit "TIPS Members" throughout the nation. Thus, there is no specific project or scope of work to review. Rather this solicitation is issued as a prospective award for utilization when any TIPS Member needs the goods or services offered during the life of the agreement.

IF YOU CURRENTLY HOLDS TIPS CONTRACT 200105 TECHNOLOGY SOLUTIONS, PRODUCTS, AND SERVICES ("200105"), YOU MUST RESPOND TO THIS SOLICITATION TO PREVENT LAPSE OF CONTRACT UNLESS YOU HOLD ANOTHER CURRENT TIPS CONTRACT THAT COVERS ALL OF YOUR TECHNOLOGY OFFERINGS. THIS AWARDED CONTRACT WILL REPLACE YOUR EXPIRING TIPS CONTRACT 200105.

IF YOU HOLD A TIPS "TECHNOLOGY SOLUTIONS, PRODUCTS, AND SERVICES" CONTRACT OTHER THAN 200105 AND YOU CHOOSE TO RESPOND HEREIN, YOUR EXISTING TIPS

"TECHNOLOGY SOLUTIONS, PRODUCTS, AND SERVICES" CONTRACT WILL BE TERMINATED AND REPLACED WITH THIS CONTRACT.

IF YOU HOLD ANOTHER TIPS CONTRACT OTHER THAN 200105 WHICH COVERS ALL OF YOUR TECHNOLOGY OFFERINGS AND YOU ARE SATISFIED WITH IT, THERE IS NO NEED TO RESPOND TO THIS SOLICITATION UNLESS YOU PREFER TO HOLD BOTH CONTRACTS OR REPLACE YOUR EXISTING TIPS "TECHNOLOGY SOLUTIONS, PRODUCTS, AND SERVICES" CONTRACT.

Contact Information

Address: Region 8 Education Service Center
4845 US Highway 271 North
Pittsburg, TX 75686
Phone: +1 (866) 839-8477
Email: bids@tips-usa.com

PlanetBids, Inc. Information

Contact: Alan Zavian
Address: 13263 Ventura Blvd.
Suite 101
Studio City, CA 91604
Phone: (818) 992-1771
Email: alan@planetbids.com

By submitting your response, you certify that you are authorized to represent and bind your company.

Alan Zavian
Signature

Solicitations@planetbids.com
Email

Submitted at 2/14/2023 12:41:56 PM (CT)

Requested Attachments

Pricing Form 1

230105 Pricing Form 1_Final.pdf

Pricing Form 1 must be downloaded from the “Attachments” section of the IonWave eBid System, reviewed, properly completed as instructed, and uploaded to this location.

Pricing Form 2

230105 Pricing Form 2_Final.pdf

Pricing Form 2 must be downloaded from the “Attachments” section of the IonWave eBid System, reviewed, properly completed as instructed, and uploaded to this location.

Alternate or Supplemental Pricing Documents

No response

Optional. If when completing Pricing Form 1 & Pricing Form 2 you direct TIPS to view additional, alternate, or supplemental pricing documentation, you may upload that documentation.

Vendor Agreement

230105 Vendor Agreement.pdf

The Vendor Agreement must be downloaded from the “Attachments” section of the IonWave eBid System, reviewed, Vendor Name placed in the line provided at the top, and uploaded to this location. If Vendor has proposed deviations to the Vendor Agreement, Vendor may assert so in the Attribute Questions and those shall be addressed during evaluation.

Vendor Agreement Signature Form

230105 Vendor Agreement Signature Form Signed.pdf

The Vendor Agreement Signature Form must be downloaded from the “Attachments” section of the IonWave eBid System, reviewed, properly completed, and uploaded to this location. If Vendor has proposed deviations to the Vendor Agreement, Vendor may leave the signature line of this page blank and assert so in the Attribute Questions and those shall be addressed during evaluation.

Reference Form

230105 Reference Form_Completed.pdf

The Reference Form must be downloaded from the “Attachments” section of the IonWave eBid System, reviewed, properly completed, and uploaded to this location. The Reference Form must be uploaded in Excel format.

Required Confidentiality Claim Form

230105 Required Confidentiality Claim Form Signed.pdf

The Required Confidentiality Claim Form must be downloaded from the “Attachments” section of the IonWave eBid System, reviewed, properly completed, and uploaded to this location. This is the only way for Vendor to assert confidentiality of any information submitted.

Conflict of Interest Questionnaire - Form CIQ

No response

Do not upload this form unless you have a reportable conflict with TIPS. There is an Attribute entitled “Conflict of Interest Questionnaire Requirement” immediately followed by an Attribute entitled “Conflict of Interest Questionnaire Requirement – Form CIQ – Continued.” Properly respond to those Attributes and only upload this form if applicable/instructed. If upload is required based on your response to those Attributes, the Conflict of Interest Questionnaire – Form CIQ must be downloaded from the “Attachments” section of the IonWave eBid System, reviewed, properly completed, and uploaded at this location.

Disclosure of Lobbying Activities - Standard Form - LLL

No response

Meeting Date: 11/16/2026 Item #13.

Do not upload this form unless Vendor has reportable lobbying activities. There are Att... 200 or Federal Provision - Byrd Anti-Lobbying Amendment – Continued." Properly respond to those Attributes and only upload this form if applicable/instructed. If upload is required based on your response to those Attributes, the Disclosure of Lobbying Activities – Standard Form - LLL must be downloaded from the "Attachments" section of the IonWave eBid System, reviewed, properly completed, and uploaded to this location.

Current Form W-9

PlanetBids_W9 Form_2022.pdf

Vendor must upload their current IRS Tax Form W-9. The legal name, EIN, and d/b/a's listed should match the information provided herein exactly. This form will be utilized by TIPS to properly identify your entity.

Certificates & Licenses (Supplemental Vendor Information Only)

No response

Optional. If Vendor would like to display any applicable certificates or licenses (including HUB certificates) for TIPS and TIPS Member Customer consideration, Vendor may upload those at this location. These supplemental documents shall not be considered part of the TIPS Contract. Rather, they are Vendor Supplemental Information for marketing and informational purposes only.

Vendor's Warranties, Terms, and Conditions (Supplemental Vendor Information Only)

No response

Optional. If Vendor would like to display any standard warranties, terms, or conditions which are often applicable to their offerings for TIPS and TIPS Member Customer consideration, Vendor may upload those at this location. These supplemental documents shall not be considered part of the TIPS Contract. Rather, they are Vendor Supplemental Information for marketing and informational purposes only.

Supplemental Vendor Information (Supplemental Vendor Information Only)

No response

Optional. If Vendor would like to display or include any brochures, promotional documents, marketing materials, or other Vendor Information for TIPS and TIPS Member Customer consideration, Vendor may upload those at this location.
These supplemental documents shall not be considered part of the TIPS Contract. Rather, they are Vendor Supplemental Information for marketing and informational purposes only.

Vendor Logo (Supplemental Vendor Information Only)

No response

Optional. If Vendor desires that their logo be displayed on their public TIPS profile for TIPS and TIPS Member viewing, Vendor may upload that logo at this location. These supplemental documents shall not be considered part of the TIPS Contract. Rather, they are Vendor Supplemental Information for marketing and informational purposes only.

Response Attachments

PlanetBidsResponse_Tips230105_Final.pdf

PlanetBids Response

Bid Attributes

1	**Disadvantaged/Minority/Women Business & Federal HUBZone** Some participating public entities are required to seek Disadvantaged/Minority/Women Business & Federal HUBZone ("D/M/WBE/Federal HUBZone") vendors. Does Vendor certify that their entity is a D/M/WBE/Federal HUBZone vendor? If you respond "Yes," you must upload current certification proof in the appropriate "Response Attachments" location. NO

2 Historically Underutilized Business (HUB)

Some participating public entities are required to seek Historically Underutilized Business (HUB) vendors as defined by the Texas Comptroller of Public Accounts Statewide HUB Program. Does Vendor certify that their entity is a HUB vendor?

If you respond "Yes," you must upload current certification proof in the appropriate "Response Attachments" location.

No

3 National Coverage

Can the Vendor provide its proposed goods and services to all 50 US States?

Yes

4 States Served

If Vendor answered "No" to the question entitled "National Coverage," please list all states where vendor can provide the goods and services proposed directly below. Your response may dictate which potential TIPS Member customers consider purchasing your offerings.

No response

5 Description of Vendor Entity and Vendor's Goods & Services

If awarded, this description of Vendor and Vendor's goods and services will appear on the TIPS website for customer/public viewing.

PlanetBids is a "Software as a Service" (SaaS) company offering a suite of innovative and best-in-class digital solutions to help procurement teams streamline processes. The PB System™ offers a complete menu of 8 online modules for an entirely digital bid experience: Vendor, Bid and Contract Management, Certification (Diversity and Prequalification), Project Evaluation, Insurance Certification, Emergency Operations, Bid Spec Library. The result: a seamless process between procurement staff, vendors and contractors.

6 Primary Contact Name

Please identify the individual who will be primarily responsible for all TIPS matters and inquiries for the duration of the contract.

Alan Zavian

7 Primary Contact Title

Primary Contact Title

CEO / Co-Founder

8 Primary Contact Email

Please enter a valid email address that will definitely reach the Primary Contact.

alan@planetbids.com

9 Primary Contact Phone

Numbers only, no symbols or spaces (Ex. 8668398477). The system will auto-populate your entry with commas once submitted which is appropriate and expected (Ex. 8,668,398,477).

Please provide the accurate and current phone number where the individual who will be primarily responsible for all TIPS matters and inquiries for the duration of the contract can be reached directly.

8189921771

10 **Primary Contact Fax**

Numbers only, no symbols or spaces (Ex. 8668398477). The system will auto-populate your entry with commas once submitted which is appropriate and expected (Ex. 8,668,398,477).

No response

11 **Primary Contact Mobile**

Numbers only, no symbols or spaces (Ex. 8668398477). The system will auto-populate your entry with commas once submitted which is appropriate and expected (Ex. 8,668,398,477).

No response

12 **Secondary Contact Name**

Please identify the individual who will be secondarily responsible for all TIPS matters and inquiries for the duration of the contract.

Arpie Zavian

13 **Secondary Contact Title**

Secondary Contact Title

President / Co-Founder

14 **Secondary Contact Email**

Please enter a valid email address that will definitely reach the Secondary Contact.

arpie@planetbids.com

15 **Secondary Contact Phone**

Numbers only, no symbols or spaces (Ex. 8668398477). The system will auto-populate your entry with commas once submitted which is appropriate and expected (Ex. 8,668,398,477).

Please provide the accurate and current phone number where the individual who will be secondarily responsible for all TIPS matters and inquiries for the duration of the contract can be reached directly.

8189921771

16 **Secondary Contact Fax**

Numbers only, no symbols or spaces (Ex. 8668398477). The system will auto-populate your entry with commas once submitted which is appropriate and expected (Ex. 8,668,398,477).

No response

17 **Secondary Contact Mobile**

Numbers only, no symbols or spaces (Ex. 8668398477). The system will auto-populate your entry with commas once submitted which is appropriate and expected (Ex. 8,668,398,477).

No response

18 Administration Fee Contact Name

Please identify the individual who will be responsible for all payment, accounting, and other matters related to Vendor's TIPS Administration Fee due to TIPS for the duration of the contract.

Lena Mihranian

19 Administration Fee Contact Email

Please enter a valid email address that will definitely reach the Administration Fee Contact.

solicitations@planetbids.com

20 Administration Fee Contact Phone

Numbers only, no symbols or spaces (Ex. 8668398477). The system will auto-populate your entry with commas once submitted which is appropriate and expected (Ex. 8,668,398,477).

8189921771

21 Purchase Order and Sales Contact Name

Please identify the individual who will be responsible for receiving and processing purchase orders and sales under the TIPS Contract.

Arpie Zavian

22 Purchase Order and Sales Contact Email

Please enter a valid email address that will definitely reach the Purchase Order and Sales Contact.

arpie@planetbids.com

23 Purchase Order and Sales Contact Phone

Numbers only, no symbols or spaces (Ex. 8668398477). The system will auto-populate your entry with commas once submitted which is appropriate and expected (Ex. 8,668,398,477).

8189921771

24 Company Website

Company Website (Format - www.company.com)

https://www.planetbids.com

25 Entity D/B/A's and Assumed Names

You must confirm that you are responding to this solicitation under your legal entity name. Go now to your Supplier Profile in this eBid System and confirm that your profile reflects your "Legal Name" as it is listed on your W9.

In this question, please identify all of your entity's assumed names and D/B/A's. Please note that you will be identified publicly by the Legal Name under which you respond to this solicitation unless you organize otherwise with TIPS after award.

No response

26 Primary Address

Primary Address

13263 Ventura Blvd., Suite 101

27 **Primary Address City**

Primary Address City

Studio City

28 **Primary Address State**

Primary Address State (2 Digit Abbreviation)

California

29 **Primary Address Zip**

Primary Address Zip

91604

30 **Search Words Identifying Vendor**

Please list all search words and phrases to be included in the TIPS database related to your entity. ***Do not*** list words which are not associated with the bid category/scope (See bid title for general scope). This will help users find you through the TIPS website search function. You may include product names, manufacturers, specialized services, and other words associated with the scope of this solicitation.

Procurement, contract, insurance, bid, ebidding, ebid, vendor management, bid management, certification, prequalification, RFP, Evaluation

31 **Certification of Vendor Residency (Required by the State of Texas)**

Does Vendor's parent company or majority owner:

(A) have its principal place of business in Texas; ***or*** (B) employ at least 500 persons in Texas?

Texas Education Code Section 44.031 requires that this information be considered in evaluation for certain contracts. However, Vendor response does not affect points, scoring, or potential award.

No

32 **Vendor's Principal Place of Business (City)**

In what city is Vendor's principal place of business located?

Studio City

33 **Vendor's Principal Place of Business (State)**

In what state is Vendor's principal place of business located?

California

34 **Vendor's Years in Business**

How many years has the business submitting this proposal been operating in its current capacity and field of work?

23

35 Certification Regarding Entire TIPS Agreement

Vendor agrees that, if awarded, Vendor's final TIPS Contract will consist of the provisions set forth in the finalized TIPS Vendor Agreement, Vendor's responses to these attribute questions, and: (1) The TIPS solicitation document resulting in this Agreement; (2) Any addenda or clarifications issued in relation to the TIPS solicitation; (3) All solicitation information provided to Vendor by TIPS through the TIPS eBid System; (3) Vendor's entire proposal response to the TIPS solicitation including all accepted required attachments, acknowledged notices and certifications, accepted negotiated terms, accepted pricing, accepted responses to questions, and accepted written clarifications of Vendor's proposal, and; any properly included attachments to the TIPS Contract.

Does Vendor agree?

Yes

36 Minimum Percentage Discount Offered to TIPS Members on all Goods and Services (READ CAREFULLY)

Please read thoroughly and carefully as an error on your response can render your contract award unusable.

TIPS Members often turn to TIPS Contracts for ease of use and to receive discounted pricing.

What is the minimum percentage discount that you can offer TIPS Members off of all goods and service pricing that you offer?

Vendor must respond with a percentage from 0%-100%. The percentage discount that you input below will be applied to your "Catalog Pricing", as defined in the solicitation, for all TIPS Sales made during the life of the contract. You cannot alter this percentage discount once the solicitation legally closes. You will always be required to discount every TIPS Sale by the percentage included below. If you add goods or services to your "Catalog Pricing" during the life of the contract, you will be required to sell those new items with this discount applied.

Example: In this example, you enter a 10% minimum percentage discount below. In year-one of your TIPS Contract, your published "Catalog Pricing" (website/store/published pricing) for "Tablet A" is $100 and for "Tablet Set-Up Service" is $100. In this example, you must sell those items under the TIPS Contract at the proposed 10% discounted price of: "Tablet A" - $90, "Tablet Set-Up Service" - $90. In year two of your TIPS Contract, you update your "Catalog Pricing" with the market. You add "Tablet B" to your "Catalog Pricing" for $200 and have increased the price of "Tablet A" to $110 and the price of "Tablet Set-Up Service" to $110. In this example, after the "Catalog Pricing" update, you must still sell those items under the TIPS Contract at the proposed 10% discounted price of: "Tablet A" - $99, "Tablet Set-Up Service" - $99, and "Tablet B" - $180.00.

If you cannot honor the discount on all goods and items now included or which may be added in the future with certainty, then you should offer a lesser discount percentage below.

What is the minimum percentage discount that you can offer TIPS Members off of all goods and service pricing that you offer?

10%

37 **Honoring Vendor's Minimum Percentage Discount**

Vendor is asked in these Attribute Questions to provide a Minimum Percentage Discount offered to TIPS Members on all goods and services sold under the TIPS Contract. Points will be assigned for your response and scoring of your proposal will be affected. A "YES" answer will be awarded the maximum 10 points and a "NO" answer will be awarded 0 points.

Does Vendor agree to honor the Minimum Percentage Discount off of their TIPS "Catalog Pricing" that Vendor proposed for all TIPS Sales made for the duration of the TIPS Contract?

Yes

38 **Volume and Additional Discounts**

In addition to the Minimum Percentage Discount proposed herein, does Vendor ever expect and intend to offer additional, greater, or volume discounts to TIPS Members?

Point(s) may be assigned for your response in the category of "Pricing" during scoring and evaluation.

No

39 **"Catalog Pricing" and Pricing Requirements**

This is a requirement of the TIPS Contract and is non-negotiable.

In this solicitation and resulting contract, "Catalog Pricing" shall be defined as:

"The then available list of goods or services, in the most current listing regardless of date, that takes the form of a catalog, price list, price schedule, shelf-price or other viewable format that:

A. is regularly maintained by the manufacturer or Vendor of an item; and

B. is either published or otherwise available for review by TIPS or a customer during the purchase process;

C. to which the Minimum Percentage Discount proposed by the proposing Vendor may be applied.

If awarded on this TIPS Contract, for the duration of the contract, Vendor agrees to provide, upon request, their then current "Catalog Pricing." Or, in limited circumstances where Vendor has proposed the Percentage Mark-Up method of pricing in this proposal, proof of Vendor's "cost" may be accepted by TIPS in place of catalog pricing.

YES

40 EXCEPTIONS & DEVIATIONS TO TIPS STANDARD TERMS AND CONDITION

Vendor agrees that, if awarded, Vendor's final TIPS Contract will consist of the provisions set forth in the finalized TIPS Vendor Agreement, Vendor's responses to these attribute questions, and: (1) The TIPS solicitation document resulting in this Agreement; (2) Any addenda or clarifications issued in relation to the TIPS solicitation; (3) All solicitation information provided to Vendor by TIPS through the TIPS eBid System; (3) Vendor's entire proposal response to the TIPS solicitation including all accepted required attachments, acknowledged notices and certifications, accepted negotiated terms, accepted pricing, accepted responses to questions, and accepted written clarifications of Vendor's proposal, and; any properly included attachments to the TIPS Contract. In the event of conflict between the terms of the finalized Vendor Agreement and one of the incorporated documents the terms and conditions which are in the best interest of governmental/qualifying non-profit TIPS Members shall control at TIPS sole discretion.

If Vendor responds, "No, Vendor does not agree" to this Attribute, after this solicitation legally closes and TIPS begins evaluating Vendor's file, TIPS will provide Vendor with a draft Word Document version of the Vendor Agreement and will be instructed to include all requested negotiations as redline edits for TIPS consideration. This is the only proper way to submit proposed deviations for TIPS consideration. TIPS reserves the right to accept, decline, or modify Vendor's requested negotiated terms. For this reason, answering "No, Vendor does not agree" may ultimately delay or prevent award.

Does Vendor agree with TIPS standard terms and conditions as presented in the TIPS solicitation document (RFP, RCSP, RFQ, or other) and the TIPS Vendor Agreement document?

Yes

41 TIPS Sales Reporting Requirements

This is a requirement of the TIPS Contract and is non-negotiable.

By submitting this proposal, Vendor certifies that Vendor will properly report all TIPS sales. With the exception of TIPS Automated Vendors, who have signed an exclusive agreement with TIPS regarding reporting, all TIPS Sales must be reported to TIPS by either:

(1) Emailing the purchase order or similar purchase document (with Vendor's Name, as known to TIPS, and the TIPS Contract Name and Number included) to TIPS at tipspo@tips-usa.com with "Confirmation Only" in the subject line of the email within three business days of Vendor's acceptance of the order, or;

(2) Within 3 business days of the order being accepted by Vendor, Vendor must login to the TIPS Vendor Portal and successfully self-report all necessary sale information within the Vendor Portal and confirm that it shows up accurately on your current Vendor Portal statement.

No other method of reporting is acceptable unless agreed to by the Parties in writing. Failure to report all sales pursuant to this provision may result in immediate cancellation of Vendor's TIPS Contract(s) for cause at TIPS' sole discretion.

42 TIPS Administration Fee Requirement and Acknowledgment

This is a requirement of the TIPS Contract and is non-negotiable.

The collection of fees by TIPS, a government entity, for performance of these procurement services is required pursuant to Texas Government Code Section 791.011 et. seq. The TIPS Administration Fee is the amount legally owed by Vendor to TIPS for TIPS Sales made by Vendor. The TIPS Administration Fee amount is typically a set percentage of each TIPS Sale legally due to TIPS, but the exact TIPS Administration Fee for this Contract is published in the corresponding RFP or RCSP document. TIPS Administration Fees are due to TIPS immediately upon Vendor's receipt of payment, including partial payment, for a TIPS Sale.

By submitting a proposal, Vendor agrees that it has read, understands, and agrees to the published TIPS Administration Fee amount, calculation, and payment requirements. By submitting a proposal Vendor further confirms that all TIPS Pricing includes the TIPS Administration Fee and Vendor will not show adding the TIPS Administration Fee as a charge or line-item in any TIPS Sale.

43 TIPS Member Access to Vendor Proposal & Documentation

This is a requirement of the TIPS Contract and is non-negotiable.

Notwithstanding any other information provided in this solicitation or Vendor designation of certain documentation as confidential or proprietary, Vendor's submission of this proposal constitutes Vendor's express consent to the disclosure of Vendor's comprehensive proposal, including any information deemed confidential or proprietary, **to TIPS Members**. The proposing Vendor agrees that TIPS shall not be responsible or liable for any use or distribution of information or documentation to TIPS Members or by TIPS Members. By submitting this proposal, Vendor certifies the foregoing.

44 Non-Collusive Bidding Certificate

This is a requirement of the TIPS Contract and is non-negotiable.

By submission of this proposal, the Vendor certifies that:

1) This proposal has been independently arrived at without collusion with any other entity, bidder, or with any competitor;

2) This proposal has not been knowingly disclosed and will not be knowingly disclosed, prior to the opening of bids, or proposals for this project, to any other bidder, competitor or potential competitor:

3) No attempt has been or will be made to induce any other person, partnership or corporation to modify, submit, or not to submit a bid or proposal; and

4) The person signing this bid or proposal certifies that they are duly authorized to execute this proposal/contract on behalf of Vendor and they have fully informed themselves regarding the accuracy of the statements contained in this certification, and under the penalties being applicable to the bidder as well as to the person signing in its behalf;

45 **Antitrust Certification Statements (Tex. Government Code § 2155.005)**

This is a requirement of the TIPS Contract and is non-negotiable.

By submission of this bid or proposal, Vendor certifies under penalty of perjury of the laws of the State of Texas that:

(1) I am duly authorized to execute this proposal/contract on my own behalf or on behalf of the company, corporation, firm, partnership or individual (Vendor) identified herein;

(2) In connection with this proposal, neither I nor any representative of Vendor has violated any provision of the Texas Free Enterprise and Antitrust Act, Tex. Bus. & Comm. Code Chapter 15;

(3) In connection with this proposal, neither I nor any representative of the Vendor has violated any federal antitrust law;

(4) Neither I nor any representative of Vendor has directly or indirectly communicated any of the contents of this bid to a competitor of the Company or any other company, corporation, firm, partnership or individual engaged in the same line of business as the Company.

46 **Limitation on Out-of-State Litigation - Texas Business and Commerce Code § 272**

This is a requirement of the TIPS Contract and is non-negotiable.

Texas Business and Commerce Code § 272 prohibits a construction contract, or an agreement collateral to or affecting the construction contract, from containing a provision making the contract or agreement, or any conflict arising under the contract or agreement, subject to another state's law, litigation in the courts of another state, or arbitration in another state. If included in Texas construction contracts, such provisions are voidable by a party obligated by the contract or agreement to perform the work.

By submission of this proposal, Vendor acknowledges this law and ***if Vendor enters into a construction contract with a Texas TIPS Member*** under this procurement, Vendor certifies compliance.

47 **Required Confidentiality Claim Form**

This is a requirement of the TIPS Contract and is non-negotiable.

TIPS provides the required TIPS Confidentiality Claim Form in the "Attachments" section of this solicitation. Vendor must execute this form by either signing and waiving any confidentiality claim, or designating portions of Vendor's proposal confidential. If Vendor considers any portion of Vendor's proposal to be confidential and not subject to public disclosure pursuant to Chapter 552 Texas Gov't Code or other law(s) and orders, Vendor must have identified the claimed confidential materials through proper execution of the Confidentiality Claim Form.

If TIPS receives a public information act or similar request, any responsive documentation not deemed confidential by you in this manner will be automatically released. For Vendor documents deemed confidential by you in this manner, TIPS will follow procedures of controlling statute(s) regarding any claim of confidentiality and shall not be liable for any release of information required by law, including Attorney General determination and opinion.

Notwithstanding any other Vendor designation of Vendor's proposal as confidential or proprietary, Vendor's submission of this proposal constitutes Vendor's agreement that proper execution of the required TIPS Confidentiality Claim Form is the only way to assert any portion of Vendor's proposal as confidential.

48 Non-Discrimination Statement and Certification

This is a requirement of the TIPS Contract and is non-negotiable.

In accordance with Federal civil rights law, all U.S. Departments, including but not limited to the USDA, USDE, FEMA, are prohibited from discriminating based on race, color, national origin, religion, sex, gender identity (including gender expression), sexual orientation, disability, age, marital status, family/parental status, income derived from a public assistance program, political beliefs, or reprisal or retaliation for prior civil rights activity, in any program or activity conducted or funded by federal funds (not all bases apply to all programs).

Vendor certifies that Vendor will comply with applicable Non-Discrimination and Equal Opportunity provisions set forth in TIPS Member Customers' policies and other regulations at the local, state, and federal levels of governments.

☑ Yes, I certify (Yes)

49 Limitation of Vendor Indemnification and Similar Clauses

This is a requirement of the TIPS Contract and is non-negotiable.

TIPS, a department of Region 8 Education Service Center, a political subdivision, and local government entity of the State of Texas, is prohibited from indemnifying third-parties (pursuant to the Article 3, Section 52 of the Texas Constitution) except as otherwise specifically provided for by law or as ordered by a court of competent jurisdiction. Article 3, Section 52 of the Texas Constitution states that "no debt shall be created by or on behalf of the State … " and the Texas Attorney General has opined that a contractually imposed obligation of indemnity creates a "debt" in the constitutional sense. Tex. Att'y Gen. Op. No. MW-475 (1982). Thus, contract clauses which require TIPS to indemnify Vendor, pay liquidated damages, pay attorney's fees, waive Vendor's liability, or waive any applicable statute of limitations must be deleted or qualified with "to the extent permitted by the Constitution and Laws of the State of Texas."

Does Vendor agree?

☑ Yes, I Agree (Yes)

50 Alternative Dispute Resolution Limitations

This is a requirement of the TIPS Contract and is non-negotiable.

TIPS, a department of Region 8 Education Service Center, a political subdivision, and local government entity of the State of Texas, does not agree to binding arbitration as a remedy to dispute and no such provision shall be permitted in this Agreement with TIPS. Vendor agrees that any claim arising out of or related to this Agreement, except those specifically and expressly waived or negotiated within this Agreement, may be subject to non-binding mediation at the request of either party to be conducted by a mutually agreed upon mediator as prerequisite to the filing of any lawsuit arising out of or related to this Agreement. Mediation shall be held in either Camp or Titus County, Texas. Agreements reached in mediation will be subject to the approval by the Region 8 ESC's Board of Directors, authorized signature of the Parties if approved by the Board of Directors, and, once approved by the Board of Directors and properly signed, shall thereafter be enforceable as provided by the laws of the State of Texas.

Does Vendor agree?

Yes

51 No Waiver of TIPS Immunity

This is a requirement of the TIPS Contract and is non-negotiable.

Vendor agrees that nothing in this Agreement shall be construed as a waiver of sovereign or government immunity; nor constitute or be construed as a waiver of any of the privileges, rights, defenses, remedies, or immunities available to Region 8 Education Service Center or its TIPS Department. The failure to enforce, or any delay in the enforcement, of any privileges, rights, defenses, remedies, or immunities available to Region 8 Education Service Center or its TIPS Department under this Agreement or under applicable law shall not constitute a waiver of such privileges, rights, defenses, remedies, or immunities or be considered as a basis for estoppel.

Does Vendor agree?

☑ Yes, Vendor agrees (Yes)

52 Payment Terms and Funding Out Clause

This is a requirement of the TIPS Contract and is non-negotiable.

Vendor agrees that TIPS and TIPS Members shall not be liable for interest or late-payment fees on past-due balances at a rate higher than permitted by the laws or regulations of the jurisdiction of the TIPS Member.

Funding-Out Clause: Vendor agrees to abide by the applicable laws and regulations, including but not limited to Texas Local Government Code § 271.903, or any other statutory or regulatory limitation of the jurisdiction of any TIPS Member, which requires that contracts approved by TIPS or a TIPS Member are subject to the budgeting and appropriation of currently available funds by the entity or its governing body.

Does Vendor agree?

☑ Yes, Vendor agrees (Yes)

53 Certification Regarding Prohibition of Certain Terrorist Organizations (Tex. Gov. Code 2270)

Vendor certifies that Vendor is not a company identified on the Texas Comptroller's list of companies known to have contracts with, or provide supplies or services to, a foreign organization designated as a Foreign Terrorist Organization by the U.S. Secretary of State.

Does Vendor certify?

Yes

54 Certification Regarding Prohibition of Boycotting Israel (Tex. Gov. Code 2271)

If (a) Vendor is not a sole proprietorship; (b) Vendor has ten (10) or more full-time employees; and (c) this Agreement or any agreement with a TIPS Member under this procurement has value of $100,000 or more, the following certification shall apply; otherwise, this certification is not required. Vendor certifies, where applicable, that neither the Vendor, nor any affiliate, subsidiary, or parent company of Vendor, if any, boycotts Israel, and Vendor agrees that Vendor and Vendor Companies will not boycott Israel during the term of this Agreement. For purposes of this Agreement, the term "boycott" shall mean and include refusing to deal with, terminating business activities with, or otherwise taking any action that is intended to penalize, inflict economic harm on, or limit commercial relations with Israel, or with a person or entity doing business in Israel or in an Israeli-controlled territory but does not include an action made for ordinary business purposes.

When applicable, does Vendor certify?

Yes

55 **Certification Regarding Prohibition of Contracts with Certain Foreign-Owned Code 2274)**

Certain public entities are prohibited from entering into a contract or other agreement relating to critical infrastructure that would grant Vendor direct or remote access to or control of critical infrastructure in this state, excluding access specifically allowed by a customer for product warranty and support purposes.

Vendor certifies that neither it nor its parent company nor any affiliate of Vendor or its parent company, is (1) owned by or the majority of stock or other ownership interest of the company is held or controlled by individuals who are citizens of China, Iran, North Korea, Russia, or a designated country; (2) a company or other entity, including governmental entity, that is owned or controlled by citizens of or is directly controlled by the government of China, Iran, North Korea, Russia, or a designated country; or (3) headquartered in China, Iran, North Korea, Russia, or a designated country.

For purposes of this certification, “critical infrastructure” means “a communication infrastructure system, cybersecurity system, electric grid, hazardous waste treatment system, or water treatment facility.” Vendor certifies that Vendor will not grant direct or remote access to or control of critical infrastructure, except for product warranty and support purposes, to prohibited individuals, companies, or entities, including governmental entities, owned, controlled, or headquartered in China, Iran, North Korea, Russia, or a designated country, as determined by the Governor.

When applicable, does Vendor certify?

Yes

56 Certification Regarding Prohibition of Discrimination Against Firearm and An Gov. Code 2274)

If (a) Vendor is not a sole proprietorship; (b) Vendor has at least ten (10) full-time employees; and (c) this Agreement or any Supplemental Agreement with certain public entities have a value of at least $100,000 that is paid wholly or partly from public funds; (d) the Agreement is not excepted under Tex. Gov. Code 2274 and (e) the purchasing public entity has determined that Vendor is not a sole-source provider or the purchasing public entity has not received any bids from a company that is able to provide this written verification, the following certification shall apply; otherwise, this certification is not required.

Vendor certifies that Vendor, or association, corporation, partnership, joint venture, limited partnership, limited liability partnership, or limited liability company, including a wholly owned subsidiary, majority-owned subsidiary parent company, or affiliate of these entities or associations, that exists to make a profit, does not have a practice, policy, guidance, or directive that discriminates against a firearm entity or firearm trade association and will not discriminate during the term of this contract against a firearm entity or firearm trade association.

For purposes of this Agreement, “discriminate against a firearm entity or firearm trade association” shall mean, with respect to the entity or association, to: “(1) refuse to engage in the trade of any goods or services with the entity or association based solely on its status as a firearm entity or firearm trade association; (2) refrain from continuing an existing business relationship with the entity or association based solely on its status as a firearm entity or firearm trade association; or (3) terminate an existing business relationship with the entity or association based solely on its status as a firearm entity or firearm trade association.”

“Discrimination against a firearm entity or firearm trade association” does not include: “(1) the established policies of a merchant, retail seller, or platform that restrict or prohibit the listing or selling of ammunition, firearms, or firearm accessories; and (2) a company’s refusal to engage in the trade of any goods or services, decision to refrain from continuing an existing business relationship, or decision to terminate an existing business relationship to comply with federal, state, or local law, policy, or regulations or a directive by a regulatory agency, or for any traditional business reason that is specific to the customer or potential customer and not based solely on an entity’s or association’s status as a firearm entity or firearm trade association.”

When applicable, does Vendor certify?

Yes

57 Certification Regarding Termination of Contract for Non-Compliance (Tex. G

If Vendor is not a governmental body and (a) this Agreement or any Supplemental Agreement with a public entity has a stated expenditure of at least $1 million in public funds for the purchase of goods or services by certain public entities; or (b) this Agreement or any Supplemental Agreement results in the expenditure of at least $1 million in public funds for the purchase of goods or services by certain public entities in their fiscal year, the following certification shall apply; otherwise, this certification is not required.

As required by Tex. Gov. Code 552.374, the following statement is included in the RFP and the Agreement (unless the Agreement is (1) related to the purchase or underwriting of a public security; (2) is or may be used as collateral on a loan; or (3) proceeds from which are used to pay debt service of a public security of loan): “The requirements of Subchapter J, Chapter 552, Government Code, may apply to this solicitation and Agreement and the Vendor agrees that this Agreement and any applicable Supplemental Agreement can be terminated if Vendor knowingly or intentionally fails to comply with a requirement of that subchapter.”

Pursuant to Chapter 552 of the Texas Government Code, Vendor certifies that Vendor shall: (1) preserve all contracting information related to this Agreement as provided by the records retention requirements applicable to TIPS or the purchasing TIPS Member for the duration of the Agreement; (2) promptly provide to TIPS or the purchasing TIPS Member any contracting information related to the Agreement that is in the custody or possession of Vendor on request of TIPS or the purchasing TIPS Member; and (3) on completion of the Agreement, either (a) provide at no cost to TIPS or the purchasing TIPS Member all contracting information related to the Agreement that is in the custody or possession of Vendor, or (b) preserve the contracting information related to the Agreement as provided by the records retention requirements applicable to TIPS or the purchasing TIPS Member.

When applicable, does Vendor certify?

Yes

58 Certification Regarding Prohibition of Boycotting Certain Energy Companies

If (a) Vendor is not a sole proprietorship; (b) Vendor has ten (10) or more full-time employees; and (c) this Agreement or any Supplemental Agreement with certain public entities has a value of $100,000 or more that is to be paid wholly or partly from public funds, the following certification shall apply; otherwise, this certification is not required.

Vendor certifies that Vendor, or any wholly owned subsidiary, majority-owned subsidiary, parent company, or affiliate of these entities or business associations, if any, do not boycott energy companies and will not boycott energy companies during the term of the Agreement or any applicable Supplemental Agreement.

For purposes of this certification the term “company” shall mean an organization, association, corporation, partnership, joint venture, limited partnership, limited liability partnership, or limited liability company, that exists to make a profit.

The term “boycott energy company” shall mean “without an ordinary business purpose, refusing to deal with, terminating business activities with, or otherwise taking any action intended to penalize, inflict economic harm on, or limit commercial relations with a company because the company (a) engages in the exploration, production, utilization, transportation, sale, or manufacturing of fossil fuel-based energy and does not commit or pledge to meet environmental standards beyond applicable federal and state law, or (b) does business with a company described by paragraph (a).” (See Tex. Gov. Code 809.001).

When applicable, does Vendor certify?

Yes

59 Felony Conviction Notice - Texas Education Code 44.034

Texas Education Code, Section 44.034, Notification of Criminal History, Subsection (a), states, "a person or business entity that enters into a contract with a school district must give advance notice to the district if the person or an owner or operator of the business entity has been convicted of a felony. The notice must include a general description of the conduct resulting in the conviction of a felony.”

Subsection (b) states, "a school district may terminate a contract with a person or business entity if the district determines that the person or business entity failed to give notice as required by Subsection (a) or misrepresented the conduct resulting in the conviction. The district must compensate the person or business entity for services performed before the termination of the contract.”

Subsection (c) states, "This section does not apply to a publicly held corporation.

Vendor certifies one of the following:

A. My firm is a publicly held corporation; therefore, this reporting requirement is not applicable, or;

B. My firm is not owned nor operated by anyone who has been convicted of a felony, or;

C. My firm is owned or operated by the following individual(s) who has/have been convicted of a felony.

If Vendor responds with Option (C), Vendor is required to provide information in the next attribute.

B. My firm is not owned nor operated by felon.

60 **Felony Conviction Notice - Texas Education Code 44.034 - Continued**

If Vendor selected Option (C) in the previous attribute, Vendor must provide the following information herein:

1. Name of Felon(s)

2. The Felon(s) title/role in Vendor's entity, and

3. Details of Felon(s) Conviction(s).

No response

61 **Conflict of Interest Questionnaire Requirement**

Vendor agrees that it has looked up, read, and understood the current version of Texas Local Government Code Chapter 176 which generally requires disclosures of conflicts of interests by Vendor hereunder if Vendor:

(1) has an employment or other business relationship with a local government officer of our local governmental entity, or a family member of the officer, described by Section 176.003(a)(2)(A);

(2) has given a local government officer of our local governmental entity, or a family member of the officer, one or more gifts with the aggregate value specified by Section 176.003(a)(2)(B), excluding any gift described by Section 176.003(a-1); or

(3) has a family relationship with a local government officer of our local governmental entity.

(4) Any other financial, commercial, or familial relationship with our local government that may warrant reporting under this statute.

Does Vendor certify that it has NO reportable conflict of interest?

Yes

62 **Conflict of Interest Questionnaire Requirement - Form CIQ - Continued**

If you responded "No, Vendor does not certify - VENDOR HAS CONFLICT" to the Conflict of Interest Questionnaire question above, you are required by law to fully execute and upload the form attachment entitled "Conflict of Interest Questionnaire - Form CIQ." If you accurately claimed no conflict above, you may disregard the form attachment entitled "Conflict of Interest Questionnaire - Form CIQ."

Have you uploaded this form if applicable?

Not Applicable

63 **Upload of Current W-9 Required**

Vendors are required by TIPS to upload a current, accurate W-9 Internal Revenue Service (IRS) Tax Form for your entity. This form will be utilized by TIPS to properly identify your entity.

You must confirm that you are responding to this solicitation under your legal entity name. Go now to your Supplier Profile in this eBid System and confirm that your profile reflects your "Legal Name" as it is listed on your W9.

64 **Regulatory Good Standing Certification**

Does Vendor certify that its entity is in good standing will all government entities and agencies, whether local, state, or federal, that regulate any aspect of Vendor's field of work or business operations?

If Vendor selects "No", Vendor must provide explanation on the following attribute question.

Yes

65 **Regulatory Good Standing Certification - Explanation - Continued**

If Vendor responded to the prior attribute that "No", Vendor is not in good standing, Vendor must provide an explanation of that lack of good standing here for TIPS consideration.

No response

66 **Instructions Only - Certification Regarding Debarment, Suspension, Ineligibility and Voluntary Exclusion**

Instructions for Certification Regarding Debarment, Suspension, Ineligibility and Voluntary Exclusion

1. By answering yes to the next Attribute question below, the vendor and prospective lower tier participant is providing the certification set out herein in accordance with these instructions.

2. The certification in this clause is a material representation of fact upon which reliance was placed when this transaction was entered into. If it is later determined that the prospective lower tier participant knowingly rendered an erroneous certification in addition to other remedies available to the federal government, the department or agency with which this transaction originated may pursue available remedies, including suspension and / or debarment.

3. The prospective lower tier participant shall provide immediate written notice to the person to which this proposal is submitted if at any time the prospective lower tier participant learns that its certification was erroneous when submitted or has become erroneous by reason of changed circumstances.

4. The terms “covered transaction,” “debarred,” “suspended,” “ineligible,” “lower tier covered transaction,” “participants,” “person,” “primary covered transaction,” “principal,” “proposal” and “voluntarily excluded,” as used in this clause, have the meanings set out in the Definitions and Coverage sections of rules implementing Executive Order 12549. You may contact the person to which this proposal is submitted for assistance in obtaining a copy of those regulations.

5. The prospective lower tier participant agrees by submitting this form that, should the proposed covered transaction be entered into, it shall not knowingly enter into any lower tier covered transaction with a person who is debarred, suspended, declared ineligible or voluntarily excluded from participation in this covered transaction, unless authorized by the department or agency with which this transaction originated.

6. The prospective lower tier participant further agrees by submitting this form that it will include this clause titled “Certification Regarding Debarment, Suspension, Ineligibility and Voluntary Exclusion-Lower Tier Covered Transaction” without modification in all lower tier covered transactions and in all solicitations for lower tier covered transactions.

7. A participant in a covered transaction may rely upon a certification of a prospective participant in a lower tier covered transaction that it is not debarred, suspended, ineligible or voluntarily excluded from the covered transaction, unless it knows that the certification is erroneous. A participant may decide the method and frequency by which it determines the eligibility of its principals. Each participant may, but is not required to, check the Nonprocurement List.

8. Nothing contained in the foregoing shall be construed to require establishment of a system of records in order to render in good faith the certification required by this clause. The knowledge and information of a participant is not required to exceed that which is normally possessed by a prudent person in the ordinary course of business dealings.

9. Except for transactions authorized under paragraph 5 of these instructions, if a participant in a covered transaction knowingly enters into a lower tier covered transaction with a person who is suspended, debarred, ineligible or voluntarily excluded from participation in this transaction, in addition to other remedies available to the federal government, the department or agency with which this transaction originated may pursue available remedies, including suspension and / or debarment.

67 Suspension or Debarment Certification

Read the instructions in the attribute above and then answer the following accurately.

Vendor certifies that neither it nor its principals are presently debarred, suspended, proposed for debarment, declared ineligible, or voluntarily excluded from participation in this transaction by any Federal department or agency.

Does Vendor certify?

Yes

68 Vendor Certification of Criminal History - Texas Education Code Chapter 22

Texas Education Code Chapter 22 requires entities that contract with school districts to provide services to obtain criminal history record information regarding covered employees. Contractors must certify to the district that they have complied. Covered employees with disqualifying criminal histories are prohibited from serving at a school district pursuant to this law.

DEFINITIONS

Covered employees: Employees of a contractor or subcontractor who have or will have continuing duties related to the service to be performed at the District and have or will have direct contact with students. The District will be the final arbiter of what constitutes direct contact with students.

Disqualifying criminal history: Any conviction or other criminal history information designated by the District, or one of the following offenses, if at the time of the offense, the victim was under 18 or enrolled in a public school: (a) a felony offense under Title 5, Texas Penal Code; (b) an offense for which a defendant is required to register as a sex offender under Chapter 62, Texas Code of Criminal Procedure; or (c) an equivalent offense under federal law or the laws of another state.

Vendor certifies:

NONE (Section A): None of the employees of Vendor and any subcontractors are covered employees, as defined above. If this box is checked, I further certify that Contractor has taken precautions or imposed conditions to ensure that the employees of Vendor and any subcontractor will not become covered employees. Contractor will maintain these precautions or conditions throughout the time the contracted services are provided under this procurement.

OR

SOME (Section B): Some or all of the employees of Vendor and any subcontractor are covered employees. If this box is checked, I further certify that: (1) Vendor has obtained all required criminal history record information regarding its covered employees. None of the covered employees has a disqualifying criminal history; (2) If Vendor receives information that a covered employee subsequently has a reported criminal history, Vendor will immediately remove the covered employee from contract duties and notify the purchasing entity in writing within 3 business days; (3) Upon request, Vendor will provide the purchasing entity with the name and any other requested information of covered employees so that the purchasing entity may obtain criminal history record information on the covered employees; (4) If the purchasing entity objects to the assignment of a covered employee on the basis of the covered employee's criminal history record information, Vendor agrees to discontinue using that covered employee to provide services at the purchasing entity.

Which option does Vendor certify?

None

69 **Certification Regarding "Choice of Law" Terms with TIPS Members**

Vendor agrees that if any "Choice of Law" provision is included in any sales agreement/contract between Vendor and a TIPS Member, that clause must provide that the "Choice of Law" applicable to the sales agreement/contract between Vendor and TIPS Member shall be the state where the TIPS Member operates unless the TIPS Member expressly agrees otherwise. Any TIPS Sale Supplemental Agreement containing a "Choice of Law" clause that conflicts with these terms is rendered void and unenforceable.

If Vendor disagrees, after this solicitation legally closes and TIPS begins evaluating Vendor's file, TIPS will provide Vendor with a draft Word Document version of the Vendor Agreement and will be instructed to include all requested negotiations as redline edits for TIPS consideration.

Does Vendor agree?

Yes

70 **Certification Regarding "Venue" Terms with TIPS Members**

Vendor agrees that if any "Venue" provision is included in any sales agreement/contract between Vendor and a TIPS Member, that clause must provide that the "Venue" for any litigation or alternative dispute resolution is shall be in the state and county where the TIPS Member operates unless the TIPS Member expressly agrees otherwise. Any TIPS Sale Supplemental Agreement containing a "Venue" clause that conflicts with these terms is rendered void and unenforceable.

If Vendor disagrees, after this solicitation legally closes and TIPS begins evaluating Vendor's file, TIPS will provide Vendor with a draft Word Document version of the Vendor Agreement and will be instructed to include all requested negotiations as redline edits for TIPS consideration.

Does Vendor agree?

Yes

71 **Certification Regarding "Automatic Renewal" Terms with TIPS Members**

Vendor agrees that no TIPS Sale may incorporate an "Automatic Renewal" clause that exceeds month to month terms with which the TIPS Member must comply. All renewal terms incorporated into a TIPS Sale Supplemental Agreement shall only be valid and enforceable when Vendor received written confirmation of acceptance of the renewal term from the TIPS Member for the specific renewal term. The purpose of this clause is to avoid a TIPS Member inadvertently renewing a Supplemental Agreement during a period in which the governing body of the TIPS Member has not properly appropriated and budgeted the funds to satisfy the Agreement renewal. Any TIPS Sale Supplemental Agreement containing an "Automatic Renewal" clause that conflicts with these terms is rendered void and unenforceable.

If Vendor disagrees, after this solicitation legally closes and TIPS begins evaluating Vendor's file, TIPS will provide Vendor with a draft Word Document version of the Vendor Agreement and will be instructed to include all requested negotiations as redline edits for TIPS consideration.

Does Vendor agree?

Yes

72 Certification Regarding "Indemnity" Terms with TIPS Members

Texas and other jurisdictions restrict the ability of governmental entities to indemnify others. Vendor agrees that if any "Indemnity" provision which requires the TIPS Member to indemnify Vendor is included in any sales agreement/contract between Vendor and a TIPS Member, that clause must either be stricken or qualified by including that such indemnity is only permitted, "to the extent permitted by the laws and constitution of [TIPS Member's State]" unless the TIPS Member expressly agrees otherwise. Any TIPS Sale Supplemental Agreement containing an "Indemnity" clause that conflicts with these terms is rendered void and unenforceable.

If Vendor disagrees, after this solicitation legally closes and TIPS begins evaluating Vendor's file, TIPS will provide Vendor with a draft Word Document version of the Vendor Agreement and will be instructed to include all requested negotiations as redline edits for TIPS consideration.

Does Vendor agree?

Yes

73 Certification Regarding "Arbitration" Terms with TIPS Members

Vendor agrees that if any "Arbitration" provision is included in any TIPS Sale agreement/contract between Vendor and a TIPS Member, that clause may ***not*** require that the arbitration is mandatory or binding. Vendor agrees that if any "Arbitration" provision is included in any TIPS Sale agreement/contract between Vendor and a TIPS Member, that clause provides for only voluntary and non-binding arbitration unless the TIPS Member expressly agrees otherwise. Any TIPS Sale Supplemental Agreement containing a "Arbitration" clause that conflicts with these terms is rendered void and unenforceable.

If Vendor disagrees, after this solicitation legally closes and TIPS begins evaluating Vendor's file, TIPS will provide Vendor with a draft Word Document version of the Vendor Agreement and will be instructed to include all requested negotiations as redline edits for TIPS consideration.

Does Vendor agree?

Yes

74 2 CFR PART 200 AND FEDERAL CONTRACT PROVISIONS EXPLANATION

TIPS and TIPS Members will sometimes seek to make purchases with federal funds. In accordance with 2 C.F.R. Part 200 of the Uniform Administrative Requirements, Cost Principles, and Audit Requirements for Federal Awards (sometimes referred to as "EDGAR"),Vendor's response to the following questions labeled "2 CFR Part 200 or Federal Provision" will indicate Vendor's willingness and ability to comply with certain requirements which may be applicable to TIPS purchases paid for with federal funds, if accepted by Vendor.

Your responses to the following questions labeled "2 CFR Part 200 or Federal Provision" will dictate whether TIPS can list this awarded contract as viable to be considered for a federal fund purchase. **Failure to certify all requirements labeled "2 CFR Part 200 or Federal Provision" will mean that your contract is listed as not viable for the receipt of federal funds. However, it will not prevent award.**

If you do enter into a TIPS Sale when you are accepting federal funds, the contract between you and the TIPS Member will likely require these same certifications.

75 **2 CFR Part 200 or Federal Provision - Vendor Willingness to Accept Federal F**

This certification is not required by federal law. However, TIPS Members are public entities and qualifying non-profits which often receive federal funding and grants (ESSER, CARES Act, EDGAR, etc.) ***Accepting such funds often requires additional required certifications and responsibilities for Vendor.*** The following attribute questions include these required certifications. Your response to this questions, the following certifications, and other factors will determine whether your contract award will be deemed as eligible for federal fund expenditures by TIPS Members.

If awarded, is Vendor willing to accept payment for goods and services offered under this contract paid for by a TIPS Member with federal funds?

Yes

76 **2 CFR Part 200 or Federal Provision - Contracts**

Contracts for more than the simplified acquisition threshold currently set at $250,000 (2 CFR § 200.320), which is the inflation adjusted amount determined by the Civilian Agency Acquisition Council and the Defense Acquisition Regulations Council (Councils) as authorized by 41 U.S.C. 1908, must address administrative, contractual, or legal remedies in instances where contractors violate or breach contract terms, and provide for such sanctions and penalties as appropriate.

Notice: Pursuant to the above, when federal funds are expended by ESC Region 8 and TIPS Members, ESC Region 8 and TIPS Members reserve all rights and privileges under the applicable laws and regulations with respect to this procurement in the event of breach of contract by either party.

Does vendor agree?

Yes

77 **2 CFR Part 200 or Federal Provision - Termination**

Termination for cause and for convenience by the grantee or subgrantee including the manner by which it will be effected and the basis for settlement. (All contracts in excess of $10,000)

Pursuant to the above, when federal funds are expended by ESC Region 8 and TIPS Members, ESC Region 8 and TIPS Members reserve the right to terminate any agreement in excess of $10,000 resulting from this procurement process for cause after giving the vendor an appropriate opportunity and up to 30 days, to cure the causal breach of terms and conditions. ESC Region 8 and TIPS Members reserve the right to terminate any agreement in excess of $10,000 resulting from this procurement process for convenience with 30 days notice in writing to the awarded vendor. The Vendor would be compensated for work performed and goods procured as of the termination date if for convenience of the ESC Region 8 and TIPS Members. Any award under this procurement process is not exclusive and the ESC Region 8 and TIPS reserves the right to purchase goods and services from other vendors when it is in the best interest of the ESC Region 8 and TIPS.

Does vendor agree?

No

78 **2 CFR Part 200 or Federal Provision - Clean Air Act**

Clean Air Act (42 U.S.C. 7401-7671q.) and the Federal Water Pollution Control Act (33 U.S.C. 1251-1387), as amended—Contracts and subgrants of amounts in excess of $150,000 must contain a provision that requires the non-Federal award to agree to comply with all applicable standards, orders or regulations issued pursuant to the Clean Air Act (42 U.S.C. 7401-7671q) and the Federal Water Pollution Control Act as amended (33 U.S.C. 1251-1387). Violations must be reported to the Federal awarding agency and the Regional Office of the Environmental Protection Agency (EPA).

Pursuant to the Clean Air Act, et al above, when federal funds are expended by ESC Region 8 and TIPS Members, ESC Region 8 and TIPS Members require that the proposer certify that during the term of an award by the ESC Region 8 and TIPS Members resulting from this procurement process the vendor agrees to comply with all of the above regulations, including all of the terms listed and referenced therein.

Does vendor agree?

Yes

79 **2 CFR Part 200 or Federal Provision - Byrd Anti-Lobbying Amendment**

Byrd Anti-Lobbying Amendment (31 U.S.C. 1352)—Contractors that apply or bid for an award exceeding $100,000 must file the required certification. Each tier certifies to the tier above that it will not and has not used Federal appropriated funds to pay any person or organization for influencing or attempting to influence an officer or employee of any agency, a member of Congress, officer or employee of Congress, or an employee of a member of Congress in connection with obtaining any Federal contract, grant or any other award covered by 31 U.S.C. 1352. Each tier must also disclose any lobbying with non-Federal funds that takes place in connection with obtaining any Federal award. Such disclosures are forwarded from tier to tier up to the non-Federal award.

Pursuant to the above, when federal funds are expended by ESC Region 8 and TIPS Members, ESC Region 8 and TIPS Members require the proposer certify that during the term and during the life of any contract with ESC Region 8 and TIPS Members resulting from this procurement process the vendor certifies that it is in compliance with all applicable provisions of the Byrd Anti-Lobbying Amendment (31 U.S.C. 1352).

Does Vendor agree?

Yes

80 **2 CFR Part 200 or Federal Provision - Byrd Anti-Lobbying Amendment - Cont**

Applicable to Grants, Subgrants, Cooperative Agreements, and Contracts Exceeding ~~$100,000 in Federal Funds~~

Submission of this certification is a prerequisite for making or entering into this transaction and is imposed by the Byrd Anti-Lobbying Amendment (31 U.S.C. 1352). This certification is a material representation of fact upon which reliance was placed when this transaction was made or entered into. Any person who fails to file the required certification shall be subject to a civil penalty of not less than $10,000 and not more than $100,000 for each such failure.

The undersigned certifies, to the best of his or her knowledge and belief, that:

(1) No Federal appropriated funds have been paid or will be paid by or on behalf of the undersigned, to any person for influencing or attempting to influence an officer or employee of any agency, a Member of Congress, an officer or employee of congress, or an employee of a Member of Congress in connection with the awarding of a Federal contract, the making of a Federal grant, the making of a Federal loan, the entering into a cooperative agreement, and the extension, continuation, renewal, amendment, or modification of a Federal contract, grant, loan, or cooperative agreement.

(2) If any funds other than Federal appropriated funds have been paid or will be paid to any person for influencing or attempting to influence an officer or employee of any agency, a Member of Congress, an officer or employee of congress, or an employee of a Member of Congress in connection with this Federal grant or cooperative agreement, the undersigned shall complete and submit Standard Form-LLL, “disclosure Form to Report Lobbying,” in accordance with its instructions.

(3) The undersigned shall require that the language of this certification be included in the award documents for all covered subawards exceeding $100,000 in Federal funds at all appropriate tiers and that all subrecipients shall certify and disclose accordingly.

Does Vendor certify that it has NOT lobbied as described herein?

Yes

81 **2 CFR Part 200 or Federal Provision - Byrd Anti-Lobbying Amendment - Continued**

If you answered "No, Vendor does not certify - Lobbying to Report" to the above attribute question, you must download, read, execute, and upload the attachment entitled "Disclosure of Lobbying Activities - Standard Form - LLL", as instructed, to report the lobbying activities you performed or paid others to perform.

82 **2 CFR Part 200 or Federal Provision - Federal Rule**

Compliance with all applicable standards, orders, or requirements issued under section 306 of the Clean Air Act (42 U.S.C. 1857(h)), section 508 of the Clean Water Act (33 U.S.C. 1368), Executive Order 11738, and Environmental Protection Agency regulations (40 CFR part 15). (Contracts, subcontracts, and subgrants of amounts in excess of $100,000)

Pursuant to the above, when federal funds are expended by ESC Region 8 and TIPS Members, ESC Region 8 and TIPS Members requires the proposer certify that in performance of the contracts, subcontracts, and subgrants of amounts in excess of $250,000, the vendor will be in compliance with all applicable standards, orders, or requirements issued under section 306 of the Clean Air Act (42 U.S.C. 1857(h)), section 508 of the Clean Water Act (33 U.S.C. 1368), Executive Order 11738, and Environmental Protection Agency regulations (40 CFR part 15).

Does vendor certify compliance?

Yes

83 **2 CFR Part 200 or Federal Provision - Procurement of Recovered Materials**

A non-Federal entity that is a state agency or agency of a political subdivision of a state and its contractors must comply with section 6002 of the Solid Waste Disposal Act, as amended by the Resource Conservation and Recovery Act. The requirements of Section 6002 include: (1) procuring only items designated in guidelines of the Environmental Protection Agency (EPA) at 40 CFR part 247 that contain the highest percentage of recovered materials practicable, consistent with maintaining a satisfactory level of competition, where the purchase price of the item exceeds $10,000 or the value of the quantity acquired during the preceding fiscal year exceeded $10,000; (2) procuring solid waste management services in a manner that maximizes energy and resource recovery; and establishing an affirmative procurement program for procurement of recovered materials identified in the EPA guidelines.

Does vendor certify that it is in compliance with these provisions?

Yes

84 **2 CFR Part 200 or Federal Provision - Rights to Inventions**

If the Federal award meets the definition of “funding agreement” under 37 CFR §401.2 (a) and the recipient or subrecipient wishes to enter into a contract with a small business firm or nonprofit organization regarding the substitution of parties, assignment or performance of experimental, developmental, or research work under that “funding agreement,” the recipient or subrecipient must comply with the requirements of 37 CFR Part 401, “Rights to Inventions Made by Nonprofit Organizations and Small Business Firms Under Government Grants, Contracts and Cooperative Agreements,” and any implementing regulations issued by the awarding agency.

Pursuant to the above, when the foregoing applies to ESC Region 8 and TIPS Members, Vendor certifies that during the term of an award resulting from this procurement process, Vendor agrees to comply with all applicable requirements as referenced in the Federal rule above.

Does vendor certify?

No

85 **2 CFR Part 200 or Federal Provision - Domestic Preferences for Procuremen**
Buy America Provisions

As appropriate and to the extent consistent with law, TIPS Member Customers, to the greatest extent practicable under a Federal award, may provide a preference for the purchase, acquisition, or use of goods, products, or materials produced in the United States (including but not limited to iron, aluminum, steel, cement, and other manufactured products). Vendor agrees that the requirements of this section will be included in all subawards including all contracts and purchase orders for work or products under this award, to the greatest extent practicable under a Federal award. For purposes of 2 CFR Part 200.322, “Produced in the United States” means, for iron and steel products, that all manufacturing processes, from the initial melting stag through the application of coatings, occurred in the United States. Moreover, for purposes of 2 CFR Part 200.322, “Manufactured products” means items and construction materials composed in whole or in part of non-ferrous metals such as aluminum, plastics and polymer-based products such as polyvinyl chloride pipe, aggregates such as concrete, glass, including optical fiber, and lumber.

Vendor certifies that it is in compliance with all applicable provisions of the Buy America Act. Purchases made in accordance with the Buy America Act must still follow the applicable procurement rules calling for free and open competition. For purposes of 2 CFR Part 200.322,

“Produced in the United States” means, for iron and steel products, that all manufacturing processes, from the initial melting stage through the application of coatings, occurred in the United States.

“Manufactured products” means items and construction materials composed in whole or in part of non-ferrous metals such as aluminum; plastics and polymer-based products such as polyvinyl chloride pipe; aggregates such as concrete; glass, including optical fiber; and lumber.

Pursuant to the above, when federal funds are expended by ESC Region 8 and TIPS Members, Vendor certifies that to the greatest extent practicable Vendor will provide a preference for the purchase, acquisition, or use of goods, products, or materials produced in the United States (including but not limited to iron, aluminum, steel, cement, and other manufactured products).

Does Vendor Certify?

Yes

86 **2 CFR Part 200 or Federal Provision - Ban on Foreign Telecommunications**

ESC 8 and TIPS Members are prohibited from obligating or expending Federal financial assistance, to include loan or grant funds, to: (1) procure or obtain, (2) extend or renew a contract to procure or obtain, or (3) enter into a contract (or extend or renew a contract) to procure or obtain, equipment, services, or systems that use "covered telecommunications" equipment or services as a substantial or essential component of any system, or as critical technology as part of any system. "Covered telecommunications" equipment is telecommunications equipment produced by Huawei Technologies Company or ZTE Corporation (or any subsidiary or affiliate of such entities), and physical security surveillance of critical infrastructure and other national security purposes, and video surveillance and telecommunications equipment produced by Hytera Communications Corporation, Hangzhou Hikvision Digital Technology Company, or Dahua Technology Company (or any subsidiary or affiliate of such entities) for the purpose of public safety, security of government facilities, physical security surveillance of critical infrastructure, and other national security purposes detailed in 2 CFR § 200.216.

Pursuant to the above, when federal funds are expended by ESC Region 8 and TIPS Members, Vendor certifies that Vendor will not purchase equipment, services, or systems that use "covered telecommunications", as defined by 2 CFR §200.216 equipment or services as a substantial or essential component of any system, or as critical technology as part of any system.

Does vendor certify?

Yes

87 **2 CFR Part 200 or Federal Provision - Contract Cost & Price**

For contracts more than the simplified acquisition threshold currently set at $250,000, a TIPS Member may, in very rare circumstances, be required to negotiate profit as a separate element of the price pursuant to 2 C.F.R. 200.324(b). Under those circumstances, Vendor agrees to provide information and negotiate with the TIPS Member regarding profit as a separate element of the price. However, Vendor certifies that the total price charged by the Vendor shall not exceed the Vendor's TIPS pricing and pricing terms proposed.

Does Vendor certify?

Yes

88 **2 CFR Part 200 or Federal Provision - Equal Employment Opportunity**

Except as otherwise provided under 41 CFR Part 60, all contracts that meet the definition of "federally assisted construction contract" in 41 CFR Part 60-1.3 must include the equal opportunity clause provided under 41 CFR 60-1.4(b), in accordance with Executive Order 11246, "Equal Employment Opportunity" (30 FR 12319, 12935, 3 CFR Part, 1964-1965 Comp., p. 339), as amended by Executive Order 11375, "Amending Executive Order 11246 Relating to Equal Employment Opportunity," and implementing regulations at 41 CFR part 60, "Office of Federal Contract Compliance Programs, Equal Employment Opportunity, Department of Labor."

Pursuant to the above, when federal funds are expended by ESC Region 8 and TIPS Members on any federally assisted construction contract, the equal

opportunity clause is incorporated by reference here.

Does Vendor Certify?

Yes

89 **2 CFR Part 200 or Federal Provision - Davis Bacon Act Compliance**

Texas Statute requires compliance with Davis-Bacon Act, as amended (40 U.S.C. 3141-3148). When required by Federal program legislation, all prime construction contracts in excess of $2,000 awarded by non-Federal entities must include a provision for compliance with the Davis-Bacon Act (40 U.S.C. 3141-3144, and 3146- 3148) as supplemented by Department of Labor regulations (29 CFR Part 5, "Labor Standards Provisions Applicable to Contracts Covering Federally Financed and Assisted Construction"). In accordance with the statute, contractors must be required to pay wages to laborers and mechanics at a rate not less than the prevailing wages specified in a wage determination made by the Secretary of Labor. In addition, contractors must be required to pay wages not less than once a week. The non- Federal entity must place a copy of the current prevailing wage determination issued by the Department of Labor in each solicitation. The decision to award a contract or subcontract must be conditioned upon the acceptance of the wage determination. The non-Federal entity must report all suspected or reported violations to the Federal awarding agency. The contracts must also include a provision for compliance with the Copeland "Anti-Kickback" Act (40 U.S.C. 3145), as supplemented by Department of Labor regulations (29 CFR Part 3, "Contractors and Subcontractors on Public Building or Public Work Financed in Whole or in Part by Loans or Grants from the United States"). The Act provides that each contractor or subrecipient must be prohibited from inducing, by any means, any person employed in the construction, completion, or repair of public work, to give up any part of the compensation to which he or she is otherwise entitled. The non-Federal entity must report all suspected or reported violations to the Federal awarding agency.

Pursuant to state and federal requirements, Vendor certifies that it will be in compliance with all applicable Davis-Bacon Act provisions if/when applicable.

Does Vendor certify?

Yes

90 **2 CFR Part 200 or Federal Provision - Contract Work Hours and Safety Standards**

Where applicable, all contracts awarded by ESC 8 and TIPS Members in excess of $100,000 that involve the employment of mechanics or laborers must include a provision for compliance with 40 U.S.C. 3702 and 3704, as supplemented by Department of Labor regulations (29 CFR Part 5). Under 40 U.S.C. 3702 of the Act, each contractor must be required to compute the wages of every mechanic and laborer on the basis of a standard work week of 40 hours. Work in excess of the standard work week is permissible provided that the worker is compensated at a rate of not less than one and a half times the basic rate of pay for all hours worked in excess of 40 hours in the work week. The requirements of 40 U.S.C. 3704 are applicable to construction work and provide that no laborer or mechanic must be required to work in surroundings or under working conditions which are unsanitary, hazardous or dangerous. These requirements do not apply to the purchases of supplies or materials or articles ordinarily available on the open market, or contracts for transportation or transmission of intelligence.

Pursuant to the above, when federal funds are expended by ESC Region 8 and TIPS Members, Vendor certifies that during the term of an award for all contracts resulting from this procurement process, Vendor will be in compliance with all applicable provisions of the Contract Work Hours and Safety Standards Act.

Does Vendor certify?

Yes

91 **2 CFR Part 200 or Federal Provision - FEMA Fund Certification & Certificatio**

If and when Vendor accepts a TIPS purchase paid for in full or part with FEMA funds, Vendor certifies that:

(1) Vendor agrees to provide the TIPS Member, the FEMA Administrator, the Comptroller General of the United States, or any of their authorized representatives access to and rights to reproduce any books, documents, papers, and records of the Contractor which are directly pertinent to this contract, or any contract resulting from this procurement, for the purposes of making audits, examinations, excerpts, and transcriptions. This right also includes timely and reasonable access to Vendor's personnel for the purpose of interview and discussion relating to such documents. Vendor agrees to provide the FEMA Administrator or an authorized representatives access to construction or other work sites pertaining to the work being completed under the contract. Vendor acknowledges and agrees that no language in this contract or the contract with the TIPS Member is intended to prohibit audits or internal reviews by the FEMA Administrator or the Comptroller General of the United States.

(2) The Vendor shall not use the Department of Homeland Security's seal(s), logos, crests, or reproductions of flags or likenesses of DHS agency officials without specific FEMA pre-approval.

(3) The Vendor will comply with all applicable Federal law, regulations, executive orders, FEMA policies, procedures, and directives.

(4) The Federal Government is not a party to this contract and is not subject to any obligations or liabilities to the non-Federal entity, contractor, or any other party pertaining to any matter resulting from the contract.

(5) The Vendor acknowledges that 31 U.S.C. Chap. 38 (Administrative Remedies for False Claims and Statements) applies to the Vendor's actions pertaining to this contract.

Does Vendor certify?

Yes, Vendor certifies

92 **2 CFR Part 200 or Federal Provision - Certification of Compliance with the Energy Policy and Conservation Act**

When appropriate and to the extent consistent with the law, Vendor certifies that it will comply with the Energy Policy and Conservation Act (42 U.S.C. 6321 et seq; 49 C.F.R. Part 18) and any state mandatory standards and policies relating to energy efficiency which are contained in applicable state energy conservation plans issued in compliance with the Act.

Does Vendor certify?

Yes

93 **2 CFR Part 200 or Federal Provision - Certification of Compliance with Never**

Where applicable, all contracts awarded by ESC 8 and TIPS Members in excess of $[illegible], within the period of performance, and which are performed outside of the United States, including U.S. territories, are subject to the regulations implementing Never Contract with the Enemy in 2 CFR part 183. Per 2 CFR part 183, in the situation specified, ESC 8 and TIPS Members shall terminate any contract or agreement resulting from this procurement which violates the Never Contract with the Enemy regulation in 2 CFR part 183, including if Vendor is actively opposing the United States or coalition forces involved in a contingency operation in which members of the the Armed Forces are actively engaged in hostilities. Vendor certifies that it is neither an excluded entity under the System for Award Management (SAM) nor Federal Awardee Performance and Integrity Information System (FAPIIS) for any contract terminated due to Never Contract with the Enemy as a Termination for Material Failure to Comply.

Does Vendor certify?

Yes

94 **2 CFR Part 200 or Federal Provision - Certification of Compliance with EPA Regulations**

For contracts resulting from this procurement, in excess of $100,000.00 and paid for with federal funds, Vendor certifies that Vendor will comply with all applicable standards, orders, regulations, and/or requirements issued pursuant to the Clean Air Act of 1970, as amended (42 U.S.C. 1857(h)), Section 508 of the Clean Water Act, as amended (33 U.S.C. 1368), Executive Order 117389 and Environmental Protection Agency Regulation, 40 CFR Part 15.

Does Vendor certify?

Yes

95 **2 CFR Part 200 or Federal Provision - Record Retention Requirements**

For contracts resulting from this procurement, paid for by ESC 8 or TIPS Members with federal funds, Vendor certifies that Vendor will comply with the record retention requirements detailed in 2 CFR § 200.334. Vendor certifies that Vendor will retain all records as required by 2 CFR § 200.334 for a period of three years after final expenditure or financial reports, as applicable, and all other pending matters are closed.

Does Vendor certify?

Yes

96 **2 CFR Part 200 or Federal Provision - Subcontracting and Affirmative Steps for Small and Minority Businesses, Women's Business Enterprises, and Labor Surplus Area Firms.**

Do you ever anticipate the possibility of subcontracting any of your work under this award if you are successful?

If you respond "Yes", you must respond to the following attribute question accurately. If you respond "No", you may skip the following attribute question.

Yes

97 **2 CFR Part 200 or Federal Provision - If "Yes" Response to Above Attribute - Subcontracting and Affirmative Steps for Small and Minority Businesses, Wo Enterprises, and Labor Surplus Area Firms.**

Only respond to this question if you responded "Yes" to the attribute question directly above. Skip this question if you responded "No" to the attribute question directly above.

Does Vendor certify that it will follow the following affirmative steps? Federal Regulation 2 CFR §200.321 Contracting with small and minority businesses, women's business enterprises, and labor surplus area firms. (a)The non-Federal entity must take all necessary affirmative steps to assure that minority businesses, women's business enterprises, and labor surplus area firms are used when possible.

(b) Affirmative steps must include:

(1) Placing qualified small and minority businesses and women's business enterprises on solicitation lists;

(2) Assuring that small and minority businesses, and women's business enterprises are solicited whenever they are potential sources;

(3) Dividing total requirements, when economically feasible, into smaller tasks or quantities to permit maximum participation by small and minority businesses, and women's business enterprises;

(4) Establishing delivery schedules, where the requirement permits, which encourage participation by small and minority businesses, and women's business enterprises;

(5) Using the services and assistance, as appropriate, of such organizations as the Small Business Administration and the Minority Business Development Agency of the Department of Commerce ; and

(6) Requiring the prime contractor, if subcontracts are to be let, to take the affirmative steps listed in paragraphs(1) through (5) of this section.

Does Vendor certify?

Yes

98 **ACKNOWLEDGMENT & BINDING CORPORATE AUTHORITY**

By submitting this proposal, the individual(s) submitting on behalf of the Vendor certify that they are authorized by Vendor to complete and submit this proposal on behalf of Vendor and that this proposal was duly submitted on behalf of Vendor by authority of its governing body, if any, and within the scope of its corporate powers.

Vendor further certifies that it has read, examined, and understands all portions of this solicitation including but not limited to all attribute questions, attachments, solicitation documents, bid notes, and the Vendor Agreement(s). Vendor certifies that, if necessary, Vendor has consulted with counsel in understanding all portions of this solicitation.

TIPS 230105 Technology Solutions, Products, and Services	PlanetBids, Inc.

TIPS REFERENCE FORM

All requested information must be typed and uploaded in Excel format. Do not handwrite or upload in any format other than Excel. Emails provided must be current and active. Do not include TIPS/Region 8 employees as a reference. The entities that you provide must be paying customers, not affiliates/partners/manufacturers/resellers, etc.

You must provide below at least three (3) references from three different entity customers, preferably government or non-profit entities, who have purchased goods or services from your vendor entity within the last three years.

Customer Entity Name	Customer Contact Name	Valid Contact Email	Valid Contact Phone
Liberty Public School District, MO	Jason Breit	jason.breit@lps53.org	816-736-5358
Nassau County, FL	Brian Simmons	bsimmons@nassaucountyfl.com	904-530-6041
City of Toledo, OH	Amy Betts	amy.betts@toledo.oh.gov	419-245-1695
Capital Metropolitan Transportation Authority, TX	Muhammad Abdullah	muhammad.abdullah@capmetro.org	(512) 369-6019
City of Grand Prairie, TX	Angi Mize	amize@gptx.org	(972) 237-8262
City of San Diego, CA	Claudia Abarca	cabarca@sandiego.gov	619-533-4102

TIPS CONTRACT 230105

REQUIRED CONFIDENTIALITY CLAIM FORM

(*VENDOR MUST COMPLETE THE FOLLOWING VENDOR INFORMATION*)

Vendor Entity Name: PlanetBids, Inc.

Vendor Authorized Signatory Name: Alan Zavian

Vendor Authorized Signatory Title: CEO / Co-Founder

Vendor Authorized Signatory Email: alan@planetbids.com

Vendor Address: 13263 Ventura Blvd., Suite 101

City: Studio City State: CA Zip Code: 91604

Vendor agrees that it is voluntarily providing its data (including but not limited to: Vendor information, Vendor documentation, Vendor's proposal, Vendor pricing submitted or provided to TIPS, TIPS contract documents, TIPS correspondence, Vendor logos and images, Vendor's contact information, Vendor's brochures and commercial information, Vendor's financial information, Vendor's certifications, and any other Vendor information or documentation submitted to TIPS by Vendor and its agents) (Hereinafter, "Vendor Data") to TIPS. Vendor understands and agrees that TIPS is a government entity subject to public information laws including but not limited to Texas Government Code (TGC) Chapter 552. Vendor agrees that regardless of confidentiality designations herein, Vendor's submission of a proposal constitutes Vendor's consent to the disclosure and release of Vendor's Data and comprehensive proposal, including any information deemed confidential or proprietary herein, to and by TIPS Members.

Notwithstanding the foregoing permissible release to TIPS Members, if Vendor considers any portion of Vendor's proposal to be otherwise confidential and not subject to public disclosure pursuant to public information laws, including but not limited to TGC Chapter 552, Vendor must properly execute ***Option 1 only*** below, attach to this PDF all documents and information that Vendor deems confidential, and upload the consolidated documentation. Regardless of the Option selected below, this form must be completed and uploaded to the "Response Attachments" section of the eBid System entitled "Required Confidentiality Claim Form." Execution and submission of this form is the sole indicator of whether Vendor considers any Vendor Data confidential in the event TIPS receives a request, a Public Information Request, or subpoena. If TIPS receives a request, any responsive documentation not deemed confidential by you through proper execution of Option 1 of this form will be automatically released. For information deemed confidential by you through proper execution of Option 1 of this form, TIPS will follow procedures of controlling statute(s) regarding withholding that documentation and shall not be liable for any release of information required by law, including Attorney General opinion or court order.

(*VENDOR MUST COMPLETE ONE OF THE TWO OPTIONS AND UPLOAD IN THE EBID SYSTEM*)

OPTION 1 – DESIGNATING CONFIDENTIAL MATERIALS – YES, VENDOR HAS ATTACHED CONFIDENTIAL MATERIALS

(*Confirm each bullet point and sign below*)

- Vendor claims some Vendor Data confidential to the extent permitted by TGC Chapter 552 and other applicable law.
- Vendor attached to this PDF all potentially confidential Vendor Data and listed the number of attached pages below.
- Vendor's authorized signatory has signed below and shall upload this document in the proper location in the eBid System.
- Vendor agrees that TIPS shall not be liable for any release of confidential information required by law.

Number of pages attached deemed confidential: _____

Authorized Signature: _____

OPTION 2 – WAIVER OF CONFIDENTIALITY – NO, VENDOR HAS NOT ATTACHED CONFIDENTIAL MATERIALS

(*Confirm each bullet point and sign below*)

By signing for Option 2 below, Vendor expressly waives any confidentiality claim for all Vendor Data submitted in relation to this proposal and resulting contract. Vendor confirms that TIPS may freely release Vendor Data submitted in relation to this proposal or resulting contract to any requestor. Vendor agrees that TIPS shall not be responsible or liable for any use or distribution of Vendor Data by TIPS or TIPS Members.

- Vendor's authorized signatory has signed below and shall upload this document in the proper location in the eBid System.
- Vendor agrees that TIPS shall not be liable for any release of confidential information required by law.

Authorized Signature: _____

TIPS SCORE SHEET

Meeting Date: 11/16/2026 Item #13.

	Contract #:	**230105**					**Award Date:**				
	Category:	**Technology Solutions Products & Services**					**Minimum Required:**	**70**			
		Pricing	**Reputation**	**Quality**	**Long Term Costs**	**Meets Needs**	**Past Relations**	**HUB**	**Experience**	**Total**	**ACTION**
#	**Responding Vendor**	22	**3**	**21.5**	**10**	**21.5**	**10**	**2**	**10**	**100**	
1	Insight Investments, Corp DBA 2NDGEAR LLC	12	3	21.5	10	21.5	10	2	10	90	Award
2	3 C TECHNOLOGY LLC	12	3	21.5	10	21.5	10	2	10	90	Award
3	323 Link, LLC.	11	3	21.5	10	21.5	10	2	10	89	Award
4	525 Technologies	7	3	21.5	10	21.5	5	2	8	78	Award
5	A N Systems (AN Systems Marketing LLC)	13	3	21.5	10	21.5	10	2	10	91	Award
6	A3 Communications, Inc. dba 3Sixty Integrated	9	3	21.5	10	21.5	5	2	10	82	Award
7	Abacus Computers Inc.	7	3	21.5	10	21.5	10	2	10	85	Award
8	Absolute Color Ltd	6	3	21.5	10	21.5	10	2	10	84	Award
9	Absolute Facility Solutions, LLC	9	3	21.5	10	21.5	10	2	10	87	Award
10	Accur8 Software Solutions LLC	4	3	21.5	10	21.5	10	2	10	82	Award
11	Accurate Utility Supply, LLC	21	3	21.5	10	21.5	5	2	10	94	Award
12	ACP CreativIT	12	3	21.5	10	21.5	10	2	10	90	Award
13	ACP Direct (Affordable Computer Products, Inc.)	6	3	21.5	10	21.5	10	2	10	84	Award
14	Adaptive Technology Systems (marjan dubois)	17	3	21.5	10	21.5	10	2	10	95	Award
15	AdComp Systems Inc	8	3	21.5	10	21.5	10	2	10	86	Award
16	Adorama, Inc	12	3	21.5	10	21.5	10	2	10	90	Award
17	Advanced Connections Inc	7	3	21.5	10	21.5	10	2	10	85	Award
18	Advanced Networks of Texas (ANET Partners LLC)	21	3	21.5	10	21.5	10	2	10	99	Award
19	Advantage Imaging Supply, Inc.	12	3	21.5	10	21.5	10	2	10	90	Award
20	Advantage Office Products LLC	20	3	21.5	10	21.5	10	2	10	98	Award
21	Advantage Security Technologies	17	3	21.5	10	21.5	10	2	10	95	Pending
22	AeroTech EDU	7	3	21.5	10	21.5	5	2	5	75	Award
23	AGC Education	12	3	21.5	10	21.5	5	2	10	85	Award
24	Age of Learning, Inc		3	21.5	10	21.5	5	2	10	73	Award
25	Agilicus (Agilicus Incorporated)	13	3	21.5	10	21.5	5	2	8	84	Award
26	AGM Energy Services LLC	12	3	21.5	10	21.5	10	2	10	90	Award
27	Aha Education, LLC	17	3	21.5	10	21.5	5	2	10	90	Award
28	AISYS Consulting.LLC	12	3	21.5	10	21.5	10	2	10	90	Award
29	ALINEDS LLC	7	3	21.5	10	21.5	10	2	8	83	Award
30	All Audio Visual Services (All A-V Services)	17	3	21.5	10	21.5	10	2	10	95	Award
31	All Temp Refrigeration Inc	4	3	21.5	10	21.5	10	2	10	82	Award
32	Allative Technologies	13	3	21.5	10	21.5	10	2	10	91	Award

TIPS SCORE SHEET

Meeting Date: 11/16/2026 Item #13.

	Contract #:	**230105**					**Award Date:**				
	Category:	**Technology Solutions Products & Services**					**Minimum Required:**	**70**			
		Pricing	**Reputation**	**Quality**	**Long Term Costs**	**Meets Needs**	**Past Relations**	**HUB**	**Experience**	**Total**	**ACTION**
#	**Responding Vendor**	22	**3**	**21.5**	**10**	**21.5**	**10**	**2**	**10**	**100**	
33	Alliance Technology Group (Alliance Technology Group LLC)	7	3	21.5	10	21.5	5	2	10	80	Award
34	Allovue (Allovue, Inc.)	16	3	21.5	10	21.5	10	2	10	94	Award
35	Alphonso Solomon And Company, Inc.	13	3	21.5	10	21.5	10	2	10	91	Award
36	ALTEX ELECTRONICS LTD.	7	3	21.5	10	21.5	10	2	10	85	Award
37	Ambit Solutions	7	3	21.5	10	21.5	5	2	10	80	Award
38	American Digital Security	13	3	21.5	10	21.5	10	2	10	91	Award
39	American Protective Services	17	3	21.5	10	21.5	5	2	10	90	Award
40	American Signal Corp	20	3	21.5	10	21.5	10	2	10	98	Award
41	American Surveillance Co	17	3	21.5	10	21.5	10	2	10	95	Award
42	Anatomage, inc	6	3	21.5	10	21.5	5	2	10	79	Award
43	Anonymous Alerts	17	3	21.5	10	21.5	10	2	10	95	Award
44	APG Technology (APG Electric, Inc)	17	3	21.5	10	21.5	10	2	10	95	Award
45	Apptegy, Inc.	9	3	21.5	10	21.5	10	2	10	87	Award
46	Ardour Consulting LLC	17	3	21.5	10	21.5	5	2	1	81	Award
47	Arkansas Public Safety Solutions	8	3	21.5	10	21.5	10	2	5	81	Award
48	Ascend Strategic Consulting		Pending	21.5	10	21.5	5	2	1	61	Pending
49	Aspire HR, Inc.	17	3	21.5	10	21.5	10	2	10	95	Award
50	Asset Management & Disposal (RetirePC)	12	3	21.5	10	21.5	5	2	10	85	Award
51	Athlete Intelligence	12	3	21.5	10	21.5	5	2	10	85	Award
52	Atlas Consulting (Atlas Technology Consulting and Management)	22	3	21.5	10	21.5	5	2	5	90	Award
53	Audio Optical Systems of Austin Inc	8	3	21.5	0	21.5	10	2	10	76	Award
54	Audio Video Corporation	7	3	21.5	10	21.5	10	2	10	85	Award
55	Audio Visual Aids Corp (Audio Visual Aids Co)	6	3	21.5	10	21.5	10	2	10	84	Award
56	Audio Visual Technologies Group, inc. (Acerra Technologies. Inc.)	9	3	21.5	10	21.5	10	2	10	87	Award
57	Austen Consultants (Austen Consultants, LLC)	10	3	21.5	10	21.5	10	2	10	88	Award
58	AVES AUDIO VISUAL SYSTEMS, INC.	11	3	21.5	10	21.5	10	2	10	89	Award
59	AVI Systems, Inc.	9	3	21.5	10	21.5	10	2	10	87	Award
60	AvTek Solutions, Inc.	12	3	21.5	10	21.5	10	2	10	90	Award
61	Axtion Technology		3	21.5	10	21.5	5	2	10	73	Award
62	B and H foto & Electronics Corp	7.5	3	21.5	10	21.5	10	2	10	85.5	Award
63	B9Creations LLC.	12	3	21.5	10	21.5	10	2	10	90	Award
64	BadgePass	12	3	21.5	10	21.5	5	2	10	85	Award
65	Ballou Fire Systems	19	3	21.5	10	21.5	10	2	10	97	Award

TIPS SCORE SHEET

	Contract #:	230105					Award Date:				
	Category:	Technology Solutions Products & Services					Minimum Required:	70			
		Pricing	Reputation	Quality	Long Term Costs	Meets Needs	Past Relations	HUB	Experience	Total	ACTION
#	**Responding Vendor**	22	**3**	**21.5**	**10**	**21.5**	**10**	**2**	**10**	**100**	
66	Barcom Technology Solutions (Jet Web Communications)	13	3	21.5	10	21.5	10	2	10	91	Award
67	Bass Computers, Inc.	12	3	21.5	10	21.5	10	2	10	90	Award
68	BDO Public Sector, LLC	21	3	21.5	10	21.5	5	2	10	94	Award
69	Beereaders	17	3	21.5	10	21.5	10	2	5	90	Award
70	Berry Dunn McNeil & Parker, LLC (BerryDunn)	9	3	21.5	10	21.5	10	2	10	87	Award
71	Best Buy For Education (Best Buy Stores, L.P.)	7	3	21.5	10	21.5	10	2	10	85	Award
72	BIS Consultants (BIS Consulting LLC)	8	3	21.5	10	21.5	5	2	10	81	Award
73	BIT Direct	14	3	21.5	10	21.5	10	2	10	92	Award
74	Biway ~~Media~~ International Technology, Inc.	11	3	21.5	10	21.5	10	2	10	89	Award
75	BizSupplies	14	3	21.5	10	21.5	10	2	10	92	Award
76	Black Rock Technology Group	12	3	21.5	10	21.5	10	2	10	90	Award
77	Blackswan Cybersecurity	12	3	21.5	10	21.5	5	2	5	80	Award
78	Blooket LLC	6	0	21.5	10	21.5	5	2	8	74	Award
79	Blue Iron Technologies	10	3	21.5	10	21.5	10	2	10	88	Award
80	Blue Sky Technologies LLC	16	3	21.5	10	21.5	10	2	10	94	Award
81	BlueNet Technologies, Inc.	12	1	21.5	10	21.5	5	2	10	83	Award
82	BlueVantage, LLC	18	3	21.5	10	21.5	10	2	10	96	Award
83	BookNook Inc	11	3	21.5	10	21.5	5	2	10	84	Award
84	~~BOSS Solutions~~ Business Oriented Software Solutions, Inc	17	3	21.5	10	21.5	10	2	10	95	Award
85	Brainchild	6	3	21.5	10	21.5	10	2	10	84	Award
86	Bricktown Technologies, LLC (Results Computers, LLC)	17	3	21.5	10	21.5	10	2	10	95	Award
87	BridgeNet Communications, LLC	13	3	21.5	10	21.5	5	2	10	86	Award
88	BRIGHTCENTRA, INC.	7	3	21.5	10	21.5	5	2	5	75	Award
89	Brighten Technology Solutions	17	3	21.5	10	21.5	10	2	10	95	Award
90	BrightLeaf Group, Inc.	21	3	21.5	10	21.5	10	2	10	99	Award
91	BrightThinker, Inc.	16	3	21.5	10	21.5	10	2	10	94	Award
92	Brushfire Technology (E-vent Software, Inc.)	17	3	21.5	10	21.5	5	2	10	90	Award
93	BryComm, LLC	18	3	21.5	10	21.5	5	2	10	91	Award
94	~~Bump Armor~~ Mohawk USA LLC dba Bump Armor	22	3	21.5	10	21.5	10	2	10	100	Award
95	ByteSpeed	7	3	21.5	10	21.5	10	2	10	85	Award
96	BZ DEFENSE LLC	11	3	21.5	10	21.5	10	2	10	89	Award
97	Cable Matters Inc.	18	3	21.5	10	21.5	10	2	10	96	A

TIPS SCORE SHEET

Meeting Date: 11/16/2026 Item #13.

	Contract #:	230105					Award Date:				
	Category:	Technology Solutions Products & Services					Minimum Required:	70			
		Pricing	Reputation	Quality	Long Term Costs	Meets Needs	Past Relations	HUB	Experience	Total	ACTION
#	**Responding Vendor**	22	**3**	**21.5**	**10**	**21.5**	**10**	**2**	**10**	**100**	
98	Cabling and Wireless Solutions (Cabling and Wireless Solutions of TX INC)	8	3	21.5	10	21.5	10	2	10	86	Award
99	Camcor, Inc.	8	3	21.5	10	21.5	10	2	10	86	Award
100	Caruth Protection Services	7	3	21.5	10	21.5	5	2	5	75	Award
101	~~Cayuse Holdings LLC~~ Cayuse Commercial Services, LLC	5	3	21.5	10	21.5	5	2	10	78	Award
102	cb20 Inc	5	3	21.5	10	21.5	5	2	10	78	Award
103	CCS Presentation Systems (BUCKEYE TECHNOLOGY SOLUTIONS)	7	3	21.5	10	21.5	10	2	10	85	Award
104	CDW Government LLC	6	3	21.5	10	21.5	10	2	10	84	Award
105	Cellteks	12	3	21.5	10	21.5	10	2	10	90	Award
106	Centegix LLC (34ED)	6	3	21.5	10	21.5	10	2	10	84	Award
107	Centex Technologies (Remedy Technological Services, L.P.)	7	3	21.5	10	21.5	10	2	10	85	Award
108	Central Technologies Inc (Central Knox)	8	3	21.5	10	21.5	10	2	10	86	Award
109	CESCO INC	18	3	21.5	10	21.5	10	2	10	96	Award
110	Chromebookpartscom (PC Parts Plus, LLC)	12	3	21.5	10	21.5	10	2	10	90	Award
111	ClassLink Inc	7	3	21.5	10	21.5	10	2	10	85	Award
112	ClassTag Inc	17	3	21.5	10	21.5	5	2	10	90	Award
113	Clear Touch Interactive	12	3	21.5	10	21.5	10	2	10	90	Award
114	ClearGov, Inc.	4	3	21.5	10	21.5	10	2	10	82	Award
115	ClientFirst Technology Consulting	12	3	21.5	10	21.5	10	2	10	90	Award
116	Cloud Ingenuity	14	3	21.5	10	21.5	10	2	10	92	Award
117	CLUTCH SOLUTIONS	5	3	21.5	10	21.5	5	2	8	76	Award
118	CMC Network Solutions	17	3	21.5	10	21.5	10	2	10	95	Award
119	CNB Computers USA, Inc (System Liquidations)	15	3	21.5	10	21.5	5	2	10	88	Award
120	Coast To Coast Computer Products, Inc.	22	3	21.5	10	21.5	10	2	10	100	Award
121	Colbi Technologies, Inc	12	3	21.5	10	21.5	5	2	10	85	Award
122	COMHOME Technology Solutions LLC (COMHOME Network Solutions)	15	3	21.5	10	21.5	5	2	10	88	Award
123	CommScope Technologies, LLC.	8	3	21.5	10	21.5	10	2	10	86	Award
124	Communication Specialists Contracting	18	3	21.5	10	21.5	10	2	10	96	Award
125	Complete Computing Solutions	13	3	21.5	10	21.5	10	2	10	91	Award
126	Complete Tablet Solutions	14	3	21.5	10	21.5	10	2	10	92	Award
127	Compu-Cel (Personal Computer Technologies, Inc.)	6	3	21.5	10	21.5	5	2	10	79	Award
128	CompuCycle Inc	7	3	21.5	10	21.5	10	2	10	85	A
129	Computer Information Systems Inc.	22	3	21.5	10	21.5	10	2	10	100	A

TIPS SCORE SHEET

Meeting Date: 11/16/2026 Item #13.

	Contract #:	230105				Award Date:				
	Category:	Technology Solutions Products & Services				Minimum Required:	70			
		Pricing	Reputation	Quality	Long Term Costs	Meets Needs	Past Relations	HUB	Experience	Total	ACTION
#	Responding Vendor	22	3	21.5	10	21.5	10	2	10	100	
130	Computer Solutions (Great South Texas Corp)	13	3	21.5	10	21.5	10	2	10	91	Award
131	Computer Transition Services, Inc.	13	3	21.5	10	21.5	5	2	10	86	Award
132	Connect Technology Group (Connect Technology Group, LLC)	17	3	21.5	10	21.5	10	2	10	95	Award
133	Contextual Code (~~Mark Marsiglio~~ Marsiglio & Murphy Design Group, Inc.)		3	21.5	10	21.5	10	2	10	78	Award
134	ConvergeOne, Inc.	9	3	21.5	10	21.5	5	2	10	82	Award
135	CORE Office Interiors	12	3	21.5	10	21.5	5	2	10	85	Award
136	CorporateLounge, LLC	18	3	21.5	10	21.5	10	2	10	96	Award
137	CounterTrade (CounterTrade Products, Inc.)	10	3	21.5	10	21.5	10	2	10	88	Award
138	critical edge inc.	18	3	21.5	10	21.5	10	2	10	96	Award
139	Critical Tech Solutions (Propel OPS, LLC)	22	3	21.5	10	21.5	5	2	10	95	Award
140	CTL (Computer Technology Link)	6	3	21.5	10	21.5	10	2	10	84	Award
141	Cupples Sign Company									0	Withdrawn
142	CX2 Inc	18	3	21.5	10	21.5	10	2	10	96	Award
143	CXtec (CABLExpress Corporation)	13	3	21.5	10	21.5	10	2	10	91	Award
144	Cynamics	12	3	21.5	10	21.5	5	2	8	83	Award
145	Cynergy Technology (~~Computerland Network Technologies~~ Tyler Communication Systems, Inc.)	12	3	21.5	10	21.5	10	2	10	90	Award
146	Cytek Media Systems, Inc. (Alan Apel)	17	3	21.5	10	21.5	10	2	10	95	Award
147	DADE TECHNOLOGY SOLUTIONS LLC (DADE TECHNOLOGY SOLUTIONS)	13	3	21.5	10	21.5	10	2	10	91	Award
148	Dailey Solutions	17	3	21.5	10	21.5	10	2	10	95	Award
149	DakTech	22	3	21.5	10	21.5	10	2	10	100	Award
150	DashPass (Dash Education Solutions, LLC)	12	3	21.5	10	21.5	5	2	8	83	Award
151	Data Projections Inc.	7	3	21.5	10	21.5	10	2	10	85	Award
152	Datacomm Services Corporation	17	3	21.5	10	21.5	5	2	10	90	Award
153	DataVox (DataVox, Inc)	5	3	21.5	10	21.5	10	2	10	83	Award
154	~~DCS Telecom~~ Danny's Communication Service, Inc.	7	3	21.5	10	21.5	10	2	10	85	Award
155	Defenz Special Systems LLC	17	3	21.5	10	21.5	5	2	10	90	Award
156	Defined Learning	7	3	21.5	10	21.5	10	2	10	85	Award
157	Delcom Group	4	3	21.5	10	21.5	10	2	10	82	Award
158	~~DELEDAO~~ DLD Technologies Corp	19	3	21.5	10	21.5	10	2	8	95	Award
159	DeltaMath Solutions Inc.	6	3	21.5	10	21.5	5	2	10	79	Award
160	DETEL Computer Solutions, LLC	7	3	21.5	10	21.5	10	2	10	85	A
161	Device Unity (Device Unity LLC)	7	3	21.5	10	21.5	5	2	10	80	P

TIPS SCORE SHEET

Meeting Date: 11/16/2026 Item #13.

	Contract #:	230105					Award Date:				
	Category:	Technology Solutions Products & Services					Minimum Required:	70			
		Pricing	Reputation	Quality	Long Term Costs	Meets Needs	Past Relations	HUB	Experience	Total	ACTION
#	**Responding Vendor**	22	**3**	**21.5**	**10**	**21.5**	**10**	**2**	**10**	**100**	
162	Diamond Business Services, Inc	18	3	21.5	10	21.5	10	2	10	96	Award
163	Dice Communications, INC	17	3	21.5	10	21.5	10	2	10	95	Pending
164	Digi Security Systems (Digi Security Systems, LLC)	13	3	21.5	10	21.5	10	2	10	91	Award
165	Digital Boundary Group Inc	18	3	21.5	10	21.5	10	2	10	96	Award
166	Digital Pro (Digital Pro Installation)	12	3	21.5	10	21.5	5	2	10	85	Award
167	DIGITAL RESOURCES, INC.	13	3	21.5	10	21.5	10	2	10	91	Award
168	Diligent Corporation	8	3	21.5	10	21.5	10	2	10	86	Award
169	Discount PC (Evergreen Electronics)	12	3	21.5	10	21.5	10	2	10	90	Award
170	Discovery Information Technologies, Inc.	5	3	21.5	10	21.5	10	2	10	83	Award
171	DLZP GROUP LLC (DLZP GROUP, LLC)	7	3	21.5	10	21.5	10	2	10	85	Award
172	Doctums (Doctums Global, LLC)	17	3	21.5	10	21.5	5	2	5	85	Award
173	Documation, Inc.	22	3	21.5	10	21.5	5	2	10	95	Award
174	DocuNav Solutions (VP Imaging Inc.)	11	3	21.5	10	21.5	10	2	10	89	Award
175	Double Line Inc	6	3	21.5	10	21.5	10	2	10	84	Award
176	Dream Ranch Office Supplies (Dream Ranch LLC)	17	3	21.5	10	21.5	10	2	10	95	Award
177	E D I Communications	17	3	21.5	10	21.5	10	2	10	95	Award
178	EarthWalk Communications, Inc.	22	3	21.5	10	21.5	10	2	10	100	Award
179	Edmentum, Inc.	6	3	21.5	10	21.5	10	2	10	84	Award
180	Educate-me.net (Garden State Micro, Inc.)	6	3	21.5	10	21.5	5	2	10	79	Award
181	Education 2000 (Douglas E. Pennekamp)	6	3	21.5	10	21.5	10	2	10	84	Award
182	Educational Service Solutions	17	3	21.5	10	21.5	10	2	10	95	Award
183	Educational Technology Learning (Tweedie Enterprises Inc, dba Educational Technology LEarning)	12	3	21.5	10	21.5	5	2	10	85	Award
184	eduPARTS, LLC	19	3	21.5	10	21.5	10	2	8	95	Award
185	Eduporium	7	3	21.5	10	21.5	10	2	10	85	Award
186	Edusmart (Learn-Ed LLC dba Edusmart)	5	3	21.5	10	21.5	10	2	10	83	Award
187	Eduthings, LLC	6	3	21.5	10	21.5	5	2	10	79	Award
188	eFileCabinet	17	3	21.5	10	21.5	10	2	10	95	Award
189	EFORCE (Intellichoice, Inc.)	20	3	21.5	10	21.5	5	2	10	93	Award
190	ELB US Inc	8	3	21.5	10	21.5	10	2	10	86	Award
191	Elite Solutions Inc	17	3	21.5	10	21.5	10	2	10	95	Award
192	Emerald Coast Vision Aids, Inc.	5	3	21.5	10	21.5	10	2	10	83	Award
193	~~empoWEr TCASE~~ TCASE Services, Inc.	18	3	21.5	10	21.5	10	2	8	94	Award
194	engage2learn (Engage! Learning, Inc.)	5	3	21.5	10	21.5	10	2	10	83	Award
195	Entec Solutions LLC	18	3	21.5	10	21.5	10	2	10	96	Award
196	Enterprise Systems Corporation	7	3	21.5	10	21.5	10	2	10	85	A
197	Enterprise Technology Solutions, Inc	8	3	21.5	10	21.5	10	2	10	86	P

TIPS SCORE SHEET

	Contract #:	**230105**					**Award Date:**				
	Category:	**Technology Solutions Products & Services**					**Minimum Required:**	**70**			
		Pricing	**Reputation**	**Quality**	**Long Term Costs**	**Meets Needs**	**Past Relations**	**HUB**	**Experience**	**Total**	**ACTION**
#	**Responding Vendor**	22	**3**	**21.5**	**10**	**21.5**	**10**	**2**	**10**	**100**	
198	Entry Shield (Entry Shield Security LCC)	12	3	21.5	10	21.5	5	2	8	83	Award
199	ePlus Technology, inc.	7	3	21.5	10	21.5	10	2	10	85	Award
200	EqualLevel Inc.		3	21.5	10	21.5	5	2	10	73	Award
201	ErateSync	20	3	21.5	10	21.5	5	2	10	93	Award
202	eScholar	6	3	21.5	10	21.5	10	2	10	84	Pending
203	Eternal Media Solutions LLC	11	3	21.5	10	21.5	10	2	10	89	Award
204	Executone Systems Co of La Inc (TCN)	6	3	21.5	10	21.5	5	2	10	79	Award
205	Extraco Technology	17	3	21.5	10	21.5	10	2	10	95	Award
206	F.A.S.T. Solutions	18	3	21.5	10	21.5	5	2	5	86	Award
207	FACTS Management Co.	11	3	21.5	10	21.5	5	2	10	84	Award
208	Fidlar Technologies	12	3	21.5	10	21.5	10	2	10	90	Award
209	Finalsite (Active Internet Technologies)	12	3	21.5	10	21.5	10	2	10	90	Award
210	FireTron Inc	17	3	21.5	10	21.5	10	2	10	95	Pending
211	Fleming Network & Security Services, Inc.	6	3	21.5	10	21.5	10	2	10	84	Award
212	Fortinet, Inc.	9	3	21.5	10	21.5	5	2	10	82	Award
213	Fulcrum Management Solutions Inc.	5	3	21.5	10	21.5	10	2	10	83	Award
214	Function 4 LLC	17	3	21.5	10	21.5	10	2	10	95	Award
215	Future Tech AV Integrations	17	3	21.5	10	21.5	10	2	8	93	Award
216	Gaggle.Net, Inc.	7	t	21.5	10	21.5	10	2	10	82	Award
217	GarCom, Inc.	17	3	21.5	10	21.5	5	2	10	90	Award
218	Genesis Consulting Partners, LLC	10	3	21.5	10	21.5	5	2	10	83	Award
219	Genesis Datacom	17	3	21.5	10	21.5	10	2	10	95	Award
220	Genetec, Inc.	6	3	21.5	10	21.5	5	2	10	79	Award
221	GHD Services Inc	22	3	21.5	10	21.5	5	2	10	95	Award
222	Global Asset	6	3	21.5	10	21.5	10	2	10	84	Award
223	Global Intelligence Services LLC (Global Intelligence Services)	11	3	21.5	10	21.5	5	2	10	84	Award
224	GoApron, Inc.	17	3	21.5	10	21.5	5	2	8	88	Award
225	Goldsmith Solutions, LLC	12	3	21.5	10	21.5	5	2	10	85	Award
226	GoSchoolBox Inc.	12	3	21.5	10	21.5	5	2	10	85	Award
227	GoTo Communications, Inc.	22	3	21.5	10	21.5	10	2	10	100	Award
228	GovConnection Inc	7	3	21.5	10	21.5	10	2	10	85	Award
229	Grande Communications Networks LLC	13	3	21.5	10	21.5	10	2	10	91	Award
230	Gruber Techincal, Inc (Gruber Power Services)	17	3	21.5	10	21.5	5	2	10	90	Award
231	GTS Technology Solutions Inc	6	3	21.5	10	21.5	10	2	10	84	Award
232	Guardian Security Solutions LC	5	3	21.5	10	21.5	10	2	10	83	Award
233	GXC Inc	12	3	21.5	10	21.5	5	2	8	83	Award
234	Harris Computer Systems, Inc.	18	3	21.5	10	21.5	10	2	10	96	A
235	Harvest Technology Group Inc	12	3	21.5	10	21.5	10	2	10	90	A

TIPS SCORE SHEET

Meeting Date: 11/16/2026 Item #13.

	Contract #:	230105					Award Date:				
	Category:	Technology Solutions Products & Services					Minimum Required:	70			
		Pricing	Reputation	Quality	Long Term Costs	Meets Needs	Past Relations	HUB	Experience	Total	ACTION
#	**Responding Vendor**	22	**3**	**21.5**	**10**	**21.5**	**10**	**2**	**10**	**100**	
236	Helios Ed (MANN INFOCOM INC)	19	3	21.5	10	21.5	10	2	10	97	Award
237	Homeland Safety Systems Inc	5	3	21.5	10	21.5	10	2	10	83	Award
238	Horizon Software International	17	0	21.5	10	21.5	10	2	10	92	Award
239	Howard Technology Solutions (Howard Industries Inc)	8	3	21.5	10	21.5	10	2	10	86	Award
240	Hypertec Direct (Hypertec USA Inc)	17	3	21.5	10	21.5	5	2	10	90	Award
241	Hytera US, Inc.	17	3	21.5	10	21.5	10	2	5	90	Award
242	iBenzer Inc	22	3	21.5	10	21.5	10	2	10	100	Award
243	iBridge Group, Inc.	12	3	21.5	10	21.5	10	2	10	90	Award
244	~~IDeACOM QLVS (QLVS, Inc dba IDeACOM)~~ QLVS, Inc. dba Ideacom of Amarillo/Ideacom of Lubbock	12	3	21.5	10	21.5	10	2	10	90	Award
245	IDEX Global Services, Inc.	17	3	21.5	10	21.5	5	2	10	90	Award
246	IES Communications, LLC	13	3	21.5	10	21.5	5	2	10	86	Award
247	ieSmart Systems	11	3	21.5	10	21.5	10	2	10	89	Award
248	IK Network Solutions	7	3	21.5	10	21.5	10	2	10	85	Award
249	Ilife LLC	7	3	21.5	10	21.5	5	2	5	75	Award
250	ImageNet Consulting	17	3	21.5	10	21.5	10	2	10	95	Award
251	Imagine Learning LLC	6	3	21.5	10	21.5	10	2	10	84	Award
252	Inception Lighting (Inception Marketing LLC)	16	3	21.5	10	21.5	10	2	10	94	Award
253	Industrial Communications (SAT Radio Communications, Ltd)	5	3	21.5	10	21.5	10	2	10	83	Award
254	Infinity Connections, Inc.	16	3	21.5	10	21.5	10	2	10	94	Pending
255	Infobase Holdings LLC (Formally Hoonuit, LLC)	8	3	21.5	10	21.5	10	2	10	86	Award
256	Infodat International Inc	13	3	21.5	10	21.5	10	2	10	91	Award
257	Informed K12 (Emics, Inc.)	17	2	21.5	10	21.5	10	2	10	94	Award
258	InfoSight Inc	12	3	21.5	10	21.5	10	2	10	90	Award
259	Ink Labs Buffalo LLC	17	3	21.5	10	21.5	5	2	8	88	Award
260	InNet (Innovation Network Technologies Corporation)	7	3	21.5	10	21.5	10	2	10	85	Award
261	Innovare (Innovare Social Innovation Partners, Inc.)	5	3	21.5	10	21.5	5	2	8	76	Award
262	Instructure, Inc.	6	3	21.5	10	21.5	10	2	10	84	Award
263	Intech Southwest	17	3	21.5	10	21.5	10	2	10	95	Award
264	~~Integrated Communications Solutions Inc~~. ICS MedTech LLC	17	3	21.5	10	21.5	10	2	10	95	Award
265	Integrated Openings Solutions, LLC	22	3	21.5	10	21.5	5	2	10	95	Pending
266	IntelliSite TX, LLC (IntelliSite, LLC)	22	3	21.5	10	21.5	10	2	10	100	A
267	InTouch Receipting (Integrated Register Systems, Inc.)	5	3	21.5	10	21.5	10	2	10	83	A

TIPS SCORE SHEET

Contract #: 230105 **Award Date:**

Category: Technology Solutions Products & Services **Minimum Required:** 70

#	Responding Vendor	Pricing	Reputation	Quality	Long Term Costs	Meets Needs	Past Relations	HUB	Experience	Total	ACTION
		22	3	21.5	10	21.5	10	2	10	100	
268	Intrado Interactive Services Corporation	19	3	21.5	10	21.5	10	2	10	97	Award
269	Inventive Works LLC	18	3	21.5	10	21.5	10	2	10	96	Award
270	Invicta PCs	17	3	21.5	10	21.5	5	2	10	90	Award
271	Invoke, LLC	17	3	21.5	10	21.5	10	2	10	95	Award
272	IPEVO INC	5	3	21.5	10	21.5	10	2	10	83	Award
273	Ironwood Cyber Inc	22	3	21.5	10	21.5	5	2	5	90	Pending
274	Istation (Imagination Station, Inc.)	5	3	21.5	10	21.5	10	2	10	83	Award
275	ITPartners	16	3	21.5	10	21.5	10	2	8	92	Award
276	ITPartsHelp	17	3	21.5	10	21.5	5	2	10	90	Award
277	ITsavvy	7	3	21.5	10	21.5	10	2	10	85	Award
278	IXL Learning, Inc.	6	3	21.5	10	21.5	10	2	10	84	Award
279	J and R Recycling	5	3	21.5	10	21.5	10	2	5	78	Award
280	Jabra (GN Audio USA, Inc.)	22	3	21.5	10	21.5	5	2	10	95	Award
281	JANGA Technology, LLC.	20	3	21.5	10	21.5	10	2	10	98	Award
282	JANUS Associates (JANUS Software, Inc.)	8	3	21.5	10	21.5	10	2	10	86	Award
283	JDS Networking LLC	11	3	21.5	10	21.5	5	2	10	84	Award
284	JE Systems, Inc.	6	3	21.5	10	21.5	10	2	10	84	Award
285	Jett Business Systems, Inc.	12	3	21.5	10	21.5	10	2	10	90	Award
286	JMS Technology Services LLC	15	3	21.5	10	21.5	10	2	10	93	Award
287	Journey Ed (JourneyEd.com)	12	3	21.5	10	21.5	10	2	10	90	Award
288	JPC Construction Inc., DBA J.C. Communications	16	3	21.5	10	21.5	5	2	10	89	Award
289	JRC Technology LLC	6	3	21.5	10	21.5	5	2	5	74	Award
290	JTS (Johnston Technical Services, Inc.)	15	3	21.5	10	21.5	10	2	10	93	Award
291	K logix, LLC	10	3	21.5	10	21.5	5	2	10	83	Award
292	K-12 Tech Midwest (MMI-CPR School Tech Repair, LLC)	14	3	21.5	10	21.5	5	2	10	87	Award
293	Kaiden Bretal Technologies	10	3	21.5	10	21.5	5	2	8	81	Award
294	KANSAS CITY AUDIO VISUAL	12	3	21.5	10	21.5	10	2	10	90	Award
295	Kaplan Early Learning Company	5	3	21.5	10	21.5	10	2	10	83	Award
296	Keeping Your Kids Safe LLC	16	3	21.5	10	21.5	5	2	10	89	Award
297	Kesler Science, LLC	6	3	21.5	10	21.5	5	2	10	79	Award
298	KHT Electronics	12	3	21.5	10	21.5	10	2	10	90	Award
299	KickUp	5	3	21.5	10	21.5	10	2	10	83	Award
300	Kingdom Security LLC	10	3	21.5	10	21.5	Pending	2	10	78	Pending
301	Kloud-12 LLC (Kloud-12)	18	3	21.5	10	21.5	10	Pending	8	92	Pending
302	Knight Technology Group (Katelyn Mcleod)	12	3	21.5	10	21.5	5	2	8	83	Award
303	Kyndryl, INC	7	3	21.5	10	21.5	10	2	5	80	Award
304	Kynetic Technologies LLC	16	3	21.5	10	21.5	10	2	10	94	A
305	LAB Information Technology Inc (LABUSA)	17	3	21.5	10	21.5	10	2	10	95	A

TIPS SCORE SHEET

Meeting Date: 11/16/2026 Item #13.

	Contract #:	230105					Award Date:				
	Category:	Technology Solutions Products & Services					Minimum Required:	70			
		Pricing	Reputation	Quality	Long Term Costs	Meets Needs	Past Relations	HUB	Experience	Total	ACTION
#	**Responding Vendor**	22	**3**	**21.5**	**10**	**21.5**	**10**	**2**	**10**	**100**	
306	Lakeshore IT Solutions, Inc.	8	3	21.5	10	21.5	10	2	10	86	Award
307	Layer 3 Communications LLC	11	3	21.5	10	21.5	10	2	10	89	Award
308	Layer 8 Solutions	8	3	21.5	10	21.5	10	2	10	86	Award
309	LD Systems	17	3	21.5	10	21.5	10	2	10	95	Award
310	Learning Beautiful	12	3	21.5	10	21.5	10	2	8	88	Award
311	Lexine, Inc.	13	3	21.5	10	21.5	10	2	10	91	Award
312	Liberty PCS (Liberty)	6	3	21.5	10	21.5	10	2	10	84	Award
313	Limitless Office Products (Limitless products LLC)		3	21.5	10	21.5	10	2	10	78	Award
314	Lite the Nite Technologies	12	3	21.5	10	21.5	10	2	10	90	Award
315	LogicWing, Inc.	17	3	21.5	10	21.5	5	2	10	90	Award
316	Logix Fiber Networks (Logix Communications LP)	17	3	21.5	10	21.5	5	2	10	90	Award
317	Lone Star Communications, Inc.	17	3	21.5	10	21.5	10	2	10	95	Award
318	LumenServe (LumenServe, Inc.)	7	3	21.5	10	21.5	10	2	10	85	Award
319	LyncVerse Technologies	8	3	21.5	10	21.5	5	2	10	81	Award
320	M and A Technology Inc	8	3	21.5	10	21.5	10	2	10	86	Award
321	M&M Public Safety LLC	17	3	21.5	10	21.5	5	2	10	90	Award
322	MajorClarity by Paper Inc.	22	3	21.5	10	21.5	5	2	10	95	Award
323	ManagedMethods	19	3	21.5	10	21.5	10	2	10	97	Award
324	Master Audio Visual Inc	12	3	21.5	10	21.5	10	2	10	90	Award
325	Maxi Aids, Inc. d.b.a- HearMore (Maxi Aids, Inc.)	17	3	21.5	10	21.5	10	2	10	95	Award
326	MCA Communications Inc	16	3	21.5	10	21.5	5	2	10	89	Award
327	MERGE (Merge Labs, Inc.)	6	3	21.5	10	21.5	5	2	10	79	Award
328	MGT of America Consulting, LLC (MGT of America, LLC)	12	3	21.5	10	21.5	10	2	10	90	Award
329	Michael-Searcy dot com LLC	11	3	21.5	10	21.5	5	2	10	84	Award
330	MicroReplay, Inc	22	3	21.5	10	21.5	10	2	10	100	Award
331	Millennium Communications Group Inc	13	3	21.5	10	21.5	10	2	10	91	Award
332	MindPlay Education, LLC ~~(Methods & Solutions)~~	17	3	21.5	10	21.5	10	2	10	95	Award
333	MVATION WORLDWIDE INC.	6	3	21.5	10	21.5	5	2	10	79	Award
334	Nagarro Inc	8	3	21.5	10	21.5	5	2	10	81	Award
335	Nazca Technologies and Consulting LLC	18	3	21.5	10	21.5	10	2	10	96	Award
336	Nearpod Inc	14	3	21.5	10	21.5	10	2	10	92	Award
337	NELCO MEDIA INC	8	3	21.5	10	21.5	10	2	8	84	Award
338	Netsync Network Solutions	8	3	21.5	10	21.5	10	2	10	86	Award
339	New Beginnings Capital Partnership (cruz)	18	3	21.5	10	21.5	10	2	10	96	Award
340	New In Blue	9	3	21.5	10	21.5	5	2	5	77	A
341	New Trade Winds, LLC	12	3	21.5	10	21.5	10	2	10	90	A

TIPS SCORE SHEET

Meeting Date: 11/16/2026 Item #13.

	Contract #:	230105				Award Date:				
	Category:	Technology Solutions Products & Services				Minimum Required:	70			
		Pricing	Reputation	Quality	Long Term Costs	Meets Needs	Past Relations	HUB	Experience	Total	ACTION
#	**Responding Vendor**	22	**3**	**21.5**	**10**	**21.5**	**10**	**2**	**10**	**100**	
342	Newbart Products	12	3	21.5	10	21.5	10	2	10	90	Award
343	NEWCOM	18	3	21.5	10	21.5	10	2	10	96	Award
344	NeweggBusiness, Inc	5	0	21.5	10	21.5	10	2	10	80	Award
345	Newline Interactive	22	3	21.5	10	21.5	10	2	10	100	Award
346	Next Step Innovation (Next Step Group, Inc.)	8	3	21.5	10	21.5	10	2	10	86	Award
347	NITCO Inc.	8	3	21.5	10	21.5	5	2	10	81	Award
348	NO RED INK	6	3	21.5	10	21.5	10	2	10	84	Award
349	Nodo Tech	17	Pending	21.5	10	21.5	5	2	1	78	Pending
350	Nomic Networks Inc	19	3	21.5	10	21.5	5	2	1	83	Award
351	NorthStar Utilities Solutions (N. Harris Computer Corp)	4	3	21.5	10	21.5	5	0	10	75	Pending
352	Notable Inc. dba Kami	16	3	21.5	10	21.5	5	2	10	89	Award
353	Novel Effect, Inc.	6	3	21.5	10	21.5	5	2	10	79	Award
354	NUMBEROCK LLC	6	3	21.5	10	21.5	5	2	10	79	Award
355	Nutri-Link Technologies, Inc.	6	3	21.5	10	21.5	10	2	10	84	Award
356	OEM Systems and Services Inc	12	3	21.5	10	21.5	10	2	10	90	Award
357	OneScreen Solutions (NZS Inc.)	17	3	21.5	10	21.5	10	2	10	95	Award
358	OneVision Solutions (Direct Packet Inc.)	10	3	21.5	10	21.5	10	2	10	88	Award
359	Onset Technologies, LLC	6	3	21.5	10	21.5	5	2	10	79	Award
360	Onward Learning (Texas Special Education Software Solutions, LLC)	20	3	21.5	10	21.5	10	2	10	98	Award
361	OSI Hardware	6	3	21.5	10	21.5	10	2	10	84	Award
362	Owner Insite, LLC	18	3	21.5	10	21.5	10	2	10	96	Award
363	Pace Systems	17	3	21.5	10	21.5	10	2	10	95	Award
364	Packet Guru LLC	19	3	21.5	10	21.5	5	2	5	87	Pending
365	Paragon Compliance LLC	17	3	21.5	10	21.5	5	2	10	90	Award
366	Paramount Software Solutions, Inc. (770-234-3823)	12	3	21.5	10	21.5	10	2	10	90	Award
367	ParentSquare, Inc.	6	3	21.5	10	21.5	10	2	10	84	Award
368	Pathway Communications	17	3	21.5	10	21.5	10	2	10	95	Award
369	Pathwayz Communications Inc	18	3	21.5	10	21.5	5	2	10	91	Award
370	Pavlov Media (Simplified Computers)	9	3	21.5	10	21.5	5	2	10	82	Award
371	PC University Distributors, Inc.	12	3	21.5	10	21.5	10	2	10	90	Award
372	PCS Personal Computer Systems Inc (Personal Computer Systems, Inc.)	6	3	21.5	10	21.5	10	2	10	84	Award
373	PCS Telecom Inc.	12	3	21.5	10	21.5	10	2	10	90	Award
374	Peoples (Peoples Communication, LLC)	6	3	21.5	10	21.5	10	2	10	84	Award
375	Performance Scoring, LLC.	17	3	21.5	10	21.5	10	2	8	93	Award
376	Periscope Holdings, Inc.	15	3	21.5	10	21.5	5	2	10	88	A
377	PickUp Patrol LLC	18	3	21.5	10	21.5	10	2	10	96	A

TIPS SCORE SHEET

	Contract #:	230105				Award Date:					
	Category:	Technology Solutions Products & Services				Minimum Required:		70			
		Pricing	Reputation	Quality	Long Term Costs	Meets Needs	Past Relations	HUB	Experience	Total	ACTION
#	Responding Vendor	22	3	21.5	10	21.5	10	2	10	100	
378	PiggyBack Cabling LLC (PBC Technologies)	17	3	21.5	10	21.5	10	2	5	90	Award
379	PinPoint (RF Technologies, Inc.)	15	3	21.5	10	21.5	5	2	10	88	Award
380	Piraino Consulting Inc	14	3	21.5	10	21.5	10	2	10	92	Award
381	Piraino Security Solutions	14	3	21.5	10	21.5	10	2	8	90	Award
382	Pitsco Education (Pitsco, Inc)	6	3	21.5	10	21.5	10	2	10	84	Award
383	PlanetBids, Inc.	16	3	21.5	10	21.5	10	2	10	94	Award
384	Possip	12	3	21.5	10	21.5	5	2	10	85	Award
385	ProLogic ITS (ProLogic ITS, LLC)	7	3	21.5	10	21.5	10	2	10	85	Award
386	ProMAS Technology Works (ProMAS LLC)	9	3	21.5	10	21.5	10	2	10	87	Award
387	Promethean, Inc	22	3	21.5	10	21.5	10	2	10	100	Award
388	ProtekAV (WoCachee, LLC)	9	3	21.5	10	21.5	10	2	10	87	Award
389	PURELAND SUPPLY	20	3	21.5	10	21.5	10	2	10	98	Award
390	PYRAMID SCHOOL PRODUCTS (PYRAMID PAPER COMPANY)	6	3	21.5	10	21.5	10	2	10	84	Award
391	QOMO, LLC	22	3	21.5	10	21.5	10	2	10	100	Award
392	R Network Solutions LLC	15	3	21.5	10	21.5	10	2	10	93	Award
393	Rackspace US, Inc.	9	3	21.5	10	21.5	10	2	10	87	Award
394	RALLY! Education (RALLY EDUCATION LLC)	5	2	21.5	10	21.5	10	2	10	82	Award
395	Rama Computer Technology	12	3	21.5	10	21.5	10	2	10	90	Award
396	Ramsey Education (The Lampo Group, LLC)	6	3	21.5	10	21.5	5	2	10	79	Award
397	Randles & Associates LLC	13	3	21.5	10	21.5	5	2	10	86	Award
398	Raptor Technologies	5	3	21.5	0	21.5	10	2	10	73	Award
399	Reading Horizons	12	3	21.5	10	21.5	10	2	10	90	Award
400	Red River Technology LLC	8	3	21.5	10	21.5	10	2	10	86	Award
401	REI (Radio Engineering Industries) (Radio Engineering Industries)	22	3	21.5	10	21.5	10	2	10	100	Award
402	Renaissance Learning Inc	6	3	21.5	10	21.5	10	2	10	84	Award
403	Responsive Services International Corp	20	3	21.5	10	21.5	10	2	10	98	Award
404	Rex Academy, Inc (Sandya Padala)	18	3	21.5	10	21.5	5	2	1	82	Award
405	Rhombus Systems (Rhombus Systems, Inc.)	12	3	21.5	10	21.5	10	2	10	90	Award
406	Rifton Equipment (Community Products)	22	3	21.5	10	21.5	10	2	10	100	Award
407	Ripple Effects (Ripple Effects, Inc.)	6	3	21.5	10	21.5	10	2	10	84	Award
408	Rise Vision (Rise Vision Inc.)	17	3	21.5	10	21.5	5	2	10	90	Award
409	Rivell, LLC	12	3	21.5	10	21.5	10	2	10	90	Award
410	RobotLAB Inc	6	3	21.5	10	21.5	10	2	10	84	Award
411	Ruckus Wireless, Inc	16	3	21.5	10	21.5	10	2	10	94	Award
412	Rugged Protection LLC	22	3	21.5	10	21.5	10	2	10	100	Award
413	S&L Integrated Systems	12	3	21.5	10	21.5	5	2	10	85	Award
414	S3Consulting LLC	12	3	21.5	10	21.5	10	2	5	85	A
415	Safari Micro	19	3	21.5	10	21.5	5	2	10	92	A

TIPS SCORE SHEET

	Contract #:	230105				Award Date:					
	Category:	Technology Solutions Products & Services				Minimum Required:		70			
		Pricing	Reputation	Quality	Long Term Costs	Meets Needs	Past Relations	HUB	Experience	Total	ACTION
#	Responding Vendor	22	3	21.5	10	21.5	10	2	10	100	
416	Sage Integration Holdings LLC	12	3	21.5	10	21.5	5	2	10	85	Award
417	Sahara Case (ZeroDamage Sahara Case LLC)	20	3	21.5	10	21.5	5	2	1	84	Award
418	SanJae Educational Resources, Inc.	22	3	21.5	10	21.5	5	2	10	95	Award
419	Schillers Audio Visual (W. Schiller & Co., Inc.)	12	3	21.5	10	21.5	10	2	10	90	Award
420	SchoolMint Inc	8	3	21.5	10	21.5	10	2	10	86	Award
421	Sciens Consulting (Sciens LLC)	17	3	21.5	10	21.5	10	2	10	95	Award
422	Scinary Cybersecurity, LLC (Richard Martin)	17	2	21.5	10	21.5	10	2	10	94	Award
423	Scott Merriman, Inc.	17	3	21.5	10	21.5	10	2	10	95	Award
424	Script It (Andrew C Rehkopf)	12	2	21.5	10	21.5	5	2	1	75	Award
425	Security 101 (AVI Integrators, Inc.)	17	3	21.5	10	21.5	10	2	10	95	Award
426	Sergeant Laboratories	17	3	21.5	10	21.5	10	2	10	95	Award
427	Serverless Solutions LLC	7	3	21.5	10	21.5	5	2	8	78	Award
428	Service Ninjas (Service Ninjas, Inc.)	17	3	21.5	10	21.5	10	2	10	95	Award
429	SHI Government Solutions	6	3	21.5	10	21.5	10	2	10	84	Award
430	Sideline Interactive LLC	17	3	21.5	10	21.5	10	2	10	95	Award
431	Silicon Mountain Memory (WTK, LLC)	22	3	21.5	10	21.5	10	2	10	100	Award
432	Skydio, Inc.	5	3	21.5	10	21.5	10	2	10	83	Award
433	SkyRider Communications Inc	17	3	21.5	10	21.5	5	2	10	90	Award
434	Smart Folks Inc	8	3	21.5	10	21.5	5	2	10	81	Award
435	SMART GROUP SYSTEMS (BEEPSMART COMMUNICATIONS INC)	22	3	21.5	10	21.5	10	2	10	100	Award
436	Smart Pro Technologies LLC	18	3	21.5	10	21.5	5	2	8	89	Award
437	Smartcom Telephone, LLC	17	3	21.5	10	21.5	5	2	10	90	Award
438	Software 4 Schools	9	3	21.5	10	21.5	10	2	10	87	Award
439	Solid IT Networks	6	3	21.5	10	21.5	10	2	10	84	Award
440	Sology Solutions LLC (Sology Solutions)	17	3	21.5	10	21.5	10	2	10	95	Award
441	SonicWall	13	3	21.5	10	21.5	10	2	10	91	Award
442	South Western Communications, Inc.	13	3	21.5	10	21.5	5	2	10	86	Award
443	Southern Computer Warehouse, Inc.	17	3	21.5	10	21.5	10	2	10	95	Award
444	SPARKS I/T Services, LLC	7	3	21.5	10	21.5	5	2	10	80	Award
445	Spruce Technology, Inc.	13	3	21.5	10	21.5	10	2	10	91	Award
446	Sqooasha (UEL Solutions LLC DBA Sqooasha)	13	3	21.5	10	21.5	10	2	10	91	Award
447	Stars Information Solutions (JEH-EAS, Inc)	17	3	21.5	10	21.5	10	2	10	95	Award
448	SteepSteel (SteepSteel, LLC)	12	3	21.5	10	21.5	5	2	10	85	Award
449	Stiles Company Inc	22	3	21.5	10	21.5	5	2	10	95	Award
450	Strictly Technology LLC	12	3	21.5	10	21.5	10	2	10	90	A
451	STS Education (Pacific OneSource Inc)	9	3	21.5	10	21.5	10	2	10	87	A

TIPS SCORE SHEET

Meeting Date: 11/16/2026 Item #13.

Contract #: 230105 **Award Date:**

Category: Technology Solutions Products & Services **Minimum Required:** 70

#	Responding Vendor	Pricing	Reputation	Quality	Long Term Costs	Meets Needs	Past Relations	HUB	Experience	Total	ACTION
		22	3	21.5	10	21.5	10	2	10	100	
452	STS360 (Sigma Surveillance Inc., DBA STS360)	22	3	21.5	10	21.5	5	2	10	95	Award
453	Student Conductor, Inc.	6	3	21.5	10	21.5	5	2	10	79	Award
454	Superior Alarms	6	3	21.5	10	21.5	10	2	10	84	Award
455	Superior Fiber and Data Services Inc	17	3	21.5	10	21.5	10	2	10	95	Award
456	Sweetwater Sound Inc.	6	3	21.5	10	21.5	10	2	10	84	Award
457	SWYE360 LEARNING	17	3	21.5	10	21.5	10	2	10	95	Award
458	Synetra Structured Cabling (Seymore Group LLC)	12	3	21.5	10	21.5	5	2	10	85	Award
459	System Five	5	3	21.5	10	21.5	10	2	10	83	Award
460	Systemates Inc	5	3	21.5	10	21.5	10	2	10	83	Award
461	Systems Design (Computer Systems Design Inc.)	16	3	21.5	10	21.5	10	2	10	94	Award
462	Tactura Network Solutions LLC	9	3	21.5	10	21.5	10	2	10	87	Award
463	Tascosa Office Machines	17	3	21.5	10	21.5	5	2	10	90	Award
464	Taurus Technologies	pending	3	21.5	10	21.5	10	2	10	78	Pending
465	Teachers Discovery Inc (American Eagle Co Inc)	6	3	21.5	10	21.5	10	2	10	84	Award
466	Tech Defenders	6	3	21.5	10	21.5	10	2	10	84	Award
467	Tech to School (MyService Solutions, Inc.)	5	3	21.5	10	21.5	10	2	10	83	Award
468	TechCycle Solutions	17	3	21.5	10	21.5	5	2	5	85	Award
469	TechFocus	12	3	21.5	10	21.5	5	2	10	85	Award
470	TechForge	6	0	21.5	10	21.5	5	2	1	67	No Award
471	Technical Laboratory Systems, Inc.	5	3	21.5	10	21.5	10	2	10	83	Award
472	Technical Security Integration, inc	6	3	21.5	10	21.5	5	2	10	79	Award
473	Technisoft Consulting Inc	17	3	21.5	10	21.5	5	2	10	90	Award
474	Technology Group Solutions, LLC (TGS)	17	3	21.5	10	21.5	5	2	10	90	Award
475	Technology Integration Group PC Specialists Inc	8	3	21.5	10	21.5	10	2	10	86	Award
476	Technology Providers Inc.	9	3	21.5	10	21.5	10	2	10	87	Award
477	TechTerra Education	12	3	21.5	10	21.5	10	2	10	90	Award
478	Tekgration LLC	8	3	21.5	10	21.5	10	2	8	84	Award
479	TELEPRO COMMUNICATIONS	12	3	21.5	10	21.5	10	2	10	90	Award
480	Televon (Plenteous Consulting LLC)	6	3	21.5	10	21.5	10	2	10	84	Award
481	Teltech Communications LLC	18	3	21.5	10	21.5	5	2	10	91	Award
482	Terralogic Solutions Inc	17	3	21.5	10	21.5	10	2	10	95	Award
483	Tevora Business Solutions, Inc.	17	3	21.5	10	21.5	5	2	10	90	A
484	TEXADIA SYSTEMS LLC	12	3	21.5	10	21.5	10	2	10	90	A
485	TFE (Technology for Education, LLC.)	12	3	21.5	10	21.5	10	2	10	90	Award

TIPS SCORE SHEET

	Contract #:	**230105**					**Award Date:**				
	Category:	**Technology Solutions Products & Services**					**Minimum Required:**	**70**			
		Pricing	**Reputation**	**Quality**	**Long Term Costs**	**Meets Needs**	**Past Relations**	**HUB**	**Experience**	**Total**	**ACTION**
#	**Responding Vendor**	22	**3**	**21.5**	**10**	**21.5**	**10**	**2**	**10**	**100**	
486	The ProMedia Group of Tampa Corp	17	3	21.5	10	21.5	10	2	10	95	Award
487	The Purple Guys, L.L.C.	19	3	21.5	10	21.5	5	2	10	92	Award
488	The Scholastic Network (Scholastic Network Partners, LLC)	17	3	21.5	10	21.5	10	2	10	95	Award
489	TITAN SPORTS (Integrated Bionics, INC)	5	3	21.5	10	21.5	5	2	10	78	Award
490	TKABO TECHNICAL SOLUTIONS, LLC	17	3	21.5	10	21.5	5	2	5	85	Award
491	Tobii Dynavox LLC	1	3	21.5	10	21.5	10	2	10	79	Award
492	Toner Quest Inc	12	3	21.5	10	21.5	5	2	10	85	Award
493	TPx Communications (U.S. TelePacific Corp.)	7	3	21.5	10	21.5	5	2	10	80	Award
494	Trafera LLC (Trafera Holdings, LLC)	12	3	21.5	10	21.5	10	2	5	85	Award
495	Transnet Communications	17	3	21.5	10	21.5	10	2	8	93	Award
496	Transportant	12	3	21.5	10	21.5	10	2	8	88	Award
497	TriCorps Surveillance	17	3	21.5	10	21.5	5	2	10	90	Award
498	Trilogy NextGen (Trilogy 5G, INC.)	12	3	21.5	10	21.5	5	2	8	83	Award
499	TripSpark Technologies (Trapeze Software Group, Inc.)	5	3	21.5	10	21.5	10	2	10	83	Award
500	True North Consulting Group, LLC.	18	3	21.5	10	21.5	10	2	10	96	Award
501	~~TSC, Tubbesing Solutions~~ Tubbesing Services LLC	12	3	21.5	10	21.5	10	2	10	90	Award
502	Twotrees Technologies, LLC	17	3	21.5	10	21.5	10	2	10	95	Award
503	Unicorn Magic	17	3	21.5	10	21.5	5	2	8	88	Award
504	Unified ConneXions	8	3	21.5	10	21.5	10	2	10	86	Award
505	United Commercial Energy Partners	17	3	21.5	10	21.5	5	2	10	90	Award
506	United Data Technologies Inc	7	3	21.5	10	21.5	10	2	10	85	Award
507	United Training Commercial LLC (United Training)	12	3	21.5	10	21.5	10	2	5	85	Award
508	UTJ Holdco, Inc. DBA Teaching Strategies, LLC	5	3	21.5	10	21.5	10	2	10	83	Award
509	VCRNOW (Visual Candy Resources)	17	3	21.5	10	21.5	10	2	10	95	Award
510	Verkada, Inc.	19	3	21.5	10	21.5	5	2	10	92	Award
511	VGI Technology	12	3	21.5	10	21.5	10	2	10	90	Award
512	VIA Technology, LLC	12	3	21.5	10	21.5	10	2	10	90	Award
513	Video Reality	12	3	21.5	10	21.5	10	2	10	90	Award
514	ViewSonic Corporation	18	3	21.5	10	21.5	10	2	10	96	Award
515	VIG Solutions Inc.	17	3	21.5	10	21.5	10	2	10	95	Award
516	Virtual Technologies Inc	17	3	21.5	10	21.5	5	2	10	90	Award
517	Visionality Designs That Compute dba Visionality (DESIGNS THAT COMPUTE)	6	3	21.5	10	21.5	10	2	10	84	Award
518	VISUAL AV LLC	13	3	21.5	10	21.5	10	2	10	91	A
519	Vivacity Tech PBC	6	3	21.5	10	21.5	10	2	8	82	A

TIPS SCORE SHEET

	Contract #:	**230105**					**Award Date:**				
	Category:	**Technology Solutions Products & Services**					**Minimum Required:**	**70**			
		Pricing	**Reputation**	**Quality**	**Long Term Costs**	**Meets Needs**	**Past Relations**	**HUB**	**Experience**	**Total**	**ACTION**
#	**Responding Vendor**	22	**3**	**21.5**	**10**	**21.5**	**10**	**2**	**10**	**100**	
520	VIVO Technology (Cknapp Sales Inc)	17	3	21.5	10	21.5	10	2	10	95	Award
521	Vizipp Inc	12	3	21.5	10	21.5	5	2	10	85	Award
522	V-Project Management Consulting LLC (V-PMC LLC)	12	3	21.5	10	21.5	10	2	10	90	Award
523	VSC Fire and Security	17	3	21.5	10	21.5	10	2	10	95	Award
524	Wahsega (Wahsega Labs, LLC)	8	3	21.5	10	21.5	10	2	10	86	Award
525	Waypoint Business Solutions	5	3	21.5	10	21.5	10	2	10	83	Award
526	Weaver Technologies LLC	6	3	21.5	10	21.5	10	2	10	84	Award
527	WeVideo Inc	5	3	21.5	10	21.5	5	2	10	78	Award
528	White River Services and Solutions (Arkansas K12, LLC)	6	3	21.5	10	21.5	10	2	10	84	Award
529	White Rock Security Group, LLC	7	3	21.5	10	21.5	10	2	10	85	Award
530	Windstream	12	3	21.5	10	21.5	10	2	10	90	Award
531	World Wide Technology, LLC	8	3	21.5	10	21.5	5	2	10	81	Award
532	X-Cal Corp	5	3	21.5	10	21.5	10	2	10	83	Award
533	Xeco Energy Corporation	14	3	21.5	10	21.5	10	2	10	92	Pending
534	Xello Inc	5	3	21.5	10	21.5	5	2	10	78	Award
535	XFComputers	12	3	21.5	10	21.5	5	2	10	85	Award
536	XtraMath	17	3	21.5	10	21.5	5	2	10	90	Award
537	Xtreme Security & Fire (Galiguer Corporation)	19	3	21.5	10	21.5	5	2	10	92	Award
538	YellowFolder LLC	6	3	21.5	10	21.5	10	2	10	84	Award
539	YouScience, LLC	12	3	21.5	10	21.5	5	2	10	85	Pending
540	Zephon LLC	7	3	21.5	10	21.5	10	2	10	85	Award
541	Zonar Systems Inc	12	3	21.5	10	21.5	10	2	10	90	Award
542	Zones LLC	6	3	21.5	10	21.5	10	2	10	84	Award
543	zSpace, Inc.	7	3	21.5	10	21.5	10	2	10	85	Award
544	Wonder Workshop, Inc.- Manual Bid	12	3	21.5	10	21.5	5	2	10	85	Award
545	Benchmark Education Company LLC MANUAL**		Pending	21.5	10	21.5	10	Pending	10	73	Pending

Supplier Participation

230105

Technology Solutions, Products, and Services

Issue Date: 1/5/2023
Response Deadline: 2/17/2023 03:00 PM (CT)

Contact Information

Address: Region 8 Education Service Center
4845 US Highway 271 North
Pittsburg, TX 75686
Phone: +1 (866) 839-8477
Email: bids@tips-usa.com

Participation Summary

Supplier	Email Status	Response Status
(FSS) Foodservice Sustainability Solutions		No Response
1 Stop Electronics Center Inc		No Response
1 Stop IT Solutions		No Response
11 Series Energy, Inc.		No Response
1A Smart Start, LLC		No Response
1Touch Communications (1Touch Communications LLC)		No Response
2020 Exhibits inc		No Response
203 Trading LLC (203 Trading LLC)		No Response
22nd Century Staffing Inc		No Response
22nd Century Technologies Inc (22nd century Technologies Inc.)		Viewed
23 Technologies		No Response
24 Hour Data (24 Hour Data LLC)		No Response
247Security Inc		No Response
2M Solutions		No Response

2NDGEAR LLC		Submitted
2TAC Corporation	Fail	No Response
3 C TECHNOLOGY LLC		Submitted
3 Oaks Resource Group International (Your School Resource Group)		Viewed
30430 Huntington Circle (30430 Huntington Circle)		No Response
321 Insight		No Response
323 Link, LLC.		Submitted
360 Document Solutions, LLC (360 Document Solutions, LLC)		No Response
360 IT Professionals, Inc.	Fail	No Response
360 Solutions Group		No Response
360WATER INC (360WATER INC)		No Response
3B Scientific		No Response
3G CONTROLS INC (3G CONTROLS INC)		No Response
3GSTORE.COM (MDG Computer Services, Inc.)		No Response
3i Cabling and Power Group (3i Cabling Systems, Inc.)		No Response
3i International (All Points Solutions, Inc.)		No Response
3N1 OFFICE PRODUCTS, INC		No Response
3rd Eye Surveillance		Unsubmitted
3T Building Materials LLC		No Response
3W Consulting Group LLC		No Response
4 AM CORP (4 AM CORP)		Viewed
4Consulting, Inc.		No Response
4Front Network Technologies (4Front Network Technologies)		No Response
4Kboards		No Response
4Wall Entertainment Inc		No Response
5 Wards Group LLC		No Response
525 Technologies		Submitted
5K Technical Services (5K Technical Services)		Unsubmitted
6e Technologies, LLC		No Response
806 Technologies, Inc.		No Response
9 TO 5 COMPUTER		Viewed
903 Broadband		No Response

A A R Electronics, Inc (A-A-R Electronics, Inc.)	Viewed
A and A GRAPHICS	No Response
A Higher Level (Water Walkers Inc)	No Response
A N Systems (AN Systems Marketing LLC)	Submitted
A&A Fire and Safety	No Response
A+ Technology & Security Solutions, Inc.	No Response
A1 Security Cameras (A1 Surveillance Systems LLC.)	No Response
A3 Communications, Inc. dba 3Sixty Integrated	Submitted
AAA Business Systems	No Response
AAA Credit Screening Services	No Response
Aashish International, Inc	No Response
AAtronics, LLC	No Response
AB Martin Services, Inc.	No Response
Abacus Computers Inc.	Submitted
Abanty Systems LLC (ENVIRONMENTAL MULTISERVICE CONTRACTING SOLUTIONS LLC)	No Response
ABEL Building Systems (ABEL enterprises)	No Response
AbleNet, Inc.	No Response
AbovePoint Technologies	No Response
ABQ-IT a Division of Albuquerque Computer & Electronics Recycling Co.	No Response
ABS Enterprizes	No Response
ABS FACILIITES MANAGEMENT (kRIS- MAR MANAGEMENT ASSO)	No Response
Absolute Color Ltd	Submitted
Absolute Defense/Clear Defense	No Response
Absolute Facility Solutions, LLC	Submitted
Abtech Technologies	No Response
Academic Technologies Inc	No Response
Academy Global Learning (DBA AC Global Learning)	No Response
Accellux Solutions (Denus Global LLC)	Viewed
Access Communications Group, L.P.	Viewed
Access Control Integration, Inc.	No Response
ACCESS DATA SUPPLY, INC. (ACCESS DATA SUPPLY, INC.)	No Response
ACCESS DNSI (ACCESS Data Network Solutions, Inc.)	No Response

Access Imaging Solutions	
AccessibilityOz (AccessibilityOz Inc.)	Viewed
Accume Partners	No Response
Accur8 Software Solutions LLC	Submitted
Accurate Biometrics (Accurate Biometrics)	No Response
Accurate Utility Supply, LLC	Submitted
AccuSource, Inc.	No Response
Accu-Tech	No Response
AccuTex Electric, LLC	No Response
Ace Communications, Inc.	No Response
Ace Computers (J.C. Technology, Inc.)	Viewed
ACE Educational Supplies Inc	No Response
Ace Family Hardware (Family Hardware LLC)	No Response
Ace Sports (Ace Signs of Arkansas, LLC)	Viewed
ACNOVATE CORPORATION	No Response
ACP CreativIT	Submitted
ACP Direct (Affordable Computer Products, Inc.)	Submitted
Acronis SCS Inc.	No Response
ACS Affordable (Affordable Custodial Supplies, Inc.)	No Response
ACS Engineering (Argent Consulting Services INC)	No Response
ACT, Inc.	Viewed
Action Printing (Printing Consultants, Inc.)	No Response
Actiontec Electronics	No Response
ActivePure Enterprises LLC (ActivePure Technology LLC)	No Response
Activu Corporation	No Response
Acture Solutions	No Response
Acuative	No Response
Acuitus Ag Inc. (Acuitus Ag Inc.)	No Response
Ad Specialty Products	No Response
AD8 South Texas LLC	No Response
Adams Business Center, Inc.	No Response
ADAMS ELECTRONICS COMPANY (Edward Adams Associates, Inc.)	No Response

Adaptive Technology Solutions		No Response
Adaptive Technology Systems (marjan dubois)		Submitted
AdComp Systems Inc		Submitted
ADD SOME CLASS		No Response
Adept Facilities and Design Inc		No Response
Adira LLC		No Response
Adobe		No Response
Adorama, Inc		Submitted
AdPro 360		No Response
ADS Advanced Data Services, Inc.		No Response
ADT Commercial LLC		No Response
Advanced Alarms of Arkansas, Inc.		No Response
ADVANCED BUSINESS COPIERS		No Response
Advanced Communication Services, Inc.		No Response
Advanced Connections Inc		Submitted
Advanced Educational Products, Inc.	Fail	No Response
Advanced Network Management, Inc, (Advanced Network Management, Inc,)		Viewed
Advanced Networks of Texas (ANET Partners LLC)		Submitted
Advanced Security Inc.		No Response
Advanced Security Technologies		Viewed
Advanced Technologies Consultants		No Response
Advanced Technology Services, Inc.		No Response
Advanced Threat Analysis, Inc.		No Response
Advanced VoIP Solutions (TC Telecom)		Viewed
Advancia Technologies, LLC		No Response
Advantage Copy Systems (P D Brown Inc.)		No Response
Advantage Design Group (CD Advantage Inc)		No Response
Advantage Imaging Supply, Inc.		Submitted
Advantage Office Products LLC		Submitted
Advantage Security Technologies (Advantage Security Technologies)		Submitted
Advantage Supply		No Response
Advantage Technology LLC		Viewed

Advantel Networks		
Advent Services (Santos-Alejandro)		No Response
Adventures in Learning, LLC (Adventures in Learning, LLC)		No Response
AEC SOLUTIONS INC. (AEC SOLUTIONS INC.)		No Response
AEGIS Special Systems, LLC		No Response
Aeries Education Solutions		Viewed
AeroTech EDU (AeroTech EDU)		Submitted
Aerowave Technologies (Aerowave Technologies, LLC)		Unsubmitted
AF Verizon Telecom (American Financial Marketing Group Inc.)		No Response
Affiliated Communications Inc (Affiliated Telephone Inc)		No Response
Affiliated Marketing LLC dba 24 Communications		No Response
Affiniti Holdings Inc (Affiniti, LLC)		No Response
Afton Partners		No Response
AG Video Productions		No Response
AGC Education		Submitted
AGC Networks Inc		No Response
Age of Learning, Inc		Submitted
Agent IT Solutions (DSMNPRO, LLC)		No Response
Agile5 Technologies, Inc. - Fairmont, WV (Agile5 Technologies, Inc. - Fairmont, WV)		No Response
Agilicus (Agilicus Incorporated)		Submitted
AGiRepair, Inc.		Viewed
AGM Energy Services LLC		Submitted
AG-NETWORK-SERVICES LLC (AG Network Services)		No Response
AGP Resources, LLC	Fail	No Response
AGParts Worldwide (AssetGenie, Inc.)		No Response
AGParts Worldwide, Inc. (AGParts Education)		No Response
Aha Education, LLC		Submitted
Ahead in the Cloud (AIC), LLC		No Response
Aidex Corp (Williams Crow Inc)		No Response
aINSIGHT (aINSIGHT)		No Response
Air Craft Mechanical		No Response
Airdrop IT LLC		No Response

AireCast, LLC		
Airnet Group, Inc.		No Response
Airtel Tower LLC (Airtel Tower LLC)		No Response
AISYS Consulting.LLC		Submitted
Aita Technologies (Aita Consulting Services, Inc.)		No Response
AJL Technology Inc.		No Response
Akitabox	Fail	No Response
AKJ Education (AKJ Wholesale LLC)		No Response
Alacrinet Consulting Services, Inc.		No Response
Alamo City Engineering Services		No Response
Alamo Classroom Solutions (PDG Industries)		No Response
Alamo Insurance Group (Brown & Brown Insurance, Inc.)		No Response
Alamo Music Center (Alamo Music Center)		No Response
Alamo Prism Communication, LLC		No Response
Alarm Fire Surveillance Integrators		No Response
ALARMAX DISTRIBUTORS INC (AlarMax Distributors Inc)		No Response
Alarmtec Systems (Smithcom, LLC)		Viewed
Alchemy Technology Group, LLC		No Response
Alcor Consulting, Inc		No Response
Alegna Technologies, Inc. (Alegna Technologies, Inc.)		No Response
Alias Forensics Inc. (Alias Forensics Inc.)		No Response
ALINEDS LLC		Submitted
Aliron International Inc		No Response
Alis Software		No Response
AliveTek, Inc.		No Response
All About IT Inc		No Response
All American Office Supplies (Mirto Multi Services, LLC)		No Response
All Audio Visual Services (All A-V Services)		Submitted
All Business Network Specialists Cor		No Response
All Campus Security (Active Campus LLC)	Fail	No Response
All Energy Solutions Contracting (All Electric Supply)		No Response
ALL In Learning (ALL In Learning)		No Response

All Temp Refrigeration Inc	Submitted
All Traffic Solutions, Inc. (All Traffic Solutions, Inc.)	No Response
Allan Retail Group (Allan Retail Group)	No Response
Allative Technologies	Submitted
Allegiant Security, Inc.	No Response
Allentown LLC	No Response
Alliance Enterprises, Inc.	No Response
Alliance Technology Group (Alliance Technology Group LLC)	Submitted
Alliant Cybersecurity	No Response
Alliant Cybersecurity, LLC	No Response
Allied Dispatch Solutions	No Response
Allied Express Solutions	No Response
Allied Fire Protection	No Response
Allied Security Links (Astatic Technologies)	No Response
ALLIED TELESIS	No Response
Allovue (Allovue, Inc.)	Submitted
All-purpose construction & remodeling LLC	No Response
AllStar Business Concepts	No Response
All-Tex Networking Solutions, Inc.	No Response
allyIT (A1IT)	No Response
ALP Contracting	No Response
ALPHA Facilities Solutions , LLC- San Antonio, TX	Viewed
Alpha GPS Tracking	No Response
Alpha Omega Wireless Inc	No Response
ALPHA PRIME COMMUNICATIONS	Viewed
Alphatex Technology Integrators Limited	No Response
Alphonso Solomon And Company, Inc. (Alphonso Solomon And Company, Inc.)	Submitted
Alps Technology (Alps Dallas Inc)	No Response
Alterman (Alterman, Inc.)	No Response
ALTEX ELECTRONICS LTD.	Submitted
Always Be Learning	No Response
AM&N Electronics, Inc	No Response

Amazon Web Services, Inc. (Amazon Web Services, Inc.)	
Ambient Air Systems LLC	No Response
Ambit Solutions	Submitted
Ambonare	No Response
Amdocs Inc.	No Response
Amer Networks	No Response
Ameresco, Inc.	Viewed
American AVL (American Audio, Inc.)	No Response
American Business Systems (Aldrich, Inc.)	Viewed
American CMG Services	No Response
American Communications (R&D Communications Inc.)	No Response
American DataBank	No Response
American Digital Security	Submitted
American Emergency Products (AEP) (American Emergency Products (AEP))	No Response
American Fire Protection Group	No Response
American Fire Systems Inc	No Response
American Institutes for Research	No Response
American Integrated Security Group, Inc.	No Response
American Integration Contractors, LLC (Noel)	No Response
American Internet Services Network	No Response
American Investigations & Security International	No Response
American Legacy Construction Group Inc (American Legacy Construction Group Inc)	No Response
American Packaging I, Inc	No Response
American Protective Services	Submitted
American Radio Systems	No Response
American Signal Corp	Submitted
American Surveillance Co	Submitted
American Time (American Time & Signal)	No Response
American Unit, Inc. (American Unit, Inc.)	No Response
AmericasFavoritePrinter com	No Response
AMIL's Dual Design, Inc	No Response

Amitrace		No Response
Amplified IT (Amplified IT)		No Response
Amplify Education, Inc. (Amplify Education, Inc.)		Viewed
Amplify Event Communications (Amplify Event Communications)		No Response
AMSYS Innovative Solutions		No Response
AMT Auction Marketing, LLC		No Response
AMTEK (LogixService Inc.)		No Response
Amusi LLC		No Response
Amy L. McCurdy and Associates, LLC		No Response
Analytic Focus, LLC		No Response
Anatomage, inc		Submitted
Anchor Land Group, LLC		No Response
AnchorOne		No Response
Anderson Audio Visual (Anderson Audio Visual - Texas, LLC)	Fail	No Response
Anderson LED Signs LLC (Anderson LED Signs LLC)		No Response
Andrea Communications LLC		No Response
Andrew's Network Enterprises, Inc. dba FilteredNet (Andrew's Network Enterprises, Inc. dba FilteredNet)		No Response
Andrews Technology HMS, Inc.		No Response
Angelo Solutions LLC (Gabriel Fernandez)		No Response
Angelo Titan Technology System (Angelo Titan Technology System)		No Response
AngelTrax (IVS, Inc.)		No Response
ANI Enterprise		No Response
Anitized, LLC		No Response
Anixter		No Response
Anixter Inc		No Response
Annapurna Solutions LLC		No Response
Annidale Sound, L.L.C. (Annidale Sound, L.L.C.)		No Response
Anonymous Alerts		Submitted
ANPI Business LLC		No Response
ANR Consulting Group, Inc.		No Response
Ansercomm Communications (Anastel Company, Inc)		No Response
Anuvision Technologies Inc (Anuvision Technologies Inc)		Viewed

AnyDesk Software (AnyDesk Software)		
Anytime Schools (ANYTIME INTERACTIVE, LLC)	Fail	No Response
AnyWay Technologies (AnyWay Computer Co., Inc.)		No Response
AO3 Solutions, LLC (AO3 Solutions, LLC)		No Response
AOBI, LLC	Fail	No Response
Aon Corporation		Viewed
AP Recruiters & Associates (Precision Staffing, Inc.)		No Response
APA Music & Pictures, Inc		Viewed
Apache Industrial Services		No Response
Apeiks Consulting		No Response
Apex Computer Systems, Inc.		No Response
APG Technology (APG Electric, Inc)		Submitted
APi Systems Group, Inc.		No Response
APL nextED		No Response
Apollo Information Systems Corp		No Response
Apollo Metro Solutions (Apollo Metro Solutions, Inc.)		No Response
Apollo Office Systems (Apollo Companies Inc.)		No Response
App Maisters Inc.		No Response
Appddiction Studio		No Response
Appledawg Tees	Fail	No Response
Apples for the Teacher, LLC		No Response
ApplianSys LLC		No Response
Applied Educational Furniture and Supplies (Ash Enterprises, LLC)		No Response
Applied Video Technology Inc (Applied Video Technology Inc)		No Response
Appliedinfo Partners, Inc.		No Response
Appro-Rx		No Response
Approved Purchasing, LLC		No Response
Apptegy		No Response
Apptegy, Inc.		Submitted
Aprisa Technology LLC		No Response
APS Industrial Services		No Response
AQUILA CUBED CONSULTING, LLC		No Response

Arbala Systems, Inc		
Arber Inc.		No Response
Arbi Pulaj		No Response
Arbor Construction, LLC		No Response
ARC Document Solutions		No Response
Arc Global Services LLC		No Response
Archangel Tablets LLC		No Response
Archer Integrated Systems (Archer Roseberry partners llc)		No Response
Archive Data Solutions		No Response
ARCHIVE SUPPLIES INC (ARCHIVE SUPPLIES INC)		No Response
ArCom Systems, Inc.	Warn	No Response
Arcsona (Arcsona)		No Response
Arctic Information Technology, Inc.		Viewed
Ardent Technologies Inc		Viewed
Ardour Consulting LLC		Submitted
Argent Associates Inc.		No Response
Argil DX LLC		No Response
ArgoPrep (Argo Brothers Inc)		No Response
Argument-Driven Inquiry (Argument-Driven Inquiry)		No Response
Argus IT Services (Argus Partners, LLC)		No Response
Argus Talent		No Response
Argusoft America Inc		No Response
Aristotle Unified Communications		No Response
Arkansas Elevator llc		Viewed
Arkansas Network Experts		No Response
Arkansas Office Products (Pawloski)		Viewed
Arkansas Public Safety Solutions		Submitted
Arkansas Records Management Inc.		No Response
ARKANSAS SERVICE ONE (ARKANSAS SERVICE ONE)		Viewed
Arkansas Shades Blinds and Shutters Inc		No Response
Arkansas Sign & Neon (Honea)		No Response
Arkansas Valley Communications (AVC, Inc.)		No Response

Ark-La-Tex Two Way (Shreveport Communications Service LLC)	Viewed
Armada Cloud, LLC	No Response
Armodilo Display Solutions (Armodilo Display Solutions)	No Response
Armored Communications LLC	No Response
Armstrong Relocation	No Response
Art Advertising, Inc.	No Response
Artcom Associates Inc (Artcom Communications)	No Response
Arya Group LLC (AmaraWorks LLC)	No Response
ASAP Security Services	Viewed
ASC Networks USA Inc.	No Bid
Ascend Education	No Bid
Ascend Strategic Consulting	Submitted
Ascenda Services	No Response
Ascendant Office Solutions (Ascendant Office Solutions)	No Response
Asel Art Supply	No Response
Ask IT Consulting Inc (Ask IT Consulting Inc)	No Response
Asociar LLC	No Response
Aspell Services, Inc. (Aspell Services, Inc.)	No Response
Aspen Custom Electronics (Aspen Custom Electronics, Inc.)	No Response
Aspire HR, Inc.	Submitted
Aspiryon, LLC.	No Response
Asset Management & Disposal (Asset Management & Disposal)	Submitted
AssetWorks dba Go Solutions	No Response
Assistive Technology Resources (Biomedical Engineerimg Technicians, Inc)	No Response
Associated Theatrical Contractors (Associated Theatrical Contractors)	No Response
Associated Time Instruments	No Response
Assurance AV Solutions	No Response
Astchar LLC	No Response
Athlete Intelligence (Athlete Intelligence)	Submitted
Atlas Communications Solutions LLC	No Response
Atlas Consulting (Atlas Technology Consulting and Management)	Submitted
Atlas Learning, Inc	No Response

Atmark Trading		No Response
ATO Automation Inc		No Response
ATO INDUSTRIAL AUTOMATION INC		No Response
Atos IT Solutions & Services, Inc.		No Response
ATP GOV LLC		No Response
ATSD Ltd Co (American Technical Service Delivery Ltd. Co.)	Fail	No Response
ATSI LLC (Advanced Technological Systems Integration)		No Response
Attainment Company, Inc.		Viewed
ATViroTech Inc. (ATViroTech Inc.)		No Response
Auburn AV (Vibez Entertainment Tech Co Inc)		No Response
Auctions by Allstar		No Response
Audio Dimensions (Hendricks)		No Response
Audio Enhancement Inc.		Viewed
Audio Fidelity Communications (Whitlock)		No Response
Audio Optical Systems of Austin Inc		Submitted
Audio Resource Group		No Response
Audio Video Corporation		Submitted
Audio Visual Aids Corp (Audio Visual Aids Co)		Submitted
Audio Visual Technologies Group, inc. (Acerra Technologies. Inc.)		Submitted
Audiosha (MRLMX Holdings, LLC)		No Response
Augmentative Communication Consultants Inc		Viewed
Augmented Training Systems		No Response
August Schools, Inc (August Schools, Inc)		No Response
AUNINC TECHNOLOGY SOLUTIONS		No Response
Aura Screens Inc (Aura Screens Inc)		No Response
Aurora Digital Signage		No Response
Austen Consultants (Austen Consultants, LLC)		Submitted
Austin Data Logics		No Response
Austin Hi-Tech Restoration, Inc. (Austin High-Tech Restoration, Inc.)		No Response
Austin Latino Tech (Austin Latino Tech LLC)	Fail	No Response
Austin Mac Repair LLC		No Response
Austin Tele-Services		No Response

Autmow, LLC		
Automated Business Systems (RJ Braniff Corp)		No Response
AV Arkansas		No Response
AV Design Pros		No Response
AV Nation Inc. (AUDIOVIDEONATION.COM)		No Response
AV Solutions Plus LLC (AV Solutions Plus LLC)		No Response
Avant Assessment (Avant Assessment)		Unsubmitted
Avant Systems Inc (Avant Systems Inc)		No Response
Avaya Inc.		No Response
AVCOMM Technologies Inc		No Response
Aventis Systems, Inc.		No Response
Avenu Insights & Analytics, LLC		No Response
Avenues International Inc.		No Response
AVES AUDIO VISUAL SYSTEMS, INC.		Submitted
AVEX		No Response
AVI SPL		No Response
AVI Systems, Inc.	Warn	Submitted
Avid Systems LLC.		No Response
Avid Systems, LLC	Fail	No Response
Avidex Industries LLC		No Response
Avinext (Avinext)		No Bid
Avision Inc.	Fail	No Response
Avnet Infastructure Solutions (Avnet, Inc.)		No Response
AVRover (Sound Video Systems of WNY LLC)		No Response
AVS Technology		No Response
AVSANT LLC (RP Tellone and Company)		No Response
AvTek Solutions, Inc.		Submitted
Axelliant, LLC		No Response
Axigent Technologies Group Inc		No Response
Axiom IT Solutions (Axiom IT Solutions)		No Response
Axtion Technology		Submitted
Azavar Audit Solutions, Inc.		No Response

AZBELL Electronics		No Response
Aztec Contractors, Inc		No Response
AZTEC SOFTWARE ASSOCIATES, INC (AZTEC SOFTWARE ASSOCIATES, INC)		No Response
Azumo LLC (Azumo LLC)		No Response
Azura Investigations		No Response
B and H Foto & Electronics Corp.		Submitted
B&B Holiday Decorating (B&B Holiday Decorating)		No Response
B&K Technology Solutions (B&K Technology Solutions)		No Response
B9Creations LLC.		Submitted
Bacallao Enterprises INC		No Response
BadgePass		Submitted
BahFed Corp		No Response
Bailey Signs		Viewed
Bak USA	Fail	No Response
Bald Eagle Striping & Sealcoating		No Response
Ballard & Tighe, Publishers (Educational IDEAS, INC)		Viewed
Ballogy, Inc. (Ballogy, Inc.)		No Response
Ballou Fire Systems (Ballou Fire Systems)		Submitted
Bandstar Musical Instruments, LLC (Bandstar Music)		No Response
Bansar Technologies Inc		No Response
BARBARIAN USA INC.		No Response
Barbizon Lighting (Barbizon Electric Co., Inc.)		Viewed
Barcana (American Christmas Light & Supply Inc.)		No Response
Barcode Scanner Co.,LTD.		No Response
Barcodes Inc (Barcodes LLC)		Viewed
Barcom Technology Solutions (Jet Web Communications)		Submitted
Bark Technologies, Inc.		No Response
Barons Inc.		No Response
Barracuda Networks, Inc.		Viewed
Bass Computers, Inc.		Submitted
Bastex Wireless		No Response
BAT Security (North Texas Fire & Security, Inc.)		No Response

Batteries Plus Bulbs #949 - Conroe (Fordfam Enterprises, LLC.)		
Batteries Plus Bulbs (SYDMOR, Inc.)		No Response
Batteries Plus Bulbs 354 (vy batteries of mcallen llc)		No Response
Batts Audio, Video & Lighting		No Response
Batts Communications		No Response
Bauder Audio Systems		No Response
Baudville Inc, (dba IDville)		No Response
BB2 Technology Group		No Bid
BBVA Compass		No Response
BCS Background Screening LLC (BCS Background Screening LLC)		No Response
BCS Performance Solutions (Building Controls and Services, Inc.)	Fail	No Response
BCS,INC (Business Communications Systems, Inc)		Viewed
BDJtech (J. Sweigart Inc)		No Response
BDO Public Sector, LLC		Submitted
BDO USA, LLP		Unsubmitted
Beable Education, Inc.		No Response
Bearcom (Bearcom)		No Response
Bearcom Co (Bearcom Co)	Fail	No Response
Beckwith Electronic Engineering Company		No Response
Beereaders (Beereaders)		Submitted
Belkin International	Fail	No Response
Benchly, Inc.		Viewed
Benchmark Education Company LLC		Unsubmitted
BenchmarkONE K12 (BenchmarkONE K12)		No Response
Bennett Management Solutions, LLC		No Response
Bensberg Pro Audiovisual		Unsubmitted
Berkeley Research Group (Berkeley Research Group)		Viewed
Berry Dunn McNeil & Parker, LLC (BerryDunn)		Submitted
Beshears Construction Inc		No Response
Best Buy For Education (Best Buy Stores, L.P.)		Submitted
Best Fire Protection (Best Fire Protection, LLC)	Fail	No Response
Better Speech LLC (Better Speech LLC)		No Response

Beyond Controls (Beyond Controls Inc.)		No Response
Beyond Driven Technologies (Beyond Driven Technologies)		No Response
Beyond Integration Group, LLC		No Response
Beyond Play LLC (Beyond Play)		No Response
Bhatt Commercial, Inc. (Lee Office Solutions)		No Response
Bibliotheca, LLC		Viewed
BidCorp.com, Inc		No Response
BidPrime		No Response
Big Blue Products, Inc. (Big Blue Products, Inc.)		No Response
Big Hit Creative Group (Big Hit Productions)		Viewed
Billingsley Education (Billingsley Education)		No Response
Binary Signs Inc.		No Response
Binyod LLC		No Response
Birch Cline Technologies		No Response
BIS Consultants (BIS Consulting LLC)		Submitted
BIS Digital (Business Information Systems)		No Response
Bison Controls, LLC (Bison Controls, LLC)		No Response
BIT Direct		Submitted
Bithrive, Inc		Viewed
Bits Technical Corporation		No Response
BiTS4BYTE		No Response
Biway Media		Submitted
Biz Web Shop (Troxler Inc.)		No Response
BizSupplies		Submitted
BJackson Enterprises LLC		No Response
BK Technologies		No Bid
BKJ Global Management Consulting, LLC		No Response
BKTB Group, Inc dba MC Austin		No Response
Black Box Network Services, Inc.		No Response
Black Glove Inc.		No Response
Black Rock Technology Group		Submitted
Black Shield Group LLC	Fail	No Response

BLACKBOARD INC.		No Response
Blackhawk Group, LLC		No Response
BlackHawkData		No Response
Blackline Safety Corp		No Response
Blackshear Central LLC	Fail	No Response
Blackswan Cybersecurity		Submitted
BLAIR COMMUNICATIONS, INC.		No Response
Blake's AV Solutions		No Response
Blank Technologies Corp	Fail	No Response
Bledsoe Corp (Anthony Bledsoe)		No Response
B-Line Medical, LLC		No Response
Blinqdata LLC		No Response
Blocksi Inc. (Blocksi Inc.)		No Response
Blooket LLC		Submitted
BloomBoard, Inc. (BloomBoard, Inc.)		No Response
Bloomz		No Response
Blue Fish Worx, L.P.		No Response
Blue Guys IT		No Response
Blue Hill Data Services (Computer Technologies U.S.A. LLC)		No Response
Blue Iron Technologies		Submitted
Blue Layer (localLINUX, Inc.)		Unsubmitted
Blue Lynk, LLC		No Response
BLUE NEXTGEN GLOBAL DATA (BLUE NEXTGEN GLOBAL DATA)		No Response
Blue Plains Technology, LLC		No Response
Blue Refuge LLC		No Response
Blue Sky Technologies LLC		Submitted
Bluebird Solutions Inc		No Response
Bluebonnet Electrical Services Inc.		No Response
Bluegrass Educational Technologies, LLC.		Viewed
Bluejacket Industries Materials, LLC		No Response
BlueNet Technologies, Inc.		Submitted
Blueprint Systems LLC (Blueprint Systems LLC)		No Response

Bluerange Technology	[illegible]
BlueRock CG, LLC (BlueRock CG, LLC)	No Response
BlueVantage, LLC	Submitted
Bluewave Security (Bluewave Security)	No Response
Bluff City Electronics (Bluff City Distributing)	No Response
BLUUM USA, INC.	Viewed
BMCTEX ENTERPRISES LLC	No Response
BMI Imaging Systems, Inc.	No Response
BMS, LLC	No Response
BNED LoudCloud LLC (BNED LoudCloud LLC)	No Response
Bock Technologies Inc.	No Response
Bonadio & Co., LLP	No Response
Booe Commercial Roofing, Inc	Viewed
Book Systems, Inc.	No Response
Bookbinding & Laminating Inc	No Response
BookNook Inc	Submitted
Boom Learning (Omega Labs Inc)	No Response
Border States Electric Supply	No Response
BorderLAN	No Response
BOSS Solutions (BOSS Solutions)	Submitted
Boulder Designs by TLI (Torrey Lifestyle Investments)	No Response
Bowling Power Systems Inc (Bowling Power Systems Inc)	No Response
BPTechnical Services (dba:BPTS) LLC (BPTS LLC)	No Response
Brady Industries of Arkansas LLC	Viewed
BrainBox AI (BRAINBOX AI US, LLC)	No Response
Brainchild	Submitted
Branching Minds, Inc.	Viewed
Braver Technology (Braver Technology)	No Response
Braxton-Grant Technologies, Inc.	No Response
Brazos Media Technologies LLC	No Response
Breaking The Line Books	No Response
Breathe In Technologies LLC	No Response

Brenham Office Supply (Xpress Office Products, Inc.)		No Response
Bretford Manufacturing, Inc.		No Response
Bricktown Technologies, LLC (Results Computers, LLC)		Submitted
BridgeNet Communications, LLC		Submitted
BridgeTower Media/DJC Project Center		No Response
Brigade Electronics		No Response
Bright Telecommunications (Bright Telecommunications, LLC)	Fail	No Response
Bright White Paper Co		No Response
BrightArrow Technologies		No Response
BrightBytes (BrightBytes)		No Response
BRIGHTCENTRA, INC.		Submitted
Brighten Technology Solutions		Submitted
BrightLeaf Group, Inc.		Submitted
BrightThinker, Inc.		Submitted
BrightWatch LLC		No Response
Brinton Security Services (Brinton Electric Security Services LLC)		No Response
BriteRain Ventures, LLC		No Response
Broadcast Technical Services Inc.		No Response
Broadcast Towers, Inc.		No Response
Broadcast Works (Broadcast Works)		No Response
Broadmoor Consulting, LLC		No Response
Brocade LLC		No Response
BRODART CO		Viewed
BrokenMedia LLC		No Response
Brook Electrical Supply (Sonepar)		No Response
Brooks Duplicator Company		No Response
BrooksComm (BrooksComm)		No Response
BROWER TWO WAY RADIO (BROWER RADIO)	Fail	No Response
Brushfire Technology (E-vent Software, Inc.)		Submitted
BryComm, LLC		Submitted
BTek Holdings LLC		No Response
BTG Products (Buffalo Technology Group, Ltd.)		No Response

BTX Building Services, LLC	[illegible]
Buck AV	No Response
Build With Robots	No Response
Building Systems Integrators	No Response
Building Wings LLC	No Response
Buildingeye, Inc.	No Response
Bulb and Battery Inc (Bulb and Battery Inc)	No Response
bulb Inc.	No Response
Bullet Contracting	Viewed
Bulwark Fire Protection LLC	No Response
Bump Armor	Submitted
Buncee LLC	No Response
Burgeon IT Services LLC	No Response
Burgoon (Evco Partners LP)	No Response
Burris, Inc.	No Response
busHive (busHive)	No Response
Business and Financial Management Solutions, LLC	No Response
Business Communications, Inc.	No Response
Business Furnishings LLC	No Response
Business Impressions	No Response
Business IT Service Corps, LLC	No Response
Business Partner Solutions, LLC	No Response
Business Solutions Technology (MHR Assets LLC)	No Response
Butler Business Products	No Response
BuzzClan LLC (BuzzClan LLC)	No Response
By the Stream Media (By the Stream Media LLC)	No Response
ByteSpeed	Submitted
BZ DEFENSE LLC	Submitted
C & I Electrical Supply Corp.	No Response
C & N Computer Services	No Response
C and C Group	No Response
C and R Services (Rackley Services LLC)	No Response

C Squared Networks	No Response
C&C Detection Technologies and Barriers, Inc. (C&C Detection Technologies and Barriers, Inc.)	Unsubmitted
C&R Staffing Solutions, Inc.	No Response
C. Link Corporation LLC	No Response
C1 Fiber LLC (Jeffrey W. Harris)	Unsubmitted
C2 Technologies, Inc.	No Response
C2Engineer, Inc. (C2Engineer, Inc.)	No Response
C2S Technologies Inc.	No Response
Cable Com Inc	No Response
Cable Matters Inc. (Cable Matters Inc.)	Submitted
Cable Source (The Cable Source Ltd.CO)	No Response
Cablenet Solutions	No Response
Cabling and Wireless Solutions (Cabling and Wireless Solutions of TX INC)	Submitted
Cadan Assistive Technologies (Cadan Corporation)	No Response
CADS Technical Services LLC (CADS Technical Services LLC)	No Response
CAE Healthcare, Inc.	No Response
CalAmp - Synovia LLC	No Response
CalAmp Corporation	No Response
Caliber Risk Management	No Response
California Creative Solutions Inc. (dba CCS Global	Viewed
California Media Solutions Inc (California Media Solutions Inc)	No Response
Call One, Inc	No Response
Calloway House (DIG Family Business)	No Response
CALLS PLUS (New Orleans Teleport, Inc.)	No Response
Cam Light Enterprise	No Response
Cambay Consulting LLC (Cambay Consulting LLC)	No Response
Camcor, Inc.	Submitted
Camino Information Services (Inoditech, LLC)	No Response
Campus Safety Products	No Response
Campus Suite (Innersync Studios)	Viewed
CANAM Wireless LLC	No Response
Candor Pictures	No Response

Cannon IV of Texas, Inc.	
Canon Solutions America Inc	No Response
Capitol Electronics, Inc (Capitol Electronics Sales Inc)	No Response
Capitol Energy Systems	No Response
Capitol Systems, Inc.	No Response
Capricorn Diversified Systems, INc.	No Response
Car Wrap City	No Response
Carahsoft Technology Corporation	Viewed
Cardiac Life Products Inc (Cardiac Life Products Inc)	No Response
Cardinal Tracking, Inc.	No Response
Care First Medical, INc.	No Response
Care Security Systems	No Response
CareHawk USA	No Response
Carlisle Life Products LLC	No Response
Carnegie Learning, Inc. (Carnegie Learning, Inc.)	No Response
Carolina Microwave Associates, Inc. (Carolina Microwave Associates, Inc.)	No Response
Carousel Industries	No Response
Carousel Industries of North America Inc	No Response
Carrier Enterprise	No Response
Carrier-1 Data Centers (Carrier-1 Round Table, LLC)	No Response
Carter Books and Supplies	No Response
Cartodyne LLC	No Response
Cartridge Discounters	No Response
Cartridge Technologies dba: CTI	No Response
Cartridge World (Green Ink, Inc)	No Response
Caruth Protection Services	Submitted
CAS Severn (CAS Severn)	No Response
Cascade School Supplies (Cascade School Supplies)	No Response
CASE Systems, Inc.	No Response
CASO Document Management (CASO INC)	No Response
Castleberry Services, Inc.	No Response
CastleBranch (Castle Branch Inc.)	No Response

Castletop Logistics LLC	[illegible]
CASTUS (CASTUS, Inc)	Viewed
Catalyst Data Solutions, Inc	No Response
CatapultK12 (CatapultK12)	No Response
CATMEDIA	No Response
Cavener's Library & Office Supplies	No Response
Caytan	No Response
Cayuse Holdings LLC	Submitted
CB Essential Solutions	No Response
cb20 Inc (cb20 Inc)	Submitted
CBM Technology (Computers for Business Management)	No Response
CBTS Technology Solutions LLC	No Response
CCI of Arkansas, Inc.	No Response
CCNBI, Inc.	Viewed
CCS Presentation Systems (BUCKEYE TECHNOLOGY SOLUTIONS)	Submitted
CDE Tech Solutions (C.D.&E. Tech Solutions LLC)	No Response
CDI Computer Dealers Inc	No Response
CDI Contractors	Viewed
CDI Dallas	No Response
CDO Advisors	No Response
CDR Global Inc (Computer Dealers & Recyclers Global, Inc)	No Response
CDS Parts (CDS Micro Systems, LLC)	No Response
CDW Government LLC	Submitted
cébé IT & Knowledge Management	No Response
CEC Facilities Group	No Response
CEF (Custom Educational Furnishings, LLC (CEF))	No Response
Cell Tech Inc (Cell Tech Inc)	No Response
Cellteks	Submitted
Cellular Accessories for Less	No Response
cellular data solutions	No Response
CENCO INC. (C & Y CHEMICAL CORPORATION)	No Response
Cenero LLC (Cenero LLC)	No Response

Cenmed Enterprises, INC (Cenmed Enterprises)	No Response
Centegix LLC (34ED)	Submitted
Centennial Arts	No Response
Center for Effective School Operations, LLC	No Response
Cen-Tex fire and Security (Cen-Tex fire and Security)	Viewed
Centex Technologies (Remedy Technological Services, L.P.)	Submitted
Central Electric (Central Electric)	No Response
Central Florida Wiring	No Response
Central Specialty Supply, LLC	No Response
Central Technologies Inc (Central Knox)	Submitted
Central Texas Security & Fire Eq. Inc.	No Response
CentralSquare Technologies, LLC	No Response
Centratel (Centratel Services International Inc.)	No Response
Centre Technologies Inc	No Response
Centric Learning (Central Operations)	No Response
centurylink	No Response
CENTURYLINK COMMUNICATIONS LLC dba A LUMEN COMPANY	No Response
Cerebellum Corporation	No Response
CertaPro Painters (CertaPro Painters)	Viewed
Certica Solutions, Inc.	No Response
CESCO INC	Submitted
Cetrix Technologies LLC (Cetrix Technologies LLC)	No Response
CF SUPPLY INC	Unsubmitted
CGI Systems Group, LLC	Unsubmitted
CGI Technologies and Solutions Inc	No Response
Chalks Truck Parts	No Response
Challenge Office Products	No Response
Charter Communications Inc	No Response
Charter Textbooks (Mark My Words, LLC)	No Response
Charter Textbooks, Walker Bookstore, Alliance Book Services (Mark My Words LLC)	No Response
CHASE NETWORK SERVICES, LLC (CHASE NETWORK SERVICES, LLC)	No Response

CHECK MY UNIVERSE, LIMITED LIABILITY COMPANY (CHECK MY UNIVERSE, LIMITED LIABILITY COMPANY)	No Response
Checkpoint Services Inc	No Response
Chenega Corporation	No Response
Child Champ Photogrraphy (Jody Goldstein)	No Response
CHINA MAPLELEAF INDUSTRIAL DEVELOPMENT LIMITED	No Response
Choicecomm, LLC	No Response
CHRISTAL VISION (1952)	No Response
Christmas Decor (The Decor Group, Inc.)	No Response
Chrome Pilot	No Response
Chromebookpartscom (PC Parts Plus, LLC)	Submitted
ChromeHero LLC	No Response
CI Solutions (CI Solutions)	No Response
Ciber Global, LLC (Ciber Global, LLC)	No Response
Cielo Networks	No Response
CIELO OFFICE PRODUCTS	No Response
Cielo Systems (Cielo Systems International)	Unsubmitted
Cingl Telecom	No Response
Circle Industries	No Response
Cirdna Consulting	No Response
Cirrus Systems	No Response
CirrusXChange	No Response
Cisoshare (Coastline Consulting Services, Inc.)	Viewed
CITSmart Corporation	No Response
City Fire Protection LLC	No Response
CityZen Energy Services (CityZen Energy and Sustainability)	Unsubmitted
CivicPlus LLC (CivicPlus, LLC)	No Response
CJIS GROUP LLC (CJIS GROUP LLC)	Viewed
ClaraTech	Viewed
Claridge Products and Equipment, Inc.	No Response
Clarium Managed Services (Sunshine Computers & Software Inc)	No Response
CLARKPOWELL (CLARKPOWELL)	No Response
ClarusTec, Inc.	Viewed

Clary Business Machines		
Classcraft Studios Inc.		Unsubmitted
ClassLink Inc		Submitted
ClassTag Inc		Submitted
Classtime Inc.		No Response
Clean Pros, Inc (Fonsworth)		Viewed
Clean Surface LLC		No Response
Cleanint, LLC		No Response
Clear Choice Technical Services (Clear Choice Technical Services, LLC)		No Response
Clear Connection Communications, LLC		Viewed
Clear Sky Group, LLC		No Response
Clear Sound Products (Clear Sound Products)		No Response
Clear Technologies Inc.		No Response
Clear Touch Interactive		Submitted
Clear Winds Technologies, Inc.		No Response
ClearGov, Inc.		Submitted
ClearOne (ClearOne, Inc.)		No Response
ClearPointe		No Response
Clermont Printing & Office Products (Clermont Printing Inc.)		No Response
Clever Guys Media LLC		Unsubmitted
CleverBooks Limited (CleverBooks Limited)		No Response
CLH International, Inc.	Fail	No Response
ClientFirst Technology Consulting (ClientFirst Technology Consulting)		Submitted
ClimaGuard		No Response
Climatec LLC	Warn	No Response
Clinical Automation Solutions		No Response
Cloud Driven Solutions (Cloud Driven Solutions)		No Response
Cloud Fusion Technologies Inc.		No Response
Cloud Ingenuity (Cloud Ingenuity)		Submitted
Cloud Unity (Cloud Unity LLC)		Viewed
CloudGavel LLC		Viewed
CLOUDSEAC LLC		No Response

CLS Sewer Equipment Co. Inc.		No Response
CLS Technology Inc.		No Response
CLUTCH SOLUTIONS		Submitted
CLV Services		No Response
CM3 Building Solutions, Inc.		Viewed
CMC Neptune (CMC Neptune LLC)		Viewed
CMC Network Solutions		Submitted
CMG Hive LLC		No Response
CMI Time Management LLC (Control Module Inc)		No Response
CMIT Solutions of Austin Southwest (kokoro services llc)		No Response
CMRS Solutions, LLC		No Response
CMS Communication LLC		Unsubmitted
CMS Communications		No Response
CNB Computers USA, Inc (System Liquidations)		Submitted
CNC Pro Audio Video		No Response
CNW Merchandising		No Response
CoachComm, LLC		No Response
Coast Technology Group (Coast Technology Group)		No Response
Coast To Coast Computer Products, Inc.		Submitted
Cobalt Business Systems, LLC		No Response
Cobalt Defense Partners LLC		No Response
Code Red (Code Red Youth of the Nation)		No Response
codeMantra U.S. L.L.C. (codeMantra U.S. L.L.C.)		No Response
CodeREV Kids		No Response
Cogent Communications		No Response
Cogent Communications Inc		No Response
COGENT Infotech Corporation		No Response
Cognistx (Cognistx)		No Response
Cognitell (Ecodata Analytics, LLC)		No Response
Cognixia (Cognixia Inc)	Fail	No Response
Cognizant Technology Solutions		No Response
Coherent Cyber, LLC		Viewed

Coitcom Satellite Services Inc (Salangsang)		No Response
Colbi Technologies, Inc		Submitted
Cole Band Instruments (Cole Band Instruments)		No Response
COLEXAS DIGITAL INC		No Response
Coley and Associates		No Response
Coline (Sperling)		No Response
Collaboration Solutions Group, LLC		No Response
Collaborative Solutions		No Response
COLLECT-ED LLC (Machelle McKay)		No Response
Collegiate A/V	Fail	No Response
CollegiateZone Enterprises, L.P.	Fail	No Response
Collins School Furniture		Viewed
Collins Solutions LLC	Fail	No Response
Colorado Time Systems (Everlast Climbing Industries)		No Response
ColorID, LLC		No Response
Columbia Advisory Group, LLC		No Response
Comar Technologies, Inc.		No Response
Combat Communications (Blue Sun Brewing)		No Response
Combs Consulting Group LP		No Response
COMHOME Technology Solutions LLC (COMHOME Network Solutions)		Submitted
Command Commissioning LLC		Viewed
Command Sourcing, Inc.		No Response
Commenco		No Response
Commercial Audio Video Systems		No Response
Commercial Audio/Video Systems (Commercial Audio Systems, Inc.)		Viewed
Commercial Building Systems, Inc.		No Response
Commercial Electric, Inc.		No Response
Commercial Sales & Service, Inc.		No Response
Commercial Technology Contractors Inc.		No Response
Commercial Technology Group, LLC		Unsubmitted
COMMONWEALTH COMP/TX DIR SLG (COMMONWEALTH COMP/TX DI R SLG)		No Response
CommScope Technologies, LLC.		Submitted

CommServPros LLC	
CommSurvIT	No Response
Communication & Technology Industries Inc.	Unsubmitted
Communication Concepts (Communicon, Ltd)	No Response
Communication Specialists Contracting	Submitted
Communication Systems Int. LLC DBA CSI	No Response
Communication Technologies Inc	No Response
Communications ETC (Valeric, LLC)	Viewed
Communications Etc. (Communications Etc., Inc.)	No Response
Communications Technologies, Inc. (Communications Technologies, Inc.)	Viewed
Communitronics	No Response
Community Services Analysis LLC	No Response
COMPanion Corporation	No Response
CompassLearning, Inc.	No Response
Complete Computing Solutions (Complete Computing Solutions)	Submitted
Complete Computing, Inc	No Response
Complete Integrated Solutions (Complete Integrated Solutions)	No Response
Complete Mailing Partners	Viewed
Complete Records Management Inc	No Response
Complete Tablet Solutions	Submitted
CompNova (CompNova LLC)	No Response
Comport Consulting Group, LLC (Comport Network Services and Solutions, LLC)	No Response
CompQsoft,Inc.	No Response
COMPREHEND (Blue Learning)	No Response
Compsys, Inc. (Computer Systems and Services, Inc.)	No Response
Compu-Cel (Personal Computer Technologies, Inc.)	Submitted
CompuCycle Inc	Submitted
COMPU-DATA INTERNATIONAL, LLC	No Response
Compugen Education (Compugen Finance Inc)	No Response
Compulabs ETC LLC	No Response
Computer Care, Inc.	No Response
Computer Information Systems Inc. (Computer Information Systems Inc.)	Submitted

Computer Power Solutions of Illinois Ltd.		
Computer Rescue (CRSA Computer Rescue)		No Response
Computer Sales & Services (Computer Sales & Services)		No Response
Computer Solutions (Great South Texas Corp)		Submitted
Computer Solutions Inc (DB Computer Solutions)		No Response
Computer Store 1 (Enterprising Resource Inc)		No Response
Computer Transition Services, Inc.		Submitted
Computer Wholesale Products of America, Inc. (CWPA Inc) (Computer Whol esale Products of America, Inc. (CWPA Inc))		No Response
COMPUTERSUPPLIES.COM (PASHUPATI LTD)		No Response
Comp-Utility Corporation		No Response
Compu-Vision Consulting Inc		No Response
Comrade Web Agency (CF Style Inc.)		No Response
COMTEC INFORMATION SYSTEMS		No Response
Comtech Communications of Georgia Inc. (Com-Tech) (Comtech Communic ations of Georgia Inc. (Com-Tech))		Viewed
ComTech Group	Fail	No Response
Comtech Phones Corporation		No Response
Comware (Comp-E-Ware Technology Associates, Inc.)		No Response
CONCIERGEpad LLC		No Response
Concise Networks, LLC (Concise Networks, LLC)		No Response
Concord Electric Supply (City Electric Supply)		No Response
Condor 2Way Radio LLC		No Response
CONDRA COMMUNICATIONS		No Response
Co-nexus Communication Systems (Co-nexus Communication Systems)		No Response
Conference Technologies, Inc.		Viewed
Connect Technologies		No Response
Connect Technology Group (Connect Technology Group, LLC)		Submitted
Connected Cities Integrators, Inc.		No Response
Connecting Point Computer Center (Duke Enterprises Inc)		No Response
Connections Wizards, LLC		No Response
Connectivity Source (Lipsey Communications LLC)		No Response
Connex Systems, Inc (Connex Systems, Inc)		No Response

Conquest Consulting LLC (Conquest Consulting LLC)		No Response
Constant Technologies, Inc.		No Response
Constituent Outreach Consultants, Inc.		No Response
Constructech of America LLC		No Response
Construction bid source		No Response
ContactEngine Inc.		No Response
Contech Contractors Inc		No Response
ContentActive, LLC		No Response
ContentKeeper Technologies		Viewed
Contextual Code (Mark Marsiglio)		Submitted
Continental Wireless Inc		Viewed
Continuant (Continuant)		No Response
Contract Furniture Company		No Response
Contract Paper Group Inc.		No Response
Control Panels USA, Inc.		Viewed
Control Products (CP Distributors LLP)		No Response
Control Systems Solutions, Inc.		No Response
CONTROLTEK USA (Control Group Companies, LLC)		No Response
Convergence Cabling, Inc		No Response
Convergence Controls & Engineering, LLC		Viewed
Convergence Technologies		No Response
Convergent1 Think Results (Scardello and Associates LLC)		No Response
Convergentz Building Systems LLC		No Response
ConvergeOne, Inc.		Submitted
Convo Technologies		No Response
Convoy Technologies (Convoy Safety Technologies)	Fail	No Response
Coogan & Coogan, Inc.		No Response
Coolhead Inc. (Coolhead Inc.)		No Response
COOLSOFT LLC		Viewed
CoPilot Data Solutions		Viewed
COPY TECHNOLOGIES, INC		No Response
Core Displays, LLC		No Response

CORE Office Interiors (CORE Office Interiors)	Submitted
CorePartners	No Response
CoreRecon (CoreRecon, LLC)	No Response
CoreTech Leasing, Inc. (CoreTech Leasing, Inc.)	No Response
Coretek Services (Coretek Inc.)	No Response
Coronet Cyber Security Inc.	Viewed
Corporate Business Systems (Corporate Business Systems of Missouri Inc)	No Response
Corporate Technology Solutions LLC	No Response
CorporateLounge, LLC	Submitted
Correct Digital Displays, Inc.	Viewed
Corus360 (Corus Group LLC)	No Response
COTG (Chicago Office Technology Group,INC.)	No Response
COTHRONS SAFE AND LOCK CO INC (COTHRONS SAFE AND LOCK)	No Response
Cott Systems, Inc.	No Response
Coultek Consultants inc	No Response
CounterTrade (CounterTrade Products, Inc.)	Submitted
Courtesy Wireless LLC	No Response
Covenant Communications	No Response
CPR Cell Phone Repair (FORBEL Enterprises, L.L.C.)	No Response
CPRI Group (Capital Protection Resource Inspection Group)	No Response
Craftsman Printers, Inc. (Kirkpatrick)	No Response
CRE8AD8 LLC	Viewed
CRECER SOLUTIONS LLC	No Response
CReed Global Enterprises (CReed Global Media & Production)	No Response
Creston Electronics Inc.	No Response
Crick Software, Inc.	No Response
Crimson Medical Solutions, LLC	No Response
CrisisGo Inc. (CrisisGo Inc.)	Viewed
critical edge inc.	Submitted
Critical Start (Critical Start)	No Response
Critical Tech Solutions (Propel OPS, LLC)	Submitted
Croseberry, Inc. (Automatic Door Sales & Service, Inc.)	No Response

Cross Country Communications (Cross Country Communications, Corp.)		Viewed
CROSS SYSTEMS (TC CROSS LLC)	Fail	No Response
Crossroad Communications, Inc.		No Response
Crosswind Communications LLC		No Response
Cross-Wired Computers		No Response
CrownTV		Viewed
CRW Consulting		No Response
Crystal Delta Pty. Ltd.		Viewed
CSI Programming & Consulting Inc		No Response
CSI: Lubbock Communication Services and Installation (Hohenberger, Inc.)		Viewed
CSRS, Inc.		No Response
C-TEL TELECOM	Fail	No Response
CTGG,Inc (CTG,Inc)		No Response
CTL (Computer Technology Link)		Submitted
CTO Telecom (CTO Telecom LLC)		No Response
CTS Group (CTS Group)		No Response
CUE Construction Services, LLC		No Response
CUEBLUE LLC		No Response
Culleoka Company, LLC.		Viewed
Culturally Connected Communications		No Response
Cumulus Global (Horizon Info Services, LLC)		No Response
CumulusGlobal (Horizon Info Services, LLC)		No Response
Cuna Supply LLC		No Response
Cupcake Quilts, LLC		No Response
Cupples Sign Company (Cupples Sign Company)		Submitted
Curriculum Advantage, Inc		No Response
Curtis H Stout Inc		No Response
Curtis Stout		No Response
Curtis Stout A/V		No Response
Curvature LLC (NHR Newco Holdings LLC)		No Response
custom cellular concepts, corp		No Response
CUSTOM EDUCATIONAL FURNISHINGS		No Response

Custom Electronics Inc.		[illegible]
Custom Network Solutions (Custom Network Solutions, Inc)		No Response
Custom Websites to Go		No Response
CX2 Inc		Submitted
CXtec (CABLExpress Corporation)		Submitted
Cyber Defense International, LLC (Cyber Defense International, LLC)		No Response
Cyber Defense Labs (Cyber Defense Labs, LLC.)		No Response
Cyber One Solutions, LLC.		No Response
Cyber Rhino Solutions LLC		No Response
Cyber Tech Systems (Cyber Tech Systems)		No Response
Cyber Watch Systems LLC		No Response
Cyberlinks		No Response
Cybernetics (Contemporary Cybernetics Group, Inc.)		No Response
cybersecurity and it		No Response
Cybersoft Technologies, Inc.		No Response
CyberZeon Technology Group LLC		No Response
Cyclotron, Inc (Cyclotron, Inc)		No Response
Cynamics		Submitted
Cynergy Technology (Computerland Network Technologies)		Submitted
Cypher Learning (Cypher Learning)		No Response
Cytek Media Systems, Inc. (Alan Apel)		Submitted
D&S Communications Inc		No Response
D&W Quality Services LLC.		No Response
D.I.S.C. (Dynamic Information Solutions Company, Inc.)	Fail	No Response
D3 Security	Fail	No Response
DAATA LLC (NEW YORK REAL ESTATE, INC.)		No Response
DAC, Inc. (Digital Air Control, Inc.)		Viewed
DADE TECHNOLOGY SOLUTIONS LLC (DADE TECHNOLOGY SOLUTIONS)		Submitted
Dailey Solutions		Submitted
DAISY I.T. SUPPLIES, SALES & SERVICE (DAISY WHEEL RIBBON CO. INC)		No Response
DakTech		Submitted

Dallas Midwest, LLC		
DallasRay.com, Inc. (DallasRay.com, Inc.)		No Response
Daly Computers, Inc.		No Response
DandR Corp (DandR Corp)	Fail	No Response
Daon, Inc.		No Response
Dark Web Advisors (Dark Web Advisors)		No Response
Dascom Americas		No Response
DashCo LLC		No Response
Dashlane (Dashlane USA Inc.)		No Response
DashPass (Dash Education Solutions, LLC)		Submitted
DasNet Corporation (DasNet Corporation)		Viewed
Data Agility Group, Inc.		No Response
Data Business Systems, Inc.		Viewed
Data Connect (Data Connect Enterprise, Inc)		No Response
Data Meaning Services Group Inc (Data Meaning Services Group Inc)		No Response
Data Memory Systems Inc		No Response
Data Network System	Warn	No Response
Data Optics Cable, Inc.		No Response
Data Products LLC		No Response
Data Projections Inc.		Submitted
Data Shark Technologies		No Response
Data Source Media		No Response
Data443 Risk Mitigation Inc		No Response
Databranch		Viewed
Datacomm Services Corporation		Submitted
DataDefense Partners		No Response
DataDesign Solutions		No Response
Datalink Networks		No Response
Datamatics Global Services, Inc		No Response
Datamax Inc.		No Response
DataScout, LLC		No Response
DataSpan Holdings Inc.		Viewed

Datatronic Control, Inc.	Viewed
DataVox (DataVox, Inc)	Submitted
DataWalk (DataWalk)	No Response
Datawind Inc	No Response
Datrium, Inc	No Response
Datto	No Response
Datum Tech Inc	No Response
David D. Rowley & Associates	No Response
Davidson Titles, Inc.	No Response
Davinci Expert Systems LLC	Viewed
Davis Publications, Inc.	No Response
Day Business Services LLC	No Response
Daystar Filters (Daystar Instruments)	No Response
Daze Printer Products DBA Ink Direct USA, LLC	No Response
DaZZee IT Services (Enterprise Networks by Design, LLC.)	No Response
DBISP, LLC (DBISP LLC)	No Response
DCS Telecom	Submitted
DDL Business Systems, LLC (DDL Business Systems, LLC)	No Response
Dealers Auto Auction Group, LLC	No Response
DeBoard Electronics	No Response
Decision Information Resources, Inc. (Decision Information Resources, Inc.)	No Response
Decision Support Group, LLC	No Response
DecisionEd Group, Inc	No Response
Decoulant Inc	No Response
Deeloh Technologies, LLC (Deeloh Technologies, LLC)	No Response
DeepDive-Analytics (Galaxy Solutions LLC)	No Response
Defenz Special Systems LLC	Submitted
Defiance Industries, LLC	No Response
Defined Learning	Submitted
Def-Logix, Inc.	No Response
Deftech (High Definition Technologies)	No Response
DeHart Air Conditioning and Electronics Inc.	No Response

Delcom Group		Submitted
DELEDAO Technologies Corp		Submitted
Dell Marketing, LP (Dell Marketing, LP)		No Response
Deloitte Consulting LLP		No Response
Delta Computer Experts		No Response
Delta Dental Insurance Company		No Response
Delta Office Products (Goosa Distributing Inc)		No Response
DeltaMath Solutions Inc.		Submitted
DeltaWare Inc		No Response
Deltek (Deltek)		No Response
Demco Inc		No Response
Depco Enterprises, LLC		No Response
Dependable Staffing (Dependable Business Solutions)		No Response
Dependable Supplies (Danielle Simpson)		No Response
Desai Distributions LLC (Desai Distributions LLC)		No Response
DETEL Computer Solutions, LLC (DETEL Computer Solutions, LLC)		Submitted
Device Unity (Device Unity LLC)		Submitted
Devicewear		No Response
DeVore Group Inc.	Fail	No Response
Dexon Computer		No Response
DFW Communications Inc		No Response
DFW Drywall Experts (DFW Drywall Experts LLC)		Viewed
DFW Threat Management and Response Group, LLC		No Response
DgFlick USA		No Response
DGR Systems		Viewed
DGR United		No Response
DGX Security (DGX Security)		No Response
DHE Computer Systems LLC		No Response
DHE Computer Systems, LLC		No Response
Diamond Business Services, Inc (Diamond Business Services, Inc)		Submitted
Dice Communications, INC		Submitted
Didax, Inc.		No Response

Digi Security Systems (Digi Security Systems, LLC)	Submitted
Digital Ally, Inc.	No Response
Digital Archive Technology	No Response
Digital Boundary Group Inc	Submitted
Digital Connections, Inc. (DCi)	No Response
Digital Data Imaging LLC	No Response
Digital Defense, Inc. (Digital Defense, Inc.)	No Response
Digital Gadgets Medical LLC	No Response
Digital Highway Incorporated	No Response
Digital Pro (Digital Pro Installation)	Submitted
Digital Realty (Digital Realty Trust, Inc.)	No Response
DIGITAL RESOURCES, INC.	Submitted
Digital Technology Solutions	Viewed
Digital Voice Data, Inc. (Digital Voice Data, Inc.)	No Response
Digital World Audio Visual (DWP-AV, LLC)	No Response
DigitalDesk, Inc.	No Response
DigitalGenetix	No Response
Diligent Corporation	Submitted
DILLENGR Inc	No Response
Diltex Inc	No Response
Direct Energy Business Marketing, LLC	No Response
Direct Technology (DirectApps, Inc.)	No Response
Direct Technology Group Inc	No Response
DirectDeals, LLC	No Response
DIRECTS SECURITY CONCEPTS	No Response
DirSec, Inc.	No Response
Discount Cleaning Products (Discount Cleaning Products LLC)	No Response
Discount Electronics (First E-Commerce Inc.)	No Response
Discount Imaging Cartridge on Wheels Tech Assurance (Discount Imaging F ranchise Corp.)	No Response
Discount PC (Evergreen Electronics)	Submitted
Discount School Supply (Early Childhood LLC)	No Response
Discount Two-Way Radio Corporation (Discount Two-Way Radio Corporatio	Unsubmitted

n)		
Discover Video LLC		No Response
Discovery Information Technologies, Inc.		Submitted
Discovery Maker (PANOPTiK Compliance Solutions)		No Response
DISYS Solutions, Inc.		Viewed
Diverse Imaging Inc.		No Response
Diverse Mobile Technologies LLC		No Response
Divine Sound		No Response
DIVINE SOUND ENTERTAINMENT (Demetrius Jones)		No Response
DLT Solutions, LLC		No Response
DLZP GROUP LLC (DLZP GROUP, LLC)		Submitted
DM Tech Solutions (Dorris)	Fail	No Response
DMI Technologies Inc (DMI Technologies Inc)		No Response
DNS Texas		No Response
DNT Media (DNT Media, Inc.)		No Response
DOC Imaging		No Response
doc2e-file, Inc.		No Response
Doctums (Doctums Global, LLC)		Submitted
Docu Scan Guys (Docu Scan Guys)		No Response
Documation, Inc.		Submitted
Document Daily LLC		No Response
Document Logistix (Document Logistix)		Viewed
Document Solutions (Copier Company of America, Inc.)		No Response
Document Technologies (Lutgen and Associates)		No Response
DocuNav Solutions (VP Imaging Inc.)		Submitted
Domain Technology Solutions		No Response
Domo, Inc.		No Response
Doral Digital Reprographics Corp		No Response
dormakaba USA Inc		Viewed
Double A Plus Engineering, LLC		No Response
Double Line Inc		Submitted
Douthit's Radio Service, Inc		No Response

Dowley Security Systems (Dowley Security Systems)		Viewed
DPMOS		No Response
DPS TECK LLC		No Response
DPS Telecom (Digital Prototype Systems Inc.)		No Response
DPSI, LLC. (Digital Print Solutions International, LLC.)		No Response
DRC Systems USA, LLC.		No Response
Dream Ranch Office Supplies (Dream Ranch LLC)		Submitted
DREAMBOX LEARNING, INC. (DREAMBOX LEARNING, INC.)		No Response
DRIPS, LLC / Big Bags USA (Disaster Relief & Innovative Protection Systems, LLC)		Unsubmitted
Driven Security		No Response
Driven Technologies of MSA		No Response
Driver Technology Consulting, LLC		No Response
Dropbox, Inc (Dropbox Incorporated)		No Response
DRS Imaging of Texas Inc.		No Response
Drug and Alcohol Testing Compliance Services (Connie D Hagen, Inc)		No Response
DrumFIT USA Corporation		No Response
DSC (Design Security Controls LLC)	Warn	No Response
DSI LTD (Detection & Suppression International LTD)		No Response
DTC Computer Supplies		No Response
DTEL Communications inc		No Response
Dude's Music (Dude's Incorporated)		No Response
DukeSys (DukeSys)		No Response
DVO-USA INC.		No Response
DW Solution	Fail	No Response
DYMEC (DYMEC)		Viewed
Dynamic Computing Services (DCS) Corp		No Response
Dynamic Contracts Consultants LLC (Memon)		Viewed
Dynamic Ideas Routing (Dynamic Ideas LLC)		No Response
Dynamic Network Solutions		Viewed
Dynamism Inc.		No Bid
DynaStudy, Inc.		No Response
DynEd International, Inc.		No Response

E D I Communications		
E Logic Inc		No Response
E Zee Electronics (E Zee Electronics)		No Response
e.Republic		No Response
E1 Energy Saving Technology (Eagle First, Inc.)		No Response
E2 Optics, LLC		No Response
e2e Exchange, LLC		No Response
E2Lighting International Inc.		No Response
EarthWalk Communications, Inc.		Submitted
East Coast Awakening LLC (ECA East Coast Awakening, LLC)		No Response
East Point Consulting PC		No Response
East Pointe Holdings, Inc		No Response
EAST TEXAS AUTO AIR & GLASS (Schaetz Enterprises Inc.)		No Response
East Texas Copy Systems (East Texas Copy Systems, Inc.)		No Response
East Texas Lighthouse for the Blind		Viewed
Easy Clocking (SekureID Corp)		No Response
EBI Consulting (EnviroBusiness, Inc., dba: EBI Consulting)		No Response
EBSCO Industries		Unsubmitted
EC America, Inc.		Viewed
ECA by Dekko (Premier Manufacturing Group)		No Response
eCampus Systems (Figtree Technologies Inc)		Unsubmitted
eChalk, Inc.		No Response
Echelon Distribution		No Response
Echo Environmental, LLC		No Response
Echo Publishing Company Inc		No Response
eCIFM Solutions Inc. (eCIFM Solutions Inc.)		Unsubmitted
ECINS CORP		No Response
ECM Today! - a CASO llc company		No Response
Eco Toner Austin (Aactum LLC)		No Response
EcoSmart (Dwight Eaton)	Fail	No Response
ECR Sales & Service, Inc.		No Response
ECS Learning Systems (Asteria Education, Inc.)		No Response

eCuras Limited Liability Company		No Response
ECXSystems LLC		No Response
ED Tech Depot		No Response
Edafio Technologies (Edafio Technologies, LLC)		No Response
Edbrix Inc (Edbrix Incorporated)		No Response
EDCO Education Consultants Inc	Fail	No Response
EDGE Office Products (SECAL Group, LLC)		No Response
Edge Smart Solutions (Harris Browne Consulting LLC)		No Response
Edgeium, Inc		No Response
EdGraph (EdWire Inc.)		No Response
EDI360 USA, Inc		No Response
Edlio		No Response
Edmentum, Inc.		Submitted
EdMotion Inc		Viewed
Edpuzzle, inc.		Viewed
EdTech RX		No Response
EDU Specialist		No Response
Educate-me.net (Garden State Micro, Inc.)		Submitted
Education 2000 (Douglas E. Pennekamp)		Submitted
Education Advanced, Inc.		No Response
Education Management Systems Inc		No Response
Education Networks of America		No Response
Education Partners Solution Inc		No Response
Education Safety Solutions (Direct Safety Solutions)		No Response
Education Service Center Region 12		No Response
Education Technologies, Inc.		No Response
Educational Biometric Technology (Robert Engen)		No Response
Educational Networks (Educational Networks)		No Response
Educational Resources (Sunburst Digital Inc.)		No Response
Educational Service Solutions		Submitted
Educational Technology Learning (Tweedie Enterprises Inc, dba Educational Technology LEarning)		Submitted
Educational Yard (Educational Yard, LLC)		No Response

Educators Depot Inc		
Edulink Systems, Inc.		No Response
Eduloka Ltd. (dba inLumon)		No Response
Edu-Net, LLC		No Response
eduPARTS, LLC		Submitted
Eduphoria		No Response
Eduporium (Eduporium)		Submitted
EduProject ELL LLC		No Response
Edusmart (Learn-Ed LLC dba Edusmart)		Submitted
EduTech Inc. (EduTech Inc.)		No Response
Edutek Solutions, LLC		No Response
Eduthings, LLC		Submitted
EES, LLC. (Energy & Environmental Solutions LLC)		No Response
Effective Digital Presentations		No Response
Efficient Facilities International		Viewed
EFFORT Staffing		No Response
eFileCabinet (eFileCabinet)		Submitted
EFORCE (Intellichoice, Inc.)		Submitted
EGA Technology Solutions, LLC		No Response
EGM Tech (EGM, Inc.)	Fail	No Response
EGRAB Services		No Response
E-hallpass by Eduspire Solutions (Eduspire Solutions LLC)		No Response
EIDIM Group, Inc. dba EIDIM AV Technology		No Response
Elan Moyal (Elan Moyal)		No Response
ELB US Inc		Submitted
Election Systems & Software		No Response
ELECTRICAL CONTROLLER PRODUCTS		No Response
Electronic Business Machines, Inc.	Fail	No Response
Electronic Contracting Company inc		No Response
ELECTRONIC RESPONSIBLE RECYCLERS, LLC		Viewed
Electronic Systems Technologies, Inc		No Response
Electro-Optical Technologies, Inc.		No Response

Element Learning Management Solutions (Skinny Cat Software)	No Response
Element451	No Response
Elev8 Cloud Technologies	No Response
Elevate Strategies LLC	No Response
Elevated Experts (Elevated Experts)	No Response
Eliant Solutions Inc	Viewed
Elite Auto & Accesories (Elite Autu & Accessories, Inc)	No Response
ELITE Cloud IT Consultant	Viewed
Elite Core Audio (Elite Core Enterprises LLC)	No Response
Elite Customer Centered Solutions of New Mexico, LLC	No Response
Elite Floor Service, LLC	Viewed
Elite Solutions Inc	Submitted
Elite Utility Services Inc	No Response
ELLIFF MOTORS (Elliff Motors Hgn Ltd)	Viewed
Elliot (Okiwelu)	No Response
Elliott Electric Supply	No Response
Ellis County Music Center	No Response
ElstonAire Inc. (A/C Geeks)	No Response
elumicor inc.	No Response
EMC Corporation	No Response
Emerald Coast Vision Aids, Inc.	Submitted
Emergency CallWorks	No Response
Emergent 3	Viewed
eMetric, LLC	Viewed
EMEX, LLC (EMEX, LLC)	No Response
Employee Based Systems LLC	No Response
Employers Choice Online Inc.	No Response
empoWEr-TCASE	Submitted
Empyra.com, Inc.	No Response
EMR Corporation (Echo Mountain Realty)	No Response
EMS LINQ Inc (SRC Solutions Inc EMS LINQ Inc)	No Response
Emtec Inc	No Response

En Pointe Technologies Sales LLC	No Response
ENCON Systems, Inc.	Viewed
Encore Data Products, Inc.	No Bid
Encore Technology Group (Encore Technology Group)	Viewed
Encore Technology Solutions	No Response
Encyclopaedia Britannica, Inc. (Encyclopaedia Britannica, Inc.)	No Response
Endex of Oklahoma, Inc (McCown)	No Response
EnergyWatch LLC	No Response
Ener-Tel Services I, LLC	No Response
Engage Communication Inc. (Engage Communication Inc.)	No Response
engage2learn (Engage! Learning, Inc.)	Submitted
Engaged Learning Solutions, Inc.	No Response
Engaged Systems	No Response
Engineered Cooling Services	No Response
ENGlobal Government Services, Inc (ENGlobal)	No Response
Engravers Network (Engravers Network)	No Response
Enlighten Electric Co., LLC	No Response
En-Net Services	No Response
Enplug, Inc.	No Response
Enseo, Inc	No Response
Entec Solutions LLC (Entec Solutions LLC)	Submitted
Enterprise Security Solutions of Texas (Enterprise Security Solutions of Texa s, Inc.)	No Response
Enterprise Solution Inc.	Viewed
Enterprise Systems Corporation	Submitted
Enterprise Technology Solutions, Inc	Submitted
Entourage Yearbooks (Entourage Imaging)	No Response
Entre Solutions (Patcomp Inc.,)	No Response
Entronix, LLC	No Response
Entrust LLC dba 90 Degree Benefits	No Response
Entry Shield (Entry Shield Security LCC)	Submitted
Environmental Image Solutions (Environmental Image Solutions)	No Response
Environmental Lighting Service	No Response

Envoy Managed Services, LLC.	
EOLA POWER LLC	No Response
EOS Technologies (Eastern Office Supply of Upstate NY, Inc.)	No Response
EP TECHWORKS, LLC (Brahs)	No Response
Epic Decisions, LLC (Epic Decisions, LLC)	No Response
Epicenter Productions, LLC	No Response
ePlus Technology, inc.	Submitted
Epoch Sales (Wholesale Technology Inc)	No Response
EPR Creations LLC	No Response
ePrep, Inc.	No Response
ePro, LLC	No Response
EPS (Innovative Hardware, Inc)	No Response
Epson America, Inc.	No Response
ePublishingPartners, Inc.	No Response
EqualLevel Inc.	Submitted
ER Assist Inc	No Response
E-Rate Central (Tel/Logic Inc.)	No Response
E-Rate Elite Services, Inc.	No Response
E-RATE FIRST LLC (E-RATE FIRST LLC)	No Response
E-RATE ONLINE	Viewed
ErateSync	Submitted
Erecycler LLC (Erecycler LLC)	No Response
EREFLECT INC	Viewed
eReplacements, LLC (RMA)	No Response
ERFA Group LLC	No Response
ESA Solutions LLC	No Response
ESC Brands LLC (ESC Brands LLC)	Viewed
Eschenbach Optik of America, Inc.	No Response
eScholar (eScholar)	Submitted
ESHA AV (ESHA AV)	No Response
eSolutionsGroup	Viewed
Esolvit, Inc.	Viewed

ESP LLC (Elliott)		[illegible]
eSpark, Inc.		No Response
eSpecial Needs (eSpecial Needs)		Viewed
esped.com, Inc.		No Response
Esphere Network LLC (Esphere Network LLC)		No Response
Essential Business Solutions (Essential Business Solutions Limited Liability Company)		No Response
Essential Cyber Solutions (Essential Cyber Solutions)	Fail	No Response
Essential Network Technologies (Essential Network Technologies)		No Response
EST Group, LLC		No Response
eTech Parts Plus		No Response
Eternal Media Solutions LLC (Eternal Media Solutions LLC)		Submitted
Etex Communications LLC		No Response
E-Therapy		No Response
Etica, Inc. dba VM Racks (Etica, Inc. dba VM Racks)		No Response
Eurotrend Furniture LLC (Eurotrend Furniture LLC)		Viewed
EV Tech		No Response
EVACOMM CORPORATION		Viewed
Everlink LLC		No Response
Everon Clean		No Response
Everon Green Energy Solutions (Everon Green Energy Resources LLC)		Viewed
Eversan, Inc.		No Response
Evertek Computer	Fail	No Response
Every Child Grows, Inc. (Every Child Grows)		Viewed
Everyday PC		No Response
Evolve Holdings Inc		No Response
EvolveIP		No Response
Evolvers Group (Evolvers Group)		No Response
EvoText		No Response
EWGCS Inc. (EWGCS)		No Response
Ex3 Facility Solutions, LLC (Ex3 Facility Solutions, LLC)		No Response
Excell C Communications (Javier E. Cordova)	Fail	No Response
Excelsior Solutions LLC		No Response

ExCyte Solutions (Excyte Solutions, LLC)	Fai
Executive Wood Products, Inc	No Response
Executone of Louisiana (EXECUTONE OF CENTRAL LOUISIANA INC)	Viewed
Executone Systems Co of La Inc (TCN)	Submitted
Exemplifai LLC	Viewed
ExhibitOne Corporation	No Response
Experimac (Malachi National Corporation)	No Response
Explain Everything Sales Inc	No Response
ExploreLearning, LLC	Viewed
Exploros, Inc. (Exploros, Inc.)	No Response
Expo Inc	No Response
Extraco Technology	Submitted
Extron Electronics (RGB SYSTEMS, INC)	No Response
EZ Task (ezTask.com, Inc.)	No Response
EZ Tech	No Response
EZ-ACCESS, a dba of Homecare Products, Inc	No Response
e-Zest Solutions Inc	No Response
EZ-Robot (National Robots Inc)	No Response
F.A. Technologies	No Response
F.A.S.T. Solutions (F.A.S.T. Solutions)	Submitted
FacilitiesCONNECT	Viewed
Facility Insite (RS Planner LLC)	No Response
Facility Solutions Group Inc	Viewed
Facility Solutions Plus (BLMS Facility Solutions Plus Inc.)	No Response
Facility Systems Inc	No Response
FacilityConneX (FacilityConneX, LLC)	No Response
FACS	No Response
FACTS	Submitted
Fair-Play Corporation (FairPlay Corporation)	Viewed
Fair-Play Scoreboards (Trans-Lux Corporation)	No Response
Fairway Technologies, Inc.	No Response
Falcon Project Consultants	No Response

Family Business Properties LLC		No Response
Farnsworth Group, Inc.		Viewed
Fast501c3, Incorporated		No Response
Fastrope (Fast Rope)		No Response
FASTSIGNS of Bridgeton (Gold n Rouf DBA)		Viewed
Favor Consulting Inc (Demlan Solutions Inc)	Fail	No Response
FBA Holding Inc (MARTEK Supply Source)	Fail	No Response
Featherston Media		No Response
FEBA, Inc. (FEBA, Inc.)		No Response
Federal Engineering, Inc.		No Response
Federal Merchants Corp		No Response
Federal One Supplies LLC (Federal One Supplies LLC)		No Response
Federal Provider		No Response
Federal Signal Corporation		No Response
Felix Media Solutions Inc		No Response
Fermat Software LLC (Fermat Software LLC)		No Response
FetchKids (Expanded Apps, Inc.)		No Response
Few (We Are Few LLC)		No Response
FiberLight LLC		No Response
Fiberon Technonolgies		No Response
Fidlar Technologies		Submitted
Fieldware		No Response
Fifth Asset, Inc.		No Response
FileBank Inc.		No Response
Filmar Technologies llc		No Response
Final Graphic		No Response
FinalForms (BC Technologies Company)		Viewed
Finalsite (Active Internet Technologies)		Submitted
Fire Detection and Protection (Reliable Fire Protection)		No Response
FIRE SAFE PROTECTION SERVICE LP		No Response
FireFly Computers (FireFly Computers LLC)		Viewed
Firefly Digital, Inc.		No Response

Fireplace Inc Dba Smore (Fireplace Inc Dba Smore)		No Response
FireSign Inc. (FireSign Inc.)		No Response
Firetrol Protection Systems, Inc		Viewed
FireTron Inc		Submitted
Firm Networks		No Response
Firmins Business Essentials (CMBC Investments)		No Response
First Nations Communications		No Response
First Service Technology (ME Interests)	Fail	No Response
Fischer International		No Response
Fisk Electric Company		No Response
Fixt Inc (Asurvest Inc)	Fail	No Response
FIZUAS (Fix In A Zip, LLC)		No Response
FLAGHOUSE INC		No Response
Flair Data Systems (Porter Burgess Company)		No Response
Flashfit, LLC		No Response
FLATT STATIONERS		No Response
FleetMind Solutions Inc	Fail	No Response
Fleming Controls and Power Specialties Inc.		No Response
Fleming Electric		No Response
Fleming Network & Security Services, Inc.		Submitted
Flex Technology Group Texas (Marimon Business Systems, Inc)		Viewed
FLJ Productions		No Response
Floortex USA LLC		No Response
Floral Park Consulting LLC		Viewed
Flores and Associates, LLC (Flores and Associates, LLC)		No Response
Florico Inc. #1611 (Florico Inc. #1611)		No Response
Florida Virtual School (Florida Virtual School)		Viewed
Fluxlight Inc		No Response
Flying Cow Design		No Response
Flywheel, SCIenergy (Flywheel Building Intelligence, Inc.)	Fail	No Response
Focus Care Inc. DBA FEV Tutor (Focus Care Inc. DBA FEV Tutor)		Viewed
FOH Productions, LLC		No Response

Follett School Solutions LLC		
Foodworks Technologies		Viewed
Forbrich & Associates, LLC		No Response
Ford Audio-Video Systems LLC (Ford Audio-Video Systems LLC)		No Response
Ford Motor Co		Unsubmitted
ForeFront Power (ForeFront Power)		Viewed
Foremost Telecommunications		No Response
Forerunner Technologies, Inc.		No Response
Forestry Supplier Inc		No Response
Formative Loop		No Response
Formetco, Inc. (Formetco, Inc.)		No Response
Formidable Ops, LLC		Viewed
Forshey PIano Company		No Response
Fort Worth Combatives (Sudo Dynamics LLC)		Viewed
Fortalice Solutions, LLC		Viewed
Fortinet, Inc.		Submitted
Fortium (Fortium)		No Response
FortNET Security Inc. (FSi)		No Response
Fortress Business Systems (Fortress Business Systems)	Fail	No Response
Fortune Energy Partners (Fortune Energy Partners)		Viewed
Forward Edge (Forward Edge)		No Response
FOS of CannonDesign (FOS of CannonDesign)		No Response
Foundation for Trusted Identity		Viewed
Foundry512 LLC		No Response
Foxworth Capital, LLC DBA mySupplier (Foxworth Capital, LLC DBA mySupplier)		No Response
Freeman Systems LLC		No Response
French Gerleman Electric Company		No Response
FreshGrade Education Inc	Fail	No Response
FreshTemp		No Response
FridgeWize		No Response
Froggys Fog LLC		No Response
Front Line Advisory Group (Milner)		No Response

Frontera Consulting Group (Frontera Consulting Group LLC)		
Frontera Consulting LLC		Viewed
Frontier Communications		Viewed
Frontier Computer Solutions (Frontier Computer Solutions Inc.)		No Response
Frontier Southwest, Inc		No Response
FSIoffice (Forms And Supply, Inc.)		No Response
FTI Belman		No Response
Fuel Education, LLC		No Response
Fujitsu America, Inc		Viewed
Fulcrum Management Solutions Inc. (Fulcrum Management Solutions Inc.)		Submitted
Full Circle Technologies		Viewed
Fullidentity.com, Inc.		No Response
Function 4 LLC		Submitted
Function5 Technology Group		No Response
FundView Software (Fund Accounting Solution Technologies, Inc.)		Unsubmitted
Fureigh Electric		No Response
Future Horizons		No Response
Future Tech AV Integrations		Submitted
FYJ Services LLC	Fail	No Response
Gabbart Communcations (Gabbart Enterprise L.L.C.)		No Response
Gage Telecom LLC		No Response
Gaggle		Submitted
Galaxy Next Generation		Viewed
Galaxy Products LLC		No Response
Galindo Auctions LLC		No Response
Gallo Mechanical Services LLC		Viewed
Gallo Medical Company		No Response
GameSalad Inc		No Response
Gant Global Services, (GGS), Inc		No Response
GarCom, Inc.		Submitted
Garnet Dynamics Inc		No Response
Garrett Metal Detectors (Garrett Electronics, Inc)		No Response

Garrison Music Compnay	Fail… No Response
Gary Belk Equipment Inc.	No Response
Gateway (GreenCompany LLC)	No Response
Gateway Printing and office Supply Inc	No Response
Gateway Sight & Sound, LLC (Gateway Engineering, Inc)	No Response
GB-SYS, Inc.	No Response
GC Training LLC	No Response
GC&E SYSTEMS GROUP, LLC	No Response
GCA Education Services, Inc.	No Response
GDP Holdings	No Response
GE Audio visual (GE Audio visual)	No Response
GE Design and Photography Studio	No Response
Gear One Enterprise	No Response
Gearbox Labs	No Response
Gearvana (Gearvana Ventures LLC)	No Response
Gebco Hawaii - A Division of IdentiSys (IdentiSys, Inc.)	No Response
Geeks of Technology LLC	No Response
Geeksblock (Geeksblock LLC)	No Response
Gem Southwest LLC (Gem Southwest LLC)	No Response
Gemalto Cogent Inc	No Response
Gemini LSV (Gemini Stage Lighting Inc)	Unsubmitted
General Datatech, L.P.	No Response
Generation Genius	Unsubmitted
Generations Technologies Inc.	No Response
Genesis	No Response
Genesis Builders LLC	No Response
Genesis Business Communication Solutions (Genesis Telecom)	No Response
Genesis Cabling & Lighting	No Response
Genesis Consulting Partners, LLC	Submitted
Genesis Datacom	Submitted
Genetec, Inc.	Submitted
Genially LLC	Viewed

Genius Road (Genius Road, LLC)		Viewed
GeoBasket LLC	Fail	No Response
Geographic Technologies Group, Inc.		Viewed
Georgia Time Recorder Co Inc (Georgia Time Recorder Co Inc)		Unsubmitted
GHA TECHNOLOGIES, INC		No Response
GHD Advisory		No Response
GHD Services Inc		Submitted
GHG Corporation		No Response
GI Cyber, LLC (GICyber, LLC)		No Response
Gibson Consulting Group Inc		No Response
Gibson's Sign Mart		No Response
Gigabit Communications LLC. (Gigabit Communications LLC.)		Viewed
Gilbarco Veeder-Root (Gilbarco, Inc)		No Response
GilCat Solutions (Gloria Lastra)		No Response
Gipson Security Solutions LLC		No Response
GKSEAL CONSULTING LLC		No Response
GLF Technologies (GLF Group Inc.)		No Response
Global Alarm (Green Enterprises LLC)		No Response
Global Asset		Submitted
Global Background Screening, LLC (Global Background Screening, LLC)		No Response
Global Data Technologies (Global Data Technologies, LLC)	Fail	No Response
Global Direct Parts (Direct Supply LLC)		No Response
Global GovEd (PCMG, Inc. dba Global GovEd)		No Response
Global Intelligence Services LLC (Global Intelligence Services)		Submitted
Global IT Enterprise, LLC		No Response
Global Merchandising59 and Associates LLC		No Response
GLOBAL PARCEL SERVICE, LLC.		No Response
Global Technology Service Providers		No Response
GLOBAL VISSE INC		No Response
GLOBALRFPHUB (GLOBALRFPHUB)		No Response
GLOBALXNET TECHNOLOGIES,LLC		No Response
GLOBE ELECTRIC SUPPLY COMPANY, INC.		No Response

Globe Trailer Mfg, Inc.		Viewed
Glowforge		Unsubmitted
Go Solutions (AssetWorks Risk Management Inc)		No Response
Go Solutions (Go Solutions Group, Inc.)		No Response
GoApron, Inc.		Submitted
Goddess Products, Inc.		No Response
Gold Standard Construction Services, Inc.		No Bid
Goldbelt Security (Goldbelt Security, LLC)		No Response
Golden Facilitation Enterprise LLC		No Response
Golden Star Technology		Viewed
Golden Wolf, LLC		No Response
Goldfield Telecom		No Response
Goldsmith Solutions, LLC		Submitted
GOOGOZ.COM, INC. (GOOGOZ.COM, INC.)		No Response
Gophermods		No Response
GoSchoolBox Inc.		Submitted
Goshen Business Group LLC		No Response
GoSignMeUp		No Response
GoTech IT Solutions (GoTech LLC)		No Response
goTenna, Inc.		No Response
GoTo Communications, Inc.		Submitted
Gov 6 Corp		No Response
Gov2biz		No Response
GovBuilt LLC (GovBuilt LLC)		No Response
GovConnection Inc		Submitted
GovEase		Viewed
Government Contract Consultants LLC		Viewed
Government Supply Services		No Bid
Govgroup		No Response
Grace Audio Visual		No Response
Grace Communications, Inc.	Fail	No Response
GraceWorkz, LLC (GraceWorkz, LLC)		No Response

Grammaropolis (Grammaropolis LLC)	[illegible]
Granchelli Construction, LLC (Granchelli Construction LLC)	No Response
Grand Finale Productions, LLC	No Response
Grande Communications Networks LLC	Submitted
Grandstream Networks	No Response
Granicus	No Response
Granilux Solutions (Granilux Holdings Inc.)	No Response
Granite Telecommunications LLC	No Response
Graphixly LLC	No Response
Grasshorse Studios (Grasshorse Technologies, Inc.)	No Response
Gravity Systems, Inc.	No Response
Gray Technologies (debra d gray dba Gray Technologies)	No Response
Great Southwestern Fire & Safety (Guy Brown Fire & Safety)	Viewed
Green Frog Systems, Inc. (Green Frog Systems, Inc.)	No Response
Green Glove Technology Recycling, LLC	No Response
Green Light Group Tours (Grand Fund Inc)	No Bid
Green Technology Network Solutions, Inc.	No Response
Green Wire Inc. (Green wire Inc.)	No Response
Greenlamps USA LLC	No Response
Greenleigh Wong Lamps (Berkeley IC Supply LLC)	No Response
GreenPages, Inc.	Viewed
Griffin Technology Services	No Response
GRIFFITH'S, INC (GRIFFITH'S, INC)	No Response
Group1Internet	No Response
Grouse Industries (FireFold)	No Response
Groves Industrial Supply	No Response
Gruber Techincal, Inc (Gruber Power Services)	Submitted
GrueneTG (Gruene Technology Group, LLC)	No Response
GruupMeet, Inc.	No Response
GSD Operations Inc	No Response
GSS, GLOBAL SUPPLY & SERVICE INC.	No Response
Gtechna USA Corporation (Gtechna USA Corporation)	No Response

GTIN Managed IT (Greater Texas Internet Services, LLC)	No Response
GTS Technology Solutions Inc	Submitted
GTSoft Inc. (ThomasKelly Software Associates)	No Response
GTY Technology	Viewed
Guard Tronic, Inc.	No Response
Guard911	Viewed
Guardian Home Services, LLC dba Advanced Classroom Technologies	Viewed
Guardian Security Solutions LC	Submitted
Guidehouse Inc.	No Response
Gulf Coast Audio	No Response
Gulf Coast Sound (Gulf Coast Production Systems, LLC)	No Response
GXC Inc	Submitted
HADDOCK EDUCATION TECHNOLOGIES	No Response
Haley Turner	No Response
Halff Associates, Inc.	No Response
Hall Pass (CompuData Solutions, LLC)	No Response
Hall Research	No Response
Hammer Solutions Inc (Hammer Solutions Inc)	No Response
Handbid Inc	No Response
Hapara	No Response
Hardin Sound Light & Video (Kevin Hardin)	No Response
Harman International Industries	No Response
Harmony Technology Services Inc	No Response
Harris Computer Systems, Inc.	Submitted
Harris School Solutions (Harris Computer)	No Response
Harrison Walker and Harper	No Response
Hart InterCivic (Hart InterCivic)	Viewed
Harvest Technology Group Inc	Submitted
Hatch Inc	No Response
Hauling Ace Dispatching LLC	No Response
Hawkeye Enterprise Roofing and Coating, LLC	Viewed
Hawkins Group LLC	No Response

Hayes AVL	[illegible]
Hazel Health Inc (Hazel Health)	No Response
HB Communications, Inc.	No Response
HBC Co.INC	No Response
HCL America Inc	No Response
HCONE International IMPEX LLC	No Response
HCRX Solutions, LLC	No Response
Head South Louisiana (Krisbran Inc.)	No Response
Health-e Pro (Water Walkers, Inc.)	No Response
HealthEquity	No Response
Heartland Business Systems, LLC	No Response
Heartland School Solutions (Heartland Payments Systems, Inc.)	No Response
Heartland Video Systems, Inc.	No Response
Hearts and Family Foundation	No Response
HeeRo Consulting LLC	No Response
Heigl Technologies (Heigl Adhesives)	No Response
Heinsohn Corp.	No Response
Helifox Technologies LLC	Unsubmitted
Helios Ed (MANN INFOCOM INC)	Submitted
Hello World CS (Hello World Education Inc.)	No Response
HEMISPHERE Cyber Risk	No Response
Hermez Communications Inc. (HERMEZ COMUNICATIONS INC.)	No Response
HERO K12, LLC	Unsubmitted
Herries Consulting	No Response
HGI Facility Management (HGI, LLC)	No Response
HHM Facility Management, LLC	No Response
HiddenApp LLC	No Response
HiEd Inc.	No Response
Hi-Fidelity (Hi-Fidelity)	No Response
High Biometrics (Delivering Systems LLC)	No Response
High Country Workplace Technologies (Hi Country Wire & Telephone)	No Response
HIGH TECH COMMERCE INC	No Response

Higher Wire Technology Associates, Inc.		No Response
Highlights Electrical (Highlights of Houston, Inc.)		Viewed
HighPoint Technology Group		Viewed
Hillhouse Power Solutions, Inc.		No Response
Hilliard Office Solutions		No Response
Hilliard Office Solutions, Ltd.		No Response
Hillstock & Associates		No Response
Hilton College Station & Conference Center (Cambridge I Holdings LLC)	Warn	No Response
Hiperware Labs Inc		No Response
Hire For Website		No Response
Hire Thinking, LLC d/b/a Advantage xPO (Hire Thinking, LLC)		No Response
HiTech Assets, Inc.		No Response
Hi-Tech Bangla Information Systems, Inc.		No Response
HiTech UVC Inc.		No Response
HITEQ COMPUTER SYSTEMS (PROLEAF CORPORATION)		No Response
HiTouch Business Services, LLC		No Response
HiveIO Inc.		No Response
HJD Capital Electric, Inc. (HJD Capital Electric, Inc.)		No Response
Hoffer Technologies (Hoffer Technologies)		No Response
Holistic Utility Solutions (Holisus, LLC)		No Bid
Holmris US Inc.		No Response
Holzberg Communications, Inc.		No Response
Home Depot USA		No Response
Home Team Marketing		No Response
Homeland Language Services		No Response
Homeland Safety Systems Inc		Submitted
Homeroom Teacher (Creek side Internet Holdings LP)	Fail	No Response
Hometronix of Arkansas, LLc		No Response
HOMEVISION TECHNOLOGY INC.		No Response
Honeywell		No Response
Hoobe Identification Solutions, Inc.		No Response
Hoonuit I, LLC		No Response

Hoover Office Supplies dba OfficeZilla- San Antonio (Hoover Office Supplies dba OfficeZilla- San Antonio)	No Response
Hopson Project Services	No Response
Horizon AVL System Integrator (Horizon A V LLC)	Unsubmitted
Horizon Enterprises	No Response
Horizon Global Partners (Horizon Global Partners)	No Response
Horizon Marketing Group Inc	No Response
Horizon Software (Horizon Software International, LLC)	No Response
Horizon Software International	Submitted
Horizon Technologies Inc.	No Response
Host My Calls (IPsbs Managed Services)	Viewed
HOTB Software Solutions, LLC	No Response
House of Mary Lou Home Care Solutions LLC	No Response
HOUSTON COMMUNICATIONS INC (5205 LIMITED PARTNERSHIP)	No Response
Howard Technology Solutions (Howard Industries Inc)	Submitted
HP Inc.	No Response
HPI international	Viewed
htcomp.net, Inc.	No Response
Huawei Enterprise USA Inc.	No Response
Human Active Technology, LLC	No Response
HumanWare USA Inc	No Response
Hungerford Technologies	No Response
Huntleigh Technology (Huntleigh Technology Group, Inc.)	No Response
Hutton Communications, Inc.	No Response
Hyland Software, Inc.	No Response
Hypeconevents (Jesse Darby-Tillis)	No Response
Hyperion, Inc.	No Response
Hypertec Direct (Hypertec USA Inc)	Submitted
Hytera America Incorporated	No Response
Hytera US, Inc.	Submitted
I.T.LIFT, LLC	No Response
i2i Technologies (I-2-I Technologies, LC)	No Response
IA Quality	No Response

ianasher opensolutions (ianasher llc)	
IARM Information Security Inc (IARM Information Security Inc)	No Response
iBenzer Inc	Submitted
iBridge Group, Inc.	Submitted
Ibswireless	No Response
iCaught Incorporated	No Response
ICG (Intranet Communications Group)	No Response
ICON (INTERACTIVE CONTROLS INCORPORATED)	No Response
ICON Voice Networks (ICON Voice Networks)	Viewed
ICP Systems, LLC	No Response
ID Wholesaler, IDW LLC (Plasco ID Holdings, LLC)	No Response
IDeACOM QLVS (QLVS, Inc dba IDeACOM)	Submitted
Ideas Concepts and Solutions	No Response
Idemia Identity & Security USA LLC	No Response
Ident-A-Kid Services of America LLC	No Response
IDenticard Systems Worldwide (Dual Core LLC)	No Response
Identification Equipment & Accessories LLC (ID.E.A.)	No Response
Identification Systems Group, Inc	No Response
Identificational International, Inc.	No Response
identiMetrics, Inc. (identiMetrics, Inc.)	No Response
Identisys, Inc	No Response
IDEX Global Services, Inc.	Submitted
IDG Services, Inc	No Response
IDLS Group Ltd (INTERNATIONAL DYSLEXIA LEARNING SOLUTIONS LIMI TED)	Viewed
IDN Armstrongs Inc (IDN Armstrongs Inc)	Viewed
IDSolutions (Interactive Digital Solutions Inc.)	No Response
IES Communications, LLC	Submitted
ieSmart Systems	Submitted
IGIW Sales & Edu	No Response
Ignite Education	No Response
I-K ELECTRIC COMPANY (JSK COMPANY, INC.)	No Response
IK Network Solutions	Submitted

Ilife LLC		
Illuminate Education ,Inc.		No Response
ILM SERVICES LLC		No Response
ILS Inc./ International Laser Systems		No Response
Imaan International Inc		No Response
Image One Corporation		Viewed
ImageNet Consulting		Submitted
Imagenet Consulting, Inc.		Viewed
Imageware (Imageware)		No Response
ImageWorks Commercial Interiors (ImageWorks C317, LLC)		No Response
imagiLabs (imagiLabs AB)		No Response
Imagine Learning LLC		Submitted
Imagine SignWorks (DW Business Advisors)		No Response
ImaginX LLC		No Response
IMEG Corp.		No Response
Immedia Integrated Technologies (Immedia LLC)		No Response
Impact Group Marketing (Evolve Impact Group)		No Response
Impact Voice and Data (Shawn K Massey)		Viewed
Imperial Construction, Inc.		Viewed
IMSofTexas (IMSofTexas LLC)	Fail	No Response
In Depth Events Inc.		No Response
Inacomp Technical Services Group		No Response
Inception Lighting (Inception Marketing LLC)		Submitted
Incident IQ, LLC		No Response
InCon LLC		No Response
Incursus, Inc. (Incursus, Inc.)		No Response
INDIGO BEAM LLC		No Response
Individual (Individual)		No Response
Indoff (Indoff Inc.)		No Response
Indox Services (Indox Services LLC)		Viewed
Indra Solutions LLC (Indra Solutions LLC)	Fail	No Response
Industrial Communications (SAT Radio Communications, Ltd)		Submitted

Industrial Education Solutions LLC		Viewed
Industrial Video & Control		No Response
Infinavate Consultancy Services, LLC		No Response
Infini-D Learning (InfiniD Learning Inc.)		No Response
InfinIT Solutions, LLC (InfinIT Solutions, LLC)	Fail	No Response
Infinite Computing Systems, Inc.		No Response
Infinite Enterprises, LLC		No Response
Infinite Group, Inc.		No Response
Infinit-I Workforce Systems (Vertical Alliance Group, Inc.)		No Response
Infinity Communications & Consulting Inc. (Infinity Communications & Consulting Inc.)		No Response
Infinity Connections, Inc.		Submitted
Infinity Sound (Infinity Sound)		No Response
Infobase Holdings LLC (Formally Hoonuit, LLC)		Submitted
Infobase Holdings, Inc. (Facts On File)		No Response
Infodat International Inc		Submitted
Infojini (Infojini)		No Response
Informatica (Informatica LLC)		No Response
Information Builders		No Response
Information First, Inc.		No Response
Information Resource Group, Inc.		No Response
Informed K12 (Emics, Inc.)		Submitted
Infosemantics, Inc.		No Response
Infoshare Systems Inc		No Response
InfoSight Inc		Submitted
INFOSYS Public Services, Inc.		No Response
Infuze Data Systems		No Response
Ingenium Projects Solutions and Services		Viewed
Ingenuity Consulting & Contracting, LLC		No Response
Ingram Micro		No Response
Ink Labs Buffalo LLC		Submitted
INK SPOT GRAPHICS, INC (INK SPOT GRAPHICS, INC.)		No Response
Inmar Government Services LLC		No Response

Innercity Fibernet LLC		
Innerplan Office Interiors (Innerplan, Inc.)		No Response
InNet (Innovation Network Technologies Corporation)		Submitted
Innive Inc		No Response
innoSoul, Inc.		No Response
Innova Solutions		No Response
Innovare (Innovare Social Innovation Partners, Inc.)		Submitted
INNOVATE AUDIO VISUAL, INC.		No Response
InnovateIT.io (Innovative Engineering and Technology Services, Inc.)		Viewed
Innovative Communication Systems		No Response
Innovative Industrial Solutions Inc	Fail	No Response
Innovative Key LLC		No Response
Innovative Management Solutions, In (Innovative Management Solutions, In)		No Response
Innovative Multimedia Group (Innovative Multimedia Group)		No Response
Innovative Technology Solutions 3 LLC		No Response
Innuvo, Inc.		Viewed
InPath Devices		No Response
Inquiries, Inc.		No Response
INSI CLoud Inc (INSI CLoud Inc)		No Response
Insight Global		No Response
Insight Public Sector		No Response
Insight Public Sector		No Response
Insignia Software Corporation (Insignia Software Corporation)		No Response
Inspiren Tech Solutions (Inspiren Tech Solutions)		No Response
Instructure, Inc.		Submitted
Insure Apple		No Response
InSync Education (Parents k-12 LLC)		No Response
Intech Southwest		Submitted
Integral AV Solutions (Integral AV Solutions)		No Response
Integral Tech Supplies		Unsubmitted
Integrated Access Control Solutions	Fail	No Response
Integrated Communications Inc		No Response

Integrated Communications Solutions Inc.		Submitted
Integrated Corrosion Companies		No Response
Integrated Electronics (Nobico, Inc.)		Viewed
Integrated Facility Services, Inc.		No Response
Integrated Lighting Systems, Inc. (Integrated Lighting Systems, Inc.)		No Response
Integrated Openings Solutions, LLC		Submitted
Integration Partners Corporation (Integration Partners Corporation)		Viewed
Integrity Communications		Viewed
Integrity Communications Solutions LLC		No Response
Integrity Network Solutions (ANET Partners LLC)		No Response
Integrity Office Solutions, Inc.		No Response
Integrity Resources inc.		No Response
Intelegain Technologies Inc.		No Response
InteliSystems Group		No Response
Intellicom Systems Inc		No Response
Intelligent AV (Intelligent Control and Communications, LLC)		No Response
Intelligent Cabling Solutions, LLC		No Response
Intelligent Technology Solutions		Viewed
IntelliSite TX, LLC (IntelliSite, LLC)		Submitted
Intellisoft Technologies, Inc.		No Response
Intelli-Tech (Intelligent VAR Technology)		Viewed
IntelliTime Systems Corporeation		No Response
Intellivex (Smart Building Solutions)		No Response
Interactive Digital Solutions, Inc.		No Response
Interactive Health Technologies		No Response
Interactive Media Publishing (Linda Nichols-Plowman)		No Response
Interactive Solutions Inc.	Fail	No Response
Interclypse Inc		No Response
Inter-County Communications, Inc.		No Response
Interface network Systems		No Response
Interlink Group Professional Services, Inc		No Response
Intermedia.net LLC		No Response

International Business Machines		No Response
International Commerce & Marketing Corp (International Commerce & Marketing)		No Response
International Construction		No Response
Internet Content Management		No Response
Internext Corporation		No Response
Interstate All Battery Center (AEM Environmental Technology)		No Response
Intertech Security		No Response
Intervene		No Response
Interworld Highway, LLC Touchboards (Interworld Highway, LLC)		No Response
InTouch Connections (InTouch Connections)		No Response
InTouch Receipting (Integrated Register Systems, Inc.)		Submitted
Intrado Interactive Services Corporation		Submitted
Intras LLC		No Response
intratek computers inc.		No Response
Intrepid Technologies, Inc.		No Response
Intuitive Technology Group, LLC		No Response
Inventive Works LLC		Submitted
Invicta PCs (Invicta PCs)		Submitted
Invoke, LLC		Submitted
Involta	Fail	No Response
INVZBL (INVZBL)		Viewed
IoEnergy Inc. (IoEnergy Inc.)		Unsubmitted
iOLAP, Inc. (iOLAP, Inc.)		No Response
Ion Wave Technologies, Inc. (IWT)		No Response
IonBlade WebHosting (SSL Guru)		No Response
IP Convergence		No Response
IP Convergence LLC		No Response
IPC Global Services (InProcess Consulting, LLC)		No Response
IPEVO INC		Submitted
IPitimi		No Response
IPM Asset Solutions		No Response
IPro Media Inc.		No Response

IQ Building Technology LLC		
IRIS Connect (IRIS Connect)		No Response
IRIS Ltd., Inc.		Viewed
IronNet Cybersecurity INC		No Response
Ironwood Cyber Inc		Submitted
ISA Fire and Security (Michael Daugherty)		No Response
ISN (ISN Software Corporation)		No Response
iSphere Innovation Partners LLC		No Response
Istation (Imagination Station, Inc.)		Submitted
IT Devices Online, Inc.		No Response
IT MANEX		No Response
IT Network Specialists (ITNS, LLC)		No Response
IT Outlet, Inc		No Response
IT Partner LLC (IT Partner LLC)		No Response
IT Parts and Spares USA Inc		No Response
IT recycling Group (IT recycling Group)		Unsubmitted
IT Resource, Inc. (IT Resource, Inc.)		No Response
IT software solutions pvt ltd		No Response
IT1 Source LLC		No Response
iTAD Solutions (Taber Group, llc)		No Response
ITBrainiac Inc		No Response
ITC Infotech (USA), Inc.		No Response
ITC SYSTEMS (USA) INC.	Fail	No Response
ITech Digital		No Response
ITECH SOLUTIONS		No Response
ITPartners		Submitted
ITPartsHelp		Submitted
ITRemedy (Happy Computer Inc.)		No Response
ITsavvy		Submitted
iTurity		No Response
IVCi, LLC (IVCi, LLC)		No Response
Ivy Worldwide Inc (BZZCRPS Co)		No Response

IXL Learning, Inc.	Submitted
J and H Global LLC	Viewed
J and R Recycling	Submitted
J L Floyd Electrical Services	Viewed
J&L Technology Group, LLC	No Response
J. J. Keller & Associates, Inc.	Viewed
J.S. Electric, Inc.	No Response
J5CREATE (J5CREATE)	No Response
Jabra (GN Audio USA, Inc.)	Submitted
JackBaum Group, LLC (JackBaum Group, LLC)	No Response
Jackie Gates IT Consulting Services, LLC	No Response
JAG	No Response
JAG Electric (El Paso J.A.G., Inc.)	No Response
JAG Electrical & Communications (JAG Electrical)	No Response
JAGGAER (JAGGAER)	No Response
Jaime Rios Financial Services (Money Concepts International Inc.)	No Response
JALEN Technologies, Inc. (JALEN Technologies, Inc.)	No Response
JAMCO Controls, Inc.	No Response
James Teleco, Inc.	No Response
JANGA Technology, LLC.	Submitted
JANUS Associates (JANUS Software, Inc.)	Submitted
JAR Systems	No Response
JAY S STANLEY and ASSOCIATES INC	No Response
JCon Insulation, a Texas limited liability Co dba Dependable Fire and Securi ty (Cara L. Hanna)	No Response
JDox Records Management (JR3 Education Assocaites)	No Response
JDS Networking LLC	Submitted
JE Systems, Inc.	Submitted
Jean's Network Solutions	No Response
Jeff Martin Auctioneers	No Response
JensenIT (JensenIT Yohnk)	No Response
Jenzabar, Inc.	No Response
Jerry Murray (Gerald Wayne Murray II)	No Response

Jet City Device Repair (JCD Repair LLC)		
Jett Business Systems, Inc.		Submitted
JH Creative (JHenning Creative LLC)		No Response
Jina IT Services, Inc		No Response
JINETT Inc.		No Response
JLC Communications Inc.		No Response
JM Associates (Trevin Kracy LLC)		No Response
JMA Resources, Inc		No Response
JMS Technology Services LLC (JMS Technology Services LLC)		Submitted
Jodac Office Outfitters (Hall Company Five, LLC)		No Response
Joe Goddard Enterprises LLC		No Response
John R Green Company (Green Group Enterprise)		No Response
John Wright Associates, Inc		No Response
Johnco Corp	Fail	No Response
JOHNNIE'S OFFICE SYSTEMS, INC.		Viewed
Johnson Controls, Inc.		No Response
Jones Communications LLC		No Response
Jordan Supply		No Response
Journey Ed (JourneyEd.com)		Submitted
Joy Systems, Inc.		No Response
JP HARVEY MOTORS INC (JP HARVEY MOTORS INC)		Viewed
JPC Construction Inc., DBA J.C. Communications		Submitted
JRC Technology LLC		Submitted
JTS (Johnston Technical Services, Inc.)		Submitted
Judjit (Judjit)		No Response
Junior Library Guild (MT Library Services, Inc.)		No Response
JW Communications, LLC		No Response
JW Technologies, LLC	Fail	No Response
K logix, LLC (K logix, LLC)		Submitted
K-12 Dynamics		No Response
K12 Insight, LLC		No Response
K12 SOLUTIONS INC.		No Response

K-12 Tech Midwest (MMI-CPR School Tech Repair, LLC)		Submitted
K2 SERVICES, LLC		No Response
Kaba Workforce Solutions		No Response
Kaemark Salon Furnishings (POLR Furnishings)		Viewed
Kagan Publishing		No Response
Kahoot!TIPS		No Response
Kaiden Bretal Technologies		Submitted
Kajeet Inc.,		No Response
KAM Technologies		Viewed
Kambrian Corporation		No Response
KAMICO Instructional Media Inc		No Response
KANSAS CITY AUDIO VISUAL		Submitted
Kaplan Early Learning Company		Submitted
Kast Systems, LLC		No Response
Kastech Solutions LLC (Kastech Software Solutions Group)		No Response
KATTA INFOTEK INC		No Response
Kaufman Hall (Kaufman Hall)		No Response
KC Mark LLC		No Response
Keene Village Plastics		No Response
KeenLogic		No Response
Keeping Your Kids Safe LLC (Keeping Your Kids Safe LLC)		Submitted
Kegley Electric Company LLC		No Response
Kellogg & Sovereign Consulting (Kellogg & Sovereign Consulting, LLC)		No Response
Kellteck, Inc		No Response
Keragus Solutions	Fail	No Response
Kesler Science, LLC		Submitted
KEV Group, Inc.		No Response
Keystone Data Technologies		No Response
KeyWarden Systems Partners, LLP		No Response
keyword solutions inc		No Response
Kharma Consulting, Inc.		No Response
KHT Electronics (KHT Electronics)		Submitted

KickUp (KickUp)		Submitted
KIDaccount, LLC		No Response
Kincaid Information Technology	Warn	No Response
KinderLab Robotics, Inc.		No Response
Kingdom Fire Pros (Kingdom Protection Services, LLC)		No Response
Kingdom Security LLC		Submitted
Kinly (Viju)		No Response
Kinney Group, Inc.		No Response
Kitec Inc.	Fail	No Response
KKC Imaging Systems (Kopy Kat Copier Inc.)		No Response
KLC Video Security (KLC Custom Electronics)		No Response
KLM Electronic Systems		No Response
K-Log Inc		No Response
Kloud-12 LLC (Kloud-12)		Submitted
KLP Commercial, LLC		No Response
KM International LLC		No Response
KMM TECHNOLOGIES, INC.		No Response
Knight Technology Group (Katelyn Mcleod)		Submitted
Knomadix Corporation		No Response
KnoTellect LLC		No Response
KNS IT Group		No Response
Koder		No Response
Koenig Solutions (Koenig Solutions LTD)		Viewed
KOGNITO SOLUTIONS LLC (ASCEND LEARNING HOLDINGS LLC)		Viewed
Kognity USA Inc.		No Response
Komplement Inc.		No Response
Komprise, Inc		No Response
Konica Minolta		No Response
Kontrol Payables		No Response
Koontz Electric Company, Inc.		Viewed
KP Evolutions LLC	Fail	No Response
KPAUL		No Response

KRK Technologies		
Kronos Incorporated		No Response
KTECH PRODUCTS LLC		Viewed
Kuder (Kuder, Inc.)		No Response
Kuhl Group Inc.	Fail	No Response
Kwikbit Inc.		No Response
Kyle Office Printers		No Response
Kyndryl, INC		Submitted
Kynetic Technologies LLC		Submitted
Kyocera Document Solutions America, Inc.		No Response
Kyocera Document Solutions Southeast		No Response
Kyran Research Associates, Inc.		Viewed
L&M Enterprise		Viewed
LA CompuTech (La CompuTech,LLC)	Fail	No Response
LAB Information Technology Inc (LABUSA)		Submitted
Lab Resources, Inc.		No Response
Lacys Welding LLC		No Response
Ladon Technologies PBC (Ladon Technologies PBC)		No Response
Lady Liberty Group, LLC		No Response
Lafayette Music Co., Inc.		No Response
Lakeshore IT Solutions, Inc.		Submitted
Lakeshore Lighting LLC		No Response
Laksh Corporation (Laksh Corporation)		No Response
Laminating and Binding Solutions, Inc		No Response
Laminating Plus		Viewed
LanceSoft,Inc.		Unsubmitted
Lantana Communications Corp (Lantana Communications Corp)		No Response
Lantek Audio, Video, and Communications (Lantek Audio, Video, and Communications)	Warn	No Response
Laptopuniverse.com (Chhabra Enterprises, LC)		No Response
LaQuaila P. Enterprises, LLC		No Response
Laredo Technical Services, Inc.		No Response
lasalle printing and office supply (triple c printing)		No Response

Laser Integrated Technologies Inc.		
Laser Printers Plus (Roy Singleton)		No Response
Laser Shot Inc		Viewed
Laserfiche		No Response
LATECH SECURITY & SURVEILLANCE (LATECH SECURITY & SURVEIL LANCE)		No Response
Latencie Electronics Corporation		No Response
Latson's Office Solutions, Inc.		No Response
Lawless Communications Group		No Response
Layer 3 Communications LLC		Submitted
Layer 3 Technologies		No Response
Layer 8 Solutions		Submitted
LBO Technology, LLC		No Response
LC ID Badging Supplies		No Response
LCC Deployment Services, Inc		No Response
LCD Concepts, Inc.		No Response
LCG, LLC (LCG, LLC)		No Response
LCI (Lin-Cum, Inc.)	Fail	No Response
LD Products		No Response
LD Systems		Submitted
LDC Solutions (Vanguard Initiative Technology Consulting LLC)		No Response
Learning A-Z, LLC		No Response
Learning Beautiful		Submitted
Learning Glass Solutions, Inc. (Learning Glass Solutions, Inc.)		No Response
Learning Partners, LLC		No Response
Learning Services (Learning Services International Inc)		No Response
LearningMate Solutions Inc.		No Response
LearnPlatform, Inc.		Viewed
LearnZillion, Inc. (LearnZillion, Inc.)		No Response
LeaseQuery, LLC		Viewed
Leavitt Communications, LLC		Viewed
LED Partners, LLC		No Response
LEDCO America (LEDCO America L.L.C.)		No Response

Lee Taylor-Nelms, LLC		
Leepfrog Technologies, Inc.		No Response
Legacy Fire Protection		No Response
Legacy Signs of Texas (OTS Legacy Signs INC)		No Response
Legend ID (Legend Data Systems, Inc.)		No Response
Legends of Learning, Inc.		Unsubmitted
Leidos Engineering, LLC		No Response
Lemonade Promo powered by Proforma (The Moya Group Lemonade Promo, LLC)		No Response
Lemons Auctioneers, LLP. aka Online Pros		No Response
Lenovo (United States) Inc.		Viewed
Lenovo Global Technology (US), Inc (Lenovo Global Technology (US), Inc)		Viewed
Lepinay Publishing LLC		No Response
Let There Be Light Inc.		No Response
LevelOne Technology		No Response
Lexia Learning Systems LLC		No Response
Lexicon Technologies (Lexicon Technologies)		Viewed
Lexine, Inc.		Submitted
Lexmark International, Inc.		No Response
Lexplore (Lexplore, Inc.)		No Response
Liberty Informatics (Liberty Informatics Limited Company)		No Response
Liberty Office Products (Liberty Data Products)		No Response
Liberty PCS (Liberty)		Submitted
Liberty Technologies, Inc.		No Response
Life Safety Services Inc		No Response
Lifestyle Masks Inc (Lifestyle Masks Inc)		No Response
Lifetime Memory Products, Inc.	Fail	No Response
LIGHTFEATHER IO LLC		Unsubmitted
LightSail Inc. (LightSail Inc.)		No Response
Lightspeed Systems		No Response
Lightspeed Technologies, Inc.		Viewed
Liles Home Security (Shon Liles)		No Response
Lillii RNB Inc		No Response

Liminex Inc DBA GoGuardian		
Limitless Office Products (Limitless products LLC)		Submitted
Linder Consulting LLC		No Response
Link Source IT, LLC (Link Source IT, LLC)		No Response
Linked Technologies, Inc		No Response
LinkedIn Corporation		No Response
Liquid Studio Group		No Response
Liquidity Services Inc.		No Response
Liquidity Services Operations, LLC		No Response
Lite the Nite Technologies		Submitted
Little Sponges (Little Sponges)		No Response
littleBITS Technology, Inc.		No Response
LiveBinders, Inc.		No Response
Livingston Energy Group, LLC		No Response
LivingTree (LivingTree)		No Response
LMG Technology Services LLC		No Response
LMS (Lighting Maintenance and Service)		No Response
Load-Point USA (Galaxy Solutions LLC)		Viewed
LobbyGuard Solution, LLC (LobbyGuard Solution, LLC)		No Response
lobbyTV (lobbyTV)		No Response
Loblolly Consulting		No Response
Localloop, Inc. (Localloop, Inc.)		No Response
lockheed martin		No Response
LocusUSA (Locus Diagnostics LLC)		No Response
LogCheck (Emergent Properties)		No Response
Logic Plum, Inc. (Logic Plum, Inc.)		No Response
Logical Front LLC		No Response
LogicWing, Inc.		Submitted
Logisoft Computer Products, LLC		No Response
Logistics365, Inc.	Warn	Viewed
Logix Fiber Networks (Logix Communications LP)		Submitted
LOMAH Solutions, LLC		No Response

Lone Star Auctioneers, Inc.		Viewed
Lone Star Communications, Inc.		Submitted
Lone Wolf Technologies, Inc		Viewed
Longhorn Commercial Roofing (Longhorn Commercial Roofing)		Viewed
Longway Broadband Services (Joseph Longway)		No Response
LotusUSA, Inc		No Response
LoudCloud Systems		No Response
Lous Cajun Creole		No Response
Low Voltage Systems, Inc.		No Response
Lowcono Inc		No Response
Lowery McDonnell Co.		No Response
LSI RESEARCH		No Response
Lubbock Audio Visual, Inc.		No Response
Lucid Concepts LLC		No Response
Lumalier (Lumalier)		No Response
Lumen Corp (Lumen Corp)		No Response
Lumen Touch		No Response
LumenServe (LumenServe, Inc.)	Warn	Submitted
Lumin Medical LLC		No Response
Luna Data Solutions, Inc.		No Response
LUOYANG RESEARCH INSTITUTE OF COMPUTER SCIENCE, LLC		No Response
Luxury Goods Company LLC. (Luxury Goods Company LLC.)		No Response
LV Comm-Sec, Inc.		No Response
LW Pharmacy School (The Living Word Pharmacy Technician School)		No Response
LyncVerse Technologies		Submitted
M and A Technology Inc		Submitted
M&J Solutions (Jack and Mikes llc)		No Response
M&M Micro Systems Inc.		No Response
M&M Public Safety LLC		Submitted
M&P Roofing LLC		No Response
M&S Technologies	Fail	No Response
M.A.C. Enterprise Consulting Agency		No Response

M.H. Services	[illegible]
M1 Healthcare Solutions, LLC (M1 Healthcare Solutions, LLC)	No Response
M2 CONSULTING, LLC	No Response
M2 Federal Inc (M2 Federal Inc)	No Response
M3 Supplies & Services LLC	Unsubmitted
mac of all trades (mac of all trades)	Viewed
Mach B Technologies Inc.	No Response
Macie Publishing Company	No Response
Macker Tek Ltd (Macker Tek Ltd)	No Response
Mackin Educational Resources (Mackin Book Company)	No Response
macsales.com (Other World Computing)	No Response
MaeTech (MaeTech TX LLC)	No Response
Mahuya Industries LLC	No Response
Mainstream Technologies, Inc.	Viewed
MaintStar	No Response
MajorClarity by Paper Inc.	Submitted
majordisplay (majordisplay.com)	No Response
MALTECH FLEET (MAL TECHNOLIGIES FLEET LLC)	No Response
Manage1to1 (Overwatch Data Services)	No Response
Managed.com (Managed.com)	No Response
ManagedMethods	Submitted
Mansion Athletics (Mansion Grove House, LLC)	No Response
Mansour's Computer Solutions, Inc.	No Response
Manufacture Direct Inc	No Response
Marie Bou K12 Inc	No Response
Markertek Video Supply (Tower Products, INC)	No Response
Marksmen General Contractors, Inc.	No Response
Marley Nonami Incorporated (Marley Nonami Incorporated)	No Response
Marshall Cavendish Education	No Response
Martin & Company Av,	No Response
Martin's Consulting	No Response
Martins Office Supply Inc	Viewed

MASS Group, Inc. (Manufacturing Automation and Software Systems, Inc.)		Viewed
Mass Intelligent Technology, LLC	Fail	No Response
Mass Mountain Technologies (Mass Mountain Technologies)		No Response
Master Audio Visual Inc		Submitted
Master Systems Courts		No Bid
MasterWord Services, Inc		No Response
MasteryConnect		No Response
MatchTech (Matchmaker Information Technologies, Inc.)	Fail	No Response
MatriARC PROJECTion, LLC (MatriARC PROJECTion, LLC)		No Response
Maverick Desk (Workstream, Inc)		No Response
Mavich (Mavich)		No Response
Max Interactive, Inc		No Response
MAXARI		No Response
MaxClean Global 756, LLC		Viewed
Maxi Aids, Inc.		No Response
Maxi Aids, Inc. d.b.a- HearMore (Maxi Aids, Inc.)		Submitted
Mayhem Shield LLC		Viewed
MB Intelligent Technology (MB Intelligent Technology)	Fail	No Response
MBR, INC. dba Advanced Graphics		No Response
MC Business Products (ELP Enterprises, Inc.)		No Response
MCA Communications Inc		Submitted
McGee enterprises L.L.M.		No Response
McGraw-Hill School Education, LLC		No Bid
McKinney Security Systems, LLC		Unsubmitted
McKinstry Essention LLC		Viewed
MCN Healthcare		No Response
MCP		No Response
MCST (Medicaid Claim Solutions of Texas, Inc.)		No Response
MDC Network Installations (My Data Center Installations Inc)		No Response
MDI, Inc. General Contractors		No Response
MDT TECHNOLOGIES, INC.		No Response
MealData (Meal Data, Inc.)		No Response

Measuring Effectiveness		
Mechdyne (Mechdyne Corporation)		No Response
Med Solutions LLC		No Response
MEDDATVOIP LLC	Fail	No Response
MEDIA LINK TELECOM		No Response
Media Support Group, Ltd.		No Response
MEDIA VISION USA, INC. (MEDIA VISION USA, INC.)		No Response
Medicaleshop Inc.		No Response
Medixsoft Inc		No Response
Medx One, Inc. (Medx One, Inc.)		No Response
Meeks Professional Services		No Response
Meerkat Technologies Inc.		Viewed
Meeting Tomorrow		No Response
Mekumi Inc (DiscoverSTEAM Inc)		No Response
Meltwater News US Inc.		No Response
Membean (Membean Inc)		No Response
Meredith Digital, Inc.		No Response
MERGE (Merge Labs, Inc.)		Submitted
Meridian Shield Logistics, LLC		No Response
Meriplex Communications, LTD		No Response
Meripros		No Response
Mesosphere, Inc.		No Response
MessageSolution Inc		No Response
Messenger Business Solutions (Bluebonnet Business Services)		No Response
MET International (Majestic International Electronic Technologies Inc.)		No Response
Met Trading Company Inc (Met International Trading Company Inc)		Viewed
METCO Engineering Inc		No Response
Meteor Midstream Services (Taje and Co, LLC)		No Response
Metis Corporation	Fail	No Response
Metova Inc		No Response
MetriTech, Inc.		No Response
Metro Sign Corporation		Viewed

Mexus Group, L.P.		
Mezquite Installation, INC		No Response
MG Digital Group		No Response
MGT of America Consulting, LLC (MGT of America, LLC)		Submitted
MI Technologies Inc. (MI Technologies Inc.)		No Response
Michael (Savage)		No Response
Michael Baker International DATAMARK		No Response
Michael-Searcy dot com LLC		Submitted
Michigan Officeways Inc (Intrepid Solutions)		No Response
Mico Industrial Corporation		No Response
Micro Works Computer Center (Informative Technologies)		No Response
MicroK12 (Micro Computer Systems, Inc.)		No Response
MicroReplay, Inc		Submitted
MicroShare		No Response
Microsoft Corporation		No Response
MicroTech (MicroTechnologies LLC)	Fail	No Response
MicroWise, Inc.		No Response
Mid County Tech		No Response
Mid-Ark Security (Central Arkansas Security Systems, Inc.)		No Response
MIDDLEBROOKS ELECTRIC HEATING AND AIR		No Response
Midland Radio Corporation		No Response
MidPoint Technology Group, LLC		No Response
midsouth distributing USA, Inc		No Response
MId-STATE Communication Services		No Response
Midtown Video		No Response
Midwest Office Furniture Inc (Midwest Office Supply)		No Response
Mighty Citizen (TradeMark Media Corporation DBA Mighty Citizen)		No Response
Mike Collins & Assoc. (MCA)		No Response
Mike Morris Consulting LLC		No Response
Mike's Sound Systems & Design, Inc. (Mike's Sound Systems & Design, Inc.)		No Response
Millenium 3, Inc.		No Response
Millennium Communications Group Inc		Submitted

Milner, Inc. (Milner, Inc.)	
Mind Your Business, Inc	No Response
MindPlay (Methods & Solutions)	Submitted
Mindshare Consulting Group	No Response
Minimise USA LLC	No Response
Mint Technologies, LLC	No Response
Miracle Software Systems, Inc	No Response
Mission Critical Solutions (MCS of Tampa, Inc.)	Viewed
Mitel	Viewed
MJ Communications, Inc	No Response
MJ Hayes, Inc. (dba YourItSolution)	No Response
MML Solutions & More (Third Dimensions Publishing Company)	No Response
MNJ Technologies Direct, Inc.	No Response
Mobile Integrate Inc (Mobile Integrate Inc)	No Response
Mobile Solutions Services Holdings LLC (Mobile Solutions Services Holdings LLC)	No Response
Mobile Wireless LLC	No Response
MobileMind Technologies, Inc.	Viewed
MobyMax (MobyMax)	No Response
Modern Electrical Contracting, Inc. (Modern Electrical Contracting, Inc.)	Viewed
Modern Imaging Solutions, Inc.	No Response
Modified Logic Inc.	No Response
Modis (Modis)	No Response
ModusLights Technologies LLC	No Response
MOJO Creative Digital (MOJO Web Solutions, LLC)	No Response
Momix Solutions	No Response
Monarch Teaching Technologies Inc	No Response
Monoprice, Inc. (Online retailer that sells generic-branded consumer electronics)	No Response
Monsido	No Response
Monster Technology, LLC	No Response
Montech Inc.	No Response
Montgomery Electronics & Communications Services, LLC	No Response

Montgomery Technology Systems, LLC	No Response
MooreCo Inc (MooreCo, Inc.)	No Response
Morley Moss, Inc.	No Response
Morris Boiler Service (JEMDSI, Inc.)	No Response
Morse Technologies	No Response
Moss Adams LLP (Moss Adams LLP)	No Response
Mostly Serious	No Response
Moten Tate, Inc.	No Response
Motion Industries	No Response
Motive Infrastructure Solutions (Motive Energy Telecommunications Group, In c.)	No Response
Mount Pleasant Comunications LLC (Mount Pleasant Comunications LLC)	No Response
Mount Vernon Optic-Herald (Franklin Information Systems, Inc.)	No Response
Mount Vernon Pecan Company	No Response
Mountain Technology Resources, Inc.	No Response
MoveWorks (MoveWorks)	No Response
Moyers Group (WaLa Productions)	No Response
MP Antenna	No Response
Mr. 2-Way Communications, Inc. (Mr. 2-Way Communications, Inc.)	No Response
MRI Enterprises, LLC	No Response
MSB School Services (MSB School Services - Austin, TX)	No Response
MTM BUSINESS SOLUTIONS, LLC	No Response
Multiforce Systems Corp	No Response
MultiLink Security (Unified Security Associates, LLC)	No Response
Multimedia Solutions, Inc.	No Response
Multipath Data (Multipath Data, Inc.)	No Response
MusicFirst (Music Sales Corporation)	No Response
Muzak LLC d/b/a Mood Media	No Response
MVATION WORLDWIDE INC.	Submitted
MVHL Consulting, LLC (MVHL Consulting, LLC)	No Response
My Daughter's	No Response
My Team Jewelry	No Response
myHomework (instin, LLC)	No Response

myOn, LLC		
Myron McDowell Construction LLC		No Response
MyTCoat Commercial Outdoor Furniture (Aadvantage Panels & Fence, Inc)		Viewed
MyVRSpot (MyVRSpot, LLC)		No Response
N & L Enterprise LLC		No Response
N F Smith and Associates LP		No Response
N1 Critical Technologies		No Response
Nabler LLC (Nabler LLC)		No Response
Nagarro Inc (Nagarro Inc)		Submitted
Nantze Inc. (Nantze Electric Co, Inc.)		No Response
NAOSSOFT LLC		No Response
Nasare Technologies (Nasare Enterprises, LLC)		No Response
National Credit Reporting (Jalyssa Inc)		No Response
National Fleet Tracking (National Fleet Tracking)		Viewed
National Forms & Systems Group, Inc.		No Response
National Laminating Inc.		No Response
National Medtest Inc.	Warn	No Response
National Public Safety Group (National Public Safety Group)		No Response
National Public Seating (NPS Public Furniture)		Viewed
National Scoreboard and Display Services, LLC (Giles)		No Response
National Security & Fire LLC (National Security & Fire LLC)		No Response
Natsoft Corporation (Natsoft Corporation)		No Response
Natural State Networks, Inc		No Response
Naturally Purposed		No Response
NaveTech Solutions, LLC (NaveTech Solutions, LLC)		No Response
Naviance, Inc.		No Response
Navigate Building Solutions (Navigate Building Solutions, LLC)		Viewed
NaviGate Prepared (Lauren Innovations)		No Response
Navigate360 LLC (School Check In)		No Response
Naya Energy Inc		No Response
Nazca Technologies and Consulting LLC (Nazca Technologies and Consulting LLC)		Submitted
NCD COMMUNICATIONS, INC.		No Response

NCR Aloha		
Nearpod Inc		Submitted
Neatframe Inc. (Neatframe Limited)		No Response
NEC DISPLAY SOLUTIONS OF AMERICA (NEC DISPLAY SOLUTIONS O F AMERICA)		No Response
Needpipe.com (NJM Enterprises, LLC)		No Response
Negometrix Inc	Fail	No Response
NEI Datacom (Nemmer Electric, Inc.)		No Response
Nelco Government, LLC		No Response
NELCO MEDIA INC		Submitted
Nelmscape Studios (Nelmscape Studios, LLC)		No Response
Nelnet Government Services, LLC (Nelnet Government Services, LLC)		No Response
Nest Contract Furnishings, LLC		No Response
Net A Corp (N & J Technologies, Inc.)		No Response
Netcanoe (Netcanoe)		No Response
NetCom, Inc.		No Response
NetGain Technologies (NetGain Technologies of Arkansas, LLC)		No Response
Netgate (Netgate)		No Response
Netrix, LLC		No Response
NetSmart Plus (Lowery Corporation)		No Response
Netsource Global		No Response
NetStructures, Inc.	Fail	No Response
NetSupport Incorporated		No Response
Netsweeper Inc		No Response
Netsync Network Solutions		Submitted
Netvious LLC (Netvious)		No Response
Netwolves Network Services LLC		No Response
Network Alliance, LLC		No Response
Network Cabling Services, Inc.		No Response
Network Communications International Corp. (NCIC Inmate Communications)		No Response
Network Computing Architects, Inc.		No Response
Network Concern (Network Concern Inc.)		No Response

Network Craze Technologies		No Response
Network Innovation Solutions Corp		No Response
Network Insiders (Network Insiders)		No Response
Network Securitas (Network-Securitas)		No Response
Network Security Group	Fail	No Response
Network Services Group (Network Services Group)		No Response
Network Services Solutions LLC		No Response
Networks 2000		No Response
Networx Inc	Fail	No Response
Netwrix (Netwrix)		No Response
Neubus, Inc.		No Response
Neumeric Technologies Corporation		No Response
Neurilink LLC		No Response
Neutex Lighting (Neutex Advanced Energy Group Inc.)		Viewed
Neverware (Neverware, Inc.)		No Response
New Beginnings Capital Partnership (cruz)		Submitted
New England Soundproofing (Drago General Contracting)		No Response
New Era Networks (New Era Networks LLC)		No Response
New In Blue		Submitted
New System (New System Carpet & Building Care Ltd)		No Response
New Trade Winds, LLC		Submitted
Newbart Products (Newbart Products)		Submitted
NEWBOLD CORPORATION (NEWBOLD CORPORATION)		No Response
NEWCOM (NEWCOM)		Submitted
NewEdge Services, LLC		No Response
NeweggBusiness, Inc		Submitted
NewGold, LLC		No Response
Newline Interactive		Submitted
NewQuest IT Solutions, LLC		No Response
Newroads Telecom (Vantage Telecom, LLC)		No Response
Newsela, Inc.		No Bid
Nexlevel Technologies		No Response

Nexos (Nexos)		[illegible]
Next Step Innovation (Next Step Group, Inc.)		Submitted
Nextech Partners Inc		No Response
NextThought		No Response
NexTurn Inc.		Viewed
nexus it group, inc		No Response
NGA 911 L.L.C.		No Response
Niagara Networks (Niagara Networks)		No Response
Nickes Medical Supply,LLc		No Response
Niktor LLC (Niktor LLC)	Fail	No Response
Nilesh Patel		No Response
Nimble Storage, Inc.		No Response
NIMBOXX	Fail	No Response
NinjaRMM		Viewed
Nipun Systems Inc		No Response
NITCO Inc.		Submitted
Nitor Solutions Incorporated		No Response
Nitro Construction Services, Inc. (Nitro Construction Services, Inc.)		No Response
NITTY GRITTY NOTARY		No Response
NL Solutions (NL Solutions)		No Response
NO RED INK (NO RED INK)		Submitted
Nobelus (Nobelus)		No Response
Nodo Tech		Submitted
Noel-Levitz, LLC		No Response
NOF Technologies (TDG of North America, Inc.)		No Response
NoGapsHere Health Solutions, Inc. (NoGapsHere Health Solutions, Inc.)		No Response
Nomic Networks Inc		Submitted
Noom Inc		Unsubmitted
NORC at the University of Chicago		No Response
Norcostco		No Response
North Light Color		No Response
North Texas Auction Services		No Response

Northern Star Data (PEDERSON)	[illegible]
Northstar AV	No Response
NorthStar Utilities Solutions (N. Harris Computer Corp)	Submitted
Northwest AV, LLC	No Response
Northwest Security Systems (Northwest Security Systems)	Viewed
Notable Inc. dba Kami	Submitted
NOTPIT Enterprises LLC (NOTPIT Security Consulting)	No Response
Nouveau Emerging Solutions	No Response
NovaCopy, Inc. (NovaCopy, Inc.)	No Response
Novalink Solutions LLC	No Response
Novatime Technology, Inc.	No Response
Novel Effect, Inc.	Submitted
Novigo Solutions Inc	No Response
NovoTRAX (Blueberry Fun Inc. c/o NovoTRAX)	No Response
Now Micro Inc	No Response
NPA Computers, Inc.	No Response
NSI - Network Systems Integrators (The Vega Principal Group, LLC)	No Response
NT Communications Inc. (Robert Cagle)	No Response
Nu Cen-Tury Inc.	No Response
Nuemman (Nuemman LLC)	No Response
Nu-Genesis Tech Solutions	No Response
NUMBEROCK LLC	Submitted
Numbers Only Inc	No Response
Numunu Staffing, LLC. (Numunu Staffing, LLC.)	No Response
Nuro Retention (Nuro Learning LLC)	No Response
Nu-Star Technologies LLC	No Response
Nutri-Link Technologies, Inc.	Submitted
Nutrislice (Nutrislice, Inc)	No Response
NUU, Inc.	No Response
Nuwave Holdings LLC	No Response
NV5, formerly The Sextant Group (The Sextant Group, Inc. dba NV5)	No Response
NWA Supply & Rental Incorporated	No Response

NWA3D LLC		[illegible]
NWN Corporation		No Response
NxtGen Innovators LLC		No Response
Obey Imaging Supplies, Inc.		No Response
Object Technology Solutions, Inc.		No Response
OCCORI, LLC (Ken A Smith)		No Response
octagon media (White Enterprises of Louisiana)		No Response
Octopus Consulting, LLC		No Response
OculusIT, LLC		No Response
OculusIT, LLC		No Response
oddevs, LLC		No Response
OEM Supplies, LLC (Walton)		No Response
OEM Systems and Services Inc		Submitted
OES Scoreboards (OES Inc.)		No Response
Office Depot		No Response
Office Equipment of Texarkana (George & Deborah Nuckolls, LLC)		No Response
Office Evolutions Inc		No Response
OFFICE PRODUCTS INC (OFFICE PRODUCTS INC)		No Response
Office Source (Office Source)		No Response
Office Telesystems LLC		No Response
OfficePro, Incorporated		No Response
Ogan Network Solutions		No Response
Ojasam LLC		No Response
OKIO Labs Inc. (201)		No Response
Okos Inc		Unsubmitted
Old Arkansas Alarm Co (Old Arkansas Alarm Co)		No Response
Olvera Painting Excelence (Olvera Painting Excellence & Materials Co.)		No Response
Omega Digital Solutions		No Response
Omega Networks (Omega Networks)		No Response
Omega Office Systems, Inc.		No Response
Omegacor Technologies (Anzitech Distribution)		No Response
Omicronwave Technologies (Chris Toppan Solutions)	Fail	No Response

OMNIDATA SERVICES		No Response
On Tap Solutions (On Tap Solutions LLC)		No Response
ON TIME!!! AUDIO/VISUAL		No Response
Onboarding Solutions (HR Onboarding Solutions)		No Response
ONC National		No Response
OnCourse Systems for Education (OnCourse Systems for Education)		No Response
One 5 Solutions (One 5 Solutions)		No Response
One Diversified, LLC		No Response
One Safe Place (One Safe Place Media Corp)		No Response
One Source Innovation, Inc	Fail	No Response
One Source The Background Check Company		No Response
OnePath Systems, LLC		No Response
OneScreen Solutions (NZS Inc.)		Submitted
OneSource (B and R OneSource Limited)		Viewed
OneSupport (TeleNetwork Inc.)		No Response
ONE-TOUCH-DRINKS, LLC		No Response
OneVision Solutions (Direct Packet Inc.)		Submitted
Online Technologies, Inc.		No Response
onpoint insights llc (onpoint insights llc)		No Response
Onset Technologies, LLC		Submitted
Onsite AV Service Partners, LLC		Unsubmitted
Onsite Utility Services Capital, LLC		Viewed
On-Target Supplies & Logistics		No Response
Onvia, Inc		Viewed
Onward Learning (Texas Special Education Software Solutions, LLC)		Submitted
Opamp Information Management, LLC (Opamp Information Management, LLC)		Viewed
Open Access Technology International, Inc. (Open Access Technology International, Inc.)		No Response
Open Architects K-12 Inc.		Viewed
Open Choice Technology (Open Choice Technology)		Viewed
Open Text (Open Text)		No Response
Operation SLOB (JVG Management)		No Response

Operations Commander (Tomahawk Technologies Inc)	Fail
Operations Xchange	No Response
OperationsHERO (OperationsHERO)	Unsubmitted
OPTICAL DISTRICT	No Response
Optimized Technical Solutions, Inc	No Response
Optimum Consultancy Services, LLC (Optimum Consultancy Services, LLC)	No Response
Option 1 Logistics (TFAM Solutions LLC)	No Response
Optiv Security	Viewed
Oracle	No Response
Orbit Broadband (Orbit Broadband LLC)	No Response
Origin Eight (Seth Orion Tech LLC)	No Response
ORock Technologies, Inc. (ORock Technologies, Inc.)	No Response
OSI Hardware	Submitted
Other World Computing	No Response
Owner Insite, LLC	Submitted
P.F. Mays & Associates, LLC	No Response
P3S Corporation	No Response
Pace Systems	Submitted
PaceButler Corporation	No Response
Pacific Office Automation	No Response
Pacific Office Solutions, LLC (Pacific Office Solutions, LLC)	No Response
Packet Guru LLC	Submitted
Pallans Associates Communication Consultants	No Response
Panasonic Connect North America (Panasonic Corporation of North Americ a)	No Response
Panorama Education	No Response
PanTerra Networks	Unsubmitted
Pantheon Systems, Inc.	No Response
Paper Education America Inc.	Unsubmitted
PAPERbasket	No Response
Paradigm Masters Management	No Response
Paragon Compliance LLC	Submitted
Paragon Micro Inc.	No Response

Parallel Technologies, Inc.	
PARAM SOFTWARE CORPORATION	No Response
Paramount Software Solutions, Inc. (770-234-3823)	Submitted
ParentSquare, Inc.	Submitted
Paris Hardware & Supply (J.A.C.S. RAMOS LLC)	No Response
Parjenn Information Systems (ParJenn Inc)	No Response
Parkers Choice Consulting	No Response
Parking Guidance Systems LLC	No Response
Parks Hill Technology and Marketing	No Response
PARTpoint Inc. (PARTpoint Inc.)	No Response
Parts-People.com Inc	Unsubmitted
PASCO sceintific (PASCO scientific A CA Corporation)	No Response
PassAssured, LLC	No Response
Pat Butler, CPA	No Response
Patagonia Health, Inc. (Dever)	No Response
Patchwork Strategic Consulting	No Response
PathSetters, LLC	No Response
Pathway Communications	Submitted
Pathwayz Communications Inc (Pathwayz Communications Inc)	Submitted
Patrick Electric Service	No Response
Patriot Fire & Security (REMJ, L.L.C.)	Viewed
Pavlov Media (Simplified Computers)	Submitted
Paya Payments (Paya Inc)	No Response
Paycor (Paycor HCM, Inc)	No Response
PayK12 (Wolfe Diversified)	No Response
Payment Service Network, Inc. (Payment Service Network, Inc.)	No Response
PaySchools (CP-DBS, LLC)	No Response
Payton, Nix & Associates, LLC	No Response
PC and MacExchange (NSx Technologies, Inc)	No Response
PC Assistance, Inc.	No Response
PC Hotline, Inc	No Response
PC University Distributors, Inc.	Submitted

PC Warehouse (The D & E Group)	[illegible]
PCMI (West Educational Leasing, Inc.)	No Response
PCnet	No Response
PCPCDirect, Ltd.	No Response
PCR Educator	No Response
PCS Personal Computer Systems Inc (Personal Computer Systems, Inc.)	Submitted
PCS Revenue Control Systems, Inc.	Viewed
PCS Telecom Inc.	Submitted
PDME, Inc (P D Morrision Enterprises, Inc)	No Response
Peachtree Computers (IBS of Atlanta LLC)	No Response
Peak Performers (St. Vincent DePaul Rehabilitation Service of Texas, Inc D BA Peak Performers)	Viewed
Peak UpTime (Peak Methods Inc)	No Response
Pearson (NCS Pearson, Inc.)	No Response
Pedicel Group, LCC (Pedicel Group, LCC)	No Response
Pedigo Staffing Services LLC	Viewed
PEEQ Technologies Inc	No Response
Pegasus Enterprise Holdings, LLC (Pegasus Enterprise Holdings, LLC)	No Response
Pegasus Technology Solutions	No Response
Pelagic Partners, LLC	No Response
penveu, an Interphase business (Interphase Corporation)	No Response
People Tech Group Inc.	No Response
PeopleAdmin	No Response
Peoples (Peoples Communication, LLC)	Submitted
Peregrine Integrated Management, Inc	No Response
Performance Scoring, LLC.	Submitted
Performance Systems Integration, LLC	No Response
Periscope Holdings, Inc.	Submitted
Perituza Software Solutions, LLC (Asanka Kamburugamuwe)	No Response
Permission Click	No Response
Perry Weather Consulting	No Response
Petro Communications Inc (Petro Communications Inc)	No Response
Pettus Office Products	No Response

PFM Associates	
PFU America, Inc.	No Response
Pharicode LLC	No Response
PHD COMMUNICATIONS, LLC	No Response
PHI Technologies Corp (PHI Technologies Corp)	No Response
Philo Inc.	No Response
Phoenix Integrators Corp	No Response
Phoenix Technologies US, LLC	No Response
Phoenix Technologies, LLC	No Response
Photo Texas Photography (Texas School Photography)	Viewed
Phynyx Fire & Security (ROY OLIVAREZ)	No Response
PickUp Patrol LLC (PickUp Patrol LLC)	Submitted
PierCon Solutions (PierCon Solution)	No Response
PiggyBack Cabling LLC	Submitted
PikMyKid (Sachi Tech, Inc.)	No Response
Pinnacle Business Systems	No Response
Pinnacle Fire & Automation, LLC (Pinnacle Fire & Automation, LLC)	No Response
Pinnacle Services, Inc.	No Response
Pinnale Network Solutions (Pinnale Network Solutions)	No Response
PinPoint (RF Technologies, Inc.)	Submitted
Piper, Inc. (Piper, Inc.)	No Response
Piraino Consulting Inc	Submitted
Piraino Security Solutions	Submitted
Pitsco Education (Pitsco, Inc)	Submitted
Pivot Technology Services Corp. d.b.a. Computacenter	Unsubmitted
PKJ INTERNATIONAL LLC (PKJ INTERNATIONAL LLC)	No Response
Plains Internet, LLC	No Response
PlainView LED	Viewed
planet cellular Inc (planet cellular Inc)	No Response
PlanetBids, Inc.	Submitted
Plank Road Publishing	No Response
Plastic Card Systems, Inc	No Response

Platinum SLV, LLC	[illegible]
PLAZA DYNAMICS, LLC	No Response
Pleasant Digital, LLC	Viewed
Plego Technologies LLC	No Response
Plug Smart (Juice Technologies Incorporated)	No Response
Plusoptix Inc	No Response
PMCS Services, Inc.	No Response
PN California Inc. (PN California Inc.)	No Response
Pocketalk Inc.	Viewed
Podcast Architects LLC	No Response
Point Rock Solutions, LLC	No Response
Polarity Networks LLC (Polarity Networks LLC)	Unsubmitted
Ponder Business Services, LLC (Ponder Business Services)	No Response
Port53 Technologies, Inc.	No Response
Portable Charging Solutions (American Alliance Corporation)	No Response
POS Remarketing Group	No Response
POS SYSTEMS GROUP INC (POS SYSTEMS GROUP INC)	No Response
Positive Promotions	No Response
Possip	Submitted
Power Energy Solutions	No Response
PowerGistics (G.D. Roberts & Co., Inc)	No Response
Powerhouse Electric, Inc.	No Response
PowerON Services, Inc.	No Response
Poweron Technology Services, LLc	No Response
PowerSchool Group LLC	No Response
Powersolv Inc. (Powersolv Inc.)	No Response
PowerStack USA (PowerStack LLC)	No Response
PowerUp EDU (PowerUp EDU)	No Response
Precise Data Consulting LLC	No Response
Precise Solar and Power	No Response
Precision Alarm Inc	No Response
Precision Camera & Video, LLP	Viewed

PRECISION IMAGING		No Response
Precision Micrographics & Imaging, INC.		No Response
Precision Task Group, Inc.		No Response
Precision Tracking Solutions, Inc.		Viewed
Precocity, LLC		No Response
Preempt IT LLC	Fail	No Response
Preferred Supplier (Preferred Supplier)		No Response
Premier Communications (Garza Capital Investments, LLC)		No Response
Premier Datacom, Inc.		No Response
Premier Digital Designs (Premier Digital Design, LLC)		No Response
Premier Media		No Response
Premier Wireless Business Technology Solutions		No Response
Premise One, LLC (Premise One, LLC)		No Response
Prescriptive Data Solutions, LLC		No Response
Presentation Solutions, Inc.		No Response
Presentation Systems Integration LLC		No Response
Presentations/Arreya Digital Signage (Presentations, Inc.)		No Response
PRESIDIO NETWORKED SOLUTIONS, INC.		Viewed
Prettyman & Associates		No Response
PriceSenz LLC (PriceSenz LLC)		No Response
Primary Software Solutions, Inc.		No Response
Prime Secured (Prime Communications, Inc.)		No Response
Prime Systems (RLS Interests Inc)		Viewed
Primeshire Technologies (Primeshire LLC)		No Response
PRINCETON IT SERVICES, INC.		Viewed
Prism Electric Inc		No Response
Pro A/V Solutions, LLC		No Response
Pro Cal Lighting Inc		No Response
Pro Star Energy Solutions		No Response
Pro SVL Inc		No Response
Pro Tech Mechanical Inc		No Response
PRO VISION Video Systems (PRO VISION Inc)		No Response

Proactive Management Programs LLC		No Response
ProBar		No Response
Procom Communication Systems (Bolin Communications, Inc.)		No Response
ProComputing Services		No Response
ProCon, LLC.		No Response
Proctor360 Inc		No Response
Prodigi, LLC		No Response
ProductBio		No Response
Productive Solutions		No Response
Professional Cabling Solutions, LLC		No Response
Professional Choice Fire and Security Systems (PCFSS LLC)		Viewed
Professional Plotter Technology Corp (Professional Plotter Technology Corp)		No Response
Professional Sound Advice, Inc.		No Response
Professional Technologies Inc		Viewed
Profit Advisory Group (Profit Advisory Group)		No Response
Progenis Service (Progenis Service)		No Response
Program Planning Professionals, Inc. (MI-GSO | PCUBED)	Fail	No Response
PROGRESS LEARNING LLC (PROGRESS LEARNING LLC)		No Response
Progressive Business Systems, LLC		No Response
Progressive Protection (Progressive Protection Security Systems, Inc.)		Viewed
Progressive Technologies, Inc.		Viewed
Prohati Inc		No Response
Project 216 LLC		No Response
Project Integrity Analyst		No Response
Project One Roofing		Viewed
Projectdog, Inc		No Response
Projectized Solutions LLC (Projectized Solutions LLC)		No Response
PROLIM Solutions Inc (PROLIM Solutions Inc)		No Response
ProLogic ITS (ProLogic ITS, LLC)		Submitted
Prologic Technology Systems, Inc.		No Response
Promark Technology		No Response
ProMAS Technology Works (ProMAS LLC)		Submitted

Promet Source (Promet Solutions Corporation)		No Response
Promethean, Inc		Submitted
Prominence Advisors		No Response
Promo Solutions		No Response
PropertyRoom.com (PropertyRoom.com, Inc.)		No Bid
Proretention Inc		No Response
Prospect Communications Inc (Prospect Computer & Communications, Inc.)		No Response
Prosystem Group LLC (Prosystems)		Viewed
ProTec (Professional Technologies, Inc.)		No Response
Protech Castle Rock		No Response
Protech Installations (Pro-Tech Installations, LLC)		No Response
ProTech Solutions, Inc		No Response
PROTECHT Management Group, LLC		No Response
ProtekAV (WoCachee, LLC)		Submitted
Protiviti Government Services		No Response
Providence Consulting		No Response
Provis Technologies Private Limited		No Response
Prysm Systems		No Response
PS Lightwave		No Response
PSA Constructors Inc		No Response
PSS Industrial Group Corp. (Industrial Air Tool)		No Response
PSST, LLC (PSST Acquisition, LLC)		No Response
Public Consulting Group, Inc. (Public Consulting Group, Inc.)		No Response
Public Purchasing Exchange (Public Purchasing Exchange, LLC)		No Response
PublicSchoolWORKS (WORKS International, Inc.)	Fail	No Response
Puma Security,		No Response
Puradigm Mid-America (TradeMark Environmental Technologies LLC)		No Response
Pure Lighting Company		No Response
PURELAND SUPPLY		Submitted
PureTech Education LLC		No Response
Purvis Industries (Purvis Industries, Ltd.)		No Bid
Pushpop Media	Fail	No Response

Putnam Fire and Security, LLC.		No Response
PWXPress (PWXPress)		Viewed
PYRAMID SCHOOL PRODUCTS (PYRAMID PAPER COMPANY)		Submitted
Pyramid Time Systems		No Response
Q&CF Services LLC		No Response
QA Systems (QA Systems Inc.)		No Response
QCTV Corp. (QC TV Corp.)		Unsubmitted
QDoxs (QDoxs)		No Response
QEProducts		No Response
QI-NOW (QI-NOW)		No Response
QnA Tech (Quality and Assurance Technology Corp)		No Response
Qnet Information Services (Qnet, Inc)		Viewed
QOMO, LLC		Submitted
Quacito LLC		No Response
Quad systems LLC		No Response
Quadra Mind Enterprise Inc		Viewed
Quality Audio Visual Service, Inc		No Response
Quanam (Leonardo Da Vinci, Inc.)		No Response
Qubit Logic	Fail	No Response
Queralyze (The Opus Project LLC)		No Response
Quill Corporation		No Response
Quintergy, Inc.		No Response
Quizizz Inc.		Viewed
Quoin Inc		No Response
QuScient Technologies Pvt. Ltd.		No Response
QVS INC (QVS)		No Response
R and M Global Advisors LLC		No Response
R Network Solutions LLC		Submitted
R&B Technology (USA) Company, Inc. (R&B Technology (USA) Company, Inc.)		No Response
R.J. Carroll CO.		No Response
R2 Corporation (Resale Resource Corporation)		No Response
R3 Consulting Group, Inc.		No Response

R3 ROBOTICS, LLC	Fai
RAB GRoup Inc	No Response
Rack Solutions Inc	No Response
Rackmount Solutions LLC (BMP Rackmount Solutions LLC)	Unsubmitted
Rackspace US, Inc.	Submitted
RADgov, Inc.	No Response
Radiophone Engineering	No Response
RADIOPHONE OF NW ARKANSAS (RADIOPHONE OF NW ARKANSAS)	No Response
RadioShack (General Wireless Operations, Inc.)	No Response
Radiotronics (Radiotronics, Inc)	No Response
RAE Security Inc	No Response
RALLY! Education (RALLY EDUCATION LLC)	Submitted
Rama Computer Technology	Submitted
Ramar Communications, Inc.	No Response
Ramsey Education (The Lampo Group, LLC)	Submitted
RANDA Solutions (R & A Solutions, Inc)	No Response
Randles & Associates LLC	Submitted
Randy Ashton	No Response
Rapid Technologies, LLC	No Response
Raptor Technologies (Raptor Technologies)	Submitted
Raritan Computer Inc.	No Response
Rave Energy (TZMedia LLC)	No Response
Rave Mobile Safety (Rave Wireless, Inc.)	Unsubmitted
Ray Business Technologies Pvt Ltd	No Response
Rc Security Consulting (Rc Security Consulting)	Viewed
R-Cubed Service and Sales, Inc.	No Response
RE BUSINESS SOLUTIONS (RIBBONS EXPRESS INC)	No Response
Reach Media Network (Reach Media Network)	Viewed
Reading Horizons	Submitted
Reading Plus LLC	No Response
Reading Realm Inc dba Babsy B	No Response
READY DATA, INC.	No Response

Ready2STEM, LLC		Viewed
ReadyOne Industries Inc.		No Response
Ready-Set-Start		No Response
Real Network Services, Inc.		Viewed
Realauction.com, LLC		Viewed
RealLinx Inc	Fail	No Response
Really Good Stuff, LLC		No Response
Realms Global Group		No Response
REAXIUM CLEAN AIR LLC		No Response
RecDesk Software		No Response
Recon InfoSec		Viewed
Recordex (Recordex)		No Response
Records Consultants, Inc.		No Response
Rectitude 369, LLC		No Response
Red Apple Alert (Averitt Financial Partners, LLC)		No Response
Red Ball Oxygen		Viewed
Red Circle Solutions (Red Circle Solutions)		No Response
Red Couch Interactive LLC		No Response
Red River Solutions, LLC. (Red River Technology LLC)		No Response
Red River Technology LLC		Submitted
RedCritter Corp		No Response
Redflex Traffic Systems, Inc.		No Response
RedGear		No Response
Redline Networks, LP		No Response
Redwire Audio Visual (Redwire, LLC)		No Response
Reece Complete Security Solutions		No Response
REFCO (R.E. Friedrichs Company)	Warn	No Response
Reflect Plan Do (Reflect Plan Do, LLC)		No Response
Regadget		No Response
Regency Staffing		No Response
Region One Education Service Center		No Response
Regional Sound & Communications, Inc.		No Response

Regroup (Dias Inc)		No Response
REI (Radio Engineering Industries) (Radio Engineering Industries)		Submitted
REL Project Management Services, LLC	Fail	No Response
RelampIt (Projector Lamp Services)		No Response
Relamplt Projector Lamp Source (APP Online Inc)		No Response
Relax Audio Visual		No Response
Reliable Asset Solutions		No Response
Reliable Fire Protection		No Response
Reliance Mechanical Contractors (Reliance Mechanical Contractors)		Viewed
Reliant IT (Zenani IT LLC)		No Response
Reliant Management Consultant, L.L.C.		No Response
Remi (The Remi Group, LLC)		No Response
Remind101, Inc (Remind101, Inc)		Viewed
Remnant Ink Publishing (Cheryl Ford)		No Response
Remote Monitoring Technologies (Alardin Development Corporation)		No Response
REMS-AV, LLC		No Response
Renaissance Institute		No Response
Renaissance Learning Inc		Submitted
Rene Bates Auctioneers Inc		No Response
Renegade Construction LLC (Renegade Construction LLC)		No Response
REO Workforce INC		No Response
Resilient Intelligent Networks		No Response
Resource Data, Inc. (Resource Data, Inc.)		No Response
Respect The TECH LP		No Response
Responsive Services International Corp		Submitted
Re-Teck (Li Rising LLC)		No Response
Rethink Ed (Rethink Autism Inc.)		Viewed
REV-E3 (REV-E3 LLC.)	Fail	No Response
Revival Technology		No Response
Revize Websites (Revize LLC)		No Response
RevTrak		No Response
Rex Academy, Inc (Sandya Padala)		Submitted

Rex Programing LLC		Viewed
Rex Team Sports (RSG, Inc.)		No Response
Reynaldo (Trevino)		No Response
Reynolds Electrical Contractors (Melissa K. Reynolds)		No Response
REYNOLDS RADIO SERVICE INC (REYNOLDS RADIO SERVICE INC)		No Response
RF Specialties of TX		No Response
RFID technologies (RFID technologies)		No Response
RFPGurus (RFPGurus)		No Response
RG Nets Inc		No Response
RG Networx LLC (RG Networx LLC)	Fail	No Response
RGB CustomPC		No Response
RGD Development (DBA RGD Construction/ RGD Fulfillment)		No Response
Rhombus Systems (Rhombus Systems, Inc.)		Submitted
Ribbon Communications Inc (Ribbon Communications Operating Company I nc)		No Response
RichArt Graphics		No Response
Richwoods Technology Inc.		No Response
Rifton Equipment (Community Products)		Submitted
Right Height Manufacturing (Mkind Inc.)		No Response
RightAngle (K & A Manufacturing Inc.)		Viewed
RightDirection Technology Solutions LLC (Joey Hutchins)		No Response
RIGOR (SchoolAlytics)		No Response
RingCentral Inc.		No Response
Riordan Associates (Lydia Riordan)		No Response
Rip Gresham Construction (GRR Land Company, LLC)		No Response
Ripple Effects (Ripple Effects, Inc.)		Submitted
Risas y Sonrisas Spanish for Kids		No Bid
Rise Vision (Rise Vision Inc.)		Submitted
Rite Software (Rite Software Solutions & Services LLC)		No Response
Rivell, LLC (Rivell, LLC)		Submitted
River City Systems, Inc.		No Response
River Valley Home Theater Inc		No Response
RiverCity Screenprinting and Embroidery (RiverCity Screenprinting and Em		No Response

broidery)		
Riverside Technologies Inc. (Riverside Technologies Inc)		No Response
RJ Young (Robert J Young Company LLC)		No Response
RMJ Technologies TX, Inc.		No Response
Robert Ferrilli, LLC		No Response
Robertson Technologies		No Response
Robis Elections Inc. (Robis Elections Inc.)		No Response
Robotel Corp		No Response
RobotLAB Inc		Submitted
Rocket Mouse (RJ Barrett Enterprises)		No Response
Rockin' L Music and Recording Inc		No Response
RockIT Consulting LLC		No Response
ROI Telephony		No Response
Roland Schorr & Tower		No Response
Rolland Safe & Lock Company		No Response
Romeo Music LLC		No Response
Ronco Technology Services, LLC		No Response
Rosen Classroom (The Rosen Publishing Group, Inc)		No Response
Round Table Networks (Roundtable Networks, LLC)		No Response
Roundtable Technology (Roundtable)		Viewed
Royal Media Network Inc (Royal Media Network Inc)		No Response
RPM Auto Auction (RPM Auto Auction)		No Response
RR DONNELLEY DLS WORLDWIDE		No Response
RRG Consulting		No Response
RSI Systems, LLC		No Response
RSM4GOV (RSM Consulting LLC)	Fail	No Response
Ruckus Wireless, Inc		Submitted
Rudram Engineering, Inc		No Response
Rug Ed Products, Inc.		No Response
Rugged Protection LLC		Submitted
Runbeck Election Services, Inc.		No Response
RUSSTELL COMMUNICATIONS LLC		No Response

RWH Energy, LLC		[illegible]
RX Technology (RX Technology)		No Response
RYCOR		No Response
Rydin Decal (Dri-Stick Decal Corporation)		No Response
RYE Consulting (RYE Consulting)		Viewed
Rylet Industries		No Response
RZ Communications Laredo		No Response
S E C Contracting Inc. (Smith's Epoxy Coatings)		No Response
S&L Integrated Systems		Submitted
S2 Solutions, Inc		No Response
S2Technologies, LLC		No Response
S3Consulting LLC		Submitted
Saaby Consulting Company	Fail	No Response
Sabroff Technologies, LLC (OLoughlin)		No Response
Sabyr Consulting (Sabyr Group, LLC)		No Response
Saelig Company Inc (Saelig)		No Response
Safal Partners		No Response
Safari Micro (Safari Micro)		Submitted
Safe Asset Systems		Viewed
Safe Global Services (Safe Global Services)		No Response
Safe Haven Defense Texas (CH Global, LLC dba SHD Texas, LLC)		Viewed
Safe Shield LLC (Anderson)		No Response
Safebit Solutions		No Response
SAFEGUARD FIRE (JSJ FIRE INC)		No Response
Safesite, Inc. (Safesite, Inc.)		No Response
Safety Vision LLC		No Response
Safety Vision LLC		No Response
SafetyNet America (Safety Net, LLC)		No Response
Safeware, a subsidiary of One80 Intermediaries		Viewed
Sage Integration Holdings LLC		Submitted
Sahara Case (ZeroDamage Sahara Case LLC)		Submitted
Saitech Inc (Saitech Inc)		No Response

Salient Global Technologies	Wa[illegible]
Salt Creek Technologies, LLC (Salt Creek Technologies, LLC)	Viewed
Saltus Technologies	No Response
Salty Cloud PBC (Salty Cloud, PBC)	No Response
SameGoal, Inc.	Viewed
Samsara	Viewed
Samsung Electronics America, Inc.	No Response
Samsung Opto-Electronics America Inc.	Viewed
San Antonio Industrial Supply	No Response
San Antonio Lighthouse for the Blind and Vision Impaired	No Response
Sandia International Inc	Viewed
SANDS BUSINESS EQUIPMENT & SUPPLIES LLC	No Response
Sanguine Informatics LLC	No Response
Sanitizing Solutions America Inc	No Response
SanJae Educational Resources, Inc.	Submitted
Santa Rosa Communications (Santa Rosa Communications)	No Response
SAP SE (SAP SE)	No Response
Sarvicus LLC	No Response
Sas Institute	No Response
SAS Institute	No Response
Satarii, Inc. (Swivl, Inc.)	Viewed
SATCHEL PULSE (Teachercentric Inc.)	No Response
Savvas Learning Company LLC (Gateway Education Holdings LLC)	Viewed
Savvy Tech (Savvy Technology Solutions)	No Response
Saxon Global.Inc (Saxon Global.Inc)	No Response
SAYES OFFICE SUPPLY (SAYES OFFICE SUPPLY)	No Response
SBase Technologies, Inc (SBase Technologies, Inc)	No Response
sBiz360 (Caliente Technologies, Inc.)	No Response
SBK Management LLC	No Response
SBLM Architects	No Response
SBT Operations LLC	No Response
SC Technology (Michael Brackenridge)	No Response

Scantron Corporation	No Response
Schillers Audio Visual (W. Schiller & Co., Inc.)	Submitted
Scholastic Inc.	No Response
Scholastic Library Publishing, Inc.	No Response
SCHOOL CHECK IN (SUMMIT INDUSTRIES CORPORATION)	No Response
School Device Coverage (U-pic Insurance Services Inc)	No Response
School Health Corporation	No Response
School Improvement Network	No Response
School Intercom Services (School Intercom& Sound Services, LLC)	No Response
School Outfitters (Schoolhouse Outfitters LLC)	No Response
School Safety Solution (Carolina Covertech, Inc DBA School Safety Solution)	Viewed
School Specialty LLC	No Response
School Webmasters (School Webmasters)	No Response
SchoolBanks, Inc. (AltonSoft Corp)	No Response
SchoolBlocks (SoprisApps)	No Response
SchoolCity (SchoolCity)	No Response
Schooley Mitchell of Louisa (Telecom Savings Consultants Corp)	No Response
Schoolhouse Electronics LLC	No Response
SchoolInfoApp (SchoolInfoApp, LLC)	No Response
SchooLinks Inc	No Response
SCHOOLinSITES	No Response
SchoolMessenger	No Response
SchoolMint Inc	Submitted
School-Payments (DD New, LLC dba School-Payments)	No Response
SchoolPHONES.com (connections unlimited inc)	No Response
SchoolPointe Inc.	No Response
SchoolPresser	No Response
School-Radio/336 (School-Radio/336)	No Response
Schoolrunner, LLC	No Response
SchoolSAFEid, LLC	No Response
SCHOOLSin (School's In, LLC)	No Response
SchoolSpire, Inc. (SchoolSpire, Inc.)	No Response

SchoolStatus		
Schoolytics (Schoolytics)		No Response
Schoolzilla		No Response
Schur Success Realty & Auction (Schur Success Auction & Appraisal)		No Response
Schwegman Office Supply (Schwegman Office Supply of Arkansas)		Viewed
Sciens Consulting (Sciens LLC)		Submitted
Scinary Cybersecurity, LLC (Richard Martin)		Submitted
ScoreVision		No Response
Scott Merriman, Inc. (Scott Merriman, Inc.)		Submitted
Screen Surgeons (Screen Surgeons)		No Response
ScreenBeam Inc.		No Response
Script It (Andrew C Rehkopf)		Submitted
Script LLC		No Response
ScriptString (Script String Ltd.)		No Response
Seamless Advanced Solutions, LLC		No Response
Seaton Automation LLC		No Response
Sebastian Tech Solutions (Sebastian Tech Solutions)		Viewed
SEC, Snellstrom Electrical Contracting (David M Snellstrom)		No Response
Seconds Matter Safety Solutions		Viewed
Sectigo Limited		No Response
Sector Five, Inc.		No Response
Securance Consulting (Securance LLC)		No Response
Secure Data Solutions, Inc.	Fail	No Response
Secure Data Technologies, Inc.		Viewed
Secure Networkers, LLC (Secure Networkers, LLC)		No Response
Secure Outcomes Inc	Fail	No Response
Securecom Technologies, Inc.		Viewed
Secured IT Solutions (Secured IT Solutions)		No Response
Secured Tech Solutions, LLC		No Response
Secured Technologies International, LLC		No Response
SecureDocs Inc.		No Response
SecureNation		No Response

SecureNation, LLC	[illegible]
Secureone Inc	No Response
SecurePro Technologies LLC	No Response
SecureVision of America, Inc.	No Response
Securitas Electronic Security	No Response
SecurITy (TECHN ALL OGY LLC)	No Response
Security 101 (AVI Integrators, Inc.)	Submitted
Security Control Systems (Security Control Systems)	No Response
Security Solutions and Integration	No Response
Security Solutions USA (U-Change Lock Industries Inc.)	No Response
Securly, Inc.	No Response
Securranty, Inc	Viewed
Seesaw Learning, Inc (Seesaw Learning, Inc)	Viewed
Segue Corporation	No Response
Sehi Computer Products	No Response
SEI Wireless Solutions (SEI Wireless Solutions)	Viewed
SELECTICITY (GISTTECH, LLC)	No Response
Self Radio, Inc.	No Response
Sellers Electric Inc.	No Response
Selrico Communications, LLC. (Selrico Communications, LLC.)	No Response
Sema Wireless LLC	No Response
SEMCO LLC	No Response
SENCOMMUNICATIONS, INC.	No Response
Senryo, Inc.	No Response
SensoneoUSA LLC	Viewed
Sensory Technologies	No Response
SensoScientific	No Response
Sentinel IPS (Sentinel IPS)	No Response
Sentinel Software	Viewed
SENTINEL THE ALARM COMPANY	No Response
Sentry Security Service LLC	No Response
Senzyo (9362-5358 Québec inc.)	No Response

Sequel Data Systems		[illegible]
Sequoyah Communication Solutions (Sequoyah Communication Solutions)		No Response
Serenity Technologies LLC		No Response
Sergeant Laboratories		Submitted
Serverless Solutions LLC (Serverless Solutions LLC)		Submitted
ServerMonkey.com LLC (ServerMonkey.com LLC)		Viewed
ServeVet Inc		No Response
Service Communications of Acadiana, Inc.		No Response
Service Express, Inc. (SEI, Inc.)		No Response
Service Ninjas (Service Ninjas, Inc.)		Submitted
Service Plus Telecommunications, Inc.		No Response
Servion Global Solutions, Inc (Servion Global Solutions, Inc)		No Response
SERVPRO Metro-Pittsburgh (MKS Services, Inc.)		No Response
Set Solutions, Inc		No Response
SETEX Facilities & Maintenance, LLC		No Response
Seven Hills Technology, LLC		No Response
Seventh Genius LLC		No Response
Seventh Sense Consulting		No Response
SG1Cloud		No Response
Shamrock Communications		No Response
Sharco Technologies		Viewed
Sharp Electronics Corporation		No Response
SharpEDG, LLC		No Response
SHEELDIT, LLC		No Response
Shegog Delivery		No Response
Shepherd Government Services Group (SGSG, LLC)	Fail	No Response
SHI Government Solutions		Submitted
Shields Electronics Supply, Inc.		No Response
Shiffler Equipment Sales Inc		No Response
Shimadzu Medical Systems	Warn	Viewed
Shimshock Group		No Response
Shipcom		No Response

shivnet inc		No Response
Shooter Detection Systems (Shooter Detection Systems, LLC)		No Response
ShopBot Tools, Inc.		No Response
ShoreTel, Inc	Fail	No Response
SHORM Consulting, LLC		No Response
Sideline Interactive LLC		Submitted
Sideline Power,LLC		No Response
Siemens, Inc.		No Response
Sierra Auction Management (Sierra Auction Management)		No Response
Sigler Music Center (McFarland Music Company)		No Response
Sigma Solve, Inc.		No Response
Sign Systems, Inc.		Viewed
Sign Wise LLC		No Response
Signal Communications, Inc.		Viewed
Signal Kit (Signal Kit)		No Response
Signature School Products (Signature Products, Inc)		No Response
Signet6, Inc.		No Response
Signetcbyer LLC (Jackson)		No Response
Signs Manufacturing Corporation		Viewed
Sign-Tech.com (Sign-Tech of Paragould, LLC)		No Response
Silent 6 LLC		No Response
Silicon Mountain Memory (WTK, LLC)		Submitted
SIMETRI		No Response
Simmons Johnson Consulting LLC (Simmons-Johnson Consulting, LLC)		No Response
Simple Sound Solutions, LLC		No Response
SimplexGrinnell	Fail	No Response
SimplexGrinnell, LLC		No Response
Simply NUC, INC. (Simply NUC, INC.)		No Response
SimplyDigi.com, Inc.		No Response
Single Integration (Integrations LLC)		No Response
Single Point Global, Inc.		No Response
Singularity Technologies Inc. DBA Exelegent		No Response

Sip Creatives, LLC		No Response
Sirius Computer Solutions		No Response
Siteimprove, Inc.		No Response
SJ Computers LLC		No Response
SKICK CONCEPTS INC. (SKICK CONCEPTS INC.)		No Response
Skill Demand Corp		No Response
Skilled Services Quality Construction LLC (Skilled Services Quality Construction LLC)		Viewed
SKL Services Inc dba VirtualTone (Gubert)		No Response
Sky Communications Inc		No Response
Skybox Datacenters (Skybox Houston I LP)		No Bid
Skydio, Inc.		Submitted
Skyline Technology Solutions, LLC.		No Response
SkyLogix, LLC		No Response
Skynet Security Systems (Windy City Surveillance)		No Response
SkyRider Communications Inc		Submitted
Sleekfire (Ethan Painter LLC)		Viewed
SLG Technologies, LLC		No Response
SLGCS		Viewed
Sloan’s technology		No Response
SLR Building Contractors, LLC		No Response
Smarketing Business Systems Inc.		No Response
Smart Cabling Solutions		No Response
Smart Earth Technologies		No Response
Smart Folks Inc		Submitted
SMART GROUP SYSTEMS (BEEPSMART COMMUNICATIONS INC)		Submitted
Smart Homes, Inc. (Smart Homes, Inc.)		No Response
Smart Innovative Inc		No Response
Smart Pro Technologies LLC		Submitted
Smart Rain LLC		No Response
Smart Tech (The Bernstein Firm LLC)		Viewed
Smart Tech USA (Sportval LLC)		No Response
SMART Temps (Digi International)	Fail	No Response

Smartbridge (Smartbridge LLC)		
Smartcom Telephone, LLC		Submitted
SmartCompliance, Inc.		No Response
SmartCOP (SmartCOP, Inc)		Viewed
Smarter HR Solutions, LLC		No Response
SMARTEST EDU, INC (Formative)		No Response
SmartSchool Systems		No Response
SmartWAVE Technologies		No Response
SMITTY ECOMMERCE LLC		No Response
SMS Tech Solutions		No Response
SMTA ENTERPRISES INC		No Response
Snapwiz, Inc. (Snapwiz, Inc.)		No Response
Snider Technology Services		Viewed
Snowsound USA (Atlantic Representations, Inc.)		No Response
Social Sentinel, Inc. (Social Sentinel, Inc.)		No Response
SOCS (Foundation for Educational Services LLC)		No Response
Softchoice Corporation		Viewed
Softdocs SC LLC		No Response
Softel Resource Group LLC		No Response
Softmart		No Response
Softmart Commercial Services		No Response
Software 4 Schools (Software 4 Schools)		Submitted
Software One Inc		Viewed
Software Professionals, Inc.		No Response
Software Solutions Pro (SSP Solutions, LLC)	Fail	No Response
Solai and Cameron Inc/DBA Novatio Solutions (Solai and Cameron Inc)		No Response
Solar Jet Productions, LLC (Solar Jet Productions, LLC)		No Response
Solar One LLC		No Response
Solaris Robots (Solaris Disinfection Inc.)		No Response
SOLECTEK CORPORATION		No Response
SolGreen® Solutions Corp.	Fail	No Response
Solid Border		Viewed

Solid IT Networks		Submitted
Solix Inc		No Response
Solodev (SpaceMade LLC)		No Response
Sology Solutions LLC (Sology Solutions)		Submitted
Solonet Technologies		No Response
SOLUTIONS 4 LESS	Fail	No Response
Solutions by O'Quinn		No Response
Solutionz Conferencing Inc		No Response
Solvix Solutions LLC		No Response
Sonicu		No Response
SonicWall		Submitted
SOS Communications LLC (SOS Communications)	Warn	No Response
Soter Technologies (Sotertech)		No Response
Soteryx Corporation		No Response
Sound Advice Home Theater Inc.		No Response
Sound Concepts, Inc.		No Response
Sound Productions, Inc.		No Response
Sound Products, Inc.		Viewed
SoundTree (Korg USA)		No Response
Source		No Response
SourceRaven		No Response
South Texas Auction Company LLC.		No Response
South Texas Auctioneers LLC		No Response
South Texas Fire Alarm and Security Services		No Response
South Western Communications, Inc.		Submitted
Southern Background Services, LLC		No Response
Southern Computer Warehouse		No Response
Southern Computer Warehouse, Inc.		Submitted
Southern Electric Works (Southern Electric Works Too Inc)		No Response
Southern Science Supply		No Response
Southern Sound System Inc		No Response
Southwest Education		No Response

Southwest Office Systems, Inc.	[illegible]
SOUTHWEST SPORTING GOODS INC	No Response
Spacesaver Interiors (Spacesaver Systems, Inc)	Viewed
Spanish Solutions (Spanish Solutions LLC)	Viewed
SpareIT LLC	No Response
Spark Power Corp (www.sparkpowercorp.com)	No Response
SPARKS I/T Services, LLC	Submitted
Sparks Office Solutions (Sparks Office Supply, Inc)	No Response
Specialized Computer Solutions Incorporated	No Response
Specialty Bulb Co Inc	No Response
SpecPro, Inc.	Viewed
Spectrum Advanced Technologies LLC	No Response
Spectrum Scoreboards	No Response
Spectrum Technologies (Spectrum Imaging Technologies Inc.)	No Response
Speech Privacy Systems LLC (sps)	No Response
Spire AVL Group (Spire Lighting Design, LLC)	No Response
Spirit N More	No Response
Splendid Technology Services, LLC	No Response
SPOHN CONSULTANTS (Spohn Solutions)	No Response
SportsEngine, Inc (NCSI)	No Response
Spot Cooling Systems Inc. (American Spot Cooling)	No Response
Sprint Solutions (Sprint Communications)	No Response
Spruce Technology, Inc. (Spruce Technology, Inc.)	Submitted
Spurtech Consultants Inc. (Mustafa)	No Response
Sqooasha (UEL Solutions LLC DBA Sqooasha)	Submitted
SquadUP (SquadUP, Inc.)	No Response
Square E Services LLC	No Response
Square One Business Machines	Unsubmitted
Square Panda Inc (Learning Squared Inc)	Viewed
Square Technology (David Frisbie)	No Response
Squirrels (Squirrels LLC)	No Response
SRS Consulting Inc (SRS Consulting Inc)	No Response

SRVC Pros LLC		No Response
SSD Alarm (SSD Systems)		No Response
SSI Contracting, Inc (SSI Contracting, Inc)		No Response
SSSolutions, LLC (SSSolutions, LLC)		No Response
St. Augustine Language Solutions		No Response
StackLynk, LLC		No Response
Staco Electric Construction CO (Staco Electric Construction CO)		No Response
Staff Magnet	Fail	No Response
Staffactory, LLC.		No Response
Staley Electric (Staley Inc)		No Response
Staley Technologies (Staley Inc.)		Viewed
Stallion Oilfield Services, Ltd.		No Response
Stanley Convergent Security Solutions		No Response
Staples (Staples Contract & Commercial LLC)		No Response
Star Computer Supply		No Response
StarBoard Solution, Inc		No Response
Stargel Office Solutions		No Response
Starks Industries Inc.		No Response
StarLeaf		No Response
Starlite (Starlite ProductionsInternational, Inc)		No Response
StarNet Solutions Inc		No Response
Stars Information Solutions (JEH-EAS, Inc)		Submitted
Stars Media Group		No Response
Startechtel.com		No Response
State Systems, Inc.		No Response
Statecraft Simulations		No Response
Status Solutions LLC		No Response
Stauffer Technologies, Inc (Stauffer Technologies, Inc)		No Response
Staymobile		No Response
STEAM Drones (DCE UAS LLC)	Fail	No Response
Steelcase (Steelcase)		No Response
SteepSteel (SteepSteel, LLC)		Submitted

Stellargy Services, LLC		No Response
STEM Fuse (STEM Fuse, LLC)		No Response
STEM U LLC (STEM U, LLC)		No Response
STEP CG LLC		Viewed
STEPHANIE ROBINSON		No Response
Sterling Associates, Inc.		No Response
Sterling Computers Corporation		No Response
Sterling Concepts (Sterling Concepts, LLC)		Viewed
Sterling Info systems (SterlingInfosystems)		Viewed
Stewart & Stevenson Power Products, LLC		Viewed
stibbard & Associates, LLC.		No Response
STI-INC (The Sound Towne)		No Response
Stiles Company Inc		Submitted
STOAMIGO INTERNATIONAL LLC (AXEL)		No Response
Stolz Telecom (Stolz Telecom Inc)		No Response
Stony Mountain Heating & Air Inc.		No Response
STOPit Solutions (Inspirit Group, LLC)		No Response
Straightforward, LLC		No Response
Strata Information Group		No Response
Strategic Alliance Consulting Inc. (Strategic Alliance Consulting Inc.)		No Response
Strategic Connections, Inc.		No Response
Strategic Consulting Alliances, LLC (Strategic Consulting Alliances, LLC)		No Response
Strategic Partnerships, Inc.		No Response
Strategic Storage Solutions		No Response
Strategos International, L.L.C.	Fail	No Response
Strattmont Group		No Response
Stravis Consulting		No Response
StreamVu, Inc		No Response
Strictly Technology LLC		Submitted
Strivven Media LLC		No Response
Strong Asset Tags		No Response
Structured Plus Communications Inc.		Viewed

Stryke Security Inc (Stryke Security Inc)		No Response
STS Education (Pacific OneSource Inc)		Submitted
STS360 (Sigma Surveillance Inc., DBA STS360)		Submitted
Student Conductor, Inc.		Submitted
Students of Strength, Inc.		No Response
Studi (Studi)		No Response
Studica Inc.		No Response
Studies Weekly, Inc.		No Response
STW Inc	Fail	No Response
STX Underground LLC		No Response
SuccessEd LLC		No Response
Sumdog Inc		No Response
Summit 360 (Summit Information Resources)		Viewed
Summit Fire & Security		No Response
Summit Integration Systems (Integrated A/V Systems, LLC, DBA, Summit Integration Systems)		No Response
Sun City Communications, LLC		No Response
sunbries llc		No Response
Sunburst Digital		No Response
Sunburst Digital, Inc.		No Response
Sunflower Lab LLC (Sunflower Lab LLC)		No Response
Sunnet Solutions		No Response
Sunrise IT Solutions Group		No Response
Sunrise Systems (Sunrise Systems)		No Response
Sunterra equipment inc		No Response
SUPER DUPER PUBLICATIONS (SUPER DUPER INC)		No Response
SUPERBIIZ (Ewiz Express)		No Response
SuperGreen Solutions of Richmond IN (SuperGreen Solutions of Richmond IN)		No Response
Superior Alarms		Submitted
Superior Fiber and Data Services Inc		Submitted
Superior Network Systems		No Response
Superior Pediatric Care, Inc.		No Response

SUPERMICRO COMPUTER INC	[illegible]
Supplies Outlet (OnlineTechStores LLC)	No Response
Supply Chimp (Mono Machines LLC)	No Response
Supplyworks (Interline Brands)	No Response
Supreme Solutions (Supreme Solutions, Inc.)	No Response
Surefire Technologies	No Response
Surveillance Analytics (Advanced Calculations, LLC DBA Surveillance Analytics)	No Response
Surveillance Audio Video (Surveillance Audio Video)	No Response
Swagit Productions, LLC	No Response
SwaLaRue Events (SwaLaRue Events)	No Response
SWC Telesolutions (SWC Telesolutions)	No Response
Sweetwater Sound Inc.	Submitted
Swensa LLC	Viewed
SwētSPOT LLC	No Response
SWICO Auctions (SWICO Corporation)	No Response
Swift Education Systems Inc.,	No Response
Swift Solutions Inc	No Response
Swing Education (Swing Education)	Viewed
Switch Global (Switch Global LLC)	No Response
SWYE360 LEARNING	Submitted
SYMBIOSIS EDUCATIONAL CONSULTANTS, INC	No Response
Symbiote (Symbiote)	No Response
Synapse Business Systems	No Response
SynchroNet (SynchroNet)	No Response
Syndesi Solutions (Syndesi Solutions, Inc)	No Response
Synegen, Inc.	No Response
Synergetics DCS Inc	No Response
Synergy Telcom Inc.	Unsubmitted
Synetra Structured Cabling (Seymore Group LLC)	Submitted
SYNNEX Corporation	No Response
Synovia Solutions, LLC (Synovia)	No Response
Synrevoice Technologies Inc	No Response

SYSCOM, Inc.		
SYSNET, LLC		No Response
System Five		Submitted
System ID Warehouse (Informatics Holdings Inc)		No Response
System Liquidation (System Liquidation)		Viewed
System Soft Technologies, Inc		No Response
System Tech Texas, Inc.		No Response
Systemates Inc		Submitted
Systems Design (Computer Systems Design Inc.)		Submitted
Tactura Network Solutions LLC		Submitted
TAG Communications, L.P.		No Response
TakshaSmartlabz (TakshaSmartlabz)		No Response
Talarai LLC	Fail	No Response
Talavera Networks LLC		No Response
Talentvera Inc,.		No Response
Talisen Technologies, Inc. (Talisen Technologies, Inc.)	Fail	No Response
TalkingPoints		Viewed
Tammy Varner (Tammy Varner)		No Response
Tandi Oil and Gas LLC (Tandi Oil and Gas LLC)		No Response
Tangent Computer		No Response
Tangible Play, Inc.		Unsubmitted
Tappit Technology (Your Mobile School APP)		No Response
tappit technology inc		No Response
TargetX (TargetX.com)		No Response
Tascosa Office Machines (Tascosa Office Machines)		Submitted
Tasi, LLC (Tasi, LLC)		No Response
Tasseron Sensors, Inc.		No Response
Tatro Technologies		No Response
Taurus Technologies		Submitted
TB&A Hopsital Television, Inc		No Response
TBI Solutions, LLC		No Response
TCR Telecom INC Border to Border Communications (TRC Telecom Inc)	Fail	No Response

TCS Telecom Inc.		No Response
Teach to School		No Response
TEACHER DIRECT (TDSA, LLC)		Viewed
Teacher Heaven, Inc.	Fail	No Response
TeacherGaming LLC		No Response
TeacherMade (Work On Learning, Inc.)		No Response
Teachers Discovery Inc (American Eagle Co Inc)		Submitted
Teachers' School Supply LLC		No Response
Teaching Systems, Inc		No Response
TeachLogic LLC		No Response
Team Telecom		No Response
Team Venti (Azendent Partners, LLC)		No Response
TeamDynamix		No Response
TeamLogic IT Kansas City (Evland Version 2.0, Inc.)		No Response
Tech Brains Solutions		Viewed
Tech Data		No Response
Tech Data Corporation (Tech Data)		No Response
Tech Defenders		Submitted
Tech Dogs		No Response
Tech Electronics, Inc		Viewed
Tech Icon Solutions, Inc (Tech Icon Solutions, Inc)		No Response
Tech Link LLC		No Response
Tech Reformers, LLC		No Response
Tech Smart USA (Brown)		No Response
Tech to School (MyService Solutions, Inc.)		Submitted
Techbuyer (Techbuyer)		No Response
TechCycle Solutions		Submitted
TechDomain Consulting, LLC		No Response
Techejobs (Add2Payroll Inc)	Fail	No Response
TechFocus		Submitted
TechForge		Submitted
Techknow123 (Techknow123 Technology Made Easy)		No Response

TechKnowledge Consulting Corp		No Response
Techmedics		Viewed
Technical Innovation, LLC		No Response
Technical Laboratory Systems, Inc.		Submitted
Technical Security Integration, inc		Submitted
Technical Services Audio Visual (Dusoul Company, Inc.)		No Response
Technisoft Consulting Inc		Submitted
Technologisty LLC		No Response
Technology Consortium, LLC (Technology Consortium, LLC)		No Response
Technology Evaluation Centers (Technology Evaluation Centers)		No Response
Technology Express (SOS Computers, LLC)		No Response
Technology Group Solutions, LLC (TGS)		Submitted
Technology Integration Group PC Specialists Inc		Submitted
Technology Management Corporation		No Response
Technology Providers Inc.		Submitted
Technology Resource Advisors		No Response
TechOnPurpose (HumaniTV Inc)		No Response
Techorbits (Techorbits)		No Response
TechRadium, Inc.		No Response
TechSentials (TechSentials)		No Response
Techsico Enterprise Solutions Inc.		No Response
TechTerra Education		Submitted
TechVAR		No Response
Tecmend (Dataloopz)		No Response
TEG Technologies LLC		No Response
Tehillah Concepts (Tehillah Concepts)		No Response
Teinert Construction		Viewed
Tekgration LLC (Tekgration LLC)		Submitted
Tekplan Solutions (Tekplan Solutions)	Fail	No Response
Teksync Technologies (Teksync Technologies)		No Response
TekVisions, Inc.		No Response
Tekvox		Viewed

TELADVANCE, LLC	[illegible]
Teleasy Corp	No Response
Telecom Marketing Network Consultants	No Response
Telecom Technologies, Inc.	No Response
Telecom Unlimited (Telecommunications Unlimited, Inc.)	No Response
TeleComp (TeleComp Holdings, Inc.)	No Response
Telensa, Inc.	No Response
Telephone Specialists Incorporated	No Response
Telephonics Unlimited, Inc.	No Response
TELEPRO COMMUNICATIONS	Submitted
Teletrac Navman (Teletrac Navman)	No Response
Televon (Plenteous Consulting LLC)	Submitted
TelPlus Communications (Pay Plus Communications)	No Response
TelResource, Inc. (TelResource, Inc.)	No Response
Teltech Communications LLC	Submitted
TelVue	No Response
Ten 7 Interactive, LLC.	No Response
Teo Technologies, Inc. ((formerly Tone Commander))	No Response
Teoma Systems (Celtic Corporation DBA Teoma Systems)	No Response
Tequipment, Inc (Tequipment, Inc)	Viewed
Terminalfour Inc.	No Response
Terra Verde LLC	No Response
Terralogic Document Systems, Inc.	No Response
Terralogic Solutions Inc	Submitted
Terrell Alarm Systems, LLC	No Response
Terry-Durin Company (Terry-Durin Company)	No Response
Tetra AV (Tetra AV)	No Response
Tevora Business Solutions, Inc.	Submitted
TEXADIA SYSTEMS LLC	Submitted
Texas Building Controls LLC	No Response
Texas Computer Education Association	No Response
Texas Copier Solutions	No Response

Texas CPG LLC (Houston Methodist Hospital)	No Response
Texas Creative (TXC Texas Creative Ltd., LLP)	Viewed
Texas Document Solutions, Inc.	No Response
Texas Educational Solutions (Educational Software Solutions of Texas)	No Response
Texas Energy Options, Inc. (Texas Energy Options, Inc.)	No Response
Texas Fleet Fuel, Ltd.	No Response
Texas Homeland Security & Sound	No Response
Texas Hub Biz (Texas Hub Biz)	No Response
Texas Instruments Incorporated	No Response
Texas Lock & Door Closer Inc.	No Response
Texas Priority Three LLC	No Response
Texas Scenic Company, Inc.	No Response
Texas Security And Surveillance Inc. (Texas Security And Surveillance Inc.)	No Response
Texas Security integration, LLC	No Response
Texas Security Shredding	No Response
Texas Southwest Machinery, Inc (Texas Southwest Machinery, Inc)	No Response
Texas Star Document Services, Inc. (Christophers Copy Service, Inc)	No Response
Texas State Billing Services, Inc	Viewed
TexNet Services, LLC	No Response
TEXTBOOK BARN (NATIONAL BOOK SERVICES)	No Response
Texthelp	No Response
TFD SUPPLIES (TFD Unlimited, LLC)	Viewed
TFE (Technology for Education, LLC.)	Submitted
TGET, LLC DBA THE TECH GUY (TGET, LLC DBA THE TECH GUY)	Viewed
The AB&Y Group	No Response
The Albers Group LLC	No Response
The Band House (The Band House of Texarkana LLC)	No Response
The Bid Calendar	No Response
The Blackseed Group LLC	No Response
The CAJ2 Group LLC	No Response
The Educational Outback	No Response
The Field Shop, Inc.	No Response

The Green Alliance (The Green Alliance)		No Response
The Hanover Research Council, LLC (The Hanover Research Council, LLC)		No Response
The i-MAGE Corporation		No Response
The KR Group, Inc.		No Response
The Lewin Group		No Response
The Library Store Inc		No Response
The MacMan, LLC		No Response
The Michaelson Group Holdings, L.L.C. (The Michaelson Group Holdings, L. L.C.)		No Response
The Mighty PC		No Response
The Monitor Man	Fail	No Response
The Murphy Contracting Company (The Murphy Contracting Company)		No Response
The Office Pal		No Response
The Pathfinder Solutions Group, LLC		No Response
The Planit Room		No Response
The Prescient Group	Fail	No Response
The ProMedia Group of Tampa Corp		Submitted
The Public Group, LLC aka Public Surplus		No Response
The Purple Guys, L.L.C.		Submitted
The Radio Guys (The Radio Guys, Inc.)		No Response
The Repair Depot LLC		Viewed
The Safeguard System Inc. (The Safeguard System Inc.)		No Response
The Scholastic Network (Scholastic Network Partners, LLC)		Submitted
The Sound Guyz.com, LLC		No Response
The Spearhead Group Inc		No Response
The Spot (The Spot 4 Office LLC)		No Response
The Stewart Organization, Inc		No Response
The Stitt Group (Stitt Energy Systems Inc.)		No Response
The Storehouse, Inc.	Fail	No Response
The Syndicate Wave LLC		Viewed
The Text Hub (The Text Hub)		No Response
The Waterford Institute		No Response
The Wire Guys, LLC		No Response

TheCompuLab		
TheDataFyles		No Response
TheHippieGypsy3679		Viewed
Themis Purchasing, INC		Viewed
Think it First		No Response
ThinkCERCA (ThinkCERCA.com, Inc.)		No Response
ThinkGard, LLC		No Response
Thinkmap, Inc. dba Vocabulary.com		No Response
ThinkWrite Technologies		No Response
Thin-nology		No Response
Thomas Data Design (Kevin R Thomas)		No Response
Thompson Educational Furnishings LLC		No Response
Thompson Integrated Media Solutions	Fail	No Response
ThreadBuds (All Things Threaded)		No Response
Three Sixty Building Solutions		No Response
Thru Consulting (Thru Consulting)	Fail	No Response
Thunder Learning Cloud		No Response
Thunder River Construction, LLC		No Response
TI Training LE LLC		No Response
Tier One LLC		No Response
Tier4 Group, LLC (ROBINSON KEY LLC)		No Response
Tier4 Technologies (Tier4 Technologies LLC)		Viewed
Tierney Brothers, Inc.		No Response
Tietjen Technologies Inc		No Response
Tiger Supplies		No Response
TigerDirect		No Response
TigerDirect B2B (PCM Sales, Inc.)		No Response
TimeClock Plus LLC.		No Response
Tint Mobile		No Response
Tipton Global Sales & Services, Inc		No Response
TipTop Turnkey LLC		No Response
TITAN SPORTS (Integrated Bionics, INC)		Submitted

TivaCloud, Inc		No Response
TKABO TECHNICAL SOLUTIONS, LLC		Submitted
TKO EDUCATION (TKO ELECTRONICS, INC.)	Fail	No Response
TLC Office Systems (TLC Office Systems)		No Response
TMi-ASG (Daikin TMI, LLC)		No Response
TMT Solutions		No Response
TNR Accounting & Management Consulting, LLC (Nannette Ray)		No Response
Tobii Dynavox LLC		Submitted
Todays Classroom LLC		No Response
TodoVerde CV LLC		No Response
TokBird, Inc		No Response
Tometys Inc (Tometys Inc)		No Response
Toner Campus		No Response
Toner Quest Inc		Submitted
TONERDEALS.COM (Data Deal LLC)	Fail	No Response
TonerGreen	Fail	No Response
TOOLKITTECH		No Response
Tools4ever (Advance Toolware, LLC)		No Response
Top Tier Fulfillment		No Response
TopRight Telecom Inc		No Response
Toshiba America Business Solutions, Inc.		Viewed
Toshiba Business Solutions USA, Inc.		No Response
Total Com LLC (Total Com LLC)		No Response
Total Control Automation (Total Control Automation)		No Response
Total Control Consultants		No Response
Total Employee Sourcing		No Response
Total Fire and Safety		No Response
Total Protection Systems, Inc.		No Response
Total Server Solutions		No Response
Total Technology Results (Cal State Electronics, Inc)		Viewed
Total Video Products, Inc.		No Response
TouchMath LLC (TouchMath Acquisition LLC)		No Response

TouchView Inc (TouchView Inc)		No Response
TPS Audio Visual, LLC		No Response
TPx Communications (U.S. TelePacific Corp.)		Submitted
Tracer Communications Inc		No Response
Tracy Inc.		Unsubmitted
TRADEWINDS PETROTRADE, LLC.		No Response
Trafera LLC (Trafera Holdings, LLC)		Submitted
TRAFFIC LOGIX CORP		No Response
Trainerkart Americas Inc		No Response
Transatlantic Business Consulting Inc. (Transatlantic Business Consulting Inc .)		No Response
Transfinder Corporation		No Response
Transit Safety and Security Solutions		No Response
TransitFare & Systems		No Response
Transnet Communications		Submitted
Transpere		No Response
TransPerfect (TransPerfect)		No Response
Transportant (Transportant)		Submitted
Transtelco/IP Matrix (Transtelco/IP Matrix)		No Response
Travis Association for the Blind - Austin, TX (Travis Association for the Blind - Austin, TX)		Viewed
TRC Engineering Services (TRC Engineering Services, Inc.)	Fail	No Response
TRCA (Technology Resource Center of America)		No Response
Tredent Data Systems Inc		Unsubmitted
TREE Industries LLC (TREE Industries LLC)		No Response
Tri Chi TID LLC		No Response
Tri Furniture Design		No Response
Tri Path Inc.		No Response
Tri State Camera (Tri State Camera Exchange INC)		No Response
Triangle Communications Inc.		No Response
Triathlon Technology (Triathlon Computer LLC)		No Response
Tribal 1 (T1 Construction, LLC)		No Response
Tributary Systems, Inc (TSI Holdings Inc.)		No Response

TriCorps Surveillance	[illegible]
Trifecta Networks	No Response
Trilogy NextGen (Trilogy 5G, INC.)	Submitted
Trindom Global, LLC (Trindom Global, LLC)	No Response
Trinity Envision Business Services LLC	No Response
Trinity Service Integrations Company	No Response
Trinity3 Technology (Trinity3 LLC)	Viewed
Trinity's Treasures (T. Moore- Thomas)	No Response
Triple S Alarm Co	No Response
Triple S Alarm Co., Inc.	No Response
TripSpark Technologies (Trapeze Software Group, Inc.)	Submitted
TriStar Commercial, LLC	No Response
Tri-State Armature & Electrical Works Inc.	No Response
TRI-STATE ELECTRIC OF JONESBORO	Viewed
Triton Consulting Group	Viewed
Triton Sensors (Triton Sensors, LLC)	No Response
Triumph Cabling Systems LLC	No Response
Trotec Laser Inc.	No Response
True IP Solutions LLC	No Response
True North Consulting Group, LLC.	Submitted
Truly Beneficial	No Response
Trust IT (Trust Technologies LLC)	No Response
TruView BSI, LLC	No Response
TRYFACTA, INC.	No Response
TS Group, LLC	No Response
TSC, Tubbesing Solutions (TSC, Tubbesing Solutions)	Submitted
TSI Global Companies, LLC	No Response
TSI Technology Solutions	No Response
TSS Networks/MATCHFIT/The Sport Source (The Sport Source)	No Response
TSS, Inc.	No Response
T-Tech	No Response
TTX (Teletronic Services Inc)	No Response

Tubbesing Solutions	No Response
Tucker and Tucker	Viewed
Tunabear Consulting Services (Tunabear, Inc)	Viewed
Turin Construction Corp (Turin Construction Corp)	Viewed
Turing Tumble LLC (Turing Tumble LLC)	No Response
Turnitin, LLC	Viewed
Turnkey Commuinications (Darryl G Scott & David J Carnes)	No Response
Turnkey Integrators, Inc.	No Response
Turn-Key Mobile, Inc. (Turn-Key Mobile, Inc.)	No Response
Tvinstal llc	No Response
TVP Color Graphics	Viewed
TWIST Integration Solutions Technology (TapeWorks Texas, Inc.)	No Response
Twisted Tech (Kylar Smith)	No Response
Two Way Direct	No Response
Two Way Radio of Carolina, Inc.	No Response
Twotrees Technologies, LLC	Submitted
TWR Communications (Two-Way Radio Service, Inc.)	No Response
TX Broadband Holding Co. (Affiniti LLC)	No Response
TX One Source (TX One Source)	No Response
Txtwire Technologies	No Response
Tyler Technologies, Inc.	No Response
Tynker (Neuron Fuel Inc)	No Response
U.S. Tech, Inc.	No Response
U.S. Tennis Court Construction Co. (U.S. Tennis Court Construction Company)	Viewed
Udell Security Solutions (Udell Security Solutions)	Unsubmitted
UiPath	No Response
Ultimate Communications, inc.	Viewed
Ultimate Presentation Systems, Inc (REESE)	No Response
Ultimate Technologies Group	No Response
Unbeatable Sale.com Inc (Unbeatable Sale .com Inc)	No Response
Undefined Heights Electric (Undefined Heights Electrical & Data LLC)	No Response
Unibind	No Response

Unicorn Magic		
Unified ConneXions		Submitted
Unified Network Solutions (UNS, Inc)		No Response
Unified Systems LLC		No Response
Unified Technologies (Unified Tech USA LLC)		No Response
UnifiedCommunications.com (Tele-Communication, Inc.)		No Response
UNIGUEST (U.S. Hospitality Publishers, Inc)		No Response
Unique Digital		No Response
Unistar-Sparco Computers, Inc.		No Response
Unisys Corporation (Unisys Corporation)		No Response
Unite Private Networks (Unite Private Networks)		Unsubmitted
United Commercial Energy Partners		Submitted
United Data Technologies Inc		Submitted
United Fence & Construction Co., Inc.		Viewed
United Geo Technologies LLC		No Response
United Imaging Corporation, Inc. (United Ribbon)		No Response
United Manufacturing and Distribution LLC (United Manufacturing and Distribution LLC)		No Response
United Office Systems (United Office Systems)		No Response
United Power & Battery		No Response
United Systems Inc		No Response
United Training Commercial LLC (United Training)		Submitted
Unity Education Resources (MyOfficeProducts, LLC)		No Response
Unity Services (Unity Services)		No Response
Universal Diversified Technology		Unsubmitted
Universal iRepairs (Universal Overstocks)		No Response
Universal Time Equipment Co.		No Response
Univo Data, Inc.		No Response
Unmanned Vehicle Technologies LLC		No Response
Unofficial Cardboard (Viarre, Inc.)	Fail	No Response
UPD Consulting (Urban Policy Development, LLC)		No Response
Upper Arlington City Schools		No Response
Upper Edge Tech		No Response

Uptake Technologies, Inc. (Uptake Technologies, Inc.)		
UR TURN (UR TURN, SBC)		No Response
US Biz Technology		No Response
US Computers Inc (US Computers Inc)		No Response
US eDirect (US eDirect)		No Response
US Imaging, Inc.		No Response
US IT Solutions Inc (US IT Solutions, Inc.)	Fail	No Response
US Markerboard (Brite Visual Products, Inc.)		No Response
US Products, LLC.		No Response
US Rack Distributors, LLC (US Rack Distributors, LLC)		No Response
USA Technology Consultants		Viewed
USACI USA Consulting Inc		Viewed
USAFact, Inc.		No Response
USI Education & Government Sales (New Precision Technology, LLC)		No Bid
USM Business Systems		No Response
UTJ Holdco, Inc. DBA Teaching Strategies, LLC (UTJ Holdco, Inc. DBA Teaching Strategies, LLC)		Submitted
UVC CDE Sanitation Services LLC (Uvc CDE Technology LLC)		No Response
UZBL (UZBL LLC)		No Response
V Group Inc. (V Group Inc.)		Viewed
Valiant National AV Supply		No Response
Valley Radio Center (Robert D. Tichenor)		No Response
Valor Fire & Security (Valor Fire Protection, LLC)		No Response
Vanguard IT Solutions LLC (Vanguard IT Solutions LLC)		No Response
Vanguard Security Group (Soto Security Inc.)		No Response
Vantage Learning		No Response
Vantage Lighting (Vantage Lighting dba Pureland Supply)		No Response
Vantage Point ITAD		No Response
Varitronics LLC		No Response
Varsity Group Marketing (All-Iowa Score Tables, LLC)		No Response
Varsity Tutors LLC (Varsity Tutors LLC)		No Response
VAZATA		No Response
vCloud Tech Inc.		No Response

VCRNOW (Visual Candy Resources)	
VCS Security Systems, Inc.	No Response
VECTOR IT SOLUTIONS INC. (VECTOR IT SOLUTIONS INC.)	No Response
Vee Model Management Consulting Inc	No Response
Velocity Business Products (Velocity Office Products, LLC)	No Response
Velocity Micro	No Response
Velvet One Media LLC	Viewed
Ventanex (CDT Technologies, Ltd.)	No Response
Venture Technologies (GKR Systems, INC.)	No Response
Ventures C & A LLC	No Response
Veoci Inc.	No Response
Veregy, LLC	Viewed
Verge Ventures, LLC	No Response
VeriDAS Technologies, LLC	No Response
Verity Services LLC.	No Response
Verkada, Inc. (Verkada, Inc.)	Submitted
Vernier Software and Technology LLC	No Response
Verrex Corporation	No Response
Vertosoft LLC	Viewed
Vescios SportsFields	No Response
Vested Networks	Viewed
Vetcore Technology LLC	No Response
Veterans Alliance Resourcing (Veterans Alliance Resourcing)	No Response
VEX Robotics INC.	No Response
VGI Technology (VGI Technology)	Submitted
VIA Technology, LLC	No Response
VIA Technology, LLC	Submitted
VIABLE OFFICE SOLUTIONS INC (VIABLE IMAGING)	No Response
Vicon Equipment Inc	Viewed
Victory Power Solutions, LLC	No Response
VidCruiter (VidCruiter Inc)	No Response
Video Guidance (Video Guidance.com, Inc.)	No Response

Video Reality		[illegible]
Video Visions, Inc.		No Response
Videotex Systems, Inc.		No Response
VIE Technologies Inc.		No Response
ViewPoint Government Solutions		No Response
Viewpoint Networks, Inc.		No Response
ViewSonic Corporation		Submitted
ViewTech (ViewTech Group, LLC)		Viewed
VIG Solutions Inc.		Submitted
Village Virtual LLC (Debi Crabtree)		No Response
Vinakom communications (Vinakom Inc)		No Response
Vinani Inc.		No Response
Vinson Chien (XYZprinting)		No Response
vintage king audio		No Response
VIO Advisors, Inc.	Fail	No Response
Viperline Solutions LLC (Viperline Solutions)		No Response
Virtual Builders Exchanges		No Response
Virtual Communications Specialists		No Response
Virtual Speech Center Inc.		No Response
Virtual Surveillance (Video Surveillance LLC)	Fail	No Response
Virtual Technologies Inc		Submitted
VirtualArmour		Unsubmitted
Virtucom		Viewed
Virtuo Group Corporation (Virtuo Group Corporation)		Viewed
virus solution		No Response
VIS Houston, LLC		No Response
Visceral Illumination Code LLC (VISCERAL ILLUMINATION CODE LLC)		No Response
Visible Body (Visible Body)		No Response
Vision Computer Services Inc (Vision Computer Services Inc)		No Response
Vision Concept Technology (Vision Concept Technology)		Viewed
Vision Integration Services, Inc.		No Response
Vision Technology Solutions, LLC		No Response

Visionality Designs That Compute dba Visionality (DESIGNS THAT COMPUTE)		Submitted
visions of video (ferbak inc)		No Response
Visitu LLC		No Response
Vista IT Group		No Response
VISUAL AV LLC		Submitted
Visual Edge IT (Netwise Resources)		No Response
Visual Innovations Company, Inc.		No Response
Visual Techniques		No Response
VitalSigns (Townsend Technology Consulting)		Viewed
Vitech Cybersecurity Group (Same)	Fail	No Response
Vitel Communications Corp.		No Response
Vivacity Tech PBC		Submitted
Vivi LLC		Unsubmitted
Vivo Technologies, LLC		No Response
VIVO Technology (Cknapp Sales Inc)		Submitted
Vizipp Inc		Submitted
Vizitech USA, LLC		No Response
Vizocom (Vizocom)		No Response
Voceon (Warner Communications Corp. incorporated dba Voceon)		No Response
Vodanet Systems LLC		No Response
Voice Products Inc.		No Response
Voiceconnex (MEYTech Enterprises INC.)		Unsubmitted
Voices of Encouragement. LLC.		No Response
Voip Doctor LLC	Fail	No Response
Vology		No Response
Voltrek LLC (Voltrek LLC)		No Response
VOLUBLE SYSTEMS LLC (Voluble Systems LLC)		Viewed
Volume Cases (Hut Global Inc)		Unsubmitted
VolunteerNow (VolunteerNow)		No Response
Vonage Business Inc. (Vonage Business Inc.)		No Response
Vonage Holdings, Inc.		No Response
Vortex Companies (Vortex Infrastructure Holdings, LLC)		No Response

Voss & Associates (David R. Voss Associates, Inc.)		
VOX Network Solutions (VOX Network Solutions)		No Response
Vox Scripta LLC		No Response
Voyager Sopris Learning, Inc.		No Response
vPrime Tech Inc		No Response
V-Project Management Consulting LLC (V-PMC LLC)	Warn	Submitted
VSC Fire and Security		Submitted
VSC, Inc.		No Response
VST Services, LP		No Response
vTech Solution Inc		Viewed
Vteknologie (Vteknologie)		No Response
VTX1 Companies (VTX Communications, LLC)		No Response
VZP Digital Inc		Viewed
W E E Commerce Service		No Response
W.B. Hunt Co., Inc.		No Response
W.S. Darley & Co.		No Response
Wachter, Inc.		No Response
Wagner Consulting LLC		No Response
Wahsega (Wahsega Labs, LLC)		Submitted
Walker Engineering, Inc.		No Response
WalkerCom, Inc.		No Response
Ward's MediaTech Inc		No Response
Washington Professional Systems (Levin Professional Services, Inc.)		No Response
Waterford Research Institute		No Response
Waterside Ace Hardware (dba) (Brazos River Mercantile, LLC)		No Response
WaterSignal, LLC		No Response
WAV Audio & Visual (WAV Audio & Visual LLC)		Viewed
Way Companies (Way Companies)		No Response
Wayfair Supply (Wayfair.com)		Viewed
Waypoint Business Solutions		Submitted
Waypoint Government Solutions, LLC		No Response
WB Contracting Group,Inc.	Fail	No Response

WBF Tinting... under the Son		Viewed
WDA Hoc Nostrum LLC (NerdsToGo Computer Service)		No Response
Weaver Technologies LLC		Submitted
Weaver Technologies LLC (Weaver Technologies LLC)		No Response
webCemeteries (Vast Data Concepts, LLC)		Viewed
Wells Technology Consulting Group		No Response
wePresent (WP Technologies)		No Response
West Texas Lighthouse for the Blind		No Response
Westark Sound Company, Inc.		No Response
Westel AV Solutions, Inc.	Fail	No Response
WesternTechSystems, Inc.		Viewed
Weston Woods Studios (Weston Woods Studios)		No Response
WestStar Corporation		Viewed
WeVideo Inc		Submitted
Whitaker IT LLC	Fail	No Response
White River Services and Solutions (Arkansas K12, LLC)		Submitted
White Rock Security Group, LLC (White Rock Security Group, LLC)		Submitted
WHITE WHALE WEB		No Response
Whitley Allen TIPS Test Company		No Response
WhizFish (WhizFish)		No Response
WhoFi (IO3O LLC)		No Response
Wholesale Electric Supply Co. Of Houston		No Response
WhyTry LLC		No Response
Wildcard Corp		No Response
Wilkins Electric LLC		No Response
Wilkins Innovative Conceptual Designs, LLC (Wilkins Innovative Conceptual Designs, LLC)		No Response
Willis Acquisition Enterprise		No Response
Wilson Fire Equipment and Serivce Company, Inc.		No Response
Wilson Fire Equipment and Service Co. Inc.		No Response
Winbourne Consulting, LLC		No Response
Windstream		Submitted
Wingo Service Company		Viewed

Winn Innovations (Winn Innovations, LLC)		
WIRED! Technology Partners		Viewed
wireless & IP Technologies (West Indies Technologies LLC)		No Response
Wistron GreenTech (Wistron GreenTech (Texas) Corporation)		No Response
Wonder Workshop, Inc.		Unsubmitted
Wordware Inc (My Global Data)		No Response
Work Innovators LLC (Work Innovators LLC)		No Response
WorkForce Software (WorkForce Software)		No Response
WORLD GIANT INC		No Response
World Internet Marketing Inc.	Fail	No Response
World Internet Marketing, Inc.	Fail	No Response
World Of Promotions		No Response
World Services for the Blind (World Services for the Blind)		No Response
World Wide Imaging Supplies (Zapopan Business Group LLC)		No Response
World Wide Tech Services LLC		No Response
World Wide Technology, LLC (World Wide Technology, LLC)		Submitted
Worldgate (Worldgate, LLC)		No Response
WorldPMO (WorlPMO LP)		No Response
Worth Ave Group		Viewed
WP Electric and Communications Incorporated		No Response
Write Team Services LLC		No Response
www.amplifisn.com (www.amplifisn.com)		No Response
www.govmation.net (www.govmation.net)	Fail	No Response
www.insightpeoplemanagement.com (www.insightpeoplemanagement.com)		No Response
www.intellectyx.com (www.intellectyx.com)		No Response
WWW.TANGLEWOODHEALTH.COM (WWW.TANGLEWOODHEALTH.COM)		No Response
Wyebot Inc (Wyebot Inc)		No Response
Wynndalco Enterprises, LLC		No Response
Wytec International (Wytec International)		No Response
X Corp Solutions, Inc.		No Response
x.labs (Royal Holdings Technologies Corp)		No Response
X-Cal Corp		Submitted

Xcloud LLC		
Xeco Energy Corporation		Submitted
Xello Inc		Submitted
Xerox Business Solutions Southwest (DAHILL OFFICE TECHNOLOGY CO RPORATION)		No Response
Xerox Corporation		No Response
XFComputers		Submitted
XID Software, Inc		No Response
XMC Sales, LLC		No Response
XtraMath		Submitted
X-TREME A/C SERVICES, INC.		Viewed
Xtreme Security & Fire (Galiguer Corporation)		Submitted
Xyples LLC		No Response
Y Marketing Corporation		No Response
Yakalos (MH America)		No Response
Yalla Ventures, Inc.		No Response
yanilex systems llc		Unsubmitted
Yardi Systems (Stewart)		No Response
Yates Company,LLC		No Response
YellowFolder LLC		Submitted
Yondr Inc		Viewed
Yorktown Industries Indiana		No Response
YORKTOWN INDUSTRIES, INC.		No Response
Young Ideas (Gary Young)		No Response
Your Traveling Geek	Fail	No Response
YouScience, LLC		Submitted
YTT Translations Inc.		No Response
YuJa Inc.		No Response
Z SMART		No Response
Zaavya LLC (Zaavya LLC)		No Response
Zalmen Reiss and Associates, Inc.		No Response
Zamco Services LLC		Viewed
Zenith Search Partners, LLC		No Response

Zephon LLC (Zephon LLC)		
Zeptive, Inc. (Zeptive, Inc.)		Viewed
Zia Learning		No Response
Zilleem, LLC		No Response
ZippSlip (Permissions Safe Inc)		No Response
ZITRO ELECTRIC LLC		Viewed
ZNADESIGN (ZNA GROUP LLC)		No Response
Zonar Systems Inc		Submitted
Zonatherm Products, Inc.		No Response
Zones LLC		Submitted
Zoom International Incorporporated	Fail	No Response
Zoom Video Communications		No Response
ZPD Solutions		No Response
zresta (zresta)		No Response
zSpace, Inc. (zSpace, Inc.)		Submitted
ZTE USA		No Response
Zum Services, Inc. (Zum Services, Inc.)		No Response
ZUNI Learning Tree LLC		Viewed
ZYP Solutions, Incorporated	Fail	No Response
Zzish Ltd		No Response

Participant Detail

(FSS) Foodservice Sustainability Solutions

Address: 2106 Moon Station Dr. NW
Kennesaw, GA 30144
(800) 351-8875

Classifications: SBE (Primary)

Participation Type: Active Supplier

Email Status:

Invitiation Type: Automatic

Response Status: No Response

Invitiation Date: 1/5/2023

Invitiation Emails: keger@fs-sustainability.com

1 Stop Electronics Center Inc

Address: 1870 Bath Avenue
Brooklyn, NY 11214
(718) 249-1211

Participation Type: Active Supplier

Response Status: No Response

Invitiation Date: 1/5/2023

Invitiation Emails: albert.f@1stopcamera.com

Meeting Date: 11/16/2026 Item #13.

DSBS

NEW FEATURES FOR MOBILE USERS: /library/udf
Phone number hotlinks can be used to dial the number on mobile phones.
Address hotlinks can be used to show the address in Google Maps.

SBA has verified the following certifications in DSBS: HZ, WOSB, EDWOSB. Any other certification presented in DSBS (i.e., SDVOSB) is self-certified by a firm and not verified by SBA. Other than these SBA certifications, DSBS is generally a self-certifying database and SBA does not make any representation as to the accuracy of the data included. The SBA strongly recommends that contracting officers diligently review a bidder's small business self-certification before awarding a contract.

Location of Profile

States:

(any state)
AL - Alabama
AK - Alaska
AA - American Atlantic (APO/FPO)
AE - American Europe (APO/FPO)
AP - American Pacific (APO/FPO)
AS - American Samoa
AZ - Arizona
AR - Arkansas
CA - California

(How to make multiple selections.)

Searching within a State:

(Requires exactly one state from the State list at left.)

Congressional District: Help

County: Select 1 State, then press Lookup Lookup Help

Area Code or Phone Number Initial Fragment

Metropolitan Statistical Area Help

SBA Servicing Office Help

Zip Code or Zip Code Initial Fragment

Government Certifications

8(a) Certified or 8(a) Joint Venture:

- ○ Required (Active Certifications only)
- ○ Required (Active Certifications and Previously Certified)
- ○ Required (Previously Certified only)
- ◉ Not Required

Women Owned Small Business:

- ○ Required (Active Certifications only)
- ○ Required (Active Certifications and Previously Certified)
- ○ Required (Previously Certified only)
- ◉ Not Required

HUBZone Certification:

- ◉ Required (Active Certifications only)
- ○ Required (Active Certifications and Previously Certified)
- ○ Required (Previously Certified only)
- ○ Not Required

Economically Disadvantaged Women Owned Small Business:

- ○ Required (Active Certifications only)
- ○ Required (Active Certifications and Previously Certified)
- ○ Required (Previously Certified only)
- ◉ Not Required

The SBA's 8(a), HUBZone and SDB certifications are also made available to external software via: SBSS Public Web Services.
For more information, see also SBA Certifications in the search help page.

Ownership and Self-Certifications

- [x] Any Minority Owned:
  - [x] Any Native American Owned:
    - [x] Tribally Owned
    - [x] Alaskan Native Corp (ANC) Owned
    - [x] Native Hawaiian Org (NHO) Owned
    - [x] Other Native American
  - [x] Other Minority Owned
- [x] Community Development Corporation (CDC) Owned
- [ ] Self-Certified Small Disadvantaged Business
- [x] Service Disabled Veteran Owned
- [ ] Veteran Owned (including Service Disabled Veteran Owned)
- [x] Any Self-Certified Women-Owned Small Business: (search help)
  - [x] Self-Certified Women-Owned Small Business under the Women-Owned Small Business Program (more information)
  - [x] Self-Certified Economically Disadvantaged Women-Owned Small Business under the Women-Owned Small Business Program
  - [x] Self-Certified Women-Owned Small Business Joint Venture
  - [x] Self-Certified Economically Disadvantaged Women-Owned Small Business Joint Venture

(To start over in this section, if you like, you can use this hotlink: Clear These Checkboxes)

Specific Nature of Business

NAICS Codes:	(•) Any ( ) All (slower)	423430, 541519, 518210, 541512	Help
"Buy Green" NAICS Codes:	(•) Any ( ) All (slower)		Help
Keywords:	(•) Any ( ) All (slower)		Help

General Nature of Business

[ ] Manufacturing [ ] Construction [ ] Research & Development [ ] Services

Minimum Acceptable Bonding Levels

[ ] Construction Bonding Level (per contract)
[ ] Construction Bonding Level (aggregate)
[ ] Service Bonding Level (per contract)
[ ] Service Bonding Level (aggregate)

Quality Assurance Standards

[ ] ANSI/ASQC Z1.4 [ ] ISO-9000 Series [ ] ISO 10012-1 [ ] MIL-Q-9858 [ ] MIL-STD-45662A

Size

( ) At least (•) No more than
[ ] Employees and/or [ ] Annual Gross Revenue

Capabilities

Accepts Government Credit Card?	( ) Required (•) Not Required
GSA Advantage Contract?	( ) Required (•) Not Required
Exporter?	( ) Yes ( ) Wants to Be ( ) Either (•) Not Required
	[ ] Has an Export Profile in TM OnLine (*)

(*) To search the contents of "Export Profiles", use the DSBS-affiliated Trade Mission Online Search ("TM OnLine").

Meeting Date: 11/16/2026 Item #13.

Searching for a specific profile

CAGE Code: CAGE Cod Help

UEI: UEI

8(a) Case Number: 8(a) Case #

(Note: Searching by name is slower than other criteria.)

Company Name or Trade Name: Company Name or Trade Name

- ○ Do "sounds like" matching
- ◉ Do "first letters" matching
- ○ Do "contains" matching

Profile Status

Last Updated

○ On or before ◉ On or after mm/dd/yyyy

Status

☑ Active (default)

☐ Expired Registration in SAM

Default Public Search | All

("All" also sets Profile Last Updated to 'On or after 01/01/1900')

Search Results Display Options

Maximum number of profiles to be returned at a time:

Show All

Note: "Show All" shows as many profiles as you're allowed to receive, which may increase that limit to 5000. But due to a database restriction, adding "one-to-many" fields to the profile list (next item), lowers the limit to 1000. Choosing HTML Import format,below, automatically sets "Show All".

Show the following fields in the profile list:

Name and Trade Name of Firm; Contact; Address and City, State Zip; Capabilities Narrative; E-mail Address

Edit the columns to be displayed

Font Size (these usually affect all formats except HTML Import as text):

○ Tiny ○ Small ◉ Normal ○ Large ○ XLarge

Format. Show the search results in:

- ○ Table format
- ◉ HTML Import format
  Save As...: ○ .text ◉ .xls (spreadsheet)
  If importing into Windows Excel 2007 or later, answer Yes to the format/suffix dialog.
- ○ Mail-merge format
  Delimiter: ◉ comma ○ comma and blank ○ tab
- ○ Vertical format (useful for mobile users)

NOTE: Search results will be randomized by the time of day you press the "Search Using These Criteria" button.

Search Using These Criteria | Reset | Clear

#	Name and Trade Name of Firm	Contact	Address and City, State Zip
1	NEVER ENDING TECHNOLOGY INC	LAQUITA NELSON	4900 UNIVERSITY SQ STE 14 HUNTSVILLE, AL 35816-1829
2	ANKORE CONSULTING INC	GITANJALI THAKUR	161 FORT EVANS RD NE STE 335-F LEESBURG, VA 20176-3375
3	SLS SOLUTIONS INC	HYMAVATHY GUDAVALLI	8230 OLD COURTHOUSE RD STE 200 VIENNA, VA 22182-3853
4	SPATHE SYSTEMS LLC	MARK CLIFTON	5401 W KENNEDY BLVD STE 750 TAMPA, FL 33609-2496
5	CFOL INTERNATIONAL INC	KEVIN GRIMES	4751 BEST RD STE 400O ATLANTA, GA 30337-5609
6	Cautela Services LLC	Panseh Tsewole	341 Black Oak Ct SW Marietta, GA 30008-3834
7	DIACONIA LLC	PRAVEEN SINGALLA	9658 BALTIMORE AVE # 3005C COLLEGE PARK, MD 20740-1346
8	CHICKASAW DEFENSE GROUP LLC	SHERRI ELLIS	2600 JOHN SAXON BLVD STE 406 NORMAN, OK 73071-1166
9	1ST SBC SOLUTIONS LLC	MARGIE COLLINS	722 E MARKET ST STE 102 LEESBURG, VA 20176-4475
10	RS MANAGEMENT CONSULTANTS INC	RITA SANYAL	34 BENEDICT CRESCENT DENVILLE, NJ 07834-9602
11	NORTH WIND DYNAMICS, LLC	BRENT CLARK	1262 SUNCREST TOWN CENTRE DR MORGANTOWN, WV 26505-1828
12	VERITAS MANAGEMENT GROUP, INC.	MELANIE COOK-MCCANT	970 AUTUMN CLOSE ALPHARETTA, GA 30004-4527
13	FALCON LOGIC LLC	SHAZIA NOREEN	2452 RIDGEHAMPTON CT RESTON, VA 20191-2826
14	SOLVITUR SYSTEMS LLC	ADEGBOLA ODUTOLA	305 HARRISON STREET SE SUITE 100B LEESBURG, VA 20175-3729
15	PABULUM CONSULTING, LLC	FERREL BONNER	1777 NE LOOP 410 STE 632 SAN ANTONIO, TX 78217-5209
16	POLARON TECHNOLOGIES, INC. POLARON ANALYTICS	RAHUL BHOWMIK	4031 COLONEL GLENN HWY, STE 450 BEAVERCRK TWP, OH 45431-2700
			21525 RIDGETOP CIR

17	AGILERANK LLC	JAMES TURNER	STE 140 STERLING, VA 20166-6577
18	ADDON SERVICES LLC ADDON SERVICES	PRITA ABRAHAM	124 KAULANA WAY HONOLULU, HI 96821-2531
19	NA Consulting, LLC	Sai Bastati	20625 Smollet Ter Ashburn, VA 20147-3551
20	NETSECURE, LLC	Michael Dunn	439 State Rte 34 Ste E Matawan, NJ 07747-9510
21	DIGITAL VENTURE LLC	MICHAEL BRIDGES	8211 E REGAL PL STE 100 TULSA, OK 74133-7181
22	THE IMPACT GROUP LLC	SULAIMAN HARRIS	3102 35TH ST NE WASHINGTON, DC 20018-1628
23	TYLOR DATA SERVICES, LLC	DEBORAH TYLOR	1385 CANTERBURY WAY POTOMAC, MD 20854-6103
24	PLATINUM BUSINESS SERVICES LLC	MARGARET VENKATESAN	5523 RESEARCH PARK DR STE 120 CATONSVILLE, MD 21228-4679
25	AGILE GOVERNMENT LLC	MOLLY MAYHEW	1400 S FRETZ AVE STE 135 EDMOND, OK 73003-5856
26	DELTA POINT LLC	JAMES MINER	38 WINDY WALKWAY KING COVE, AK 99612-9800
27	WEBER SOLUTIONS LLC	KATRINA WEBER	6301 IVY LN STE 700 GREENBELT, MD 20770-6330
28	TECHNAUTIX, CORP.	JENNIFER LOH	9014 GABLE GLEN LN HOUSTON, TX 77095-2876
29	FLATWATER PROFESSIONAL SERVICES COMPANY	ERIN MORGAN	818 ST. AUGUSTINES DR. NEBRASKA, NE 68071
30	4D SYSTEMS LLC	JEAN PIERRE RASAIAH	4130 MARKET PLACE FLINT, MI 48507-3205
31	PRADHYUN MEDIA INSPIRE IT SOLUTIONS	PRAVEEN MADDI	39180 LIBERTY ST STE 205 FREMONT, CA 94538-2586
32	KENNEY BUSINESS SOLUTIONS, INC. KBS	VINCENT KENNEY	7217 LOCKPORT PL STE 204 LORTON, VA 22079-1584
33	SIMPLE TECHNOLOGY SOLUTIONS INC.	ADRIAN RICH	1775 I ST NW SUITE 1150 WASHINGTON, DC 20006-2435
34	BETA SYSTEMS INTERNATIONAL LLC	JOANNE BRIONES	1390 KERSEY LN POTOMAC, MD 20854-6117
35	MK2 TECHNOLOGIES LLC MK2 TECHNOLOGIES	MARIA YOLANDA HERNANDEZ CRUZ	8601 N BLACK CANYON HWY PHOENIX, AZ 85021-4109
	PERSONALITY MATTERS INC		1607 HARBIN RD SW

36	DR CHERRY COLLIER	CHERRY COLLIER	ATLANTA, GA 30311-3737
37	HALVIK CORP	VIJAY BATHULA	1600 SPRING HILL RD STE 240 VIENNA, VA 22182-2229
38	SUPERIOR GLOBAL SOLUTIONS INC	SANDRA SYLVESTER	9048 MAHOGANY DR CHESTERFIELD, VA 23832-2677
39	E&C SYNERGY JV LLC	LUIS PADILLA	1025 CONNECTICUT AVE NW STE 1000 WASHINGTON, DC 20036-5417
40	CAPLOCK SECURITY LLC	DAVID CHUNG	2121 N WESTMORELAND ST APT 243 ARLINGTON, VA 22213-1061
41	CYTHERIAN, LLC	CORNELIUS STEPHENS	206 ANNAPOLIS, MD 21409-5533
42	CENTERLINE SERVICES LLC	KENNETH PLOTKIN	3311 NW 74TH AVE MIAMI, FL 33122-1229
43	Crossfire Business Solutions LLC	Darryle Brooks	11011 ABBEY STATION LN SILVER SPRING, MD 20901-4574
44	EXPLORE DIGITS INC	RAVI HUBBLY	8403 COLESVILLE RD SILVER SPRING, MD 20910-6331
45	PEOPLES PARTNERS & ASSOCIATES LLC	CHRISTOPHER PEOPLES	101 N WOLFE ST APT 429 BALTIMORE, MD 21231-1698
46	TYONEK MACHINING AND FABRICATION, LLC	DOUG BAKER	255 ELECTRONICS BLVD SW HUNTSVILLE, AL 35824-2208
47	CINTEOT INC.	CHRISTINA HUNT	77 N 3RD ST STE 101 CHAMBERSBURG, PA 17201-1812
48	JBJBUSINESSGROUP INC	JERRY BELL	16 W VAN BUREN ST JOLIET, IL 60432-4200
49	TEYA ENTERPRISES LLC	RON PERRY	1737 LEE ROAD 10 AUBURN, AL 36832-8053
50	CCOB, LLC, THE	ALEXIS WILSON	15704 DEBRIDGE WAY FLORISSANT, MO 63034-3482
51	KULIA LLC	KEPANO KEKUEWA	1917 HALAKAU PL HONOLULU, HI 96821-2625
52	AVENUE PLANNERS CORP	CASSANDRA CONTRERAS	813 N MAIN ST STE 205 MCALLEN, TX 78501-0103
53	Panaloma Productions, LLC	RASHAAN Dozier-Escalante Dozier Escalante	2015 1/2 S SHERBOURNE DR LOS ANGELES, CA 90034-1317
54	TIO-TEK LLC	CHRISTINE TIOSECO	22930 GOLDENROD DR BRAMBLETON, VA 20148-6967

55	PROPERTY & ENVIRONMENTAL MANAGEMENT INC	RADAGODAGE SUMANAWEERA	6161 BUSCH BLVD STE 255 COLUMBUS, OH 43229-2508
56	GENESYS, LLC	DERRICK PRIGMORE	24195 LENAH WOODS PL ALDIE, VA 20105-2372
57	AFFINITY NETWORKS, INC.	ARTHUR HENDERSON	2200 WILSON BLVD #102-205 ARLINGTON, VA 22201-3397
58	ILABSCREATIVEJV LLC	MADHAN SUBRAMANIAN	14401 BALLENTINE ST OVERLAND PARK, KS 66221-8191
59	SUPREME SOLUTIONS, INC.	BRET JONES	8202 S EXCHANGE AVE CHICAGO, IL 60617-2122
60	DND TECHNOLOGIES LLC	DAVID HONG	10416 OVERGATE PL POTOMAC, MD 20854-6411
61	STRATEGIX MANAGEMENT LLC	JONATHAN CRAWLEY	2101 L ST NW STE 400 WASHINGTON, DC 20037-1542
62	CRM AMERICA INC. UNBLOCKCHAIN	RAGHUNATHAN SRINIVASAN	1875 K ST NW FL 4 WASHINGTON, DC 20006-1293
63	A & D SERVICES INC	DONALD PAGE	902 N CIRCLE STE 102 COLORADO SPRINGS, CO 80909-5002
64	MPIRE TECHNOLOGY GROUP, INC.	BRIAN NEAL	5203 LEESBURG PIKE, SUITE 602 FALLS CHURCH, VA 22041-3405
65	KREATIVE MARKETING STRATEGIES INC	KYLA GORDON	2821 SW 152ND CT MIAMI, FL 33185-5665
66	SIERTEK, LTD.	RAUL SIERRA	4141 COLONEL GLENN HWY STE 250 BEAVERCREEK, OH 45431-1671
67	ACUTEDGE INC	SANDEEP BANGA	5 GREAT VALLEY PKWY STE 210 MALVERN, PA 19355-1426
68	INSIGHT EXAMINATION SERVICES	ANJU GARG	3777 WORSHAM AVE LONG BEACH, CA 90808-1774
69	DELTA RUN SECURITY JV LLC	JAMES MINER	38 WINDY WALKWAY UNIT 38 KING COVE, AK 99612-9800
70	N2IA TECHNOLOGIES LLC	ANEESH TALWAR	1108 16TH ST NW UNIT T01 WASHINGTON, DC 20036-4852
71	Nodavare Corporation	Venkatesh Iyer	4031 University Dr Ste 100 Fairfax, VA 22030-3400
72	PONO AINA MANAGEMENT LLC	STEVE WRIGHT	2701 LIBERTY PKWY STE J MIDWEST CITY, OK 73110-2895
73	LUNATEK, LLC	SHANDRA VESTAL	2420 ALAMO AVE SE STE 104 ALBUQUERQUE, NM 87106-3217

74	MARCOM, LLC	MARCELLA MEDOR	65 E BROADWAY ST STE 310 BUTTE, MT 59701-9305
75	TENICA AND ASSOCIATES LLC	MICHAEL ROSENBERG	4795 MEADOW WOOD LN STE 200W CHANTILLY, VA 20151-4209
76	OSSOLA RECRUITING, LLC	JUSTIN OSSOLA	1924 THOMAS DR ANNAPOLIS, MD 21409-6238
77	JEREL MCCANTS ARCHITECTURE, INC.	JEREL MCCANTS	2114 W WALNUT ST TAMPA, FL 33607-3444
78	BANNER QUALITY MANAGEMENT INC	PURA STALNAKER	820 S FRIENDSWOOD DR STE 105 FRIENDSWOOD, TX 77546-4543
79	ACQUISITION SOLUTIONS EAGLES, LLC	KENNETH GAMBLES	7686 RICHMOND HWY STE 105 ALEXANDRIA, VA 22306-2800
80	PADRON PARTNERS	LINDSEY DE LA TORRE	3033 WILSON BLVD STE 700 ARLINGTON, VA 22201-3868
81	MYLES CONSULTING GROUP LLC	ROBERT MYLES	161 FORT EVANS RD NE STE 250 LEESBURG, VA 20176-3376
82	GAP ENGINEERING INC.	MIKE HOMMA	21703 KINGSLAND BLVD STE 103 KATY, TX 77450-2521
83	WHITETAIL ENVIRONMENTAL, LLC	JASON TANNER	614 N MAIN ST JAY, OK 74346
84	INDUSTRIAL LLC COMPUTER SYSTEM DESIGN	KANAKAOKEKAI NAMAUU	5805 CALLAGHAN RD STE 307 SAN ANTONIO, TX 78228-1128
85	REDTOWN TECHNICAL SERVICES LLC REDTOWN SERVICES	LENA WIND	3100 MONITOR AVE STE 140 ROOM 142 NORMAN, OK 73072-7807
86	TMGL, LLC	PHILLIP BOWER	13318 AIRPARK DRIVE ELKWOOD, VA 22718-1760
87	KMZ, INC.	DANA ZHANG	14234 KINGS CROSSING BLVD BOYDS, MD 20841-4331
88	MAGNUM MULTIMEDIA, INC.	JOHN KIM	13800 COPPERMINE RD STE 310 HERNDON, VA 20171-6163
89	KITUWAH SERVICES, LLC	TERRY MOGENSEN	1158 SEVEN CLANS LN WHITTIER, NC 28789-0749
90	AGIL3 TECHNOLOGY SOLUTIONS LLC A3T	ANDREA MEHLHORN-MARSHALL	3141 FAIRVIEW PARK DR STE 315 FALLS CHURCH, VA 22042-4531
			4832 9TH ST S

91	MAVEN GROUP LLC	GHULAM BASARIA	ARLINGTON, VA 22204-3006
92	PJ RELOCATORS LLC	PERNETHER PRATT	2209 STEUBEN AVE FORT WASHINGTON, MD 20744-3418
93	TED AMERICA LLC	SHANTHI CHINNAKONDA	42840 HOYSVILLE MANOR DR ASHBURN, VA 20148-7321
94	XCELNET SYSTEMS INC.	RASHMI VENKATESH BABU	42300 GUILDHALL DR ASHBURN, VA 20148-4353
95	AURORA BLUE LLC AURORA BLUE	DONNA WRIGHT	9629 OXBRIDGE WAY BOWIE, MD 20721-3035
96	PROVEO TECHNOLOGY, LLC PROVEO	PABLO BUITRAGO	22078 VANTAGE POINTE PL ASHBURN, VA 20148-7109
97	OPEN PORTAL, INC.	MICHAEL MARTIN	12650 FAIRINGTON WAY FORT MYERS, FL 33913-2615
98	TRILOGY INNOVATIONS INC	BRANDON DOWNEY	45 PROFESSIONAL PL STE 102 BRIDGEPORT, WV 26330-1788
99	Middleground Technologies LLC Middleground Technologies	Sagar Pandya	300 W Adams Suite 326 CHICAGO, IL 60606-5107
100	T&H SOLUTIONS LLC	RICHARD RINEHART	H2 COLORADO SPRINGS, CO 80910-3714
101	PRECISE SYSTEMS INC.	UDAI NEGI	7961 COACHCREST CT MANASSAS, VA 20109-7612
102	D P ASSOCIATES, INC.	SHIRLEY BROWN	4900 CENTURY ST NW HUNTSVILLE, AL 35816-1902
103	AMICK BROWN, LLC	ANITHA BROWN	2500 OLD CROW CANYON RD SAN RAMON, CA 94583-1623
104	EARTHLING SECURITY LLC EARTHLINGCLOUD	YUSUF AHMED	608 YORK LN SE LEESBURG, VA 20175-4015
105	GZO, INC.	PATRICK GONZALEZ	114 CHAMPIONS BND SAN ANTONIO, TX 78258-4804
106	QUACITO LLC 1 QUACITO	SONAL JAIN	11802 WARFIELD SAN ANTONIO, TX 78216-3213
107	GEORGETOWN TECHNOLOGIES LLC GEORGETOWN FIRM, THE	MELISSA BAUR	3006 P ST NW WASHINGTON, DC 20007-3052
108	DOLOGIC, INC.	ERRICA BENNETT	4004 WOODLAND RD ANNANDALE, VA 22003-2605
109	CONSULTING LLC V-PMC	VARETTA HUGGINS	12410 MILESTONE CENTER DR STE 600 GERMANTOWN, MD 20876-7102
110	HD INC	JANET HURLEY	3116 E LYNDALE AVE HELENA, MT 59601-6445
111	SG & ASSOCIATES, LLC	STEPHANIE T GROSS	17545 Patterson Dr Hagerstown, MD 21740-2052

112	PUEO BUSINESS SOLUTIONS LLC	MICAH MOSSMAN	301 LAFAYETTE BLVD FREDERICKSBURG, VA 22401-6066
113	HOPLITE SOLUTIONS LLC	TERRANCE JONES	2703 BEECH ORCHARD LN UPPER MARLBORO, MD 20774-8882
114	POLOLEI SOLUTIONS, LLC	KARRI GREEN	12565 RESEARCH PKWY STE 300 ORLANDO, FL 32826-3283
115	KYM ADVISORS, INC.	DIMPLE MEHRA	1801 OLD RESTON AVE STE 302 RESTON, VA 20190-3357
116	ADVANCETECH JV LLC	SATEESH GOWRISETY	4229 LAFAYETTE CENTER DR STE 1880 CHANTILLY, VA 20151-1260
117	DATA HARMONY, LLC	NAT VINOD	3040 WILLIAMS DR STE 630 FAIRFAX, VA 22031-4618
118	INTERACTIVE GOVERNMENT HOLDINGS, INC.	MICHAEL SANDERS	7426 ALBAN STATION BLVD STE B218 SPRINGFIELD, VA 22150
119	FEMDEL LLC	GBENGA OYEDELE	400 E PRATT ST STE 830 BALTIMORE, MD 21202-3128
120	COPPER RIVER INFRASTRUCTURE SERVICES, LLC	JEFF BABOS	1577 C ST STE 300 ANCHORAGE, AK 99501-5133
121	KHS TECHNOLOGIES LLC	HABIB NASIBDAR	3038 N STAFFORD ST ARLINGTON, VA 22207
122	STRATA CONSULTING SERVICES, LLC	TOMMY HARRIS	7737 ISLAND CREEK CT ALEXANDRIA, VA 22315
123	TULZI TECHNOLOGIES LLC	RAKESH SHELADIA	5116 SANTE FE CT ELLICOTT CITY, MD 21043-8018
124	CYBERSTAR, LLC	MICHAEL OWENS	10505 FURNACE RD STE 205 LORTON, VA 22079-2636
125	COPPER RIVER CYBER SOLUTIONS, LLC	KEVIN CONNOLLY	4501 SINGER CT STE 360 CHANTILLY, VA 20151-1733
126	VENTECH/SNAP JOINT VENTURE LLC	CHANDAN JHUNJHUNWALA	7512 DIPLOMAT DR STE 201 MANASSAS, VA 20109-2693
127	AVANTGARDE LLC	REBECCA CONTRERAS	305 W LIBERTY AVE STE 200 ROUND ROCK, TX 78664-5120
128	S2TECHNOLOGIES, LLC S2TECH	MARGARET STEIN	111 N 2ND ST SMITHFIELD, NC 27577-3933
129	TERRACOTTA TECHNOLOGIES, INC.	NICKIE CHHUM	42462 PINE FOREST DR CHANTILLY, VA 20152-6066
130	ANIKA SYSTEMS INCORPORATED	SIREESHA GULLAPALLI	161 FORT EVANS RD NE STE 250 LEESBURG, VA 20176-3376
131	DORKIN INC. DORKIN PARTNERS	STEPHANIE JUNIEL	800 CORPORATE DR STE 301 STAFFORD, VA 22554-4889
			4951 CENTURY ST NW

132	PCI PRODUCTIONS LLC	TIM MCELYEA	HUNTSVILLE, AL 35816-1901
133	TITAN ONE ZERO, LLC	CHRISTOPHER WU	7666 FULLERTON RD UNIT G SPRINGFIELD, VA 22153-2818
134	BDR SOLUTIONS, LLC	BOBBY ROWE	8403 COLESVILLE RD STE 1100 SILVER SPRING, MD 20910-6346
135	ESTRELLA GROUP LLC	WASIF KARIM	13111 N CENTRAL EXPY STE 150C DALLAS, TX 75243-1138
136	HELIX GROUP LLC	PABLO CORICA	413 BROAD CREEK DR FORT WASHINGTON, MD 20744-5802
137	NIYAMIT, INC.	SUMAN BISWAS	880 HARRISON ST SE LEESBURG, VA 20175-4526
138	BC HOLDINGS OF TN LLC	SIDNEY CURRY	2451 ATRIUM WAY STE 122 NASHVILLE, TN 37214-5102
139	VACHI INFO TECH INC	JHANSI LAXMI ADUSUMILLI	42427 CHAMOIS CT STERLING, VA 20166-2239
140	CBL ENTERPRISE INC	Rebecca J Loredo	401 N Lombard St Ste E OXNARD, CA 93030-8036
141	PINNACLE FEDERAL ADVISORY LLC	PETER JANG	6009 SELVYN RD BETHESDA, MD 20817-3833
142	RIOS PARTNERS, LLC	JOSHUA RIOJAS	1777 N KENT ST FL 4 ARLINGTON, VA 22209-2133
143	GLOBAL SOLUTIONS GROUP, INC.	BIJAL MEHTA	25900 GREENFIELD RD STE 220 OAK PARK, MI 48237-1292
144	GY6 LLC	JOHN WRENN	20079 STONE OAK PKWY STE 1215 SAN ANTONIO, TX 78258-6944
145	TYONEK TECHNICAL SERVICES, LLC	JEFF ZELENA	229 PALMER RD MADISON, AL 35758-1727
146	Joint Technology Solution, Inc.	Tania Garavito	521 C St Quantico, VA 22134-3438
147	MEC DISTRIBUTION, LLC	PATRICK O'BERRY	3949 HWY 8 STE 109 NEW TOWN, ND 58763-9560
148	PROARC INC	RENEE WATSON	5430 CAMPBELL BLVD STE 114 WHITE MARSH, MD 21162-5503
149	AIM INNOVATIONS, LLC	NIKKI TOMLIN	8201 CORPORATE DR STE 640 LANDOVER, MD 20785-2371
150	ACES GROUP LLC	JASON MARSHALL	600 BOULEVARD SOUTH SW STE 104 HUNTSVILLE, AL 35802-2175
151	CHENEGA ENTERPRISE SYSTEMS & SOLUTIONS, LLC	CHRISTIE VAN CLEAVE	3000 C ST STE 301 ANCHORAGE, AK 99503-3975

152	EXPEED SOFTWARE LLC	KOTESWARA CHEJARLA	216 WORTHINGTON, OH 43085-2349
153	1STARJV, LLC	BILL LYTLE	1282 QUAKER HILL DR ALEXANDRIA, VA 22314-4763
154	REVEAL GLOBAL CONSULTING, LLC	AVINASH VARMA	342 N QUEEN ST LANCASTER, PA 17603-3072
155	CLOUDWARE LLC	SRIRAM SRINIVASAN	377 W SIDE DR APT 301 GAITHERSBURG, MD 20878-3018
156	ENERGY TECHNOLOGY ALLIANCE LLC	NICOLE HOUGH	850 SW 7TH ST STE 5 REDMOND, OR 97756-2760
157	SUCCESS BY DESIGN LLC	ERIC AGOSTO	8655 CHERRY LN LAUREL, MD 20707-6201
158	ARIA SOLUTIONS, LLC	SANTINA SGRO	6508 SUMMER WIND DR BRECKSVILLE, OH 44141-3377
159	ASPETTO INC	ABBAS HAIDER	1691 EMANCIPATION HWY FREDERICKSBURG, VA 22401-4651
160	Cio Federal IT Inc.	Anthony Clayton	800 Corporate Drive, Suite 301 Stafford, VA 22554-4889
161	GLOBAL DATA SOLUTIONS INC GDS	NAGESWARA MORAMPUDI	44790 MAYNARD SQ STE 300 ASHBURN, VA 20147-6514
162	NETWORK DESIGN TECHNOLOGIES INC NDT	JOSEPH RUFFIN	813 TATNALL ST WILMINGTON, DE 19801-1717
163	SINEW MANAGEMENT GROUP LLC	PHILLIP FOX	3949 HWY 8 STE 111 NEW TOWN, ND 58763-9567
164	CHIRALITY CAPITAL CONSULTING, LLC	WILLIAM LASH	3811 DEEP HOLLOW WAY BOWIE, MD 20721-1275
165	VENATORE LLC	WILLIAM TRICE	1302 N 19TH ST # 125 TAMPA, FL 33605-5243
166	NICHE ASSURANCE LLC	PETER KIILU	9894 BISSONNET STREET, SUITE 244 HOUSTON, TX 77036-8239
167	EAGLE HARBOR, LLC	BOB JONES	2702 DENALI ST STE 100 ANCHORAGE, AK 99503-2747
168	RUDRAM ENGINEERING INC RUDRAM ENGINEERING	ALKESH PATEL	845 EXECUTIVE LN STE 200 ROCKLEDGE, FL 32955-3528
169	IBLAUNCH COMPANY	HEMANT BUNDELE	521 C ST QUANTICO, VA 22134-3438
170	DIGITAL PLAZA LLC DIGITAL PLAZA DIRECT	JAY AEMISEGGER	741 TENNIS AVE AMBLER, PA 19002-2729
171	DIRECTED ANALYTICS INC	JODY MITCHELL	7117 FLORIDA BLVD STE 200-1L BATON ROUGE, LA 70806

172	GOAL-ORIENTED HUMAN PERFORMANCE TECHNOLOGIES, LLC GOHPT	CHRISTOPHER BOWERS	600 PIPING ROCK DR CHESAPEAKE, VA 23322-8883
173	SUSTAINMENT & RESTORATION SERVICES LLC	CYNTHIA SHAW	207 E VICTORIA ST SANTA BARBARA, CA 93101-2020
174	SWARTEK CORP SWARTEK	SHYLA MORISETTY	2503 DEER WOOD CT HERNDON, VA 20171-5366
175	BOLD CAPE INFORMATION TECHNOLOGIES LLC	JAMES MINER	38 WINDY WALKWAY STE 3 KING COVE, AK 99612-9800
176	STERILE SERVICES CO	FANIA CARTER	445 NW 54TH ST MIAMI, FL 33127-1921
177	BREAKFORTH SOLUTIONS INC	NICHELLE EARLY	13164 PIEDMONT VISTA DR HAYMARKET, VA 20169-2642
178	PERIN DISCOVERY LLC PERIN TECHNOLOGY SOLUTIONS	PETER SMITH	1888 N SHERMAN ST STE 370 DENVER, CO 80203-1158
179	SYNERGY AMERICA, INC.	HARSHI KRISHNASWAMY	6340 SUGARLOAF PKWY STE 200 DULUTH, GA 30097-4329
180	ALLIANCE WEST INSURANCE INC	BARBARA BENZ	6919 LAKEWOOD DR W STE D1 TACOMA, WA 98467-3220
181	TEHAMA, LLC	SHERRY GIBSON	104 PARK DR STE H WARNER ROBINS, GA 31088-5167
182	R&K CYBER SOLUTIONS LLC	JOSEPH CARTER	800 CORPORATE DR STE 301 STAFFORD, VA 22554-4889
183	KIRA INFORMATION SOLUTIONS LLC	RICHARD RINEHART	N2 COLORADO SPRINGS, CO 80910-3714
184	ATL-VISTA MPJV, LLC	BRIAN WESTERDALE	1016 W 6TH AVE STE 401 ANCHORAGE, AK 99501-1963
185	LINDAHL REED, INC.	NICOLE HOUGH	850 SW 7TH STREET SUITE 5 REDMOND, OR 97756-2760
186	DLZP GROUP LLC	LISA BRUNET	2307 THOMPSON CROSSING DR RICHMOND, TX 77406-6925
187	AGILETEK INC	SHASHI GOLI	43405 BARNSTEAD DR ASHBURN, VA 20148-6891
188	INNOVATIVE CONSULTING & MANAGEMENT SERVICES LLC ICMS	MATTHEW STUCKEY	7338 BALTIMORE AVE STE 108A COLLEGE PARK, MD 20740-3211
189	PLATINUM BUSINESS SERVICES LLC	JODY VENKATESAN	6517 HEATHER GLEN WAY CLARKSVILLE, MD 21029-1470
			8 PARADE ST NW

190	CORTINA SOLUTIONS LLC	MICHAEL SHAMBAUGH	STE 201 HUNTSVILLE, AL 35806-4849
191	SKR CONSULTANTS, LLC	ROSALIND PORTER	15312 DELPHINIUM LANE ROCKVILLE, MD 20853
192	CHAEDROL LLC	JASON BAKKE	1776 I ST NW FL 10 WASHINGTON, DC 20006-3776
193	BRICE BUILDERS LLC	DAVID ALLEN	55 W 5TH ST PANAMA CITY, FL 32401-2601
194	SAK MANAGEMENT CONSULTING LLC	SEMY KAKOMA	204 FREDERICKSBURG, VA 22401-3353
195	TACTEGRA LLC	IAN CATO	18 CABARRUS AVE W CONCORD, NC 28025-4702
196	LLC TOMCAT ELECTRIC	MICHAEL GARZA	3303 S 14TH AVENUE YUMA, AZ 85365-3927
197	LACUSONG LEILANI LEIS CONSULTING GROUP	LEILANI LACUSONG	388 W 15TH ST SAN PEDRO, CA 90731-4806
198	SUPERIOR INFORMATION TECHNOLOGIES, LLC ANANTICS	ANURAG KULSHRESTHA	38701 W 7 MILE ROAD SUITE 285 LIVONIA, MI 48152-4123
199	RAO RESEARCH AND CONSULTING, LLC	CHETANA RAO	100 RESTON, VA 20191
200	DULLESSYSTEMS INC.	MONALISHA MISHRA	1 N BROAD ST STE A OFC 105 LURAY, VA 22835-1147
201	HASKIN GROUP INTERNATIONAL, INC.	SAMMIE HASKIN	320 RIDGEWOOD DR FAYETTEVILLE, GA 30215-8164
202	ARCTICOM, LLC	RICHARD FOSTER	1371 BRASS MILL RD BELCAMP, MD 21017-1239
203	SYMPOSIT LLC	ALLEN BERMUDEZ	5270 SHAWNEE RD STE 200 OFC 11 ALEXANDRIA, VA 22312-2378
204	BOWHEAD ENTERPRISE, SCIENCE AND TECHNOLOGY, LLC UIC	JESSY VASQUEZ	6564 LOISDALE CT STE 900 SPRINGFIELD, VA 22150-1822
205	ABEYON LLC	MALLESH MURUGESAN	95 MERRICK WAY STE 313 CORAL GABLES, FL 33134-5323
206	SPENCER COLE, LLC	CAROL BELL	1409 WILDERNESS TRAIL CROWLEY, TX 76036-3969
207	SATSYIL CORP.	KIRAN GUNDA	13800 COPPERMINE RD STE 138 HERNDON, VA 20171-6163
208	L.L.C. INNOVATECH	Miguel Granados Ramirez	213 N 3rd St ROCKFORD, IL 61107-4012
209	Polverini, Kantzer & Chyan, LLC Pkc Security	Becker Polverini	8092 Warner Ave Huntington Beach, CA 92647-6000

210	CANOPY ONE SOLUTIONS INC	GOPAL BETHI	4229 LAFAYETTE CTR DR STE 1625 CHANTILLY, VA 20151-1268
211	1 SYNC TECHNOLOGIES LLC 1 SYNC TECHNOLOGIES	ERIC SLOAN	8150 OLD FEDERAL RD MONTGOMERY, AL 36117-8007
212	SQUIRE'S OFFICE SERVICES, LLC	CRYSTAL SQUIRE	14110 NASH RD CHESTERFIELD, VA 23838-4128
213	ANCHORAGE CONSULTANTS LLC	RAPAHEL BROUSSARD	5800 QUANTRELL AVE #1511 ALEXANDRIA, VA 22312-2791
214	CYNERGY PROFESSIONAL SYSTEMS LLC	CYNTHIA MASON	23187 LA CADENA, STE 102 LAGUNA HILLS, CA 92653-1481
215	STELLAR PHOENIX SOLUTIONS LLC EASYSERVICE DATA SOLUTIONS	ANISHA GUPTA	116 VILLAGE BLVD STE 200 PRINCETON, NJ 08540-5700
216	KUPONO GOVERNMENT SERVICES, LLC	HARIS ZDRALIC	12565 RESEARCH PKWY STE 300 ORLANDO, FL 32826-3283
217	OLAN ASSOCIATES LLC	ANYAOGU ELEKWACHI	405 PARK AVE BALTIMORE, MD 21201-3603
218	COGNITION LLC	WILSON GUILBEAUX	1250 CONNECTICUT AVE STE 700 WASHINGTON, DC 20036-2657
219	EAGLESOFT INC	KARUNENDRA CHILAKAPATI	25861 CAMERON WALK PL ALDIE, VA 20105-6215
220	JAZZ SOLUTIONS INC	GARGI LAKAMRAJU	20745 WILLIAMSPORT PL STE 320 ASHBURN, VA 20147
221	ABC TECHNOLOGY SERVICES, LLC	IBRAHIM CISSE	3163 BAILEY AVE BUFFALO, NY 14215-1623
222	EPMPOINT INC	GAGAN GOEL	161 FORT EVANS RD NE STE 250 LEESBURG, VA 20176-3376
223	ALAKA`I SERVICES GROUP INC.	DORIAN ESPINOSA	3375 KOAPAKA ST STE B217 HONOLULU, HI 96819
224	SERVITECH INC	JIM BARKER	13892 E SMITH DR AURORA, CO 80011-2249
225	JBW GOUP LLC	WES LANE	4010 W. NEWBERRY RD STE B GAINESVILLE, FL 32607-2368
226	TEKNIRVANA, LLC	TARAK MODI	6848 CREEK CREST WAY SPRINGFIELD, VA 22150-4608
227	U.S. FEDERAL SOLUTIONS, INC.	Greg Cambareri	6465 BRICK HEARTH CT ALEXANDRIA, VA 22306-3310
228	R & M ENTERPRISES	ROBERT HARRIS	708 WESTPORT RD ELIZABETHTOWN, KY 42701-3819

229	STARBLAST INC	BRIAN HALL	101 N ACACIA AVE STE 101 SOLANA BEACH, CA 92075-1198
230	KP SOFT, INC.	VENKATA KANIGICHERLA	9111 EDMONSTON RD STE 407B GREENBELT, MD 20770-1544
231	RELIANT GLOBAL TECHNOLOGY, INC.	LAWRENCE SANUSI	700 MILAM ST STE 1300 HOUSTON, TX 77002-2736
232	THE PARNIN GROUP LLC	SUKUMAR RAO	2214 POTOMAC AVE ALEXANDRIA, VA 22301-1086
233	AGILE TRANSFORMATION INC AGILITYHEALTH	KHALID KHALAFALLA	11919 GRANT ST STE 200 OMAHA, NE 68164-3475
234	COPPERHEAD TECHNOLOGIES LLC	ANGELINA CASANOVA-BELL	2 MATTS PATH MASHANTUCKET, CT 06338-3804
235	Certified Training Institute L.L.C. Builders License Training Institute	Joshua J Francis	3135 Logan Valley Rd Traverse City, MI 49684-4772
236	SIMMONS-JOHNSON CONSULTING LLC	STEPHANIE JOHNSON	4307 LAKE KEMP CT RICHMOND, TX 77406-7945
237	G2 GLOBAL SOLUTIONS, LLC	ELIZABETH GALATI	7915 LAKE MANASSAS DR STE 218 GAINESVILLE, VA 20155-3260
238	ADITYA & ASSOCIATES, INC. A&A	ADITYA DAHAGAM	20 F ST NW STE 700 WASHINGTON, DC 20001-6705
239	WORLD INFORMATIX CYBER SECURITY INC	NEAL ASTHANA	1552 SE BALLANTRAE CT PORT SAINT LUCIE, FL 34952-6040
240	BSET, LLC	DAVID KALINSKE	3601 C ST. STE 1000-36 ANCHORAGE, AK 99503-5923
241	PABULUM CONSULTING, LLC	FERREL BONNER	1002 GEMINI STREET, SUITE 225D HOUSTON, TX 77058-2807
242	GL SOLUTIONS INC.	GREGORY LLINAS	4601 FAIRFAX DR STE 1200 ARLINGTON, VA 22203-1559
243	TECHFOCUS LLC	LIJUAN WANG	7051 SALVIA ST ARVADA, CO 80007-7077
244	EARTH WORTH L.L.C.	CHLOE EVANS	1500 EATON RD WASHINGTON, DC 20020-5961
245	Epic Systems, Inc.	Chandra M Nallamala	41229 TYNEDALE CT ASHBURN, VA 20148-5796
246	VINTUN LLC VINTUN	KRISTINA BOYD	2000 DUKE STREET SUITE 300 ALEXANDRIA, VA 22314
			2101 OLD BERMUDA HUNDRED RD

247	A3 SYSTEMS CORP	AUBREY HINDS	CHESTER, VA 23836-5505
248	GLOBALKYNECT SOLUTIONS, LLC	ANTONIO JOHNSON	3039 CRANE DR FALLS CHURCH, VA 22042-3004
249	ADVENT BUSINESS COMPANY INC.	RAJESH GUPTA	21 FORT EVANS RD NE STE F LEESBURG, VA 20176-4488
250	CINTEOT INC.	JOSEPH KELLY	125 ELECTRONICS BLVD SW UNIT B HUNTSVILLE, AL 35824-2212
251	SECTORMAX INC.	ARUN RAGHU	3 BETHESDA METRO CENTER STE 700 BETHESDA, MD 20814-6300
252	GC ASSOCIATES USA LLC	GEORGE FUKUMOTO	2720 S ARLINGTON MILL DR UNIT 504 ARLINGTON, VA 22206-3406
253	KERBEROS CYBER, LLC	DAWN COLE	2109 BIRDCREEK TER TEMPLE, TX 76502-1083
254	PRETEK-CITIZANT JV, LLC	Priti Goyal	800 Corporate Dr Ste 301 Stafford, VA 22554-4889
255	INNOVATIVE NETWORKING TECHNOLOGY, INC.	SHARAFAT YOUSUFZAI	5109 LEESBURG PIKE STE 208C FALLS CHURCH, VA 22041-3208
256	LLC JI-SOLUTIONS	SYLVIA JOHNSON	201 N CHARLES ST STE 805 BALTIMORE, MD 21201-4133
257	L2 DEFENSE INC	SAMUEL LENNON	12 IRONDALE ST STE 126 BALTIMORE, MD 21220-2172
258	UCERT LLC	AUSTIN NOBBEN	13835 N NORTHSIGHT BLVD STE 100 SCOTTSDALE, AZ 85260-3756
259	KIRA AVIATION SERVICES LLC KIRA OPERATIONS SUPPORT	RICHARD RINEHART	2513 ATLANTA ST STE A BLYTHEVILLE, AR 72315-6408
260	DAVIES, LINDA M COMPREHENSIVE PROFESSIONAL & PROPOSAL SERVICES	LINDA DAVIES	7042 PHILPOTT ROAD STE 103 SOUTH BOSTON, VA 24592
261	UVS INFOTECH LLC	UPINDERPAL RANDHAWA	603 7TH ST STE 302 LAUREL, MD 20707-3959
262	TAYLOR CONSTRUCTION MANAGEMENT, LLC	KELLEY TAYLOR	1301 TEXAS AVE STE 216 HOUSTON, TX 77002-3508
263	COMCENTIA	DELE OJELABI	3341 W NORTH AVE MILWAUKEE, WI 53208-1457
264	BAILEY INFORMATION TECHNOLOGY CONSULTANTS, LLC	ROBERT BAILEY	800 CORPORATE DR STE 301 STAFFORD, VA 22554-4889
265	ENVIZAGE INC.	DANDREA JOHNSON	5403 HARVEST FISH PL WALDORF, MD 20603-4204

266	NATIONPOINT, LLC	JOEL SCHULTZ	523 ASHMUN ST SAULT SAINTE MARIE, MI 49783-1907
267	NAM TECHNOLOGIES INC.	MALLIKARJUNA KASYAPA SISTLA VENKATA	5755 N POINT PKWY STE 83 ALPHARETTA, GA 30022-1150
268	PATRIOT STRATEGIES, LLC	GREGORY GADSON	201 N UNION ST STE 110 ALEXANDRIA, VA 22314-2663
269	EBS-4U INC.	KITSON WALKER	8735 DUNWOODY PL STE 5 SANDY SPRINGS, GA 30350-2995
270	Ice Technical Services Incorporated	Cynthia Vanden Berg	2985 N 935 E Ste 6 Layton, UT 84041-7307
271	VANGUARD PACIFIC LLC	SYDNEY CODY	1 CHISOLM TRAIN, SUITE 450 ROUND ROCK, TX 78681
272	ICE TECHNICAL SERVICES INC	CYNTHIA VANDEN BERG	1010 W 24TH AVE BELLEVUE, NE 68005
273	MPF FEDERAL, LLC	ANNA GILMORE-HALL	1500 MARKET ST FL 12 PHILADELPHIA, PA 19102-2100
274	NAPAKIAK ENVIRONMENTAL AND CONSTRUCTION, LLC	RICHARD MACON	51 MARAQ RD NAPAKIAK, AK 99634
275	STUDIOPI2 INC. PI2 LABS	SANJIV PAI	420 GODDARD STE 200 IRVINE, CA 92618-4610
276	TMPC INC	JOE TEASLEY	1228 E 7TH AVE STE 200 TAMPA, FL 33605-3510
277	WANDER STAFFING LLC	GABRIEL WANDER	2806 FLINTROCK TRCE STE A-103 AUSTIN, TX 78738
278	WOLFTEK MISSION GROUP LLC	FRANK WATSON	13900 LINCOLN PARK DR STE 150 HERNDON, VA 20171-3265
279	VALLEY IT SOLUTIONS LLC	JOHN FAKESS	1121 WESTRAC DR SUITE 106 FARGO, ND 58103-2385
280	SYNERGIST JV LLC	NIKITA SINGH	1775 TYSONS BLVD FL 5 MCLEAN, VA 22102-4285
281	GREAT NORTHERN ENGINEERING LLC	AARON ATHANAS	137 E ARCTIC AVE PALMER, AK 99645-6255
282	HARTWOOD-ARMEDIA JV LLC	THAD ASHE	186 DONOVAN LN STAFFORD, VA 22556-6335
283	Penwick Realtime Systems Inc	GEORGE THOMAS	12808 West Airport Blvd, Suite 325N Sugar Land, TX 77478-6227
284	CCSI-3LINKS, LLC	PAUL TYSHING	107 ENGLEFIELD DR GAITHERSBURG, MD 20878-2661
285	ITFRASTRUCTURE, INC. ITINFRA	JAY XIE	4031 UNIVERSITY DRIVE, STE 100 FAIRFAX, VA 22030-3400

286	STRATOSYS PARTNERS INC.	ANJU SETH	1580 BRASS LANTERN WAY RESTON, VA 20194-1223
287	ENSPYRE LLC	CORNEILIUS HILL	1009 BERKSHIRE DR MATTESON, IL 60443-2196
288	PRADY LLC	PRADYOT RAI	4586 KIELAND RIDGE RD FAIRFAX, VA 22030-6152
289	ANALYGENCE, INC.	LONNIE PARKER	8115 MAPLE LAWN BLVD STE 110 FULTON, MD 20759
290	INTERNATIONAL CLOUD BUSINESS INC.	RAMADEVI KALYANARAMAN	44330 PREMIER PLAZA, SUITE #100 (ROOM#7), ASHBURN, VA 20147-5071
291	GOLDSCHMITT AND ASSOCIATES LLC	MARC GOLDSCHMITT	11601 QUAIL RIDGE CT RESTON, VA 20194-1113
292	RIELCAD JV LLC	CHARLES BROOM	57 FORSYTH ST NW FL 2 ATLANTA, GA 30303-2229
293	MB SOLUTIONS, INC.	ROSALYN THOMPSON-BLACKWELL	1500 PERIMETER PKWY NW STE 150 HUNTSVILLE, AL 35806-3566
294	CYBER VISION JV LLC	LORENE REEDER	3215 W STATE ST STE 309A1 MILWAUKEE, WI 53208-3364
295	AVA TECH LLC	AMANDA DELANCEY	6221 MOONGATE DR 3340
296	TIGUA FACILITY SERVICES, INC.	CHRISTOPHER MUNOZ	12 LEIGH FISHER BLVD STE 206 EL PASO, TX 79906-5239
297	4S - SILVERSWORD SOFTWARE AND SERVICES, LLC	MICHAEL WILSON	5520 RESEARCH PARK DRIVE SUITE 100 BALTIMORE, MD 21228-4851
298	TM CAPTURE SERVICES, LLC MACALOGIC	TERESA MACALOLOOY	4380 BUCKEYE LN STE 222 BEAVERCREEK, OH 45440-7300
299	INFOTREND INCORPORATED	HARPAL CHUDASAMA	7761 DIAMONDBACK DRIVE, SUITE 02-113 COLLEGE PARK, MD 20742
300	THE ALLEGIANCE	TED WESTMORELAND	4 SPINDLETOP COURT GREENVILLE, SC 29615-6032
301	KIKISOL LLC	SHAWN ROHDE	4835 COLT ST STE E VENTURA, CA 93003-7744
302	SHILPI & ASSOCIATES LLC	VENEET KATYAL	40904 BLUE STAR CT ALDIE, VA 20105
303	COMSOLUTIONS INC	LAURA DANIELS	15704 COCHESTER RD TAMPA, FL 33647-1100
			1826 N LOOP 1604 W STE 337A

304	STS SOLUTIONS AND TRAINING, LLC	JEFF NELSON	SAN ANTONIO, TX 78248-4517
305	AUM OM GROUP LLC	RAJIV BHATIA	13228 WRENN HOUSE LN HERNDON, VA 20171-3957
306	BOWHEAD COMMUNICATION SERVICES, LLC	JESSY VASQUEZ	6564 LOISDALE CT STE 900 SPRINGFIELD, VA 22150-1822
307	AU & ASSOCIATES INC	SEKINAT UIYOSHIORIA	3100 RITCHIE RD STE D/F DISTRICT HEIGHTS, MD 20747-4400
308	FORWARD INNOVATION GROUP, LLC	DONTE TANNER	15532 EAGLE TAVERN LN CENTREVILLE, VA 20120-3702
309	GALAXUX INC	WASI KHAN	569 RADIO CT NW SALEM, OR 97304-4300
310	THE HOLSTON GROUP INC	INGA PERRY	1037 CARBONDALE WAY GAMBRILLS, MD 21054-1652
311	ASPIRE THERAPY SERVICES & CONSULTANTS INC	GILBERT PERALES	1003 BECKETT STE 201 SAN ANTONIO, TX 78213-1372
312	VOLANS CORPORATION	SAURABH SAXENA	22740 DULLES GAP CT ASHBURN, VA 20148-6756
313	DEFINITIVE INNOVATIVE SOLUTIONS LLC	THANH TRUONG	453 CARLISLE DR STE 200 HERNDON, VA 20170-5611
314	Nova International Telnet, Inc.	SHINKI PAIK	1800 ALEXANDER BELL DR STE 500 RESTON, VA 20191-5473
315	Nisga'a Tek, LLC	Mike Torres	3075 Vintage Blvd Ste 200 Juneau, AK 99801-7109
316	KATMAI DIVERSIFIED SERVICES LLC	CYNTHIA VANDEN BERG	11001 OMALLEY CENTRE DR STE 204 ANCHORAGE, AK 99515-3096
317	NATIVE INSTINCT LLC	ADAM LIM	4413 CYCAD LN BOYNTON BEACH, FL 33436-7320
318	TENAX TECHNOLOGIES, LLC TENAX TECHNOLOGIES	TAMERA RUSH	4694 MILLENNIUM DR STE 520 BELCAMP, MD 21017-1541
319	INTERNATIONAL TOWERS, LLC	JAMES HYNES	22592 W US HIGHWAY 281 SAN BENITO, TX 78586-9178
320	GPI ENTERPRISES INC.	CHRISTOPHER MURILLO	3637 MEDINA ROAD SUITE 60 MEDINA, OH 44256-8155
321	PREMIER MECHANICAL GROUP INC.	MICHAEL JOHNSON	1201 SIMPSON WAY ESCONDIDO, CA 92029-1407
322	RACKNER INC RACKNER SOLUTIONS	ALEXANDER RAUL	8630 FENTON ST STE 330 SILVER SPRING, MD 20910-3816

323	BD&Z Associates LLC	Balehager Ayalew	710 Quincy St NW Ste B Washington, DC 20011-5936
324	Bright Global Strategies, LLC	Alan B McCain	6412 Brandon Ave #328 Springfield, VA 22150-2513
325	AVENING MANAGEMENT AND TECHNICAL SERVICES, LLC AVENINGTECH	LEE PLATT	11 N MAPLE AVE STE 101 LA PLATA, MD 20646-3759
326	PURE ENVIRO-MANAGEMENT LLC	GABE REID	1594 S 1300 E SPANISH FORK, UT 84660-5636
327	VVL SYSTEMS & CONSULTING, LLC	VINNIE LIMA	658 SHORTLINE CT WEXFORD, PA 15090-2609
328	MERIDIEN GROUP LLC	MARIA HICKS	208 S KING ST STE 303 LEESBURG, VA 20175-3018
329	PURDY GROUP LLC	FRANCIS PURDY	104 TECH PARK DR STE 12 CAMBRIDGE, MD 21613-3596
330	APPLE 1 ENTERPRISES INC APPLE 1 ENTERPRISES	REBECCA NEISS	9621 CLOVER HILL RD MANASSAS, VA 20110-2753
331	WORKPRO LLC AZZMEIAH R. VAZQUEZ	AZZMEIAH VAZQUEZ	438 HAMILTON AVE TRENTON, NJ 08609-2710
332	VITALIZING BUSINESS SOLUTIONS, INC.	SHURLON THOMPSON	7547 SOUTH EMERALD AVENUE CHICAGO, IL 60620-2425
333	Adhvan Corporation	Manish Lodaya	19520 WATERS RD GERMANTOWN, MD 20874-2701
334	EVEREST CONSULTING GROUP	ALBERT WONG	5 GREENLANE CT POTOMAC, MD 20854-3508
335	INDEPENDENT STRATEGIC MANAGEMENT SOLUTIONS, INC. ISMSOLUTIONS	SHIRLEY OLINGER	1950 KEENE RD BLDG F200 RICHLAND, WA 99352-7774
336	UNALAKLEET INVESTMENTS LLC	CONRAD CELESTIAL	4730 BUSINESS PARK BLVD # H44 ANCHORAGE, AK 99503-7137
337	HOMELAND LLC HOMELAND	NORMAN SHERIFF	6305 ANGEL ROSE CT COLUMBIA, MD 21044-6021
338	ZENCORECYBER INC.	VENU AYALA	10693 WATER FALLS LN VIENNA, VA 22182-1301
339	THE EFFICIENCY GROUP LLC	FRANK VEGA	4649 4TH ST S ARLINGTON, VA 22204-1320
340	CREMER GLOBAL SERVICES, INCORPORATED	AYLEEN CREMER	2210 BRYAN ST MELBOURNE, FL 32901-5958
341	SPARKSOFT CORPORATION	SIVAKAMASUNDARI SIVARAMAKRISHNAN	25487 DABNER DR SOUTH RIDING, VA 20152-3955
			6401 CALEB CT

342	ACCEL SOLUTIONS LLC	KIMBERLY FRIERSON	ALEXANDRIA, VA 22315-3732
343	ALASKA NORTHSTAR RESOURCES LLC	TIMOTHY CASTRO	315 LINCOLN ST STE 300 SITKA, AK 99835-7579
344	A3 TECH SOLUTIONS LLC	WOODIE SHARPLESS	7765 SHARPSHOOTERS CT MANASSAS, VA 20111-8235
345	AHTNA SOLUTIONS, LLC	TIM FINNIGAN	110 W 38TH AVE STE 200L ANCHORAGE, AK 99503-5677
346	THE SPARROW GROUP INC	DAVID WIEGAND	3620 WYOMING BLVD NE STE 230 ALBUQUERQUE, NM 87111-3297
347	A P VENTURES, LLC	NANDITA GUDUDURI	9520 BERGER ROAD SUITE 107 COLUMBIA, MD 21046-1554
348	ASCENDANT SERVICES LLC	MANJINDER KAUR	8260 GREENSBORO DR STE 150 MCLEAN, VA 22102-3806
349	3S GLOBAL BUSINESS SOLUTIONS	SAM MOOKERJEE	7923 NITA AVE CANOGA PARK, CA 91304-4706
350	123 CLEAN LLC	IVAN GUERRERO	6100 54TH AVE SE MINOT, ND 58701-2203
351	BESPOKE CORPS LLC	JEREMY ARMON	43828 LAUREL RIDGE DR ASHBURN, VA 20147-2372
352	DAWSON ENTERPRISES LLC	MICHAEL FONSECA	900 FORT STREET MALL STE 1850 HONOLULU, HI 96813-3707
353	CAYUSE FEDERAL SERVICES LLC	WALTER STANKEWICK	72632 COYOTE RD PENDLETON, OR 97801-1002
354	PACARCTIC LLC	PETE MAYNARD	3800 CENTERPOINT DR STE 502 ANCHORAGE, AK 99503-5825
355	SANDHURST-AEC, LLC	KWAFO DJAN	7653 LEESBURG PIKE FALLS CHURCH, VA 22043-2520
356	TUKUH TECHNOLOGIES, LLC	BARRY JACKSON	1600 GENESSEE ST STE 759 KANSAS CITY, MO 64102-1039
357	KAIHONUA LLC	RON JARRETT	1 AARONA PL KAILUA, HI 96734-2535
358	APTNEXUS LLC	DAVID GREGORY	14304 POLLIN ST ACCOKEEK, MD 20607-3718
359	BRITE GROUP, INC, THE	ASH BANERJEE	105 LEESBURG, VA 20176-4101
360	TRI-LOGISTICS LLC SINGAGE - INTERIOR & EXTERIOR	ANGELA MCCULLOUGH	9108 WESTPHALIA RD STE A UPPER MARLBORO, MD 20774-3500
			2735 HARTLAND RD STE 204

361	ROCCOMAR, INC.	HILDA GIGIOLI	FALLS CHURCH, VA 22043-3542
362	CYBER SECURITY INNOVATIONS LLC	ALUSINE CONTEH	2480 BALDWIN CRESCENT WASHINGTON, DC 20018-3848
363	TYONEK TECHNICAL SERVICES, LLC	JEFF ZELENA	1689 C ST STE 219 ANCHORAGE, AK 99501
364	TACG, LLC TACG	TODD VIKAN	1430 OAK CT, STE 100 DAYTON, OH 45430-1064
365	GBS DAKOTA IT, LLC	ALAN KAPLAN	1236 W 2850 S SYRACUSE, UT 84075
366	NEXTCOMM LLC NEXTCOMM	JEAN-MARIE NGOK GWEM	23890 SE 286TH PLACE MAPLE VALLEY, WA 98038-3361
367	GEOLOGYREVIEW, LLC	GUY MAZAIWANA	19957 AUGUSTA VILLAGE PL ASHBURN, VA 20147-4128
368	GC WORKS INC.	LANCE WAYNE	1820 SW 3RD AVE MIAMI, FL 33129-1417
369	EXCELSIOR CONSULTING GROUP LLC	LUCICLEIDE DELSIGNORE	25679 POLAND RD CHANTILLY, VA 20152
370	ARLINGTON CONSULTANTS GROUP LLC	MANAV BAHL	2744 N WYOMING ST ARLINGTON, VA 22213-1722
371	S B INTERNATIONAL INC S B S-CORP COM	ASHA SINGH	2235 KINGS GARDEN WAY FALLS CHURCH, VA 22043-2598
372	GROUP LLC TPM GROUP	LINCOLN TYSON	8201 CORPORATE DR STE 800 HYATTSVILLE, MD 20785
373	NYLA TECHNOLOGY SOLUTIONS INC	SHANA COSGROVE	1714 BOLTON ST BALTIMORE, MD 21217-4323
374	EIDOS TECHNOLOGIES, LLC	HELLENI MOON	8569 C SUDLEY ROAD MANASSAS, VA 20110-3863
375	COHO TECHNOLOGY SOLUTIONS, LLC	GEORGE BERNARDY	1577 C ST STE 300 ANCHORAGE, AK 99501-5133
376	TECHSUR SOLUTIONS LLC	RUPINDER YADAV	205 VAN BUREN ST STE 120 HERNDON, VA 20170-5336
377	WHITETAIL AYUDA JOINT VENTURE LLC	MICHAEL BRESNAHAN	614 N MAIN ST JAY, OK 74346-2894
378	3KPC INC	SUBEERA SINGH	12203 LAKE JAMES DR HERNDON, VA 20171-2010
379	ARELI INC	SHERENE CHERIAN	115 N PARKE ST ABERDEEN, MD 21001-2438
380	GBTI SOLUTIONS, INC.	WENMING KUAI	2200 MCLEAN, VA 22102-3398
	WICHITA GOVERNMENT SOLUTIONS,		550 WESTCOTT ST STE 452B

381	LLC	RACHEL CRAWFORD	HOUSTON, TX 77007-9015
382	TYONEK SERVICES OVERHAUL FACILITY - STENNIS, LLC	PAUL STEIN	2840 WALL TRIANA HWY SW HUNTSVILLE, AL 35824-2728
383	STRATEION GROUP, LLC	MOHAMMED HAQUE	21379 HANSBERRY TER ASHBURN, VA 20147-5855
384	SIERRA TECHNOLOGY LLC	VIRGINIA SALDIVAR	15655 W ROOSEVELT ST STE 201 GOODYEAR, AZ 85338-9306
385	AZUSA SOLUTIONS LLC	CHERYL ROBINSON	201 HIGH GABLES DR APT 209 GAITHERSBURG, MD 20878-7411
386	CARTER ENTERPRISE SOLUTIONS, LLC	NICOLE BROWN	6525 BELCREST RD STE 418 HYATTSVILLE, MD 20782-2003
387	SPELLMAN CONSULTING GROUP LLC	CRYSTAL SPELLMAN	9797 PRESWICKE PT ALPHARETTA, GA 30022-8682
388	SD SOLUTIONS LLC	BALAJI VENKATESAN	8000 TOWERS CRESCENT DR STE 1700 VIENNA, VA 22182-6200
389	READY SERVICES, LLC	ANTHONY JOHNSON	6935 EAST 12TH STREET TULSA, OK 74112-5605
390	ZENPOINT SOLUTIONS LLC	NADIA KARIMI	1765 GREENSBORO STATION PL SUITE#900 MC LEAN, VA 22102-3470
391	Microhealth Llc NOVATech Systems	Claude Hines	8245 Boone Blvd, Ste 706 Vienna, VA 22182-3846
392	SILVER LAKE CONSTRUCTION, LLC	PAUL CRADDOCK	21460 OVERSEAS HWY STE 3 SUMMERLAND KEY, FL 33042-4139
393	OXALIS SOLUTIONS LLC	JONATHAN MALANCHE	205 KELLER ST STE 102 PETALUMA, CA 94952
394	1DTS, LLC	CRAIG PARK	205 VAN BUREN ST STE 120 HERNDON, VA 20170-5336
395	LIBRA REALTY GROUP, INC. LIBRA MANAGEMENT GROUP	STACEY MOLLISON	160 CLAIREMONT AVENUE STE 200 DECATUR, GA 30030-2546
396	CHICKASAW AEROSPACE, LLC LLC	SEAN TAFOYA	2600 JOHN SAXON BLVD STE 2222 NORMAN, OK 73071-1166
397	G2IT, LLC	MIKE GAUCHE	1125 WEST ST STE 333 ANNAPOLIS, MD 21401-4198
398	KATMAI INTEGRATED SOLUTIONS, LLC	CYNTHIA VANDEN BERG	34 KELLEY WAY BRILLIANT, OH 43913-1087
399	NUEDUCATION INCORPORATED	JUDY AYALA	1455 PENNSYLVANIA AVE NW STE 400 WASHINGTON, DC 20004-1017
			7368 STEEL MILL DR

400	JTF BUSINESS SOLUTIONS CORP.	DANIEL GARCIA-NUNEZ	SPRINGFIELD, VA 22150-3600
401	Buffalo MTE, LLC	Marissa Fahrig	407 S Pennsylvania Ave Ste 140 Joplin, MO 64801-2281
402	CAL VET INTEGRATED CONSULTING SERVICES INC	WAYNE WALKER	38417 CORALINO DR MURRIETA, CA 92563-3233
403	ENSEMBLE GOVERNMENT SERVICES, LLC	MICHAEL CONTRERAS	4005 BUCHANAN ST HYATTSVILLE, MD 20781-2117
404	Material Acquisition Services, Inc.	ROSEE CULBERTSON	20381 Lake Forest Dr Ste B13 Lake Forest, CA 92630-8109
405	EKIN SOLUTIONS INC.	SATISH DRONAVALLI	13800 COPPERMINE RD STE #189 HERNDON, VA 20171-6163
406	ALEUT DIGITAL SOLUTIONS, LLC	COREY CHAMBLISS	12355 SUNRISE VALLEY DR, STE 300K RESTON, VA 20191-3497
407	CJN CONSULTING, INC.	CAMILLA NGURRE PAUL	141 WINDMEADOW WAY FAYETTEVILLE, GA 30214-5313
408	MYTH TECHNOLOGIES LLC	KAMRAN SHAH	12542 CERROMAR PL FAIRFAX, VA 22030-6652
409	THOMAS & REED LLC	STEPHEN REED	148 E MARKET ST STE 300 INDIANAPOLIS, IN 46204-3271
410	XENITH GROUP LLC	NADIA KARIMI	900 MCLEAN, VA 22102-3470
411	ASRC FEDERAL FACILITIES LOGISTICS LLC	SCOTT SALZANO	7000 MUIRKIRK MEADOWS DR STE 100 BELTSVILLE, MD 20705-6351
412	LITHE SOLUTIONS INC.	PADMA GOURINENI	23983 MILL WHEEL PL ALDIE, VA 20105-4007
413	UNITED SOLUTIONS GROUP INC, THE USG1	SRI VADI	1101 W HAMILTON ST STE 351 ALLENTOWN, PA 18101-1043
414	JLV INTEGRATION TECHNOLOGIES LLC	RICHARD NIP	3375 KOAPAKA ST STE F200 HONOLULU, HI 96819-1862
415	BINARY EXCHANGE TECHNOLOGIES LLC	JOSEPH SCHWARTZ	19020 PERRONE DR GERMANTOWN, MD 20874-1429
416	TECHNOLOGY, INC. STANDARD IT	RONALD SMITH	1057 W BROAD ST STE 216 FALLS CHURCH, VA 22046-4639
417	DBISP, LLC	John Miller	155 Tri County Pkwy Ste 275 Cincinnati, OH 45246-3249
418	TRIPLEPOINT DSG JOINT VENTURE LLC	CARLO ESPIRITU	161 FORT EVANS ROAD NE SUITE 325 LEESBURG, VA 20176-3375
419	TEKPRO SUPPORT SERVICES, LLC	REGINA MONROE	1826 N LOOP 1604 W STE 336C SAN ANTONIO, TX 78248-4534
	KONIAG MANAGEMENT SOLUTIONS,		4100 LAFAYETTE CENTER DR STE 303

420	LLC	CHRISTOPHER LUND	CHANTILLY, VA 20151-1234
421	LBYD FEDERAL, LLC	KEVIN BROWN	9500 KOGER BLVD N STE 100 SAINT PETERSBURG, FL 33702-2433
422	ELITE APPLIED SOLUTIONS LLC	MANUEL GALANG	634 PROSPERITY WAY CHESAPEAKE, VA 23320-7029
423	SECURE INNOVATE TECHNOLOGY CORP.	IQBAL AMIRI	41273 ALLEN HOUSE CT ASHBURN, VA 20148-6471
424	JASPER SOLUTIONS INC	ANSHUMAN PATEL	21 MELVILLE RD 7631
425	REVACOMM INC	BRETT KIMURA	677 ALA MOANA BLVD STE 820 HONOLULU, HI 96813-5416
426	PROMINENT EDGE LLC	SYRUS MESDAGHI	14572 RIVERWIND TER CENTREVILLE, VA 20120-3457
427	CHARSOFT CONSULTING INC	CHARLENE BANKS	9730 KINLOSS MEWS BRISTOW, VA 20136-2718
428	ACC3 INTERNATIONAL INCORPORATED ACC3	CHRISTIAN LOPEZ	8996 MIRAMAR RD STE 207 SAN DIEGO, CA 92126-4451
429	INNOVATUS TECHNOLOGY CONSULTING	JOHN NGUYEN	9655 GRANITE RIDGE DR STE 200 SAN DIEGO, CA 92123-2676
430	SOLERS RESEARCH GROUP INC.	CAROLYN KINSELL	1445 DOLGNER PL STE 34 SANFORD, FL 32771-9204
431	COREIAZ, LLC	NEHA OZA	13413 BISSEL LN POTOMAC, MD 20854-1016
432	BOWHEAD MARINE SUPPORT SERVICES, LLC	JESSY VASQUEZ	6564 LOISDALE CT STE 900 SPRINGFIELD, VA 22150-1822
433	SOLUTIONS, LLC HGS	CYNTHIA STROM	3635 CONCORDE PKWY STE 300 CHANTILLY, VA 20151-1125
434	CHAGS HEALTH INFORMATION TECHNOLOGY LLC C-HIT	SRIVASAVI CHAGANTI	10500 LITTLE PATUXENT PKWY STE 400 COLUMBIA, MD 21044-3563
435	RELOGIC RESEARCH, INC.	CHANDLER WICKS	4950 CORPORATE DRIVE NW SUITE 125 HUNTSVILLE, AL 35805-6244
436	TRULINK LLC	TIANA KRONEBUSCH	10176 PARK MEADOWS DR UNIT 2305 LITTLETON, CO 80124-8413
437	VQ FEATHER LLC	SARAH FAHDEN	742 FONTAINE ST ALEXANDRIA, VA 22302-3607
			6243 CYPRESS CIR

438	NOMOTION SOFTWARE LLC	German Wren	SAN ANTONIO, TX 78240-2613
439	NEOTECH SOLUTIONS INC.	CHANDER BAJAJ	10514 UNITY LN POTOMAC, MD 20854-1982
440	DOC DEVELOPMENT, INC.	RADCLIFF QUARTERMAN	2500 PARK CENTRAL BLVD STE A6 DECATUR, GA 30035-3925
441	TSAY SERVICES, INC.	NEELY KELLEY	346 EAGLE RD OHKAY OWINGEH, NM 87566-3600
442	Information Business Solutions, Inc	Srinivas Kandukoori	22110 Ginger Tree Way Clarksburg, MD 20871-4026
443	ALCOR TECHNICAL SOLUTIONS, LLC	NICHOLAS COLLINGHAM	5520 RESEARCH PARK DR STE 100 BALTIMORE, MD 21228-4851
444	LLC DTI	RENITA ANDERSON	11518 LOTTSFORD TER BOWIE, MD 20721-2290
445	T1 SERVICES, LLC	STEPHEN MOHORKO	3201 TREMONT ST NORTH BEND, OR 97459-3062
446	GENESIS VENTURE GROUP, INCORPORATED	SUSAN SABADACH	2513 RUSSWOOD DR FLOWER MOUND, TX 75028-2346
447	PUBLIC ALLIANCE LLC PUBLIC ALLIANCE	KENNETH MIRELES	909 NE LOOP 410 STE 340 SAN ANTONIO, TX 78209-1315
448	CYPHER, LLC	JOSEPH ANDERSON	44679 ENDICOTT DRIVE SUITE 314 ASHBURN, VA 20147
449	ENFOCUS CONSULTING GROUP LLC	CHENGBIAO TU	13637 VALLEY OAK CIR POTOMAC, MD 20850-3563
450	USA INFOTECH, INC.	POORNIMA BALAJI	5012 LINDERA CT ELLICOTT CITY, MD 21042-6019
451	TATITLEK UNIVERSAL SERVICES, INC.	JARED HAYES	561 E 36TH AVE STE 400 ANCHORAGE, AK 99503-4170
452	INVID LLC INVID	ALBERTO LUGO	1666 AVE PONCE DE LEON STE 201 SAN JUAN, PR 00909-1847
453	CP MARINE, LLC	LEIGH ARMISTEAD	76 EGAN DRIVE STE 310 JUNEAU, AK 99801-1753
454	EMMATY, INC	MADELINE CABRERA	31 GRANITE ST STE 6 MILFORD, MA 01757-1695
455	KERNEL ASSOCIATES, LLC	ROSALIND PORTER	15312 DELPHINIUM LANE ROCKVILLE, MD 20853-1727
456	AGILE1TECH CORPORATION	ZAHID HUSSIN	10400 EATON PL, STE 105 FAIRFAX, VA 22030-2225
			23009 SYCAMORE FARM DR

457	ARK INFOTECH LLC	RAJENDRAN NATARAJAN	CLARKSBURG, MD 20871-4470
458	GUARDIAN IT SOLUTIONS GROUP INC	JAMES AGEE	5338 JACOBS CREEK PL HAYMARKET, VA 20169-6151
459	PRECISION RECEIVABLE SERVICES LLC PRECISION HEALTHCARE CONSULTANT	VANESSA BEST	2200 ATLANTA, GA 30303-1292
460	TRUTH TECHNOLOGY INC	APRIL BROWN	5201 MARIES RETREAT DR BOWIE, MD 20720-3342
461	VISVERO, INC. VISVERO	ARVIND HANDUU	2121 NOBLESTOWN RD, STE 106 PITTSBURGH, PA 15205-3933
462	ADDON SERVICES LLC	CANDI PLANK	3425 SIMPSON FERRY RD STE 201 CAMP HILL, PA 17011-6405
463	KALANI CONSULTING INC	DUANE NATHANIEL	17 LOUDOUN ST SE STE 201 LEESBURG, VA 20175-3012
464	RIELES GROUP LLC	CHARLES BROOM	3340 PEACHTREE RD NE STE 1800 ATLANTA, GA 30326-1064
465	FLEET RIDGE SYSTEMS LLC	MICHAEL FERNANDEZ	3252 HOLIDAY CT STE 110 LA JOLLA, CA 92037-1807
466	INFOPACT INC	SIREESHA DEENA	19977 AUGUSTA VILLAGE PL ASHBURN, VA 20147-4128
467	CODE360 INC.	MAKESH PITCHAIPILLAI	722 E MARKET ST STE 102-A9 LEESBURG, VA 20176-3255
468	TA MANAGEMENT SOLUTIONS LLC	ROSALIND TURNER-ARNOLD	5815 CHERRYWOOD LN APT 302 GREENBELT, MD 20770-4213
469	INTERNATIONAL CONSULTING ASSOCIATES INC ICA	AWS ALI	3300 FAIRFAX DR STE 302 ARLINGTON, VA 22201-4400
470	APPLIED ECOLOGY INC	CLAUDIA LISTOPAD	2200 FRONT ST STE 300 MELBOURNE, FL 32901-7389
471	OPTIMO-ECCO JV	MICHAEL MIGUELEZ	240 MARKET ST STE 112 BLOOMSBURG, PA 17815-1950
472	CHANGEIS, INC.	URVASHI MALHOTRA	1530 WILSON BLVD 700 ARLINGTON, VA 22209-2418
473	VAAS PROFESSIONALS, LLC	STEVE JULAL	325 EDGEWOOD AVE SE ATLANTA, GA 30312-4003
474	TACHYS INC	KULATHURAN PILLAY	43368 WINTERSRUN CT ASHBURN, VA 20147-3762
	GROUP INC		1 E SHERIDAN AVE

475	MCSG TECHNOLOGIES	JENNA AKERS	STE 400 OKLAHOMA CITY, OK 73104-2434
476	NEXT PHASE SOLUTIONS AND SERVICES, INC.	KAREN ROSENBAUER	5523 RESEARCH PARK DR STE 245 CATONSVILLE, MD 21228-4680
477	SKINNER DEVELOPMENT INC	LOUIS SKINNER III	1705 ENTERPRISE WAY SE STE 200 MARIETTA, GA 30067-9224
478	NUMUNU STAFFING LLC	GEORGE TAHDOOAHNIPPAH	1003 SW C AVE, STE B LAWTON, OK 73501-4323
479	KYC ADVISORS LLC	VIJAY MEHRA	1801 OLD RESTON AVE STE 302 RESTON, VA 20190-3357
480	MARRI INFOTECH CORP	NAGA MARRI	42979 PARK CREEK DR BROADLANDS, VA 20148-4138
481	JBS FINANCIAL SERVICES, INC. JBS GROUP	MICHAEL CHIANG	11921 FREEDOM DR STE 550 RESTON, VA 20190-5635
482	HORUS TECHNOLOGY SOLUTIONS, INC.	GIN-HUA GOH	6710A ROCKLEDGE DRIVE SUITE 400 BETHESDA, MD 20817-2847
483	STS SYSTEMS DEFENSE LLC	STEVE DONEGHY	1826 N LOOP 1604 W STE 336G SAN ANTONIO, TX 78248-4534
484	CORICA, PABLO TERRA	CINTIA CORICA	413 BROAD CREEK DR FORT WASHINGTON, MD 20744-5802
485	SDTR CONSULTING, LLC	SHERYL RICHARDSON	4928 SAN MARINO CIR LAKE MARY, FL 32746-2608
486	STL MOBILE TECH STL MOBILE TECH	TYRONE LOTT	8364 RICHARD AVE SAINT LOUIS, MO 63132-2802
487	MANAGEMENT INC TBM	SEEMAB ZAHEER	5651 BENGAL PL HAYMARKET, VA 20169-2553
488	TEYA ENTERPRISES LLC	GREG STRIKE	9414 GOODMAN CT ELK GROVE, CA 95624-6048
489	PROFESSIONALS HIR LLC HERITAGE CONTRACTING	KATHERINE GRAHAM	485C US HIGHWAY 1 S STE 100 ISELIN, NJ 08830-3016
490	OBAN CORPORATION	RON IRONDI	8300 BOONE BLVD STE 500 VIENNA, VA 22182-2681
491	PARRA CONSULTING GROUP, INC	JULIO PARRA	517 GLENBROOK DRIVE MIDDLETOWN, MD 21769-7727
492	CENTRO RESOURCES LLC	JOSE BENITEZ	5201 THRESHING DR FORT WORTH, TX 76179-8145
493	GOLDBELT APEX, LLC	JASMINE STEWART	3025 CLINTON DR JUNEAU, AK 99801-7154
			1800 DIAGONAL RD STE 600

494	SITARA LLC	PATRICIA LUNA	ALEXANDRIA, VA 22314-2840
495	PERISTYLE LLC	PERRY SAVOY	3600 CLIPPER MILL RD STE 218 BALTIMORE, MD 21211-1948
496	KAIVA-SIGNATURE JV, LLC	CAMERON ECHOHAWK	6060 W 3650 N STE 800 IVINS, UT 84738-6618
497	SHILLADYN, LLC	YONG MCCLAIN	1022 NAVARRO ST UNIT 201 SAN ANTONIO, TX 78205-3802
498	AVIGNA LLC	ASIM KUMAR	23280 ROGERDALE PL STERLING, VA 20166-2139
499	CAPITOL ADVISORS OF TECHNOLOGY LLC	TYRONE TAYLOR	8224 CREST RD LAUREL, MD 20723-1032
500	PAGEXCEL LLC	JAMES PAGE	800 MAINE AVE SW STE 200 WASHINGTON, DC 20024-2811
501	BOULEVARD CONSULTING GROUP	James Bagg	2001 JEFFERSON DAVIS HWY ARLINGTON, VA 22202-3603
502	NIRA, INC.	MEIXIA WANG	400 VIRGINIA AVE SW STE 720 WASHINGTON, DC 20024-2701
503	1ST CHOICE TANDEM, LLC	LYNWOOD OWENS	222 CATOCTIN CIR SE SUITE 132 LEESBURG, VA 20175-3730
504	APSS FUTURISTICS LLC	AMIT SAINI	1215 AVALON DR ACTON, MA 01720-3449
505	GC&E FEDERAL, LLC	DENNIS BRISTOL	5835 PEACHTREE CORS E STE A1 PEACHTREE CORNERS, GA 30092-3458
506	RED CEDAR TG-MTE, LLC	RANDALL MUENNINK	2115 STEPHENS PL STE 300 NEW BRAUNFELS, TX 78130-2154
507	FOCUS CONSULTING LLC	ANTENEH ADDIS	716 ROXBORO PL NW WASHINGTON, DC 20011-1216
508	DUNN ELECTRIC, LLC	STEVEN DUNN	1147 LOGAN ST LOUISVILLE, KY 40202-2463
509	KSQUARED TECHNOLOGY CONSULTING, CORP. K2 TECHNOLOGY CONSULTING	KIA RORIE	1216 NOB HILL DR GAMBRILLS, MD 21054-2000
510	CREST SECURITY ASSURANCE LLC	JUDITH EL	12905 LARKMEADE LN WOODBRIDGE, VA 22193-4846
511	ACUNA CONSULTING INC.	ALAND ACUNA	9658 BALTIMORE AVE. SUITE 300 COLLEGE PARK, MD 20740-1346
512	STAR COMMUNICATION INC	LARRY WHITFIELD	4300 OLD YORK RD BALTIMORE, MD 21212-4812
513	AWS CONSULTING INC	PATTARAPORN ARUN	13105 WILLOW EDGE CT CLIFTON, VA 20124-1080
			6002 MOSS GLEN CT

514	ICONSULT LLC	EMILY VICKERS	CLIFTON, VA 20124-2364
515	Modusphere LLC	Eric Cabral	22399 Dolomite Hills Dr Ashburn, VA 20148-7170
516	VTECH SOLUTION INC.	HARESH VATALIYA	1100 H STREET NW SUITE 750 WASHINGTON, DC 20005
517	CARLIN SOLUTIONS, LLC	CARLA FRANKLIN	577 GRAND AVE STE A BROOKLYN, NY 11238-3622
518	PORT GRAHAM TECHNOLOGIES, LLC	ROBERT BARGERON	22800 SAVI RANCH PKWY STE 219 YORBA LINDA, CA 92887-4623
519	IBS GOVERNMENT SERVICES, INC.	ANTHONY SUNG	11611 GREENLANE DR POTOMAC, MD 20854-3511
520	BLACKSTAR COMPANIES, LLC, THE	LES ALLEN JR	5312 S HAMPTON RD STE 2027 DALLAS, TX 75232-1880
521	EAGLE TG LLC	RANDY MUENNINK	2115 STEPHENS PL STE 310 NEW BRAUNFELS, TX 78130-2154
522	ZAPATA TECHNOLOGY INC ZAPATA TECHNOLOGY	RANDALL ZAPATA	1450 GREENE ST STE 500 AUGUSTA, GA 30901-5246
523	SYSCOM INC	DION ARELLANO	4465 NORTHPARK DR STE 400 COLORADO SPRINGS, CO 80907-4200
524	KESTREL TECHNOLOGY GROUP, LLC	IVAN CARDENAS	3 SUGAR CREEK CENTER BLVD STE 100 SUGAR LAND, TX 77478-2211
525	ALEKNAGIK TECHNOLOGY, LLC	GARY CHYTHLOOK	1016 W 6TH AVE STE 401 ANCHORAGE, AK 99501-1963
526	SPHERE DEFENSE SYSTEMS LLC	MICHAEL ECHOLS	1875 K ST NW STE 400 WASHINGTON, DC 20006-1265
527	ADVANCED PROJECT CONSULTING, LLC	IRIS CRITTEN	132 BYRD WAY WARNER ROBINS, GA 31088-8937
528	FCC CONSULTING SERVICES L L C	FREDERICK CAROTHERS	184 S BROAD ST 2ND FLR TRENTON, NJ 08608-2405
529	PRO TECH CBB LLC	LAYNITA CICHY	4319 ARABIA AVE BALTIMORE, MD 21214-3302
530	CHITINA DIVERSIFIED SERVICES, LLC	ED HERNDON	2975 S AVENUE B YUMA, AZ 85364-7703
531	WARD ENG SUPPORT SERVICES INC	KAREN WARD	317 GERMANIA ST FREDERICKSBURG, VA 22401-3325
532	LAKOTA SOLUTIONS, LLC	MAURICE EVANS	315 LINCOLN ST STE 300 SITKA, AK 99835-7579
	BOWLER PONS SOLUTIONS		201 DEFENSE HWY STE PH

533	CONSULTANTS, LLC	NATHANAEL CIMO	ANNAPOLIS, MD 21401-8943
534	Inupiaq Alaska Group, LLC	Buffy Meyer	9636 Tierra Grande St Ste 103 San Diego, CA 92126-6502
535	CELEEN LLC WWC FEDERAL	CHARLEEN HICKEY	6050 N POINT CT PERRYVILLE, MO 63775-6578
536	4ES CORPORATION	STEVEN TREVINO	5210 ROBLE GRANDE SAN ANTONIO, TX 78261-1712
537	PROFESSIONALS HIR, LLC HERITAGE CONTRACTING	KATHERINE GRAHAM	1624 MARKET ST STE 202-20 DENVER, CO 80202-5926
538	SUPEREON, LLC	SHEPHIA WALDON	1930 WILLIAM ST FREDERICKSBURG, VA 22401-5128
539	BLACKFISH FEDERAL LLC	JOHN FOLINO	1750 TYSONS BLVD STE 1500 MC LEAN, VA 22102-4200
540	ARLO SOLUTIONS LLC	ARLENE WUBE	1440 G ST NW WASHINGTON, DC 20005-2001
541	MANTRAVETS LLC	KUSUMA RAO	11710 PLAZA AMERICA DR STE 2000 RESTON, VA 20190-4743
542	STONDOH LLC	LATONYA HALL	145 W OSTEND ST # 419 BALTIMORE, MD 21230-3764
543	TEAM CONSULTING, INC. TCI	BRUCE HARGRAVE	1050 CONNECTICUT AVE NW STE 500 WASHINGTON, DC 20036-5304
544	PUEO - ST. MICHAEL'S JOINT VENTURE, LLC	KEVIN MING	301 LAFAYETTE BLVD FREDERICKSBURG, VA 22401
545	CHUGACH DYNAMIC SOLUTIONS LLC	LYNWOOD CROW	3800 CENTERPOINT DR STE 800 ANCHORAGE, AK 99503-5831
546	BELLA INFORMATION SYSTEMS LLC	GIRMA DERESSO	8307 ALLERDALE CT LORTON, VA 22079-2777
547	C&B STRATEGIC CONSULTING INC.	LAYNITA CICHY	4319 ARABIA AVE BALTIMORE, MD 21214-3302
548	MIDNIGHT SUN TECHNOLOGIES, LLC	JENNIFER HEISEY	1577 SPRING HILL RD STE 320 VIENNA, VA 22182-2446
549	BOSS TECH INCORPORATED	LARRY SUTTON	80 M ST SE WASHINGTON, DC 20003-3544
550	APPLIED INTEGRITY CONSULTING, LLC	YEN CLARKE	40646 WEAVER CT LEESBURG, VA 20175-4847
551	JONES CONTRACTING SERVICES LLC	KEITH JONES	807 JERRYVILLE ST CHESAPEAKE, VA 23322-8916
552	TERRATECH JV, LLC	ASHOK SAXENA	18625 VILLAGE FOUNTAIN DR GERMANTOWN, MD 20874-2122
	INC.		3775 VENTURE DR BLDG K STE 200

553	DAWSON'S MANAGEMENT	LABRESCIA DAWSON	DULUTH, GA 30096-5102
554	DIGILINK SYSTEMS, INC.	AHMAD A. IQBAL	3420 BUENA VISTA AVE GLENDALE, CA 91208-1505
555	TEYA SUPPORT SERVICES LLC	RON PERRY	101 E 9TH AVE STE 9B ANCHORAGE, AK 99501-3651
556	SILAS FRAZIER REALTY LLC SBJ MANAGEMENT AND CONSULTING SERVICES	SILAS FRAZIER JR.	2295 PARKLAKE DR SUITE 460 NE ATLANTA, GA 30345-2810
557	FLATWATER SOLUTIONS COMPANY	RICHARD LAHM	818 ST AUGUSTINES DR WINNEBAGO, NE 68071-5167
558	A2 FEDERAL INC	GARY ACKERMAN	46491 CEDARHURST DR STERLING, VA 20165-6450
559	TAMAYO FEDERAL SOLUTIONS LLC	LETICIA ALBRIGHT	440 VIKING DR STE 140 VIRGINIA BEACH, VA 23452-7396
560	S2I2 INC	EDWARD SHIN	10997 TRADEWIND CT OAKTON, VA 22124-1851
561	MAKAI LLC	STEPHANIE HUTCH	12 CLAFLIN ST HOPKINTON, MA 01748-1223
562	MUNWAY TECHNOLOGY INC	MIGUEL MUNDARAIN	2300 NW 94TH AVE STE 202 DORAL, FL 33172-2343
563	TECHNOLOGY PROJECT MANAGERS, INC.	RODOLFO LAVAQUE	13006 DISNEY LN SILVER SPRING, MD 20906-3212
564	JBS SOLUTIONS INC	SHERRIE NASH	2707 ARTIE ST SW STE 19 HUNTSVILLE, AL 35805-4769
565	IVERTIX INCORPORATED	NEELA PATEL	180 EDISON AVE EDISON, NJ 08820-3910
566	HOLMES & COMPANY LLC	CHARLES HOLMES	210 LAKE DR E STE 100 CHERRY HILL, NJ 08002-1163
567	CRITICAL PATH SOLUTIONS, INCORPORATED	MARK DOZIER	137 NATIONAL PLAZA, SUITE 300 OXON HILL, MD 20745-1153
568	AMT66, LLC	MARGARET CHRISTENSEN	313 MILKY WAY LN LONDON, AR 72847-9072
569	1AGILE TECHNOLOGIES, LLC	RUBY TUCK	60 COMMERCE ST STE 320 MONTGOMERY, AL 36104-3683
570	SCRIBEDOC.COM, INC.	SANDY KUMAR	800 CORPORATE DR STAFFORD, VA 22554-4889
571	GSSI SOLUTIONS INC	JERRY BANKS BANKS	6644 SCHURTZ ST ALEXANDRIA, VA 22310-2638

572	GREENCLEAN, INC. GC ENTERPRISES	NADIRAH SHABAZZ	6399 LITTLE RIVER TPKE STE 300 ALEXANDRIA, VA 22312-5093
573	EGROVE SYSTEMS CORPORATION	MUTHUKRISHNAN GOVINDARAJ	134 CANNONGATE III NASHUA, NH 03063-1951
574	COMPASS POINT, LLC	SANJEEV HIRANI	2553 DULLES VIEW DR STE 700 HERNDON, VA 20171-5228
575	WHITE ROOK TECHNOLOGIES, LLC	ANGEL ACOSTA	8950 ROUTE 108 STE 226 COLUMBIA, MD 21045-2130
576	Stony River Technologies, LLC		224 Seven Farms Dr Ste 200 Daniel Island, SC 29492-7996
577	SOUTHERN MICROWAVE, INC.	JOSEPH OLMEDA	2000 AVENUE P STE 14 RIVIERA BEACH, FL 33404-5342
578	SBC CONTRACTING INC	SEBASTIAN HYMAN	5704 JABBO CT WAKE FOREST, NC 27587-8422
579	CHAHTA SERVICES, INCORPORATED	JEFF GRAHAM	114 MAINTENANCE RD CHOCTAW, MS 39350-4105
580	LINCHPIN SOLUTIONS INC	CYNTHIA THIERRY	6175 GUARDIAN GTWY STE LQ ABERDEEN PROVING GROUND, MD 21005-1317
581	HAYES GROUP INTERNATIONAL LLC	SELINA HAYES	2148 FLORIDA AVE NW WASHINGTON, DC 20008-1936
582	DMC CONSULTANTS INC DMC CONSTRUCTION	MIKE CHAUDHARY	13500 FOLEY ST DETROIT, MI 48227-3585
583	SECURITY OPERATIONS GROUP INTERNATIONAL LLC	LUIS ARELLANO	428 HAVASU POINT SPRING BRANCH, TX 78070-5522
584	MG FACILITY SERVICES LLC	TERI TWIGG	1600 UTICA AVE S STE 900 MINNEAPOLIS, MN 55416-1465
585	AMERICAN ORTHOTIC AND PROSTHETIC CENTER, INC. CMG Contracting	Cynthia D Smith	1521 Technology Dr Chesapeake, VA 23320-5999
586	ULYSSE DORIS LLC	DORIS ULYSSE	1305 NOSTRAND AVE BROOKLYN, NY 11226-2201
587	KAIYUH SERVICES, LLC	REINHARD MUELLER	112 N WATER STREET STE 201 SPARTA, WI 54656-1737
588	VNUIT LLC	PARAMJYOTI KAKILETI	5425 MISSION RD BONSALL, CA 92003-3601
589	KARBON TECHNOLOGIES, LLC	DAVID FONDACARO	217 MIRACLE STRIP PKWY SE STE 112 FORT WALTON BEACH, FL 32548-5819
	New Business Application Systems, LLC		12205 Marleigh Dr

590	NBA SYSTEMS	BILAL Abdullah	Bowie, MD 20720-3727
591	ETRANSERVICES CORP.	HASSEN BECKFORD	107 WESTWOOD OFFICE PARK FREDERICKSBURG, VA 22401-5124
592	HAR GROUP LLC	SUNNY RAHEJA	202 CHURCH ST SE STE 305 LEESBURG, VA 20175-3031
593	AESPATECH LLC	PARUL JAIN	23800 COMMERCE PARK STE A BEACHWOOD, OH 44122-5828
594	METAPHASE CONSULTING LLC	FREDERICK COSTA	13108 MEADOW HALL CT HERNDON, VA 20171-2935
595	SUH'DUTSING STAFFING SERVICES	CARLA SANCHEZ	600 N 100 E STE B CEDAR CITY, UT 84721-3807
596	UNIQSOFT, INC.	ANIL KUMAR KATRAGUNTA	4025 TIBER FALLS DR ELLICOTT CITY, MD 21043-7172
597	RAAH TECHNOLOGIES INC	NARENDRA JANGID	3280 PEACHTREE RD NE STE 700 ATLANTA, GA 30305-2460
598	AIMEREON INC	BENJAMIN CHOU	8601 ROBERT FULTON DR STE 120 COLUMBIA, MD 21046-2599
599	PADRON, LLC	LINDSEY DE LA TORRE	3033 WILSON BLVD STE 700 ARLINGTON, VA 22201-3868
600	GRANT LEADING TECHNOLOGY LLC	PRINCE LEVY	4906 RANDY CT SUITE 100 RIVERDALE, MD 20737-1787
601	ILLUMEN-FWG JV, LLC IFWG	MICHAEL PARKER	800 CORPORATE DR STE 301 STAFFORD, VA 22554-4889
602	NAIS-PRAGMATICS JV LLC	JOSHUA CARLISLE	14323 OCEAN HWY UNIT 4119 PAWLEYS ISLAND, SC 29585-4817
603	KAIYUH INFORMATION TECHNOLOGIES LLC	CHERYL SANDS	1001 E BENSON BLVD STE 201 ANCHORAGE, AK 99508-4256
604	ICMC ALLIANCE, LLC	RUBIN SLOAN	11750 BELTSVILLE ROAD, SUITE 120 BELTSVILLE, MD 20705
605	TEAMGOV, INC.	GEORGE MARTIN	8201 CORPORATE DR STE 620 HYATTSVILLE, MD 20785-2245
606	STRATUS CYBER LLC	AJAY CHANDHOK	909 ROSE AVE SUITE 400 ROCKVILLE, MD 20852
607	ACHUTI LLC	DANIEL PATRICK	3219 TANAGER ST RALEIGH, NC 27606-3642
			835 N MAIN ST

608	A & B FOUNDRY LLC	VIK SAHNI	FRANKLIN, OH 45005-1648
609	ADEPT PROFESSIONAL STAFFING INC	ELIZABETH JOSEPH	2012 UPSHIRE CT BOWIE, MD 20721-2819
610	AGOVX LLC	SUPREET JUNEJA	6701 DEMOCRACY BLVD STE 555 BETHESDA, MD 20817-7519
611	ASPS LLC	MIRT WILLIAMS	2635 CHOCTAW DR BATON ROUGE, LA 70805-8219
612	THRIKASA INTERNATIOINAL, LLC.	RAJENDER DICHPALLY	10 OLD CHESTER RD PARSIPPANY, NJ 07054-1644
613	PT78 LLC Platinum Technologies	Jermon Bafaty	5101 FORT ELLSWORTH CT ALEXANDRIA, VA 22310-1156
614	GLOBAL QUALITY SOLUTIONS, INC. GQS CONSTRUCTION SERVICES	ADRIANA BLANKENSHIP	7235 BENTLEY ROAD STE 930 JACKSONVILLE, FL 32256
615	SHORE SOLUTIONS, INC.	ELIZABETH BANKER	2506 MARKET ST SAN DIEGO, CA 92102-3010
616	CAPITAL COLORS LLC	VERNON RAMEY	9611 COTTRELL TER SILVER SPRING, MD 20903-2229
617	GREENSTONE CONSTRUCTION INC	JUSTIN LINDTEIGEN	827 28TH ST S, SUITE B FARGO FARGO, ND 58103-8727
618	SKYWARD IT SOLUTIONS, LLC	DMITRY YUN	212 KENT OAKS WAY GAITHERSBURG, MD 20878-5611
619	MARC PEREZ	MARC PEREZ	1197 GAZANIA CT SAN MARCOS, CA 92078-4578
620	WILLIAMS CONSULTING LLC	MARY WARREN	5523 RESEARCH PARK DR STE 250 CATONSVILLE, MD 21228
621	TYONEK SERVICES OVERHAUL FACILITY - STENNIS, LLC	TIMOTHY WALKER	1689 C ST STE 219 ANCHORAGE, AK 99501-5131
622	LLP V E S	LUCINDRA CRUTCHER	4810 COMMERCIAL DRIVE HUNTSVILLE, AL 35816-2206
623	CORP CTECH-SYS	SANJAY MAGOON	161 FORT EVANS RD NE STE 235 LEESBURG, VA 20176-3369
624	BOWHEAD MARINE SUPPORT SERVICES LLC	JESSY VASQUEZ	1000 SHILOH RD STE 500 PLANO, TX 75074-7221
625	L.L.C. BEYOND20	ERIKA FLORA	4445 Eastgate Mall Ste 200 San Diego, CA 92121-1979
626	TYONEK MACHINING AND FABRICATION, LLC	DOUG BAKER	1689 C ST STE 219 ANCHORAGE, AK 99501-5131
			1708 S MEBANE ST STE 301

627	TATRA SOLUTIONS, INC.	KASHA MEHRA	BURLINGTON, NC 27215-6591
628	MAGIC LOGIX INC.	HASSAN BAWAB	3234 COMMANDER DR CARROLLTON, TX 75006-2507
629	KIKAHA SOLUTIONS LLC	TRICIA SEWNARINE	12565 RESEARCH PKWY STE 300 ORLANDO, FL 32826-3283
630	NUVOLOGIC CONSULTING INC	JUDY PHRUKSARAJ	1765 GREENSBORO STATION PL STE 900 MC LEAN, VA 22102-3470
631	REVTEK SOLUTIONS LLC	GABRIEL GALVAN	18262 GLEN OAK WAY LEESBURG, VA 20176-3991
632	VETERANS SUPPORT SERVICES INC	LARRY JACKSON	1629 K ST NW STE 300 WASHINGTON, DC 20006-1631
633	BLUE NOSE IT SOLUTIONS, INC. BLUE NOSE CONSTRUCTION	DAMON MOORE	9242 LIGHTWAVE AVE STE 120 SAN DIEGO, CA 92123-6402
634	SA SOLUTIONS INC	SATYAN AGARWAL	6724 QUIET HOURS COLUMBIA, MD 21045-4956
635	CARTRIDGE WORKS PLUS, LLC JELLY WHAT	STEVEN PARKER	80 MIRACLE STRIP PKWY SE, SUITE 6 FORT WALTON BEACH, FL 32548-2806
636	SENTINEL GROUP LLC	ALFREDO VERSOZA	521 C ST QUANTICO, VA 22134-3438
637	QAYAQ MARINE TRANSPORTATION L.L.C.	DON GRAY	6700 ARCTIC SPUR RD ANCHORAGE, AK 99518-1550
638	STEALTH ENTRY LLC	ISRAEL ARROYO	171 CHARRING CROSS DR S WESTERVILLE, OH 43081-2860
639	NORTH WIND DYNAMICS, LLC	BRENT CLARK	1425 HIGHAM ST IDAHO FALLS, ID 83402
640	IN MEMORIAM LLC PAGES & POSTS	BRIDGET BROWN	7129 HONOR KEITH RD TRUSSVILLE, AL 35173-2295
641	ZYDEC TECH, INC.	JAMNA PARIKH	167 PAINTED POST LANE GAITHERSBURG, MD 20878-5829
642	TECHY INNOVATIONS LLC	SUSANNA KRISHNAPPA	42846 LINDSEY HEIGHTS PL ASHBURN, VA 20148-7336
643	INTERMODAL LOGISTICS CONSULTING INC.	SENANU ASHIABOR	301 N MAIN ST, SUITE 2409B WINSTON SALEM, NC 27101-3836
644	2BFOCUSED INC	SIMONE SALMON	18604 NASHVILLE BLVD 1017
645	ATW HEALTH SOLUTIONS INC.	KNITASHA WASHINGTON	1132 S WABASH AVE STE 604 CHICAGO, IL 60605-2326
646	PHASE LLC	ALAN BOYKIN	8245 BOONE BLVD STE 300 VIENNA, VA 22182-3851

647	GRANITE COMMERCIAL REAL ESTATE LLC	Megan Prieto Giokas	12 SIMON STREET NASHUA, NH 03060-3072
648	REDAN, LLC	GREGORY DANIEL	8403 COLESVILLE RD STE 1100 SILVER SPRING, MD 20910-6346
649	ICATALYST INC	RAJAT VARDHAN	7627 HUNTMASTER LN MC LEAN, VA 22102-2531
650	EKASYS INC	ANAMIKA VYAS	2505 CAMBERWELL CT HERNDON, VA 20171-2981
651	EECBITS LLC	ESTEVE MEDE	1800 DIAGONAL RD STE 600 ALEXANDRIA, VA 22314-2840
652	BluPrint, LLC BluPrint, LLC - HUMAN CAPITAL CONSULTANTS	Gloria B Thornwell	3261 Old Washington Rd Ste 2020 Waldorf, MD 20602-3231
653	VEXTERRA GROUP LLC VEXTERRA GROUP	GLORIA HAMILTON	11710 PLAZA AMERICA DR STE 2000 RESTON, VA 20190-4743
654	JSR CONSULTING LLC	RAJEEV MANNAN	12608 BRIDGETON DR POTOMAC, MD 20854-1000
655	CMA GROUP, LLC	TEFERA CHEWAKA	10551 BARKLEY ST STE 101 OVERLAND PARK, KS 66212-1812
656	YESDI INC. YESDI SYSTEMS	BEN CHENNAT	844 EDMONDSON AVE BALTIMORE, MD 21201-1405
657	INTEGRATIVE SCIENCES LLC DIGITALGOVX	KUMKUM DILWALI	21 GEORGE STREET UNIT G03 LOWELL, MA 01852-2249
658	ABSCUS INC.	LEENA JAYAMOHAN	2727 N 2ND ST HARRISBURG, PA 17110-1205
659	YVONNE GREEN DAVIS PC	YVONNE DAVIS	420 20TH STREET NORTH, SUITE 2200 BIRMINGHAM, AL 35203-3261
660	THOUSAND OAKS RESEARCH & DEVELOPMENT INC	ILA KAMDAR	3900 MARKET ST STE 260 RIVERSIDE, CA 92501-3231
661	ELIAS GROUP, LLC	EDWARD ELIAS	3545 ELLICOTT MILLS DRIVE SUITE 304 ELLICOTT CITY, MD 21043-4517
662	MTNT TECHNICAL SERVICES, LLC	ARTHUR MCKINNEY	6731 W 121ST ST STE 209 OVERLAND PARK, KS 66209-2003
663	Softrams LLC		2525 Lord Baltimore Dr Ste B Windsor Mill, MD 21244-2671
664	TM3 SOLUTIONS, INC.	THOMAS O. MOORE II	3545 NEXUS COURT WOODBRIDGE, VA 22192-4438
665	CLOSEDLOOP COMMUNICATIONS, INC. CLOSEDLOOPCOMM	LEVIN CUSTIS III	8115 MAPLE LAWN BLVD STE 350 FULTON, MD 20759-2501
			8125 ROYAL SAINT GEORGES LN

666	M EDWARDS GROUP LLC	MONTE EDWARDS	DULUTH, GA 30097-1650
667	METAS SOLUTIONS LLC	KEISHA HUNT	659 AUBURN AVE NE APT 109 ATLANTA, GA 30312-1954
668	Addon Services LLC	Prita Abraham	35 Barnard St Savannah, GA 31401-2500
669	ACQUISITION PROFESSIONALS LLC	LUWANNA CLARK	800 CORPORATE DR STE 301 STAFFORD, VA 22554-4889
670	CLOUD NINE ALLIANCE LLC	LUIS VIERA	3312 6TH ST S ARLINGTON, VA 22204-1704
671	BUFFALO MTE, LLC	NORMAN COOL	407 S PENNSYLVANIA AVE STE 140 JOPLIN, MO 64801-2281
672	ASSOCIATES SYSTEMS, LLC A S L	PAVAN AKULA	17400 DALLAS PARKWAY, SUITE 121 DALLAS, TX 75287-7335
673	CONTRACTS MANAGEMENT ENTERPRISES LLC	RITA CALDWELL	9005 LAKE LARGO DR UPPER MARLBORO, MD 20774-4725
674	TURNKEY SOLUTIONS, LLC	DONA FRANKLIN	7937 THE LAKES DR FAIRBURN, GA 30213-7400
675	TIPPING POINT SOLUTIONS, INC.	RICHARD SCHMIDT	9092 RIDGELINE BLVD HIGHLANDS RANCH, CO 80129
676	SEVERSON GROUP, LLC, THE SEVERSON GROUP, THE	ROBERT SEVERSON	950 BOARDWALK STE 202 SAN MARCOS, CA 92078-2600
677	PRECISION TECHNOLOGIES & ENGINEERING, INC.	CARLOS VARGAS	12989 HAMPTON FOREST CT FAIRFAX, VA 22030-7212
678	POWER9, INC.	NARENDRA PANDIAN	9 THE PINES CT STE C SAINT LOUIS, MO 63141-6199
679	IGS PROTEC 2 LLC JV	CLARENCE LYLES	643 MASSACHUSETTS AVE STE 200 INDIANAPOLIS, IN 46204-1653
680	MITAJA CORP	DEVEN PATEL	8115 MAPLE LAWN BLVD STE 350 FULTON, MD 20759-2683
681	QUEVERA, LLC QUEVERA	LEANDER SIMMS	7061 COLUMBIA GATEWAY DR # 170 COLUMBIA, MD 21046-3447
682	RUMPH GLOBAL LIMITED LIABILITY COMPANY	WALTER BARNES III	100 WEST RD STE 300 TOWSON, MD 21204-2370
683	LOGICAL OWL, LLC	MARVIN WILLIAMS	3131 INMAN ST FERNDALE, MI 48220-1028
684	POSITIVEPSYCHE.BIZ CORP	ENRIQUE RUIZ	1800 WASHINGTON BLVD STE 812 BALTIMORE, MD 21230-1701
685	SYNAPTEIN SOLUTIONS INC	SHARAD DAYMA	8500 LEESBURG PIKE STE 407 VIENNA, VA 22182-2409

686	BOWHEAD CYBERSECURITY SOLUTIONS & SERVICES, LLC	JESSY VASQUEZ	6564 LOISDALE CT STE 900 SPRINGFIELD, VA 22150-1822
687	MASEGO INC	ROBERT CRUTCHFIELD	1320 CENTRAL PARK BLVD STE 410 FREDERICKSBURG, VA 22401-4942
688	JH MILES & ASSOCIATES, INC.	MALCOLM MILES	916 MAIN ST STE 302 LYNCHBURG, VA 24504-1600
689	PORT GRAHAM TECHNOLOGIES, LLC	ROBERT BARGERON	213 MAIN ST JACKSON, SC 29831-2624
690	GREENBRIER GOVERNMENT SOLUTIONS INC.	SCOTTY JOHNSON	228 KOPPERSTON RD OCEANA, WV 24870-5600
691	DM RESOURCES LLC DMR HAWAII	DEBORAH MERWICK	1020 AOLOA PLACE 108A KAILUA, HI 96734-5246
692	KAPTIVATE LLC	RON VASSALLO	516 N WASHINGTON ST ALEXANDRIA, VA 22314-2314
693	AZUL ENGINEERING LLC	FACUNDO FIORINO	7705 CONNECTICUT AVE CHEVY CHASE, MD 20815-4921
694	PRIME VECTOR, INC.	ERIK YOUNG	9465 COUNSELORS ROW SUITE 200 INDIANAPOLIS, IN 46240
695	AHTNA GLOBAL, LLC	TIM FINNIGAN	900 SW 16TH ST STE 306 RENTON, WA 98057-2631
696	DYNAMIC SERVICES INTEGRATION CORPORATION DSI	MICHAEL JONES	1801 MCCORMICK DR STE 350 UPPER MARLBORO, MD 20774-5468
697	MIDNIGHT SUN TECHNOLOGIES, LLC	Jennifer Heisey	110 Anchorage, AK 99518-1475
698	SAILE TECHNOLOGIES, INC. ONBRIDGE TECHNOLOGIES	ELIAS THUO	600 W SANTA ANA BLVD STE 214-C SANTA ANA, CA 92701-4558
699	RL SYSTEMS, LLC	ROBERT BULLARD	3450 W 46TH AVENUE DENVER, CO 80211-1115
700	KAIZEN SOLUTIONS GROUP LLC	SHARIFF MOHSIN	4200 REGENT ST STE 200 COLUMBUS, OH 43219
701	FEDERAL SECURITY SYSTEMS INC	ERIC STULGINSKY	8560 CINDER BED RD STE 400 NEWINGTON, VA 22122
702	CENTEIO ASSOCIATES INCORPORATED	ANTHONY CENTEIO, JR.	5845 RICHMOND HWY STE 722 ALEXANDRIA, VA 22303-1865
703	ARETECSBD LLC	ANTHONY RIVERA	10201 FAIRFAX BLVD STE 223 FAIRFAX, VA 22030-2209
			14801 MURDOCK ST STE 155

704	OMSAI COM LLC	HARI GADI	CHANTILLY, VA 20151-1040
705	COPPER RIVER TECHNOLOGIES, LLC	WILLIAM HALLADAY	1577 C STREET SUITE 300 ANCHORAGE, AK 99501
706	HIGH Q INC.	AKILA VELLINGIRI	9134 OLD COURTHOUSE RD VIENNA, VA 22182-2114
707	TYLER COMMUNICATIONS INC.	TONY TYLER	950 W PEACHTREE ST NW STE 220 ATLANTA, GA 30309-3863
708	PARATUS SOLUTIONS LLC	JIN KIM	943 FEATHERSTONE ST GAITHERSBURG, MD 20878-2180
709	GLOBAL SECURITY MANAGEMENT AGENCY INC	RICHARD SPARKS	1781 VINEYARD DR STE 204 ANTIOCH, CA 94509-8553
710	AHTNA GLOBAL, LLC	CHUCK HOLMAN	9699 BLUE LARKSPUR LN STE 201 MONTEREY, CA 93940-6552
711	ABA DIGITAL, LLC	Jose Nazario	12110 SUNSET HILLS RD STE 600 RESTON, VA 20190-5916
712	GB ENTERPRISE NETWORK SOLUTION INC.	GARY B BOLTON	2038 Bagpipe Ln. Waldorf, MD 20601-3720
713	CLOUD ALLIANCE INC	ZHIFA LIU	1117 TOWLSTON RD MC LEAN, VA 22102-1112
714	DEF-LOGIX, INC.	PAUL RIVERA	3463 MAGIC DR STE 220 SAN ANTONIO, TX 78229-3621
715	PIVOTAL POINT, LLC	DOKMAI WEBSTER	135 N FAIRFAX ST FALLS CHURCH, VA 22046-3528
716	ADVANCE EMPLOYEE INTELLIGENCE LLC	RODNEY CHAMBERS	1725 I ST NW STE 300 WASHINGTON, DC 20006-2423
717	CALDERWOOD, WOOD PRODUCTS & SERVICES LLC CALDERWOOD ENTERPRISES	FRED SLIGER	9968 CALDERWOOD RD TROUT CREEK, MI 49967-5106
718	EMINENT IT LLC	ISAAC BARNES	12558 KEMPSTON LN WOODBRIDGE, VA 22192-5065
719	PRESCIENT TECHNOLOGIES, LLC PRESCIENT TECHNOLOGIES	JEREMY CASANAVE	880 HARRISON ST SE STE 156 LEESBURG, VA 20175-4530
720	SGTR, LLC CONSTRUCTION	ELI SMITH	731 JAMES ST STE 205 SYRACUSE, NY 13203-2040
721	CHITINA DIVERSIFIED SERVICES, LLC	ED HERNDON	4 N 6TH ST UNIT 4 STROUDSBURG, PA 18360-2143
722	BIZARCH SOLUTIONS INC	BHAGAVAN PASULA	24956 LENAH CROSSING DR ALDIE, VA 20105

723	MBDM, INCORPORATED MBDM	JOHN JOHNSON	1775 I STREET NW, SUITE 1150 WASHINGTON, DC 20006-2435
724	ZEN STRATEGICS LLC	VENU AYALA	10693 WATER FALLS LN VIENNA, VA 22182-1301
725	SEEKIS, INC.	BALAJI RAMADOSS	3501 ROSE CREST LN FAIRFAX, VA 22033-1634
726	BLUE GROVE SOLUTIONS, LLC	MELISSA PETERSON	9701 APOLLO DR STE 100 UPPER MARLBORO, MD 20774-4785
727	VECTRONA, LLC VECTRONA	JOSEPH GELARDI	900 COMMONWEALTH PL STE 104 VIRGINIA BEACH, VA 23464-4517
728	TECH7 CONSULTING LLC TECH7 COMPANY, THE	ANNE WARREN	705 WINDING HILLS RD MONUMENT, CO 80132-9444
729	SPN SOLUTIONS INC.	DARYL DAVIES	10565 FAIRFAX BLVD STE 203 FAIRFAX, VA 22030-3104
730	PORT GRAHAM TECHNOLOGIES, LLC	ROBERT BARGERON	4938 SW LAKE FLORA RD PORT ORCHARD, WA 98367-7465
731	SKYMANTICS, LLC SKYMANTICS	CHARLES CHEN	2412 IRWIN ST # 23 MELBOURNE, FL 32901-7316
732	STORIJ INC. SO COMPANY, THE	SHAUN SO	134 N 4TH ST BROOKLYN, NY 11249-3296
733	SPACE METRICS, INC	SAMUEL TROTMAN	2200 PENNSYLVANIA AVE NW 4TH FL E WASHINGTON, DC 20037-1709
734	ROGUETHINK INC	JOJO JOHN	7752 LIONS GATE CT FALLS CHURCH, VA 22043-3347
735	BPM ADVISORS LLC	AHMAD IQBAL	4031 HAMPSTEAD RD 3928
736	PORTALS LLC	OMO IGIEHON	8300 GREENSBORO DR STE L1-657 TYSONS, VA 22102-3605
737	INTELLIGENT TECHNOLOGY LLC	WILL EMERSON	2722 W BITTERS RD STE 118A SAN ANTONIO, TX 78248-1235
738	SAVVY TECHNOLOGY SOLUTIONS LLC	YOHANNES TAFESSE	1231B GOOD HOPE RD SE WASHINGTON, DC 20020-6907
739	AQUILINE GROUP LLC	EVELYN RODRIGUEZ	1801 COLUMBIA RD NW STE 101 WASHINGTON, DC 20009-2031
740	KYMBER CONSULTING GROUP LLC	DARA JONES	1810 WHISTLING DUCK DR UPPER MARLBORO, MD 20774-7100
741	ADDON SERVICES LLC	PRITA ABRAHAM	27789 MOUND RD STE 200 WARREN, MI 48092-2697
742	CHEROKEE NATION DEFENSE SOLUTIONS LLC	JENNYLYNN GATES	10838 E MARSHALL ST STE 200 C TULSA, OK 74116-5682

743	Iron Cannon LLC	Bhimesh Rao	13921 Park Center Rd Ste 400A Herndon, VA 20171-3236
744	RELI GROUP, INC.	MOHAMMAD ELIAS	105 CATONSVILLE, MD 21228-4851
745	G-STAR TELECOM, INC.	ARIAN PATTERSON	301 MCCULLOUGH DR STE 400 # 453 CHARLOTTE, NC 28262-1336
746	JKS Industries, LLC	Jeffrey Knight	747 Sheridan Blvd Ste 9A Lakewood, CO 80214-2563
747	Supreme Systems Co	Tim McCann	8425 Old Statesville Rd Ste 13 Charlotte, NC 28269-1828
748	CHENEGA MISSION OPERATIONS LLC	BRIAN GILDEA	1509 SAINT ANDREWS BLVD PANAMA CITY, FL 32405-2835
749	REDTRACE TECHNOLOGIES INC	EKELO MAKELELE	4512 CEDAR REACH LN BOWIE, MD 20720-5811
750	HERITAGE INTERIORS LLC	SANJEEV HIRANI	2553 DULLES VIEW DR STE 700 HERNDON, VA 20171-5228
751	Infinite Outcomes, Inc.	Linda Houston	600 W Meadow St Unt 105 Fayetteville, AR 72701-5080
752	MUSCOGEE STAFFING SOLUTIONS LLC	VIVIAN MCCUTCHEN	1018 S WOOD DR OKMULGEE, OK 74447-6030
753	INC. MAIGTECH,	NANCY BENDER	8174 LARK BROWN RD SUITE 202 ELKRIDGE, MD 21075-6426
754	HERMTAC LLC HERMTAC	KEVIN PATEL	17217 WATERVIEW PKWY #ROW1.101 DALLAS, TX 75252-8004
755	Axis Consultant Group And Associates Llc	WARDELL WATERS	99 E Louisville Ave Ste 8A Atmore, AL 36502-2020
756	ARRONA TECH LLC	RODOLFO (RUDY) ARRONA	25304 TALENT ST CHANTILLY, VA 20152-6649
757	CROSSROADS TALENT SOLUTIONS LLC	JULIEN SINGH	17232 GENERAL CUSTER WAY POOLESVILLE, MD 20837-2276
758	X3M SYSTEMS, LLC	BOB SMITH	6401 GOLDEN TRIANGLE DR STE 110 GREENBELT, MD 20770-3201
759	DESIGN DATA SYSTEMS INC	MATTHEW RUCK	610 PROFESSIONAL DR STE 102 GAITHERSBURG, MD 20879-3460
760	End To End Computing, LLC	Esteve Mede	33 South Sumter St Sumter, SC 29150-5210
761	FREDERICK INFORMATION TECHNOLOGY SERVICES, INC.	MANNI MALIK	5236 MUIRFIELD DR IJAMSVILLE, MD 21754-9600
			4025 FAIR RIDGE DR STE 300

762	NATIONWIDE IT SERVICES, INC.	C.K. PARK	FAIRFAX, VA 22033-2865
763	PROBITAS TECHNOLOGY INC	BENJAMIN WILLIAMS	2745 N FRONT ST HARRISBURG, PA 17110-1270
764	LUCIDUS SOLUTIONS, LLC	GERALD MOMPLAISIR	7008 ROCK STREAM CT BALTIMORE, MD 21209-3745
765	LYNXNET, LLC	SANJEEV HIRANI	6950 HARBOUR VIEW BLVD STE B-110 SUFFOLK, VA 23435-3283
766	SAPIENT LOGIC LLC	ADEOYE ADEYEMO	2922 RANGPUR CT ESCONDIDO, CA 92027-5267
767	RUMIK CONSULTANCY LLC	SHEETAL PATEL	4879 ANNAMOHR DR FAIRFAX, VA 22030-8260
768	LEISNOI PROFESSIONAL SERVICES LLC	KEVEN TRUESDELL	1408 EXPEDITION CT FORT COLLINS, CO 80521-1149
769	T1 CONSTRUCTION, LLC	ERIK SELL	224G COLUMBIA, MD 21044-3264
770	COGENT PEOPLE INC. COGENT PEOPLE	RAJA OBEROI	250 COLUMBIA, MD 21044-3519
771	APEX INFINITE SOLUTIONS LLC AIS	LAMONT HATCHER	8801 N MERIDIAN ST STE 209 INDIANAPOLIS, IN 46260-5315
772	NEXT PHASE SOLUTIONS AND SERVICES, INC.	LISA WOLFF	10211 WINCOPIN CIR STE 502 COLUMBIA, MD 21044-3432
773	LEAD TRAINING LLC	STARLA HALCOMB	3016 W SHILOH CREEK AVE STILLWATER, OK 74074-1881
774	FRAGCITY INC.	CRISTINA GONZALEZ	24 SANFORD FERRY CT FREDERICKSBURG, VA 22406-5446
775	AVANT-GARDE ENGINEERING TECHNOLOGY LLC	MARCELLUS MAJOR	10015 OLD COLUMBIA RD STE B215 COLUMBIA, MD 21046-1865
776	NATIVA INC	NATASHA PONGONIS	1275 KINNEAR RD COLUMBUS, OH 43212-1180
777	VERGENCESG LLC	GABRIEL BROWNE	5670 CAITO DR STE 130 INDIANAPOLIS, IN 46226-1398
778	TRUE NORTH JOINT VENTURE LLC	PREM RADHAKRISHNAN	241 W GRIMES LN BLOOMINGTON, IN 47403
779	REDTRACE TECHNOLOGIES INC	EKELO MAKELELE	5520 RESEARCH PARK DR STE 100 BALTIMORE, MD 21228-4851
780	TANAQ TECHNICAL SERVICES LLC	IMRAN KHOWAJA	3201 C ST STE 602 ANCHORAGE, AK 99503-3971
781	SKYLINE INNOVATIONS LLC	JOHN HUNTER	115 RILEY DR JACKSON, MS 39209-2595
782	SIMPLE VUE LLC, THE	CICELY PEACE-EDOUARD	206 PRYOR ST SW STE C-1 ATLANTA, GA 30303

783	2030 LLC	RAVINDAR PALLA	459 HERNDON PKWY STE 200 HERNDON, VA 20170-6220
784	KAIYUH SERVICES LLC	REINHARD MUELLER	1001 E BENSON BLVD SUITE 201 ANCHORAGE, AK 99508-4256
785	SERVBEYOND SOLUTIONS LLC	GURDEEPAK BAKSHI	100 BALTIMORE, MD 21228-4851
786	OPTIMIZED TECHNICAL SOLUTIONS INC	TRAVIS GRIFFIN	110 E HOUSTON ST FL 7 SAN ANTONIO, TX 78205-2991
787	AZOOLE LLC	AARTI SMITH	12701 FAIR LAKES CIR STE 300 FAIRFAX, VA 22033-4910
788	INFOMARINES INC	VINEELA GUNTUKU	25937 ROYSTON PASS CIR ALDIE, VA 20105-3222
789	JLAN SOLUTIONS LLC	RONNETTE MEYERS	1050 CONNECTICUT AVE NW STE 500 WASHINGTON, DC 20036-5304
790	ENGINEERD SOLUTIONS LLC	REHAN MAHMOOD	722 E MARKET ST SUITE 102-A21 LEESBURG, VA 20176-4475
791	ICOLLABORATION INC	MADHI RAJU	1101 PENNSYLVANIA AVE NW STE 300 WASHINGTON, DC 20004-2582
792	CHITINA DIVERSIFIED SERVICES LLC	ED HERNDON	4082 SUMMERHILL SQ TEXARKANA, TX 75503-2730
793	AKUMEN, INC. AKUMEN GROUP	CARL GARCIA	125 CAMBRIDGEPARK DR STE 301 CAMBRIDGE, MA 02140-2392
794	F-CONCEPTS INC	HEE KIM	8421 FALCONE POINTE WAY VIENNA, VA 22182-5321
795	GBS SOLUTIONS CORPORATION GBS	CROMWELL RABI	1236 W 2850 S SYRACUSE, UT 84075-9597
796	A1FEDIMPACT,LLC	ANURADHA ATREYA	10928 HUNTER GATE WAY RESTON, VA 20194-1422
797	STEEL POINT SOLUTIONS, LLC	LIKIA HAWKINS	11720 BELTSVILLE DR STE 1001 CALVERTON, MD 20705-3166
798	FEDWRITERS INC	MITCHELL CHO	3975 UNIVERSITY DR STE 440 FAIRFAX, VA 22030-2520
799	IOV SOLUTIONS LLC	PETER KIM	3110 WHIMBRELL CT OAKTON, VA 22124
800	VIEWSOFT INC	ENAM HAQUE	42732 MOUNT AUBURN PL BROADLANDS, VA 20148-5528

801	FREEDOM INTERNATIONAL INC	CORLISS JACKSON	22636 GLENN DR STE 106 STERLING, VA 20164-4442
802	CONSTANT AND ASSOCIATES, INC.	MICHELLE CONSTANT	21250 HAWTHORNE BLVD STE 400 TORRANCE, CA 90503-5515
803	BRANCH TECHNICAL SERVICES, LLC BRANCH TECHNICAL SERVICES	TAMEKA EDWARDS	8507 OXON HILL ROAD SUITE 301 FORT WASHINGTON, MD 20744-4885
804	CONSTRUCTURE INC.	HARMAN RANGAR	13869 REMBRANDT WAY CHANTILLY, VA 20151-3259
805	NSIGHT365 LLC	DERRICK SMITH	80 M ST SE WASHINGTON, DC 20003-3544
806	SYNERGIST JV2, LLC	NIKITA SINGH	1775 TYSONS BLVD 5TH FL MC LEAN, VA 22102-4285
807	USTRONICS.COM, INC.	HUSHANG HASHIMI	21351 GENTRY DRI STE 115 STERLING, VA 20166-8510
808	ADVANCED BUSINESS SOFTWARE CONSULTING LLC NCN TECHNOLOGY	SHARON MUNIZ	11890 SUNRISE VALLEY DR STE 515 RESTON, VA 20191-3302
809	INFOSTELLAR INC.	SWETA JAIN	2991 WESTHURST LN OAKTON, VA 22124-1739
810	RAZOR CONSULTING SOLUTIONS, INC. RAZOR CONSULTING	CARLA SCHWARTZENBERGER	1416 10TH STREET SW WATFORD CITY, ND 58854-6845
811	TANVI IT SOLUTIONS, INC.	NAGOOR INAGANTI	4211 PLEASANT VALLEY RD STE 230 CHANTILLY, VA 20151-1246
812	AETOTECH LLC	NICOLE FELISE	200 W SAHARA AVE UNIT 601 LAS VEGAS, NV 89102-5098
813	T1 CONSTRUCTION LLC	ERIK SELL	3201 TREMONT ST NORTH BEND, OR 97459-3062
814	MTLS365 LLC	DENIS KIKANZIRA	6744 GREEN MILL WAY COLUMBIA, MD 21044-4081
815	ALEROH CONSULTING INC.	SUBHASH NANDURI	3249 ORCHARD GLEN CT HERNDON, VA 20171-1766
816	ATTAINX INC.	SHERYLL MANOJ	13873 PARK CENTER RD STE 55N HERNDON, VA 20171-3245
817	CHEROENHAKA NOTTOWAY ENTERPRISES LLC	JAE KANG	27345 AQUIA PATH DR COURTLAND, VA 23837-2195
818	INNOVATIVE CONSULTING & MANAGEMENT SERVICES, LLC ICMS	HAMLET LOPEZ	7361 CALHOUN PLACE ROCKVILLE, MD 20855-2765
			101 LAKEFOREST BLVD #406

819	DAS FEDERAL, LLC	DESMA BALACHANDRAN	GAITHERSBURG, MD 20877-2630
820	VETERAN TECHNOLOGY LEADERS LLC VTL	ERIK THREET	13918 OVERTON LN SILVER SPRING, MD 20904-1129
821	A&W TECHNICAL CONSULTING LLC	FELIPE ANZIANI	19206 HABITAT CV SAN ANTONIO, TX 78258-4410
822	HEALTH INFORMATION TECHNOLOGY SOLUTIONS, LLC HITS	JULIE HOYTE	16791 BRANDY MOOR LOOP WOODBRIDGE, VA 22191-4762
823	NTVI SOLUTIONS LLC	HATIB PROM	14100 PARKE LONG CT STE H CHANTILLY, VA 20151-1644
824	ABACO-BLACKFISH JV LLC	ESTEFANIA ARREGUI-GOMEZ	107 HARRISON ST NE LEESBURG, VA 20176-2309
825	NEWMAN CONTRACTING SERVICES INCORPORATED	EARL NEWMAN	5652 VIRGINIA LN OXON HILL, MD 20745-3662
826	MERP SYSTEMS, INC.	PREM NAIR	2201 COOPERATIVE WAY STE 600 HERNDON, VA 20171-3005
827	MINDCUBED LLC MINDCUBED	HABIB NASIBDAR	700 12TH ST NW STE 700 WASHINGTON, DC 20005-4052
828	BCM GLOBAL TECHNOLOGIES CONSULTANTS, INC. BCM GLOBAL STAFFING	SHAWN BUCHANAN	9247 ASPEN CREEK CT HIGHLANDS RANCH, CO 80129-1523
829	NEIGHBORHOOD COMPUTER CENTER CORP	FATEMA SAYEEDA	18714 WICKHAM RD OLNEY, MD 20832-3131
830	LBYD FEDERAL, LLC	KEVIN BROWN	1262 SUNCREST TOWN CENTRE DR MORGANTOWN, WV 26505-1828
831	VALENCIA MANAGEMENT INC.	ZARRAR HUSAIN	4802 37TH ST N ARLINGTON, VA 22207-2912
832	OPTIMUM PERFORMANCE & STRATEGIC CONSULTING LLC OPS CONSULTING	JONATHAN WHITE	3438 VILLAGE SQUARE PL SUFFOLK, VA 23435-1354
833	PORTMANTEAU JV LLC	GHALEB GHALEB	7925 JONES BRANCH DR STE 2125 MC LEAN, VA 22102-3376
834	D7, LLC DAWSON D7, LLC	THOMAS COFFEY	200 SPECTRUM CENTER DR STE 1210 IRVINE, CA 92618-5007
835	INFO GAIN CONSULTING LLC MOMENTUM+	GEORGE MWANGI	1640 BORO PL # 502 MCLEAN, VA 22102-3626
836	NTVI COMMUNICATIONS INC	HATIB PROM	14100 PARKE LONG CT STE H CHANTILLY, VA 20151-1644
837	ARTICUS SOLUTIONS, LLC	TODD BUTLER	1155 KELLY JOHNSON BLVD STE 105 COLORADO SPRINGS, CO 80920-3957

838	ASSURSEC, LLC	GURPREET BRAR	12110 SUNSET HILLS RD SUITE 600 RESTON, VA 20190-5916
839	AXIS CONSULTANT GROUP & ASSOCIATES LLC	WARDELL WATERS JR	429 DOE MEADOW DR OWINGS MILLS, MD 21117-1367
840	GARSAN SOLUTIONS LLC	NATHAN GARCIA	1195 MEADOW BRIDGE DR STE A BEAVERCREEK, OH 45434-4302
841	Rkv Tech Inc.	Rajesh Vasisht	5312 32nd St N Arlington, VA 22207-1505
842	TECH7-APOGEE SOLUTIONS JOINT VENTURE LLC	ANNE WARREN	705 WINDING HILLS RD MONUMENT, CO 80132-9444
843	HILLTECH CONSULTING INC HILLTECH CONSULTING	MARCUS HILL	2046 RUBY TURN BOWIE, MD 20721-1895
844	SECPRO LLC	MARIA CAMPOS	2073 BROCKETT RD TUCKER, GA 30084-5519
845	MUTATIO INC.	KAUSHAL PARIKH	900 MC LEAN, VA 22102-3470
846	SPARKSOFT CORPORATION	SIVAKAMASUNDARI SIVARAMAKRISHNAN	6350 STEVENS FOREST RD STE 200 COLUMBIA, MD 21046-3241
847	SAURWIN INC	RADHA RATNAPARKHI	1001 MCEWEN WOODS CT DAYTON, OH 45458-2075
848	CONSEC SOLUTIONS INC	IAN PERKINS	161 FORT EVANS RD NE STE 250 LEESBURG, VA 20176-3376
849	INSTAFF SOLUTIONS LLC IT DATA SOLUTIONS	ABEL HERRERA	18191 NW 68TH AVE STE 211 HIALEAH, FL 33015-3997
850	BRICE BUILDERS, LLC	DAVID ALLEN	3700 CENTERPOINT DR STE 8157 ANCHORAGE, AK 99503-5800
851	KREATIVE CORPORATION	SODA SULTANA	116-K EDWARDS FERRY RD NE STE 102 LEESBURG, VA 20176-2301
852	ALLUVIONIC INC	WENDY ROMEU	3530 N HARBOR CITY BLVD MELBOURNE, FL 32935-5714
853	MINOT GROUP, INC.	FRANCIS ROBLES	401 CLEMENT PL SILVER SPRING, MD 20902-1507
854	BEVERA SOLUTIONS LLC	VINCENT LOTT	8455 HWY 85 BLDG 500 STE 210 RIVERDALE, GA 30274-4195
855	I.S.I. AUTOMATION INT'L INC.	CUAUHTEMOC OROZCO	8 DOMINION DR UNIT 100 SAN ANTONIO, TX 78257-1304
856	ANOINTED HANDS SERVICES LLC	SHARON BOBBETT	400 JACKSON ST HATTIESBURG, MS 39401-2000

857	LIT SOLUTIONS LLC	VALERIE TRAN	800 CORPORATE DRIVE SUITE 301 STAFFORD, VA 22554-4889
858	CYBER SYNERGY CONSULTING GROUP, LLC	CRAIG WILLIAMS	1409 FLORIDA AVE NW WASHINGTON, DC 20009-5801
859	TRUEDGE SOLUTIONS, LLC	SUNG CHOI	744 CALABRIA LANE AMBLER, PA 19002
860	KIRA AVIATION SERVICES LLC KIRA OPERATIONS SUPPORT	RICHARD RINEHART	4208 198TH ST SW STE 104C LYNNWOOD, WA 98036-6736
861	BARON COMMUNICATIONS INCORPORATED	LAFAYETTE TATEM	850 39TH ST STE 203A NEWPORT NEWS, VA 23607-3171
862	ARROWHEAD GLOBAL LLC	CHAD HILL	22033 US HIGHWAY 19 N CLEARWATER, FL 33765-2362
863	PRECISE SOFTWARE SOLUTIONS, INC.	ZHENSEN HUANG	1445 RESEARCH BLVD STE 500 ROCKVILLE, MD 20850-6114
864	360 TOTAL CONCEPT CONSULTING INC	SHONDA SCOTT	7677 OAKPORT ST STE 230 OAKLAND, CA 94621-1976
865	OpTempo LLC	James R Reese	16154 Eagle Beak Cir Woodbridge, VA 22191-6066
866	HARPY TECHNOLOGIES, LLC	MARC DORRER	1203 ALGONQUIN RD CROWNSVILLE, MD 21032-2119
867	Nutrasource, Inc.	Susan Cho	6309 Morning Dew Ct Clarksville, MD 21029-1150
868	IBEX IT BUSINESS EXPERTS LLC	TRACEY GRACE	3295 RIVER EXCHANGE DR STE 550 NORCROSS, GA 30092-4238
869	787 ENGINEERING LLC	EDGARDO LEBRON	1450 GREENE ST STE 221 AUGUSTA, GA 30901-5234
870	CINNITY LLC	ABOJE AMEH	10809 BOSWELL LN POTOMAC, MD 20854-6319
871	JEFFREY TSE, LLC	JEFF TSE	7 LIBERTY RIDGE CT OWINGS MILLS, MD 21117-4600
872	ENG SOLUTIONS INC	HEANG (HANK) ENG	8300 PINE KNOTT CT GAINESVILLE, VA 20155-5218
873	TEHAMA, LLC	SHERRY GIBSON	9777 PYRAMID CT STE 265B ENGLEWOOD, CO 80112-6009
874	TMCS INC	TYNNETTA MCBETH	1629 K ST NW STE 300 WASHINGTON, DC 20006-1631
875	Perez Consulting and Management LLC Management	Jason Perez	120 South Park Square Ste 210 Marietta, GA 30060-8630
			250 COMMERCE STREET

876	ZRS SOLUTIONS LLC	CHERYL BROWN	3RD FLOOR STE 9 MONTGOMERY, AL 36104-2639
877	STRONGBOW STRATEGIES LLC	CLARA PRATTE	196 E HIGHWAY 66 STE A GALLUP, NM 87301-6232
878	EAST WEST SYSTEMS INC E W S	SHAHZAD LATIF	48 WALL ST 5TH FL NEW YORK, NY 10005-2911
879	SABREE SOFTWARE SERVICES, INC.	JOHNITA BEASLEY	11710 PLAZA AMERICA DR STE 2000 RESTON, VA 20190-4743
880	CAPITOL BRIDGE LLC	NICHOLAS JORDAN	2300 9TH ST S PH 3 ARLINGTON, VA 22204-2320
881	PCI TECHNOLOGY LLC	MAL MCGHEE	100 BROOKWOOD RD ATMORE, AL 36502-3513
882	FAAZ CONSULTING LLC	fatima ali	106 WELSH PL MORRIS PLAINS, NJ 07950-2951
883	CIQIMA FEDERAL SERVICES LLC	JONATHAN AMSLER	4300 B ST STE 405 ANCHORAGE, AK 99503-5951
884	PN AUTOMATION, INC.	NITIN BAVISKAR	3700 KOPPERS ST STE 140 BALTIMORE, MD 21227-1042
885	EWING COMPONENTS, INC. CONNECT PACKING AND SHIPPING	PAUL GALAN	902 BROAD ST WICHITA FALLS, TX 76301-4310
886	ITECH AG LLC	FRANK ANTEZANA	1220 N FILLMORE ST STE 400 ARLINGTON, VA 22201-6501
887	ACCELERATEVETS LLC	ROBERT NELSON	2385 MOUNTAIN RD HAYMARKET, VA 20169-1545
888	ALL NATIVE FEDERAL SYSTEMS COMPANY	WILLIAM HOWARD	818 ST AUGUSTINES DR WINNEBAGO, NE 68071-5167
889	TEYA INFORMATION SERVICES AND SOLUTIONS, LLC	GREG STRIKE	101 E 9TH AVE STE 9B ANCHORAGE, AK 99501-3651
890	LEVEL 9 COMMUNICATIONS LLC	LAUREN GRAY	409 W 4TH ST SANFORD, FL 32771-1839
891	SDA SOLUTIONS LLC	DAMASO DIAZ	3751 STONEWALL MANOR DR TRIANGLE, VA 22172-1426
892	CLARK CREATIVE SOLUTIONS, LLC	DWAYNE CLARK	201 N CHARLES ST STE 1331 BALTIMORE, MD 21201-4117
893	KILIUDA CONSULTING LLC	Gene Hughes	10440 BALLS FORD RD STE 200 MANASSAS, VA 20109-2503
			722 E. MARKET ST. SUITE 102 OFC A29

894	KRIAANET INC	SHAILENDRA JAIN	LEESBURG, VA 20176-3375
895	ANGAYUT LLC	STEPHEN SPELLMAN	4000 OLD SEWARD HWY STE 201 ANCHORAGE, AK 99503-6068
896	MICROHEALTH LLC MICROHEALTH	CLAUDE HINES	8229 BOONE BLVD STE 500 VIENNA, VA 22182-2634
897	E CYBER7 TECHNOLOGIES, LLC	EDDIE FENTRY	16901 MELFORD BLVD STE 329 BOWIE, MD 20715-4461
898	CONTRACTING COMMUNICATIONS SERVICES, INC. CCSI	PAUL TYSHING	107 ENGLEFIELD DR GAITHERSBURG, MD 20878-2661
899	AGILE BUSINESS CONCEPTS LLC	SHIRLEY DOMINICK	15054 DORAL PL HAYMARKET, VA 20169-3126
900	Bethel Residential Homes LLC Bethel Solutions	Lena j Thomas	11430 BRANT HOLLOW CT CHESTERFIELD, VA 23838-8961
901	HAKA, INC.	ETHAN COOPER	841 BISHOP ST STE 1050 HONOLULU, HI 96813-3916
902	COMPANY L.L.C. INFORMATION TECHNOLOGY	MANNY MANGILIT	7389 LEE HIGHWAY FALLS CHURCH, VA 22042-1736
903	BLACK & GOLD TECHNOLOGY LLC	KEIRAND DANIELS	2439 MANHATTAN BLVD SUITE 205 HARVEY, LA 70058-5328
904	GLOBAL ALLIANT INC	RAJAN NATARAJAN	8825 STANFORD BLVD STE 205 COLUMBIA, MD 21045-4757
905	FED95 LLC	BOBBIE BOYKIN	16 MONROE CENTER ST NE STE 200C GRAND RAPIDS, MI 49503-3208
906	ARS ALEUT SERVICES, LLC	MARK GRAGG	667 EMORY VALLEY RD STE D OAK RIDGE, TN 37830
907	EXOUSIA MARKETING GROUP LLC EXOUSIA	RUBY JAMES	648 HAMDEN DR EVANS, GA 30809-3897
908	S & K SECURITY GROUP, LLC	JAMES HYNES	63066 OLD HWY 93 STE S SAINT IGNATIUS, MT 59865-9008
909	D7 LLC DAWSON D7	THOMAS COFFEY	900 FORT STREET MALL STE 1850 HONOLULU, HI 96813-3707
910	INFER SOLUTIONS INC	ARUNA BALUPALLI	4390 US HIGHWAY 1 STE 302 PRINCETON, NJ 08540-5795
911	CASE MANAGEMENT CONSULTING LLC	DAVID DEMARTIN	3216 HATCHER ST ALEXANDRIA, VA 22303-1222
912	ENGAGING SOLUTIONS, LLC	TAMMY ROBINSON	3965 N MERIDIAN ST STE 1B INDIANAPOLIS, IN 46208-4075

913	THIRDPACKET TECHNOLOGIES LLC	SAJJAPALLI VISHNUNANDAN REDDY	3108 LORD BALTIMORE DR STE 104 WINDSOR MILL, MD 21244-5807
914	ELECTROSOFT SERVICES INC	SARBARI GUPTA	1893 METRO CENTER DR STE 228 RESTON, VA 20190-5298
915	GALLEGOS, JORGE FSH ENTERPRISES	JORGE GALLEGOS	9213 TEDFORD RD KNOXVILLE, TN 37922-6540
916	CHOKSI INC	RIDDHI CHOKSI	2488 HEADHOUSE SQ S BENSALEM, PA 19020-3668
917	EXECUTIVE ACQUISITIONS & GLOBAL LOGISTIC, ENGINEERING SERVICES (EAGLES) LLC EAGLES	KENNETH GAMBLES	7686 RICHMOND HWY STE 105 ALEXANDRIA, VA 22306-2800
918	THE PRUITT GROUP LLC	LAKEISHA PRUITT	1165 S FOSTER DR BATON ROUGE, LA 70806-7237
919	RWD CONSULTING LLC	ROBERT DOZIER	1775 T ST NW WASHINGTON, DC 20009-7102
920	Tactical Information Systems LLC	Mary M. Haskett	3616 Far W Ste 117-258 Austin, TX 78731-3082
921	MUSE TECHNOLOGIES, INC.	DOUGLAS CURETON	4601 PRESIDENTS DR STE 240 LANHAM, MD 20706-4830
922	VIRTUAL TECHNICAL PROJECT MANAGEMENT OFFICE LLC VTPMO	ADAM MADOUKH	5203 W 155TH TERR SHAWNEE MISSION, KS 66224-3817
923	BAYSIDE ENGINEERING CONSTRUCTION INC.	LUIS RIVERO	2534 STATE ST STE 306 SAN DIEGO, CA 92101-1316
924	BOWHEAD WEAPONS DEVELOPMENT SOLUTIONS LLC	JESSY VASQUEZ	6564 LOISDALE CT STE 900 SPRINGFIELD, VA 22150-1822
925	DELVIOM, LLC	KARUNA YARLAGADDA	44790 MAYNARD SQUARE STE 280 ASHBURN, VA 20147-6515
926	Whitetail Environmental, LLC	Jason Tanner	124 Salem Towne Ct Apex, NC 27502-2311
927	DYNOSI GOVERNMENT SERVICES CORPORATION	JOHN SNIDER	20 S MAIN ST STE 2A CHAMBERSBURG, PA 17201-2202
928	BOWHEAD PROGRAM MANAGEMENT & OPERATIONS, LLC	JESSY VASQUEZ	15163 DAHLGREN RD STE 103 KING GEORGE, VA 22485-5639
929	OFFICE DESIGN SOLUTIONS LLC	TRACEY BROWN	294 SOWELL RD MCDONOUGH, GA 30252-2986
930	KONIAG DATA SOLUTIONS LLC	KIM HOMOLKA	3800 CENTERPOINT DR STE 502 ANCHORAGE, AK 99503-5831

931	NLM GROUP LLC	MARCELO VASQUEZ	1737 KING STREET SUITE 601 ALEXANDRIA, VA 22314-2764
932	OTBE INC	RONNIE MORRIS	796 NAVY STREET STE B11 FORT WALTON BEACH, FL 32547-5146
933	Olive Networks LLC	TONY Ashamu	308 Prettyman Dr Apt 9404 Rockville, MD 20850-7705
934	4A CONSULTING LLC	VENKATA PONNADA	3300 N. RIDGE RD. STE. 100 ELLICOTT CITY, MD 21043-3383
935	HUNATEK SYSTEM SOLUTIONS, LLC	MICHAEL TORRES	9301 GLACIER HWY STE 200A JUNEAU, AK 99801-9380
936	UNIVERSOFT LLC	OUSMANE DIOUF	12805 TERN DR NORTH POTOMAC, MD 20878-3571
937	MRP LLC ITIGNITE	MITESH PATEL	7901 CAMERON RD BLDG 2 STE 331 AUSTIN, TX 78754-3807
938	WHITETAIL ENVIRONMENTAL, LLC	JASON TANNER	44369 COUNTY ROAD 596 JAY, OK 74346
939	KAKO'O SERVICES LLC	PAUL KOMEIJI	700 BISHOP ST STE 1904 HONOLULU, HI 96813-4102
940	SOFTTHINK SOLUTIONS	ANURADHA BRAHMADAVARA	299 HERNDON PKWY STE 110 HERNDON, VA 20170-4481
941	CELERENS LLC CELERENS	CHUNLEI DING	11807 SCENIC HILLS CT CLARKSVILLE, MD 21029-1444
942	IPHONE & IPAD WAREHOUSE LLC	BRIAN FARRELL	19101 NE 18TH AVE MIAMI, FL 33179
943	NTVI SOLUTIONS, LLC	HATIB PROM	529 6TH AVE STE 203A FAIRBANKS, AK 99701-4967
944	PREMIER ENTERPRISE SOLUTIONS, LLC	JACKIE LOPEZ	9701 APOLLO DRIVE SUITE 410 UPPER MARLBORO, MD 20774-4791
945	DMV SOLUTIONS, L.L.C	MIA BARBER	5617 44TH AVENUE HYATTSVILLE, MD 20781-1656
946	RB MANAGEMENT CONSULTANTS LLC	ZACHARY OSBORNE	1777 NORTH KENT STREET 4TH FLOOR ARLINGTON, VA 22202-3709
947	SERRY SYSTEMS INC.	SUMEET ERRY	6603 33RD ST FALLS CHURCH, VA 22046-1807
948	BOWHEAD TOTAL ENTERPRISE SOLUTIONS, LLC	JESSY VASQUEZ	6564 LOISDALE CT STE 900 SPRINGFIELD, VA 22150-1822
949	24X7SYSTEMS, INC.	SRINIVAS SURAPANENI	100 BARTON PLACE ALPHARETTA, GA 30005-2578
	AKTARIUS LLC		243 SOUTHWOOD DR

950	DAWSON AKT	MIKE GELSLEICHTER	PANAMA CITY, FL 32405-4905
951	SHARPENTITY, LLC	Reuben Cleetus	3439 PINETREE TER FALLS CHURCH, VA 22041-1416
952	PROPELLED TECHNOLOGIES LLC	ANWAR SHAHID	445 DEXTER AVE STE 4050 MONTGOMERY, AL 36104-3867
953	PP91 ENTERPRISES INCORPORATED	PATERNEL MILEON	205 JACKSONVILLE, FL 32216-2758
954	UMYUAQ TECHNOLOGY LLC	DONALD LIPPER	2722 W BITTERS RD STE 118 SAN ANTONIO, TX 78248
955	GSI NORTH AMERICA INC	MICHAEL WARMINSKY	2336 CANYON BLVD BOULDER, CO 80302-5618
956	FORGE GROUP LLC	BRITTNEY BROWN	12211 LAKE JAMES DR HERNDON, VA 20171-2010
957	MANUTEK INC	MANOHAR GADDAM	2200 N CANTON CENTER RD STE #230 CANTON, MI 48187-5038
958	AAXIS JV LLC	CALVIN MICKENS	9111 EDMONSTON RD STE 302 GREENBELT, MD 20770-1552
959	MILLENNIUM FRANCHISE GROUP, LLC	TONY BEAMAN	1415 ADELINE ST OAKLAND, CA 94607-2800
960	3IT CONSULTING, LLC	ROBERT MANNING	9901 W INTERSTATE 10 STE 8019 SAN ANTONIO, TX 78230-2246
961	NEXTECH LINTECH LLC	JON CHANG	18481 W 10 MILE RD STE 202 SOUTHFIELD, MI 48075-2621
962	CHEROENHAKA NOTTOWAY ENTERPRISES LLC	JAE KANG	1711 S LAREDO ST STE 100 SAN ANTONIO, TX 78207-7076
963	KP SOFT, INC.	VENKATA KANIGICHERLA	9111 EDMONSTON RD STE 407B GREENBELT, MD 20770-1544
964	GOLDBELT C6, LLC	ALYSHA MAKELA	860 GREENBRIER CIR STE 405 CHESAPEAKE, VA 23320-2640
965	ORTIZ GROUP, LLC, THE	DAVID ORTIZ	984 AUTUMN OAK CIR CONCORD, CA 94521-5440
966	WHITE'S JANITORIAL AND MAINTENANCE SERVICE INC	CLARENCE WHITE	11 HUNTERS HORN CT OWINGS MILLS, MD 21117-1505
967	TECHNOLOGY AND COMMUNICATIONS SYSTEMS, INC.	FRANK VASSALLO	940 HARBOR LAKE DR SAFETY HARBOR, FL 34695-2308
968	TEYA ENTERPRISES LLC	GREG STRIKE	15558 W FAIRMOUNT AVE GOODYEAR, AZ 85395-8567
969	SNA SYSTEMS INC.	NIRAV SANGHVI	12817 SHADOW OAK LN FAIRFAX, VA 22033-1617

970	ACRO SYSTEMS INC	SUCHITRA SUBBAKRISHNA	438 N FREDERICK AVE STE 303 GAITHERSBURG, MD 20877-2555
971	SOFTEK SERVICES, INC.	LYNN LEAR	1156 15TH STREET, NW, SUITE 100 WASHINGTON, DC 20005-1785
972	REH TECHNOLOGIES LLC	ROY HODGE	8762 ORCHARD LAKE RD HOLLAND, OH 43528-8403
973	PRAIRIE BAND CONSTRUCTION, INC.	TYLER LEVIER	19035 US HIGHWAY 75 HOLTON, KS 66436-8101
974	CPM ENTERPRISES LLC	ALBERT POWELL	306 S PAUL LAURENCE DUNBAR ST DAYTON, OH 45402-6923
975	AGILITY TECHNOLOGY LLC	SAMIR CHHIBBER	1560 N COLONIAL TER ARLINGTON, VA 22209-1442
976	CORDOVA CENTRAL, LLC	QUIRINO CARDENAS	615 E 82ND AVE STE 300 ANCHORAGE, AK 99518-3159
977	COPPER RIVER TECHNOLOGIES, LLC	BILL HALLADAY	4501 SINGER CT STE 310 CHANTILLY, VA 20151-1733
978	INADEV CORPORATION	JITESH SACHDEV	1600 TYSONS BLVD STE 600 MCLEAN, VA 22102-4871
979	EAI BUSINESS SOLUTIONS INC. EIM PLUS	MUNAVAR LODI	521 C STREET QUANTICO, VA 22134-3438
980	HCI CONSULTING LIMITED LIABILITY COMPANY	SHERRI PUTNAM	111 WASHINGTON ST STE 5 PATERSON, NJ 07505-1301
981	SUGPIAT GROUP LLC	MATTHEW PAVLAK	1400 W BENSON BLVD STE 506 ANCHORAGE, AK 99503-3796
982	SLAM TECHNICAL SERVICES, LLC STS GOVERNMENT	MOHAMMED BUTT	222 CATOCTIN CIR SE STE 128 LEESBURG, VA 20175-3730
983	INCORPORATED BTI	SHERYLL BROWN	1300 MERIDIAN ST N STE 20 HUNTSVILLE, AL 35801-4616
984	WIDESCOPE CONSULTING & CONTRACTING SERVICES LLC WIDESCOPE	HAYES FOUNTAIN	5523 CATHERS CREEK DR POWDER SPRINGS, GA 30127-7888
985	IKON SOFTWARE SERVICES LLC	DAYASHANKAR ADAPPA	38345 W 10 MILE RD STE 255 FARMINGTON, MI 48335-2867
986	CELENIUM CORPORATION	AHMAD SULTAN	4104 CHAMPION RD NAPERVILLE, IL 60564-5065
987	SOLUTIONS, INC. EMATRIX SOFTWARE SOLUTIONS	DIWAKAR SAHAI	30 CORPORATE CIR STE 100 ALBANY, NY 12203-5169
988	OZELL SERVICES INC	ANTOINE LOVELACE	64 RED ROSE WAY LEVITTOWN, PA 19056-2322

989	DAWSON ENTERPRISES LLC DAWSON ENTERPRISES GROUP	DAWNA SMITH	100 SAUNDERS RD STE 150 LAKE FOREST, IL 60045-2526
990	SEVENTH SENSE CONSULTING LLC	HERBERT WATSON	14626 CROSSFIELD WAY WOODBRIDGE, VA 22191-4077
991	D7 LLC DAWSON D7, LLC	DEREK JENNINGS	5529 186TH PL SW LYNNWOOD, WA 98037-4325
992	NVISION IT, LLC	VENKAT PULUMATI	743 SPIRIT 40 PARK DRIVE, SUITE 204 CHESTERFIELD, MO 63005-1129
993	PROTOFLEX CORPORATION	PAWAN BHAT	16022 E ABERDEEN AVE CENTENNIAL, CO 80016-4746
994	GINISIS GROUP INC	ERROL GORMAN	400 CONTINENTAL BLVD STE 6166 FL 6 EL SEGUNDO, CA 90245-5074
995	NEEV-KS TECHNOLOGIES LLC	SHAINAN PATEL	10005 OAKTON CROSSING CT OAKTON, VA 22124-2654
996	THE BLACKSTAR COMPANIES, LLC BLACKSTAR COMPANIES	LES ALLEN JR	4210 N COOLIDGE AVENUE UNIT 3 TAMPA, FL 33614
997	REH SYSTEMS SOLUTIONS, LLC	ROY HODGE	4210 INDIAN RD OTTAWA HILLS, OH 43606-2229
998	Vigintis LLC	Alekhika Misra	12552 Cerromar Pl Fairfax, VA 22030-6652
999	DIVINEBASE INCORPORATED ORCA INTELLIGENCE	TITRA HAMILTON	3307 SIR THOMAS DR APT 24 SILVER SPRING, MD 20904-4887
1000	JG HANEY & ASSOCIATES, LLC	JOYCE HANEY	12934 W VISTA PASEO DR LITCHFIELD PARK, AZ 85340-5569
1001	CLEAR INSIGHT INC	NIRAJ GUPTA	1007 HERITAGE FIELDS AVE POTOMAC, MD 20850-6682
1002	DECERIS LLC	BEN MCEACHIN	13284 OSAGE DR WOODBRIDGE, VA 22193-3978
1003	GOLDBELT GLACIER-HEALTH SERVICES LLC	BRETT WILSON	5510 CHEROKEE AVE STE 150 ALEXANDRIA, VA 22312-2320
1004	M HOLLAND GROUP LLC	MARILYN DODSON DODSON	14094 BANEBERRY CIR MANASSAS, VA 20112-8857
1005	DENINT LLC	RICHARD YINGLING	9244 CHURCH ST MANASSAS, VA 20110-5543
1006	BIGELOW FAMILY HOLDINGS LLC METTLE OPS	KATHRYN BIGELOW	3223 15 MILE RD STERLING HEIGHTS, MI 48310-5348
1007	EXCEED IT SOLUTIONS LLC	MARION PORTER	12604 QUARTERHORSE DRIVE BOWIE, MD 20720
			555 W 5th St Ste 3100

1008	Birdi & Associates, Inc.	Les Martin	Los Angeles, CA 90013-1018
1009	KATMAI INTEGRATED SOLUTIONS, LLC	CYNTHIA VANDEN BERG	12001 SCIENCE DR STE 140 ORLANDO, FL 32826-2916
1010	MACNEW CONSULTING LLC	OLUKEMI MACAULAY	10811 GAINSBOROUGH RD POTOMAC, MD 20854-2511
1011	COFORMA LLC	EDUARDO ORTIZ	1200 18TH ST NW STE 700 WASHINGTON, DC 20036-2531
1012	NAKUPUNA SERVICES, LLC	CARIANN AH LOO	251 18TH ST S STE 1005 ARLINGTON, VA 22202-4504
1013	EWAY CORP	JWALA SINGH	5721 MERLE HAY RD STE 22 JOHNSTON, IA 50131-3300
1014	KENT CAMPA & KATE INC	JOE CAMPA	416 N THOMAS ST ARLINGTON, VA 22203-3108
1015	EDSEC, LLC	OSCAR HERRERA	47 E ALL SAINTS ST FREDERICK, MD 21701-5633
1016	CDN ENTERPRISES LLC	CONG NGUYEN	24344 WHITE ELM PL ALDIE, VA 20105-6042
1017	Incorporated PSSI	Alfredo F Rodriguez	138 MITCHELL RD OAK RIDGE, TN 37830-7918
1018	CHENEGA SECURITY INTERNATIONAL, LLC	TERRY NIHART	14420 ALBEMARLE POINT PL STE 100 CHANTILLY, VA 20151-1782
1019	TDMK DIGITAL, LLC TDMK DIGITAL	GENG PONGPEAUH	1900 RESTON METRO PLZ FL 6 RESTON, VA 20190-5218
1020	SNO CORP.	ABHIJIT PATWARDHAN	42353 FRIENDSHIP ST SOUTH RIDING, VA 20152-6018
1021	ZARCODE, LLC	JOY KIRVEN	608 E HICKORY ST STE 128 DENTON, TX 76205-4311
1022	MAINSTREAM IP SOLUTIONS INC	STEVEN BROWN	3021 LIVING CORAL DR ODESSA, FL 33556
1023	MONBO GROUP INTERNATIONAL LTD	DEE MONBO	10451 MILL RUN CIR STE 400 OWINGS MILLS, MD 21117-5594
1024	PBP MANAGEMENT GROUP, INC.	CHRISTOPHER LEE	250 N ROCK RD SUITE 360 WICHITA, KS 67206
1025	MCBEE/BAILEY & ASSOCIATES CONS	EMANUEL BAILEY	3018 E 5TH AVE KNOXVILLE, TN 37914-4423
1026	ASYNC-SYBER SYSTEMS, LLC	MICHAEL ASCHENAKI	7415 NI RIVER LNDG FREDERICKSBURG, VA 22407-2502
1027	RADUS TEK SERVICES INC	SANGEETA G	100 FRANKLIN SQUARE DR STE 207A SOMERSET, NJ 08873-4109

1028	GEMINI 3 GROUP, INC., THE	LINDA BLAKEMORE	292 GARRISONVILLE RD STE 201 STAFFORD, VA 22554-1574
1029	PRAIRIE BAND HEALTH SERVICES	JACOB WAMEGO	19035 US HIGHWAY 75 HOLTON, KS 66436-8101
1030	MORA CONSULTANTS LLC	GNEI MOHIDEEN	365 W 2ND AVE STE 220 ESCONDIDO, CA 92025-4137
1031	INTELLIVERSE SOLUTIONS GROUP LLC	DARYLL TOOMER	3103 GREEN VALLEY RD CLOVER, VA 24534-3183
1032	PHAETON SOLUTIONS LLC	ANTHONY COLE	12110 SUNSET HILLS RD STE 600 RESTON, VA 20190-5916
1033	ARS ALEUT TECHNICAL SERVICES, LLC	MARK GRAGG	2609 N RIVER RD PORT ALLEN, LA 70767-3469
1034	PARAB CONSULTING GROUP INC PCGI	ABHIJIT PARAB	1201 SEVEN LOCKS RD STE 360 POTOMAC, MD 20854-6901
1035	BLUE IRIS TECH CONSULTING INC	SHANNON RENEAU	7354 THOMAS GRANT DR ALEXANDRIA, VA 22315
1036	ADVANCIA AERONAUTICS, LLC SUBISIDIARY OF POTAWATOMI BUSINESS DEVELOPMENT	MR. JODY CALLENDER	3215 W STATE ST STE 309B MILWAUKEE, WI 53208-3364
1037	BRISTOL COMMUNICATION & POWER SYSTEMS, LLC	DEAN HUGHES	111 W. 16TH AVENUE THIRD FLOOR ANCHORAGE, AK 99501-6206
1038	LUMBEE RESOURCE MANAGEMENT GROUP	JOHNNY HELMS	6440 SOUTHPOINT PARKWAY STE 300 JACKSONVILLE, FL 32216-8003
1039	L.L.C. I C S	ALEX LUCAS	7610 LUCAS CT SUITE A GAINESVILLE, VA 20155-1878
1040	END TO END COMPUTING LLC	ESTEVE MEDE	1800 DIAGONAL RD STE 600 ALEXANDRIA, VA 22314-2840
1041	INFRA CRITICAL FACILITIES ENGINEERING & CONSULTING LLC INFRA IES	EMERSON DOS SANTOS	295 WATERSHED CT NOBLESVILLE, IN 46062-7379
1042	RADIX INTERNATIONAL CONSULTING LLC	RAVE RAMAN	19700 SELBY AVE POOLESVILLE, MD 20837-2409
1043	SECURITY ANALYTICS GROUP INC., THE	ANTHONY SAWYER	32051 N 132ND AVE PEORIA, AZ 85383-7977
1044	NICK INC	OMPRAKASH DE	19415 DEERFIELD AVE STE 3 LEESBURG, VA 20176-8452
1045	SYSTEMS THINKING & SOLUTIONS INC ST SOLUTIONS	JOHN JOHNSON	22340 BELLE TERRA DR ASHBURN, VA 20148-7177
	VISIONS STRATEGIC MARKETING LLC		8257 SAINT FRANCIS DR

1046	VSM	ERLENE MILLER	SEVERN, MD 21144-6824
1047	ASPIRYON LLC	NEIL CRISMAN	7600 CHEVY CHASE DRIVE BLDG. 2, SUITE 300 AUSTIN, TX 78752-1581
1048	EGATE TECHNOLOGIES INC	SRINIVAS BONTU	6 EGAN ST EDISON, NJ 08820-3956
1049	TRINITY-NEXTSTEP, LLC	JESUS RIVERA	900 MC LEAN, VA 22102-3470
1050	INTELWYN LLC	MOHAMMAD KHAN	5501 CHEROKEE AVE STE 202 ALEXANDRIA, VA 22312-2305
1051	GCUBED ENTERPRISES INC	VERNON GREEN JR.	10 CENTER ST STE 103 STAFFORD, VA 22556-1501
1052	PCI AVIATION LLC	TERRY SMITH	3022 HIGHWAY 21 ATMORE, AL 36502-4562
1053	ACCESS COMMUNICATIONS GROUP LLC	ANA ESPINOZA ENRIQUEZ	198 PALOMA MESA RD ANTHONY, NM 88021-8640
1054	S&K MISSION SUPPORT, LLC	JOHN DENNY	63066 OLD HIGHWAY 93 STE M SAINT IGNATIUS, MT 59865-9008
1055	MIKIBA, LLC	PEARL PROMWANRAT	101 N GREENVILLE AVE STE C 18 ALLEN, TX 75002-2200
1056	PERIKIN GPS, LLC	ERICKA DOMINGUEZ	500 MARQUETTE DR NW STE 510 ALBUQUERQUE, NM 87102-5310
1057	BOVIAN TTC, LLC	ANTHONY JENKINS	9112 BANLEIGH LN CLINTON, MD 20735-2827
1058	THE PLUMBING SHOP, INC QUICK ACTION MANAGEMENT GROUP	PERIDOT DAVIS	1121 FLAMINGO DR AUSTELL, GA 30168-6109
1059	SHARPLINE DEFENSE SOLUTIONS, INC.	CARMELA RICHARDS	225 E IDAHO STE 4 LAS CRUCES, NM 88005-3241
1060	PBG CONSULTING, LLC	GHALEB GHALEB	7925 JONES BRANCH DR STE 2125 MCLEAN, VA 22102-3376
1061	REMEDY TECHNOLOGICAL SERVICES LP CENTEX TECHNOLOGIES	MICHAEL CROSBY	501 N 4TH ST KILLEEN, TX 76541-4865
1062	GREENE STREET COMMUNICATIONS, LLC	JAMILAH FRASER	5881 LEESBURG PIKE STE 500 FALLS CHURCH, VA 22041-2300
1063	TEAM HLCG CONSTRUCTION L.L.C	BRUCE HARGRAVE	1050 CONNECTICUT AVE NW STE 500 WASHINGTON, DC 20036-5304
1064	D9TECH RESOURCES LLC	ROLANDO GOMEZ	915 FIRST COLONIAL RD STE 100 VIRGINIA BEACH, VA 23454-3186
1065	PROSIS HAWAII, LLC PROSIS NETWORK SOLUTIONS	PARICHAT REMIS	905 KALANIANAOLE HWY SPC 2303 KAILUA, HI 96734-4660
			43017 RUNNING RIDGE WAY

1066	THE TERAO GROUP LLC	JAMES SLATE	LEESBURG, VA 20176-6803
1067	METRO TECHIES LLC	JOHN FERGUSON II	11916 CALICO WOODS PLACE WALDORF, MD 20601-7265
1068	STREET LEGAL INDUSTRIES INC	LISA BISESE	102A JEFFERSON CT OAK RIDGE, TN 37830-4821
1069	INTERNATIONAL INC ESI	NESTOR RIVERA	644 AVE FERNANDEZ JUNCOS STE 404 SAN JUAN, PR 00907-3183
1070	TM SERVICES & CONSULTANTS LLC	TIMOTHY BURNSIDE	2437 E SUNNY MEADE DR HARVEY, LA 70058-2140
1071	OCH TECHNOLOGIES, LLC OCH TECHNOLOGIES	MICHAEL OCONNOR	1209 TENNESSEE DR NE LEESBURG, VA 20176-6663
1072	NEMEAN TRIDEUM JOINT VENTURE LLC	SIMON ORTIZ	500 E FRY BLVD STE M14D SIERRA VISTA, AZ 85635-1840
1073	RUSPINI REALTY, LLC RUSPINI MANAGEMENT SOLUTIONS	JENNIFER RUSPINI	34 WOOD AVENUE MILFORD, CT 06460-5849
1074	SWAMINOMICS, INC.	Manoj Swamy	43181 TANDRIDGE WAY ASHBURN, VA 20148-6894
1075	BODEX LLC	SUMIT PARASHAR	701 W HILLSIDE DR LEHI, UT 84043-4823
1076	CONCORD PREMIER CONSULTING INC	KALPESH NANAVATY	23242 HEMMINGFORD CIR STERLING, VA 20166-2146
1077	ARELI, INC.	SHERENE CHERIAN	124 KAULANA WAY HONOLULU, HI 96821-2531
1078	M KERMALI, CPA, PA	MOHAMED M KERMALI	267 BELLAGIO CIR SANFORD, FL 32771-5001
1079	DACAMA, LLC SAUCEDO COMPANY, THE	DAVID SAUCEDO	711 N COPIA EL PASO, TX 79903-4405
1080	KERSH INFORMATION TECHNOLOGY SERVICES LLC KITS	SALLY KERSH	103 RUTH DR MIDDLETOWN, DE 19709-9467
1081	G1 CONSTRUCTION, INC.	TORRI GALAVIZ	976 BRADY AVE NW SUITE 100 ATLANTA, GA 30318-5699
1082	UNAMI LLC	LAURA PONDER	7060 S YALE AVE STE 707 TULSA, OK 74136-5717
1083	S&K FEDERAL SERVICES, LLC	STEVEN HARTLEY	101 FOY EVANS DR WARNER ROBINS, GA 31088-9211
1084	OXLEY ENTERPRISES INC	DR NICOLE OXLEY	20 PLANTATION DR STE 131 FREDERICKSBURG, VA 22406-6493
	IITBIZ LLC		260 Northland Blvd Ste 229

1085	ilTbiz	Arturo Campos	Cincinnati, OH 45246-4920
1086	ZOVAYA CORPORATION	MALIK KAZEEM	16701 MELFORD BLVD, STE 400 BOWIE, MD 20715-4411
1087	SARA SOFTWARE SYSTEMS LLC	MANINDER KAUR	804 N MEADOWBROOK DR STE 142 OLATHE, KS 66062-5502
1088	CLEF INNOVATIONS LLC	Kamaljit Verma	8716 OLD COURTHOUSE RD VIENNA, VA 22182-2321
1089	Performigence Corporation	LARRY MCELROY	3810 Grayburn Ave Ste 100 Los Angeles, CA 90008-1941
1090	VINSYS-RADIANT LLC	SREEDHAR CHANAMOLU	12020 SUNRISE VALLEY DR STE 100 RESTON, VA 20191-3429
1091	YUKON WEST DEFENSE TECHNOLOGIES LLC	JONATHAN CLATE	7120 OLD SEWARD HWY STE 206 ANCHORAGE, AK 99518-2289
1092	NOETIC STRATEGIES, INC.	KELLY PARKER	1300 MERIDIAN ST N STE 3100 HUNTSVILLE, AL 35801-4682
1093	IMPERIUM LEGACY TECHNOLOGY INC	TERRY COOPER	505 WATERVIEW TRL ALPHARETTA, GA 30022-7012
1094	TARKIK SOLUTIONS INCORPORATED	RITESH KUMAR	811 4TH ST NW STE 516 WASHINGTON, DC 20001-4914
1095	GOVERNMENT TACTICAL SOLUTIONS LLC	PAUL SANCHEZ	1951 KIDWELL DR # 320 VIENNA, VA 22182-3918
1096	CORINTH CONSULTING GROUP, LLC CORINTH	RICARDO SILVA	312-F E MARKET ST STE 108 LEESBURG, VA 20176-4101
1097	Performance Resource Associates, LLC	THURMAN B. Hampton	110 CRESTBOURNE CT STOKESDALE, NC 27357-8502
1098	BRADLINK LLC	HELEN CALLIER	4501 MAGNOLIA COVE DR STE 218 KINGWOOD, TX 77345-2252
1099	RESOLUTION THINK LLC	THERESSA THOMAS	2501 MARSHALL AVE STE E NEWPORT NEWS, VA 23607-4636
1100	"MIBURA, INC."	IMRAN MIRZA	3562 S BENTLEY AVE LOS ANGELES, CA 90034-6505
1101	ABSS SOLUTIONS, INC.	RUSSELL HENDERSON	9666 MARLBORO PIKE UPPER MARLBORO, MD 20772-3767
1102	TRILLION ERP NEXT GENERATION LLC	SRINIVAS MALLADI	1950 ROLAND CLARKE PL STE 410 RESTON, VA 20191-1414
1103	J6 MANAGEMENT CONSULTING LLC	REBET JONES	4200 LAUREL CREEK CT SE SMYRNA, GA 30080-6588
			44679 ENTICOTT DR.

1104	VG IT SERVICES INC	SHALINI GALI	#211 ASHBURN, VA 20147-5567
1105	LOTUS MEDIA LLC	KIRK SHULMAN	4304 LAKE WASHINGTON BLVD SE BELLEVUE, WA 98006-1112
1106	STRATEGIC KEY SERVICES, LLC	JENNIFER LOH	9014 GABLE GLEN LN HOUSTON, TX 77095-2876
1107	BSET LLC	LAURA HOEY	91-343 KAIHOLO ST KAPOLEI, HI 96707-1848
1108	DAMA CONSULTANTS INC	BADER HAFEEZ	4524 W WASHINGTON BLVD CHICAGO, IL 60624-2242
1109	C.A.S.E. ENGINEERING GROUP LLC, THE	KENYATTA CRATEN	1907 TURLEYGREEN PL UPPER MARLBORO, MD 20774-9024
1110	GSI NORTH AMERICA INC	MICHAEL WARMINSKY	181 S KUKUI ST HONOLULU, HI 96813-2306
1111	SYSTEMS INTELLIGENCE, LLC	SANJEEV HIRANI	2553 DULLES VIEW DR STE 700 HERNDON, VA 20171
1112	K.L. SCOTT & ASSOCIATES LLC	TONY TOLLIVER	235 PEACHTREE STREET NE SUITE 400 ATLANTA, GA 30303
1113	CAPITOL UNITED SOLUTIONS INC	KARAMJEET BASSAN	9007 BUSH CREEK CIR FREDERICK, MD 21704-7844
1114	DE LA FUENTE CONSTRUCTION, INC. DLF CONSTRUCTION	JORGE DIAZ DE LA FUENTE	22 W 35TH ST STE 207 NATIONAL CITY, CA 91950-7927
1115	TYLER CONSULTING GROUP LLC	DONISIA TYLER	16701 MELFORD BLVD STE 400 BOWIE, MD 20715-4411
1116	SILVER LAKE CONSTRUCTION LLC	PAUL CRADDOCK	3215 W STATE ST STE 309E MILWAUKEE, WI 53208-3364
1117	ATHENA TECHNOLOGIES LLC ATHENA-TEK	JANIO SANCHEZ	3823 N ECONLOCKHATCHEE TRL UNIT D-1 ORLANDO, FL 32817-1640
1118	TALENT ADVISORY GROUP LLC	ERIC EDWARDS	490 E STERLING CANYON DR CORONA DE TUCSON, AZ 85641-2291
1119	BIZSOLUTIONS 360 INC	PETER NGANGA	1725 DESALES ST NW STE 600 WASHINGTON, DC 20036-4413
1120	STEP AHEAD SOLUTIONS, INC.	ROBERT JOSEPH	19925 STEVENS CREEK BLVD STE 100 CUPERTINO, CA 95014-2384
1121	Vella Corp.	Claudine Dickson	9475 Briar Village Point Ste 316 Colorado Springs, CO 80920-7905
			2861 EXECUTIVE DR

1122	STEADFAST LOGISTICS, INC	PAVAN MANTRIPRAGADA	CLEARWATER, FL 33762-2264
1123	AKARA CONSULTING LLC	MIN MYO	2205 CHERRY LEAF LN SILVER SPRING, MD 20906-5734
1124	MERIDIAN SOLUTIONS GROUP INC	KIERAN SEEBADAN	11 BRIGHTON TER GAITHERSBURG, MD 20877-1814
1125	ASPEN COMMUNICATIONS LLC ASPEN ENGINEERING & CONTRACTING	SHEILA RICHARDSON	7 KIJI DAVA CIR STE A PRESCOTT, AZ 86301-5691
1126	DIGITAL STRATEGY LLC	PUJA BISHT	9513 PURPLE CLOUD ROW LAUREL, MD 20723-5711
1127	TECHNE LLC	COLE LUONG	15104 PEACHSTONE DR SILVER SPRING, MD 20905-4317
1128	CHENEGA ANALYTIC BUSINESS SOLUTIONS LLC	SONIA MUNDRA	10505 FURNACE RD STE 205 LORTON, VA 22079-2636
1129	Route7 Consulting Inc. route7	Ajitha P Narayanan	21382 Fairhunt Ashburn, VA 20148-4315
1130	SEABROOK SOLUTIONS, LLC	LANG SIMS	620 DISCOVERY DRIVE, BLDG. 2, SUITE 360 HUNTSVILLE, AL 35806-2818
1131	AETOS LLC	JOSE NEGRETE	5310 STATICE HUNT SAN ANTONIO, TX 78253-5623
1132	Addon Services LLC	Prita Abraham	840 FIRST ST NE Washington, DC 20002-8046
1133	CLOUD7WORKS, INC.	MADHUKUMAR VATTIPULUSU	722 E MARKET ST STE 102 # A5 LEESBURG, VA 20176-4475
1134	RED PEAK TECHNICAL SERVICES LLC	MELISSA SLINKARD	3909 ARCTIC BLVD STE 500 ANCHORAGE, AK 99503-5793
1135	UNITED DIGITAL PARTNERS LLC	TYRA BLEW	1200 18TH ST NW STE 700 WASHINGTON, DC 20036-2531
1136	ASSENT ADVISORY GROUP LLC	SHALIMAR BRAZIER	515 VESPASIAN CIR CHESAPEAKE, VA 23322-6977
1137	INFOTEK SYSTEMS AND SOLUTIONS INC.	MAGGIE KELLER	112 ELM TREE LN STERLING, VA 20164-2406
1138	ALUTIIQ ESSENTIAL SERVICES LLC	JOHN MONACCIO	300 ALIMAQ DR KODIAK, AK 99615-6713
1139	Agile Management Inc IME	MELISSA Turner	1211 Connecticut Ave NW Ste 414 Washington, DC 20036-2707
1140	WHIRLWIND TECHNOLOGIES LLC	KOJO ADDAE-MINTAH	137 NATIONAL PLZ STE 300 OXON HILL, MD 20745-1153

1141	ADVENT SVCS LLC	TOMAS SANTOS-ALEJANDRO	URB SANTA ISIDRA 2, 124 CALLE 7 FAJARDO, PR 00738-4176
1142	Clark Consulting Services, LLC	Dwayne Clark	101 N Haven St Ste 301 Baltimore, MD 21224-1634
1143	CYNTELLIGENT SOLUTIONS, LLC	CLAUDE WILLIAMS	1104 CHILLUM MANOR RD HYATTSVILLE, MD 20783-3015
1144	VERINA CONSULTING GROUP LLC	DING-GWO GAN	1011 US HIGHWAY 22 STE 302 BRIDGEWATER, NJ 08807-2950
1145	PRIMCORP LLC	VERDIS REDMON	1300 17TH ST N STE 580 ARLINGTON, VA 22209-3811
1146	ORTUS SOLUTIONS CORP.	LUIS MAJANO	30 E WADING POND CIR TOMBALL, TX 77375-4673
1147	KOLLABIO, INC.	ASHOK NARE	161 FORT EVANS RD NE STE 210 LEESBURG, VA 20176-3372
1148	OBSIDIAN SOLUTIONS GROUP LLC	TIFFANY GIVENS	1320 CENTRAL PARK BLVD STE 304 FREDERICKSBURG, VA 22401-4954
1149	PARSCO LLC	AMIR FOOLADI	700 N DE VILLIERS ST PENSACOLA, FL 32501-3819
1150	MENYA SEGUE JOINT VENTURE LLC	SAMUEL WANDERI	5100 SPRINGFIELD ST STE 520 DAYTON, OH 45431-1264
1151	ETHIC TECH, LLC	KEVIN LONG	401 WYNN DR NW HUNTSVILLE, AL 35805-1962
1152	DEGLB2 CONTRACTORS LLC	GREGG BOYD	5716 WALKER MILL RD CAPITOL HEIGHTS, MD 20743-5547
1153	SYMBOLOGY DC, LLC	BARRY JERRELS	815 WASHINGTON, DC 20005-1835
1154	RAZOR CONSULTING SOLUTIONS, INC.	DARIN PERIUS	1501 J F KENNEDY DR BELLEVUE, NE 68005-3641
1155	RESONANTLOGIC LLC	ERIC GALLEGOS	823 S PLYMOUTH BLVD APT 18 LOS ANGELES, CA 90005-4827
1156	GLOBAL INSIGHTS & SOLUTIONS LLC	KARL OMATSOLA	11293 MARKET ST FULTON, MD 20759-2640
1157	RESTONLOGIC LLC	MADHU JOSHI	607 SMARTTS LN NE LEESBURG, VA 20176-6608
1158	ELEVAN LLC ELEVATE SYSTEMS	WALTER GRAY	1919 NW LOOP 410 STE 200 SAN ANTONIO, TX 78213-2325
1159	INTERNATIONAL CONSULTING GROUP LLC	JOHN CHUMBA	10202 PERKINS ROWE SUITE E-160 BATON ROUGE, LA 70810

1160	STRATEGIC RESOLUTION EXPERTS INC SRE	JEANNETTE KING	201 E BURKE ST MARTINSBURG, WV 25401-4314
1161	ASP WEB SOLUTIONS LLC	JOHN HALBY	2959 ELMORE PARK RD STE 1 BARTLETT, TN 38134-8379
1162	INC. RED PULLEY	RAMESH RAMARAJ	42897 MYERSTOWN MANOR DRIVE ASHBURN, VA 20148-7405
1163	OM GROUP INC	SANGITA SUBRAMANIAN	11260 ROGER BACON DR STE 500 RESTON, VA 20190-5250
1164	APOGEE SYSTEMS CORP	HAE-SUE PARK	5921 VERANDA DR SPRINGFIELD, VA 22152-1416
1165	AHTNA LOGISTICS, LLC	JASON MCCART	110 W 38TH AVE STE 200I ANCHORAGE, AK 99503
1166	J3 CONSULTING LLC	JEANNIE LEDFORD	1725 I ST NW #300 WASHINGTON, DC 20006-2423
1167	SAEBO, INC	SEUNG LEE	1825 N CAMERON ST ARLINGTON, VA 22207-2016
1168	FEDRATECH LLC	BRICE RHEE	4229 LAFAYETTE CENTER DR STE 1700 CHANTILLY, VA 20151-1267
1169	ADDON SERVICES LLC	PRITA ABRAHAM	300 MEMORIAL FIELD DR HOPKINSVILLE, KY 42240-8075
1170	E-LOGIC INC	LUIS PADILLA	1025 CONNECTICUT AVE NW STE 1000 WASHINGTON, DC 20036-5417
1171	VERGENCE LLC	GABRIEL BROWNE	5670 CAITO DR STE 130 INDIANAPOLIS, IN 46226-1398
1172	INTEGRAL TECHNICAL GROUP LLC	HOPE NYINA-MUNTU	492 LANTERN WOOD DR SCOTTDALE, GA 30079-1895
1173	RECURSION CO	LI CHANG	56 BEVERLY RD GREAT NECK, NY 11021-1445
1174	ALPHIDENT TECHNOLOGIES INC	BAIJU ACHARI	4813 SETON DR STE 66 BALTIMORE, MD 21215-3211
1175	INDICIUM TECHNOLOGIES INC. TECHNOLOGY	JAMILA JONES	1528 WINCHESTER AVE APT 2 MARTINSBURG, WV 25405-5025
1176	MICHAEL PEGGS LLC MARCCX MEDIA	MICHAEL PEGGS	147 PRINCE ST BROOKLYN, NY 11201-3007
1177	Application Technologies, Inc.	Raju V Balajapalli	7707 Tanner Robert Ct Springfield, VA 22153-3142
1178	LAWELAWE DEFENSE, INC.	LYNNE HAMILTON	1604 ULUALANA PL KAILUA, HI 96734-4401

1179	RAINMAKERS STRATEGIC SOLUTIONS, LLC	DENISE RAINEY	18444 N 25TH AVE STE 420 PHOENIX, AZ 85023-1268
1180	INFINITEL LLC INFINITEL	Zawar Shah	25613 TWELVE CEDARS CT CHANTILLY, VA 20152-1975
1181	1PROSPECT TECHNOLOGIES, LLC ONE PROSPECT TECHNOLOGIES	Lorene Reeder	4694 OLD 8 RD RHINELANDER, WI 54501-2161
1182	ZEALRIVER TECHNOLOGIES INC	CHERYL BROWN	250 COMMERCE ST STE 9 MONTGOMERY, AL 36104-2639
1183	TATITLEK FEDERAL SERVICES INC	ALLISON WHITE	561 E 36TH AVE STE 400 ANCHORAGE, AK 99503-4170
1184	IMAAN INTERNATIONAL INC.	VALERIE SMITH	2000 INTERNATIONAL PKWY STE 101 FREDERICKSBURG, VA 22406-1226
1185	ALETO INC	LUIS VIERA	3312 6TH ST S ARLINGTON, VA 22204-1704
1186	TACAN INFORMATION SYSTEMS INC TACAN INFORMATION SYSTEMS	EDWARD JONES, SR	5819 LAMONT DR NEW CARROLLTON, MD 20784-3519
1187	OSMIUM DEVELOPMENT GROUP LLC	TORREY RUSH	409 BURNWOOD CT COLUMBIA, SC 29203-9040
1188	ARTHUR GRAND TECHNOLOGIES INC	SHEIK RAHMATHULLAH	44355 PREMIER PLZ STE 110 ASHBURN, VA 20147-5050
1189	FILLCOR L.L.C. SERVICES	ROBERT STEWARD	540 MARYVILLE CENTRE DR STE 340 SAINT LOUIS, MO 63141-5831
1190	SD SOLUTIONS LLC	BALAJI VENKATESAN	58 MAIN ST STE B LURAY, VA 22835-1231
1191	MAHANI TECHNICAL SERVICES LLC	MICHAEL WHITE	511 DUCKWATER FALLS RD DUCKWATER, NV 89314-9800
1192	AURORA TECHNICAL SYSTEMS, LLC	DONNA WRIGHT	9629 OXBRIDGE WAY BOWIE, MD 20721-3035
1193	INTERNATIONAL SUPPORT GROUP LLC ISG	ROBERT BENNETT	9050 PINES BLVD STE 150 PEMBROKE PINES, FL 33024-6400
1194	3T-INNOVATIONS, LLC	FRANCISCO VALENCIA	13908 MONROES BUSINESS PARK TAMPA, FL 33635-6370
1195	TERAFUZE INC.	SRIRAM SHARMA	12110 SUNSET HILLS RD STE 600 RESTON, VA 20190-3223
1196	UNISOFT TECHNOLOGY INC	VISWANATHAN KANDASAMY	350 CHRISTOPHER AVE STE C GAITHERSBURG, MD 20879-3607
1197	POWDER RIVER INDUSTRIES, LLC	YOLANDA CLARKE	2020 E GRAND AVE STE 425 LARAMIE, WY 82070-4380

1198	GEMINI TECH SERVICES LLC	ELIZABETH MARTINEZ-CRAWLEY	5019 INTERSTATE 20 SERVICE RD WILLOW PARK, TX 76087
1199	EGS INC. EMPOWERED GLOBAL SOLUTIONS	SUSAN FENSKE	4257 WHISKEY RD STE B AIKEN, SC 29803-8509
1200	XENIA SYSTEMS LLC XENIA SYSTEMS	ADAM HALL	22365 BRODERICK DRIVE, STE 210 STERLING, VA 20166-9362
1201	ALPHA OMEGA INTEGRATION LLC	ANDREA PATTISON	8150 LEESBURG PIKE STE 1010 VIENNA, VA 22182-2714
1202	NIMBUS CONSULTING LLC	RAJESH NAYAK	5850 WATERLOO RD SUITE 140 COLUMBIA, MD 21045-1944
1203	ALLIANCE GLOBAL GROUP	CONRAD FERRER	11111 WILD BRANCH CT OWINGS MILLS, MD 21117-1779
1204	X-CEL BUSINESS PRODUCTS LLC	LONNIE YATES	3940 S PERKINS RD MEMPHIS, TN 38118-7029
1205	DRODEX INC	PATRICK TAYLOR	600 BOULEVARD SOUTH SW STE 104 HUNTSVILLE, AL 35802-2175
1206	Green Water Energy LLC	Erin Clemens	1397 Port Drive Clarkston Clarkston, WA 99403-1806
1207	SOLVSECURE SYSTEMS LLC	ADEGBOLA ODUTOLA	305 HARRISON STREET SE STE 100B UNIT BUSINESS 2 LEESBURG, VA 20175-3729
1208	Parker Businesses Inc CARTRIDGE WORKS PLUS	STEVEN PARKER	193 Mary Esther Blvd Mary Esther, FL 32569-1919
1209	IT OBJECTS LLC	RAVINDAR PALLA	312 E MARKET ST STE I LEESBURG, VA 20176-4173
1210	NEW GENERATION SOLUTION, LLC	MANJINDER KAUR	8260 GREENSBORO DR STE 150 MCLEAN, VA 22102-3806
1211	AMERIND, INC.	JORDAN L BEARD	1301 WESTPARK DRIVE LITTLE ROCK, AR 72204-2412
1212	NEEV-CMCI LLC	SHAINAN PATEL	10005 OAKTON CROSSING CT OAKTON, VA 22124-2654
1213	CHANNEL IT SERVICES LLC	KARISHMA PATEL	43031 ELK PL CHANTILLY, VA 20152-5904
1214	TELTRIUM SOLUTIONS, LLC	YIRU ZHOU	6406 IVY LN STE 210 GREENBELT, MD 20770-1441
1215	PMA ASSOCIATES INC	HENRY ARRINGTON SR.	2901 DRUID PARK DR STE A42 BALTIMORE, MD 21215-8115
1216	COMMUNICATIONS RESEARCH & TECHNOLOGIES INTERNATIONAL LLC CRT	JOHN CRAWLEY III	112 N DALLAS ST BALTIMORE, MD 21231-1041
			6565 AMERICAS PKWY NE STE 800

1217	HARSHWAL & COMPANY LLP	SANWAR HARSHWAL	ALBUQUERQUE, NM 87110-8173
1218	THINKTEK LLC	JOHN AHAD	11350 RANDOM HILLS RD STE 819 FAIRFAX, VA 22030-6044
1219	COPELAND CONTRACTING COMPANY, INC.	ELSA NIEVES BROWN	1425 UNIVERSAL CITY BLVD # 3 UNIVERSAL CITY, TX 78148-3317
1220	BLUE SPADER CONTRACTORS INC	BILLY COLLINS	32332 EDWARD AVE STE D MADISON HEIGHTS, MI 48071-1417
1221	WINDWALKER GROUP LLC	HERBY DUVERNE	529 MAIN ST STE 200 CHARLESTOWN, MA 02129-1119
1222	THE FILA GROUP LLC	RAVI SHANKAR	1 N BROAD ST STE 106A LURAY, VA 22835-1147
1223	KEY MANAGEMENT PARTNERS, INC	KENNY PEDRO	6301 IVY LN STE 140 GREENBELT, MD 20770-6350
1224	GALAIDE PROFESSIONAL SERVICES INC GPSI GUAM	CHARLES RIOS	456 W OBRIEN DR STE 102D HAGATNA, GU 96910-5012
1225	CHICKASAW DEFENSE LOGISTICS, LLC	SHERRI ELLIS	2600 JOHN SAXON BLVD STE 302 NORMAN, OK 73071-1166
1226	HUNATEK PROFESSIONAL SERVICES, LLC	BRIAN KADISH	9301 GLACIER HWY SUITE 230C JUNEAU, AK 99801-9380
1227	CHUGACH SOLUTIONS ENTERPRISE, LLC	JEFF MCBRIDE	3800 CENTERPOINT DR SUITE 1200 ANCHORAGE, AK 99503-5825
1228	STREET LEGAL INDUSTRIES INC	SCOTT FILLMON	4410 AMANDAS CV SAN ANTONIO, TX 78247-3538
1229	KATMAI TECHNICAL SERVICES, LLC	CYNTHIA VANDEN BERG	204 ANCHORAGE, AK 99515-3096
1230	VETERAN CORP	ASHOKKUMAR PATTANAGERE	25729 HAYDEN PRAIRIE CT ALDIE, VA 20105-2698
1231	TYONEK MACHINING AND FABRICATION, LLC	DOUG BAKER	44 GREEN ST WARNER ROBINS, GA 31093-2606
1232	LLC SANDTECH	JOSE SANDOVAL	3463 MAGIC DR STE 360 SAN ANTONIO, TX 78229-2988
1233	RIGHT SIZED SOLUTIONS, INC. RSSI	JOHN BARRASS	1303 CHAMBERLAIN WOODS WAY VIENNA, VA 22182-1368
1234	GREYSTONE GROUP, INC., THE	MICHAEL GIBBONS	11312 WYCOMBE PARK LANE GLENN DALE, MD 20769-2029

1235	LEOTA PROFESSIONAL RESOURCES, LLC LPR INTERNATIONAL	SANDRA MARLEY	4640 FORBES BLVD, SUITE 120A LANHAM, MD 20706-6320
1236	JHL INTEGRATIONS INC	HERBERT LATO	5666 KALANIANAOLE HWY HONOLULU, HI 96821-2329
1237	NETWORK DESIGN TECHNOLOGIES INC	JOSEPH RUFFIN	1000 N WEST ST STE 1200 WILMINGTON, DE 19801-1058
1238	SIRCOMED	FIRMADGE CRUTCHFIELD	745 JOAQUIN ST SUSANVILLE, CA 96130-3628
1239	SEHMI ENTERPRISE, INC. AUDLEY CONSULTING GROUP	JATINDER SEHMI	375 DERWOOD CIR STE A ROCKVILLE, MD 20850-1370
1240	PAGE AFTER PAGE BUSINESS SYSTEMS, INC.	JAMES PAGE	800 MAINE AVE SW STE 200 WASHINGTON, DC 20024-2811
1241	UNIVERSAL SPARTAN LLC	ALEJANDRO RAMIREZ	89 HILL CT VINE GROVE, KY 40175-6162
1242	Accel Solutions LLC	Kimberly Frierson	6401 CALEB CT ALEXANDRIA, VA 22315-3732
1243	A1FED INCORPORATED	ANURADHA ATREYA	10928 HUNTER GATE WAY RESTON, VA 20194-1422
1244	PUENTE TECHNOLOGY LLC	DAVE GUERRA	514 PROGRESS DR LINTHICUM HEIGHTS, MD 21090-2214
1245	JASINT CONSULTING AND TECHNOLOGIES, LLC	RODNEY WILLIAMS	9730 PATUXENT WOODS DR STE 500 COLUMBIA, MD 21046-1632
1246	FWG SOLUTIONS, INC. FWG	NSHOKANO KATABANA	1101 PENNSYLVANIA AVE NW STE 300 WASHINGTON, DC 20004-2582
1247	ACTIVION, INC.	JAY HONG	400 EAST PRATT ST 8TH FL BALTIMORE, MD 21202-3180
1248	BARON COMMUNICATIONS INCORPORATED	LAFAYETTE TATEM	920 VENTURES WAY STE 1 CHESAPEAKE, VA 23320-2883
1249	LUMBEE TRIBE ENTERPRISES, LLC	CALEV MALCOLM	125 WOODSTREAM BLVD STE 307 STAFFORD, VA 22556-4630
1250	GHOSTROCK SYSTEMS DEVELOPMENT, LLC	DON GURLEY	2702 DENALI STREET SUITE 100 ANCHORAGE, AK 99503-2747
1251	PARRA CONSULTING GROUP, INC	MARY JO SMITH	702 RUSSELL AVE STE 405 GAITHERSBURG, MD 20877-2615
1252	ALEJO CONSULTING INC	KOSSI KPANTE	11354 RIDGELINE RD FAIRFAX, VA 22030-8637
1253	SPACE METRICS, INC.	SAMUEL TROTMAN	600 MARYLAND AVE SW STE 400E WASHINGTON, DC 20024-2525
1254	APLNGEN LLC	ALVERTA LOPEZ	4640 FORBES BLVD STE 100 LANHAM, MD 20706-6319

1255	BOWHEAD PROFESSIONAL AND TECHNICAL SOLUTIONS, LLC	JESSY VASQUEZ	6564 LOISDALE CT STE 900 SPRINGFIELD, VA 22150-1822
1256	C2 UNITED LLC	COURTNEY CURRIE	6700 ALEXANDER BELL DR STE 200 COLUMBIA, MD 21046-2105
1257	THREE STAR GOVERNMENT SOLUTIONS, LLC	ANTHONY CAOLE	185 E NELSON AVE #B WASILLA, AK 99654-6462
1258	VINSYS INFORMATION TECHNOLOGY, INC	SREEDHAR CHANAMOLU	12020 SUNRISE VALLEY DR STE 100 RESTON, VA 20191-3429
1259	ELEMENTS 5 LLC	EDWARD NG	5111 BERWYN RD STE 200 COLLEGE PARK, MD 20740-4132
1260	ASRT INC	MICHAEL ASTWOOD	4158 ONSLOW PL SE SMYRNA, GA 30080-6341
1261	GLIST LLC	GREGORY LLINAS	4601 FAIRFAX DR STE 1200 ARLINGTON, VA 22203-1559
1262	ECODATA ANALYTICS LLC	RICHARD MAINWARING	1200 6TH AVE STE 800 SEATTLE, WA 98101-3113
1263	TRUSSWORKS, INC.	MARK FERLATTE	FOUR EMBARCADERO CENTER STE 1400 SAN FRANCISCO, CA 94111
1264	FYGMON, LLC	Jordan Williams	7841 Mikasa Drive Punta Gorda, FL 33950-1363
1265	THE I4 GROUP CONSULTING LLC I4 GROUP, THE	CHARLES MADDOX SR.	1206 RIO GRANDE CT ALLEN, TX 75013-4613
1266	CYBERMACK ENTERPRISES INC	TAHSIN MAHMUD	98 ROCKVIEW IRVINE, CA 92612-3220
1267	AGILE IT SYNERGY LLC	Carl Parramore	10134 WHISPER POINTE DRIVE TAMPA, FL 33647-2904
1268	BANA SOLUTIONS, LLC	RICARDO BERRIOS	1775 TYSONS BLVD FL 5 STE 6109 TYSONS, VA 22102-4285
1269	RIVET OPERATIONS COMPANY LLC	ADAM SCHROEDER	3111 CAMINO DEL RIO N STE 400 OFC 466 SAN DIEGO, CA 92108-5724
1270	DYNAMIC PLANNING & RESPONSE LLC	CHELSEA CHAE	820 W HIND DR STE 1293 HONOLULU, HI 96821-1851
1271	ANTIUM LLC	SIA FLOYD	6604 MORNING RIDE CIR ALEXANDRIA, VA 22315-5052
1272	DYNAMIC GOVERNMENT RESOURCES LLC	BURTON TU	8403 COLESVILLE RD STE 1100 SILVER SPRING, MD 20910
			12209 WINDSOR HALL WAY

1273	CLT SOLUTIONS 2 LLC	ERIC THOMPSON	HERNDON, VA 20170-2362
1274	OPEX SOLUTIONS, INC. CENTEX OPEX CONSORTIUM	MARTIN NAZARETH	2286 FERNSPRING DRIVE ROUND ROCK, TX 78665-5635
1275	CYBER RESEARCH GROUP, LLC CYBER RESEARCH GROUP	Maurice D Moore	2623 N Woodridge Ct Wichita, KS 67226-4537
1276	ROSS PROFESSIONAL SERVICES, LLC	DIANE ROSS	6230 3RD ST NW STE 6 WASHINGTON, DC 20011-1334
1277	MOUNTAIN CONSULTING, INC.	KIM ADAMS	103 SOUTH BRADFORD STREET DOVER, DE 19904-7317
1278	SANDS CONSULTING GROUP INC	MICHAEL SANDS	7856 SEAFARER WAY LORTON, VA 22079-2144
1279	INTERNATIONAL DATA SYSTEMS, LLC	TIM GOULD	801 B ST STE 401B ANCHORAGE, AK 99501-3657
1280	CROWNED GRACE INC CROWNED GRACE INTERNATIONAL	STEPHANIE PARSON	4415 NICOLE DR STE F LANHAM, MD 20706-4357
1281	LLC ORUS GROUP	GAVIN STOKES	1522 POINTER RIDGE PL STE H BOWIE, MD 20716-1887
1282	GSI NORTH AMERICA INC	MICHAEL WARMINSKY	10116 36TH AVENUE CT SW STE 15 LAKEWOOD, WA 98499-6003
1283	@ORCHARD LLC ORCHARD TALENT	CHAU TIFFANY EASTMAN	132 E DELAWARE PL APT 5002 CHICAGO, IL 60611-4944
1284	JY ADVISORY LLC	HONG JIANG	9658 BALTIMORE AVE. SUITE 300 COLLEGE PARK, MD 20740-1346
1285	ENGAGING TRAINING SOLUTIONS, INC ENGAGING E-LEARNING SOLUTIONS	GREG GARNER	14201 E 4TH AVENUE, SUITE 4-360 AURORA, CO 80011-8748
1286	DAWSON ENTERPRISES LLC DAWSON ENTERPRISES GROUP LLC	MICHAEL FONSECA	243 SOUTHWOOD DR PANAMA CITY, FL 32405-4905
1287	ANVIL JV CONSULTING LLC	BRITTNEY BROWN	12211 LAKE JAMES DR HERNDON, VA 20171-2010
1288	NOVUS TECHNOLOGY PARTNERS INC.	GURDEEPAK BAKSHI	5520 RESEARCH PARK DR STE 100 BALTIMORE, MD 21228-4851
1289	ISEMS INC	NASIM ALI	10348 BRITTENFORD DR VIENNA, VA 22182-1860
1290	FIRE CREEK SERVICES COMPANY	WILLIAM HOWARD	818 ST AUGUSTINES DR WINNEBAGO, NE 68071-5167
1291	GOLDBELT SECURITY LLC	WILLIAM JARVIS	816 GREENBRIER CIR STE 102 CHESAPEAKE, VA 23320-2642
1292	AKIAK TECHNOLOGY LLC	KEVIN HAMER	4850 EISENHOWER AVE UNIT 419 ALEXANDRIA, VA 22304-7328

1293	EXTREME TACTICAL INC	SHANE CORNELL	5692 JOHN GIVENS RD CRESTVIEW, FL 32539-7018
1294	S2ALLIANCE INC.	JIGNESHKUMAR SHAH	43767 CARSON CT ASHBURN, VA 20147-5822
1295	Sugpiat Defense, LLC	Stacy D Buchanan	1320 Central Park Blvd Ste 200 Fredericksburg, VA 22401-4953
1296	TIMITRON CORPORATION	TIMOTHY GOODRICH	4900 S BROAD ST STE 200 BLDG 6 PHILADELPHIA, PA 19112-1315
1297	OMNIFICS INC	NADY SAMNANG	42461 SPRING SPLENDOR DR BRAMBLETON, VA 20148-5695
1298	UMYUAQ TECHNOLOGY LLC	DONALD LIPPER	104 MAIN ST STE 201 DILLINGHAM, AK 99576
1299	UNAMI LLC	LAURA PONDER	9300 NORMANDY BLVD STE 510 JACKSONVILLE, FL 32221-5563
1300	DIGICLOUD SERVICES, LLC	MANI QAZI	1602 DUNTERRY PL MCLEAN, VA 22101-4332
1301	VIBRANTECH SOLUTIONS INC	SURESH NACHIMUTHU	722 E MARKET ST STE 102 LEESBURG, VA 20176-4475
1302	DT-TRAK CONSULTING INC	STERLING SPRINGER	210 N BROADWAY AVE MILLER, SD 57362-1414
1303	CREATIVE BUSINESS SOLUTIONS, INC.	Robert C. Palmer	13003 Winding Creek Rd Bowie, MD 20721-3279
1304	AGISOL LLC	SRILAKSHMI CHAPARALA	R ELLICOTT CITY, MD 21043-4126
1305	CHENEGA ENTERPRISE SYSTEMS & SOLUTIONS, LLC	CHRISTIE VAN CLEAVE	609 INDEPENDENCE PKWY STE 210 CHESAPEAKE, VA 23320-5209
1306	NIPOA STANDARD LLC	MARY JONES	3860 NIKOLO ST HONOLULU, HI 96815-4507
1307	LLC HHTS	JON HAKE	85-876 FARRINGTON HWY STE 204 WAIANAE, HI 96792-2498
1308	TAMARACK TECHNOLOGIES INC.	EDDIE BRINSON	7600 DOWNSTREAM CT FREDERICKSBURG, VA 22408-8806
1309	THROUGHLINE-HANA, LLC	TROY COOPER	841 BISHOP ST STE 1050 HONOLULU, HI 96813-3916
1310	TAI CHI CONSULTING SERVICES, LLC	Bing Dempewolf-Arnold	2 City Place Ste 200 Saint Louis, MO 63141-7055
			4920 CORPORATE DR NW STE A

1311	ENLOGICA SOLUTIONS LLC	GABRIEL MENA	HUNTSVILLE, AL 35805-6204
1312	R.C. ELECTRONICS INTERNATIONAL, INC.	Kim A Myette	22725 LA PALMA AVE YORBA LINDA, CA 92887-4772
1313	CENTRICITY TECHNOLOGY PARTNERS, INC.	SHONTA WILLIAMS	621 QUACKENBOS ST NW WASHINGTON, DC 20011-1229
1314	PREVISE SOLUTIONS LLC	SILVIO RENZI	320 THAXTON ST GAITHERSBURG, MD 20878-5720
1315	ALIST LLC ALIST IT STAFFING SERVICES	LEVI HUNTER	15221 W 153RD TER OLATHE, KS 66062-3743
1316	JOSE ERNESTO SALAZAR LLC JES CO	JOSE ERNESTO SALAZAR	7600 W US HIGHWAY 90 DEL RIO, TX 78840-0648
1317	Unique Technical Solutions, Inc.	Ravi Mahendra	323 Dalton Dr Rochester Hills, MI 48307-2834
1318	BUFFALO HORSE INC	DUSTIN MONROE	353 OLD HAYS RD HAYS, MT 59527-7737
1319	STEALTH SOLUTIONS INC	RAHUL SUNDRANI	22648 GLENN DR STE 206 STERLING, VA 20164-4448
1320	Sierra Technology LLC		15655 W Roosevelt St Ste 201 Goodyear, AZ 85338-9306
1321	THE MASSER GROUP INC	HERMANN MASSER	5862 CROMO DR EL PASO, TX 79912-5551
1322	ROSE LI & ASSOCIATES INC	ROSE LI	9501 WADSWORTH DR BETHESDA, MD 20817-2417
1323	GREY MATTERS DEFENSE SOLUTIONS LLC	DANIEL HOOPER	6205 S MAIN ST STE 270 AURORA, CO 80016-5408
1324	ALLIANCE ONE GROUP LLC	SHERENE CHERIAN	115 N PARKE ST ABERDEEN, MD 21001
1325	LYNXNET LLC	SANJEEV HIRANI	5030 BRADFORD DR NW STE 117100 HUNTSVILLE, AL 35805-1935
1326	STS SYSTEMS SUPPORT, LLC	STEVE DONEGHY	1826 N LOOP 1604 W STE 336A SAN ANTONIO, TX 78248-4534
1327	TOOBZ LLC	BIRAN ZHANG	3112 S GROVE ST ARLINGTON, VA 22202-2334
1328	4M GENERAL CONTRACTORS LLC CONSTRUCTION	LOUIS SANCHEZ	9848 WIND AVE LAKELAND, FL 33809
1329	Suh'dutsing Staffing Services	Paul Terry	316 WARNER RD STE 102 TANNERSVILLE, PA 18372-7994
1330	Zetta Pros LLC	Sarom Hong	2201 E Willow St Ste D232 Signal Hill, CA 90755-2148

1331	SERVICES, INC. PROSOURCE360	BEN SKYLES	1215 17TH STREET NW SUITE 400 WASHINGTON, DC 20036-3021
1332	A2M CONSULTING LLC A2M AVIATION SOLUTIONS	ALBENAGO ARSEO	15655 W ROOSEVELT ST STE 100 GOODYEAR, AZ 85338-9311
1333	FIVE RIVERS ANALYTICS, LLC	SANJEEV HIRANI	120 COLORADO SPRINGS, CO 80921-3796
1334	AURORA TECHNOLOGY SOLUTIONS LLC	LUWANNA CLARK	13007 TRENTDALE DR WOODBRIDGE, VA 22193-4173
1335	QED ENTERPRISES INC TRITONTEC	MARK WITTE	11918 HADDON LN WOODBRIDGE, VA 22192-6059
1336	TECHSENTIALS INC	LISA HARLEY	12510 TOBIAS CT CLINTON, MD 20735-4598
1337	CYFOR TECHNOLOGIES LLC	SERGIO MUNIZ	13750 SAN PEDRO SUITE 635 SAN ANTONIO, TX 78232-4464
1338	SOLID GROUND LLC	JOEL HARRIS	920 CHESTER LN KAYSVILLE, UT 84037-4212
1339	ENDICTUS CORP ENDICTUS	NICOLE MARIE ORTIZ	109 N BEAUMONT AVE STE 102 STE 102 KISSIMMEE, FL 34741-5120
1340	TTW SOLUTIONS INC	TIM WEI	6550 ROCK SPRING DR BETHESDA, MD 20817-1132
1341	RENO/TAHOE REALTY GROUP, LLC	SARAH CARMONA ZINK	521 GORDON AVE RENO, NV 89509-1402
1342	COMTECH GLOBAL INC	SRIDHAR NANNAPANENI	1103 SCHROCK RD STE 102 COLUMBUS, OH 43229-1179
1343	MAIN SAIL PCI LLC	TIM MCELYEA	4951 CENTURY ST NW HUNTSVILLE, AL 35816-1901
1344	GUROO LLC	PHILLIP ACOSTA	2850 EISENHOWER AVE STE 220 ALEXANDRIA, VA 22314-4567
1345	CHENEGA TRI-SERVICES, LLC	GILBERT RAMOS	3000 C ST STE 301 ANCHORAGE, AK 99503-3975
1346	3G FEDERAL SOLUTIONS LLC	KAMAL YADAV	1712 CLUB HOUSE RD, SUITE 128 RESTON, VA 20190-4595
1347	APPLICATION RESEARCH CENTER LLC	KARTHIKEYAN MURUGESAN	4521 MIXED WILLOW PL CHANTILLY, VA 20151-2363
1348	THE WILLIS LAW GROUP PLLC LAWTON GROUP, THE	KIRK WILLIS	1985 FOREST LN GARLAND, TX 75042-7917
1349	NISGAA TEK LLC NISGAA DATA SYSTEMS	ERIC CARLSON	14900 BOGLE DR STE 300 CHANTILLY, VA 20151-1758

1350	Motion Matters Inc	NAQUIB HATAMI	4521 Fair Valley Drive Fairfax, VA 22033-3830
1351	CL SOLUTIONS 2 LLC	ERIC THOMPSON	12209 WINDSOR HALL WAY HERNDON, VA 20170-2362
1352	Align Education, LLC	Anane Olatunji	3351 Hyman Pl New Orleans, LA 70131-7039
1353	APPLIED CLOUD TECHNOLOGIES II LLC	ADRIAN RICH	1775 I ST NW STE 1150 WASHINGTON, DC 20006-2435
1354	SC-B CONSULTING INCORPORATED	SHARIE CARTER-BANE	44 E MAIN ST, STE 513 CHAMPAIGN, IL 61820-3649
1355	DEFENSE WARRIORS GOVERNMENT SOLUTIONS LLC	TIMOTHY GOODRICH	2011 QUEEN ST PORTSMOUTH, VA 23704-3027
1356	NAVTECA LLC	SHAYNA SOLIS	6820 WISCONSIN AVE APT 8009 CHEVY CHASE, MD 20815-6145
1357	CSW FUNDING LLC CONSTRUCTION SERVICE WORKERS	WANDA ROGERS	404 EUCLID AVE STE 301 SAN DIEGO, CA 92114-2222
1358	THE JOACHIM GROUP CPAS & CONSULTANTS LLC TJG	CURTIS JOACHIM	3027 PETERS CREEK RD NW STE C ROANOKE, VA 24019-2762
1359	CALADWICH CONSULTING LLC	PHILIP HAMILTON	7630 LITTLE RIVER TPKE STE 205 ANNANDALE, VA 22003-2610
1360	PIONEER LLC PIONEER	PINA SHAH	4919 DENNY AVE PASCAGOULA, MS 39581-5521
1361	WITS LLC	VIJAY WILLIAMS	5070 WABASH AVE #A STE 201 BALTIMORE, MD 21215-5642
1362	SILKWEB CONSULTING AND DEVELOPMENT LLC SILKWEB CONSULTING	LAUREL SHAW	36595 N MONTALCINO RD SCOTTSDALE, AZ 85262-4126
1363	CHEROKEE NATION SYSTEM SOLUTIONS LLC	JENNYLYNN GATES	2 W. 2ND ST SUITE 1500-32 TULSA, OK 74103-3123
1364	PREMIERSDN LLC	PAUL GUPTA	3410 W HOSPITAL AVE STE 201 ATLANTA, GA 30341-2807
1365	LOGISTICS SCIENCE ENGINEERING & TECHNOLOGY L.L.C. LSET	CURTIS DIXON	46 VILLAGE GROVE RD FREDERICKSBURG, VA 22406-7272
1366	GLOBAL BUSINESS & TECHNOLOGY SOLUTIONS, LLC	STANLEY WALKER	3379 PEACHTREE RD NE ATLANTA, GA 30326

1367	ASRC FEDERAL TECHNOLOGY SOLUTIONS, LLC	SCOTT SALZANO	11091 SUNSET HILLS RD STE 800 RESTON, VA 20190-5381
1368	GANGA ENVIRO SYSTEMS INC	RAMYA BATHULA	1311 HIGHPOINT AVE RICHMOND, VA 23230-4641
1369	JOHN J. YIM & ASSOCIATES LLC INTELLIGENCE FEDERAL	JOHN YIM	8460 TYCO RD STE E VIENNA, VA 22182-2219
1370	Edsol Communications, L.L.C.	Oscar Herrera	47 E All Saints St Frederick, MD 21701-5633
1371	BAREX TECHNOLOGIES LLC	LUCICLEIDE DELSIGNORE	25679 POLAND RD CHANTILLY, VA 20152
1372	OLH TECHNICAL SERVICES, LLC	MATT HALES	2702 DENALI ST STE 100 ANCHORAGE, AK 99503
1373	ALEXTON INCORPORATED	SOPHIA MARNELL	8210 CINDER BED RD STE 2 LORTON, VA 22079-1135
1374	Generalsoft Corporation	Abid Nasim	300 Lenora St Suite 440 Seattle, WA 98121-2411
1375	POTAWATOMI DEFENSE OPERATIONS LLC	JACK STOCKTON	3215 W STATE ST STE 309C1 MILWAUKEE, WI 53208-3364
1376	TYONEK SERVICES OVERHAUL FACILITY - STENNIS, LLC	TIMOTHY WALKER	7095 ROSCOE TURNER RD KILN, MS 39556-8049
1377	PUMEX COMPUTING, LLC	CHRISTOPHER SCIRPOLI	10089 WINCOPIA FARMS WAY LAUREL, MD 20723-5793
1378	JNG TECHNOLOGIES, LLC	THAO NGUYEN	13223 MAPLE MOUNTAIN DR CENTREVILLE, VA 20120-6114
1379	ANEUKOR LLC	Christina Sawyers	133 E RALEIGH ST SILER CITY, NC 27344-3413
1380	DORIC GOV LLC	PRADYOT RAI	4586 KIELAND RIDGE RD FAIRFAX, VA 22030-6152
1381	ARETEC, INC.	ANTHONY RIVERA	10201 FAIRFAX BLVD STE 223 FAIRFAX, VA 22030-2222
1382	JOINT TECHNOLOGY SOLUTION, INC.	SANTIAGO VALDIZAN	9255 CENTER ST, SUITE 300 MANASSAS, VA 20110-5076
1383	OVERSEE ALLIANCE INC	SHAWN YOON	49 REVERE RD WOBURN, MA 01801-5357
1384	AGELIX CONSULTING LLC	ABINASH PARIDA	8101 COLLEGE BLVD STE 100 OVERLAND PARK, KS 66210-2671
1385	SKY TECH SERVICES LLC	GAYATRI GUPTA	660 KENILWORTH DR STE 204F TOWSON, MD 21204-2354
			14300 GALLANT FOX LN STE 211B

1386	A.C. MILLER CONSULTING LLC	ALMA MILLER	BOWIE, MD 20715-4033
1387	STRATEGIC ENDEAVOR, LLC	SHELTON RHODES	4031 UNIVERSITY DR STE 100 FAIRFAX, VA 22030-3400
1388	NOVEL MANAGEMENT GROUP LLC	BRIA WALTON	10002 NEUCHATEL CRES JONESBORO, GA 30238-6595
1389	BASECAMP CONSULTING & SOLUTIONS LLC	RAJ BOOPATHY	1800 ALEXANDER BELL DR SUITE 520 RESTON, VA 20191-5473
1390	EAGLE UNIVERSAL SERVICES LLC	DEXTER DAVIS	202 STEWART RD SIMPSONVILLE, SC 29681
1391	AHTNA-ADVANCIA JV LLC	TIM FINNIGAN	110 W 38TH AVE STE 200M ANCHORAGE, AK 99503-5677
1392	AUTONOMIC INTEGRA LLC	RAM GOVIND	101 LAKEFOREST BLVD, STE 375 GAITHERSBURG, MD 20877-2747
1393	ITELLECT LLC ITELLECT CONSULTING	HARRY WIMBISH	1025 WASHINGTON, DC 20006-3951
1394	I - MAGE CORPORATION, THE	IVAN GATEWOOD	300 BUTLER ST WEST PALM BEACH, FL 33407-6006
1395	TALLYCODE LLC	THEODORE TALIAFERRO	80 M ST SE STE 100 WASHINGTON, DC 20003-3550
1396	SHADOWBOX CONSULTING ASSOCIATES LLC	KARYN KORTAN	7630 LITTLE RIVER TPKE STE 903 ANNANDALE, VA 22003-2610
1397	MEG RELIANCE SERVICES LLC	MARK GREEN	18 SAINT ALBANS DR HAMPTON, VA 23669-2318
1398	CHILCOTT INC	MIGUEL AMEIGEIRAS	16386 ERIE PL DAVIE, FL 33331-2119
1399	FORWARD MOTION GROUP HOLDINGS LLC	CAROLYN BOTERO	15600 NW 15TH AVE STE E MIAMI GARDENS, FL 33169-5609
1400	J.M. DRIVER, LLC LYNX TECHNOLOGY	JOHN DRIVER	13983 ARBOLITOS DR POWAY, CA 92064-6473
1401	ENPROAIM LLC	LARRY GRANT	410 S WARE BLVD STE 404 TAMPA, FL 33619-8401
1402	TRITAN CONSULTING LLC	EDWARD TAN	1935 RELDA CT FALLS CHURCH, VA 22043-1830
1403	2NDWAVE LLC	KEITH TAYLOR	1300 PENNSYLVANIA AVE NW STE 700 WASHINGTON, DC 20004-3002
	ITS GROUP INC INTEGRATED TECHNOLOGY SOLUTIONS GROUP		22365 BRODERICK DR STE 220

1404		MITCHELL CHEN	STERLING, VA 20166-9362
1405	2MATOE LLC	RAUL ACOSTA	4275 GRACEWOOD DR STE 102 COLORADO SPRINGS, CO 80920-6600
1406	TOM HAMMONDS ENTERPRISES, LLC	TOM HAMMONDS	667 VALPARAISO PKWY VALPARAISO, FL 32580-1134
1407	SEVEN GENERATIONS ARCHITECTURE & ENGINEERING, LLC	JEREMY BERG	600 E MICHIGAN AVE STE B KALAMAZOO, MI 49007-4908
1408	PROMETHEUS DIGITAL LLC	BETH SMITH	86 ORIENT AVE JAMESTOWN, RI 02835-1959
1409	ARCTICOM, LLC	RICHARD FOSTER	3301 C STREET, SUITE 400 ANCHORAGE, AK 99503-3958
1410	SOFTEK INTERNATIONAL, INC.	ANSHU SINHA	242 OLD NEW BRUNSWICK RD STE 320 PISCATAWAY, NJ 08854-3764
1411	SOFTRAMS LLC	ATCHUT KANTHAMANI	161 FORT EVANS RD NE STE 205 LEESBURG, VA 20176-3372
1412	ARETE CONSULTING LLC	TODD EICHBERG	14 RAVENSWORTH CT FREDERICKSBURG, VA 22405-2155
1413	BSC SOLUTIONS INC.	RAJ NARANG	1000 JOHN R RD STE 203 TROY, MI 48083-4317
1414	NextGen Group	James Richmond	4032 Arkansas Ave NW Washington, DC 20011-5504
1415	NOBLE MANAGEMENT GROUP, INCORPORATED, THE SOLUTIONS	EMMANUEL IDOWU	401 POST OFFICE RD STE 202 WALDORF, MD 20602-2738
1416	INFINICS, INC INFINICS	PRANAY REDDY	301 MCCULLOUGH DR STE 400 CHARLOTTE, NC 28262-1336
1417	MALAMA LLC	DARILYN COCHRAN	115 APPLIN AVE SAN ANTONIO, TX 78210-2009
1418	AMS NETWORKS LLC	AMMARAH GUL	16241 CHASE EAGLE LN WOODBRIDGE, VA 22191-6065
1419	V6 NETWORKS SOLUTIONS LLC	ANDRE MBONDA	16700 CUTLASS DR ROCKVILLE, MD 20853-1332
1420	INTELLECTECHS, INC.	JERI PROPHET	195 S ROSEMONT RD STE 103 VIRGINIA BEACH, VA 23452-4353
1421	TSC-ITG JV LLC	THU STUBBS	11921 FREEDOM DR STE 550 RESTON, VA 20190-5635
1422	SAVALAN LLC	NEGIN SHAKIBI	1101 30TH ST NW STE 500 WASHINGTON, DC 20007-3772
1423	SIMULOCITY, LLC	MANUEL DOMINGUEZ	1942 W COUNTY ROAD 419 STE 1030 OVIEDO, FL 32766-9017
	LONG & ASSOCIATES, LLC		5755 N POINT PKWY STE 29

1424	LONG & ASSOCIATES CERTIFIED PUBLIC ACCOUNTANTS & ADVISORS	MARTIN LONG	ALPHARETTA, GA 30022-1143
1425	PT78 LLC PLATINUM TECHNOLOGIES	JERMON BAFATY	1720 I ST NW STE 700 WASHINGTON, DC 20006-3763
1426	STRATIVIA LLC STRATIVIA	KENNETH KELLY	1401 MERCANTILE LANE SUITE 501 LARGO, MD 20774-4301
1427	LLC EFMS	GANESH NATARAJAN	42211 MARCY WAY CHANTILLY, VA 20152-4118
1428	PORT GRAHAM TECHNOLOGIES, LLC	ROBERT BARGERON	3850 FETTLER PARK DR STE 203 DUMFRIES, VA 22025-2039
1429	PROSIDIAN CONSULTING LLC PROSIDIAN	ADRIAN WOOLCOCK	409 S VANCE ST UNIT B GASTONIA, NC 28052-3729
1430	TUKUH TECHNOLOGY SERVICES, LLC	JUDY REAGAN	1600 GENESSEE ST STE 751 KANSAS CITY, MO 64102
1431	PERITIA LLC	PANSEH TSEWOLE	4751 BEST RD STE 179 COLLEGE PARK, GA 30337-5615
1432	FLATWATER, INCORPORATED	ERIN MORGAN	818 ST. AUGUSTINES DRIVE WINNEBAGO, NE 68071-5167
1433	I-ACCESS INC	MELISSA SHORT	9809 RIVER RD HENRICO, VA 23238-5717
1434	RED PEAK TECHNICAL SERVICES, LLC	MELISSA SLINKARD	1009 BANKTON CIRCLE HANAHAN, SC 29410-2926
1435	ENPROVERA CORPORATION	LARRY GRANT	410 S WARE BLVD STE 404 TAMPA, FL 33619-8401
1436	LEISNOI PROFESSIONAL SERVICES, LLC	KEVEN TRUESDELL	1007 BECKLEY CIR VENICE, FL 34292-3938
1437	BGESH, INCORPORATED	WESTON HALLIBURTON	21943 DIAMOND CHASE SAN ANTONIO, TX 78259-2743
1438	ALL THINGS CREATIVE, LLC	ROBYN SHORT	1300 MERCANTILE LANE SUITE 100-S LARGO, MD 20774-5383
1439	ARTTRA INC.	ANDREW THOMAS	2217 PRINCESS ANNE ST SU 105-1 FREDERICKSBURG, VA 22401-3353
1440	CATALYST OPERATIONS & ANALYTICS, LLC	JASON PATTI	6861 ELM ST STE 4C MCLEAN, VA 22101-3876
1441	Case Healthcare Solutions, Inc.	Harriett M Jackson-Soumah	1829 Reisterstown Rd Ste 350 Pikesville, MD 21208-7126
1442	WARFEATHER, LLC	JOHN OGLESBEE	10250 S 287TH E AVE COWETA, OK 74429-6414
1443	IMEC GROUP, LLC	GUDELL WARD	6470 DOBBIN ROAD, SUITE B COLUMBIA, MD 21045-4767
1444	GLOBAL EDGE HBS INC ERECORDSUSA	PANKAJ SHARMA	46520 FREMONT BLVD STE 602 FREMONT, CA 94538-6478

1445	CHITINA DIVERSIFIED SERVICES, LLC	ED HERNDON	821 N ST STE 204 ANCHORAGE, AK 99501
1446	CHENEGA WORLDWIDE SUPPORT, LLC	MICHAEL MONTGOMERY	1155 KELLY JOHNSON BLVD STE 105 COLORADO SPRINGS, CO 80920-3957
1447	BENNETT ADELSON PROFESSIONAL SERVICES, LLC	NILESH BANDI	6050 OAK TREE BLVD STE 150 CLEVELAND, OH 44131-6929
1448	TICO PRODUCTIONS LLC	CICI ROJAS	1722 HOLLY ST KANSAS CITY, MO 64108-2217
1449	NAPAKIAK VENTURES LLC	RICHARD MACON	51 MARAQ RD NAPAKIAK, AK 99634
1450	SCOTT TRANSPORTATION, INC.	RONNIE SCOTT	309 W BEL AIR AVE ABERDEEN, MD 21001-2422
1451	TJS GROUP LLC TJS GROUP CONSULTING	TAELOR SALMON	1025 CONNECTICUT AVE NW STE 1000 WASHINGTON, DC 20036-5417
1452	KETA TECHNOLOGIES, L.L.C.	KIM RAINES	1001 NORTH CAMPUS PARKWAY STE 204 HAMPTON, VA 23666-1250
1453	Z7 SOLUTIONS LLC	SHELLEY ALEKSIC	7380 W. SAND LAKE RD STE 500-110 ORLANDO, FL 32819-5248
1454	HOLMES & ASSOCIATES INC	KIRK HOLMES	8101 SANDY SPRING RD STE 300E3 LAUREL, MD 20707-3596
1455	TREWON TECHNOLOGIES LLC	BIJAL SHAH	800 CORPORATE DR STE 301 STAFFORD, VA 22554-4889
1456	GOLDBELT NIGHTHAWK, LLC	LEW HICKS	603 PILOT HOUSE DRIVE, SUITE 400 NEWPORT NEWS, VA 23606
1457	BOWHEAD BASE OPERATIONS, LLC	JESSY VASQUEZ	6564 LOISDALE CT STE 900 SPRINGFIELD, VA 22150-1822
1458	KWAAN CONSULTING, LLC	JEFFREY HILLS	374 KEKU ROAD KAKE, AK 99830
1459	DIGITAL EDGE, LLC	CINDY FORD	4031 UNIVERSITY DR STE 100 FAIRFAX, VA 22030-3400
1460	ALEUT INFORMATION TECHNOLOGY, LLC	JOHN MAYS	4000 OLD SEWARD HWY STE 300 ANCHORAGE, AK 99503-6079
1461	UIC NAPPAIRIT LLC	WILLIAM MCCORMICK	6700 ARCTIC SPUR RD ANCHORAGE, AK 99518-1550
1462	LUMBEE TRIBE ENTERPRISES LLC	CALEB MALCOLM	812 CANDY PARK RD FOXGLOVE PL, STE 5102 PEMBROKE, NC 28372-9129

1463	BTC TECHNOLOGIES, LLC TECHNOLOGIES	BONIFACE NWUGWO	6700 ALEXANDER BELL DR STE 200 COLUMBIA COLUMBIA, MD 21046
1464	JUSTUS CORPORATION	ULARC REDFERN	112 BARRETT CT STAFFORD, VA 22554-4870
1465	BOULEVARD CONSULTING GROUP, LLC, THE	RYAN BURGE	2345 CRYSTAL DR STE 205 ARLINGTON, VA 22202-4807
1466	SUSTAINMENT AND RESTORATION SERVICES, LLC	Cynthia Shaw	79 W MONROE ST Ste 1119 CHICAGO, IL 60603-4950
1467	BHL CONSORTIUM LLC	OLUFEMI MALOMO	4908 RIVERTON LN BOWIE, MD 20715-1018
1468	RPS-JV2, LLC	ADRIAN BELL	6230 3RD ST NW STE 6 WASHINGTON, DC 20011-1334
1469	TBM TECHNOLOGY CONSULTING, LLC	TOSHA MIMS	2204 KELTRIP CT SILVER SPRING, MD 20906-1144
1470	BLUE SKY INNOVATIVE SOLUTIONS LLC	MELISSA PETERSON	1025 CONNECTICUT AVE NW STE 1000 WASHINGTON, DC 20036-5417
1471	HANKINS GROUP INC	BRANNAN HANKINS	34 BELLARMINE CT CHICO, CA 95928-7149
1472	JOS GROUP LLC	JIGNESH MIYANI	5622 MASSACHUSETTS AVE BETHESDA, MD 20816-1931
1473	MYRATECH SOLUTIONS, LLC	YASHICA BHASIN	25724 SIMPSON PL CALABASAS, CA 91302-3153
1474	STRATEGAMY, LLC	NIKET PARIKH	4071 CANDLE LIGHT DR DAYTON, MD 21036-1142
1475	CLARK BATY ASSOCIATES INC	DIANA BATY	1250 CONNECTICUT AVE NW STE 700 WASHINGTON, DC 20036-2657
1476	J&F ALLIANCE GROUP INC.	FALANA DULA-KING	54 OLD HAMPTON LN HAMPTON, VA 23669-4197
1477	JD DEVELOPMENT, LLC BUILD LIFE CONSTRUCTION	DENITA BAILEY	14061 E CHENANGO DR AURORA, CO 80015-3909
1478	CIGNUS CONSULTING, LLC	VINAYAK KHERA	44084 RIVERSIDE PKWY STE 120 LEESBURG, VA 20176-5158
1479	MIDSTATE INDUSTRIAL INC	CYNTHIA HARMON	3939 ROYAL DR NW STE 131 KENNESAW, GA 30144-6457
1480	OLD HARBOR SOLUTIONS, LLC	HEIDI LANDGRAF	2702 DENALI ST STE 100 ANCHORAGE, AK 99503-2747
1481	RADINNOVA INC.	SOBHANADRI VEMULAPALLI	6388 QUAIL RUN ST, SAN DIEGO, CA 92130-5746
	ORGANIZATIONAL DEVELOPMENT		1201 WILSON BLVD

1482	RESOURCE GROUP, LLC	SOPHIA HARRIS	ARLINGTON, VA 22209-2300
1483	NEW CENTURY TECHNOLOGIES INC	LYNN XA	4225 EXECUTIVE SQ STE 600 LA JOLLA, CA 92037-1484
1484	BOVIAN ENTERPRISES, LLC	ANTHONY JENKINS	3628 ESTELLE COURT CHESAPEAKE BEACH, MD 20732-6110
1485	GC&E FEDERAL, LLC	DENNIS BRISTOL	111 W 16TH AVE STE 427 ANCHORAGE, AK 99501-5169
1486	D7, LLC DAWSON D7	THOMAS COFFEY	112 E PECAN ST STE 300 SAN ANTONIO, TX 78205-1539
1487	GOLDSCHMITT-CRI LLC	RACHAEL SUTLER	11601 QUAIL RIDGE CT RESTON, VA 20194-1113
1488	CASTALIA SYSTEMS LLC	LINDSEY BRITT	1120 E KENNEDY BLVD UNIT 236 TAMPA, FL 33602-3578
1489	SB ENGINEERING SOLUTIONS LLC	SUMMER BAZEMORE	2722 LAKE FOREST DR UPPER MARLBORO, MD 20774-8854
1490	MODAVATE INC	OLUBUKANLA OPANUGA	4264 AUSTIN HILLS DR SUWANEE, GA 30024-6449
1491	WHITE OAK DUCKPINS LLC	SCOTT YAMASHITA	23 S ROYAL AVE FRONT ROYAL, VA 22630-3201
1492	SENECA STRATEGIC PARTNERS LLC	MATTHEW JESINSKY	90 OHI YO WAY SALAMANCA, NY 14779
1493	AIKENS POWERFUL AND ELITE SOLUTIONS, LLC	STEPHANIE AIKENS	11320 DONKEY FLT HELOTES, TX 78023-4687
1494	KO-AM ENTERPRISES, INC.	SWOON KWON	7002 EVERGREEN CT STE B ANNANDALE, VA 22003-3227
1495	GEO4S TECHNOLOGIES LLC	MICHAEL WILSON	5520 RESEARCH PARK DR STE 100 CATONSVILLE, MD 21228-4851
1496	ARS ALEUT SERVICES, LLC	MARK GRAGG	2609 N RIVER RD PORT ALLEN, LA 70767-3469
1497	NISH CONSULTING INC	MUKESH DALAL	521 C STREET QUANTICO, VA 22134-3438
1498	ARVADA SOLUTIONS LLC	ANIA KAMINSKA	350 10TH AVE STE 1000 SAN DIEGO, CA 92101-8705
1499	Vella Corp.	Claudine Dickson	6827 Silverwind Cir Colorado Springs, CO 80923-6407
1500	CEDARBRIDGE GROUP, LLC ROBINSON & ASSOCIATES	CAROL ROBINSON	47250 SW FLUKE DR GASTON, OR 97119-7872

1501	IT CONCEPTS, INC.	PINAKIN PATEL	1600 SPRING HILL RD STE 305 VIENNA, VA 22182-2229
1502	OPS TECH ALLIANCE LLC	EURIPIDES RUBIO	14001 JERICHO PARK RD STE A121 BOWIE, MD 20715
1503	STEMBOARD, LLC	AISHA BOWE	3100 CLARENDON BLVD STE 200 ARLINGTON, VA 22201-5302
1504	CNE-SIGNATURE JV LLC	JAE KANG	27345 AQUIA PATH DR COURTLAND, VA 23837-2195
1505	VIVSOFT TECHNOLOGIES LLC	NAVIN GUNALAN	23390 HIGBEE LN ASHBURN, VA 20148-7008
1506	LIBERTAS CONSULTING GROUP LLC	GERARD JOSEPH J JOSEPH	2337 MAIDENS CASTLE DR LEWISVILLE, TX 75056-5629
1507	EIFER CORP.	VINDHYA KOMMINENI	13514 MAVERICK LN HERNDON, VA 20171-3534
1508	HANA INDUSTRIES, INC.	BRADLEY COOPER	841 BISHOP ST STE 1050 HONOLULU, HI 96813-3916
1509	PITTMAN CONSULTING GROUP, LLC	SHONIA ROACH	1100 PEACHTREE ST NW SUITE 950 ATLANTA, GA 30309
1510	MCLOUD TECHNOLOGY, LLC MCLOUD TECHNOLOGY	PONRAJ THANGIAH	8513 EASTERN MORNING RUN LAUREL, MD 20723-5864
1511	COHO CONSULTING GROUP, LLC	BILL HALLADAY	1577 C ST STE 300 ANCHORAGE, AK 99501-5133
1512	IT HUB INC	ELIZABETH MEDA	722 E MARKET ST STE 102 LEESBURG, VA 20176-4475
1513	LNKE TECHNOLOGIES INC.	NATHANIEL JONES JR	236 AUBURN AVE NE STE 103-B ATLANTA, GA 30303-2609
1514	STELLAR INNOVATIONS & SOLUTIONS INC.	ERVIN FREEMAN	3131 ELBEE RD MORAINE, OH 45439-1919
1515	RFK SOLUTIONZ CORP	KIMBERLY FROST	3500 TEJO LN STE 100 CHESAPEAKE, VA 23321-5258
1516	SOKAT CONSULTING LLC	SUSAN AN	10926 WHITE DAHLIA DR WOODSTOCK, MD 21163-1519
1517	OME SOLUTIONS L.L.C.	OMAR EVANS	20224 NIGHTWATCH ST ASHBURN, VA 20147-7421
1518	NELSON ENTERPRISE TECHNOLOGY SERVICES LLC NETS	ROBERT NELSON	45921 MARIES RD STE 140 STERLING, VA 20166-9278
1519	ILABS INC	MADHAN SUBRAMANIAN	14401 BALLENTINE ST OVERLAND PARK, KS 66221-8191
			3601 C ST STE 1000-23

1520	TDX INTERNATIONAL, LLC	KEN SPEDDEN	ANCHORAGE, AK 99503-5923
1521	VINE LEADERSHIP GROUP, LLC VINE TECHNOLOGY SOLUTIONS	DONTE LEWIS	10725 CLEOS CT. COLUMBIA, MD 21044-4201
1522	CHENEGA MISSION OPERATIONS, LLC	DAVID O'REAR	5253 PRUE RD STE 230 SAN ANTONIO, TX 78249-1759
1523	MIAMITSPI LLC	KENDRA BOWES	1950 ROLAND CLARKE PL STE 210J RESTON, VA 20191-1414
1524	ANBIHIAN INC	BIJU MATHEW	18413 CRESTMOUNT RD BOYDS, MD 20841-4352
1525	Management Solutions LLC	Mike Nosbisch	5856 Corporate Ave Ste 210 Cypress, CA 90630-4758
1526	FEDPOINT SYSTEMS LLC	MRINAL KHOSLA	13042 BLACKBIRD PL FAIRFAX, VA 22033-3731
1527	NEXT PHASE SOLUTIONS, LLC	DAVID GODIKSEN	6560 S ATLANTIC AVE NEW SMYRNA BEACH, FL 32169-4803
1528	FANTOM CORP	ALLEN FANT	161 FORT EVANS RD NE STE 335 LEESBURG, VA 20176-3375
1529	GBK CONSULTANTS LLC	GERALD BLACKMAN	1142 TETFORD SAN ANTONIO, TX 78253-5827
1530	CONLIFF SOLUTIONS LLC	MICHAEL MARSHALL	23664 JAYADEV TER ASHBURN, VA 20148-1882
1531	NTVI COMMUNICATIONS, INC.	HATIB PROM	529 6TH AVE STE 203A FAIRBANKS, AK 99701-4967
1532	VITG CORP	SRINIVASU TOGARI	5520 RESEARCH PARK DR STE 100 BALTIMORE, MD 21228-4851
1533	STONE SOLUTIONS AND RESEARCH COLLECTIVE LLC	RICHARD STONE	2843 E JOAN D ARC AVE PHOENIX, AZ 85032-6010
1534	CAMBIO CONSULTING GROUP LLC	CARLOS VAZQUEZ	17321 JEFFERSON DAVIS HWY STE 307 DUMFRIES, VA 22026-2271
1535	PKH ENTERPRISES LLC	PATRICIA HAMMAR	5404 WISCONSIN AVE CHEVY CHASE, MD 20815-3573
1536	SIEGEL GROUP LLC, THE	JONATHAN SIEGEL	6755 W CHARLESTON BLVD STE D LAS VEGAS, NV 89146-9000
1537	MATLOCK AND ASSOCIATES, LLC	JOHN MATLOCK	3033 WILSON BOULEVARD, SUITE 700, PMB#117 ARLINGTON, VA 22201-3868
1538	DS VENTURES LLC LOGMET SOLUTIONS	DEMAURICE SCOTT	5240 SNAPFINGER PARK DR STE 115 DECATUR, GA 30035-4054
			44790 MAYNARD SQ

1539	LIGHT SPEED PARTNERS JV LLC	ARAVIND JASTY	STE 280 ASHBURN, VA 20147-6515
1540	BRULANT LLC	MUSHARAF RASHID	722 E MARKET ST STE 102 LEESBURG, VA 20176-4475
1541	ECHELON SERVICES LLC	THOMAS ONGIES	9720 CAPITAL CT STE 201 MANASSAS, VA 20110-2050
1542	D7 LLC DAWSON D7	THOMAS COFFEY	1755 TELSTAR DR STE 500 COLORADO SPRINGS, CO 80920-1021
1543	SFOURES LLC	SANGEETHA CHOCKANARAYANAN	20432 NEEDLELEAF WAY ASHBURN, VA 20147-2388
1544	CHENEGA DEFENSE & AEROSPACE SOLUTIONS LLC	JOHN SOPER	360D QUALITY CIR NW STE 400 HUNTSVILLE, AL 35806-4555
1545	CHENEGA SECURITY INTERNATIONAL, LLC	TERRY NIHART	3000 C STREET SUITE 301 ANCHORAGE, AK 99503-3975
1546	AFFORDABLE CONCRETE, LLC	ROGER BARTLETT	6996 HIGHWAY 2 COMMERCE CITY, CO 80022-2502
1547	CONSOLIDATED DATA STORAGE, L.L.C.	AYO AJIGBOLAMU	2475 NORTHWINDS PKWY STE 200 ALPHARETTA, GA 30009-4808
1548	CLVG CONSULTING INC	SAMAN KASHAKHI	3112 KNOLL DR FALLS CHURCH, VA 22042-3113
1549	OLGOONIK INNOVATIONS, LLC	ANTHONY MANCILLAS	3201 C ST. STE 700 ANCHORAGE, AK 99503
1550	Pivotal Point, LLC	Dokmai Webster	521 C St Quantico, VA 22134-3438
1551	OPTIMO INFORMATION TECHNOLOGY LLC	MICHAEL MIGUELEZ	240 MARKET ST STE 112 BLOOMSBURG, PA 17815-1950
1552	2 TWELVE SOLUTIONS LLC	LLOYD OSAFO	1780 BUSINESS CENTER DR. RESTON, VA 20190-5318
1553	AXCEND, INC.	RAYMOND RAFAELS	8950 COLESBURY PLACE FAIRFAX, VA 22031-3206
1554	DISTRIBUTED COMPUTING SYSTEM SOLUTIONS PROVIDER INC. HUNATEK GOVERNMENT SOLUTIONS	MIKE TORRES	13900 LINCOLN PARK DR STE 350A HERNDON, VA 20171-3264
1555	IVORY CLOUD LLC	SAUNAK DESAI	9211 CORPORATE BLVD STE 140 ROCKVILLE, MD 20850-3861
			801 B ST STE 300

1556	JW INDUSTRIES GROUP CORPORATION	TERESA JACOBSSON	ANCHORAGE, AK 99501-3657
1557	GRINDSTONE ADVANTAGE, LLC	CRAIG PHILIP	9658 BALTIMORE AVE. STE 300 COLLEGE PARK, MD 20740-1346
1558	PCPLUS NETWORKS, INC.	SHAN DHOLARIA	1010 LAKES PKWY LAWRENCEVILLE, GA 30043-8905
1559	T1-RJS JOINT VENTURE, LLC	ERIK SELL	3201 TREMONT ST NORTH BEND, OR 97459-3062
1560	CVTEK LLC	ANTHONY CHOI	1660 INTERNATIONAL DR STE 400 MC LEAN, VA 22102-4855
1561	CHEROKEE NATION 3S, L.L.C.	JENNYLYNN GATES	10838 E MARSHALL ST N STE 220C TULSA, OK 74116-5682
1562	APERIO GLOBAL LLC	ERIC BOHRER	11710 PLAZA AMERICA DR STE 2000 RESTON, VA 20190-4743
1563	HARPE ENGINEERING SOLUTIONS, INC.	JONATHAN LOOP	6174 KEG CREEK DR APPLING, GA 30802-3812
1564	AKIMA DATA MANAGEMENT LLC	SANJEEV HIRANI	2553 DULLES VIEW DR STE 700 HERNDON, VA 20171-5228
1565	Network Alliance LLC	Melissa C Killen	4242 Medical Drive Suite 5250 San Antonio, TX 78229-5367
1566	DKM Consulting, Inc.	Kellene Hutchinson	28855 Auberry Rd Prather, CA 93651-9657
1567	AXENFELD TECHNOLOGIES LLC	DANIELLE AXENFELD	121 HUME AVE ALEXANDRIA, VA 22301-1014
1568	ACCENT ENGINEERING & CONSTRUCTION INC	ROD THOMPSON	9374 TWINFORD CT SAN DIEGO, CA 92126-5591
1569	I5 SHAREPOINT CONSULTING, LLC	IVORY BANKS	4407 DARIO RD UPPER MARLBORO, MD 20772
1570	WITS SOLUTIONS INC.	KRISHNAM KALIDINDI	44790 MAYNARD SQ STE 340 ASHBURN, VA 20147-6514
1571	KINARAS SOLUTIONS INC	LAWRENCE MASSEY	12541 CHIPPENHAM CT BRISTOW, VA 20136-1159
1572	ACCELGOV LLC	SUPREET JUNEJA	6701 DEMOCRACY BLVD STE 555 BETHESDA, MD 20817
1573	MANAGEMENT SOLUTIONS, L.L.C. MSLLC	MISTY MAYES	2202 AWARD WINNING WAY STE 201 KNOXVILLE, TN 37932-1992
1574	PRIME TIME COMPANIES, PC PRIME TIME ASSET MANAGEMENT	V. PAOLA FRANCO	1422 E DESERT SUN CIR DRAPER, UT 84020-7697

1575	PROGRAM MANAGEMENT AND TECHNOLOGY SERVICES, INC PMTS	RUBY TUCK	60 COMMERCE ST STE 320 MONTGOMERY, AL 36104-3683
1576	HOOVER BLANKET, INC.	KEVIN CHUGH	658 MAIN STREET #2 EAST AURORA, NY 14052-2403
1577	LEELA SERINA INC.	SHIVANGINI TRIPATHI	6 TELLURIDE AVE OLD BRIDGE, NJ 08857-4309
1578	JAMES' ELECTRICAL CONTROL, INC.	PEDRO AGUILAR	12301 DULEY STATION RD UPPER MARLBORO, MD 20772-7975
1579	MIG GOV LLC	JOSE GUTIERREZ	545 S BIRDNECK RD STE 202H VIRGINIA BEACH, VA 23451-5891
1580	TI VERBATIM CONSULTING INC. TIVC	JEAN PAYNE	215 W WASHINGTON ST 2ND FLOOR, STE A CHARLES TOWN, WV 25414-1531
1581	BLN, LLC BLN24	JOMAR RONQUILLO	1775 TYSONS BLVD STE 5-172 TYSONS, VA 22102-4284
1582	FREEDOMLINK LLC	CORLISS JACKSON	42268 PROVIDENCE RIDGE DR CHANTILLY, VA 20152-4372
1583	BLUEPATH LABS LLC	DOMINIC JU	2101 L ST NW STE 800 WASHINGTON, DC 20037-1657
1584	CHENEGA AGILE REAL-TIME SOLUTIONS LLC	TORIE WILLIAMS	3000 C ST STE 301 ANCHORAGE, AK 99503-3975
1585	GLOBAL TUNNELS LIMITED COMPANY GLOBAL TUNNELS	JAMES FU	2321 GROVE AVE FALLS CHURCH, VA 22046-2204
1586	CAYUSE NATIVE HAWAIIAN VETERANS LLC	WALTER STANKEWICK	72632 COYOTE RD PENDLETON, OR 97801-1002
1587	CROSDALE & ASSOCIATES, LLC	LINVAL CROSDALE	13000 OSTEND WAY UPPER MARLBORO, MD 20772-6111
1588	DOCIT SOLUTIONS LLC	MICHAEL OFORI-DUODU	194 STATICE DR HEDGESVILLE, WV 25427-7311
1589	NEW SYNERGIST CONSULTING	DONALD CHICK	4868 CASALS PL SAN DIEGO, CA 92124-1502
1590	RED LASER TECHNOLOGY, INC	ADRIAN JONES	1230 RAYMOND RD STE 1222 JACKSON, MS 39204-4583
1591	YUKON MANAGEMENT, LLC	TIMOTHY GAYLES	1320 CENTRAL PARK BLVD STE 237 FREDERICKSBURG, VA 22401-4958
1592	AXYIS, LLC	RICARDO SILVA	312F E MARKET ST STE 108 LEESBURG, VA 20176-4101
1593	SUGPIAT GROUP, LLC	Stacy D Buchanan	10440 Little Patuxent Pkwy Ste 300 Columbia, MD 21044-3648

1594	NAS SOLUTIONS GROUP, LLC	ALFONSA HIGHTOWER	4435 LAKERIDGE CIRCLE SW ATLANTA, GA 30331-6704
1595	All Business Machines, Inc. AttainIt	Dawn Hall	2028 E Ben White Blvd Ste 230 Austin, TX 78741-6931
1596	ANALYTICAL SOLUTIONS BY KLINE, LLC	CYNTHIA KLINE	7546 RIDGE RD PARMA, OH 44129-6629
1597	CHIPPEWA GOVERNMENT SOLUTIONS LLC	JOEL SCHULTZ	523 ASHMUN ST SAULT SAINTE MARIE, MI 49783-1907
1598	VERSATECH/IMPYRIAN TECHNOLOGY NETWORK LLC V-TEN	MATTHEW MCCATHORINE	8161 MAPLE LAWN BLVD FULTON, MD 20759-2538
1599	IMAQ TECHNOLOGY, LLC	ALEXANDRO CETINA	840 K ST STE 200 ANCHORAGE, AK 99501-3353
1600	DDC CONSTRUCTION SERVICES LLC DDC 4C	ALLAN STODDARD	8840 E CHAPARRAL RD STE 145 SCOTTSDALE, AZ 85250-2611
1601	PATHWAY PARTNERS LLC	PRINCE HOWARD	6202 SECRET HOLLOW LN CENTREVILLE, VA 20120-1156
1602	LEISNOI PROFESSIONAL SERVICES, LLC	KEVEN TRUESDELL	125 TUN JESUS CRISOSTOMO STREET STE 208 TAMUNING, GU 96913-3551
1603	FREEWORLD TECHNOLOGIES INC	IVY FREEMAN	9407 HEATHER CT MANASSAS PARK, VA 20111-8242
1604	II CORPS CONSULTANTS INC II CORPS CONSULTANTS	EARNEST KING	1139 HEATHERSTONE DR FREDERICKSBURG, VA 22407-4828
1605	SOLVTEK, LLC	GARY VECCHIO	338 E MARKET STE 23 LEESBURG, VA 20176-4101
1606	THE BUILDING PEOPLE LLC BUILDING PEOPLE, THE	LAWRENCE MELTON	215 DEPOT CT SE FL 3 LEESBURG, VA 20175-3017
1607	ILLUMEN GROUP, INC. IGI	MICHAEL PARKER	800 CORPORATE DRIVE, # 301 STAFFORD, VA 22554-4889
1608	INVESTMENT MANAGEMENT ENTERPRISE INC	Melissa Turner	8016 SHADOWBERRY PL RICHMOND, VA 23227-1662
1609	SRR INTERNATIONAL, INC.	SREE REKHA JADALA	4152 W.BLUE HERON BLVD,STE 226 RIVIERA BEACH, FL 33404-4860
1610	LBYD FEDERAL, LLC	KEVIN BROWN	880 MONTCLAIR RD STE 600 BIRMINGHAM, AL 35213-1972
1611	CORETEK CONSULTING, LLC	MICHAEL PARKER	800 CORPORATE DR STE 301 STAFFORD, VA 22554-4889
	ATTAINX INC.		13873 PARK CENTER RD STE 212N

1612	ATTAINX	SHERYLL MANOJ	HERNDON, VA 20171-3249
1613	PM CONNECTIONS LLC VET GLOBAL SOLUTIONS, VETGS	DENISE DAVIS	14300 CORNERSTONE VILLAGE DR STE 126B HOUSTON, TX 77014-1265
1614	Johnson Venture Management Solutions, Inc. JVM Solutions	Margie Johnson	110 E Houston St Fl 7 SAN ANTONIO, TX 78205-2991
1615	24HRC	BOBBY AMEEN	47 TESLA # 200 IRVINE, CA 92618-4669
1616	ELITEBCO LLC ELITEBCO	LUIS BAEZ BLACK	1666 AVE PONCE DE LEON STE 201 SAN JUAN, PR 00909-1847
1617	XPONENT TECHNOLOGIES LLC	SYRUS MESDAGHI	14572 RIVERWIND TER CENTREVILLE, VA 20120-3457
1618	CLEAR GLOBAL SOLUTIONS LLC CGS	LORI JANSEN	101 WHITNEY BAY WINDSOR, CO 80550-6156
1619	CAPITAL GATEWAY CONSULTING LLC	ANTHONY DEWITT	11710 PLAZA AMERICA DR STE 2000 RESTON, VA 20190-4743
1620	HORIZON GLOBAL PARTNERS LLC	NTOH ETTA	1800 ALEXANDER BELL DRIVE P100 RESTON, VA 20191-5465
1621	VENTURE SOLUTIONS INC	TAPAN PATEL	509 RIVER BEND RD GREAT FALLS, VA 22066-2714
1622	KWAAN CYBERTECH, LLC	JEFFREY HILLS	554 BENFIELD ROAD SEVERNA PARK, MD 21146
1623	CONNEXUS HUB INC	DAN JUNG	14252 CULVER DR STE 257 IRVINE, CA 92604-0317
1624	SUH'DUTSING-PILKINGTON CONSTRUCTION JV, LLC	CARLA SANCHEZ	600 N 100 E STE M CEDAR CITY, UT 84721-3807
1625	GOLDBELT INTEGRATED LOGISTICS SERVICES, LLC	MELANIE SNOW	1317 EXECUTIVE BLVD STE 110 CHESAPEAKE, VA 23320-3859
1626	TECHNOLOGY TRENDS GROUP, LLC	KRIS KURRUS	2121 N 15TH ST STE 300 ARLINGTON, VA 22201-2686
1627	FAR CONSULTING INC	FUAD RAJA	8080 PAPER BIRCH DR LORTON, VA 22079-5654
1628	WILCO GROUP LLC	JANIS KEATING	10 W WALNUT ST ALEXANDRIA, VA 22301-2530
1629	INSPIRED SOLUTIONS INC	ISABELLA PINA	13168 CENTERPOINTE WAY UNIT 201 OFFICE B WOODBRIDGE, VA 22193-5287
	OH CONSULTING INCORPORATED		13144 LAZY GLEN CT

1630	OH CONSULTING	JOHN OH	HERNDON, VA 20171-2326
1631	CONNSCI LLC	FAIZAN ZIA	9711 WASHINGTONIAN BLVD STE 550 GAITHERSBURG, MD 20878-5789
1632	Aneukor LLC	Christina Sawyers	4000 Legato Rd Ste 1100 Fairfax, VA 22033-2893
1633	AVYON COMMUNICATIONS, LLC	JEFFREY PHILIPPE	148 CAPITAL CT UPPER MARLBORO, MD 20774-1064
1634	ADDON SERVICES LLC	PRITA ABRAHAM	5700 GRANITE PKWY STE 200 PLANO, TX 75024-6623
1635	1 PROSPECT TECHNOLOGIES LLC	ROBERT TRAYNOR	3215 W STATE ST # 300 MILWAUKEE, WI 53208-3364
1636	SINEW MANAGEMENT GROUP LLC	PHILLIP FOX	1232 S PHILADELPHIA BLVD STE C ABERDEEN, MD 21001-3951
1637	T1 CONSTRUCTION, LLC	ERIK SELL	5841 RIVERS AVE STE 106D NORTH CHARLESTON, SC 29406-6030
1638	SYNERGY ENTERPRIZE, LLC SYNERGY INTEGRATION ADVISORS	JONATHAN NGAH	1150 1ST AVE STE 501 KING OF PRUSSIA, PA 19406-1316
1639	M.C. DODD CONSTRUCTION, LLC	MICHAEL DODD	1380 FLESHMAN MILL RD NEW OXFORD, PA 17350-9431
1640	PHIA LLC	TRUONG DANG	3949 ROYAL LYTHAM DR FAIRFAX, VA 22033-2006
1641	GALAPAGOS FEDERAL SYSTEMS LLC GALAPAGOS	TODD LAWSON	112 KULI PUU ST KIHEI, HI 96753-7158
1642	SOFITC JV LLC	NIRAJ SINHA	242 OLD NEW BRUNSWICK RD STE 320 PISCATAWAY, NJ 08854-3764
1643	CHEROKEE NATION OPERATIONAL SOLUTIONS, L.L.C. CNOS	JENNYLYNN GATES	10838 E MARSHALL ST STE 220-A TULSA, OK 74116-5682
1644	VOR TECHNOLOGY, LLC VOR	JAKE KROPINSKI	7538 HONEY LOCUST LN HANOVER, MD 21076-3169
1645	BRIDGE GROUP, LLC, THE	CATHY AREVIAN	62 1/2 GERTRUDE PL ASHEVILLE, NC 28801-1425
1646	YUKON MANAGEMENT LLC	TIMOTHY GAYLES	112 N WATER ST SPARTA, WI 54656-1737
1647	ACCURA ENGINEERING AND CONSULTING SERVICES, INC.	PRASHANTHI REDDY	3200 PRESIDENTIAL DR ATLANTA, GA 30340-3910
1648	Lithocore, LLC	Michael E Colon	21 SOUTH SUNSET LONGMONT, CO 80501-5843

1649	REARDEN LOGIC INC. REARDEN LOGIC	KRISTOPHER SCHEHR	2650 E 40TH AVE DENVER, CO 80205-3604
1650	IAZ ASSOCIATES LLC	NEHA OZA	5223 SWEET MEADOW LN CLARKSVILLE, MD 21029-1193
1651	A TO Z MANAGEMENT CONSULTING LLC	SIMON JALALI	13010 MORRIS RD STE 600BLDG 1 ALPHARETTA, GA 30004-5096
1652	INDEX ANALYTICS LLC	RAGHU AKKAPEDDI	7265 WINDSOR BLVD WINDSOR MILL, MD 21244-2687
1653	GRIMMER S4 CONSULTING SERVICES LLC	MARIE GIMMER	4662 DOWER DR ELLICOTT CITY, MD 21043-6411
1654	AALIS MANAGEMENT CONSULTING LLC	EBONY WILKINS	3985 WHIPS RUN DR WOODBRIDGE, VA 22193-1900
1655	CASE-STARRY JV, LLC	HARRIETT JACKSON-SOUMAH	12110 SUNSET HILLS RD STE 600 RESTON, VA 20190-5916
1656	MIND YOUR BUSINESS, INC.	KAREN CARUSO	500 BEVERLY HANKS CENTER HENDERSONVILLE, NC 28792-2304
1657	ENTERPRISE SOLUTIONS & MANAGEMENT CORPORATION	DAVID VELIS	6987 MEADOWFOREST CT SPRINGFIELD, VA 22151-3323
1658	CYBER SECURITY SOLUTIONS, LLC CSS FEDERAL	HETEL PATEL	20 F ST NW STE 700 WASHINGTON, DC 20001-6705
1659	Tom Reeves Drilling, Inc.	Tom Reeves	26750 BIA RD 8 Eagle Butte, SD 57625-0000
1660	Puente Technology, LLC	Richard Jackson	3127 Damascus Rd Ste D Augusta, GA 30909-4000
1661	ALEUT LOGISTICS SERVICES, LLC	STEPHEN WATKINS	5775 MARK DABLING BLVD #105 COLORADO SPRINGS, CO 80919-2241
1662	JDM CONSULTING LLC	JANINE MCGREGOR	3924 DUNES WAY BURTONSVILLE, MD 20866-1376
1663	ANEESH TECHNOLOGIES INC	VENKAT MUTTAVARAPU	13116 FARMSTED CT HERNDON, VA 20171-2923
1664	DAVIS PROFESSIONAL SERVICES LLC	KIMBERLY DAVIS	4680 PANTHER CREEK CT LITHONIA, GA 30038-3564
1665	IMMACULATE FACILITIES GROUP, LLC IMMACULATE CLEANING	JAMES ALEXANDER	630 ELLIS ST STE 2-C AUGUSTA, GA 30901-1464
1666	BLACK FOX LLC	MARCELLUS WADE	5520 RESEARCH PARK DR STE 100 BALTIMORE, MD 21228-4851
1667	IADEPTIVE TECHNOLOGIES LLC	SUSIREETA DHANDAPANI	12230 CLARKSVILLE PIKE STE K CLARKSVILLE, MD 21029-1477
			241 W GRIMES LN

1668	GEOCONVERGENCE LLC	PREM RADHAKRISHNAN	BLOOMINGTON, IN 47403-3015
1669	MANCOM INC	DARRELL LEONARD	8601 N BLACK CANYON HWY STE 117 PHOENIX, AZ 85021-4155
1670	LAWELAWE LEGACY INC.	KATHERINE BELLOCK	1604 ULUALANA PL KAILUA, HI 96734
1671	ITNOVA, LLC	SANDRA SELDES	808 LANDMARK DR STE 229 GLEN BURNIE, MD 21061-4985
1672	TSC ENTERPRISE, LLC TSC ENTERPRISE	SALOME TINKER	5211 AUTH RD STE 100 SUITLAND, MD 20746-4339
1673	CHEROKEE NATION AEROSPACE AND DEFENSE, L.L.C.	JENNYLYNN GATES	1236 JORDAN RD STE A HUNTSVILLE, AL 35811-8220
1674	QCENTRIC CONSULTANTS, LLC	FREDERICK CHRISTIAN	6110 ROCKEFELLER LN CHARLOTTE, NC 28210-4493
1675	FAIRFAX DATA SYSTEMS, INC.	SULEMAN EMMANUEL	30 BRIDGE ST STE 300 NEW MILFORD, CT 06776-3517
1676	TR Sellers & Associates LLC null	TERRY R. Sellers	9366 River Crest Rd Manassas, VA 20110-7900
1677	SME WALKER INC	STANLEY WALKER	10024 HARBOR AVE GLENN DALE, MD 20769-2110
1678	NTRTY LLC	NATASHA SIDHU	8408 MAGRUDER MILL CT BETHESDA, MD 20817-2718
1679	WOVENWARE, INC. WOVENWARE	CARLOS MELENDEZ	1000 CALLE LOS ANGELES STE 100 SAN JUAN, PR 00909-2646
1680	VANGUARD BUSINESS SOLUTIONS INC	SOBIA LAIQ	8200 GREENSBORO DR STE 900 MC LEAN, VA 22102-4931
1681	VITAL MANAGEMENT & ENGINEERING INC	JAVIER MELENDEZ	1701 PRETTY PENNY CT BROOKEVILLE, MD 20833-1836
1682	MIDSTATE INDUSTRIAL INC	ALFRED HARMON	209 FERGUSON ST WARNER ROBINS, GA 31093-1707
1683	ICE TECHNICAL SERVICES INC ICE TECHNICAL SERVICES INC	CYNTHIA VANDEN BERG	11001 OMALLEY CENTRE DR STE 204 ANCHORAGE, AK 99515-3096
1684	D3I SYSTEMS, INC. D3I INTERNATIONAL	ASHOK SAXENA	10411 MOTOR CITY DR STE 750 BETHESDA, MD 20817-1289
1685	Catalyst Operations & Analytics, LLC	Thomas J Flint	6861 Elm St Ste 4C McLean, VA 22101-3876
1686	VIRSIG LLC	BRIAN VALENZA	95 SEAVIEW BLVD STE 201 PORT WASHINGTON, NY 11050-4633
	ASRC FEDERAL PROFESSIONAL		7000 MUIRKIRK MEADOWS DR #100

1687	SERVICES LLC	MONICA RUST	BELTSVILLE, MD 20705-6351
1688	P3 INNOVATION LLC	KIMBERLY CITIZEN	618 PLOY ST BALTIMORE, MD 21201-4521
1689	CORELOGIX CONSULTING INC.	VIVEK BALI	43407 STUKELY DR STERLING, VA 20166-2134
1690	ITI SOLUTIONS INC INTERNATIONAL TECHNOLOGY AND INTELLIGENCE SOLUTIONS	BARBARA PAGAN-ARROYO	14603 HUEBNER RD, STE 2402 SAN ANTONIO, TX 78230-5469
1691	BLASCO CONSTRUCTION CORP.	VIVIAN BLASCO	4265 NW 37TH AVE MIAMI, FL 33142-4243
1692	RED CREEK SOLUTIONS LLC	TYLER RUSH	112 N BUTTERNUT AVE BROKEN ARROW, OK 74012-8587
1693	PURICLOUD LLC	ERIK CASTLE	527 RIGBY LAKE DR STE A RIGBY, ID 83442-5117
1694	FWD THINK LLC	RABIAH SUTTON	1775 I ST NW STE 1150 WASHINGTON, DC 20006-2435
1695	KONIAG MANAGEMENT SOLUTIONS LLC	CHRISTOPHER LUND	3800 CENTERPOINT DR STE 502 ANCHORAGE, AK 99503-5831
1696	OMNI TECHNOLOGY GROUP LLC	MAURICE DOUGLAS	1011 LEYTON LN SEVERN, MD 21144-1323
1697	CLOUD HARBOR ECONOMICS, LLC	DAVID RUIZ	2001 TIMBERLOCH PL STE 500 THE WOODLANDS, TX 77380-1375
1698	INFOACRO LLC	SUCHITRA SUBBAKRISHNA	438 N FREDERICK AVE STE 303 GAITHERSBURG, MD 20877-2555
1699	SOLUTIONS, LLC AIIS	ANTONIO WILLIAMS	104 WILDERNEST RD NE LUDOWICI, GA 31316-7310
1700	KINETIC METRICS LLC	MARK SWANSON	1800 DIAGONAL RD STE 600 ALEXANDRIA, VA 22314-2840
1701	CLEARVOYANT CONSULTING LLC	MATTHEW YUN	3500 11TH ST S ARLINGTON, VA 22204-2496
1702	SYNERGY TECH CONSULTING, LLC	FRED MERRITT	260 PEACHTREE ST NW STE 2200 ATLANTA, GA 30303-1292
1703	KREATIVE CORPORATION	MASODA SULTANA	4215 LAFAYETTE CENTER DR #3 CHANTILLY, VA 20151-1243
1704	OCT CAPITAL TECHNOLOGY JV LLC	ATUL KATHURIA	1311 CAPULET CT MC LEAN, VA 22102-2756
			4400 MACARTHUR BLVD STE 100

1705	ROMAN MEDIAWORKS LLC	ROMAN HOLTON	WASHINGTON, DC 20007-2521
1706	B&B SOLUTIONS US LLC	COREY BELLAMY	700 PENNSYLVANIA AVENUE SE SUITE 2110 WASHINGTON, DC 20003
1707	ALEUT MANAGEMENT SERVICES, LLC	GEOFF VAUGHAN	5775 MARK DABLING BLVD #105 COLORADO SPRINGS, CO 80919-2241
1708	BLUSONIC INC	ANNAMALAI RAMANATHAN	5 CORAL GABLES CT NORTH POTOMAC, MD 20878-3801
1709	IVAROOP INC	RAMESH GOHIL	4015 MEDICI CT MISSOURI CITY, TX 77459-7148
1710	COPIA CONSULTING GROUP LLC	CARLEEN JARRETT	19202 GREYSTONE SQ LEESBURG, VA 20176-1278
1711	VIDYA LLC	NEIL CHAUDHURI	2794 KNOLLSIDE LN VIENNA, VA 22180-7082
1712	CKSECURITYSOLUTIONS LLC	CHRISTINE KINYENJE	6701 DEMOCRACY BLVD STE 391 BETHESDA, MD 20817-1572
1713	SYLUTION TECHNOLOGIES INC	NEHA SHAH	4548 FAIR VALLEY DR FAIRFAX, VA 22033-3815
1714	SHIVOY INC.	DANISH NAGPAUL	202 CHURCH ST SE STE S206A LEESBURG, VA 20175-3030
1715	COMMITPOINT, INC.	VINAY PUNNA	44084 RIVERSIDE PARKWAY, SUITE LL 300 LEESBURG, VA 20176-6823
1716	SV SYNERGIES LLC	SRINIVAS MOSHUGU	9232 W 143RD TER OVERLAND PARK, KS 66221-2289
1717	CYBERNAMIC LLC	HERBY DUVERNE	529 MAIN STREET STE. 200 CHARLESTOWN, MA 02129-1119
1718	APPDDICTIONSTUDIO LIMITED LIABILITY COMPANY APPDDICTION STUDIO LLC	TIMOTHY PORTER	17211 JONES MALTSBERGER RD SAN ANTONIO, TX 78247-2817
1719	PHASE 2 INTEGRATED SERVICES LLC	PAUL YOUNG	8115 MAPLE LAWN BLVD STE 350 FULTON, MD 20759-2683
1720	JMA RESOURCES, INC.	NANCY MARTINDELL	669 KUHN FORDING RD EAST BERLIN, PA 17316-9650
1721	RIGHT SIZED SOLUTIONS, INC. RSSI	SUN BARRASS	790 STATION ST STE 200 HERNDON, VA 20170-4666
1722	CIYIS LLC	CHRISTIAN SELLU	5 CONCOURSE PKWY STE 3046 ATLANTA, GA 30328-5350
			D

1723	SEALASKA TECHNICAL SERVICES, LLC.	DAVID KOSTOROWSKI	RICHLAND, WA 99354-1664
1724	TEKEDGE LLC	EDWARD DEVILLIERS	25 INNSBROOK CT STAFFORD, VA 22556-6260
1725	IDRIL SERVICES CORPORATION	LAKSHMI BALUSU	172 PROSPECT PL ALPHARETTA, GA 30005-5453
1726	DTX DIGITAL TRANSFORMATION, LLC	SAKINA AZHAR	43661 CATTON PL ASHBURN, VA 20147-4792
1727	ALMARTHA IT CONSULTING, INC.	WORKEYE ZEWUDIE	11765 VEIRS MILL RD SILVER SPRING, MD 20902-2449
1728	TOP OF THE LINE SERVICES LLC	WILBER LOZA	17725 TWIST COURT DUMFRIES, VA 22026-2673
1729	Maru Solutions Incorporated	Satoe Ohoka	840 First ST NE 3rd Fl Washington, DC 20002-8000
1730	RADIANT 3SGBS	VIJAY VEERAPPAN	7923 NITA AVE CANOGA PARK, CA 91304-4706
1731	LBO TECHNOLOGY LLC	LYNWOOD OWENS	222 CATOCTIN CIR SE STE 108 LEESBURG, VA 20175-3730
1732	ESSNOVA SOLUTIONS, INC.	SRIDHARA GUTTI	1500 1ST AVE N STE 47 BIRMINGHAM, AL 35203-1873
1733	SUSTAINMENT & RESTORATION SERVICES, LLC	CYNTHIA SHAW	1033 N MAYFAIR RD STE 200 MILWAUKEE, WI 53226-3442
1734	PROSPERITUS SOLUTIONS LLC	KRYSTAL NERIO	1014 PEABODY AVE SAN ANTONIO, TX 78211-2844
1735	AQL TECHNOLOGIES, INC		2604 E DEMPSTER ST STE 201 PARK RIDGE, IL 60068-8426
1736	ALL GATEWAY NETWORK BUSINESS LLC	DESMA NICHOLSON JR	4061 POWDER MILL RD STE 107 CALVERTON, MD 20705-3156
1737	WCJ CONSULTANTS LLC	WILLIE JOHNSON	301 MAIN STREET SUITE 2200 BATON ROUGE, LA 70801-0014
1738	AMERICAN CMG SERVICES INC	CYNTHIA SMITH	1521 TECHNOLOGY DR CHESAPEAKE, VA 23320-5999
1739	LRM CONSULTING, INC.	KAYLYN RAMIREZ	273 APOLLO WAY PLEASANT HILL, CA 94523-2056
1740	JRH CONSULTANTS LLC	LISA BELL	20 F ST NW STE 718 WASHINGTON, DC 20001-6700
1741	CYBERCLOUD PARTNERS LLC	SESIN JOHNSON	13800 COPPERMINE RD HERNDON, VA 20171-6163
1742	ADAPTIVE TACTICS LLC	SHANE CORNELL	5692 JOHN GIVENS RD CRESTVIEW, FL 32539-7018
			700 N Stanton St Ste 330

1743	Marco Federal Services, LLC	James Cordova	El Paso, TX 79902-5205
1744	TELLUS SOLUTIONS, INC.	JINESH JAIN	3350 SCOTT BLVD BLDG 34A SANTA CLARA, CA 95054-3105
1745	CLOUDSHYFT LLC	CRISTINA GILLASPIE	241 N AINSDALE DR CHARLESTON, SC 29414-7366
1746	INC IT CONSULTING/STAFFING SERVICES	SIVA VENKATACHALAM	14030 CASTLE RIDGE WAY SILVER SPRING, MD 20904-7347
1747	PROSIDIAN CONSULTING LLC	DANA RUDER	409 S VANCE ST UNIT B GASTONIA, NC 28052
1748	BGESH, INCORPORATED	WES HALLIBURTON	222 S MILL AVE # 80030 TEMPE, AZ 85281-2889
1749	ECLIPSE TECHNICAL SYSTEMS, LLC ETEK	EDGAR RUSSELL	5520 RESEARCH PARK DR STE 100 BALTIMORE, MD 21228-4851
1750	RKG TECHNOLOGIES INC	RADHA GOTTIMUKKALA	11 ANTIETAM IRVINE, CA 92620-3716
1751	AREA PROBE, LLC	CURVIN LEATHAM	3605 BROTHERS PL SE WASHINGTON, DC 20032-1524
1752	REYNOLDS RESEARCH & TECHNOLOGY CORP	ROBERT REYNOLDS	128 BURTON ST HUNTSVILLE, AL 35811-8808
1753	RJ IT SOLUTIONS, INC.	RANVIR FLOURA	5520 RESEARCH PARK DRIVE BALTIMORE, MD 21228-4842
1754	FEDERATE SYSTEMS CORPORATION	HARI SHANKAR PRASAD GENTYALA	1407 DESALE ST SW VIENNA, VA 22180-6735
1755	GXC INC	GENARO CAVAZOS	30 COVE RD HALESITE, NY 11743-2250
1756	PROFESSIONAL STEWARDS SERVICES, LLC	WAYNE BETHEA	150 FAYETTEVILLE STREET SUITE 2800 RALEIGH, NC 27601-2960
1757	CUMULUS INFORMATION TECHNOLOGY LLC	ALVIN SHOWERS	2349 GREENFIELD DR BELLEVILLE, IL 62221-6815
1758	STRATA-G SOLUTIONS, LLC STRATA-G	GARY LAMBERT	2901 WALL TRIANA HWY SW STE 200 HUNTSVILLE, AL 35824-1596
1759	BIRDI SYSTEMS, INC.	MONINDER BIRDI	723 E GREEN ST PASADENA, CA 91101-2111
1760	UPSLOPE ADVISORS INC	AARON KELLEY	2239 N MARION ST DENVER, CO 80205-5246
1761	ROC IMPLEMENTATION & MANAGEMENT GROUP INC	CHRISTINE DUNBAR	12713 TURQUOISE TER SILVER SPRING, MD 20904-5365
1762	FOREVER SOLUTIONS GROUP INC	STEPHANNIE DZIDZORNU	5100 BUCKEYSTOWN PIKE STE 250 FREDERICK, MD 21704-8344

1763	INA SOLUTIONS INC	SURESH NAIR	3600 OX RIDGE CT FAIRFAX, VA 22033-2586
1764	INC DR DIESEL TECHNOLOGIES	JORGE GUERRERO	41185 GOLDEN GATE CIR STE 203 MURRIETA, CA 92562-6995
1765	STEEL BUFFALO LLC	JOE LAPORTE	180 E JOHNSON LAKE GWINN, MI 49841-9044
1766	JCS SOLUTIONS LLC	RAJKUMARI BEZWADA	4114 LEGATO RD STE 710 FAIRFAX, VA 22033-4002
1767	CLEMTECH LLC	CLEMENT JOHNSON	2173 SALK AVE STE 250 CARLSBAD, CA 92008-7383
1768	VISTRA COMMUNICATIONS LLC VISTRA	BRIAN BUTLER	18315 N US HIGHWAY 41 LUTZ, FL 33549-4468
1769	CHUGACH TECHNICAL SOLUTIONS LLC	LYNWOOD CROW	3800 CENTERPOINT DR STE 1200 ANCHORAGE, AK 99503-5825
1770	CITY INSIGHT LLC	ABESS MAKKI	7051 OAKMAN BLVD DEARBORN, MI 48126-1828
1771	S&K LOGISTICS SERVICES, LLC	GAIL SCHMER	138 PEACHTREE PKWY BYRON, GA 31008-4016
1772	1 ADAPTIVE ARROW ALLIANCE LLC	MIKE GIFFORD	1054 POCAHONTAS TRL KING WILLIAM, VA 23086-2114
1773	MTNT TECHNICAL SERVICES, LLC	ARTHUR MCKINNEY	400 W TUDOR RD STE A-400 ANCHORAGE, AK 99503-3505
1774	TRANSPACIFIC COMMUNICATIONS, LLC	DOTTIE LI	11844 BRIGHT PSGE COLUMBIA, MD 21044-4362
1775	AFC DEVELOPMENT, INC.	THOMAS BUZAN	2407 US HIGHWAY 431 ANNISTON, AL 36206-1387
1776	INTEGRATED MANAGEMENT STRATEGIES LLC	AMBREEN JAVED	5285 SHAWNEE RD STE 303 ALEXANDRIA, VA 22312-2328
1777	SMART1 MANAGEMENT SOLUTIONS LLC	DEBORAH JOHNSON	14414 OLD MILL RD STE 201 UPPER MARLBORO, MD 20772-3186
1778	PTG INTERNATIONAL INC	DAVID HAUGE	13227 EXECUTIVE PARK TER GERMANTOWN, MD 20874-2648
1779	SCIX3 LLC	JOHN TAN	6154 MCLENDON CT ALEXANDRIA, VA 22310-1614
1780	VANGUARD PACIFIC LLC	SYDNEY CODY	119 W GARDEN ST PENSACOLA, FL 32502-5617
1781	CHENEGA WORLDWIDE SUPPORT, LLC	MIKE MONTGOMERY	3000 C STREET, SUITE 301 ANCHORAGE, AK 99503

1782	DINE SOURCE LLC	SCOTT MCKEE	8840 E CHAPARRAL RD SCOTTSDALE, AZ 85250-2611
1783	8-KOI INC	INGA YOUNG	2725 CENTER PLACE MELBOURNE, FL 32940-7106
1784	IVYHILL TECHNOLOGIES, LLC IVYHILL TECHNOLOGIES	DEANNA EATON	9658 BALTIMORE AVE., STE 300-1 COLLEGE PARK, MD 20740-1346
1785	PD4 SOLUTIONS, LLC	PAUL DAWSON	1003 ATLANTA, GA 30318
1786	MIAMI TRIBAL SYSTEMS INTEGRATORS LLC	PATRICK MILLER	1950 ROLAND CLARKE PL STE 210H RESTON, VA 20191-1414
1787	GLOBAL ASSET DEVELOPMENT GROUP, LLC	CHRISTIAN DJACHECHI	11801 ROCKVILLE PIKE STE 905 ROCKVILLE, MD 20852-2724
1788	FALCONA MANAGEMENT & TECHNOLOGY, L.L.C.	JOHN AYALA	5030 BRADFORD DR BUILDING STE 101B HUNTSVILLE, AL 35805-1935
1789	LAWELAWE TECHNOLOGY SERVICES INC	GERALD LAM	1604 ULUALANA PL KAILUA, HI 96734-4401
1790	ACQUISITION EXPERTS LLC	STEVEN WILLIAMS	9315 DRAWBRIDGE RD MECHANICSVILLE, VA 23116-2787
1791	TATITLEK GOVERNMENT SERVICES, INC.	CHRISTOPHER VIRAMONTES	561 E 36TH AVE ANCHORAGE, AK 99503-4170
1792	TARANET INC	HASSAN MCCLARY	4542 RUFFNER ST STE 150 SAN DIEGO, CA 92111-2238
1793	RESEARCH ANALYSIS GROUP, LLC RESEARCH AND EVALUATION GROUP	TARA DIXON	33 MARKET POINT DR STE 3018 GREENVILLE, SC 29607-5768
1794	PRIME RESPONSE INC	TERRY GASKINS	17200 WILL CT ACCOKEEK, MD 20607-3436
1795	RIVER5 INC.	GAURAVE BATTA	3991 WOODBERRY MEADOW DR FAIRFAX, VA 22033-2498
1796	RIVIDIUM INC TRIPLECYBER	JOSE RIVERA	1951 KIDWELL DR STE 400 VIENNA, VA 22182-3930
1797	EPIOZ, INC.	PAMELA RICHBURG	81 ORANGE ST BUFFALO, NY 14204-1220
1798	MY NEXT CAREER PATH STAFFING, LLC MNCP STAFFING	RENEE BOYCE	6871 S EASTERN AVE STE 103 LAS VEGAS, NV 89119-0005
1799	MATLOCK AND ASSOCIATES, LLC	Joelle M Sedlacek	1725 I St Ste 300 NW Washington, DC 20006-2423
1800	PHOENIX OPERATIONS GROUP, LLC	DEVIN EDWARDS	14730 MCCANN FARM RD WOODBINE, MD 21797-8612

1801	SUMMOME NATIVE VENTURES LLC	NICHOLAS DUNN	100 BROOKWOOD RD ATMORE, AL 36502-3513
1802	CONSTITUENT SERVICES WORLDWIDE PUBLIC BENEFIT CORP CERTIFICATION SCHOOL WORLDWIDE	ROBERT JORDAN	605 RHODE ISLAND AVE NE WASHINGTON, DC 20002-1232
1803	JSSA INCORPORATED	SUDHIR NIDADAVOLU	1 POSSUM HOLLOW RD ANDOVER, MA 01810-2445
1804	ULU HI-TECH INC	SHERRY HESTER	2933 DOLE ST HONOLULU, HI 96816-1731
1805	RENO/TAHOE REALTY GROUP, LLC	SARAH CARMONA ZINK	232 ANACAPA ST STE 2C SANTA BARBARA, CA 93101-1841
1806	NEIL HOOSIER & ASSOCIATES, INC.	NEIL HOOSIER	1 ORMIAN DR POMONA, NY 10970-2812
1807	RACKNER VISION, LLC	ALEXANDER RAUL	8630 FENTON ST STE 330 SILVER SPRING, MD 20910-3816
1808	BLUE CLARITY, LLC	CHRISTINE JUNG	9503 CHESTNUT FARM DR VIENNA, VA 22182-3465
1809	VIRGINIA ENERGY & LIGHTING, LLC	TOM EPPS	10108 KRAUSE RD STE 203 CHESTERFIELD, VA 23832-6550
1810	DIAMOND CAPTURE ASSOCIATES LLC	BARBARA RIVERA	8192 LOST CREEK LN DELRAY BEACH, FL 33446-0022
1811	CW3RET ENTERPRISE LLC EEC SOLUTIONS	ALEX MORALES-HERNANDEZ	168 MINNIEHAHA CIR HAINES CITY, FL 33844-8213
1812	E-9 ENTERPRISES, INC.	STEVEN MARTINEZ	824 YELLOW JASPER PT COLORADO SPRINGS, CO 80921-7673
1813	CYDAPTIV SOLUTIONS INC	CURTIS HEFFLIN	7315 WISCONSIN AVE STE 400W BETHESDA, MD 20814-3224
1814	Goldbelt Frontier, LLC	John R. Kirk	3075 Vintage Blvd #200 Juneau, AK 99801-7109
1815	CHAISE MANAGEMENT GROUP LLC	NATALIE MAY	1420 NEW YORK AVE NW WASHINGTON, DC 20005-2122
1816	MAVRIK, CORP.	RIKTA Vakharia	16 ALEXIS CT BRIDGEWATER, NJ 08807-5590
1817	CLOUDNET SYSTEMS LLC	AMIR SAEED	7007 PERSIMMON TREE RD BETHESDA, MD 20817-4521
1818	QUALITY SOLUTIONS ALLIANCE, LLC QSA	MARGARET STEIN	111 N 2ND ST SMITHFIELD, NC 27577-3933
1819	DATA DYNAMICS INC	SAEED AKBANI	500 OAK LEAF MANOR CT BALLWIN, MO 63021-6278
1820	CULINARY CONCEPTIONS LLC	CHRISTOPHER S Briscoe	8 STABLE CT OWINGS MILLS, MD 21117-4724

1821	KOA LANI JV, LLC	HARIS ZDRALIC	12565 RESEARCH PKWY STE 300 ORLANDO, FL 32826-3283
1822	4R SOLUTIONS LLC	VICTORIAUS HAMMONDS-RIPPIN	1409 MARTIN MEADOWS DR FALLSTON, MD 21047-2203
1823	SOHUM SYSTEMS LLC	SRINIVAS MOSHUGU	9232 W 143RD TER OVERLAND PARK, KS 66221-2289
1824	IMPACT INNOVATIONS SYSTEMS INC.	JAE LIM	9720 CAPITAL CT STE 403 MANASSAS, VA 20110-3864
1825	CAPE FOX ENDEAVOR LLC	SHANE MUNCY	7050 INFANTRY RIDGE RD MANASSAS, VA 20109-2316
1826	GLOWIZ INC	PAL ALAGARSAMY	11801 ROCKVILLE PIKE APT 205 ROCKVILLE, MD 20852-2715
1827	BELAGUTTI, INC	SATISH BELAGUTTI	47411 HALCYON PL STERLING, VA 20165-3153
1828	United Global Group Inc. United Global Group	Larry Paige	1320 Central Park Blvd Ste 412 Fredericksburg, VA 22401-4942
1829	NEXT LEVEL ANALYTICS LLC	STEVE LOPEZ	14414 BONIFANT PARK PL SILVER SPRING, MD 20906-1917
1830	Venio Systems, LLC	BIMAL k Tamrakar	4031 UNIVERSITY DR STE 100 FAIRFAX, VA 22030-3400
1831	TS GOVERNMENT SOLUTIONS LLC	MARTIN MONTERO	30537 CINNAMON TEAL DR CANYON LAKE, CA 92587-7708
1832	INC. VIRTUAL COMPUTING TECHNOLOGY	CIGI OAKLEY	380 STEVENS AVENUE, SUITE 213 SOLANA BEACH, CA 92075-2069
1833	ONESOURCEPCS, LLC	JOSELITO JONATHAN LLANERA	3111 PEGGY BOND DRIVE PENSACOLA, FL 32504-5018
1834	MENYA COMMUNICATIONS LTD.	SAMUEL WANDERI	5100 SPRINGFIELD ST SUITE 520 DAYTON, OH 45431-1264
1835	Next Level Solutions LLC	Michael Hill	1025 Connecticut Ave Nw Ste 1000 Washington, DC 20036-5417
1836	MARCO FEDERAL SERVICES LLC	JAMES CORDOVA	161 AVE PONCE DE LEON STE 206 SAN JUAN, PR 00917-1253
1837	HARRIS & HARRIS GROUP LLC	MICHAEL GROSS	104 FALLSGROVE BLVD APT 3209 ROCKVILLE, MD 20850-4764
1838	INTERMS LLC	SHANTHI RAJAMANI	14704 BUBBLING SPRING RD BOYDS, MD 20841-5301
1839	AHTNA INFRASTRUCTURE & TECHNOLOGIES LLC	RONALD DESGRANGES	110 W 38TH AVE STE 200M ANCHORAGE, AK 99503-5677
1840	OPTIMUSS INC	VENKATA BODDAPATI	21135 WHITFIELD PL STE 206 STERLING, VA 20165-7279

1841	Hisoft Solutions L.L.C.	ANTENEH ADMASU	9731 Athey Rd Lorton, VA 22079-2443
1842	GROUP, LLC JE GROUP	DANNIE JAMES	3707 MAIN ST STE 96 COLLEGE PARK, GA 30337-3544
1843	ROYALE LLC	BHAWAN SINGH	44330 MERCURE CIR STE 160-A DULLES, VA 20166-2024
1844	NOUVEAU CONSULTING NVS CONSULTING	NEVIN ZHU	1925 E BELT LINE RD STE 470 CARROLLTON, TX 75006-5801
1845	INNOVATIVE SYSTEMS GROUP OF FLORIDA, INC. ISGF	PATRICK CALLAHAN	111 N MAGNOLIA AVE STE 1000 ORLANDO, FL 32801-2370
1846	CRW And Associates, LLC	Ambreen Javed	4601 Presidents Dr Ste 232 Lanham, MD 20706-4870
1847	UNICO GOVERNMENT SOLUTIONS LLC BODYBASICS	CARA JENKINS	847 REGENTS SQ OXON HILL, MD 20745-1188
1848	DNI EMERGING TECHNOLOGIES, LLC	PAULA BROWN	2000 N CLASSEN BLVD STE 1650 OKLAHOMA CITY, OK 73106-6016
1849	Belagutti Inc	SATISH BELAGUTTI	2301 Georgia Ave Nw Ste D Washington, DC 20001-3000
1850	STRATEGIC ENTERPRISE SUPPORT SERVICES LLC SE2S	GARY BLOOMBERG	17594 1ST ST E REDINGTON SHORES, FL 33708-1214
1851	ACCESS COMMUNICATIONS GROUP LLC	ANA ESPINOZA ENRIQUEZ	5470 S MONROVIA AVE PHOENIX, AZ 85706-2120
1852	RED CEDAR CONSULTANCY, LLC	SHARAD GUMASTE	161 FORT EVANS RD NE, SUITE 200 LEESBURG, VA 20176-3373
1853	VISTA GLOBAL SOLUTIONS, LLC	DAVID BROYHILL	1826 N LOOP 1604 W STE 337F SAN ANTONIO, TX 78248-4517
1854	IVANTIS GROUP, INC. IVANTIS	PATRICK EZIGBO	9658 BALTIMORE AVE STE 300 COLLEGE PARK, MD 20740-1346
1855	DJS FINANCIAL SERVICES LLC DJS CONSULTING GROUP	DOUGLAS JANNEY	215 ALEXANDRIA, VA 22314-1534
1856	APPLIED INTELLECT LLC	SANJEEV SHARMA	2009 MACKENZIE WAY STE 100 5338
1857	CALIBURNUS SERVICES LLC	J R COOPER	809 FALL CREEK RD PAPILLION, NE 68133-2683
1858	DAWSON SOLUTIONS, LLC	Dawna M Smith	339 E CATAWBA ST BELMONT, NC 28012-3309
1859	TIGUA TECHNOLOGY SERVICES, INC.	CHRISTOPHER MUNOZ	12 LEIGH FISHER BLVD STE 208 EL PASO, TX 79906-5239
1860	ACE COMMUNICATIONS LTD. CO.	YVONNE VALENT	5151 FLYNN PKWY STE 102 CORPUS CHRISTI, TX 78411-4318

1861	HANA TECHNOLOGIES AND SYSTEMS INCORPORATED	TROY COOPER	841 BISHOP ST STE 1050 HONOLULU, HI 96813-3916
1862	CONSENSUS SOLUTIONS LLC	SANJAY RAJPAL	7037 BRADDOCK MEWS PL SPRINGFIELD, VA 22151-3523
1863	AHTNA GLOBAL LLC	TIM FINNIGAN	110 W 38TH AVE STE 200J ANCHORAGE, AK 99503-5677
1864	REALCO DEVELOPMENT LLC FORT CANYON REALTY	JONATHAN BRADSHAW	1310 N FORT CANYON RD ALPINE, UT 84004-1136
1865	Y & S TECHNOLOGIES INC.	MIRIAM FINCK	1666 CARROLL ST BROOKLYN, NY 11213-5410
1866	ADVANCED COMPUTER SOLUTIONS GROUP LIMITED LIABILITY COMPANY CAPTIVATE MEDIA	JUSTIN JACKSON	521 FELLOWSHIP RD STE 140 MOUNT LAUREL, NJ 08054-3442
1867	DAYTON GROUP INC	ARUNA SENGOTTUVELU	5523 RESEARCH PARK DR STE 260 CATONSVILLE, MD 21228-4587
1868	PROFESSIONAL MANAGEMENT CONSULTING SERVICES, LLC PMCS	DWIGHT FRANKLIN	700 12TH ST NW STE 700 WASHINGTON, DC 20005-4052
1869	HIGHGROUNDS LLC	BEZUAYEHU ARRAGAW	2508 CHILHAM PL POTOMAC, MD 20854-6242
1870	INTELLIGENT TECHNOLOGY, LLC	WILL EMERSON	104 MAIN ST STE 201 DILLINGHAM, AK 99576-8700
1871	MIDNIGHT SUN TECHNOLOGIES, LLC	JENNIFER HEISEY	3201 C ST STE 801 ANCHORAGE, AK 99503-3934
1872	EKO STRATEGIES LLC	ALEXANDER LEE	12784 CRUZ CT FAIRFAX, VA 22030-7283
1873	DBISP, LLC DBFEDERAL	JOHN MILLER	D INDIANAPOLIS, IN 46268-3130
1874	RV GLOBAL SOLUTIONS INC	VANDANA GANGU	247 E FRONT ST, SUITE # 1 TRENTON, NJ 08611-1717
1875	AUTONOMIC ENTERPRISE, INC.	RAM GOVIND	101 LAKEFOREST BLVD STE 375 GAITHERSBURG, MD 20877-2747
1876	CHOISYS TECHNOLOGY INC.	ANTHONY CHOI	20098 ASHBROOK PL STE 160 ASHBURN, VA 20147-3394
1877	WHITESPACE LLC TRUE WHITESPACE	CARLYLE DAVIS	4710 VAN BUREN ST RIVERDALE, MD 20737
1878	PROCUREMENT & ACQUISITION CENTER OF EXCELLENCE, LLC	ALAN BOYKIN	8245 BOONE BLVD STE 300 VIENNA, VA 22182-3851
			1010 CORPORATE CENTER DR STE 305B

1879	ZS SOLUTIONS JV LLC	DAMASO DIAZ	STAFFORD, VA 22554
1880	RAPIDIANT CORPORATION	YANBEI YAO	2125 14TH ST NW APT 301W WASHINGTON, DC 20009-7529
1881	GRIMMER TECHNOLOGY & OPERATIONS INC	MARIE GRIMMER	4662 DOWER DR ELLICOTT CITY, MD 21043-6411
1882	PROVISION CONTRACTING SERVICES LLC	NICHOLAS DOWDELL	106 TORRANCE RD TUSKEGEE, AL 36083
1883	TECHNOLOGY ENGINEERING ASSOCIATES, LLC	LLOYD TANG	18409 TAPWOOD RD BOYDS, MD 20841-4391
1884	ISYAK LLC	NEETIKA SINGH	312 E MARKET ST STE F LEESBURG, VA 20176-4173
1885	DIGITALEDGE JV LLC	JAHANZEB SYED	3949 PENDER DR STE 305 FAIRFAX, VA 22030-6048
1886	DCREVTECH, LLC	PRAVEEN SINGALLA	9658 BALTIMORE AVE STE 300 5C COLLEGE PARK, MD 20740-1346
1887	Bluprint, Llc	Gloria B. Thornwell	3200 Crain Hwy Ste 205 Waldorf, MD 20603-4843
1888	REALTIME TECHNICAL SOLUTIONS LLC REALTIMETS	DERRICK LEVRONEY	42060 MANSFIELD PARK CT CHANTILLY, VA 20152-6424
1889	ADVETCO, LLC	MARTHA SOLIS-WEBSTER	722 E MARKET ST STE 102 OFC O3 LEESBURG, VA 20176-4475
1890	ARLLUK TECHNOLOGY SOLUTIONS LLC	JAMES POLAND	3800 CENTERPOINT DR STE 502 ANCHORAGE, AK 99503-5831
1891	NEWTON LLC	EDUARDO AGUAYO	5650 RIVERTECH CT STE A RIVERDALE, MD 20737
1892	GREY STREET CONSULTING LLC	JESSICA NUZZO	7605 RUSTLE RIDGE CT FAIRFAX STATION, VA 22039-2923
1893	N & S PROPERTY SERVICES LLC	WILLIAM BONILLA	2285 W LIDDELL RD DULUTH, GA 30096-4531
1894	SYSTEMS INTELLIGENCE LLC	SANJEEV HIRANI	6501 AMERICAS PKWY NE STE 1050 ALBUQUERQUE, NM 87110-5313
1895	ZEUS CONSULTING LLC	NARSIMHA SERI	4776 WALBERN CT CHANTILLY, VA 20151-2256
1896	ACCUTRAK CONSULTING & ACCOUNTING SERVICES PLLC SERVICES	SHANIECE BENNETT	27735 JEFFERSON AVE SAINT CLAIR SHORES, MI 48081-1309
1897	SUNSTONE TECHNICAL SOLUTIONS LLC	LANG NGUYEN	2389 CAPE ARBOR DR VIRGINIA BEACH, VA 23451-1531
	BLOOMSBURIE LLC		3542 N UTAH ST

1898	BLOOMSBURIE	KINHA LESTER	ARLINGTON, VA 22207-4444
1899	ICE TECHNICAL SERVICES INC	CYNTHIA VANDEN BERG	505 ENON SPRINGS RD E STE 505 SMYRNA, TN 37167-4442
1900	ALTECH SOLUTIONS LLC	ARVIND LAL	4 CELESTE PL 4206
1901	ARGOS BUSINESS INNOVATIONS LLC	MICHELLE SCHNEIDER	11012 E AVA MARIE PL TUCSON, AZ 85747-8822
1902	INC. ICG	KATHERINE BLEASE	3500 NW 2ND AVE STE 727 BOCA RATON, FL 33431-5870
1903	THE CYBRIX GROUP INC	KRISTEN GROVE	710 OAKFIELD DR STE 266 BRANDON, FL 33511-4909
1904	LIVING INVIGORATING VALUABLE EXPERIENCES LLC (LIVE LIVE	CRYSTAL FLEMING	1444 MARTIN LUTHER KING JR DR SW ATLANTA, GA 30314-2541
1905	MELISSA D PRESTON CPA PC PRESTON GROUP	MELISSA PRESTON	50 HURT PLZ SE STE 1438 ATLANTA, GA 30303-2969
1906	All Business Machines, Inc.	Dawn Hall	2555 3rd St Ste 100 Sacramento, CA 95818-1100
1907	KAMPTOS TECHNOLOGIES LIMITED LIABILITY COMPANY KAMPTOS TECHNOLOGIES	RAMESH KODALI	88 DELLWOOD ROAD EDISON EDISON, NJ 08820
1908	Connexus Hub Inc.	Irene Jung	770 Van Ness Ave. #201 San Francisco, CA 94102-8200
1909	ADVANCED NETWORK CONSULTING, INC	HOANG TRINH	1200 G ST NW STE 806 WASHINGTON, DC 20005-3814
1910	BOWHEAD PROFESSIONAL AND TECHNICAL SOLUTIONS, LLC	JESSY VASQUEZ	1000 SHILOH RD STE 500 PLANO, TX 75074-7221
1911	MAKPAR CORPORATION	KAAMIL KHAN	5115 GRANDE FOREST CT CENTREVILLE, VA 20120-6438
1912	BARROW WISE CONSULTING, LLC BARROW WISE	TANESIA BARROW	1390 PICCARD DRIVE SUITE 305 ROCKVILLE, MD 20850-6539
1913	JTECH LLC	TIFFANY COOPER	16710 TULLOCH ROAD CHARLOTTE, NC 28278-8905
1914	TWOTECH INC. TWOTECH INTERNATIONAL	WENXIA TENG	10000 FALLS RD STE 206 POTOMAC, MD 20854-4103
1915	MAKWA GLOBAL IT, LLC	TERI TWIGG	1601 UTICA AVENUE SOUTH STE 211 MINNEAPOLIS, MN 55416-3400
			722 E MARKET ST STE 102 #A12

1916	BRIDGECROSS LLC	MARGIE COLLINS	LEESBURG, VA 20176
1917	TYRULA LLC	MANU UPPAL	1451 DOLLEY MADISON BLVD STE 330 MC LEAN, VA 22101-3847
1918	MERIDIAN PARTNERS, LLC INTERACTIVE BLUE	WIL MARTINEZ	1000 5TH STREET SUITE 200 MIAMI BEACH, FL 33139-2439
1919	IT Data Consulting L.l.c.	BENYAM ASNAKE	12753 Lavender Keep Cir Fairfax, VA 22033-2231
1920	LBYD FEDERAL, LLC	KEVIN BROWN	2800 SOLWAY RD KNOXVILLE, TN 37931-3015
1921	KIRA GOVERNMENT SERVICES LLC	RICHARD RINEHART	4208 198TH ST SW STE 104 LYNNWOOD, WA 98036-6736
1922	YULISTA SOLUTIONS LLC	PENNY EDWARDS	8600 ADVANCED GTWY SW HUNTSVILLE, AL 35808-1336
1923	AVYANCE LLC	TATIANA JEROMSKAIA	11718 BOWMAN GREEN DR STE 230 RESTON, VA 20190-3571
1924	LOGIC SOFT INC WWW.LOGICSOFTUSA.COM	SATISH BARAPATRE	5900 SAWMILL RD STE 200 DUBLIN, OH 43017-2588
1925	TAHKOX E2 LLC	ALLAN BARNES	601 S HIGH ST STE 5 CANEY, KS 67333-2157
1926	HATHIANT LLC	VISHAL HATHIRAMANI	10407 VAN PATTEN LN GREAT FALLS, VA 22066-1858
1927	ZARTEK SOLUTIONS LLC	NEETIKA SINGH	312 E MARKET ST STE 103F LEESBURG, VA 20176-4100
1928	OLGOONIK INNOVATIONS, LLC	ANTHONY MANCILLAS	7619 LITTLE RIVER TURNPIKE STE 800 ANNANDALE, VA 22003-2628
1929	CIVILITY MANAGEMENT SOLUTIONS LLC	LAURIE SAYLES	9111 EDMONSTON RD STE 302 GREENBELT, MD 20770-1552
1930	1prospect Technologies, Llc One Prospect Technologies	Lorene Reeder	755 Research Pkwy Ste 150 Oklahoma City, OK 73104-3621
1931	CHEROKEE STRATEGIC SOLUTIONS, L.L.C.	JENNYLYNN GATES	777 WEST CHEROKEE STREET CATOOSA, OK 74015
1932	HODGE, ROY E JR	ROY HODGE	3221 STONE QUARRY BLVD MAUMEE, OH 43537-9682
1933	PCI GOVERNMENT SERVICES LLC	NICK DUNN	11921 FREEDOM DR STE 550 RESTON, VA 20190-5635
	INTEGRATED SECURITY TECHNOLOGIES		94-1388 MOANIANI ST STE 204

1934	INC.	CHRISTINE LANNING	WAIPAHU, HI 96797-6604
1935	C2 ALASKA, LLC	KATHERINE SCOTT	5253 PRUE RD STE 230 SAN ANTONIO, TX 78240-1759
1936	IT SOLUTIONS ON DEMAND LLC IT SOLUTIONS	FELIX BATCHASSI	7592 CHEVY CHASE DR APT 202 AUSTIN, TX 78752-1540
1937	XOR SECURITY LLC	RAZWAN RAJA	3120 FAIRVIEW PARK DR STE 650 FALLS CHURCH, VA 22042-4568
1938	NTVI Communications, Inc.	Christine Fries	197 Replacement Ave Ste 131 Fort Leonard Wood, MO 65473-9089
1939	VENTECH INC	CHANDAN JHUNJHUNWALA	9701 APOLLO DRIVE STE 330 LARGO, MD 20774-4795
1940	SSN GROUP LLC	PREMKUMAR CHINDEPALLI	580 HERNDON PKWY STE 700 HERNDON, VA 20170-5229
1941	ANTHONY MANAGEMENT GROUP LLC	ENYINNA ANTHONY	8860 COLUMBIA 100 PKWY COLUMBIA, MD 21045-2195
1942	SYBERSENSE, LLC	REHMAN JAVAID	10597 BROOKEVILLE CT. GREAT FALLS, VA 22066-1754
1943	COMPANY LLC EAST HILL MEDIA	DANIEL WATSON-BEY	157 S. BROAD STREET SUITE 103 LANSDALE, PA 19446-3831
1944	RK CONSULTANCY SERVICES INC RKCS	VENKAT RAMASWAMY	3800 AMERICAN BLVD W MINNEAPOLIS, MN 55431-4420
1945	JARIA LLC	SANTINA SGRO	11656 KAHNS RD MANASSAS, VA 20112-7560
1946	TRIGENT SOLUTIONS INC.	VINITA NEGI	14801 MURDOCK ST STE 120-A CHANTILLY, VA 20151-1037
1947	AVTECH SOLUTIONS INC.	ANAND BALASUBRAMANIAM	5455 W 86TH ST STE 120 INDIANAPOLIS, IN 46268-1504
1948	JCBE INC	BO CHU	21027 SOJOURN CT GERMANTOWN, MD 20876-6912
1949	ORTMAN CONSULTING LLC	STEPHAN ORTMAN	136 N UNION ST ALEXANDRIA, VA 22314-3247
1950	PRIJAL INC.	JAGDISH VED	9739 ABINGTON CT FAIRFAX, VA 22032-2447
1951	SHARP SOLUTIONS, INC.	WOODIE SHARPLESS	133 MILLSTONE WAY CANTON, GA 30115-7271
1952	EVOTECH LLC EVO	CHRISTY SANDERS	12903 DELIVERY SAN ANTONIO, TX 78247-3476
1953	JED-TALLE(JT) CONSULTING, LLC	EMMANUEL EBODAGHE	8962 ARMOR CT WHITE PLAINS, MD 20695-4404
			7109 ORDWAY RD

1954	SAMYAK SOLUTIONS INC	SEEMA DIXIT	CENTREVILLE, VA 20121-2726
1955	HR EFFICIENT LLC	JUDY MONTOYA	8201 BEVERLY HILLS AVE NE ALBUQUERQUE, NM 87122-3613
1956	ICUBE INC.	PRAMOD PAMNANI	2982 RITTENHOUSE CIR FAIRFAX, VA 22031-6203
1957	CWR TECHNOLOGIES LLC	RODNEY WASHINGTON	28 ALLEGHENY AVE STE 500 TOWSON, MD 21204-3911
1958	JP LOGISTICS & CONSULTING LLC	JAMES PRIEST	5213 FARMCREST CIR PRINCE GEORGE, VA 23875-2685
1959	FIRELAKE CONSTRUCTION INC	JACKIE FOLEY	1011 E 31ST ST LAWRENCE, KS 66046
1960	CRONOS CONSULTING GROUP, INC. WEBBEGE	FRANK GERACI	7851 MISSION CENTER CT STE 108 SAN DIEGO, CA 92108-1326
1961	DIGITAL CONSULTANTS, LLC	DAE KIM	5500 CHEROKEE AVE STE 450 ALEXANDRIA, VA 22312-2321
1962	TUNDRA FEDERAL LLC	SANJEEV HIRANI	2553 DULLES VIEW DR STE 700 HERNDON, VA 20171-5226
1963	COGNITIVE OPS INC	DERRICK ROBINSON	8570 MERION DR DULUTH, GA 30097-6656
1964	AGILE GOVERNMENT SERVICES, INC.	ANDREW EANES	9393 W 110TH ST STE 500 OVERLAND PARK, KS 66210-1464
1965	ACT-JV LLC	STEVEN BREISETH	520 HUNTMAR PARK DR STE A HERNDON, VA 20170-5156
1966	APACHE HOMELANDS LLC	JOHN MELTON	320 GOLD AVE SW STE 1210 ALBUQUERQUE, NM 87102-3216
1967	BeVera Solutions BeVera IT Solutions	Vincent Lott	115 Eli Run Fayetteville, GA 30214-3724
1968	FG MANAGEMENT GROUP LLC	FRITO GEFFRARD	1550 SPRINGFIELD AVE STE A MAPLEWOOD, NJ 07040-2589
1969	CREATIVE ENTERPRISE SOLUTIONS BEYOND20	ERIKA FLORA Flora	8300 GREENSBORO DR STE 800 MCLEAN, VA 22102-3661
1970	LINCHPIN SOLUTIONS INC.	EDWIN PENA	1726 E 7TH AVE STE 5 TAMPA, FL 33605-3816
1971	DATA ANALYTICS & IT SYSTEMS CORP	DAVID COOPER	4999 KAHALA AVE APT 448 HONOLULU, HI 96816-5465
	MACANNIE INC		161 FORT EVANS RD NE

1972	MACANNIE	JOE LEITENBURG	STE 250 LEESBURG, VA 20176-3376
1973	SC8 TECHNOLOGY SOLUTIONS, LLC	IN MCCANN	6565 AMERICAS PKWY NE STE 910 ALBUQUERQUE, NM 87110-8123
1974	SHOFAR COMMUNICATIONS LLC SHOFAR	DEANNE MCCUTCHAN	1919 N 2700 W CLEARFIELD, UT 84015-8573
1975	3 SQUARED TECHNOLOGY GROUP LLC	ASIM WALKER	270 NEW PROVIDENCE WAY PIKE ROAD, AL 36064-2562
1976	Redbridge, Inc	Shannon R Hulbert	13347 NW LOMBARDY DR PORTLAND, OR 97229-2407
1977	SDV INTERNATIONAL, LLC	JASON ROYS	1800 DIAGONAL RD STE 600 ALEXANDRIA, VA 22314-2840
1978	AAG SOLUTIONS, INC.	JOEL RADIX	7315 WEBSTER TURN FORT WASHINGTON, MD 20744-1736
1979	SOLOMON SOLUTIONS GROUP LLC	ZEWDI SOLOMON	4709 BARNUM LN ALEXANDRIA, VA 22312-1522
1980	ASRC FEDERAL CYBER LLC	SCOTT SALZANO	6731 COLUMBIA GATEWAY DRIVE COLUMBIA, MD 21046-3437
1981	ENERGY AND ENVIRONMENT, LLC	JOHN KARAKORN	796 NAVY ST STE B-8 FORT WALTON BEACH, FL 32547-5146
1982	SKANES TECHNOLOGY GROUP LLC	RILEY SKANES	300 COLUMBIA, MD 21044-3648
1983	5 STAR SYSTEMS & SOLUTIONS, LLC 5 STAR SYSTEMS	JOHN JOHNSON	22340 BELLE TERRA DR ASHBURN, VA 20148-7177
1984	Acadia Cyber Solutions, LLC	Jesse Wen	1395 Piccard Dr Ste 210 Rockville, MD 20850-4348
1985	GSI TECHNOLOGIES INC	SONIA SHJEGSTAD	4694 MILLENNIUM DR STE 115 BELCAMP, MD 21017-1549
1986	X CORP SOLUTIONS INC	CESAR NADER	1010 CORPORATE DR STE 310 STAFFORD, VA 22554-4916
1987	KIRA INFORMATION SERVICES LLC	RICHARD RINEHART	N1 COLORADO SPRINGS, CO 80910-3714
1988	PARAGONE SOLUTIONS, INC. RMFSUPPORT.COM	DAVID FRALEY	10321 YELLOW PINE DRIVE VIENNA, VA 22182-1344
1989	JSTOOGOOD LLC JOINT STRATEGIC TECHNOLOGIES	ASHLEY NISSEN	2300 WEST RATHGEBER RD WICHITA FALLS, TX 76310-7927
1990	SHABACH SERVICES LLC	MODUPE ASEKUN	3290 PINE ORCHARD LN STE 107B ELLICOTT CITY, MD 21042-2374
1991	HUI HULIAU DEFENSE SYSTEMS, LLC	TROY CREWS	2701 LIBERTY PKWY # J1 MIDWEST CITY, OK 73110-2880

1992	POINT ROCK SOLUTIONS, LLC	STEPHANIE SPARKS	202 CHURCH ST SE STE 304 LEESBURG, VA 20175-3031
1993	PROTEGE HEALTH SERVICES LLC	WILLIAM HOWARD	818 ST. AUGUSTINES DR WINNEBAGO, NE 68071
1994	HO'OLAULIMA GOVERNMENT SOLUTIONS, LLC	DANIEL BEARD	20079 STONE OAK PKWY STE 1215 SAN ANTONIO, TX 78258
1995	EBUSINESS SOLUTIONS INC	PAWAN KHATRI	200 EAST CAMPUS VIEW BOULEVARD STE 200 COLUMBUS, OH 43235-4678
1996	FIRELAKE CONSTRUCTION INC	SCOTT NEWTON	3054 LEEMAN FERRY RD SW STE H HUNTSVILLE, AL 35801-5660
1997	TECHNUF, LLC	FAISAL QUADER	40 W GUDE DR, SUITE 220 ROCKVILLE, MD 20850-1194
1998	INTERAPT LLC	ANKUR GOPAL	552 E MARKET ST SUITE 302 LOUISVILLE, KY 40202-7111
1999	MBG INTEGRATED SOLUTIONS L. L. C.	MARK BRAILSFORD	305 PEACEFUL WAY FAYETTEVILLE, GA 30214-8403
2000	EAGLE HEALTH LLC	HAROLD MITCHELL	7050 INFANTRY RIDGE RD MANASSAS, VA 20109-2316
2001	GEONORTH INFORMATION SYSTEMS, LLC	JONATHAN HEINSIUS	561 E 36TH AVE STE 3 ANCHORAGE, AK 99503-4170
2002	SYSUSA INC	MUNEER BAIG	8565 SUDLEY RD STE C MANASSAS, VA 20110-3864
2003	TRIMERGE CONSULTING GROUP, PA	GERALDINE LAZARRE	39 NW 166TH ST STE 1 MIAMI, FL 33169-6049
2004	RENNEL TECH INC	MARY MATHEWS	182 MILL GREEN AVE UNIT 200 GAITHERSBURG, MD 20878-5850
2005	SAVAN SOURCE INC.	BOUAHEUANG XAYAVONG	5628 CARPENTER ST DOWNERS GROVE, IL 60516-1355
2006	INTERNATIONAL TOWERS LLC	JAMES HYNES	11821 N MARANA TECH DR MARANA, AZ 85658
2007	CNE-ENPROVERA JV LLC	JAE KANG	27345 AQUIA PATH DR COURTLAND, VA 23837-2195
2008	AFCO LLC AFCO SOLUTIONS	KIM KIM	400 50TH ST WASHINGTON, DC 20019
	MESMO (MULTI-ETHNIC SHOPPING		2 INDUSTRIAL PK DR STE B

2009	MALL ONLINE), INC.	BOB MICHELS	WALDORF, MD 20602-2638
2010	VELOCITY PROCUREMENT LLC	MAULIK SHAH	1100 E HECTOR ST STE 398 CONSHOHOCKEN, PA 19428-2396
2011	TRIGIL LLC	VINITA NEGI	14801 MURDOCK ST STE 120A CHANTILLY, VA 20151-1040
2012	THINK MODERN IT LLC	SHARIF ALMAMUN	7600 SOUTHERN OAK DR SPRINGFIELD, VA 22153-3579
2013	INDIAN TOWNSHIP SOLUTIONS LLC	RICHARD LEACH	28255 THREE NOTCH RD MECHANICSVILLE, MD 20659-3296
2014	BIT2SKY INC	RAVINDRA PATIL	43184 ASHLEY HEIGHTS CIR ASHBURN, VA 20148-7095
2015	RELIANCE CONSTRUCTION MANAGEMENT COMPANY MANAGEMENT	GEORGE HARRIS	302 DAVIS GROVE CIR OFC 6005 CARY, NC 27519-2523
2016	MGR PROFESSIONAL SERVICES, INC.	INDRANIL GHOSH	12513 SEURAT LN NORTH POTOMAC, MD 20878
2017	ILYNX INC	SHARIF ALMAMUN	3600 POINTE CENTER CT DUMFRIES, VA 22026-2669
2018	GSI NORTH AMERICA INC	MICHAEL WARMINSKY	17 CHURCH ST FLEMINGTON, NJ 08822-1503
2019	RWD Consulting		1818 New York Ave NE Ste 210C Washington, DC 20002-1860
2020	BOWHEAD MISSION SOLUTIONS, LLC	JESSY VASQUEZ	6564 LOISDALE CT STE 900 SPRINGFIELD, VA 22150-1822
2021	HARMONYTECH INC	NAT VINOD	3040 WILLIAMS DR STE 630 FAIRFAX, VA 22031-4618
2022	1CLICKSECURITY LLC	RODNEY FULLER	1650 KING STREET, STE 325 ALEXANDRIA, VA 22314-2747
2023	FALCON EDGE TECHNOLOGIES LLC	FALGUNI KORADIA	11215 INDEPENDENCE WAY ELLICOTT CITY, MD 21042-1505
2024	MAYHEW TECHNOLOGY SOLUTIONS LLC	MOLLY MAYHEW	1400 S FRETZ AVE STE 135 EDMOND, OK 73003-5783
2025	CONCEPTS BEYOND, LLC	ALEX NGUYEN	12803 BELHURST LN BOWIE, MD 20715-3925
2026	TANAQ MANAGEMENT SERVICES LLC	KATHERINE FULTON	3201 C ST STE 602 ANCHORAGE, AK 99503-3971
			13409 MIDNIGHT BLUE PL

2027	GDL SOLUTIONS INC	EUGENE KIM	CENTREVILLE, VA 20120-3015
2028	ANALYTICA LLC	MARK JAMES	3 BETHESDA METRO CENTER SUITE 820 BETHESDA, MD 20814-6301
2029	Netsecure, LLC	Michael Dunn	445 Hamilton Ave Ste 1102 White Plains, NY 10601-1832
2030	HELPING HANDS ORGANIZING, L.L.C.	GEORGIA DICKENS	1723 WILMINGTON AVE STE 100 BALTIMORE, MD 21230-1331
2031	PRESAFE TECHNOLOGIES LLC	ROBERT JONES	5 UNAMI CT SOMERSET, NJ 08873-4645
2032	CICONIX, LLC	MARION PORTER JR	1997 ANNAPOLIS EXCHANGE PKWY STE 300 ANNAPOLIS, MD 21401-3273
2033	TRUBEST ENTERPRISE SOLUTIONS, LLC	IRVING BEST JR.	13446 GREENACRE DR WOODBRIDGE, VA 22191-1814
2034	SQN SYSTEMS CORP	JOSEPH CONLEY	9654 GOLDEN ROD PATH COLUMBIA, MD 21046-2001
2035	FED SOLUTIONS, LLC	BRANDON POTTER	4413 GRAZING WAY UPPER MARLBORO, MD 20772-8188
2036	TALTEAM INC.	SUDHA MATHEW	13800 COPPERMINE RD STE 120 HERNDON, VA 20171-6163
2037	BATIR ARCHITECTURE, LTD.	PAULA PRICE	1121 E MAIN ST STE 220 SAINT CHARLES, IL 60174-2275
2038	BYTEFORZA INC	VIMALAA MAHESH	5807 SUMMERLAKE WAY CENTREVILLE, VA 20120-2953
2039	KILIUDA CONSULTING, LLC	HEIDI LANDGRAF	2702 DENALI STREET SUITE 100 ANCHORAGE, AK 99503-2747
2040	CONQUEST SOLUTIONS LLC	IAN MULIRA	6401 GOLDEN TRIANGLE DR # 205 GREENBELT, MD 20770-3202
2041	N-FOSEC CONSULTING, LLC	LISA MONK	3514 SUGAR MAPLE CT WALDORF, MD 20602-2625
2042	AGILITECH LLC	ANGELA HSIANG-RU HUANG	1984 ISAAC NEWTON SQ W STE 305 RESTON, VA 20190-5041
2043	DIVERSE SOLUTIONS GROUP INC	GLORIA FORUS	1751 PINNACLE DR STE 600 MC LEAN, VA 22102-4007
2044	INTERAGENCY READINESS SOLUTIONS LLC	DEREK MYERS	5870D CAPO ISLAND RD SAINT AUGUSTINE, FL 32095-8024
2045	TYONEK MACHINING AND FABRICATION, LLC	DOUG BAKER	229 PALMER RD MADISON, AL 35758-1727

2046	TIMOTHY J LONDAGIN LLC TOTEM	TIMOTHY LONDAGIN	1706 U ST NW APT 302 WASHINGTON, DC 20009-1789
2047	DALMET TECHNOLOGIES LLC	STANY DALMET	12608 CAMBERLEY FOREST DR HERNDON, VA 20171-1721
2048	5 SEASONS MECHANICAL LLC	TONYA HALL	6971 PEACHTREE INDUSTRIAL BLVD STE A PEACHTREE CORNERS, GA 30092-5718
2049	BT3 TECHNOLOGY SERVICES	SHERYLL BROWN	1300 MERIDIAN ST N STE 20 HUNTSVILLE, AL 35801-4616
2050	NATIVE AMERICAN INDUSTRIAL SOLUTIONS L.L.C.	JOHN MEYERS	14323 OCEAN HWY UNIT 4119 PAWLEYS ISLAND, SC 29585-4817
2051	3PATS SYSTEMS LLC	JOHNNY BALLADARES	3126 CLAYBORNE AVE ALEXANDRIA, VA 22306-1403
2052	DANAS TECHNOLOGY, LLC DANAS TECHNOLOGY	DORIS BLOCK-TOMLINSON	7205 STERLING PONDS STERLING HEIGHTS, MI 48312-5813
2053	AMIVERO LLC	OLIVIA BOWKER	1712 CLUBHOUSE RD STE 127 RESTON, VA 20190-4595
2054	U.S. FEDERAL SOLUTIONS, INC.	GREG CAMBARERI	8710 CAMERON ST STE 907 SILVER SPRING, MD 20910-3761
2055	COHO CONSTRUCTION MANAGEMENT, LLC	JEFFREY BABOS	1577 C ST STE 300F ANCHORAGE, AK 99501-5133
2056	C & M SOLUTIONS, LLC	AGNES BUTLER	21552 THAMES AVE STE 101 LEXINGTON PARK, MD 20653-4078
2057	STARISIS CORP	SHOBNA VARMA	3737 WOODSTONE DR LEWIS CENTER, OH 43035-9274
2058	DV SOLUTIONS LLC DERRICK M SURRATT SOLE MBR	DERRICK SURRATT	1200 JOHN BARROW RD STE 315 LITTLE ROCK, AR 72205-6529
2059	BELTRANO KEY SOLUTIONS, LLC	ED ROSAS	1390 KERSEY LN POTOMAC, MD 20854-6117
2060	PERIKIN ENTERPRISES LLC	FRANK GARCIA	500 MARQUETTE AVE NW STE 510 ALBUQUERQUE, NM 87102-5340
2061	DE LUNE CORP	FATHIMA ZAHIR	7405 ALBAN STATION CT STE B210 SPRINGFIELD, VA 22150-2324
2062	HANA STRATEGIES, INC	RAMAN KIDAMBI	47 EAST ALL SAINTS ST FREDERICK, MD 21701-5633
2063	CAPE FOX FACILITIES SERVICES LLC	CHRIS LUCHTEFELD	7050 INFANTRY RIDGE RD MANASSAS, VA 20109-2316

2064	PM CONSULTING GROUP LLC	WALTER BARNES III	100 WEST RD STE 300 TOWSON, MD 21204-2370
2065	NEEVSYS INC	NANDINI PATEL	10005 OAKTON CROSSING CT OAKTON, VA 22124-2654
2066	SDLC PLUS LLC	MYLES COULTER	1724 CLEARWATER LN CHESAPEAKE, VA 23322-3992
2067	DHARTEK LLC	NEETIKA SINGH	312 E MARKET ST STE F LEESBURG, VA 20176-4173
2068	ENCORE ASSOCIATES, LLC	MELBA TAYLOR	4004 VOLTA AVE STE B BRENTWOOD, MD 20722-1460
2069	TENACIOUS SOLUTIONS LLC	TARIQ MEHMOOD	200 NORTH GLEBE ROAD, SUITE 314 ARLINGTON, VA 22203-3761
2070	TRIBAL ONE TECHNOLOGY, LLC	ERIK SELL	3201 TREMONT AVE NORTH BEND, OR 97459-3062
2071	KRJ CONSULTING LLC	KAREN JENKINS	425 SUMMIT TERRACE CT BLDG 6 COLUMBIA, SC 29229-7056
2072	BVB TECH LLC	SURAFEL BELEW	40675 LENAH RUN CIR ALDIE, VA 20105-2363
2073	COMCENTIA, LLC	DELE OJELABI	1025 W GLEN OAKS LN STE 102 MEQUON, WI 53092-3372
2074	WINDSOR GROUP LLC	DIEDRE WINDSOR	9658 BALTIMORE AVE STE 300 COLLEGE PARK, MD 20740
2075	MAKS INC	MOHAMMED ALAM	5567 KINGSLEY LN FRISCO, TX 75036
2076	CHAPPELLE GROUP, L.L.C.	JAMAL CHAPPELLE	7500 GREENWAY CENTER DR STE 480 GREENBELT, MD 20770-3568
2077	WETAVIQ, LTD.	BRAD ANGASAN	1000 SILVER WAY KING SALMON, AK 99613-0001
2078	D7, LLC DAWSON D7	LANCE SISSON	7251 W LAKE MEAD BLVD STE 300 LAS VEGAS, NV 89128-8380
2079	YERKES SOUTH-H2H JV LLC	CHRISTINE YERKES	4799 HINOTE RD CRESTVIEW, FL 32539
2080	INTERNATIONAL INC. QMII	INDERJIT ARORA	44081 PIPELINE PLZ, STE115 ASHBURN, VA 20147-5892
2081	MB DESIGN CONSULTANTS, LLC	JATINDER GOEL	8841 BLUEBONNET BLVD SUITE A BATON ROUGE, LA 70810-2847
2082	TYONEK SERVICES OVERHAUL FACILITY - STENNIS, LLC	PAUL STEIN	229 PALMER RD MADISON, AL 35758-1727

2083	INNOVATIVE SYSTEMS & SOLUTIONS, INC.	NICHOLAS KENNEDY	6255 WILD SWAN WAY COLUMBIA, MD 21045-7418
2084	CYBERBAHN FEDERAL SOLUTIONS LLC BLF TECHNOLOGIES	JAMUNA SUNDARARAJAN	4601 N FAIRFAX DR, STE 1200 ARLINGTON, VA 22203-1559
2085	D7, LLC DAWSON D7	JOHNATHAN DOWNING	500 N. GARDEN AVENUE SOFIA BUILDING SUITE 6A SIERRA VISTA, AZ 85635
2086	METTLE SOLUTIONS LLC	KISHORE METLA	10320 LITTLE PATUXENT PKWY SUITE 233-02 COLUMBIA, MD 21044-3313
2087	MASON ENTERPRISES LLC	MARIAN MENSAH	9208 ANNAPOLIS RD STE 2B GLENARDEN, MD 20706-4104
2088	CODE PLUS INC	JINAN ABOUSHAKRA	2750 PROSPERITY AVE STE 230 FAIRFAX, VA 22031-4338
2089	ADVANCED EEO SOLUTIONS LLC	GARRISON BIRCKETT	1340 TURKEY RIDGE RD APT A MYRTLE BEACH, SC 29575-8220
2090	EDIN SOLUTIONS, LLC	PATRICIA MIR	47 E ALL SAINTS ST FREDERICK, MD 21701-5633
2091	DULLES HEALTH LLC	Maheswara Gorle	4080 LAFAYETTE CENTER DR STE 110 CHANTILLY, VA 20151-1248
2092	PROFESSIONAL VETS CONSULTING GROUP, LLC PROVETS CONSULTING GROUP	DHAVIDSON CAYANAN	3949 PENDER DRIVE SUITE 215 FAIRFAX, VA 22030-5960
2093	ADVETAGE SOLUTIONS LLC ADVETAGE SOLUTIONS	JUSTIN KUNG	111 PENN ST STE 202 EL SEGUNDO, CA 90245-3908
2094	YANILEX SYSTEMS LLC	GARFIELD SALMON	1203 GILHAM ST PHILADELPHIA, PA 19111-5521
2095	BROCKINGTON & ASSOCIATES INC HW EXHIBITS	SARAH BROCKINGTON	4000 DEKALB TECHNOLOGY PKWY STE 400 ATLANTA, GA 30340-2765
2096	MISSION FIRST SOLUTIONS LLC	HAIDER JEBUR	18304 CABIN RD TRIANGLE, VA 22172-1403
2097	COMPUTER TRIAGE IT SOLUTIONS, LLC	KEITH TUNSTALL	5653 TUXEDO DR DOUGLASVILLE, GA 30135-7526
2098	ANTONIO CUELLAR INC CUEIntelligence	ANTONIO Cuellar	6243 Panther Peak San Antonio, TX 78247-6212
2099	NAVANCIO LLC	HARSHA CUTTARI	2300 W SAHARA AVE STE 800 LAS VEGAS, NV 89102-4397

2100	Stratelogica Inc DATAPOINT SYSTEMS	HARISH IYER	6000 Live Oak Pkwy Ste 108 Norcross, GA 30093-1732
2101	7TH ECHELON LLC	EDGARTT MELTON	2405 CENTERBROOK COURT PEARLAND, TX 77584-2503
2102	ICE TECHNICAL SERVICES INCORPORATED	CYNTHIA VANDEN BERG	240 N EAST PROMONTORY STE 200 OFC 207 FARMINGTON, UT 84025-2950
2103	DSSG LLC	THANH TRUONG	453 CARLISLE DR # 200 HERNDON, VA 20170-5611
2104	EVANS CONSULTING SERVICES LLC E C S	ANTHONY EVANS	49287 HAWKSBURRY RD CANTON, MI 48188
2105	EGROVE SYSTEMS CORP	SASIKALA MUTHUKRISHNAN	2 AUER CT STE G EAST BRUNSWICK, NJ 08816-5824
2106	APP MAISTERS INC	FAHIM IQBAL	2245 TEXAS DR STE 300 SUGAR LAND, TX 77479-1468
2107	SAXMAN ONE, LLC	CHRIS LUCHTEFELD	7050 INFANTRY RIDGE RD MANASSAS, VA 20109-2316
2108	ATS ASSOCIATES LLC	ARJUN SHAH	50 CLINTON ST STE 205 RM 3 HEMPSTEAD, NY 11550-4201
2109	BOVISION, LLC	BO CHEN	7511 S REACH DR FAIRFAX STATION, VA 22039-2927
2110	COPIAL BUSINESS STRATEGISTS, LLC	LESLIE LEWIS	1685 FOXHALL DR ATLANTA, GA 30338-7731
2111	SYLVER RAIN CONSULTING LLC	LATOYA WHITE	1120 CONNECTICUT AVE NW STE 421 WASHINGTON, DC 20036-3953
2112	ROSEMAN ADVANCED COMPUTER TECHNOLOGY AND SOLUTIONS CORPORATION RACTSOL	ANTOINE ROSEMAN	12502 SANDRA LEE CT MONROVIA, MD 21770-9032
2113	MALASHA TECHNOLOGIES INC.	NIGAM DALAL	7298 GLENVIEW FARM DR WEST CHESTER, OH 45069-7597
2114	DIGITIZED SCHEMATIC SOLUTIONS LLC	MARGIE BRUNSELL	5501 ENTERPRISE CT STE 400 WARREN, MI 48092-3497
2115	I-CONNECT, L.C.	AMITESH SINHA	44933 GEORGE WASHINGTON BLVD ASHBURN, VA 20147-6300
2116	TSC MANAGEMENT, LLC PRODUCTIVEAV	JUAN BIALET	1600 BELLEVILLE ST RICHMOND, VA 23230-4440
			1 APRIL LN

2117	NEW ENGLAND HEALTHCARE BILLING LLC	CHANDRA VADLAMUDI	APT 33 LEXINGTON, MA 02421-8120
2118	PARAGON CYBER SOLUTIONS, LLC	COURTNEY JACKSON	400 N ASHLEY DR STE 1900 TAMPA, FL 33602-4311
2119	PRISM INTERNATIONAL LLC	DEON FORD	1200 G ST NW STE 800 WASHINGTON, DC 20005-6705
2120	EMI ADVISORS LLC	EVELYN GALLEGO	4133 WOODBINE STREET CHEVY CHASE, MD 20815-5043
2121	BROADTECH LLC	GILROY GOTIANGCO	6720B ROCKLEDGE DR STE 777 BETHESDA, MD 20817-1884
2122	VOLITIION IIT INC.	AMIT ARORA	161 FORT EVANS ROAD NE, #250 LEESBURG, VA 20176-3376
2123	CLERIAN, INC. CLERIAN	JOHN KIM	2021 E VIA BURTON STE L ANAHEIM, CA 92806-1200
2124	RUDRAM-CAPGEMINI JV LLC	ALKESH PATEL	845 EXECUTIVE LN STE 300 ROCKLEDGE, FL 32955-3528
2125	XPAND HORIZONS, LLC	VIKRANT KOTHARI	1637 BEAR PAW LN HANOVER, MD 21076-1278
2126	PTC SOLUTIONS JV LLC	PEYTON BRAUER	3215 W STATE ST STE 309D MILWAUKEE, WI 53208-3364
2127	JPS ENGINEERING CORP.	JORGE SANCHEZ	103 SAN DIEGO, CA 92127-1461
2128	SMOKESYGNALS LLC	STEVEN PETERS	3 SEWALL DR MASHPEE, MA 02649-6218
2129	JINFO SYSTEMS LLC	MANVINDER SINGH	6218 GRACE MARIE DR CLARKSVILLE, MD 21029-1474
2130	FIRST DIVISION CONSULTING INC.	RUEHL FLORES	5641 BURKE CENTRE PARKWAY, 120 BURKE, VA 22015-2259
2131	DELERME CPA, LLC	VICTOR DELERME	4651 ROSWELL RD STE B105 ATLANTA, GA 30342-3054
2132	UNITED ONE COMMUNICATIONS, LLC	CARL CHAISSON	808 N FRANKLIN ST UNIT 3204 TAMPA, FL 33602-3854
2133	PRIME TECH CONSTRUCTION LLC	CHIZOMA ONYEMS	823 SUNNYSLOPE WAY AUBURN, CA 95603-6068
2134	MIAMI TECHNOLOGY SOLUTIONS, LLC	CHUCK HALL	1950 ROLAND CLARKE PL STE 210B RESTON, VA 20191-1414
2135	RYANSH CORPORATE SOLUTIONS, INC.	POOJA BEHL	13087 INVERGORDON ST BRISTOW, VA 20136-5605

2136	RIVA SOLUTIONS INC	KAITLYN CUMBER	1676 INTERNATIONAL DR STE 520 MC LEAN, VA 22102-4847
2137	TUVLI LLC	SANJEEV HIRANI	2553 DULLES VIEW DR STE 700 HERNDON, VA 20171-5228
2138	MAKWA GLOBAL PROFESSIONAL SERVICES, LLC	TERI TWIGG	1600 UTICA AVENUE SOUTH MINNEAPOLIS, MN 55416-1443
2139	MODTECH SOLUTIONS LLC	ROY CABIBBO	99-1312 KOAHA PL BAY 101 AIEA, HI 96701
2140	LLC DEVIL-TECH	EDWARD DEVILLIERS	25 INNSBROOK CT STAFFORD, VA 22556-6260
2141	ANALOGY & ASSOCIATES LLC	ERICKA TRICE	302 STAN FEY DR UPPER MARLBORO, MD 20774-8740
2142	GRAY MATTERS TECHNOLOGY SERVICES, LLC	BARBARA GRAY	11721 WOODMORE RD STE 140 BOWIE, MD 20721-4120
2143	RADIAL SOLUTIONS INC	NIKO CONNELL	4835 UNIVERSITY SQ STE 15 HUNTSVILLE, AL 35816-1845
2144	RCA, LLC GTEC (GRAND TRAVERSE ENGINEERING & CONSTRUCTION)	KENNETH OCKERT	3147 LOGAN VALLEY RD TRAVERSE CITY, MI 49684-4772
2145	GOVMOBILE, LLC	LAMBERT MATIAS	1997 ANNAPOLIS EXCHANGE PKWY STE 300 ANNAPOLIS, MD 21401-3273
2146	TEAMWORX SECURITY, INC. TEAMWORX SECURITY	TODD ANTHONY	6751 COLUMBIA GATEWAY DRIVE SUITE 300 COLUMBIA, MD 21046
2147	TRILOGY SECURED SERVICES LLC	MELISSA ESCOBAR	5513 KATHLEEN PL SPRINGFIELD, VA 22151-3225
2148	FEDGOVIT, INC.	SANDEEP KAUR	5840 S SEMORAN BLVD STE B ORLANDO, FL 32822-4808
2149	BAY SHORE STEEL WORKS LLC	ANTON MATYE	6336 US HIGHWAY 31 N CHARLEVOIX, MI 49720-9416
2150	GSI TECHNOLOGIES INC.	SONIA SHJEGSTAD	2336 CANYON BLVD FL 1 BOULDER, CO 80302-5618
2151	RADIANT INFOTECH LLC	DEEPTI KHARBANDA	5523 RESEARCH PARK DR STE 130 CATONSVILLE, MD 21228-4679
2152	KWAAN TECH, LLC	SHANE MUNCY	7050 INFANTRY RIDGE RD MANASSAS, VA 20109-2316
2153	DIGITAL FORENSIC SERVICES, LLC	JEROME TAYLOR	9111 EDMONSTON RD STE 205 GREENBELT, MD 20770-1546

2154	CLOUDLOGIC LLC	JERMON BAFATY	4600 FAIRFAX DR STE 700 ARLINGTON, VA 22203-1553
2155	LLC SIS	OLUROTIMI PHILLIPS	13830 58TH ST N CLEARWATER, FL 33760-3720
2156	ROWY CO., THE ROWY NETWORKS	Crystal Jackson	3225 D ST SACRAMENTO, CA 95816-3336
2157	KAPOOR IT CONSULTING LLC KITC	CHIRAAG KAPOOR	1712 N CAMERON ST ARLINGTON, VA 22207-2015
2158	ENNOVATIVE SOLUTIONS INCORPORATED	MARINUS ATANGA	13042 LAWSONS CREEK LN HOUSTON, TX 77072-0118
2159	GOLDEN WOLF, LLC	SABRINA WOLFERSBERGER	401 N PARSONS AVE STE 107A BRANDON, FL 33510-4538
2160	INTELIPATH SERVICES GROUP INC	MOHAMMAD KHAN	5501 CHEROKEE AVE SUITE 202 ALEXANDRIA, VA 22312-2305
2161	HD INC.	Janet M. Hurley	6391 Aviation Circle Loveland, CO 80538-0000
2162	ARROW ALLIANCE INDUSTRIES LLC	TAMRA CARLON	3100 84TH AVE SE NORMAN, OK 73026-5708
2163	H4 ENTERPRISES, LLC	DAVID KYLE	230 DONALDSON ST STE 200A FAYETTEVILLE, NC 28301-0012
2164	EACCOUNTING LLC	CHIA-HUI TSENG	9089 BEAR BRANCH PL FAIRFAX, VA 22031-2749
2165	LOCKHIT LLC	NANCY MENDEZ	1184 NE 91ST TER MIAMI SHORES, FL 33138-3404
2166	VISION QUEST SOLUTIONS INC.	CHARLIE FORD	13212 COMMODORE RD HOT SPRINGS, SD 57747-7398
2167	JOHNSON VENTURE MANAGEMENT SOLUTIONS, INC. JVM SOLUTIONS	MARGIE JOHNSON	118 BROADWAY ST. STE 525 SAN ANTONIO, TX 78205
2168	GENESIS 360 LLC	CRAIG STEVENS	804 MAIN ST BATON ROUGE, LA 70802-5528
2169	TRIVIUM SOLUTIONS LLC	JULIO VARELA	9175 GUILFORD RD STE 220 COLUMBIA, MD 21046-1849
2170	RMANTRA SOLUTIONS INC RMANTRAS	KUSUMA RAO	11710 PLAZA AMERICA DRIVE SUITE 2000 RESTON, VA 20190-4743
2171	ALPHA OMEGA TECHNOLOGIES INC	EFREM PERRY	10440 LITTLE PATUXENT PKWY STE 300 COLUMBIA, MD 21044-3648

2172	GLACIER SUPPORT SERVICES, LLC	JEFF NELSON	1826 N LOOP 1604 W STE 336H SAN ANTONIO, TX 78248-4534
2173	LEISNOI PROFESSIONAL SERVICES LLC	KEVEN TRUESDELL	194 ALIMAQ DR STE 216 AKHIOK, AK 99615-6714
2174	AMERICAN MAINTENANCE & SUPPLIES, INC	ARTURO GARCIA III	120 43RD ST UNION CITY, NJ 07087-6192
2175	SCOPE IT CONSULTING, LLC	SIVAPRIYA RAJESHWER	3235 SATELLITE BLVD BLD 400 STE 300 DULUTH, GA 30096-8688
2176	INTEGRIWARD, LLC	DIANA DAVIS	4203 GARDENDALE ST STE 210C SAN ANTONIO, TX 78229-2202
2177	SARELA TECHNOLOGY SOLUTIONS, LLC	GARY VECCHIO	338 E MARKET ST STE 23 LEESBURG, VA 20176
2178	YUKON MANAGEMENT LLC	TIMOTHY GAYLES	1001 E BENSON BLVD STE 201 ANCHORAGE, AK 99508-4256
2179	LEVEL TOUCH, LLC	GURPRIT SINGH	1751 PINNACLE DR STE 600 MCLEAN, VA 22102-4007
2180	HTGS-CULMEN JV LLC	MICHAEL TORRES	13900 LINCOLN PARK DR STE 350 HERNDON, VA 20171-3264
2181	S & K FEDERAL SERVICES LLC	WILLIAM CARROLL	63066 OLD HIGHWAY 93 STE F SAINT IGNATIUS, MT 59865-9008
2182	TODAY'S SOLUTIONS, LLC	CHRIS AMAKER	2313 LOCKHILL-SELMA STE 180 SAN ANTONIO, TX 78230-3007
2183	ENNOBLE FIRST INCORPORATED	Ganesh Natarajan	7035 Albert Einstein Dr Ste 150 Columbia, MD 21046-3381
2184	LLC SMARTHOST DESIGN	FEMI DADA	7375 EXECUTIVE PL STE 207 LANHAM, MD 20706-2278
2185	KERBEROS INTERNATIONAL, INC.	DAWN COLE	2109 BIRDCREEK TER TEMPLE, TX 76502-1083
2186	KREATIVE TECHNOLOGIES, LLC	ADNAN KARIMI	4114 LEGATO RD STE 600 FAIRFAX, VA 22033-4002
2187	TASI LLC	LOUIS LEON-GUERRERO	8827 E COOPER ST TUCSON, AZ 85710-4415
2188	ST. MORITZ ENTERPRISES, L.L.C. ST MORITZ ENTERPRISES	FRANK SILEBI	2410 RADNOR AVENUE ORLANDO ORLANDO, FL 32826-4308
2189	CLEAR LINCS LLC	LORI JANSEN	101 WHITNEY BAY STE 100 WINDSOR, CO 80550-6156

2190	ACCOMPLICES LLC	TESA LAU	4471 DEAN MARTIN DR STE 2601 LAS VEGAS, NV 89103-4244
2191	LUCAYAN TECHNOLOGY SOLUTIONS LLC	RICARDO BURRAGE	1228 E 7TH AVE STE 201 TAMPA, FL 33605-3505
2192	EXPEDITEINFOTECH, INC.	NAGESWARA TRIPURAMALLU	9200 CORPORATE BLVD STE 130 ROCKVILLE, MD 20850-3862
2193	ETICA, INC. VM RACKS	HENRI ALFONSO	950 BOARDWALK STE 305 SAN MARCOS, CA 92078-2639
2194	COMMUNICATION EXPERTS INC	SHIRISH NADKARNI	51 CRAGWOOD RD STE 304 SOUTH PLAINFIELD, NJ 07080-2405
2195	T&R-CSCI LLC	MICHELE DURANTE	148 E MARKET ST STE 300 INDIANAPOLIS, IN 46204-3271
2196	RAFT LLC	SHUBHI MISHRA	11800 SUNRISE VALLEY DR STE 400 RESTON, VA 20191-5303
2197	RED RIVER SCIENCE & TECHNOLOGY, LLC	JESSE CROSS	6302 SW OAKMONT LAWTON, OK 73505-9024
2198	ORSA TECHNOLOGIES LLC	JONATHAN WOODRUFF	7430 E BUTHERUS DR STE B SCOTTSDALE, AZ 85260-2450
2199	Paradigm Investment Capital, L.L.C. Logical Technology and Research	Lewis T Rogers	2200 Pennsylvania Ave NW Washington, DC 20037-1709
2200	BIND KEY IT, LLC	CATHY AREVIAN	62 1/2 GERTRUDE PL ASHEVILLE, NC 28801-1425
2201	Sigma Technology Partners LLC	IMRAN Siddique	3200 Briggs Chaney Rd Silver Spring, MD 20904-4809
2202	ESIMPLICITY INC	ANHTHU NGUYEN	1751 ELTON RD STE 204 SILVER SPRING, MD 20903-1755
2203	FIELDS GROUP LLC, THE	LEON FIELDS	8001 MANDAN RD STE 101 GREENBELT, MD 20770-2849
2204	Ennoble First Incorporated Ennoble First Government Solutions	Ganesh Natarajan	42211 Marcy Way Chantilly, VA 20152-4118
2205	TANAQ SUPPORT SERVICES, LLC	SAEED NADJARIUN	3201 C ST STE 602 ANCHORAGE, AK 99503-3971
2206	IMMERSIVE CONCEPTS, LLC	RUBIN SLOAN	11750 BELTSVILLE DR STE 120 BELTSVILLE, MD 20705-3196
2207	CALCO ENTERPRISES, LLC CALCO CONSULTING GROUP	COURTNEY LEDET	1 RESEARCH CT STE 450 ROCKVILLE, MD 20850-6252
2208	B&B SOLUTIONS US, LLC B & B SOLUTIONS	COREY BELLAMY	8068 CRYDEN WAY DISTRICT HEIGHTS, MD 20747-4512
	BOWHEAD PROGRAM MANAGEMENT		906 16TH ST STE 5

2209	& OPERATIONS, LLC	JESSY VASQUEZ	BEDFORD, IN 47421-3843
2210	GARNER & ASSOCIATES LLC	NICOLE GARNER	1231B GOOD HOPE RD SE WASHINGTON, DC 20020-6907
2211	FRONTIER IT SOLUTIONS INC	PRASSIDA MADALA	24031 ASHBY OAK CT ASHBURN, VA 20148-1746
2212	FULL CIRCLE GROUP, INC.	ALICIA WILLIAMS	740 SPRINGDALE DR STE 125 EXTON, PA 19341-2831
2213	ADVANCE SECURITY AND INTERCOMS INC.	WILFREDO ORTIZ	811 MCLEAN AVE STE 1B YONKERS, NY 10704-3866
2214	GLOBAL PROFESSIONAL SOLUTIONS LLC	JORGE SCHLAEFLI	1540 INTERNATIONAL PKWY LAKE MARY, FL 32746-5096
2215	KATMAI TECHNICAL SERVICES, LLC	CYNTHIA VANDEN BERG	505 ENON SPRINGS RD E SMYRNA, TN 37167-4442
2216	JFL CONSULTING LLC	RICHARD PENNINGTON	3927 RHODE HARBOR RD EDGEWATER, MD 21037-4521
2217	GC WORKS INC.	LANCE WAYNE	9894 BISSONNET ST STE 241 HOUSTON, TX 77036-8239
2218	TERASENSE INC	KRISHAN PARIKH	300 E LOMBARD ST STE 840 BALTIMORE, MD 21202-3231
2219	NAKUPUNA SOLUTIONS, LLC	MICHAEL FOGLE	251 18TH ST S STE 600 ARLINGTON, VA 22202-3410
2220	THE MALLETTE GROUP LLC	GEORGE M HARTSFIELD	15 W CLAY ST RICHMOND, VA 23220-3910
2221	TUYAN LLC	TROY HILLS	3600 SAN JERONIMO DR, STE 410 ANCHORAGE, AK 99508
2222	ALEUT INFORMATION TECHNOLOGY LLC	JOHN MAYS	5775 MARK DABLING BLVD STE 130 COLORADO SPRINGS, CO 80919-2241
2223	MARCO FEDERAL SERVICES, LLC	JAMES CORDOVA	2525 MONTANA AVE EL PASO, TX 79903-3709
2224	CYBERPRO JV LLC SOLUTIONS	PATRICK TAYLOR	600 BOULEVARD SOUTH SW STE 104 HUNTSVILLE, AL 35802-2175
2225	PUYENPA TECHNOLOGIES, LLC	EMILY STOUT	511 DUCKWATER FALLS ROAD DUCKWATER, NV 89314-9800
2226	HIKINA 2 KOMOHANA CONSULTING INC.	LISA SOHN	17 CHURCH STREET FLEMINGTON, NJ 08822-1503
2227	VIZONTEK LLC	RAJ SAXENA	10726 TAYLOR FARM RD WOODSTOCK, MD 21163-1429
2228	MSM-NET INC	MARK MARSH	3993 S DREXEL BLVD CHICAGO, IL 60653-2441

2229	INFORMATION PROTECTION SOLUTIONS LLC	TODD CHAMBERLAIN	137 NATIONAL PLZ STE 300 OXON HILL, MD 20745-1153
2230	CSLOPE SOLUTIONS LLC	AARON KELLEY	900 N JACKSONVILLE ST ARLINGTON, VA 22205-1326
2231	JCTM LLC JCTM	AUDIE COOPER	16710 TULLOCH RD CHARLOTTE, NC 28278-8905
2232	INSPIRING LIVES FOREVER LLC ILF TRANSPORTATION	NAJEEBAH SHAREEF	16117 SAINT CLAIR AVE CLEVELAND, OH 44110-3028
2233	SAVI SOLUTIONS, INC.	SMITA IYER	12110 SUNSET HILLS ROAD, SUITE 600 RESTON, VA 20190-5916
2234	ITC-DE LLC	PINAKIN PATEL	1600 SPRING HILL RD STE 305 VIENNA, VA 22182-2229
2235	LITTLE RIVER GOVERNMENT CONTRACTING, LLC	JOHN BAILY	2608 GOVERNMENT CENTER DR MANISTEE, MI 49660-8302
2236	Quality Oriented Solutions Inc.	Daniel O Olatunde	5520 Research Park Drive. Ste 100 Catonsville, MD 21228-4851
2237	BRIGHTPOINT, LLC	NICK NGUYEN	8280 WILLOW OAKS CORPORATE DR STE 600 FAIRFAX, VA 22031-4516
2238	SENSELINK, LLC	KRISHAN PARIKH	300 E LOMBARD ST STE 840 BALTIMORE, MD 21202-3231
2239	LITHOCORE, LLC	MICHAEL COLON	351 STATION RD STE 5 BERRYVILLE, VA 22611-1198
2240	TRIPLE POINT SECURITY INCORPORATED	CARLO ESPIRITU	161 FORT EVANS ROAD NE SUITE 325 LEESBURG, VA 20176-3375
2241	SALIENSE CONSULTING LLC SALIENSE	NIKITA SINGH	1775 TYSONS BLVD 5TH FL TYSONS CORNER, VA 22102-4284
2242	NETCLOUD, LLC TECHNOLOGY	MEHUL SATASIA	4205 BUCKSKIN RD CEDAR PARK, TX 78613-7834
2243	ASRC FEDERAL ADVANCED RESEARCH, LLC	LISA DEWES	100 BELTSVILLE, MD 20705-6351
2244	PORT GRAHAM TECHNOLOGIES, LLC	ROBERT BARGERON	1601 RANDOLPH RD SE STE 120S ALBUQUERQUE, NM 87106-4240
2245	I1 SYSTEM CORP.	UDAY ADDALA	42160 BUNKER WOODS PL ASHBURN, VA 20148-6429
2246	AREEVA SOLUTIONS LLC	PRIYANK SHAH	25932 DONOVAN DR CHANTILLY, VA 20152-3415
2247	TOTAL-EVERGREEN JV LLC	DOUG HORNER	10324 PORTLAND AVE E TACOMA, WA 98445-3950
2248	NORCOM INC	THOMAS BOZARTH	24608 NE 3RD PL SAMMAMISH, WA 98074-3472

2249	RESOLVESOFT, INC.	PALLAVI TANGIRALA	6810 DEERPATH RD ELKRIDGE, MD 21075-6232
2250	DAWSON SOLUTIONS, LLC	Dawna M Smith	661 Dunbar Cave Rd Ste 102 Clarksville, TN 37043-6572
2251	Irradient Technologies, Inc.	Ruth Capezzone	3320 THEODORE R HAGANS DR NE WASHINGTON, DC 20018-4320
2252	COPPER RIVER CYBER SOLUTIONS, LLC	KEVIN CONNOLLY	1577 C ST STE 300 ANCHORAGE, AK 99501-5133
2253	LLC BDA GLOBAL	GASTON BOISSON	1050 CONNECTICUT AVE NW STE 500 WASHINGTON, DC 20036-5304
2254	D & A TECHNOLOGIES GOVERNMENT SOLUTIONS LLC	DR. JACKIE FARMER	3805 YORKTOWN DR HOPEWELL, VA 23860-5360
2255	Z SOFTECH SOLUTIONS, INC.	LETICIA ALEXANDER	1627 K ST NW STE 500 WASHINGTON, DC 20006-1708
2256	INFOTECH SYSTEMS INC	VASU VASUDEVAN	4780 DAIRY RD. STE 101 MELBOURNE, FL 32904-8482
2257	RED HERITAGE MEDIA, LLC RED HERITAGE SERVICES	TAMMY PRESSNELL	996 AVENUE OF THE NATIONS ROCK HILL, SC 29730-7645
2258	FREQUENCY ELECTRIC LLC FREQUENCY ENTERPRISE	JOSEPH WASHINGTON	4465 RED ROME CT WALDORF, MD 20602-6134
2259	TIS3 LLC	RICHARD TAYLOR	15074 SAWGRASS PL HAYMARKET, VA 20169-3125
2260	NS & ASSOCIATES LLC	MEREDITH SMITH	19512 CAMERON MILL RD PARKTON, MD 21120-8910
2261	ENTELLIMETRIX LLC MAGHADEVAN	SWARNAMALETHE JAYARAMAN	445 VICTORIAN LN DULUTH, GA 30097-5768
2262	VOICE JOINT VENTURE LLP	SERGIO MUNIZ	13750 SAN PEDRO AVE STE 635 SAN ANTONIO, TX 78232-4464
2263	ROCKY MOUNTAIN ENTERPRISES LLC	DARRIN AZAR	14 INVERNESS DR E STE G210 ENGLEWOOD, CO 80112-5665
2264	BGESH, INCORPORATED	CHARISSA HALLIBURTON	800 CORPORATE DR STE 301 STAFFORD, VA 22554-4889
2265	Elite Business Source, LLC	Sqwrcene C Davis	3375 Capital Cir NE Ste 2 Tallahassee, FL 32308-1532
2266	KATMAI RESOURCE MANAGEMENT, LLC	CYNTHIA VANDEN BERG	11001 O'MALLEY CENTRE DRIVE SUITE 204 ANCHORAGE, AK 99515-3096
2267	ENGINEERING SOLUTIONS & TECHNOLOGY APPLICATIONS CORP. ESTA	RICARDO MENDOZA	640 INDIGO CANYON RD CHULA VISTA, CA 91911-6832
			3201 C ST STE 602

2268	TANAQ CONSTRUCTION LLC	MARK THOMAS	ANCHORAGE, AK 99503-3971
2269	KAIYUH SERVICES, LLC	REINHARD MUELLER	1320 CENTRAL PARK BLVD STE 230 FREDERICKSBURG, VA 22401-4957
2270	CHICKASAW BUSINESS SOLUTIONS, LLC	AMY KIRBY	2600 JOHN SAXON BLVD STE 2223 NORMAN, OK 73071-1166
2271	MANO LANI LLC	MICHAEL MCCARTHY	91-1097 HOKUA ST EWA BEACH, HI 96706-5820
2272	DT PROFESSIONAL SERVICES LLC	NIPUN SHARMA	6800 OWENSMOUTH AVE STE 440 CANOGA PARK, CA 91303-3171
2273	MY BUSINESS MATCHES INC.	JEFFREY VIGIL	700 N SAINT MARYS ST STE 1400 SAN ANTONIO, TX 78205-3535
2274	POTAWATOMI DEFENSE OPERATIONS LLC	JACK STOCKTON	101 W BENSON BLVD STE 303 ANCHORAGE, AK 99503-3937
2275	LEGAL PERSONNEL MESSIAH SOUND LPI	JOYA JOHNSON	5615 LANDOVER ROAD HYATTSVILLE, MD 20784-1228
2276	OTOT TECHNOLOGIES LLC	TIAN XIA	7917 OLD FALLS RD MC LEAN, VA 22102-2414
2277	MAXISOFT CORPORATION	MAXIM VOLODIN	4101 HAZELWOOD CT FAIRFAX, VA 22030-6083
2278	TEHAMA LLC	SHERRY GIBSON	2945 RAMCO ST STE 145F WEST SACRAMENTO, CA 95691-5992
2279	RENO TAHOE REALTY GROUP LLC	SARAH CARMONA ZINK	1732 FREMONT BLVD STE 200F SEASIDE, CA 93955-3623
2280	MDR SYSTEMS LLC	GNEI MOHIDEEN	365 W 2ND AVE, STE 220 ESCONDIDO, CA 92025-4137
2281	LA JOLLA LOGIC INC	STACEY ANFUSO	444 W C ST # 220 SAN DIEGO, CA 92101-3533
2282	ASJ IT SERVICES. LLC	ARIZONE BROWN	1521 TECHNOLOGY DR CHESAPEAKE, VA 23320-5999
2283	PERIKIN ENTERPRISES, LLC	FRANK GARCIA	4979 OLD GREENWOOD RD STE B5 FORT SMITH, AR 72903-6906
2284	NTVI COMMUNICATIONS, INC.	HATIB PROM	5350 S WESTERN AVE STE 528 OKLAHOMA CITY, OK 73109-4536
2285	KNEXUS RESEARCH CORP	KALYAN GUPTA	174 WATERFRONT ST STE 310 OXON HILL, MD 20745-1162
2286	Strata-G Solutions, LLC	Beth Whitaker	2903 Wall Triana Hwy SW Ste 5 Huntsville, AL 35824-1537
			26 WOODBROOK RD

2287	TWINTRON DATA SYSTEMS INC.	DAYAL NAGASURU	VOORHEES, NJ 08043-2843
2288	AGILE DECISION SCIENCES, LLC	SCOTT SALZANO	350 VOYAGER WAY STE 100B HUNTSVILLE, AL 35806-3200
2289	FASHION CONCEPTS	Benje Middlebrooks	14504 GREENVIEW DR STE 415 LAUREL, MD 20708-3202
2290	VANGUARD PACIFIC, LLC	SYDNEY CODY	7520 STANDISH PL STE 280 ROCKVILLE, MD 20855-2853
2291	ICTECT, INC.	PRADEEP JAIN	125 E STATE ST BURLINGTON, WI 53105-1915
2292	T I CONTRACTING LLC TRUCKING INNOVATION LLC	OTIS TUCKER	323 W JUDGE PEREZ DR CHALMETTE, LA 70043-4903
2293	RAVIBCPA & COMPANY, LLC INFINTECH	RAVI BHATIA	44110 ASHBURN SHOPPING PLAZA STE 223 ASHBURN, VA 20147-7912
2294	NU BORDERS LLC NU BORDERS	THARIQ KARA	1037 PLEASANT ST BRIDGEWATER, MA 02324-2301
2295	SERVICES, INC. 21ST CENTURY HOME CARE	JUDITH JOSEPH	45 DAN RD STE 15 CANTON, MA 02021-2871
2296	C2 TECHNOLOGY SOLUTIONS INC.	COURTNEY CURRIE	6700 ALEXANDER BELL DR STE 200 COLUMBIA, MD 21046-2105
2297	INTERBLOCK STUDIOS, INC.	JEFFREY J. VIGIL	8026 VANTAGE DR STE 221 SAN ANTONIO, TX 78230-4738
2298	Infinite Enterprises LLC Jeremiah Lewis Infinite Enterprises	JEREMIAH Lewis	3010 LBJ Freeway, Suite 1200 Dallas, TX 75234-2710
2299	GRANITE COMMERCIAL REAL ESTATE LLC	MEGAN PRIETO GIOKAS	30 TEMPLE STREET SUITE 300 NASHUA, NH 03060-2412
2300	TAPROOT SOLUTIONS INC	PURNIMA GOVADA	317 RANCH ROAD 620 S STE 302F LAKEWAY, TX 78734-4735
2301	VISUALCALC, INC.	AMIT MAZUMDAR	2167 INCLINE COURT MILPITAS MILPITAS, CA 95035
2302	CHEROKEE NATION ENVIRONMENTAL SOLUTIONS, L.L.C.	DAN GUINAN	10838 E MARSHALL ST STE 220 D TULSA, OK 74116-5682
2303	TRIUNE SOLUTIONS, LLC	TERESA GILCHRIST	105 WAYNE PLACE SE UNIT 4 WASHINGTON, DC 20032-6105
2304	EXPEDITIONARY TECHNICAL SOLUTIONS, INCORPORATED	KIMBERLY DAVIS	1348 KNOLL DR OCEANSIDE, CA 92054-5768
2305	LLC EXPEDITE TECHNOLOGY	NISHI RAINA	11785 NORTHFALL LN STE 504 ALPHARETTA, GA 30009-7961
2306	ASH, CORY RESOURCE METRIX	CORY ASH	10013 ORLAND STONE DR BRISTOW, VA 20136-2661
2307	LOOPCORE LLC	ANISH UNNI	7430 RIDING MEADOW WAY MANASSAS, VA 20111-1980

2308	KAIVA SERVICES, LLC	CAMERON ECHOHAWK	6060 W 3650 N STE 400 IVINS, UT 84738-6618
2309	HANA ENTERPRISES, INC.	MICHAEL RAWLINS	841 BISHOP ST STE 1050 HONOLULU, HI 96813-3916
2310	KINETIC SOLUTIONS LLC	VIVEK KUMAR	7801 LUSBYS TURN BRANDYWINE, MD 20613-7685
2311	ITEGRITY, INC.	TARANDEEP BAWA	8380 COLESVILLE ROAD, STE 110 SILVER SPRING, MD 20910-6255
2312	GLOBALXPERTS INC.	ABBY GAUTAM	5540 CENTERVIEW DR STE 200 RALEIGH, NC 27606-3386
2313	ABRAHAMS CONSULTING LLC	ANGELA GIBSON	172-61 HIGHLAND AVENUE JAMAICA, NY 11432-2861
2314	M & J ENGINEERING, P.C.	ASAD MALIK	2003 JERICHO TURNPIKE NEW HYDE PARK, NY 11040-4739
2315	CARNWENNAN LLC CWN	AHMED ABBAS	8315 LEE HWY STE 610 FAIRFAX, VA 22031-2242
2316	MST JV, LLC	VIRGINIA SALDIVAR	15655 W ROOSEVELT ST STE 201 GOODYEAR, AZ 85338-9306
2317	CHENEGA RELIABLE SERVICES, LLC	LEANN HERREN	3000 C ST STE 301 ANCHORAGE, AK 99503-3975
2318	KAMBRIAN CORP	HAMID MOTEAREFI	2707 E VALLEY BLVD STE 312 WEST COVINA, CA 91792-3198
2319	KNIGHTSBRIDGE SYSTEMS LLC	NARESH BAJAJ	820 RIDGE DR MCLEAN, VA 22101-1627
2320	MONCOR CONSULTING & BUSINESS SOLUTIONS LLC MONCOR	ADRIAN MONTOYA	6713 ZIMMERMAN AVE NE ALBUQUERQUE, NM 87110-5936
2321	SOFTTHINK SOLUTIONS, INC	ANURADHA BRAHMADAVARA	215 DEPOT CT SE, STE # 205, LEESBURG, VA 20175-3017
2322	LORD AND TUCKER MANAGEMENT CONSULTANTS, L.L.C. LTMC	DAWN TUCKER	4140 HOLBROOK LN HUNTINGTOWN, MD 20639-3619
2323	QUZARA LLC	SAIF RAHMAN	10095 SPARTANS HOLLOW CT GREAT FALLS, VA 22066
2324	INTEGRATED MANAGEMENT SOLUTIONS, INC.		17019 BIRCH LEAF TERRACE BOWIE, MD 20716-3698
2325	CAPITOL MANAGEMENT CONSULTING SERVICES, INC	AKSHAT PRASAD	1600 CHAIN BRIDGE RD MCLEAN, VA 22101-4320
2326	ICE TECHNICAL SERVICES INCORPORATED	CYNTHIA VANDEN BERG	30713 RIVERSIDE DR STE 204 LAKE ELSINORE, CA 92530-4714
2327	EAGLE INTEGRATED SERVICES, LLC	KEN CHANDLER	1826 N LOOP 1604 W STE 337D SAN ANTONIO, TX 78248-4517

2328	XN STRATEGIC, LLC	AMBER ROBINSON-BOND	5217 BALLYCASTLE CIR ALEXANDRIA, VA 22315-5537
2329	ASSURIT CONSULTING GROUP, LLC ASSURIT	SUNNY TUTEJA	11325 RANDOM HILLS RD STE 360 FAIRFAX, VA 22030-0972
2330	LLM PLACEMENTS, LLC	LINDA MALLOY	3153 FORT LINCOLN DRIVE NE WASHINGTON, DC 20018-4311
2331	DATA-TRONIX INC	MARVIN JACKSON	406 ABERDEEN RD HAMPTON, VA 23661-1348
2332	VULCAN GROUP INC VULCAN INTERNATIONAL	SHOAIB MASTOOR	11321 MEGAN LYNN CT MARRIOTTSVILLE, MD 21104-1658
2333	KALIWOHI SERVICES CORPORATION	KRISTOPHER CLARK	6025 HUMBER LN AUBREY, TX 76227-1899
2334	NITYA LLC	DUSHYANT LOWE	22020 FULMER AVE CLARKSBURG, MD 20871-3479
2335	R. DORSEY & COMPANY, INC. R.DORSEY & COMPANY	ROBERT DORSEY	1250 ARTHUR E ADAMS DR COLUMBUS, OH 43221-3560
2336	EXPERT APPROACH INC	LD HERRERA	1100 W CHERRY ST VERMILLION, SD 57069-1738
2337	CHUGACH TECHNICAL SOLUTIONS, LLC	LYNWOOD CROW	814 GREENBRIER CIR STE L CHESAPEAKE, VA 23320-2643
2338	HIGHCLOUD SOLUTIONS, INC.	RAGHU CHEJARLA	445 MINNESOTA ST STE 1552 SAINT PAUL, MN 55101-2190
2339	AVYON CONSULTING GROUP, INC.	JEFFREY PHILIPPE	2 WISCONSIN CIRCLE SUITE 700 CHEVY CHASE, MD 20815-7007
2340	Dr. Ritu Kapoor and Associates, LLC IMAGITECH	RITU KAPOOR	10401 Boswell Ln Potomac, MD 20854-6301
2341	TECH MARKET ANALYTICS LLC WAVELENGTH MARKET ANALYTICS	NATALIE ROBB	6231 19TH ST N ARLINGTON, VA 22205-2021
2342	ECHELON XCELERATE JV, LLC	GREG KERN	9720 CAPITAL CT STE 201 MANASSAS, VA 20110-2050
2343	STITCH ME LLC	BRENDA NELSON	329 W 18TH ST UNIT 308 CHICAGO, IL 60616-1772
2344	LORDS TECHNOLOGIES INC.	NITIN ASTHANA	4535 HUMMINGBIRD LN FAIRFAX, VA 22033-3735
2345	FOURANS LLC	REENA ANIL	1031 US HIGHWAY 22 STE 301 BRIDGEWATER, NJ 08807-2900
2346	TELLING YOUR STORY LLC HIGH IMPACT PARTNERS	SUSAN SHORTERS	3939 VAN NESS ST NW WASHINGTON, DC 20016-2115
2347	H2K SOLUTIONS INCORPORATED	SEUNG HAN	13010 HATTONTOWN SQ HERNDON, VA 20171-2479
			101 E 9TH AVE STE 9B

2348	TEYA ENTERPRISES LLC	RON PERRY	ANCHORAGE, AK 99501-3651
2349	LIONA ENTERPRISES INC LEI	MICHELLE MORALES-DENISOFF	1212 SYCAMORE ST STE 42 FL 4 CINCINNATI, OH 45202-7355
2350	SUNAYU LLC	BRANDON JAMES	2105 BASIL HALL LN GAMBRILLS, MD 21054-2142
2351	PRIME TECH CONSTRUCTION LLC	CHIZOMA ONYEMS	15-2618 KEAAU PAHOA RD STE B PAHOA, HI 96778-7719
2352	ALLIED TECHNOLOGIES SDVOSB LLC	BETHANY BRUDER	9100 PURDUE RD STE 200 INDIANAPOLIS, IN 46268-3165
2353	CAPITAL GROUP, LLC (THE)	CURTIS PORTER	500 LENFANT PLZ SW # 850 WASHINGTON, DC 20024-2274
2354	AZ CYBER SECURITY SOLUTIONS, INC	ZEKERIA SHEIKH	21329 CAMERON HUNT PLC ASHBURN, VA 20147-4936
2355	PENGELE LLC	ANDREW MORA	8854 E CAPTAIN DREYFUS SCOTTSDALE, AZ 85260-7625
2356	CENTENNIAL TECHNOLOGIES INC.	MANI ALLU	161 FORT EVANS RD NE SUITE 230 LEESBURG, VA 20176-3373
2357	VANGUARD PACIFIC, LLC SENTRY-BOX SERVICES	SYDNEY CODY	14051 COUNTY ROAD 9 FOLEY, AL 36535-8318
2358	INTELOGISTICS, LLC	WILLIAM BAKER	611 LIVE OAK DR MC LEAN, VA 22101-1562
2359	CREDENCE DYNAMO TECHNOLOGIES LLC	VIVEK TANEJA	1951 KIDWELL DR STE 550 VIENNA, VA 22182-3984
2360	INFO LABS INC	ASHA NIMMALAPUDI	1043 STERLING RD STE 202 HERNDON, VA 20170-3842
2361	MM & COMPANY, LLC	MULATUA ASSEFA	801 WAYNE AVE #203 SILVER SPRING, MD 20910-4450
2362	ARTI, INCORPORATED	ROBERT HOLMES, JR.	47 W QUEENS WAY SUITE I HAMPTON, VA 23669-4066
2363	VICENTE GROUP LLC, THE	ROSE HOLBROOK	1700 RALEIGH HILL RD VIENNA, VA 22182-1854
2364	GCA PARTNERS LLC	NICHOLE EVANS	1100 PEACHTREE ST NE STE 950 ATLANTA, GA 30309-1026
2365	CAYUSE TECHNOLOGIES, LLC	WALTER STANKEWICK	72632 COYOTE RD PENDLETON, OR 97801-1002
2366	FEI-NHA LLC	MICHAEL HOOSIER	10055 RED RUN BLVD STE 100 OWINGS MILLS, MD 21117-4860
	ALEUT INFORMATION TECHNOLOGY,		12355 SUNRISE VALLEY DR STE 300C

2367	LLC	JOHN MAYS	RESTON, VA 20191-3497
2368	ELYSSE INTERIORS LLC	SAIF MALKI	590 HERNDON PKWY STE 375 HERNDON, VA 20170-5267
2369	ALLIED MISSION GROUP LLC	JAY KALATH	722 E MARKET ST STE 102 LEESBURG, VA 20176-4475
2370	TRIPOINT SOLUTIONS LLC	JAMES CHO	901 N STUART ST STE 1120 ARLINGTON, VA 22203
2371	MAXX SOURCE LLC	SUMIR SONI	18075 CHANTICLEER CT CHAGRIN FALLS, OH 44023-8804
2372	SHIELD ANALYSIS TECHNOLOGY LLC	RICHARD YINGLING	9244 CHURCH ST MANASSAS, VA 20110-5543
2373	APL SOLUTIONS LLC	ALVERTA LOPEZ	4640 FORBES BLVD STE 100 LANHAM, MD 20706-6319
2374	DECO DATA GROUP LLC	ALEXIS SOTO	CARR # 2 ESQ CALLE PARQUE OFICINA 207 GALLARDO APARTMENTS BAYAMON, PR 00957
2375	7GEN NIKA JV LLC	KABIR CHAUDHARY	600 E MICHIGAN AVE STE B KALAMAZOO, MI 49007
2376	SPARKSOFT CORPORATION	TANYA GREENE	5520 RESEARCH PARK DR STE 210 CATONSVILLE, MD 21228-4866
2377	AULTEC, INC.	JAMES AFFUL	7895 CESSNA AVE STE D GAITHERSBURG, MD 20879-4161
2378	AMERICAN INDIAN CONSULTING SERVICES INC.	SHAYNE FRANK	17 N 26TH ST # 305 BILLINGS, MT 59101-2303
2379	JADIN TECH, LLC	MICHAEL BRADSHAW	1400 W BENSON BLVD STE 502 ANCHORAGE, AK 99503-3798
2380	CONCERAS LLC	HARVEY NGUYEN	11350 RANDOM HILLS RD FL 8 FAIRFAX, VA 22030-6044
2381	VISSAT SOLUTIONS, INC.	GOPALAKRISHNAN SUNDARARAMANUJAM	42861 HOYSVILLE MANOR DR ASHBURN, VA 20148-7316
2382	BI-SI SOLUTIONS, LLC	BRUCE MOYER	1617 ASHMONT CT XENIA, OH 45385-7060
2383	RESOURCEX, INC.	SUREKHA TANGELLA	202 CANTON RD STE 107 CUMMING, GA 30040-2392
2384	INTEGRES LLC	WILLIAM GREAVES	9658 BALTIMORE AVE STE 300 COLLEGE PARK, MD 20740-1346
	OMICRONVIS LLC		6126 MADRA AVE

2385	OMICRONVIS	PETER HUANG	SAN DIEGO, CA 92120-3906
2386	ANEON FEDERAL SOLUTIONS LLC	ROBERT IM	3702 PENDER DRIVE SUITE 250 FAIRFAX, VA 22030-6084
2387	GHZ NETWORKS INC	ARVINDER SABHARWAL	4609F PINECREST OFFICE PARK DR ALEXANDRIA, VA 22312-1442
2388	RED RIVER RESOURCES, LLC NAVAIDE	SALLY DECORSE	260 SAN DIEGO, CA 92127-5713
2389	CULTIVATING CODERS, LLC	CHARLES ASHLEY III	219 CENTRAL AVE NW STE 200 ALBUQUERQUE, NM 87102-3336
2390	2SDAY INTERNATIONAL, LLC 2SDAY INTERNATIONAL	TUESDAY WILLIAMS	4410 BEDFORD PL BALTIMORE, MD 21218-1001
2391	INFORMATION TECHNOLOGY SOLUTIONS, CORP.	RYAN LEE	336 MAIN ST STE 202 GRAND JUNCTION, CO 81501-2460
2392	CHENEGA SYSTEMS, LLC	RYAN MALONEY	3000 C ST STE 301 ANCHORAGE, AK 99503-3975
2393	AMALGA SYSTEMS INC	OTTO HO	1808 OLD MEADOW RD STE 416 MCLEAN, VA 22102-1828
2394	KEN CONSULTING, INC.	HERBERT THOMPSON	14204 N GATE DR SILVER SPRING, MD 20906-2224
2395	UNIVERSITY SDGKU	MIGUEL CARDENAS JR	1095 K ST STE B SAN DIEGO, CA 92101-7446
2396	ZENITH ADVANCED SOLUTIONS LLC	MICHAEL HARRIS	91 GREEN ST WARNER ROBINS, GA 31093
2397	ANTEAN TECHNOLOGY LLC	SEAN FLOYD	6604 MORNING RIDE CIR ALEXANDRIA, VA 22315-5052
2398	LRG CONSTRUCTION JV, LLC	KEVEN TRUESDELL	101 W BENSON BLVD STE 202 ANCHORAGE, AK 99503-3974
2399	NUVIPOINT LLC	VENKAT VEERAMNENI	1201 WILSON BLVD STE 27-105 ARLINGTON, VA 22209-2300
2400	Acme Process Group, LLC Applied Concepts in Management and Engineering	Leigh Riley	8104 Flossie Ln Clifton Clifton, VA 20124-0000
2401	NEMEAN SOLUTIONS, LLC	SIMON ORTIZ	500 E FRY BLVD #M14-D SIERRA VISTA, AZ 85635-1839
2402	FRANCIS AWOYERA & ASSOCIATES,P.C. FRANCIS AWOYERA & ASSOCIATES	FRANCIS AWOYERA	7600 GEORGIA AVE NW STE 302 WASHINGTON, DC 20012-1616
2403	PRECISION RECEIVABLE SERVICES, LLC PRECISION HEALTHCARE CONSULTANT	VANESSA BEST	1488 WALES AVE BALDWIN, NY 11510-1741
			13800 COPPERMINE RD STE 160

2404	BTREE SOLUTIONS INC.	PHANI TALLURU	HERNDON, VA 20171-6165
2405	IGS STRATEGIC JV LLC	CLARENCE LYLES	643 MASSACHUSETTS AVE STE 200 INDIANAPOLIS, IN 46204-1653
2406	AEROBODIES FITNESS COMPANY, INC.	FRAN DEANBISHOP	950 N WASHINGTON ST SUITE 347 ALEXANDRIA, VA 22314-1534
2407	GANT GLOBAL SERVICES (GGS), INC.	HELEN GANT	3261 OLD WASHINGTON RD STE 2020 WALDORF, MD 20602
2408	XCELLIGEN INC.	VENKATA VEERA	13873 PARK CENTER ROAD, SUITE 55M HERNDON, VA 20171
2409	EMNIT, LLC	JASON BLOUNT	1750 TYSONS BLVD STE 1500 MCLEAN, VA 22102-4200
2410	LLC ACCESS COMMUNICATIONSACCESS CONSTRUCTION	ANA ESPINOZA ENRIQUEZ	2017 TEXAS AVE STE 1 EL PASO, TX 79901-1943
2411	ECHELON PARTNERS, LLC	GREG KERN	9720 CAPITAL CT STE 201 MANASSAS, VA 20110-2050
2412	ICollab Alliant Inc	Madhi Raju	8825 Stanford Blvd Ste 205 Columbia, MD 21045-4757
2413	OLGOONIK WORLDWIDE SERVICES, LLC	CARRIE WILLIAMS	3201 C ST STE 700 ANCHORAGE, AK 99503-3934
2414	THE INTELLIGENCE & SECURITY ACADEMY LLC	JORGE SHIMABUKURO	2900 S QUINCY ST STE 320 ARLINGTON, VA 22206-2284
2415	J29 INC.	NICK VASS	1111 BENFIELD BLVD STE 114 MILLERSVILLE, MD 21108-3003
2416	STAFFING LLC FIDELITY PARTNERS	BO DEPENA	7551 CALLAGHAN RD STE 300 SAN ANTONIO, TX 78229
2417	NU IMAGE PROTECTION AGENCY LLC	STEPFAN WILLIAMS	270 17TH ST NW UNIT 3301 ATLANTA, GA 30363-1264
2418	TECHSERVUNITED LLC	HARMANJEET RANGAR	13869 REMBRANDT WAY CHANTILLY, VA 20151-3259
2419	OTS, Inc. Solutions	Lisa J PAGE	12225 Dunard St Raleigh, NC 27614-6930
2420	MAXMED SARATOGA TM LLC	OLU OYE	1202 HALLMARK DR STE 305 SAN ANTONIO, TX 78216-6057
2421	USMILCOM, INC.	RAY SEFRHANS	1952 E MCFADDEN AVE SANTA ANA, CA 92705-4706
			23385 SUMMERSTOWN PL

2422	TRIAEM LLC	VICTORIA HOBGOOD	STERLING, VA 20166-2176
2423	E-INFOSOL LLC	FREDY PESANTE	7361 CALHOUN PL STE 215 ROCKVILLE, MD 20855-2835
2424	NEXTECH INNOVATIVE TECHNOLOGY PROFESSIONAL SOLUTIONS LLC NITPS	JON CHANG	18481 W 10 MILE RD STE 202 SOUTHFIELD, MI 48075-2621
2425	DYNAMO TECHNOLOGIES LLC	VIVEK TANEJA	1951 KIDWELL DR STE 550 VIENNA, VA 22182-3984
2426	J5 HOLDINGS, LLC J5 CONSULTING	MICHA HARRIS	16701 MELFORD BLVD STE 400 BOWIE, MD 20715-4411
2427	ADVANCED LAN TECHS INC	JASBINDAR SINGH	3827 BIRCH ST NEWPORT BEACH, CA 92660-2616
2428	VANTIGE INC.	TIMOTHY CARRINGTON	100 W RD STE 300 TOWSON, MD 21204-2370
2429	PINAO CONSULTING LLC	CARI GOMES	144 W D ST STE 110 ENCINITAS, CA 92024-3571
2430	SHARPEDG LLC	SOPHIA EDWARDS	6919 DEER RUN DR ALEXANDRIA, VA 22306-1107
2431	DSSP CONSULTING INC	SONYA PIERRELUS	2706 HOLLYWELL CT BOWIE, MD 20721-3013
2432	AGI-BLUE TECHNOLOGIES JOINT VENTURE	ROBERT BANNISTER	962 WAYNE AVE STE 325-A SILVER SPRING, MD 20910-4433
2433	Active Defense JV LLC	Christopher Bowers	600 Piping Rock Dr Chesapeake, VA 23322-8883
2434	XRT, LLC XRT	PARISH HARRIS	2505 PACE BEND RD S SPICEWOOD, TX 78669-2610
2435	AOR INTERNATIONAL INC	ED STAES	3705 N COURTENAY PKWY MERRITT ISLAND, FL 32953-8106
2436	OXEN DESIGNS LLC	YOLANDA CLARKE	2020 E GRAND AVE STE 425 LARAMIE, WY 82070-4380
2437	EPERITIUM SOLUTIONS LLC	Russell E Douglas	1233 HERITAGE HILL DR DESOTO, TX 75115-7761
2438	MAKUATECH SOLUTIONS LLC	WILLIAM LOHR	13318 AIRPARK DR ELKWOOD, VA 22718-1760
2439	CONVERGENT TELECOM INC CONVERGENT TELECOM INC	RAJ SHAH	28 DEER PATH HONEOYE FALLS, NY 14472-9373
2440	CATALYST CUBES INC	NIRANJAN AENUGU	46090 LAKE CENTER PLZ STE 301 STERLING, VA 20165-5879
2441	FUTURE FIRST SOLUTIONS INC.	PARAAG PATEL	13685 RITA WAY GAINESVILLE, VA 20155-3663

2442	PERFORMIGENCE CORPORATION	LARRY MCELROY	3810 GRAYBURN AVE STE 100 LOS ANGELES, CA 90008-1941
2443	KILIUDA CONSULTING null	Heidi Landgraf	2702 DENALI ST STE 100 ANCHORAGE, AK 99503-2747
2444	QCM INC	SURESH PENDEM	25890 RAWLEY SPRINGS DR CHANTILLY, VA 20152-5767
2445	CENTRIC GROUP, LLC, THE	CLIFF WILSON	12 FINCH WOOD DR COLUMBIA, SC 29229-9278
2446	ASCENT INNOVATIONS LLC	SOHENA HAFIZ	475 N MARTINGALE RD STE 820 SCHAUMBURG, IL 60173-2435
2447	TACTICAL LIGHTING SYSTEMS, INC.	JAMES MCGEE	901 S ROHLWING RD STE D ADDISON, IL 60101-4217
2448	WINTRIO LLC	MUSHARAF RASHID	722 E MARKET ST STE 102 #C31 LEESBURG, VA 20176-4475
2449	CONSULTING INC. ALPHATECH SYSTEMS	DEEPAK SHARMA	514 LOTHIAN WAY ABINGDON, MD 21009-2946
2450	CHENEGA SERVICES & FEDERAL SOLUTIONS, LLC	DAVID PADDOCK	609 INDEPENDENCE PKWY STE 210 CHESAPEAKE, VA 23320-5209
2451	ADELAIDE SERVICES LLC	SELENA ALEMAN	118 BROADWAY ST STE 614 SAN ANTONIO, TX 78205-1950
2452	ALDEVRA LLC	RODNEY MARSHALL	3707 S WESTNEDGE AVE KALAMAZOO, MI 49008-2979
2453	TEKSOL INTEGRATION GROUP, INC.	MIGUEL GONZALEZ	CARR #2 KM 149.5 EDIF S.V. MAYAGUEZ, PR 00681
2454	CTW SOLUTIONS LLC INFORMED XP	CHRISTOPHER WILLIAMS	43785 CHURCHILL GLEN DR CHANTILLY, VA 20152-5754
2455	Real Solutions LLC	Reginald L Jones	8131 Welsh Dr Lake Saint Louis, MO 63367-4869
2456	Hana Strategies, Inc	Kothandaraman Vijayaraghavan	9351 Penrose St Frederick, MD 21704-7340
2457	CHENEGA AGILE REAL-TIME SOLUTIONS LLC	TORIE WILLIAMS	10505 FURNACE RD STE 205 LORTON, VA 22079-2636
2458	FEDSCALE INC.	TEENA SIROHI	1 N BROAD ST STE B LURAY, VA 22835-1147
2459	A. JAMES GLOBAL SERVICES, INC.	DINO JAMES	1000 SAINT ANDREWS RD STE C COLUMBIA, SC 29210
2460	BLEN INC.	EPHREM GIRMA	655 NEW YORK AVE NW FL 6 WASHINGTON, DC 20001-5554
			10905 FORT WASHINGTON ROAD SUITE 410

2461	THE LDM GROUP LLC	LISA MORROW	FORT WASHINGTON, MD 20744-4007
2462	SILICON VALLEY CONSULTING GROUP SILICON VALLEY CONSULTING GROUP	JAIDEEP SHARMA	2858 SABLE OAKS WAY DUBLIN, CA 94568-7227
2463	ZEPOL PRODUCTIONS INC. KILOTECH	MICHAEL JONES	400 W MAIN ST ROUND ROCK, TX 78664-5808
2464	RIOMAR GROUP VENTURES, INC.	RON GARCIA-VIDAL	50 OCEAN PARKWAY, STE 2E BROOKLYN, NY 11218-1543
2465	ABEYON LLC	MALLESH MURUGESAN	5285 SHAWNEE RD STE 108 ALEXANDRIA, VA 22312-2328
2466	AHTNA GLOBAL, LLC	KELLY O'MEARA	750 E MULBERRY AVE STE 505 SAN ANTONIO, TX 78212-3105
2467	POTAWATOMI SUPPORT SERVICES, LLC	MS. MARICHU RELATIVO	3215 W STATE ST STE 309D1 MILWAUKEE, WI 53208-3364
2468	HISPANISPACE LLC THINKNOW RESEARCH	MARIO CARRASCO	2100 W MAGNOLIA BLVD, SUITE AB BURBANK, CA 91506-1700
2469	HZ CONSTRUCTION INC	ANDERSON HILL	220 N KIRKMAN RD STE A ORLANDO, FL 32811-1102
2470	DARKHORSE GEOSPATIAL LLC	EMMY HARBO	13 1/2 DEAN ST ANNAPOLIS, MD 21401-2715
2471	GREAT HILL SOLUTIONS LLC	CARMINA CARPER	14200 PARK MEADOW DR STE 125N CHANTILLY, VA 20151-4210
2472	SYSTEMS LLC DIGITALSPEC TECHNOLOGIES	MYRNA WRIGHT	747 MALUNIU AVE KAILUA, HI 96734-2157
2473	PROGOV PARTNERS LLC	MEENAKSHI ARORA	1952 GALLOWS RD STE 214 VIENNA, VA 22182-3823
2474	L.L.C. BEYOND 20	BRIAN FLORA	1325 G STREET NW SUITE 1020 WASHINGTON, DC 20005-3139
2475	AGILIOUS LLC	MANJIT SINGH	10411 MOTOR CITY DR STE 750 BETHESDA, MD 20817-1289
2476	AHTNA PROFESSIONAL SERVICES INC	BRENDA REBNE	110 W 38TH AVE STE 200F ANCHORAGE, AK 99503-5677
2477	MED WRITERS LLC, THE	KAREN VIEIRA	10514 GALLERIA ST WELLINGTON, FL 33414-3160
2478	ITS CONSULTING INC.	PHILIPP LINDOGAN	2374 SAN JOAQUIN CT CLAREMONT, CA 91711-1651
2479	INNOVATIVE REGULATORY RISK ADVISORS LLC	BRIAN ROBINSON	2626 COLE AVE STE 0300 DALLAS, TX 75204-1094
			1400 W BENSON BLVD

2480	SUGPIAT DEFENSE LLC	MATTHEW PAVLAK	STE 504 ANCHORAGE, AK 99503-3795
2481	QUECON INC	JAMES CROWELL	134 PEYTON ST STE 134D FRONT ROYAL, VA 22630-3345
2482	360BRMI LLC	BEN SKYLES	1050 CONNECTICUT AVE NW STE 500 WASHINGTON, DC 20036-5304
2483	NORTH STONE LLC	CALISTA PINNECOOSE	8840 E CHAPARRAL RD STE 145 SCOTTSDALE, AZ 85250-2611
2484	V3MAIN GLOBAL SERVICES CORPORATION		3215 BRINMONT PLACE LN KATY, TX 77494-2288
2485	TDB COMMUNICATIONS INC	THOMAS DUCKENFIELD	4217 20TH ST NE WASHINGTON, DC 20018-3215
2486	ADVANCESOFT, INC.	SATEESH GOWRISETTY	20130 LAKEVIEW CTR PLZ, STE 400 ASHBURN, VA 20147-5905
2487	TERA CONSULTING INC	KHURRAM BAJWA	29 ELVES LN LEVITTOWN, NY 11756-5522
2488	GO VIRTUAL HUB LLC GO VIRTUAL HUB	SAM SUSTAITA	5711 SPRING HTS SAN ANTONIO, TX 78247-5716
2489	VIRTUS ENTERPRISE LLC	THANHTRUC VAN	60 DOBE POINT RD STAFFORD, VA 22554-5826
2490	ADVANCIA GOVERNMENT SERVICES, LLC	JENNIFER LOOPER	3215 W STATE ST STE 309E1 MILWAUKEE, WI 53208-3364
2491	A PRENTICE RAY & ASSOCIATES LLC	ANGELA PRENTICE	300 NEW JERSEY AVE NW FL 9 WASHINGTON, DC 20001-2030
2492	E-KARMIC SI INC.	Rahul Vadera	43206 SUMMERSWEET PL ASHBURN, VA 20148-7517
2493	AHTNA GLOBAL, LLC	TIM FINNIGAN	11479 PINE DR STE 12 PARKER, CO 80134-7308
2494	TACG, LLC	TODD VIKAN	1430 OAK CT STE 100 BEAVERCREEK, OH 45430-1064
2495	JW AFFINITY IT, LLC	CLIFF HALL	1161 CONCORD RD SE STE 500 SMYRNA, GA 30080-4283
2496	GLOBAL FRONTIER PARTNERS LLC	KIM BINGHAM	23 JONES ST STE 6 NEW YORK, NY 10014-5676
2497	I3CORE INCORPORATED	MALIA NOORI	22386 DOLOMITE HILLS DR ASHBURN, VA 20148-7167
2498	DELTASTRAC LLC	GILROY GOTIANGCO	9921 MCKINSTRY MILL RD NEW WINDSOR, MD 21776-7921

2499	ZIZA TECHNOLOGY LLC	AHMAD LUTFEALI	13570 COBRA DR HERNDON, VA 20171-4078
2500	FELLOWS CORPORATE CONSORTIUM LLC	BRENDA FELLOWS	756 BOUNTY DR APT 5602 FOSTER CITY, CA 94404-2679
2501	TADE GROUP, LLC	DORIS TEYE	1725 I ST NW STE 300 WASHINGTON, DC 20006-2423
2502	RED CEDAR SOLUTIONS LLC	JOHN NORWOOD	214 W MAIN ST STE L6 MOORESTOWN, NJ 08057-2300
2503	SOLUTIONS, A.E. INC.	ANA EVERETT	1954 AIRPORT ROAD SUITE 149 ATLANTA, GA 30341
2504	INC. DMA SOLUTIONS	KALVIN MOORE	14524 GENERAL WASHINGTON DR WOODBRIDGE, VA 22193-3251
2505	ARCTIC INFORMATION TECHNOLOGY, INC	CARRIE LONGO	11500 SUKDU WAY STE 150 ANCHORAGE, AK 99515-2616
2506	KATMAI MANAGEMENT SERVICES LLC	CYNTHIA VANDEN BERG	11001 OMALLEY CENTRE DR STE 204 ANCHORAGE, AK 99515-3096
2507	REDSKY LLC	CAROL MONROE	40865 TULIP POPLAR PL ALDIE, VA 20105-3174
2508	BIZTECH FUSION, LLC	XADEAN AHMASI	1200 G ST NW STE 800 WASHINGTON, DC 20005-6705
2509	C & R COMMUNICATIONS INC	MARC CARROLL	875 PENNSYLVANIA BLVD STE 5 7800
2510	MOBLEY & ALLEN ASSOCIATES LLC	TERICA ALLEN	80 T ST NW WASHINGTON, DC 20001-1009
2511	ADNET/ACCOUNTNET INC	BETSY CERULO	1800 WASHINGTON BLVD STE 811 BALTIMORE, MD 21230-1701
2512	MIWOK CONSTRUCTION LLC	JEFF ANDERSEN	9960 W CHEYENNE AVE STE 290 LAS VEGAS, NV 89129-7706
2513	End to End Computing, LLC	Esteve Mede	1200 18th St NW Ste 700 Washington, DC 20036-2531
2514	CYNTEL TECHNOLOGIES LLC	DAVID BOATENHAMMER	10129 PADDOCK OAKS DR RIVERVIEW, FL 33569-8741
2515	CHICKASAW MANAGEMENT SERVICES, LLC	AMY KIRBY	2600 JOHN SAXON BLVD STE 2215 NORMAN, OK 73071-1166
2516	AQL TECHNOLOGIES, INC.	MUDESSIR MOHAMMED	2604 DEMPSTER ST STE 310 PARK RIDGE, IL 60068-8427
2517	IRIDIS CONSULTING INC	Arvind R Cheruku	11890 Sunrise Valley Drive, Suite - 510 Reston, VA 20191-3302

2518	PRINCIPLE INFORMATION TECHNOLOGY COMPANY PRINCIPLE GROUP	NICKELL CHERUKU	2510 HINKLES FERRY RICHMOND, TX 77406-2081
2519	BARTEK SOLUTIONS LLC	NEETIKA SINGH	312 E MARKET ST STE F LEESBURG, VA 20176-4173
2520	INC. N T G	WENDY HAFNER	14413 N NEBRASKA AVE TAMPA, FL 33613-2226
2521	NETSECURE, LLC	MICHAEL DUNN	445 HAMILTON AVE STE 1102 WHITE PLAINS, NY 10601-1832
2522	SOUTHPOINT CONSULTING INC	NICALE NXUMALO	1800 DIAGONAL RD STE 140 ALEXANDRIA, VA 22314-2840
2523	AKAHI ASSOCIATES, LLC	JANELLE HAMADA	745 FORT STREET MALL STE 327 HONOLULU, HI 96813-3803
2524	UNIQNET S3, LLC	ANIL KUMAR KATRAGUNTA	4025 TIBER FALLS DR ELLICOTT CITY, MD 21043-7172
2525	3D MANAGEMENT & CONSULTING LLC	RAMONA MCCAA	51 E WILCOX DR STE 124 SIERRA VISTA, AZ 85635-2521
2526	METRO ACCOUNTING AND PROFESSIONAL SERVICES, LLC METRO PROFESSIONAL SERVICES	VIRGINIA SALDIVAR	15655 W ROOSEVELT ST STE 201 GOODYEAR, AZ 85338-9306
2527	ATISPACE INC	MINH DAO	606 3RD AVE W APT 229 BRADENTON, FL 34205-8678
2528	FINE PRINT CONSULTING SERVICES LLC	ADLAH DONASTORG	7364 ESTATE TUTU ST THOMAS, VI 00802-1924
2529	SPAARK INC	STACEY MYERS	218 LINCOLN WAY EAST CHAMBERSBURG, PA 17201-2230
2530	SEDULOUS CONSULTING SERVICES, LLC	OMAR DENNIS	18300 QUANTICO GATEWAY DR STE 201 TRIANGLE, VA 22172-1799
2531	BLACKWIRE TECHNOLOGIES LLC	JAMES YOUNGER	1800 LAWRENCE ST NE WASHINGTON, DC 20018-2732
2532	DILTEX INC	KINOO SINGH	1750 W CAMERON AVE STE 110 WEST COVINA, CA 91790-2723
2533	VERTICAL APPLICATIONS INC	MICHAEL GRACE	4040 FAIRFAX DR STE 601 ARLINGTON, VA 22203-1613
2534	P17 SOLUTIONS LLC	DUY DUONG	5718 AVERY PARK DR DERWOOD, MD 20855-1738
			107 HARRISON ST NE

2535	ABACO STRATEGY LLC	ESTEFANIA ARREGUI-GOMEZ	LEESBURG, VA 20176-2309
2536	PEERS & PARTNERS INC	DERRICK DEMMONS	1579 SMITHSON CT LITHONIA, GA 30058-6199
2537	EAGLE PRO CLEAN INC	OLEG OTERO	800 CORPORATE DR STE 301 STAFFORD, VA 22554-4889
2538	NODE.DIGITAL LLC	SIVA YARLAGADDA	61 FORT EVANS RD NE SUITE 230 LEESBURG, VA 20176-4407
2539	ONEZERO SOLUTIONS LLC	AL SOWERS	790 STATION ST STE 2000 HERNDON, VA 20170-4666
2540	GC WORKS INC.	LANCE WAYNE	38 ROMNEY ST STE 103 CHARLESTON, SC 29403-3825
2541	STARFIRE DYNAMICS INC	JOSEPH SEHWANI	4610 ABACA CIR NAPLES, FL 34119
2542	GTS, Ltd Siouxtech	Guy W LeCaine	240 Wilcox Street Castle Rock, CO 80104-2439
2543	REDMATTER SOLUTIONS LLC	KIEK CHOEUNG	1550 WILSON BLVD STE 610 ARLINGTON, VA 22209-2475
2544	TNDA TECHNOLOGIES INC. HARTWOOD CONSULTING GROUP	THAD ASHE	186 DONOVAN LN STAFFORD, VA 22556-6335
2545	ORAN INC. ORAN	MEETA BHUYAN	13800 COPPERMINE ROAD, #307 HERNDON, VA 20171-6237
2546	RONSYS TECHNOLOGIES LLC	REEJA STEPHEN	230 CROWN VETCH LN ALPHARETTA, GA 30005-8768
2547	EASY DYNAMICS CORPORATION EDC	POUPAK AFSHAR	2000 CORPORATE RDG STE 240 MCLEAN, VA 22102-7854
2548	ARRIKAI LLC	WILBERT DAWKINS	521 C STREET QUANTICO, VA 22134-3438
2549	NASH HARBOR SOLUTIONS, LLC	JOHNNY MOLINA	4600 KING DUNCAN RD ALEXANDRIA, VA 22312-3137
2550	ACCEND NETWORKS INC	PAULA WONG	75 E SANTA CLARA ST STE 900 SAN JOSE, CA 95113-1842
2551	LIGHTFEATHER IO LLC	SARAH FAHDEN	742 FONTAINE ST ALEXANDRIA, VA 22302-3607
2552	RAYE IT CONSULTING, LLC	CASSANDRA SPENCER	108 PAINTED ROCK CT GARNER, NC 27529-6788
2553	PROBITY INC.	MARCUS ORDONEZ	754 ELDEN ST STE 201 HERNDON, VA 20170-4680
2554	CHEROKEE NATION AEROSPACE AND DEFENSE, L.L.C.	JENNYLYNN GATES	470739 HIGHWAY 51 STILWELL, OK 74960-9194

2555	CARTOLI, LLC	CAMILLE EHIAMETALOR	5164 VILLAGE CREEK DR STE 300 PLANO, TX 75093-4424
2556	BUOY SOLUTIONS LLC	JEREMY MARTIN	3003 HOBSON RD AXTON, VA 24054-2191
2557	ADVANCEMENT STRATEGY, LLC	ROLAND MCCULLOUGH	6751 COLUMBIA GATEWAY DR STE 412 COLUMBIA, MD 21046-2164
2558	SHALOM SERVICES CORPORATION	JOHNSON OJO	1507 QUAIL RIDGE DR CEDAR HILL, TX 75104-3906
2559	MR BUSINESS CORPORATION	AJAY PIMPARIYA	8900 CRESCENT CT IRVING, TX 75063-4412
2560	GOLDSCHMITT AND ASSOCIATES LLC	MARC GOLDSCHMITT	161 FORT EVANS RD NE STE 210 LEESBURG, VA 20176-3372
2561	ANCHORAGETECH JV LLC	RAPHAEL BROUSSARD	4229 LAFAYETTE CENTER DR STE 1880 CHANTILLY, VA 20151-1260
2562	LIMBIC SYSTEMS, INC.	MARULLUS WILLIAMS	1101 17TH ST NW WASHINGTON, DC 20036-4704
2563	ADVENT SVCS LLC	JUSTIN BUTLER	949 JENKS AVENUE SUITE 11 PANAMA CITY, FL 32401-2584
2564	SKY SOLUTIONS LLC	ANIL BOINAPALLI	14301 SULLYFIELD CIR STE 207 CHANTILLY, VA 20151-1630
2565	OSI FEDERAL TECHNOLOGIES INC.	HANS SUGATAN	4500 DALY DR SUITE 110 CHANTILLY, VA 20151-3740
2566	CHEROKEE NATION INTEGRATED HEALTH, L.L.C.	JENNYLYNN GATES	10838 E MARSHALL STE 220-A09 TULSA, OK 74116-5682
2567	AGTA Group CPA	CLANCY AGBENYO	20 PIDGEON HILL DR STE 203 STERLING, VA 20165-6134
2568	CREATIVE IT SOLUTIONS, LLC	LAURA PONDER	2000 N CLASSEN BLVD STE 1625 OKLAHOMA CITY, OK 73106-6016
2569	MCCALLIE ASSOCIATES, INC.	JOHN MONACCIO	3906 RAYNOR PKWY STE 200 BELLEVUE, NE 68123-6053
2570	NUVITEK LLC	VENKAT VEERAMNENI	1201 WILSON BLVD STE 25-115 ARLINGTON, VA 22209-2300
2571	TYGROVE TECHNOLOGIES R.L.L.P.	TAMMY WHITE	1900 GALLOWS RD STE 750 VIENNA, VA 22182-2758
2572	RM EXTERIORS GROUP LLC	ALEX VELA	2160 KINGSTON CT SE STE M1 MARIETTA, GA 30067-8951
2573	ZOCCHI AMERICA INC MANAGEMENT CONSULTING	FRANK VALDEZ	3033 WILSON BLVD STE 700 ARLINGTON, VA 22201-3868

2574	DIVIHN INTEGRATION INC	MATTHEW SWEATT	2800 W HIGGINS RD STE 240 HOFFMAN ESTATES, IL 60169-2071
2575	SOFTEK ENTERPRISES, LLC COSOLVE IT	IMRAN MEMON	9658 BALTIMORE AVE STE 300 COLLEGE PARK, MD 20740-1346
2576	EDIFY TECHNOLOGIES, INC.	SIVASANKAR MOOPANAR	1952 MC DOWELL RD # 112 NAPERVILLE, IL 60563-6504
2577	HONNETE LLC	JERYL WILLIAMS	1954 AIRPORT RD #292 ATLANTA, GA 30341-4956
2578	BLUEPRINT CREATIVE GROUP, LLC BLUEPRINT GOVERNMENT SOLUTIONS	FABIOLA FLEURANVIL	990 BISCAYNE BLVD STE 503 MIAMI, FL 33132-1556
2579	CUBE ROOT CORPORATION	OMAR STEPHENSON	1100 H ST NW STE 805 WASHINGTON, DC 20005-5482
2580	MAX CYBERSECURITY LLC	MICHAEL ECHOLS	1875 K ST NW FL 4 WASHINGTON, DC 20006-1238
2581	D&M Worldwide LLC	Jorge E Medina	1818 Library St Ste 500 Reston, VA 20190-6274
2582	CANFIELD CONSULTING GROUP, LLC CANFIELD CYBERDEFENSE GROUP	ROSY CANFIELD	4104 ALFALFA TER STE 1 OLNEY, MD 20832-2962
2583	PAMUNKEY INDIAN ENTERPRISES - PROFESSIONAL SERVICES (PIE-PS)	SHELLEY BOND	1054 POCAHONTAS TRAIL KING WILLIAM, VA 23086-2114
2584	DYNAMIC FACILITY DESIGNS, LLC	ANGELA GILES	2324 NORTH DICKERSON STREET ARLINGTON, VA 22207-2641
2585	WISEFOX SOLUTIONS, INC. SMARTFOX SOLUTIONS	ERIC HUNT	426 E MOULTON ST DECATUR, AL 35601-3002
2586	DAWSON ENTERPRISES LLC	MICHAEL FONSECA	3318 HOWARD ST STE 110 MCCLELLAN, CA 95652-2627
2587	STRATEGIC DEFENSE SOLUTIONS, LLC	REGINALD GILLIS	8902 N DALE MABRY HWY STE 111 TAMPA, FL 33614-1579
2588	PERDIGITA, LLC	LONNIE PARKER	6811 BENJAMIN FRANKLIN DRIVE SUITE 170 COLUMBIA, MD 21046-3471
2589	EMPRESAS RAMIREZ RIVERA, INC. JR EXCELLENCE SOLUTIONS	JOSE RAMIREZ	URB. PRADERAS DE NAVARRO 276 C/ONIX GURABO, PR 00778
2590	Paradigm Investment Capital, L.L.C. Rita's Italian Ice	Lewis T Rogers	9407 Lanham Severn Rd Lanham, MD 20706-2641
2591	VIM ASSOCIATES INC.	HARLEN LONDRIE	25703 PRESERVE CREST STE 101 SAN ANTONIO, TX 78261

2592	Frontiere Llc TD Emory CPA & Associates	TROY EMORY	6301 Ivy Lane Suite 109 Greenbelt, MD 20770-6350
2593	D2K TECHNOLOGIES LLC	MARIA WALKER	5062 NIGHTHAWK WAY OCEANSIDE, CA 92056-5454
2594	ADDON SERVICES, LLC	PRITA ABRAHAM	27789 MOUND RD STE 200 WARREN, MI 48092-2697
2595	IMAGINATION BASE LLC GET ADA ACCESSIBLE	TERESA HUBER	421 MILLER AVE CLARKSVILLE, IN 47129-2553
2596	CENTRIFUGE, LLC	SATISH KOLLI	11921 FREEDOM DR STE 550 RESTON, VA 20190-5635
2597	ALL NATIVE SYNERGIES COMPANY	WILLIAM HOWARD	818 ST AUGUSTINES DRIVE WINNEBAGO, NE 68071-5167
2598	KOVAIS INNOVATIVE SOLUTIONS LLC	MYRON PRICE	100 M ST SE STE 600 WASHINGTON, DC 20003-3648
2599	AKYTECH CONSULTING LLC ACL	MEENAKSHI ARORA	1952 GALLOWS RD STE 214 VIENNA, VA 22182-3823
2600	KP PARTNERS LLC	RAJ PATEL	9908 HENRY HEARN WAY LAUREL, MD 20723-5797
2601	JERMAINE ALEXANDER CLARK, LLC GOVERNMENT CONTENT	JERMAINE CLARK	4A NEW YORK, NY 10026-2199
2602	GOLDMAN EDWARDS INC	JERROD MOTON	1629 K ST NW STE 300 WASHINGTON, DC 20006-1631
2603	ALEUT LOGISTICS SERVICES, LLC	STEPHEN WATKINS	4000 OLD SEWARD HWY STE 300 ANCHORAGE, AK 99503-6079
2604	ECTRON CORP	DIANE MILLER	9340 HAZARD WAY SUITE B2 SAN DIEGO, CA 92123-1228
2605	MECSES JOINT VENTURE	PATRICK OBERRY	36 3RD ST NE MINOT, ND 58703-3108
2606	DIALLO GROUP, LLC, THE TDG	DJIBRIL DIALLO	7515 HUNTER WOODS DRIVE MANASSAS, VA 20111-4399
2607	OLAND, LLC OLAND TECHNOLOGIES	BENU BHARGAVA	161 FORT EVANS RD NE, SUITE 250 LEESBURG, VA 20176-3376
2608	FIDELIS LLC	BEREJ PATEL	2324 N WINCHESTER AVE STE 302 CHICAGO, IL 60614
2609	SERVEXO SERVEXO PROTECTIVE SERVICE	JOHN PALMER	1515 W 190TH ST STE 170 GARDENA, CA 90248-4927
			14626 CROSSFIELD WAY

2610	SEVARDENT-IT LLC	HERBERT WATSON	WOODBRIDGE, VA 22191-4077
2611	WORKSTERS INC	ANIA KAMINSKA	350 10TH AVE STE 1000 SAN DIEGO, CA 92101-8705
2612	ARCER SOLUTIONS INC.	MANISH CHATURVEDI	43625 LUCKETTS BRIDGE CIR ASHBURN, VA 20148-6721
2613	EMERGE SOLUTIONS GROUP LLC	ZOHRA GHILZAI	5410 EDSON LN STE 310 ROCKVILLE, MD 20852-3155
2614	MARCO FEDERAL SERVICES, LLC	JUAN MARRERO-SANTIAGO	2501 SEGGOLIA LN KISSIMMEE, FL 34741-7963
2615	CBK MECHANICAL INC	BRENT STEELE	101 CLEGHORN ST VILLA RICA, GA 30180-2104
2616	ACS CONSULTANCY SERVICES INC	ASHA RAMRAKHIANI	8 RIDGEFIELD WAY WATERVLIET, NY 12189-1668
2617	JCBE INC	BO CHU	7800 AIRPARK RD STE 19 GAITHERSBURG, MD 20879-4152
2618	CYBERMYTE, LLC	YVONNE RIVERA	347 EVERTREE LOOP SANFORD, FL 32771-7579
2619	KINGSTONVILLE, LLC	TANYA MILLER	6701 DEMOCRACY BLVD, STE 300 BETHESDA, MD 20817-7500
2620	CLEAR CLOUD SECURE TECHNOLOGIES LLC	DAREN MASTEN	1221 E 8TH ST UPLAND, CA 91786-1516
2621	CONTRAST & COMPANY, LLC	CARIN PACHNER	2816 FENNEL RD EDGEWATER, MD 21037-1142
2622	CHENEGA MISSION OPERATIONS LLC	SCOTT WALLACE	103 QUALITY CIR NW STE 200 HUNTSVILLE, AL 35806-4537
2623	Aleut Information Technology, LLC	Breke Harnagel	5775 Mark Dabling Blvd #105 Colorado Springs, CO 80919-2240
2624	KFS, LLC	JONATHAN FRAZIER	303 WILLIAMS AVE STE 116 HUNTSVILLE, AL 35801-6001
2625	TAUREAN GENERAL SERVICES, INCORPORATED	JEFFREY JAIME	8000 INTERSTATE 10 WEST SUITE 920 SAN ANTONIO, TX 78230
2626	ZEE SOLUTIONS CORP	ZEESHAN AZMAT	6338 WALKING LN ALEXANDRIA, VA 22312-3917
2627	ShufflePoint Inc. ShuffleLabs	Manikandan Jagadeesan	13800 Coppermine Rd Ste 247 HERNDON, VA 20171-6163
2628	TOGIAK MANAGEMENT SERVICES LLC	LESLIE CROCKER	4141 B ST STE 306 ANCHORAGE, AK 99503-5942

2629	DOBBS DEFENSE SOLUTIONS LLC	ERICA DOBBS	4467 TECHNOLOGY DR STE 3110E COLLEGE PARK, MD 20742-0001
2630	GABRIEL ENTERPRISES CONSULTING GROUP LLC	Jasmine Francois Moore	2975 Marsh Hawk Dr Waldorf, MD 20603-3904
2631	SGL-HCI JOINT VENTURE LLC	ALFREDO VERSOZA	521 C ST QUANTICO, VA 22134-3438
2632	GLOBAL FORCE USA, INC.	NAZ WARDEN	8323 SW FWY 59 STE 730 HOUSTON, TX 77074-1625
2633	RP PROFESSIONAL SERVICES, LLC	RISHI PATEL	44927 GEORGE WASHINGTON BLVD STE 265 ASHBURN, VA 20147-4294
2634	VS4S, LLC VS4S	POONAM BHARDWAJ	5900 BALCONES DR STE 5812 AUSTIN, TX 78731-4257
2635	NEXTRINSIC CORP	JON CHANG	18481 W 10 MILE RD STE 202 SOUTHFIELD, MI 48075-2621
2636	A+S IDEAS STUDIO, INC.	SARIMA GRACIA VEGA	36 NE 42ND ST MIAMI, FL 33137-3522
2637	COMPANY THUNDER RIDGE SOLUTIONS CO	WILLIAM HOWARD	818 ST AUGUSTINES DR WINNEBAGO, NE 68071-5167
2638	YHF SOLUTIONS INC	FISSEHA BEYENE	3832 WHITMAN RD ANNANDALE, VA 22003-2200
2639	QMII-ASCELLA JV LLC	JACOB VARGHESE	44081 PIPELINE PLZ STE 115 ASHBURN, VA 20147-5892
2640	FEDTRIBE LLC	JIM CHENG	1054 POCAHONTAS TRAIL KING WILLIAM, VA 23086-2114
2641	SYLGER CORP	SYLVIA FRANCO	700 N SAINT MARYS ST SAN ANTONIO, TX 78205-3507
2642	GRIFFIN CONSULTING PARTNERS LLC	RASHEEDAH SHARP	12708 PROSPECT KNOLLS DR BOWIE, MD 20720-4605
2643	Executive Acquisitions & Global Logistic, Engineering Services EAGLES	Kenneth L Gambles	3505 Lake Lynda Dr Ste 200 Orlando, FL 32817-8333
2644	VITAL SOLUTIONS, INC.	VAMSI THALLURI	24811 LENAH CROSSING DR ALDIE, VA 20105-5998
2645	UNITED SUPPORT SERVICES INC	MICHAEL FERNANDEZ	3252 HOLIDAY CT STE 110 LA JOLLA, CA 92037-1807
2646	NAKUPUNA CONSULTING, LLC	SUZANNE MCDONALD	251 18TH ST S STE 1005 ARLINGTON, VA 22202-4504
			6805 W 12TH ST

2647	BAMI TECHNOLOGIES LLC	IMHOTEP TEMFACK	STE F LITTLE ROCK, AR 72204-2465
2648	CREATIVE BUSINESS SOLUTIONS, LLC	ROBERT C. PALMER	11712 BROOKEVILLE LANDING CT MITCHELLVILLE, MD 20721-4504
2649	CHENEGA SYSTEMS, LLC	RYAN MALONEY	10505 FURNACE RD STE 205 LORTON, VA 22079-2636
2650	MEC ENERGY SERVICES LLC	EDMUND WHITEBEAR	3949 HIGHWAY 8 STE 110 NEW TOWN, ND 58763-9567
2651	INNOVATIVE ADVANCED SOLUTIONS LLC	AUSTIN THOMAS	5333 NIGHT ROOST CT COLUMBIA, MD 21045-2344
2652	LINKITALL LLC LIA	MARKEESHA REED	1125 JEFFERSON DAVIS HWY STE 380 FREDERICKSBURG, VA 22401-8449
2653	BEBAK TECHNOLOGIES INC	PRINCE DHILLON	1305 LOMA DR AUSTIN, TX 78741
2654	INFINITAS ENGINEERING INC.	JACKIE ZHANG	3259 PROGRESS DR STE 150 ORLANDO, FL 32826-3230
2655	TECHNOLOGY EXPERTS INC	Arunmayi Gondesi	3075 HOPEWELL DR AURORA, IL 60502-7039
2656	Teltrium Solutions, LLC	Laura Ouderkirk	122 C St NW Ste 520 Washington, DC 20001-2116
2657	GUZMAN & GRIFFIN TECHNOLOGIES INC	LUIS JR. GUZMAN	4 HOMEWOOD CT MAYS LANDING, NJ 08330-1697
2658	FALCONA MANAGEMENT & TECHNOLOGY, L.L.C.	JOHN AYALA	3242 MID HOLLOW DR SAN ANTONIO, TX 78230-4072
2659	NEXLEVEL CONSULTING SERVICES, L.L.C.	TAMMY DAVIS	4515 WILLARD AVE APT 1610 CHEVY CHASE, MD 20815-7612
2660	I3, LLC	NICHOLAS NGUYEN	8280 WILLOW OAKS CORPORATE DR STE 600 FAIRFAX, VA 22031-4516
2661	LEADING EDGE DESIGN GROUP, INC.	TODD BOUCHER	86 CHOSEN VALE LN STE 201 ENFIELD, NH 03748-3590
2662	Elentic, LLC	Lay D Taylor	724 Mansfield Dr SAINT LOUIS, MO 63132-3317
2663	ANATEK JV LLC	STEWART ELLIS	13454 SUNRISE VALLEY DR STE 250 HERNDON, VA 20171-3278
2664	GAILLARD & ASSOCIATES, CPA, LLC SAMUEL GAILLARD CPA	SAMUEL GAILLARD	1401 MERCANTILE LN STE 200H LARGO, MD 20774-4310
2665	KADIAK LLC	JOSHUA VO	3800 CENTERPOINT DR STE 502 ANCHORAGE, AK 99503-5831

2666	R-MO LLC R MO DIVERSITY SOLUTIONS	RANJANI MOHANA	2575 DOS RIOS DR SAN RAMON, CA 94583-1743
2667	SPECCOM INC	DANIEL LEGARDA	608 S KING ST STE 102D LEESBURG, VA 20175-3924
2668	ITMS, INC.	TRUPTI SHAH	5366 VIRGINIA BEACH BLVD STE 303 VIRGINIA BEACH, VA 23462-2071
2669	GLOBAL ENTERPRISE SERVICES LLC	JESSIE SHOWERS	2349 GREENFIELD DR BELLEVILLE, IL 62221-6815
2670	Veritas Corp.	Chrystie C Boucree	3520 Massachusetts Ave NW Washington, DC 20007-1447
2671	VAULTES, LLC	CRISTINA MACK	12110 SUNSET HILLS RD STE 600 RESTON, VA 20190-5916
2672	KWAAN BEAR IT SOLUTIONS, LLC	KEVIN ANDRES	5500 CHEROKEE AVE STE 100 ALEXANDRIA, VA 22312-2357
2673	FUSION RESOURCES INC.	VENKATESHWARLU RAVIKANTI	23369 MINERVA DR ASHBURN, VA 20148
2674	ANADRIA CONSULTING LLC	ADRIAN WILSON	1780 LYMAN PL NE WASHINGTON, DC 20002-3028
2675	GOLDWINGS SUPPLY SERVICE, INC.	LIA HUNT	521 ALA MOANA BLVD STE M-326 HONOLULU, HI 96813-4913
2676	6 MILE RUNS LLC	ELLIOTT WILEY JR	300 CATHEDRAL PARKWAY APT 14C NEW YORK, NY 10026-4055
2677	INTELIGIC INC	SRINIVAS PATHEPURAM	43646 LUCKETTS BRIDGE CIR ASHBURN, VA 20148-6723
2678	BRIGHTER SOLUTIONS MEDICAL TRANSPORTATION	KENNETH J LEWIS	17286 PARSONS RIDGE RD BEAVERDAM, VA 23015-1560
2679	SURFBIGDATA LLC	ANDREW LI	4474 FOXTAIL LN WESTON, FL 33331-3847
2680	CORVUS TECHNOLOGIES LLC	CORYN MANN	5605 DUSTY CHAPS DRIVE COLORADO SPRINGS, CO 80923-4142
2681	OLOOP LLC OLOOP TECHNOLOGY SOLUTIONS	SAI BHARATH GUDIVADA	75 EXECUTIVE DR STE 329 AURORA, IL 60504-8152
2682	POOKELA SOLUTIONS LLC	CYNTHIA FOX	12565 RESEARCH PKWY STE 300 ORLANDO, FL 32826-3283
2683	JTSNET LLC	SANTIAGO VALDIZAN	9255 CENTER ST STE 300 MANASSAS, VA 20110-5076

2684	CM ADVANCED TECHNOLOGIES, INC.	CARLOS MATHEWS	4100 MARKET ST STE 140 HUNTSVILLE, AL 35808-3006
2685	FIRELAKE-DIVERSIFIED JV2 LLC	SCOTT SIEGWALD	1011 E 31ST ST LAWRENCE, KS 66046-5103
2686	TACTICA SOLUTIONS, LLC	BRADLEY JOHNSON	2250 THORNTON TAYLOR PKWY STE A FAYETTEVILLE, TN 37334-3651
2687	RSI SOLUTIONS INC	RAJ SRIVASTAVA	3607 SUMMER RANCH DR KATY, TX 77494-1573
2688	RPS-JV, LLC	DIANE ROSS	6230 3RD ST NW STE 6 WASHINGTON, DC 20011-1334
2689	VALTEQ LLC	JASON VALDES	23124 MARSH LANDING BOULEVARD ESTERO, FL 33928-4384
2690	TECHNOLOGY SCIENCE CORP	THU STUBBS	11921 FREEDOM DR STE 550 RESTON, VA 20190-5635
2691	SES SOFTWARE LLC	ARTHUR JOHNSON	8403 COLESVILLE RD STE 1100 SILVER SPRING, MD 20910-6346
2692	AMA CONSULTING LLC AMA CONSULTING	MARIA ASUELIMEN	7404 EXECUTIVE PL SUITE 103 LANHAM, MD 20706-6235
2693	KA'ALA SYSTEMS TECHNOLOGY CORPORATION KST	ADRIAN YUNSON	98-025 HEKAHA ST BLDG 2 STE 224A AIEA, HI 96701-4904
2694	ZULIX LLC	PRATIMA DAMANI	8100 BOONE BLVD STE 640 VIENNA, VA 22182-2649
2695	BG CONSULTING SERVICES LLC	BRENDA GAINES	14907 MONTELLO WAY BRADENTON, FL 34211
2696	CHITINA DIVERSIFIED SERVICES, LLC	ED HERNDON	7401 S BITTERROOT PL, STE 203 SIOUX FALLS, SD 57108
2697	PROFESSIONAL INFORMATION SYSTEMS INC	PAULETTE HILL	232 S LINDA ST HOBART, IN 46342-4525
2698	PORT GRAHAM TECHNOLOGIES, LLC PGT	ROBERT BARGERON	800 E DIMOND BLVD SUITE 3-550, ANCHORAGE, AK 99515-2060
2699	SKIES THE LIMIT ACADEMY LLC	SHAWN LORD	8450 MAPLEWOOD DR MANASSAS, VA 20111-2125
2700	NEXT PHASE SOLUTIONS AND SERVICES, INC.	KAREN ROSENBAUER	10211 WINCOPIN CIR STE 502 COLUMBIA, MD 21044-3432
2701	1800ADMIN LLC	KARUPPASAMY PONNUSAMY	22522 WELBORNE MANOR SQ ASHBURN, VA 20148-3144
2702	AVENTURINE TECHNOLOGIES INC	ROOPASHREE GUDDIMATH	26799 MARBURY ESTATES DR CHANTILLY, VA 20152-6444

2703	TANAQ GOVERNMENT SERVICES, LLC	MARK THOMAS	701 SESAME STREET STE 200 ANCHORAGE, AK 99503
2704	SRI CONSULTING SERVICES LLC	THANGARAJ THIRUVENGADAM	415 LAHONTAN PASS SUWANEE, GA 30024-1550
2705	SOLIEL L.L.C.	QIN LI	1921 GALLOWS ROAD, SUITE 120 VIENNA, VA 22182-3900
2706	DYNAMIC BUSINESS GROUP INC	JEWEL MORGAN	1619 DEER MEADOW CT HANOVER, MD 21076-1286
2707	TIME SYSTEMS LLC	LONNIE BELLAMY	17932 FRALEY BLVD STE 100 DUMFRIES, VA 22026-2456
2708	GRAND GROUND ENTERPRISE, LLC ADVISORY TECHNICAL CONSULTANTS	MARLON CHRISTIE	3218 THEODORE R HAGANS DR NE WASHINGTON, DC 20018-4319
2709	SOPHAM CONSULTING GROUP, INC.	JESSICA CAMPBELL	260 PEACHTREE ST NW STE 2200 ATLANTA, GA 30303-1292
2710	MONTECH INC	MONICA JOJOLA	2109 AIRPARK RD SE STE 110 ALBUQUERQUE, NM 87106-3233
2711	UNITECH SOFTSOLUTIONS INC UNISOFTS	SHINY ADUKUZHI	43388 WHITEHEAD TER ASHBURN, VA 20148-7380
2712	FRONTIER STRATEGIES LLC	ABE CASILLAS	700 N SAINT MARYS ST STE 1400 SAN ANTONIO, TX 78205-3535
2713	PROJECT MADE EASY INC	GAURAV WASON	3674 KENDALL WOOD DR CARMEL, IN 46032-9258
2714	VALORTEK, LLC	ROBERT BLAKE	3101 N HARRISON ST ARLINGTON, VA 22207-1500
2715	BARBEE TAX CONSULTING LLC	PRENTICE BARBEE	10705 W 159TH ST ORLAND PARK, IL 60467-4531
2716	JOLTEC LLC LOUDOUNTEC	VANIT ARORA	722 E MARKET ST STE 102 LEESBURG, VA 20176-4475
2717	VERITIUM INGENUITY II, LLC	JACQUELINE LOPEZ	9701 APOLLO DR STE 410 UPPER MARLBORO, MD 20774-4791
2718	ONEIDA TECHNICAL SOLUTIONS, LLC	JOSEPH CAVANO	579A MAIN ST STE 4 ONEIDA, NY 13421-2452
2719	EXCELOUS, LLC	KAREN SWAIN	2678 TELFAIR DRIVE SMYRNA, GA 30080
2720	SAGACITY VENTURES LLC	KIMBERLY FRIERSON	6401 CALEB CT ALEXANDRIA, VA 22315-3732
2721	CASO GLOBAL CORPORATION	ANITA CHITNIS	200 BROADWAY STE 302 LYNNFIELD, MA 01940-2349
2722	RED CEDAR MANAGEMENT SOLUTIONS LLC	TRINITY NORWOOD	214 W MAIN ST STE L6 MOORESTOWN, NJ 08057-2300

2723	GREENRUSH COMPLIANCE INC. ALLIANCE GROUP	LESA ADEBOYE	10 PERIMETER SUMMIT BLVD NE APT 4203 BROOKHAVEN, GA 30319-1484
2724	IT CONSULTING SERVICES, INC NIDHITECH	KISHOR GOHEL	7301 LOIS LN LANHAM, MD 20706-1109
2725	LBYD FEDERAL LLC	KEVIN BROWN	1425 HIGHAM ST IDAHO FALLS, ID 83402-1513
2726	AKIMA SYSTEMS ENGINEERING, LLC	SANJEEV HIRANI	2553 DULLES VIEW DR # 700 HERNDON, VA 20171-5228
2727	LLC GGES MANAGEMENT GROUP	GAVIN IRELAND	1870 MURPHY AVE SW ATLANTA, GA 30310-4837
2728	VIVID PAGES INC.	KEVIN WILSON	3104 MUSKOGEE ST ADELPHI, MD 20783-1462
2729	KIRA SERVICES LLC	RICHARD RINEHART	9097 GLACIER HWY JUNEAU, AK 99801-6922
2730	V3MAIN TECHNOLOGIES INC.	VENKAT MADDIKAYALA	3215 BRINMONT PLACE LN KATY, TX 77494-2288
2731	CHENEGA ANALYTIC BUSINESS SOLUTIONS, LLC	SONIA MUNDRA	3000 C ST STE 301 ANCHORAGE, AK 99503-3975
2732	ANGAYUT, LLC	STEPHEN SPELLMAN	8500 LEESBURG PIKE STE 408 TYSONS, VA 22182-2409
2733	SHR CONSULTING GROUP LLC	ROBERT SANCHIOUS	5285 SHAWNEE RD STE 200 ALEXANDRIA, VA 22312-2328
2734	MALMAR LLC MALMAR IT SOLUTIONS	TRAVIS DAVIS	4800 FOREST PINES DR UPPER MARLBORO, MD 20772-2683
2735	CSCI-T&R LLC	STEPHEN REED	148 E MARKET ST STE 300 INDIANAPOLIS, IN 46204
2736	INTEGRAL MANAGEMENT SOLUTIONS LLC	SHARRE DACOSTA	8420 MOUNT HARMONY LN OWINGS, MD 20736-3438
2737	LAUNCHTECH, LLC	VENUS QUATES	1525 PERIMETER PKWY NW STE 242 HUNTSVILLE, AL 35806-3560
2738	SUMMIT ALLIANCE, LLC	TARANDEEP BAWA	8380 COLESVILLE RD STE 110 SILVER SPRING, MD 20910-6255
2739	LUMBEE IT SOLUTIONS LLC	JOSHUA MALCOLM	6984 NC HIGHWAY 711 PEMBROKE, NC 28372-7377
2740	WASHINGTON OFFICE INTERIORS LLC	BARBARA BARRY	1010 WAYNE AVE STE 320 SILVER SPRING, MD 20910-5657
2741	SUPREME SOLUTIONS, INC.	BRET JONES	6301 LITTLE RIVER TPKE STE 200 ALEXANDRIA, VA 22312-5044
			666 PLAINSBORO RD

2742	INSI CLOUD INC	MANI KUCHAN	STE 545 PLAINSBORO, NJ 08536-3051
2743	CREATIVE MANAGEMENT PARTNERS, LLC	CRAIG GORHAM	201 W MAIN ST STE 100 DURHAM, NC 27701-3228
2744	KAIYUH SERVICES LLC	REINHARD MUELLER	2050 KEFAUVER DR MILAN, TN 38358-3406
2745	BLUEPRINT CONSULTING SERVICES, LLC	TUSHAR GARG	1444 I ST NW FLOOR 6 WASHINGTON, DC 20005
2746	CHENEGA IT ENTERPRISE SERVICES, LLC	JEFFREY SALLEE	3000 C ST STE 301 ANCHORAGE, AK 99503-3975
2747	LEISNOI PROFESSIONAL SERVICES, LLC	KEVEN TRUESDELL	408 ELLIS AVE MARYVILLE, TN 37804-5826
2748	LLC Management	Jason Perez	9665 Granite Ridge Dr Ste 110 San Diego, CA 92123-2659
2749	ASO INTERNATIONAL GROUP INC	SAIDAKHMAD ARISLANOV	6415 MCCOY RD CENTREVILLE, VA 20121-1705
2750	ALUTIIQ SOLUTIONS, LLC	JOSE CHACON	3909 ARCTIC BLVD STE 500 ANCHORAGE, AK 99503
2751	DE LA FUENTE CONSTRUCTION, INC.	JORGE DIAZ	96 VIA OREADA CORRALES, NM 87048-7433
2752	MARTIN LOYD INC PROAUTOMATE	BAFANA MOYO	2112 DEER RIDGE DR STONE MOUNTAIN, GA 30087-1403
2753	CAITTA INC	DIVYA SRINAGESH	13289 HOLLY MEADOW LN HERNDON, VA 20171-3841
2754	CLEMONS INC CLEMCORP	KEVIN CLEMONS	653 SMALLWOOD RD DAYTON, OH 45417-8344
2755	KATMAI INTEGRATED SOLUTIONS LLC	CYNTHIA VANDEN BERG	11001 OMALLEY CENTRE DR STE 204 ANCHORAGE, AK 99515-3096
2756	RED PEAK TECHNICAL SERVICES LLC	MELISSA SLINKARD	300 ALIMAQ DR KODIAK, AK 99615
2757	TRICON SOLUTIONS, LLC	BAO HOANG	108 LAKE ST GAITHERSBURG, MD 20878-5809
2758	PBP SOLUTIONS LLC	LINH NGUYEN	11790 INDIAN RIDGE RD RESTON, VA 20191-3527
2759	ALLIANCE GLOBAL TECH INC.	IMRAN SIDDIQUI	5457 TWIN KNOLLS RD STE 300-N23 COLUMBIA, MD 21045-3259
2760	CE WILSON CONSULTING, LLC	CHRYSTAL RICHARDSON	3100 W RAY RD STE 201 CHANDLER, AZ 85226-2472

2761	JIRACOR LLC	ALMA CORONADO	3275 PROGRESS DR STE A ORLANDO, FL 32826-2932
2762	CDM CONSTRUCTION LLC	CRAIG MORRIS	414 MAIN ST STE 1 COLUMBUS, MS 39701-4539
2763	INTERNATIONAL GLOBAL SOLUTION, CORP	CLARENCE LYLES	643 MASSACHUSETTS AVE STE 200 INDIANAPOLIS, IN 46204-1653
2764	NUVOSUM CONSULTING LLC	JUDITH PHRUKSARAJ	1765 GREENSBORO STATION PL STE 900 MC LEAN, VA 22102-3470
2765	TM3 SOLUTIONS, INC TM3 SOLUTIONS	THOMAS MOORE	2800 EISENHOWER AVE STE 260 ALEXANDRIA, VA 22314-5204
2766	AMRI LLC	IRMA CAMACHO	418 MELONEY DR HINESVILLE, GA 31313-5763
2767	SILVER LAKE CONSTRUCTION LLC	PAUL CRADDOCK	116 N BAILEY LN PURCELLVILLE, VA 20132-6002
2768	INNOVATIVE WERKS, INC.	CURTIS PORTER	800 W 5TH AVE STE 203C NAPERVILLE, IL 60563
2769	FIRST MATCH SERVICES INC.	WENDELL HICKS	1002 DEAN ST STE 101 BROOKLYN, NY 11238-3303
2770	INNOVATIVE LOGICS LLC	WORRIS LEVINE	7 HOME PLACE CT ARLINGTON, TX 76016-3913
2771	ATMOS SOLUTIONS INC	JOHN TABELLA	6856 EASTERN AVE NW STE 205 WASHINGTON, DC 20012-2165
2772	AJANTA CONSULTING, LLC.	JOSE MARTINEZ	5253 PRUE RD STE 230 SAN ANTONIO, TX 78240-1759
2773	DAVIS UNLIMITED INFORMATION TECHNOLOGIES INC. DUIT	DENISE DAVIS	5520 RESEARCH PARK DR STE 100 BALTIMORE, MD 21228-4851
2774	D & O SECURITY SOLUTIONS LLC DOSS	KIMBERLY WRIGHT	800 CORPORATE DR STE 301 STAFFORD, VA 22554-4889
2775	KAIVA STRATEGIES, LLC	CAMERON ECHO HAWK	6060 W 3650 N STE 1000 IVINS, UT 84738-6618
2776	Seven Stars Services LLC SIMpalm	Piyush Jain	5640 Nicholson Ln North Bethesda, MD 20852-2952
2777	MCH CONSULTING SERVICES, LLC MCH & ASSOCIATES	MARIA CHENAULT-HERBERT	3200 STONE HARBOR CT SUFFOLK, VA 23435-3354
2778	ZIEGLER COMMUNICATIONS LLC	MARIE ZIEGLER	12573 MOUNTAIN RD LOVETTSVILLE, VA 20180-2610

2779	BLUE SOURCE GROUP INC	JARED ABRAMSON	5005 TOTHILL DR OLNEY, MD 20832-1881
2780	INQWEST INC.	JUAN LOPEZ	7911 CULLODEN CREST LN GAINESVILLE, VA 20155-3648
2781	GLACIER SUPPORT SERVICES LLC	JEFF NELSON	111 W 16TH AVE STE 423 ANCHORAGE, AK 99501-5169
2782	HIGH TECH COMMERCE INC	NISHAN SINGH	43155 MAIN ST STE 2300N NOVI, MI 48375-1890
2783	EMPOWERING MINDS RESOURCE CENTER, LLP	TIFFINIE CARROLL	1800 N CHARLES ST STE 804 BALTIMORE, MD 21201-5987
2784	CREATIVE ENTERPRISE SOLUTIONS, L.L.C.	BRIAN FLORA	5864 N 44TH STREET PHOENIX, AZ 85018-1225
2785	AST CONSULTANTS INC	AMRISH PATEL	7894 JAMES AVE ELLICOTT CITY, MD 21043-7088
2786	ECF DATA LLC	JOSEPH HENDERSON	4775 S DURANGO DR STE 106 LAS VEGAS, NV 89147-8157
2787	FORWARD SOLUTIONS LLC	MELVIN MAXWELL	6924 9TH ST NW WASHINGTON, DC 20012-2406
2788	PACE CONTRACTING LLC	ERIC CHEEK	319 WISDOM PATH CHESAPEAKE, VA 23322-4436
2789	ESCALATE TECHNOLOGIES LLC	WILMAN GRANADOS	3200 YEAGER DR HERNDON, VA 20171-4186
2790	NEXT LEVEL SOLUTIONS, LLC CYBERASSURE	MICHAEL HILL	8220 WATERSIDE CT FORT WASHINGTON, MD 20744-5571
2791	BRIGHT STAR SOLUTIONS LLC	MARTIN LUCERO	3011 CHANCELLORS WAY NE WASHINGTON, DC 20017-1406
2792	AXIOM CONSULTANTS INC.	BHAVANA RAKESH	24 WELWYN WAY ROCKVILLE, MD 20850-2771
2793	BROAD SYSTEMS INTERNATIONAL LLC	GEZU KALAYE	4810 BEAUREGARD ST STE 212 ALEXANDRIA, VA 22312-1709
2794	C3 INNOVATIONS, INC.	ENID SANCHEZ-BUBB	21753 PINEHURST CT LEONARDTOWN, MD 20650-2360
2795	FIRE CREEK COMPANY	WILLIAM HOWARD	818 ST. AUGUSTINES DR WINNEBAGO, NE 68071-4900
2796	TMGL, LLC	PHIL BOWER	87-282 HOLOPONO ST WAIANAE, HI 96792-3713
2797	RITHAM INC	VENKATA SUDHAKARA PUTTA	23565 SILKEN MOSS CT BRAMBLETON, VA 20148-7651
			1250 CONNECTICUT AVE NW STE 700

2798	TRUST CONSULTING SERVICES INC.	JAMES RADFORD	WASHINGTON, DC 20036-2657
2799	BRITE SYSTEMS INCORPORATED	LEENA VICTORIA	101 W OHIO ST STE 1450 INDIANAPOLIS, IN 46204-1998
2800	TIMITRON CORP	TIMOTHY GOODRICH	2011 QUEEN ST PORTSMOUTH, VA 23704-3027
2801	BLUESUN TECHNOLOGIES INC.	STANLEY NAZAIRE	9124 LUCYS OVERLOOK WAY ELLICOTT CITY, MD 21042-1818
2802	CLEAR CLOUD SOLUTIONS INC.	DAREN MASTEN	1221 E 8TH ST UPLAND, CA 91786-1516
2803	THE PERFORMANCE PRINCIPLES LLC	CARL JEFFERSON	1732 PRYOR RD SW UNIT 808 ATLANTA, GA 30315-4854
2804	ADDON SERVICES LLC	PRITA ABRAHAM	1800 DIAGONAL RD STE 600 ALEXANDRIA, VA 22314-2840
2805	DVO CONSULTING LLC	DARCY VAN ORDEN	54 W 200 N APT 7 BOUNTIFUL, UT 84010-6161
2806	ECO BRIGHT SOLUTIONS LLC	ADOLFO HELLMUND	3206 SAN SEBASTIAN MISSION, TX 78572-0537
2807	ENQUIZIT INCORPORATED	THIRUCHELVAN RATNAPURI	7927 JONES BRANCH DR STE 400 MCLEAN, VA 22102-3312
2808	SOLUTIONS71 LLC	VICTOR CENNAME	46020 MANEKIN PLZ STE 130 STERLING, VA 20166-6640
2809	EAGLE ONE SOLUTIONS, INC. EOSI	JOSEPH WITZGALL	609 INDEPENDENCE PKWY STE 210 CHESAPEAKE, VA 23320-5209
2810	LALAITH ASTOR TECHNICAL CONSULTING HOUSE LLC	LEONE ATCHISON	11812 GREY BIRCH PL RESTON, VA 20191-4223
2811	CHICKASAW HEALTH CONSULTING, LLC	SHEILA HAMLIN	2600 JOHN SAXON BLVD STE 119 NORMAN, OK 73071-1166
2812	SMART FOLKS INC	LALITHA NANDYALA	5900 S LAKE FOREST DR STE 390 MCKINNEY, TX 75070-2307
2813	SEMANTIC DATA SYSTEMS LLC	SUNIL MATTE	4809 21ST ST N ARLINGTON, VA 22207-2206
2814	ODME SOLUTIONS LLC	MANOHACK KEETON	1963 CHRISTY LN DEL MAR, CA 92014-2239
2815	ENVISION NOW, LLC	KATHERINE ROOKER	1007 JAMIS PL FREDERICKSBURG, VA 22401-8443
			14200 PARK MEADOW DR STE 125

2816	WESTERN DOOR FEDERAL, LLC	KERRIE MCCABE	CHANTILLY, VA 20151-4256
2817	INTELLECTFACES INC	AARTHI KOCHI KISHORE KUMAR	23397 MINERVA DR ASHBURN, VA 20148-6863
2818	SQUARE PEG TECHNOLOGIES LLC	JACQUAY HENDERSON	80 M ST SE WASHINGTON, DC 20003-3544
2819	MSM TECHNOLOGY LLC	MANISHA MORRIS	521 C ST SUITE 201 QUANTICO, VA 22134-3438
2820	D. GILLETTE INDUSTRIAL SERVICE'S INC	DOROTHEA SPENCER	1510 RICHMOND RD EASTON, PA 18040-8430
2821	IVYHILL ENTRUST, LLC	DEANNA EATON	9658 BALTIMORE AVE STE 300-1 COLLEGE PARK, MD 20740-1346
2822	INNOVATIVE DATA PARTNERS JV, LLC	SEAN ADETULA	1800 WASHINGTON BLVD STE 812 BALTIMORE, MD 21230-1701
2823	KAPAX SOLUTIONS LLC	KATRECIA NOLEN	44308 NAVAJO DRIVE ASHBURN, VA 20147-5038
2824	EDUCOLOGY SOLUTIONS CO.	ROBERT BOAKAI	621 UPSHUR ST NW STE 100 WASHINGTON, DC 20011-7935
2825	TRILLION ERP VENTURETECH, LLC	SRINIVAS MALLADI	1950 ROLAND CLARKE PL STE 410 RESTON, VA 20191
2826	THUNDER RIVER CONSTRUCTION LLC	ROBERT GIROUX	3215 W STATE ST STE 309G1 MILWAUKEE, WI 53208-3364
2827	LION FEDERAL LLC LION FEDERAL	MANI QAZI	1602 DUNTERRY PL MC LEAN, VA 22101-4332
2828	HILO ENTERPRISES LLC	BETTY MARQUARDT	140 CIVIC CENTER DR STE 204-220 VISTA, CA 92084-6034
2829	STATNETICS, LLC	SUMANT MEHTA	1900 N BAYSHORE DR APT 4101 MIAMI, FL 33132-3022
2830	INFINETIX INC	TARIK MAHFOUDI	856 DORIS DR ARNOLD, MD 21012-1446
2831	HULL INFORMATION TECHNOLOGY SOLUTIONS & SERVICES, L.L.C.	PAUL HULL	9584 W STATE HIGHWAY 71 LLANO, TX 78643
2832	IMPYRIAN LLC IMPYRIAN	MATTHEW MCCATHORINE	8115 MAPLE LAWN BLVD STE 260 FULTON, MD 20759-2681
2833	BLUE NILE TECHNOLOGIES, INC.	ZAKER SIRAJ	10021 CENTURY DRIVE ELLICOTT CITY, MD 21042-6250
2834	CHICKASAW SERVICE SOLUTIONS, LLC	TYLER SPARKS	2600 JOHN SAXON BLVD STE 2226 NORMAN, OK 73071-1166
2835	OCTAVE TECHNOLOGIES CORPORATION	BALAMURUGAN JEYARAJAN	5520 RESEARCH PARK DR STE 100 BALTIMORE, MD 21228-4851
			1600 GENESSEE STREET SUITE 754

2836	TEHAMA, LLC	SHERRY GIBSON	KANSAS CITY, MO 64102-1064
2837	IMMERSE ANALYTICS LLC	SHAYLA EDGERTON	9519 HUNT SQUARE CT SPRINGFIELD, VA 22153-1343
2838	Jadin Tech, LLC	Dennis Thompson	3753 Howard Hughes Pkwy Ste 200 Las Vegas, NV 89169-0952
2839	CHAINBRIDGE SOLUTIONS INC	AARTI SMITH	12701 FAIR LAKES CIR STE 300 FAIRFAX, VA 22033-4910
2840	GOLDBELT FRONTIER LLC	DAN SMITH	5510 CHEROKEE AVE STE 105 ALEXANDRIA, VA 22312-2320
2841	REDWOOD STRATEGY GROUP INC.	MY LE	42685 ROLLING ROCK SQ CHANTILLY, VA 20152-3950
2842	NETLOGIC SOLUTIONS INC	RAJKUMAR GANTARAM	4229 LAFAYETTE CENTER DR STE 1175 CHANTILLY, VA 20151-1264
2843	INTEGRATED ERP SOLUTIONS INC	FAREED KHAN	13367 DIAMOND RIDGE DR MIDLOTHIAN, VA 23112-8340
2844	COMMAND LANGUAGES, INC. CLI SOLUTIONS	HUSEIN ATARI	8875 HIDDEN RIVER PKWY STE 300 TAMPA, FL 33637-2087
2845	OPEN SAN CONSULTING LLC	TIFFANY BAILEY	1954 AIRPORT RD STE 144 ATLANTA, GA 30341-4956
2846	INC. DOCUMENT SECURITY SOLUTIONS	PARISH MORRIS	1654 ILLINOIS AVE STE 3 PERRIS, CA 92571-9376
2847	ZEMITEK LLC	ROSA CALDAS	3 BETHESDA METRO CTR BETHESDA, MD 20814-5330
2848	CHENEGA TRI-SERVICES, LLC	GILBERT RAMOS	5253 PRUE RD STE 230 SAN ANTONIO, TX 78240-1759
2849	CHEROKEE NATION FEDERAL CONSULTING, L.L.C.	JENNYLYNN GATES	10838 E MARSHALL ST STE 200E TULSA, OK 74116-5682
2850	GAPA INTERNATIONAL LLC	GEOFFREY HEDGEPETH	939 S ATLANTIC BOULEVARD STE 211 MONTEREY PARK, CA 91754-1065
2851	AQUALAGOON, INC.	SUBRA SUNDARAM	2352 N SPAULDING AVE STE 203 CHICAGO, IL 60647-2578
2852	HANCOCK AND POOLE SECURITY INCORPORATED	LAMAR HANCOCK	1201 WILSON BLVD STE 2700 ARLINGTON, VA 22209-2337
2853	SUVI GLOBAL SERVICES LLC	SANJEEV HIRANI	2553 DULLES VIEW DR STE 700 HERNDON, VA 20171-5226
2854	VTIER SYSTEMS INC.	VIKAS RANA	44345 STONE ROSES CIR ASHBURN, VA 20147-6073

2855	AHTNA GLOBAL, LLC	TIM FINNIGAN	6755 BUSINESS PKWY #207 ELKRIDGE, MD 21075-6857
2856	ABBA CONSTRUCTION, LLC	JACOB FLORES	8502 SPRING VALLEY CIR LAREDO, TX 78045
2857	INCEPTIONEDGE INC	JAHANZEB SYED	22135 WHISPERHILL CT BROADLANDS, VA 20148-5300
2858	ZANTECH-ARK JV LLC	RAJ NATARAJAN	12410 MILESTONE CENTER DR STE 600 GERMANTOWN, MD 20876-7102
2859	C2 ALASKA, LLC	KATHERINE SCOTT	3000 C STREET SUITE 301 ANCHORAGE, AK 99503-3975
2860	GSI NORTH AMERICA INC.	MICHAEL WARMINSKY	7014 E CAMELBACK RD STE B100A SCOTTSDALE, AZ 85251-1247
2861	NORTH EDGE TECHNOLOGY, LLC	SANJEEV HIRANI	2553 DULLES VIEW DR STE 700 HERNDON, VA 20171-5228
2862	POTOMAC HAVEN INC	TAMMY WHITE	4601 FAIRFAX DR STE 1200 ARLINGTON, VA 22203-1559
2863	OM GROUP, INC.	SOWMYA HARIHARAN	259 PISCATAWAY, NJ 08854-3963
2864	ADVANCE TELECOM PROCESS, LLC ADTELP	EUGENE BEDELL	3358 MYSTIC CT DUMFRIES, VA 22026-2186
2865	LONGEVITI LLC	BRANDON LONG	45240 BUSINESS CT STE 300 STERLING, VA 20166-6703
2866	ALEUT MANAGEMENT SERVICES, LLC	GEOFF VAUGHAN	12355 SUNRISE VALLEY DR STE 300F RESTON, VA 20191-3497
2867	FREEALLIANCE.COM, LLC	MANJINDER KAUR	8260 GREENSBORO DR STE 150 MCLEAN, VA 22102-3806
2868	i10 INC	AMOD N DESAI	202 Church St SE Ste 301 C Leesburg, VA 20175-3031
2869	CATAWBA ENGINEERING & ENVIRONMENTAL SERVICES LLC	TAMMY PRESSNELL	996 AVENUE OF THE NATIONS ROCK HILL, SC 29730
2870	CHALLENGE INNOVATION TECHNOLOGY INC	KENNETH WELLS	115 COVENTRY LN CANTON, MS 39046
2871	APEXZA LLC	MANJUL TRIVEDI	5221 JULE STAR DR CENTREVILLE, VA 20120-3019
2872	OPTIMIZE CONSULTING, LLC	ROBERT HUTCHERSON	12346 PEACH ORCHARD DR JACKSONVILLE, FL 32223-3500
2873	Leisnoi Professional Services, LLC	Keven Truesdell	109 WOODCREST BLVD STE B Warner Robins, GA 31093-8850

2874	PACIFIC TECHNOLOGIES AND SOLUTIONS, LLC	JOHN JOHNSTON	1003 BISHOP ST STE 1980 HONOLULU, HI 96813-6461
2875	NEXLEGACY LLC	KENDRICK WHITTINGTON	201 TAYLOR ST, SUITE E HUTTO, TX 78634-4380
2876	APF TECHNOLOGY LLC	HAESUE PARK	5921 VERANDA DR SPRINGFIELD, VA 22152-1416
2877	ANAH LLC	PRITA ABRAHAM	27789 MOUND RD STE 200 WARREN, MI 48092-2697
2878	BLUEJIREH INC	RANDALL COTTRELL	5726 MALLARD LAKE DR HOOVER, AL 35244-4314
2879	D & G SUPPORT SERVICES LLC	LEAH HERMILLER	3460 COMMISSION CT STE 201 WOODBRIDGE, VA 22192-1795
2880	ROLSTON INFORMATION SYSTEMS ASSURANCE LLC	STEPHEN ROLSTON	10022 WOODSTOCK RD ODESSA, FL 33556-4412
2881	RAZMIA LLC IT CONSULTING	ADEEL AHMED	12925 HOADLY MANOR DR MANASSAS, VA 20112-5578
2882	COLES GROUP LLC, THE	MARVIN COLES	716 10TH ST NE 2ND FL WASHINGTON, DC 20002-3734
2883	LLC CAIDAR TECHNOLOGY	CAIN MANZIRA	710 BOUNDARY STREET UNIT B BEAUFORT, SC 29902-4187
2884	EXTERNETWORKS INC.	TASNEEM JEHAN	20 CORPORATE PL S PISCATAWAY, NJ 08854-6148
2885	Spotswood Consulting SC Wireless Solutions	Derek Spotswood	67449 Rio Vista Dr Cathedral City, CA 92234-8632
2886	SECURANCE LLC	GILLIAN TEDESCHI	13916 MONROES BUSINESS PARK SUITE 102 TAMPA, FL 33635
2887	STRATA-G SOLUTIONS, LLC	JAMES KENNEDY	2903 WALL TRIANA HWY SW STE 5 HUNTSVILLE, AL 35824-1537
2888	BEAT LLC BUSINESS ENABLED ACQUISITION & TECHNOLOGY, LLC	MATTHEW BENAVIDES	802 E QUINCY ST SAN ANTONIO, TX 78215-1451
2889	INTEGRATED MODERN ENGINEERING LLC	RAKHI SHAH	811 4TH ST NW UNIT 506 WASHINGTON, DC 20001-4913
2890	CYBERN CONSULTING GROUP LLC	SERIF MUMUNEY	13615 TRIADELPHIA MILL RD CLARKSVILLE, MD 21029-1023
2891	HILO ENTERPRISES LLC	DANIEL MARQUARDT	10432 BALLS FORD RD, STE 300 MANASSAS, VA 20109
2892	KAIYUH SERVICES, LLC	REINHARD MUELLER	4123 ARCADIA BLVD DAYTON, OH 45420-2817

2893	E4 LOGICS INC	PAUL YOUNG	8115 MAPLE LAWN BLVD STE 350 FULTON, MD 20759-2683
2894	QUEVERA LLC QUEVERA	LEANDER SIMMS	3700 KOPPERS ST STE 210 BALTIMORE, MD 21227
2895	JUPITER ASSOCIATES, LLC	PHIL BANSAL	12 AIKEN CT MALVERN, PA 19355-1679
2896	SESOM CONSULTANTS LLC SESOM CONSULTANTS	JOSHUA MOSES	8000 TOWERS CRESCENT DR 13TH FL VIENNA, VA 22182-6211
2897	STRATEGIC GLOBAL CONSULTING L.L.C	ADERONKE oyemade	4514 Chamblee Dunwoody Rd, Ste 179 Atlanta, GA 30338-6272
2898	TOGETHER ACHIEVE MORE LLC	DWIGHT FRANKLIN	700 12TH ST NW STE 700 WASHINGTON, DC 20005-4052
2899	HEALTHPER USA INC	NARINDER MAKIN	24 GUENEVERE CT HAMDEN, CT 06518-1148
2900	SRICHAKRA VISION INC	SRINIVAS MIKKILINENI	42829 RECTORS CHASE WAY ASHBURN, VA 20148-7318
2901	GOLDEN TECH SYSTEMS INC.	PUSHPINDER GARCHA	436 E 36TH ST CHARLOTTE, NC 28205-1030
2902	TDX GLOBAL SOLUTIONS, LLC	LAURA HOEY	3601 C ST STE 1000-25 ANCHORAGE, AK 99503-5923
2903	BLUE TRIDENT, LLC	EMMANUEL BAUTISTA	7829 NE ESPERIONE LN BAINBRIDGE ISLAND, WA 98110-2650
2904	CUTLER ENGINEERING & TECHNOLOGY SERVICES LLC CETS	MERVAIN CUTLER	9088 HILLERY DR SAN DIEGO, CA 92126-2836
2905	VERITECH LLC	TRACY BATMAN	1018 BOOMERANG WAY ABERDEEN, MD 21001-3957
2906	COOK DEVELOPMENT LLC	LINDSEY COOK	20395 OLD HOUSTON RD ABERDEEN, MS 39730-8551
2907	CHUGACH INTELLIGENCE SOLUTIONS, LLC	WILLIAM BYRUM	3800 CENTERPOINT DR STE 1200 ANCHORAGE, AK 99503-5825
2908	R3 UNIQ INC QUADYSTER	HARI BANDA	2535 TECH DR STE 300 BETTENDORF, IA 52722-3278
2909	REDMATTER SOLUTIONS, LLC	RAHUL DUA	4735 IRVIN SQ ALEXANDRIA, VA 22312-2233
2910	VISSA VENTURES LLC	RUPESH VISSA	2553 THORNCROFT PL HERNDON, VA 20171-4717
2911	PUNDIR GROUP, INC.	KAPIL PUNDIR	615 10TH ST SACRAMENTO, CA 95814-0756

2912	SIENNA SYSTEMS CORPORATION	COLIN PARCELL	20375 CODMAN DR ASHBURN, VA 20147-2555
2913	DYNAMO-VARIQ JV LLC	VIVEK TANEJA	1951 KIDWELL DR STE 550 VIENNA, VA 22182-3984
2914	INTEGRATED SYSTEMS DESIGNS LLC	ANDREW PARR	11834 CANON BLVD STE H-2 NEWPORT NEWS, VA 23606-2581
2915	ANDERSON GOVERNMENT CONSULTANTS, LLC	JOSEPH ANDERSON	19168 SWEIG TER LEESBURG, VA 20176-3851
2916	OHANA ENVIRONMENTAL AND CONSTRUCTION LLC REGION 8 INTERNATIONAL	STEVEN WINGER	6395 LAKE GULCH RD CASTLE ROCK, CO 80104-8990
2917	ARTEMIS FEDERAL LLC	LAYLA FLACK	423 S ROLLING RD CATONSVILLE, MD 21228-5721
2918	CREATIVE BUSINESS SOLUTIONS, INC.	ROBERT PALMER	13003 WINDING CREEK RD BOWIE, MD 20721-3279
2919	CONSULTINGWHIZ LLC	MIKEL ANWAR	26060 ACERO STE 203 MISSION VIEJO, CA 92691-2768
2920	TECH ARMY, LLC	AL GARG	7777 DAVIE ROAD EXT STE 303B HOLLYWOOD, FL 33024-2503
2921	TRINITY GLOBAL CONSULTING, LLC	JESUS RIVERA	7686 RICHMOND HWY STE 117 ALEXANDRIA, VA 22306-2800
2922	CHENEGA RELIABLE SERVICES, LLC	QUAN DUONG	14420 ALBEMARLE POINT PL STE 102 CHANTILLY, VA 20151-1750
2923	ARDENT RETICENT CONSULTING LLC	ENRIQUE KINSEY	1093 HIDDEN HARBOR LN KISSIMMEE, FL 34746-3625
2924	SOLVERE TECHNICAL GROUP LLC	LANG NGUYEN	2389 CAPE ARBOR DR VIRGINIA BEACH, VA 23451-1531
2925	IT DATA CONSULTING LLC ITDC	BENNY ASNAKE	12020 SUNRISE VALLEY DR STE 100 RESTON, VA 20191-3429
2926	THE ENTERMEDIA GROUP LLC THE ENTERMEDIA GROUP	LORRAINE JORDAN	1617 SUN VALLEY CT LAKEWAY, TX 78734-5267
2927	SOUTHERN TECHNOLOGY PROFESSIONAL CONSULTING SERVICE SOUTHERN TECH	WILL SMITH	5317 PEACHTREE BLVD STE 206 CHAMBLEE, GA 30341-2139
2928	OSI VISION LLC	DAVE HENDERSON	17806 W INTERSTATE 10 STE 300 SAN ANTONIO, TX 78257-8222
2929	GOOD DOCTOR, LLC, THE GOALS (GOVERNMENT OUTSOURCING & ADVANCED LABOR SERVICES)	MARINA HARRIS	2046 W PARK PLACE BLVD STE G STONE MOUNTAIN, GA 30087-3536

2930	INGELLICOM, CORP	HEBER IRIZARRY-VEGA	1510 AVE FD ROOSEVELT STE 1301 GUAYNABO, PR 00968-2602
2931	SHEE ATIKA ENTERPRISES, LLC	MICHAEL SCHOVEL	315 LINCOLN STREET SUITE 300 SITKA, AK 99835
2932	BROADWAY VENTURES LLC	LEE PENTON	123 W OAK ST AMITE, LA 70422-2715
2933	RED ALPHA LLC	DANIEL RA	6950 COLUMBIA GATEWAY DR STE 150 COLUMBIA, MD 21046-2706
2934	CYBERVATION INC TRAILBLAZER STAFFING SOLUTIONS	PURBA MAJUMDER	485 METRO PL S STE 320 DUBLIN, OH 43017-5334
2935	YONA-BRIXTEL II, LLC	ANDY MANSOOR	1921 GALLOWS RD STE 450 VIENNA, VA 22182-3999
2936	BASECAMP TUBA GROUP LLC	RAJ BOOPATHY	1800 ALEXANDER BELL DR SUITE 520 RESTON, VA 20191-5473
2937	AD HOC RESEARCH ASSOCIATES, LLC	PRITESH PATEL	203 MARKET STREET SUITE 301 HAVRE DE GRACE, MD 21078-3280
2938	S & K LOGISTICS SERVICES, LLC	JOHN SIMS, JR.	63066 OLD HWY 93 STE L SAINT IGNATIUS, MT 59865-9008
2939	ATW CONSTRUCTION, INC. HIGH DESERT SIGNS	MICHAEL WILHOIT	1305 W MAIN ST BARSTOW, CA 92311-2548
2940	BROOKES CONSTRUCTION LLC	CHISA BROOKES	8751 ROBINSON CHURCH RD HARRISBURG, NC 28075-7693
2941	BOWHEAD PROGRAM MANAGEMENT & OPERATIONS, LLC	JESSY VASQUEZ	6564 LOISDALE CT STE 900 SPRINGFIELD, VA 22150-1822
2942	IFISH GROUP, INC., THE	FRANK ONO	1112 I ST STE 350 SACRAMENTO, CA 95814-2836
2943	MALBAIE SOLUTIONS INC. MALBAIE SOLUTIONS	BRICE RHEE	23929 BURDETTE FOREST RD CLARKSBURG, MD 20871-4467
2944	SALIENT PROCESS, INC.	GEOFFREY HAMM	6726 FAIR OAKS BLVD STE 403 CARMICHAEL, CA 95608-3812
2945	STALWART TECHNOLOGIES INC.	SEEMA NAIK	13023 GREY FRIARS PL HERNDON, VA 20171-2301
2946	PENOBSCOT SUPPORT SERVICES, LLC	JOHN MCCANN	12 WABANAKI WAY STE D INDIAN ISLAND, ME 04468-1254
2947	CACG, LLC	CECIL ADAMS	1751 PINNACLE DR STE 600 MC LEAN, VA 22102-4007
2948	DRAKE DEVELOPERS LLC	DAVID ROYSTER	1340 RIETVELD ROW NW ATLANTA, GA 30318-4109
			15 TURTLE DR

2949	WYANDOTTE TECHNOLOGIES	NEIL SPENSER	WYANDOTTE, OK 74370-2105
2950	N4 SOLUTIONS, LLC	FRANKLIN LEQUANG	6411 IVY LN STE 530 GREENBELT, MD 20770-1432
2951	STS GOVERNMENT SOLUTIONS, LLC	CLARENCE LEE	1826 N LOOP 1604 W STE 337G SAN ANTONIO, TX 78248-4517
2952	Cydaptiv Solutions Inc.	Curtis Hefflin	1200 18th NW Ste 700 Washington, DC 20036-2531
2953	TECHNOLOGY INFORMATION SYSTEMS LLC	TAIMOR NOORANI	6000 SWEET DALE COURT SPRINGFIELD, VA 22152-1430
2954	SANCORP CONSULTING, LLC	FRANK SANCHEZ	3235 VALLEY LN FALLS CHURCH, VA 22044-1740
2955	N. WESLEY PUGHSLEY, JR. CPA AND ASSOCIATES, P.L.C PUGHSLEY N WESLEY JR	NOAH PUGHSLEY	401 GAINSBORO RD NW ROANOKE, VA 24016-1937
2956	SNAPIT SOLUTIONS LLC	NEELIMA PARASKER	7780 W 119TH ST OVERLAND PARK, KS 66213-1104
2957	SYNAPSE BUSINESS SYSTEMS INCORPORATED	SHIVANI KAUSHAL	11350 RANDOM HILLS RD STE 800 FAIRFAX, VA 22030-6044
2958	ENNOBLE FIRST INCORPORATED SOLUTIONS	GANESH NATARAJAN	42211 MARCY WAY CHANTILLY, VA 20152-4118
2959	LAGO CONSULTING & SERVICES LLC	MARCELO LAGO	4237 HENDERSON BLVD STE 201 TAMPA, FL 33629-5610
2960	CHENEGA IT ENTERPRISE SERVICES, LLC	JEFFREY SALLEE	10505 FURNACE RD STE 205 LORTON, VA 22079-2636
2961	SAGUARO BUSINESS SOLUTIONS LLC	VIRGINIA SALDIVAR	15655 W ROOSEVELT ST STE 201 GOODYEAR, AZ 85338-9306
2962	CLAXTON LOGISTICS SERVICES, LLC	CLAXTON JOHNSON	400 CORPORATE DRIVE SUITE 201 STAFFORD, VA 22554-4898
2963	WORLD SERVICES LLC	SHUEYB ALI	6623 DUBLEE CT LORTON, VA 22079-1151
2964	OPTIMUM SOFTWARE SOLUTIONS, INC.	RAVI PENMETCHA	1277 CEDAR CENTER DRIVE, SUITE 2 TALLAHASSEE, FL 32301-4877
2965	WJM PROFESSIONAL SERVICES L.L.C.	VERONICA LANE	501 HUNGERFORD DR APT P87 ROCKVILLE, MD 20850-1761
2966	MACLOVIA LLC	PATRICIA LUNA	1800 DIAGONAL RD STE 600 ALEXANDRIA, VA 22314-2840
2967	CASE HEALTHCARE SOLUTIONS, INC. CASE-HCS	HARRIETT JACKSON-SOUMAH	12110 SUNSET HILLS RD STE 600 RESTON, VA 20190-5916

2968	BASHA SERVICES, LLC	NEVILLE ANDERSON	2336 WISTERIA DR STE 510 SNELLVILLE, GA 30078
2969	EURSDALE COMPANIES, LLC	RICHARD HARRIGAN	4510 DOCTOR BEANS LEGACY CIRCLE BOWIE, MD 20720-6384
2970	INSIGHT EXAMINATION SERVICES, INC.	ANJU GARG	3777 WORSHAM AVE LONG BEACH, CA 90808-1774
2971	LLC ANNOYANCE THEATRE & BAR	ZACHARY OSBORNE	1777 N KENT ST FL 4 ARLINGTON, VA 22209-2133
2972	SIMETRI INC	ANGELA ALBAN NARANJO	937 S. SEMORAN BOULEVARD, SUITE 100 WINTER PARK, FL 32792
2973	KAIVA TECH, LLC	CAMERON ECHOHAWK	6060 W 3650 N STE 500 IVINS, UT 84738-6618
2974	1102 CO.	DANNY GARO	2000 DUKE ST STE 300A-1 ALEXANDRIA, VA 22314-6101
2975	CLJ CONSULTING AND CONTRACTING, LLC	CHARLOTTE ROSE	3370 LEONARDTOWN RD STE 210 WALDORF, MD 20601-3624
2976	EGS INC. EMPOWERED GLOBAL SOLUTIONS	SUSAN FENSKE	333 W HAMPDEN AVE STE 530 ENGLEWOOD, CO 80110-2335
2977	STAR COMMUNICATION INC.	LAVEDA WHITFIELD	1 INNOVATION WAY STE 300D NEWARK, DE 19711-5490
2978	AA FORESTRY, LLC 2MATOE	RAUL ACOSTA	4275 GRACEWOOD DR STE 101 COLORADO SPRINGS, CO 80920-6600
2979	ELECTRONIC WARFARE PROFESSIONALS, LLC	CECIL MCGEE	152 SHARPE DRIVE SUFFOLK, VA 23435-4230
2980	STRATEGIC SOLUTIONS INTERNATIONAL, LLC	BRANDON POTTER	4413 GRAZING WAY UPPER MARLBORO, MD 20772-8188
2981	OMNI TECHNOLOGIES, LLC	JAMARCUS ROY	6200 GUARDIAN GATEWAY STE 120 ABERDEEN PROVING GROUND, MD 21005-1398
2982	SPECTRUM TECHNOLOGIES INC.	KALICHARAN PILLAI	13800 COPPERMINE RD, SUITE 100 HERNDON, VA 20171-6164
2983	NEXUS CONSULTING GROUP LLC	BLAYNE YAMA	1082 SAND ISLAND PKWY STE 101 HONOLULU, HI 96819-4345
2984	AGILITY TECHNOLOGIES INC	GUNJIT KHURANA	22936 EVERSOLE TER ASHBURN, VA 20148-5672
2985	WhirlWind Technologies LLC	KoJo Addae Mintah	2200 Pennsylvania Ave NW 4th Fl E Washington, DC 20037-1709
2986	SPECTRUM OF FLOORS LLC	PATRICK SEILER	3700 WILLIAM PENN HWY EASTON, PA 18045-5120

2987	NATIVE STAR GROUP INC	MATTIE JEFFRIES	17406 E 425 RD JAY, OK 74346
2988	TUKUH TECHNOLOGIES, LLC	ERIK SODERQUIST	5045 LIST DR, STE 206 COLORADO SPRINGS, CO 80919-3321
2989	SANDY AUDIO VISUAL LLC SAV	COLIN SANDY	8740 CHERRY LN STE 14 LAUREL, MD 20707-6211
2990	ABOHA LLC	CHAD DAVIS	5237 FOREST VIEW RD LAKESIDE, AZ 85929-5730
2991	GUNTER CONSULTING INC	BRANDON GUNTER	361 17TH ST NW ATLANTA, GA 30363-1078
2992	GABRIEL ENTERPRISES CONSULTING GROUP LLC GEC	JASMINE FRANCOIS	1727 KING ST. STE 105 ALEXANDRIA, VA 22314-2700
2993	MIAMI ENVIRONMENTAL & ENERGY SOLUTIONS LLC	KENDRA KING BOWES	1950 ROLAND CLARKE PL STE 210D RESTON, VA 20191-1414
2994	POHAKU PACIFIC LLC	DANE UPERESA	2270 KALAKAUA AVE. STE 1201 HONOLULU, HI 96815
2995	KNZ SOLUTIONS INC	KHALED MUSSA	9100 BALTIMORE ST NE STE 110 BLAINE, MN 55449-4376
2996	DIGITAL CLOAK, LLC	MACHELLE SHIVERS	800 CORPORATE DR STE 421 STAFFORD, VA 22554-4889
2997	IVA'AL SOLUTIONS LLC	JOHN MEYERS	14307 JARRETTSVILLE PIKE STE A PHOENIX, MD 21131-1764
2998	ZARR CONSULTING SERVICES, LLC	ELIZABETH ZARR	783 LA VISTA GRANDE-UNIT 1155 SANDIA PARK, NM 87047
2999	RSI-QUANTITECH JV, LLC	TERESA ROBERSON	4835 UNIVERSITY SQ STE 15 HUNTSVILLE, AL 35816-1845
3000	LBYD FEDERAL, LLC	KEVIN BROWN	1525 PERIMETER PKWY STE 510 HUNTSVILLE, AL 35806-3558
3001	POTAWATOMI TRAINING, LLC	MR. PEYTON BRAUER	3215 W. STATE STREET SUITE 309D MILWAUKEE, WI 53208-3364
3002	VITALLOGICS SOLUTIONS, LLC	GOPALAKRISHNAN SUNDARARAMANUJAM	42861 HOYSVILLE MANOR DR ASHBURN, VA 20148-7316
3003	TEYA ENTERPRISES LLC	GREG STRIKE	500 WOODLAKE CIR STE E CHESAPEAKE, VA 23320-8938
3004	CONCEPT PLUS, LLC	AHMAD ABUZAAKOUK	12150 MONUMENT DR STE 615 FAIRFAX, VA 22033-4051
			844 DEVONSHIRE CIR

3005	IRONSHIELD CONSULTING LLC	CLARENCE IRONS	PURCELLVILLE, VA 20132
3006	I - MAGE CORPORATION, THE	IVAN GATEWOOD	5503 ASHLEIGH RD FAIRFAX, VA 22030-7245
3007	VANGARDE LLC. VANGARDE	ELIZABETH CARDON	1436 S LEGEND HILLS DR STE 340 CLEARFIELD, UT 84015-2187
3008	CHENEGA RELIABLE SERVICES LLC	LEANN HERREN	5253 PRUE RD STE 230 SAN ANTONIO, TX 78240-1759
3009	TENICA AND ASSOCIATES LLC	TERRY SCHERLING	4795 MEADOW WOOD LN STE 200W CHANTILLY, VA 20151-4209
3010	OCT CONSULTING LLC	ATUL KATHURIA	1311 CAPULET CT MC LEAN, VA 22102-2756
3011	DGI-ATI JV LLC	ARUNA SENGOTTUVELU	5523 RESEARCH PARK DR STE 260 CATONSVILLE, MD 21228
3012	AATD LLC	VERNON PUTNAM	4818 WEST LAKE OAKS SAN ANTONIO, TX 78251-3572
3013	ACUITY TOTAL SOLUTIONS ACUITY TOTAL SOLUTIONS	MARIA CHAMBERLAIN	2508 HILLROSE PL OXNARD, CA 93036-1574
3014	INFINITE SOURCE COMMUNICATIONS GROUP, LLC	MONICA DIAZ	1150 NW 72ND AVE STE 180 MIAMI, FL 33126-1920
3015	AVRAM TAMAYO JOINT VENTURE LLC	LETICIA ALBRIGHT	440 VIKING DR STE 140 VIRGINIA BEACH, VA 23452-7396
3016	DATA-CLEAR LLC	CAROLYN CARLSON	513 N FREDERICK ST ARLINGTON, VA 22203-1450
3017	PRODUCTIVITY SOLUTIONS CORPORATION	BHUPEN PATEL	9500 GAUGE DR FAIRFAX STATION, VA 22039-3201
3018	PRETEK CORPORATION	PRITI GOYAL	800 CORPORATE DR STE 301 STAFFORD, VA 22554-4889
3019	A3L FEDERAL WORKS LLC A3L FEDERAL WORKS	ROYA MAHER	1000 TECHNOLOGY DR STE 1217 FAIRMONT, WV 26554-8829
3020	VIRGINIA HIGH PERFORMANCE LLC	ALEXANDER OLIVER	1024 BELLS RD STE 117 VIRGINIA BEACH, VA 23451-5990
3021	BOOKER DIMAIO, LLC	MARIA BOOKER	61 BRASS EAGLE CT SYKESVILLE, MD 21784-8559
3022	ENTERPRISE E-SUPPORT, INC.	SHIKHA DIXIT	6564 LOISDALE CT, SUITE 600 SPRINGFIELD, VA 22150-1829
3023	FOXX PROFESSIONALS LLC	FRED COLLINS	13109 WATER FOWL WAY UPPER MARLBORO, MD 20774-7005
	HORIZON ENGINEERING CONSULTING		3 CANDLEWOOD CT

3024	LLC	HAO YIN	LINWOOD, NJ 08221-2199
3025	INTERNATIONAL TOWERS LLC	JAMES HYNES	63066 OLD HIGHWAY 93 STE I2 SAINT IGNATIUS, MT 59865-9008
3026	JLGOV LLC	JOSEPH LEE	5825 ARROWHEAD DR STE 202 VIRGINIA BEACH, VA 23462-3247
3027	IVAAL FEDERAL LLC	TAURYN WILLIFORD	49 WALL ST PAWLEYS ISLAND, SC 29585-5051
3028	WINDJAMMER ENVIRONMENTAL LLC	DAMIEN HAMMOND SR	6710 OXON HILL RD STE 210 OXON HILL, MD 20745-1124
3029	PREMIER FEDERAL INC	PAUL GUPTA	3410 W HOSPITAL AVE STE 201 ATLANTA, GA 30341-2807
3030	VTS GROUP	DENNIS PEREZ	121 ROSEWOOD DR LA VERNIA, TX 78121-4757
3031	PROFESSIONALS HIR LLC	KATHERINE GRAHAM	201A DEXTER ST E STE 101A CHESAPEAKE, VA 23324-3084
3032	YULISTA SERVICES, LLC	WENDY MCGEE	8600 ADVANCED GTWY SW HUNTSVILLE, AL 35808-1336
3033	CAPITAL STRATEGIES, LLC	JAMES DEPRADO	40487 BANSHEE DR LEESBURG, VA 20175-7503
3034	ADVANCED TECHNOLOGY LEADERS, INC.	YVETTE HANNER	4811 TECHNOLOGY DR MARTINEZ, GA 30907-2606
3035	BUSINESS CONVERGENCE LLC	Michael Burns	7 W PENN ST NEWTOWN, PA 18940-1971
3036	YONA SYSTEMS GROUP INC	JAMES METCALF	1921 GALLOWS RD STE 450 VIENNA, VA 22182-3900
3037	VISILTY CONSULTANTS, LLC VISILTY	MATTIE COLLIER	133 WIND STONE DRIVE TONEY TONEY, AL 35773-8886
3038	SOBIS, INC.	SONYA FORD	11812 ARBOR GLEN DR FREDERICKSBURG, VA 22407-8549
3039	RED CARROT INC	DANIELLE GOSTHE	1951 NW 7TH AVE STE 600 MIAMI, FL 33136-1128
3040	ANALYTICX LLC	SANJAY RUPANI	2014 15TH ST NW WASHINGTON, DC 20009-5809
3041	MINDBOARD, INC.	VINAY PANDE	43676 TRADE CENTER PL STE 235 STERLING, VA 20166-2124
3042	AAGCS LLC	ADITYA DAHAGAM	20 F ST NW STE 700 WASHINGTON, DC 20001-6705

3043	CMAC GLOBAL SOLUTIONS LLC	ARUNA SANGANA	10320 LITTLE PATUXENT PKWY STE 200 COLUMBIA, MD 21044-3344
3044	COMMAND CYBER SOLUTIONS, LLC	LORENE REEDER	3215 W STATE ST STE 309A1 MILWAUKEE, WI 53208-3364
3045	SINGTONE LLC	JOSEPH SINGLETON	733 THIMBLE SHOALS BLVD RM 203 STE 170 NEWPORT NEWS, VA 23606-4260
3046	DATA PARTICLES LLC	ANAND RAVULAPALLI	12812 TOURNAMENT DR RESTON, VA 20191-5860
3047	IMPROVIX TECHNOLOGIES INC	ANEESH MEHTA	1768 BUSINESS CENTER DR STE 120 RESTON, VA 20190-5359
3048	EK MANAGEMENT LLC	EDNA KEEFE	909 EMILY CIR FORT WALTON BEACH, FL 32547-1980
3049	CLEMETRIC, LLC	GERGENS POLYNICE	505 S ROSA RD STE 119 MADISON, WI 53719-1264
3050	HERMOND D COOPER	DEAN COOPER	27961 CLIFTON ST HIGHLAND, CA 92346-3361
3051	OBJECTIVE FUNCTION SYSTEMS LLC	NIPUN SHARMA	6800 OWENSMOUTH AVE STE 440 CANOGA PARK, CA 91303-3171
3052	EPATHUSA, INC.	ANITHA TIMIRI GOPALAKRISHNAN	1075 JORDAN CREEK PKWY STE 295 WEST DES MOINES, IA 50266-5602
3053	AVIMAN MANAGEMENT LLC	WALLACE COLEMAN	3411 SILVERSIDE RD STE 101 WILMINGTON, DE 19810-4806
3054	AGUIRRE PROJECT RESOURCES LLC	CHARLES AGUIRRE	4425 W AIRPORT FWY STE 110 IRVING, TX 75062-5846
3055	SERVICES, LLC KBDBS	JOSEPH KOPACZ	879 OAK HILLS DR MONUMENT, CO 80132-8829
3056	FRONTLINE SUPPORT SOLUTIONS LLC	JOSE PEREZ	9504 N INTERSTATE 35 STE 204 SAN ANTONIO, TX 78233-6616
3057	ROGUE INDUSTRIES, LLC	DAVID FONDACARO	217 MIRACLE STRIP PKWY SE # 112 FORT WALTON BEACH, FL 32548-5819
3058	LION SOLUTIONS LLC	TAIJA THOMAS	7361 CALHOUN PL STE 560 DERWOOD, MD 20855-2788
3059	Blueline Software Services Inc	Subir Saha	33 Wood Ave S Ste 110 Iselin, NJ 08830-2719

3060	MHSYSTEMS INC	JAPHET IKERIONWU	2102 E 21ST ST N STE B WICHITA, KS 67214-1943
3061	G3 INNOVATIVE SOLUTIONS LLC	JASON GILCHRIST	12901 CONTEE MANOR RD BOWIE, MD 20721-3282
3062	OMNIWARE LLC	DONNA SINGH	355 POINTER CREEK DR ANGIER, NC 27501-6212
3063	TRILLION TECHNOLOGY SOLUTIONS INC.	SRINIVAS MALLADI	410 RESTON, VA 20191-1414
3064	VANTECA LLC	VINH NGUYEN	374 N Granada St Arlington, VA 22203-1324
3065	BLAKE WILLSON GROUP LLC BWG	ROBERT BLAKE	2311 WILSON BLVD STE 620 ARLINGTON, VA 22201
3066	S & F SOFTWARE SOLUTIONS, INC.	ASMA FARHIN	111 BARCLAY BOULEVARD SUITE 208 LINCOLNSHIRE, IL 60069
3067	STRATEGIC INNOVATION GROUP LLC	VIKRAM AGARWAL	4601 FAIRFAX DR STE 1200 ARLINGTON, VA 22203-1559
3068	GLOCOMM LLC	ELDEN ITO	677 ALA MOANA BLVD STE 820 HONOLULU, HI 96813-5416
3069	AVB DIGITAL, LLC	JOSE NAZARIO	12110 SUNSET HILLS RD STE 600 RESTON, VA 20190-5916
3070	C2ENGINEER, INC C2ENGINEER	JAMES CARRALES	10225 WHITE BONNET SAN ANTONIO, TX 78240-2044
3071	ATI GOVERNMENT SOLUTIONS LLC	FIRMADGE CRUTCHFIELD	47 E SOUTH ST, UNIT 002 FREDERICK, MD 21701-5980
3072	LEGRANDE TECHNICAL AND SOCIAL SERVICES, LLC DIGITAL DECISION, THE	ROBERT LEGRANDE, II	7579 VENTURE DRIVE ALEXANDRIA, VA 22315-3665
3073	NEXGEN GROUP, LLC NEXGEN MEDIA GROUP	DANIEL CLARKE	25 WILLIAMS ST ROCKVILLE, MD 20850
3074	PORT GRAHAM GOVERNMENT SOLUTIONS LLC	ROBERT BARGERON	800 E DIMOND BLVD STE 3550 ANCHORAGE, AK 99515-2060
3075	CHICKASAW STRATEGIC POINTE, LLC	SEAN TAFOYA	2600 JOHN SAXON BLVD STE 2209 NORMAN, OK 73071-1166
3076	ACTS GROUP, INC	MILTON TORRES	1136A JENSEN DR VIRGINIA BEACH, VA 23451-5872
			50 FOUNTAIN PLZ STE 1400

3077	BEAUTIFUL BRAINS LLC	CHRISTIAN JOHNSON	BUFFALO, NY 14202-2215
3078	GENTECH ASSOCIATES INC GENTECH	SCOTT CHAPLIN	9100 PURDUE RD STE 200 INDIANAPOLIS, IN 46268-3165
3079	TENOSAR CORPORATION TENOSAR	RAYMOND NEGRON	3259 PROGRESS DR STE 142 ORLANDO, FL 32826-3230
3080	KAUKAHI, LLC	OLIVIA KACHELMAN	1680 SAINT ANDREWS DR KILLEN, AL 35645-2848
3081	MYRIDDIAN, LLC	MERLYNN CARSON	8510 CORRIDOR ROAD SUITE 100 SAVAGE, MD 20763-9505
3082	XFINION INC.	VIJAY GOSWAMI	7800 LONESOME PINE LN BETHESDA, MD 20817-6933
3083	MAVEN INC	VENKATARAMANA MALLASANI	161 FORT EVANS RD NE STE 235 LEESBURG, VA 20176-3373
3084	WASEYABEK FEDERAL SERVICES, LLC WASYABEK FEDERAL SERVICES	DANE ANDERSON	16 MONROE CENTER NE SUITE 200 GRAND RAPIDS, MI 49503-3283

#	Name and Trade Name of Firm	Contact	Address and City, State Zip
1	AZUSA SOLUTIONS LLC	CHERYL ROBINSON	201 HIGH GABLES DR APT 209 GAITHERSBURG, MD 20878-7411
2	DIGITAL CLOAK, LLC	MACHELLE SHIVERS	800 CORPORATE DR STE 421 STAFFORD, VA 22554-4889
3	TRIAEM LLC	VICTORIA HOBGOOD	23385 SUMMERSTOWN PL STERLING, VA 20166-2176
4	MIKIBA, LLC	PEARL PROMWANRAT	101 N GREENVILLE AVE STE C 18 ALLEN, TX 75002-2200
5	Johnson Venture Management Solutions, Inc. JVM Solutions	Margie Johnson	110 E Houston St Fl 7 SAN ANTONIO, TX 78205-2991
6	FEDERATE SYSTEMS CORPORATION	HARI SHANKAR PRASAD GENTYALA	1407 DESALE ST SW VIENNA, VA 22180-6735
7	RAO RESEARCH AND CONSULTING, LLC	CHETANA RAO	12020 SUNRISE VALLEY DRIVE, STE. 100 RESTON, VA 20191
8	KMM TECHNOLOGIES, INC.	HIMA KOMARAGIRI	1 RESEARCH CT STE 450 ROCKVILLE, MD 20850-6252
9	IBB TECHNOLOGY CORP	BENCHLEY BARNEY	3465 JASMINE HILL RD TALLAHASSEE, FL 32311
10	HILLS23 CONSULTING LLC	AMALIA HILLIARD	51-446 B KEKIO RD KAAAWA, HI 96730
11	LEVEL TOUCH, LLC	GURPRIT SINGH	1751 PINNACLE DR STE 600 MCLEAN, VA 22102-4007
12	CORPORATION C M C	SANDRA ADAMS	2849 PACES FERRY RD SE STE 250 ATLANTA, GA 30339-6136
13	INFER SOLUTIONS INC	ARUNA BALUPALLI	4390 US HIGHWAY 1 STE 302 PRINCETON, NJ 08540-5795
14	TTW SOLUTIONS INC	TIM WEI	6550 ROCK SPRING DR BETHESDA, MD 20817-1132
15	ICOLLABORATION INC	MADHI RAJU	1101 PENNSYLVANIA AVE NW STE 300 WASHINGTON, DC 20004-2582
16	BCOMPLEX, LLC	TAKISHA SCHULTERBRANDT	12079 BROAD MEADOW LN CLARKSVILLE, MD 21029-1258
17	RIGHT SIZED SOLUTIONS, INC. RSSI	JOHN BARRASS	1303 CHAMBERLAIN WOODS WAY VIENNA, VA 22182-1368
18	MORA CONSULTANTS LLC	GNEI MOHIDEEN	365 W 2ND AVE STE 220 ESCONDIDO, CA 92025-4137
19	PELICAN SALES INC.	MIKE FAVREAU	5121 INDUSTRY DR STE 105 MELBOURNE, FL 32940-7199

20	DAS FEDERAL, LLC	DESMA BALACHANDRAN	101 LAKEFOREST BLVD #406 GAITHERSBURG, MD 20877-2630
21	EASY DYNAMICS CORPORATION EDC	POUPAK AFSHAR	2000 CORPORATE RDG STE 240 MCLEAN, VA 22102-7854
22	W.A.ANDERSON CONSULTING, LLC W.A. ANDERSON CPA	WINSOME ANDERSON	537 VISTA RIDGE DR RUSKIN, FL 33570-2954
23	APPLE 1 ENTERPRISES INC APPLE 1 ENTERPRISES	REBECCA NEISS	9621 CLOVER HILL RD MANASSAS, VA 20110-2753
24	LITHE SOLUTIONS INC.	PADMA GOURINENI	23983 MILL WHEEL PL ALDIE, VA 20105-4007
25	SAYIT TECH CONSULTING LLC SAYIT TECH CONSULTING	SELENA HARROW	936 PEEL CASTLE LN AUSTELL, GA 30106-1466
26	COGENT MANAGEMENT SOLUTIONS LLC	CHERRYL HARRIS	3721 BUSKER MILL LN ELLENWOOD, GA 30294-1471
27	VICENTE GROUP LLC, THE	ROSE HOLBROOK	1700 RALEIGH HILL RD VIENNA, VA 22182-1854
28	REDSKY LLC	CAROL MONROE	40865 TULIP POPLAR PL ALDIE, VA 20105-3174
29	LINGUAL INFORMATION SYSTEM TECHNOLOGIES, INC. LG-TEK	ELIZABETH RENDON- SHERMAN	6865 DEERPATH RD STE 300 ELKRIDGE, MD 21075-6254
30	ALESIG CONSULTING LLC	GISELA GHANI	710 BUFFALO ST STE 513 CORPUS CHRISTI, TX 78401-1919
31	KRJ CONSULTING LLC	KAREN JENKINS	425 SUMMIT TERRACE CT BLDG 6 COLUMBIA, SC 29229-7056
32	THOUSAND OAKS RESEARCH & DEVELOPMENT INC	ILA KAMDAR	3900 MARKET ST STE 260 RIVERSIDE, CA 92501-3231
33	CARTER ENTERPRISE SOLUTIONS, LLC	NICOLE BROWN	6525 BELCREST RD STE 418 HYATTSVILLE, MD 20782-2003
34	INC. CASE-HCS	HARRIETT JACKSON-SOUMAH	12110 SUNSET HILLS RD STE 600 RESTON, VA 20190-5916
35	PREMIER ENTERPRISE SOLUTIONS, LLC	JACKIE LOPEZ	9701 APOLLO DRIVE SUITE 410 UPPER MARLBORO, MD 20774-4791
36	BITHRIVE INC	VANITHA VELLADURAI	42240 MASON RIDGE CT ASHBURN, VA 20148-6432
37	RENO/TAHOE REALTY GROUP, LLC	SARAH CARMONA ZINK	232 ANACAPA ST STE 2C SANTA BARBARA, CA 93101-1841
38	DATA-CLEAR LLC	CAROLYN CARLSON	513 N FREDERICK ST ARLINGTON, VA 22203-1450
			1614 NORFOLK ST APT B

39	BICYCLE CONSULTING GROUP LLC	LISA MANGOS	HOUSTON, TX 77006-5296
40	INTEGRITY DATA SOLUTIONS LLC	SHARON A HOCKENBERRY	7050 HARBOUR VILLAGE CT APT 102 ANNAPOLIS, MD 21403-3669
41	B & B CONSULTING ENTERPRISES INC	CASSANDRA BEAMER	9233 FALLING WATER DR BRISTOW, VA 20136-2127
42	PROFESSIONAL INFORMATION SYSTEMS INC	PAULETTE HILL	232 S LINDA ST HOBART, IN 46342-4525
43	LLC BLF TECHNOLOGIES	JAMUNA SUNDARARAJAN	4601 N FAIRFAX DR, STE 1200 ARLINGTON, VA 22203-1559
44	AMOORER INC.	ROBERTA MOORE	9658 BALTIMORE AVE STE 300 COLLEGE PARK, MD 20740-1346
45	CORNERSTONE SIGNALS & CYBER TECHNOLOGIES LLC	ANGELA SCHULTZ	6443 LORETTA DR CHRISTOVAL, TX 76935-4335
46	G2 GLOBAL SOLUTIONS, LLC	ELIZABETH GALATI	7915 LAKE MANASSAS DR STE 218 GAINESVILLE, VA 20155-3260
47	CINTEOT INC.	CHRISTINA HUNT	77 N 3RD ST STE 101 CHAMBERSBURG, PA 17201-1812
48	TORO GLOBAL LLC	GLORIA ZAMORA	2801 ALTON PKWY APT 316 IRVINE, CA 92606-2178
49	BRAYLEN GLOBAL LOGISTICS, INC.	TACHAYA FLEN	3975 FIELDING DR DOUGLASVILLE, GA 30135-2713
50	ADDON SERVICES LLC	CANDI PLANK	3425 SIMPSON FERRY RD STE 201 CAMP HILL, PA 17011-6405
51	MUNDO CONTRACTING, LLC	MARIA A PORTER	3913 BAYONNE CT LOUISVILLE, KY 40299-1400
52	KGDM ASSOCIATES, LLC	KENDRA GREEN	5867 BELLINGRATH WAY LITHONIA, GA 30058-3209
53	PROSPERITUS SOLUTIONS LLC	KRYSTAL NERIO	1014 PEABODY AVE SAN ANTONIO, TX 78211-2844
54	BROCKINGTON & ASSOCIATES INC HW EXHIBITS	SARAH BROCKINGTON	4000 DEKALB TECHNOLOGY PKWY STE 400 ATLANTA, GA 30340-2765
55	KNOWLEDGE VORTEX, INC.	ELISA KRUPA	1900 RESTON METRO PLAZA SUITE 556 RESTON, VA 20190
56	ASANTE ADVISORS LLC ASANTE CLOUD	REBECCA FITZPATRICK	1412 W IDAHO ST STE 201 BOISE, ID 83702-5256
57	BLUE SKY INNOVATIVE SOLUTIONS LLC	MELISSA PETERSON	1025 CONNECTICUT AVE NW STE 1000 WASHINGTON, DC 20036-5417

58	IMAGINATION BASE LLC GET ADA ACCESSIBLE	TERESA HUBER	421 MILLER AVE CLARKSVILLE, IN 47129-2553
59	QUALITY, COMPLIANCE & MANAGEMENT CONSULTING INC. QCM	TINA YOUNG	320 MAIN ST STE 17 LAUREL, MD 20707-4114
60	ACCUTAX BUSINESS CENTER INC	ELIZABETH MUSONDA	25 N BROADWAY YONKERS, NY 10701-7033
61	ADVANCED TECHNOLOGY LEADERS, INC.	YVETTE HANNER	4811 TECHNOLOGY DR MARTINEZ, GA 30907-2606
62	JY ADVISORY LLC	HONG JIANG	9658 BALTIMORE AVE. SUITE 300 COLLEGE PARK, MD 20740-1346
63	MANAGEMENT INC TBM	SEEMAB ZAHEER	5651 BENGAL PL HAYMARKET, VA 20169-2553
64	YOJONESY, INC.	STACEY BILLUPS	291 MAIN ST STE 208 GREAT BARRINGTON, MA 01230-1608
65	DEVELOPMENT CONSULTANTS INCORPORATED		91 CORBINS MILL DRIVE DUBLIN, OH 43017-5318
66	AVENUE PLANNERS CORP	CASSANDRA CONTRERAS	813 N MAIN ST STE 205 MCALLEN, TX 78501-0103
67	SJ TECHNOLOGIES INC	KAREN LAWTON	5019 W BROAD ST STE M209 SUGAR HILL, GA 30518-5189
68	ABACO STRATEGY LLC	ESTEFANIA ARREGUI-GOMEZ	107 HARRISON ST NE LEESBURG, VA 20176-2309
69	APL SOLUTIONS LLC	ALVERTA LOPEZ	4640 FORBES BLVD STE 100 LANHAM, MD 20706-6319
70	COPELAND CONTRACTING COMPANY, INC.	ELSA NIEVES BROWN	1425 UNIVERSAL CITY BLVD # 3 UNIVERSAL CITY, TX 78148-3317
71	STARKS & HAYES CONSULTANTS LLC	KATHLEEN WALKER-STARKS	10 QUEENSLAND DR FREDERICKSBURG, VA 22405-1449
72	GRANITE COMMERCIAL REAL ESTATE LLC	Megan Prieto Giokas	12 SIMON STREET NASHUA, NH 03060-3072
73	SOBIS, INC.	SONYA FORD	11812 ARBOR GLEN DR FREDERICKSBURG, VA 22407-8549
74	GLOBAL COMMERCE AND SERVICES, LLC	JOANEANE SMITH	2439 MANHATTAN BLVD STE 203 HARVEY, LA 70058-5468
75	ALEGNA INC	HOSEA WASHINGTON	2810 N KINGSTON DR PEORIA, IL 61604-2145
76	SOUTH SWELL TECHNOLOGY SOLUTIONS, LLC	REBECCA AKST	3121 DRISCOLL DR SAN DIEGO, CA 92117-4419
			11921 FREEDOM DR STE 550

77	TECHNOLOGY SCIENCE CORP	THU STUBBS	RESTON, VA 20190-5635
78	MicroSys, LLC	MIKE Settle	7500 Iron Bar Ln Ste 205 Gainesville, VA 20155-3607
79	I.T. PHALANX LLC	CHARLINE PERRY	15 ALLISON CT CAYCE, SC 29033-3057
80	INDEPENDENT STRATEGIC MANAGEMENT SOLUTIONS, INC. ISMSOLUTIONS	SHIRLEY OLINGER	1950 KEENE RD BLDG F200 RICHLAND, WA 99352-7774
81	DEVELOPMENT ANALYTICS LLC DEV-ANALYTICS	BORANY PENH	1050 30TH ST NW WASHINGTON, DC 20007-3822
82	IN MEMORIAM LLC PAGES & POSTS	BRIDGET BROWN	7129 HONOR KEITH RD TRUSSVILLE, AL 35173-2295
83	PROGRAM MANAGEMENT AND TECHNOLOGY SERVICES, INC PMTS	RUBY TUCK	60 COMMERCE ST STE 320 MONTGOMERY, AL 36104-3683
84	CLOUD7WORKS, INC.	MADHUKUMAR VATTIPULUSU	722 E MARKET ST STE 102 # A5 LEESBURG, VA 20176-4475
85	SOLUTION GUIDANCE CORPORATION	KELLEY WITMER	14291 PARK MEADOW DRIVE, STE 150 CHANTILLY, VA 20151-2220
86	TRINITY ENGINEERING ASSOCIATES, INC.	KIMBERLY WOOD	25 W FOUNTAIN AVE CINCINNATI, OH 45246-4308
87	SYSDATALOGICS CORPORATION SDL TEK	RASHMI WAGLE	8776 WELLFORD DR ELLICOTT CITY, MD 21042-6342
88	LAKOTA SOLUTIONS, LLC	MAURICE EVANS	315 LINCOLN ST STE 300 SITKA, AK 99835-7579
89	ENVIZAGE INC.	DANDREA JOHNSON	5403 HARVEST FISH PL WALDORF, MD 20603-4204
90	STRONGBOW STRATEGIES LLC	CLARA PRATTE	196 E HIGHWAY 66 STE A GALLUP, NM 87301-6232
91	SYLUTION TECHNOLOGIES INC	NEHA SHAH	4548 FAIR VALLEY DR FAIRFAX, VA 22033-3815
92	LIONA ENTERPRISES INC LEI	MICHELLE MORALES-DENISOFF	1212 SYCAMORE ST STE 42 FL 4 CINCINNATI, OH 45202-7355
93	MB SOLUTIONS, INC.	ROSALYN THOMPSON-BLACKWELL	1500 PERIMETER PKWY NW STE 150 HUNTSVILLE, AL 35806-3566
94	SEABROOK SOLUTIONS, LLC	LANG SIMS	620 DISCOVERY DRIVE, BLDG. 2, SUITE 360 HUNTSVILLE, AL 35806-2818
95	GREEN ELEPHANT LLC	SANDHYA SRIDHARAN	24782 SOMERBY DR CHANTILLY, VA 20152-5965
96	CORPORATELOUNGE LLC	CRYSTAL LASHAY	404 DARST RD BEASLEY, TX 77417

97	LEAD TRAINING LLC	STARLA HALCOMB	3016 W SHILOH CREEK AVE STILLWATER, OK 74074-1881
98	SNOWBIRD AGILITY INC	SHARON GRIMM	5216 CHAIRMANS CT STE 101 FREDERICK, MD 21703-2858
99	STRATFORD SOLUTIONS, INC.	ELIZABETH REDA	101 CRAWFORDS CORNER RD STE 4-116 HOLMDEL, NJ 07733-1984
100	A3L FEDERAL WORKS LLC A3L FEDERAL WORKS	ROYA MAHER	1000 TECHNOLOGY DR STE 1217 FAIRMONT, WV 26554-8829
101	EMERGING CONSULTANT SOLUTIONS, LLC	MALIKA HUMPHRIES	235 PEACHTREE ST NE STE 417 ATLANTA, GA 30303-1401
102	TECHSENTIALS INC	LISA HARLEY	12510 TOBIAS CT CLINTON, MD 20735-4598
103	DELITE SOLUTIONS LLC	Sherie Chandler	8609 WESTWOOD CENTER DR STE 110 Tysons Corner, VA 22182-7525
104	INFINITE SOLUTIONS INC.	MONICA ALLEN	6564 LOISDALE CT STE 600 SPRINGFIELD, VA 22150-1829
105	SOLUTIONS, A.E. INC.	ANA EVERETT	1954 AIRPORT ROAD SUITE 149 ATLANTA, GA 30341
106	GREY STREET CONSULTING LLC	JESSICA NUZZO	7605 RUSTLE RIDGE CT FAIRFAX STATION, VA 22039-2923
107	Eniwetok Group, LLC	Caroline H Sivley	1710 Damian Way Richardson, TX 75081-2008
108	ADVANCED BUSINESS SOFTWARE CONSULTING LLC NCN TECHNOLOGY	SHARON MUNIZ	11890 SUNRISE VALLEY DR STE 515 RESTON, VA 20191-3302
109	WISENGINEERING LLC WISENGINEERING	CHERYL HALL	66 FORD RD STE 212 DENVILLE, NJ 07834-1379
110	CLEAR GLOBAL SOLUTIONS LLC CGS	LORI JANSEN	101 WHITNEY BAY WINDSOR, CO 80550-6156
111	MOTIVE INTERNATIONAL LLC MOTIVE INTERNATIONAL	MORGAN KEAY	1250 CONNECTICUT AVE NW STE 700 WASHINGTON, DC 20036-2657
112	WCJ CONSULTANTS LLC	WILLIE JOHNSON	301 MAIN STREET SUITE 2200 BATON ROUGE, LA 70801-0014
113	ALESIG CONSULTING LLC	GISELA GHANI/ALESIG CONSULTING	3040 WILLIAMS DR STE 100 FAIRFAX, VA 22031-4618
114	SKAYIA SOLUTIONS INC	ANNA CHERNYAVSKAYA	4205 MAPLE AVE FAIRFAX, VA 22032-1126

115	ZANE NETWORKS, LLC ZANENET	ALEXANDRA JELLERETTE	1133 21ST ST NW STE 200 WASHINGTON, DC 20036-3324
116	DANEESE TAX AND ACCOUNTING SERVICES LLC	DANEESE CARTER	860 COLLEGE ST EASTMAN, GA 31023-6770
117	PERFORMANCE VALUE MANAGEMENT (PVM), LLC	ONELIA CODRINGTON	121 S ORANGE AVE STE 1500 ORLANDO, FL 32801-3241
118	KYMBER CONSULTING GROUP LLC	DARA JONES	1810 WHISTLING DUCK DR UPPER MARLBORO, MD 20774-7100
119	OUTSPOKEN MEDIA INC.	ACCOUNTING OUTSPOKEN MEDIA	5 STATE ST APT 3 TROY, NY 12180-3869
120	SURE SECURE SOLUTIONS, LLC SURESECURE	NARJIS ALI	8200 GREENSBORO DR STE 900 MCLEAN, VA 22102-4931
121	FUSION TECHNOLOGY STRATEGIES INC	ERICA FRIEDLER	110 CREEK FOREST LN ORMOND BEACH, FL 32174-0710
122	GABTICS LLC	TRICIA UMEH	9301 BURNING TREE RD BETHESDA, MD 20817-2208
123	ERESPONDERS INC.	LINDSEY ROTHSCHILD	73 MOUNT TOM AVE EASTHAMPTON, MA 01027-2351
124	CREMER GLOBAL SERVICES, INCORPORATED	AYLEEN CREMER	2210 BRYAN ST MELBOURNE, FL 32901-5958
125	BRAND CONSULTING GROUP, LLC BRAND COLLEGE	DEBBIE RUIZ	529 HAHN AVE STE 101 GLENDALE, CA 91203-3646
126	GLOBALXPERTS INC.	ABBY GAUTAM	5540 CENTERVIEW DR STE 200 RALEIGH, NC 27606-3386
127	ADVANTAGEOUS STRATEGIES LLC	JENNIFER LIVINGSTON	604 LONGFELLOW ST NW APT 205 WASHINGTON, DC 20011-3007
128	ANTEAN TECHNOLOGY LLC	SEAN FLOYD	6604 MORNING RIDE CIR ALEXANDRIA, VA 22315-5052
129	CINTEOT INC.	JOSEPH KELLY	125 ELECTRONICS BLVD SW UNIT B HUNTSVILLE, AL 35824-2212
130	KATZ INTERNATIONAL MANAGEMENT SOLUTIONS, LLC KIMS	KIMBERLY TERRELL	415 L ST NW APT 1349 WASHINGTON, DC 20001-2957
131	BLACK & GOLD TECHNOLOGY LLC	KEIRAND DANIELS	2439 MANHATTAN BLVD SUITE 205 HARVEY, LA 70058-5328
132	Matthews, Renee Agency	Renee Y Matthews	1239 S Belvedere Ave Gastonia, NC 28054-5102
133	FOURANS LLC	REENA ANIL	1031 US HIGHWAY 22 STE 301 BRIDGEWATER, NJ 08807-2900
134	JLAN SOLUTIONS LLC	RONNETTE MEYERS	1050 CONNECTICUT AVE NW STE 500 WASHINGTON, DC 20036-5304

135	C THREE BUSINESS CONSULTANTS LLC	AMY YAN	2722 WOODBURY DR SAINT LOUIS, MO 63125-5122
136	TAMAYO FEDERAL SOLUTIONS LLC	LETICIA ALBRIGHT	440 VIKING DR STE 140 VIRGINIA BEACH, VA 23452-7396
137	ADDON SERVICES, LLC	PRITA ABRAHAM	27789 MOUND RD STE 200 WARREN, MI 48092-2697
138	RSP CONTRACTING SERVICES LLC	ROSALYN POLK	217 EVERGREEN ST WARNER ROBINS, GA 31093-2505
139	NATIVE STAR GROUP INC	MATTIE JEFFRIES	17406 E 425 RD JAY, OK 74346
140	INC. RAZOR CONSULTING	CARLA SCHWARTZENBERGER	1416 10TH STREET SW WATFORD CITY, ND 58854-6845
141	PROFESSIONAL BUSINESS SUPPORT CENTER, LLC CENTER	MICHELLE LEMON	304 MCTAVISH MOOR CT MARION, SC 29571-6802
142	CAPITAL ALLIANCE SOLUTIONS, INC.	MICHELLE MESI	255 COOPER AVE STE 100 TONAWANDA, NY 14150-6641
143	APTOS LOGISTICS INC.,	TRACY WILSON	7347 SEDGEFIELD AVE SAN RAMON, CA 94583-3563
144	MAGADIA CONSULTING, INC.	MAGDALENA GEBREKRISTOS	1734 ELTON RD STE 220 SILVER SPRING, MD 20903-1724
145	A1M SOLUTIONS, INC.	KRISTINE NIXON	341 BROADWAY ST STE 302 CHICO, CA 95928-5345
146	RED SEVEN CONSULTING SERVICES, L.L.C.	BERKINA PORTER	303 BELMONT RD STE B EDGEWATER, MD 21037-1539
147	Q-CODE TECHNOLOGIES LLC	MELODY WILSON	15220 ADDISON LN WOODBRIDGE, VA 22193-6204
148	CASTALIA SYSTEMS LLC	LINDSEY BRITT	1120 E KENNEDY BLVD UNIT 236 TAMPA, FL 33602-3578
149	IADEPTIVE TECHNOLOGIES LLC	SUSIREETA DHANDAPANI	12230 CLARKSVILLE PIKE STE K CLARKSVILLE, MD 21029-1477
150	DIMENSIONAL CONCEPTS, LLC	ANGELA HARPALANI	1886 METRO CENTER DR STE 150A RESTON, VA 20190-5288
151	LLC BODYBASICS	CARA JENKINS	847 REGENTS SQ OXON HILL, MD 20745-1188
152	CORETECH CONSULTING INC CONSULTING	KOUSALYA IYER	10109 WALKER LAKE DR GREAT FALLS, VA 22066-3501
153	SIMMONS-JOHNSON CONSULTING LLC	STEPHANIE JOHNSON	4307 LAKE KEMP CT RICHMOND, TX 77406-7945
			1 N BROAD ST STE B

154	FEDSCALE INC.	TEENA SIROHI	LURAY, VA 22835-1147
155	MCH CONSULTING SERVICES, LLC MCH & ASSOCIATES	MARIA CHENAULT-HERBERT	3200 STONE HARBOR CT SUFFOLK, VA 23435-3354
156	Peridot Consulting Group, LLC	Oshiolene Omoh	6234 Pesta Ct Raleigh, NC 27612-7258
157	HELIOS SOLUTIONS GROUP, LLC	DANIELLE VERBA	118 BLUE HERON DR WEXFORD, PA 15090-2512
158	360 ACQUISITIONS LLC	IRENE DARVILLE	700 BILLINGS ST STE Q AURORA, CO 80011-6737
159	ADDON SERVICES LLC	PRITA ABRAHAM	5700 GRANITE PKWY STE 200 PLANO, TX 75024-6623
160	GLOBAL SOLUTIONS GROUP, INC.	BIJAL MEHTA	25900 GREENFIELD RD STE 220 OAK PARK, MI 48237-1292
161	AGILE VECTOR LLC	CHRISTINE MOFFITT	1763 EAGLE WATCH DR FLEMING ISLAND, FL 32003-8642
162	INC. NEW FACE TECHNOLOGY	LINDA OTIENO	201 WAYPOINT CIR STE 2 HARVEST, AL 35749-9610
163	DIGITAL STRATEGY LLC	PUJA BISHT	9513 PURPLE CLOUD ROW LAUREL, MD 20723-5711
164	Sanford, Julie SmarterED Consulting	Julie Sanford	RESTRICTED ADDRESS Memphis, TN 38104-0000
165	ITEOM, LLC	BRENDA ARMSTRONG	3018 W 3RD AVE DURANGO, CO 81301-4553
166	NEW CENTURY TECHNOLOGIES INC	LYNN XA	4225 EXECUTIVE SQ STE 600 LA JOLLA, CA 92037-1484
167	CONTRACT ADMINISTRATION NETWORK INTERNATIONAL, LLC CANI	CYNTHIA BROWN	13004 CHADDSFORD TERR MANASSAS, VA 20112-5571
168	SWARTEK CORP SWARTEK	SHYLA MORISETTY	2503 DEER WOOD CT HERNDON, VA 20171-5366
169	G2 INNOVATIVE SOLUTIONS, INC. G2IS	ROBIN NICKERSON	5002 DEQUINCEY DR FAIRFAX, VA 22032-2430
170	WISE TECHNICAL INNOVATIONS LLC	KOREN WISE	9570 27TH BAY ST NORFOLK, VA 23518-1905
171	CYNTEL TECHNOLOGIES LLC	DAVID BOATENHAMMER	10129 PADDOCK OAKS DR RIVERVIEW, FL 33569-8741
172	KIKISOL LLC	SHAWN ROHDE	4835 COLT ST STE E VENTURA, CA 93003-7744

173	INDEX GROUP INC., THE	SHEBA SHASTRI	2275 RESEARCH BLVD STE 500 ROCKVILLE, MD 20850-6203
174	ADVANTAGE SCI, LLC ADVANTAGE SCI	TRACI BRITTON	1725 DUKE ST, STE 500 ALEXANDRIA, VA 22314-3457
175	YAKSHNA SOLUTIONS, INC.	SRIVIDHYA CHAKRAVARTHI	950 HERNDON PKWY STE 410 HERNDON, VA 20170-5537
176	ADELA TECHNOLOGIES, INC.	DAVID ALONSO	41660 COURTHOUSE DR STE 301B LEONARDTOWN, MD 20650-3887
177	CONSULTING LLC V-PMC	VARETTA HUGGINS	12410 MILESTONE CENTER DR STE 600 GERMANTOWN, MD 20876-7102
178	INTEGRATION LLC DTI	RENITA ANDERSON	11518 LOTTSFORD TER BOWIE, MD 20721-2290
179	VEXTERRA GROUP LLC VEXTERRA GROUP	GLORIA HAMILTON	11710 PLAZA AMERICA DR STE 2000 RESTON, VA 20190-4743
180	AEi International, LLC.	Jenna Bratten	17959 Dumfries Shopping Plz, Suite #C Dumfries, VA 22026-2490
181	M3 CONSULTING SERVICES, LLC	MELISSA BARRINGTON	14049 GALLOP TERRACE GERMANTOWN, MD 20874
182	ELECTROSOFT SERVICES INC	SARBARI GUPTA	1893 METRO CENTER DR STE 228 RESTON, VA 20190-5298
183	ENTEGRITY CONSULTING GROUP, LLC	KIMBERLY DICKERSON	6680 POE AVE STE 400 DAYTON, OH 45414-2855
184	SPETTRO CONSULTING LLC	SANDRA JAMES	4501 DUNTON TER APT H PERRY HALL, MD 21128-9491
185	ANKORE CONSULTING INC	GITANJALI THAKUR	161 FORT EVANS RD NE STE 335-F LEESBURG, VA 20176-3375
186	AVANZ SYSTEMS INC	PANKAJ SHEKHAWAT	722 E MARKET ST STE 102-A3 LEESBURG, VA 20176
187	ROSE LI & ASSOCIATES INC	ROSE LI	9501 WADSWORTH DR BETHESDA, MD 20817-2417
188	ASJ IT SERVICES. LLC	ARIZONE BROWN	1521 TECHNOLOGY DR CHESAPEAKE, VA 23320-5999
189	ALKANNA CONSULTING LLC	TARA HOLM	10222 PICTURESQUE CT NOKESVILLE, VA 20181-3641
190	CELEEN LLC WWC FEDERAL	CHARLEEN HICKEY	6050 N POINT CT PERRYVILLE, MO 63775-6578

191	TRUBLUE ENVIRONMENTAL GROUP LLC	EMILY REED	1287 S 8TH AVE UNIT J-377 BRIGHTON, CO 80601-3592
192	RIGAUD GLOBAL COMPANY	RAPHAEL RIGAUD	2700 NEABSCO COMMON PLACE SUITE 101 WOODBRIDGE, VA 22191-6767
193	CONTRACTS MANAGEMENT ENTERPRISES LLC	RITA CALDWELL	9005 LAKE LARGO DR UPPER MARLBORO, MD 20774-4725
194	CREST SECURITY ASSURANCE LLC	JUDITH EL	12905 LARKMEADE LN WOODBRIDGE, VA 22193-4846
195	SYNAPSE BUSINESS SYSTEMS INCORPORATED	SHIVANI KAUSHAL	11350 RANDOM HILLS RD STE 800 FAIRFAX, VA 22030-6044
196	GANT GLOBAL SERVICES (GGS), INC.	HELEN GANT	3261 OLD WASHINGTON RD STE 2020 WALDORF, MD 20602
197	BROWNSTONE REALTY GROUP LLC DIVERSIFIED INTEGRATED SERVICES CONSULTANTS	ANNETTA BROWN	806 HUMPHRIES ST SW ATLANTA, GA 30310
198	INSTALLATION SERVICES LLC	GORDON WILSON	311 CENTRAL RD STE 201 FREDERICKSBURG, VA 22401-7007
199	PINNACLE SOFTWARE CONSULTING INC	JENNIFER RIOS	8808 COLESVILLE RD SILVER SPRING, MD 20910-4115
200	NVISIONKC LLC	GRACE AHN	7500 COLLEGE BLVD STE 500 OVERLAND PARK, KS 66210-4043
201	MOBLEY & ALLEN ASSOCIATES LLC	TERICA ALLEN	80 T ST NW WASHINGTON, DC 20001-1009
202	ZEMITEK LLC	ROSA CALDAS	3 BETHESDA METRO CTR BETHESDA, MD 20814-5330
203	GENERAL PUBLIC, LLC	Kimberly Hair	5421 LYNX LN UNIT 309 COLUMBIA, MD 21044-2498
204	SATORI MARKETING, LLC	MARCHE WARFIELD	12848 QUEENSBURY LN STE 208 HOUSTON, TX 77024-4163
205	ANCILLARY SPECIALISTS LLC	ANDREA PINKSTON	184 SCOTT ST DANIEL ISLAND, SC 29492-7539
206	RAYE IT CONSULTING, LLC	CASSANDRA SPENCER	108 PAINTED ROCK CT GARNER, NC 27529-6788
207	PRETEK CORPORATION	PRITI GOYAL	800 CORPORATE DR STE 301 STAFFORD, VA 22554-4889
208	NIS SOLUTIONS CORP. NIS SOLUTIONS	MARC RICHA	22636 DAVIS DR STE 375 STERLING, VA 20164-6404
	KREATIVE MARKETING STRATEGIES		2821 SW 152ND CT

209	INC	KYLA GORDON	MIAMI, FL 33185-5665
210	AESA CONSULTING LLC	ANDREA ALEXANDER	19875 EVERGREEN MILLS RD LEESBURG, VA 20175-8740
211	SIMETRI INC	ANGELA ALBAN NARANJO	937 S. SEMORAN BOULEVARD, SUITE 100 WINTER PARK, FL 32792
212	S2TECHNOLOGIES, LLC S2TECH	MARGARET STEIN	111 N 2ND ST SMITHFIELD, NC 27577-3933
213	EARTH WORTH L.L.C.	CHLOE EVANS	1500 EATON RD WASHINGTON, DC 20020-5961
214	TEAMGOV, INC.	GEORGE MARTIN	8201 CORPORATE DR STE 620 HYATTSVILLE, MD 20785-2245
215	C&B STRATEGIC CONSULTING INC.	LAYNITA CICHY	4319 ARABIA AVE BALTIMORE, MD 21214-3302
216	CRW And Associates, LLC	Ambreen Javed	4601 Presidents Dr Ste 232 Lanham, MD 20706-4870
217	MACLOVIA LLC	PATRICIA LUNA	1800 DIAGONAL RD STE 600 ALEXANDRIA, VA 22314-2840
218	N-FOSEC CONSULTING, LLC	LISA MONK	3514 SUGAR MAPLE CT WALDORF, MD 20602-2625
219	CORNERSTONE SERVICE SOLUTIONS LLC	CATHERINE HAMMOND	21868 NE STATE ROAD 69 BLOUNTSTOWN, FL 32424-4546
220	ENTERPRISE HORIZON CONSULTING GROUP	EU-JEANIA HWANG	312 SUTTER ST STE 606 SAN FRANCISCO, CA 94108-4323
221	BGESH, INCORPORATED	WESTON HALLIBURTON	21943 DIAMOND CHASE SAN ANTONIO, TX 78259-2743
222	CAS CONSULTANTS, INC.	CYNTHIA CURLEY	7201 N CLASSEN BLVD SUITE 201 OKLAHOMA CITY, OK 73116-7123
223	TRIGENT SOLUTIONS INC.	VINITA NEGI	14801 MURDOCK ST STE 120-A CHANTILLY, VA 20151-1037
224	STEWART SONJA C STARGAZER ENTERPRISE	SONJA STEWART, PMP	537 34TH ST OAKLAND, CA 94609-3009
225	ECTRON CORP	DIANE MILLER	9340 HAZARD WAY SUITE B2 SAN DIEGO, CA 92123-1228
226	JELI MANAGEMENT COMPANY, LLC	JEAN FRANCIS	4602 STECOAH DR CLINTON, MD 20735-4330
227	OM GROUP, INC.	SOWMYA HARIHARAN	30 KNIGHTSBRIDGE RD STE 525 OFC 259 PISCATAWAY, NJ 08854-3963

228	MATLOCK AND ASSOCIATES, LLC	JOHN MATLOCK	3033 WILSON BOULEVARD, SUITE 700, PMB#117 ARLINGTON, VA 22201-3868
229	ADVANCED COMPUTER LEARNING & CONSULTING INC. BAER TECHNOLOGY	SUSAN BAER	5115 45TH ST NW WASHINGTON, DC 20016-4044
230	INVICTUS CYBER SOLUTIONS, INC	LINDA HARRIS	9839 SPRING HARVEST SAN ANTONIO, TX 78254-6145
231	FAYRIZ GROUP LLC	FARHANA RASHID	5309 SLIPPER CT COLUMBIA, MD 21045-1906
232	SG & ASSOCIATES, LLC	STEPHANIE T GROSS	17545 Patterson Dr Hagerstown, MD 21740-2052
233	ALLEN INTEGRATED SOLUTIONS LLC	KELLY ALLEN	800 CORPORATE DR STE 301 STAFFORD, VA 22554-4889
234	BARNES-MAGEE CONSULTING, LLC	ANGELA FAIRLEY	2804 1/2 PARKLAND DR DISTRICT HEIGHTS, MD 20747-4818
235	KINGZ LLC	GINGER TURNBULL	13631 CHESTNUT RIDGE CT HAYMARKET, VA 20169-2471
236	LLC PFS	GREG SMALLWOOD	13846 REMBRANDT WAY CHANTILLY, VA 20151-3255
237	EIBOT, LLC		110 N CHURCH AVE LOUISVILLE, MS 39339-2631
238	BRAIN CAPITAL LLC	SHWETA AGGARWAL	41909 CLOVER VALLEY CT ASHBURN, VA 20148-1765
239	MIND YOUR BUSINESS, INC.	KAREN CARUSO	500 BEVERLY HANKS CENTER HENDERSONVILLE, NC 28792-2304
240	ATTAINX INC.	SHERYLL MANOJ	13873 PARK CENTER RD STE 55N HERNDON, VA 20171-3245
241	EIBOT LLC	SANDRA SMITH	610 WINGSPREAD PEACHTREE CITY, GA 30269-3363
242	SOLUTIONS LLC CSNS	JACQUELINE JENKINS	1245 DEWEES ST SUMTER, SC 29150-2004
243	COASIME MANAGEMENT & CONSULTING LLC	TAMMI COAKLEY-SIMELTON	425 W CAPITOL AVE STE 205 LITTLE ROCK, AR 72201-3405
244	MASON PPM TECHNOLOGIES LLC MAPPMTECH LLC	MELISSA MASON	6323 FALCONWOOD ST BALTIMORE, MD 21220-2005
245	RACEME GROUP LTD	RAMAN SHARMA	323 E MAIN ST STANLEY, VA 22851-4044
246	MUSE TECHNOLOGIES, INC.	DOUGLAS CURETON	4601 PRESIDENTS DR STE 240 LANHAM, MD 20706-4830
			1455 PENNSYLVANIA AVE NW

247	NUEDUCATION INCORPORATED	JUDY AYALA	STE 400 WASHINGTON, DC 20004-1017
248	H2 PERFORMANCE CONSULTING CORP	HAZEL WIGGINGTON	913 GULF BREEZE PKWY STE 42A GULF BREEZE, FL 32561-4728
249	PWE CONSULTANTS LLC PWE FEDERAL CONSULTANTS	KHALEEN MONARO	13959 OLEANDER CT WOODBRIDGE, VA 22193-2349
250	LIBRA REALTY GROUP, INC. LIBRA MANAGEMENT GROUP	STACEY MOLLISON	160 CLAIREMONT AVENUE STE 200 DECATUR, GA 30030-2546
251	CHAINBRIDGE SOLUTIONS INC	AARTI SMITH	12701 FAIR LAKES CIR STE 300 FAIRFAX, VA 22033-4910
252	KAMBRIAN CORP	HAMID MOTEAREFI	2707 E VALLEY BLVD STE 312 WEST COVINA, CA 91792-3198
253	NATURALLY PURPOSED, LLC	ASHLEE MCNAIR	1801 BOSTON COMMONS WAY JACKSONVILLE, FL 32221-2131
254	MINDPOINT GROUP, LLC	MARC DIXON	6203 CARDINAL BROOK CT SPRINGFIELD, VA 22152-1516
255	INC. LEADING NICHE, THE	TAMARA NALL	1701 PENNSYLVANIA AVE NW STE 200 WASHINGTON, DC 20006-5805
256	CAITTA INC	DIVYA SRINAGESH	13289 HOLLY MEADOW LN HERNDON, VA 20171-3841
257	QUALITY ANALYTICS ASSOCIATES INC	JAMAE ALLRED	511 COUNTY ROAD 127 BONO, AR 72416-8059
258	MATHTOPIAN PREPARATION, INC.	MARLISA JOHNSON	11845 W OLYMPIC BLVD STE 1100W LOS ANGELES, CA 90064-5036
259	MICROSYS LLC	MIKE SETTLE	7500 IRON BAR LN STE 205 GAINESVILLE, VA 20155-3607
260	NEEVSYS INC	NANDINI PATEL	10005 OAKTON CROSSING CT OAKTON, VA 22124-2654
261	DYNAGRACE ENTERPRISES, INC.	LINDA RAWSON	151 N STATE ST STE A MORGAN, UT 84050-9919
262	10NOVATE, INC.	TRICIA IVESON	605 N LINCOLN ST ARLINGTON, VA 22201-2308
263	IDEAL SYSTEM SOLUTIONS INC	CAROL IRISH	4646 MAIN ST PEQUOT LAKES, MN 56472-4405
264	A1FED INCORPORATED	ANURADHA ATREYA	10928 HUNTER GATE WAY RESTON, VA 20194-1422
	SECURE INNOVATE TECHNOLOGY		41273 ALLEN HOUSE CT

265	CORP.	IQBAL AMIRI	ASHBURN, VA 20148-6471
266	EXPEDITIONARY TECHNICAL SOLUTIONS, INCORPORATED	KIMBERLY DAVIS	1348 KNOLL DR OCEANSIDE, CA 92054-5768
267	SHOFAR COMMUNICATIONS LLC SHOFAR	DEANNE MCCUTCHAN	1919 N 2700 W CLEARFIELD, UT 84015-8573
268	ENTERPRISE E-SUPPORT, INC.	SHIKHA DIXIT	6564 LOISDALE CT, SUITE 600 SPRINGFIELD, VA 22150-1829
269	CLOUDSHYFT LLC	CRISTINA GILLASPIE	241 N AINSDALE DR CHARLESTON, SC 29414-7366
270	DANAS TECHNOLOGY, LLC DANAS TECHNOLOGY	DORIS BLOCK-TOMLINSON	7205 STERLING PONDS STERLING HEIGHTS, MI 48312-5813
271	IDRIL SERVICES CORPORATION	LAKSHMI BALUSU	172 PROSPECT PL ALPHARETTA, GA 30005-5453
272	NEXAGEN NETWORKS, INC.	RUPAL PARIKH	8998 RT 18 OFFICE 201 OLD BRIDGE, NJ 08857-3360
273	INFINITAS ENGINEERING INC.	JACKIE ZHANG	3259 PROGRESS DR STE 150 ORLANDO, FL 32826-3230
274	BETA SYSTEMS INTERNATIONAL LLC	JOANNE BRIONES	1390 KERSEY LN POTOMAC, MD 20854-6117
275	ATTAINX INC. ATTAINX	SHERYLL MANOJ	13873 PARK CENTER RD STE 212N HERNDON, VA 20171-3249
276	SUMMIT HUMAN CAPITAL LLC	NINA ILDARI	2201 W BROAD ST # 208 RICHMOND, VA 23220-2022
277	EXTERNETWORKS INC.	TASNEEM JEHAN	20 CORPORATE PL S PISCATAWAY, NJ 08854-6148
278	EMI ADVISORS LLC	EVELYN GALLEGO	4133 WOODBINE STREET CHEVY CHASE, MD 20815-5043
279	ORAN INC. ORAN	MEETA BHUYAN	13800 COPPERMINE ROAD, #307 HERNDON, VA 20171-6237
280	KAPSTONE TECHNOLOGIES, INC.	FRANCES KAPETANAKIS	4601 LEWIS LEIGH CT CHANTILLY, VA 20151-2833
281	CORTINA SOLUTIONS LLC	MICHAEL SHAMBAUGH	8 PARADE ST NW STE 201 HUNTSVILLE, AL 35806-4849
282	PLENARY ASSETS LLC	TAUNYA MILES	400 TUSCANY CIR CHELSEA, AL 35043-5355
283	INNOVATIVE COMPUTING & APPLIED TECHNOLOGY LLC INCATECH	LILIANA FREEDMAN	11700 PLAZA AMERICA DR STE 320 RESTON, VA 20190-4752
			13819 CHURCHVILLE DRIVE

284	TRANSMITIO LLC	SUSAN WACHIRA-NYIKA	UPPER MARLBORO, MD 20772-6943
285	MOORE ACCOUNTING & TAX SERVICES LLC	KIMBERLY MOORE DAVIS	120 E WASHINGTON ST CAMDEN, AR 71701-4010
286	TICKNOR, CAMMY C COMPUTER CITE	CAMMY TICKNOR	4112 STANLEY BLVD PLEASANTON, CA 94566-6246
287	ADDON SERVICES LLC	PRITA ABRAHAM	27789 MOUND RD STE 200 WARREN, MI 48092-2697
288	JIRACOR LLC	ALMA CORONADO	3275 PROGRESS DR STE A ORLANDO, FL 32826-2932
289	MACANNIE INC MACANNIE	JOE LEITENBURG	161 FORT EVANS RD NE STE 250 LEESBURG, VA 20176-3376
290	CROWNED GRACE INC CROWNED GRACE INTERNATIONAL	STEPHANIE PARSON	4415 NICOLE DR STE F LANHAM, MD 20706-4357
291	GENESIS VENTURE GROUP, INCORPORATED	SUSAN SABADACH	2513 RUSSWOOD DR FLOWER MOUND, TX 75028-2346
292	JW INDUSTRIES GROUP CORPORATION	TERESA JACOBSSON	801 B ST STE 300 ANCHORAGE, AK 99501-3657
293	Performance Value Management, LLC	Onelia Codrington	20 F St NW Ste 700 Washington, DC 20001-6705
294	IDEAL SYSTEM SOLUTIONS, INC.	CAROL IRISH	12 ROCKY SLOPE DR SANTA FE, NM 87508-1353
295	SMARTNET, INC SMARTNETWORKS	LYNNE AUSTIN	225 BUCHEIMER ROAD FREDERICK, MD 21701-3141
296	INFOSTELLAR INC.	SWETA JAIN	2991 WESTHURST LN OAKTON, VA 22124-1739
297	GSEC LLC	AMANDA GORSKI	11327 BRIGHTWOOD DR SEFFNER, FL 33584-2914
298	TITAN ASSOCIATES GROUP INC	TANYA LEONARD	1829 SEMINOLE LN ATHENS, TN 37303-2323
299	VANGUARD DEVOPS, LLC	JENNIFER OPLINGER	4298 PARK GREEN CT STE 1400 FAIRFAX, VA 22030-8572
300	INPUT STAFFING LLC	CAITLIN JOHNSON	112 LAYDON WAY POQUOSON, VA 23662-2224
301	SILOTECH GROUP INC	TIFFANY TREMONT	4063 E HOUSTON ST STE 950 SAN ANTONIO, TX 78220-1506
302	RUSPINI REALTY, LLC SOLUTIONS	JENNIFER RUSPINI	34 WOOD AVENUE MILFORD, CT 06460-5849
			11847 HOLLERING PASS

303	OSB SOLUTIONS, LLC	YESENIA OSBORNE	SCHERTZ, TX 78154-6153
304	WORKPRO LLC AZZMEIAH R. VAZQUEZ	AZZMEIAH VAZQUEZ	438 HAMILTON AVE TRENTON, NJ 08609-2710
305	L SQUARED LLC L2 CYBER SOLUTIONS	LISA LOVE	6635 S DAYTON ST STE 130 GREENWOOD VILLAGE, CO 80111-6109
306	STEEL POINT SOLUTIONS, LLC	LIKIA HAWKINS	11720 BELTSVILLE DR STE 1001 CALVERTON, MD 20705-3166
307	LEMMA CONSULTING LLC	BINOLA MEHTAJI	200 HERNDON STATION SQ HERNDON, VA 20170-3756
308	SESSIONS LLC	ARIELLE WINFIELD	2235 STRATFORD CIR LOS ANGELES, CA 90077-1316
309	MILLENNIAL INFORMATION TECHNOLOGY & CONSULTING LLC	JANAY YOUNG	24 LOOKOUT DR INDIAN HEAD, MD 20640-1573
310	ADAK DIGITAL INC	MICHELLE PATRICK	3915 TEAL FERN CT HOUSTON, TX 77059-4001
311	GEM TECHNOLOGY INTERNATIONAL, CORP.	JOE EASTON	2665 S BAYSHORE DR STE M103-6 MIAMI, FL 33133-5448
312	SPENCER COLE, LLC	CAROL BELL	1409 WILDERNESS TRAIL CROWLEY, TX 76036-3969
313	BRIDGECROSS LLC	MARGIE COLLINS	722 E MARKET ST STE 102 #A12 LEESBURG, VA 20176
314	GREENRUSH COMPLIANCE INC. ALLIANCE GROUP	LESA ADEBOYE	10 PERIMETER SUMMIT BLVD NE APT 4203 BROOKHAVEN, GA 30319-1484
315	DEFENSETEK SOLUTIONS, LTD.	CHRISTOPHER JOHNSON	21309 SMALL BRANCH PL BROADLANDS, VA 20148-4009
316	EXOUSIA MARKETING GROUP LLC EXOUSIA	RUBY JAMES	648 HAMDEN DR EVANS, GA 30809-3897
317	BEAUTIFUL BRAINS LLC	CHRISTIAN JOHNSON	50 FOUNTAIN PLZ STE 1400 BUFFALO, NY 14202-2215
318	SILOTECH GROUP, INC SILOTECH ACADEMY	TIFFANY TREMONT	18918 RIDGEWOOD PKWY SAN ANTONIO, TX 78259
319	XCELLIGEN INC.	VENKATA VEERA	13873 PARK CENTER ROAD, SUITE 55M HERNDON, VA 20171
320	STANTON SECURE TECHNOLOGIES, LLC	LISA WALLACE	2054 S SHIRLINGTON RD ARLINGTON, VA 22204-5345
321	RIVERNORTH INC	BRIANA COLEMAN	46726 MANCHESTER TER STERLING, VA 20165-7545
322	LAUNCHTECH, LLC	VENUS QUATES	1525 PERIMETER PKWY NW STE 242 HUNTSVILLE, AL 35806-3560

323	ARROW ALLIANCE INDUSTRIES LLC	TAMRA CARLON	3100 84TH AVE SE NORMAN, OK 73026-5708
324	RAINMAKERS STRATEGIC SOLUTIONS, LLC	DENISE RAINEY	18444 N 25TH AVE STE 420 PHOENIX, AZ 85023-1268
325	KSQUARED TECHNOLOGY CONSULTING, CORP. K2 TECHNOLOGY CONSULTING	KIA RORIE	1216 NOB HILL DR GAMBRILLS, MD 21054-2000
326	UNIFIED BUSINESS SOLUTIONS, LLC	DARLENE LEWIS	9435 WATERSTONE BLVD STE 140 CINCINNATI, OH 45249-8229
327	OPEN SAN CONSULTING LLC	TIFFANY BAILEY	1954 AIRPORT RD STE 144 ATLANTA, GA 30341-4956
328	SPARKSOFT CORPORATION	SIVAKAMASUNDARI SIVARAMAKRISHNAN	25487 DABNER DR SOUTH RIDING, VA 20152-3955
329	KONOVAL LLC	KSENIA KONOVAL	1701 RHODE ISLAND AVE NW FL 2 WASHINGTON, DC 20036
330	FASHION CONCEPTS	Benje Middlebrooks	14504 GREENVIEW DR STE 415 LAUREL, MD 20708-3202
331	INFINITE LLC	AMBER PAYTON	1758 41ST PL SE WASHINGTON, DC 20020-6020
332	8-KOI INC	INGA YOUNG	2725 CENTER PLACE MELBOURNE, FL 32940-7106
333	TYGER & ME LLC 613 LOGISTICS AND MANAGEMENT	TYGER MCCLENDON	13829 CEDAR RD UNIT 104 SOUTH EUCLID, OH 44118-2357
334	SERVITECH INC	JIM BARKER	13892 E SMITH DR AURORA, CO 80011-2249
335	ADAMBLAINE CONSULTING LLC	KARALEE ADAM	512 QUARRY LN BISMARCK, ND 58503-2512
336	INDEPENDENT VARIABLE LLC	RACHEL RICHTER	10401 GROSVENOR PL APT 322 ROCKVILLE, MD 20852-4630
337	PROARC INC	RENEE WATSON	5430 CAMPBELL BLVD STE 114 WHITE MARSH, MD 21162-5503
338	GORDON LIMITED LIABILITY COMPANY	NOTOYA GORDON	9711 WASHINGTONIAN BLVD STE 550 GAITHERSBURG, MD 20878-5789
339	OPANALYTX LLC	YELENA GUTERMAKHER	550 WEST B STREET, STE 210 SAN DIEGO, CA 92101
340	Concrete, Inc. Stephens Construction	Michelle Stephens	1515 Doctors Dr Bossier City, LA 71111-3321
			200 BROADWAY STE 302

341	CASO GLOBAL CORPORATION	ANITA CHITNIS	LYNNFIELD, MA 01940-2349
342	BROXTON DESIGN & DEVELOPMENT, INC.	PATRICIA BROXTON	15640 E 6TH AVE STE 2 AURORA, CO 80011-9048
343	SIRCE SYSTEMS INC	SUNITHA PULI	3930 DOWNS DR CHANTILLY, VA 20151-3309
344	ATG INNOVATIONS LLC	SARAH SANCHEZ	2017 WOODFORD RD VIENNA, VA 22182-3731
345	JRH CONSULTANTS LLC	LISA BELL	20 F ST NW STE 718 WASHINGTON, DC 20001-6700
346	SCIRE STRATEGIES LLC	MARTINA HARRIS	1875 BRIGHTSEAT RD HYATTSVILLE, MD 20785-4250
347	SOLERS RESEARCH GROUP INC.	CAROLYN KINSELL	1445 DOLGNER PL STE 34 SANFORD, FL 32771-9204
348	ARELI, INC.	SHERENE CHERIAN	124 KAULANA WAY HONOLULU, HI 96821-2531
349	VANGARDE LLC. VANGARDE	ELIZABETH CARDON	1436 S LEGEND HILLS DR STE 340 CLEARFIELD, UT 84015-2187
350	ANALYTICAL SOLUTIONS BY KLINE, LLC	CYNTHIA KLINE	7546 RIDGE RD PARMA, OH 44129-6629
351	CHROMY-BABB, JEN-ALICE	JEN-ALICE CHROMY-BABB	81 MEADOWBROOKE LN MIDDLEBORO, MA 02346-1641
352	NYLA TECHNOLOGY SOLUTIONS INC	SHANA COSGROVE	1714 BOLTON ST BALTIMORE, MD 21217-4323
353	AIKENS POWERFUL AND ELITE SOLUTIONS, LLC	STEPHANIE AIKENS	11320 DONKEY FLT HELOTES, TX 78023-4687
354	INFINITE SOURCE COMMUNICATIONS GROUP, LLC	MONICA DIAZ	1150 NW 72ND AVE STE 180 MIAMI, FL 33126-1920
355	SARA SOFTWARE SYSTEMS LLC	MANINDER KAUR	804 N MEADOWBROOK DR STE 142 OLATHE, KS 66062-5502
356	INTEGRIWARD, LLC	DIANA DAVIS	4203 GARDENDALE ST STE 210C SAN ANTONIO, TX 78229-2202
357	KISS VIRTUAL SERVICES, LLC	NAKIA WHITTAKER-WOODY	2006 CONRAD ST RICHMOND, VA 23223-3814
358	MINDMESH INC ENGINEERING ANALYTICS INC	ANITA VARADARAJU	12345 JONES RD STE 287-6 HOUSTON, TX 77070-4960
359	W.I.P. INTERNATIONAL SERVICES LLC	TRACY JACKSON	2411 BRIAR RIDGE DR HOUSTON, TX 77057-4505
360	XR 2 LEAD LLC	MARRYAM CHAUDHRY	15795 LAZY DAY LN DUMFRIES, VA 22025-1823

361	IT HUB INC	ELIZABETH MEDA	722 E MARKET ST STE 102 LEESBURG, VA 20176-4475
362	ORGANIZATIONAL DEVELOPMENT RESOURCE GROUP, LLC	SOPHIA HARRIS	1201 WILSON BLVD ARLINGTON, VA 22209-2300
363	CORDILL SOLUTIONS LLC	KELLY CORDILL	6564 WASHINGTON CIR WAUWATOSA, WI 53213-2460
364	TENICA AND ASSOCIATES LLC	MICHAEL ROSENBERG	4795 MEADOW WOOD LN STE 200W CHANTILLY, VA 20151-4209
365	TIO-TEK LLC	CHRISTINE TIOSECO	22930 GOLDENROD DR BRAMBLETON, VA 20148-6967
366	HELLOGOV LLC	SHAMIYANA KHALILI	21394 ASHBURN RUN PL ASHBURN, VA 20147-5348
367	TI VERBATIM CONSULTING INC. TIVC	JEAN PAYNE	215 W WASHINGTON ST 2ND FLOOR, STE A CHARLES TOWN, WV 25414-1531
368	VIZZ LIMITED LIABILITY COMPANY	SAUNDRA DRUMMER	3 W GARDEN STREET SUITE 407 PENSACOLA, FL 32502-5633
369	ZARTEK SOLUTIONS LLC	NEETIKA SINGH	312 E MARKET ST STE 103F LEESBURG, VA 20176-4100
370	BGESH, INCORPORATED	CHARISSA HALLIBURTON	800 CORPORATE DR STE 301 STAFFORD, VA 22554-4889
371	MALBAIE SOLUTIONS INC. MALBAIE SOLUTIONS	BRICE RHEE	23929 BURDETTE FOREST RD CLARKSBURG, MD 20871-4467
372	ATC EXPERTS LLC ATC EXPERTS	LORENA JIMENEZ	749 EAGLE LAKE CT ALLEN, TX 75002-4821
373	ARIA DEFENSE SOLUTIONS, LLC	MARIYA GOLOTYUK	1015 W FAYETTE ST BALTIMORE, MD 21223-1932
374	LIGHTFEATHER IO LLC	SARAH FAHDEN	742 FONTAINE ST ALEXANDRIA, VA 22302-3607
375	HOOP5 NETWORKS	MANDY IRVINE	2048 ALDERGROVE AVE STE F ESCONDIDO, CA 92029-1903
376	GREATER GOOD GROUP LLC	ANITHA REMALA	840 OWENS LAKE RD ALPHARETTA, GA 30004-7351
377	ADEPTUS SOLUTIONS, INC. ADEPTUS SOLUTIONS	ERICA ROBERTSON	161 FORT EVANS RD NE STE 250 OFFC 8 LEESBURG, VA 20176
378	WILLIAMS CONSULTING LLC	MARY WARREN	5523 RESEARCH PARK DR STE 250 CATONSVILLE, MD 21228
379	VERSATILE BUSINESS SOLUTIONS LLC	COLETTE YOUNGBLOOD	14909 HEALTH CENTER DR. # 226 BOWIE, MD 20716-1091
			1801 CLYDESDALE PL NW

380	JACKTECH LLC	CONNIE ZHANG	APT 303 WASHINGTON, DC 20009-6003
381	LLC LPR INTERNATIONAL	SANDRA MARLEY	4640 FORBES BLVD, SUITE 120A LANHAM, MD 20706-6320
382	KEY PRINCIPAL CONSULTING LLC	YOLANDA KEYS	9107 CLEARBROOK CT CHESTERFIELD, VA 23832-9120
383	PATRIOT TECHNOLOGY SOLUTIONS LLC	Carlie Larson	6805 Wesley Glen Dr Waxhaw, NC 28173-9810
384	FWD THINK LLC	RABIAH SUTTON	1775 I ST NW STE 1150 WASHINGTON, DC 20006-2435
385	SPELLMAN CONSULTING GROUP LLC	CRYSTAL SPELLMAN	9797 PRESWICKE PT ALPHARETTA, GA 30022-8682
386	ALL N ONE SERVICES LLC	E. ANN GULIEX	12115 ENGLISH BROOK CIR HUMBLE, TX 77346-3270
387	THE HILLS TANDEM LLC	JENNIFER FIELDS	132 PALMER POINTE WAY HOLLY SPRINGS, NC 27540-5404
388	Ticknor, Cammy C Computer Cite	CAMMY TICKNOR	4112 Stanley Blvd Pleasanton, CA 94566-6246
389	HYQUEST CONSULTING SOLUTIONS, LLC	JAMEECE PINCKNEY	7051 HEATHCOTE VILLAGE WAY STE 265 GAINESVILLE, VA 20155-3267
390	GEOSPATIAL ENTERPRISE INC	PAMELA KANU	13000 HARBOR CENTER DR STE 102I WOODBRIDGE, VA 22192-2847
391	D & G SUPPORT SERVICES LLC	LEAH HERMILLER	3460 COMMISSION CT STE 201 WOODBRIDGE, VA 22192-1795
392	CONSULTANTS, INC. IDCI	DEBRA HUNTER	222 W 6TH ST STE 400 SAN PEDRO, CA 90731-3345
393	D. GILLETTE INDUSTRIAL SERVICE'S INC	DOROTHEA SPENCER	1510 RICHMOND RD EASTON, PA 18040-8430
394	DNS ENTERPRISES, L.L.C. DNS	TOMIE SCOTT-DELEONARD	2 INDUSTRIAL PARK DR STE D2 WALDORF, MD 20602-2729
395	Accel Solutions LLC	Kimberly Frierson	6401 CALEB CT ALEXANDRIA, VA 22315-3732
396	D & O SECURITY SOLUTIONS LLC DOSS	KIMBERLY WRIGHT	800 CORPORATE DR STE 301 STAFFORD, VA 22554-4889
397	SCOPE IT CONSULTING, LLC	SIVAPRIYA RAJESHWER	3235 SATELLITE BLVD BLD 400 STE 300 DULUTH, GA 30096-8688
398	FUNDAMENTAL OPTICAL SOLUTIONS LLC	GOLSHAN COLEINY	543 MASSACHUSETTS AVE APT 3 BOSTON, MA 02118-1474

399	AXIOM CONSULTANTS INC.	BHAVANA RAKESH	24 WELWYN WAY ROCKVILLE, MD 20850-2771
400	BANDURI LLC	CHRISTINE GOODWIN	400 CHARLES ST FREDERICKSBURG, VA 22401-6089
401	JCBE INC	BO CHU	21027 SOJOURN CT GERMANTOWN, MD 20876-6912
402	ALESIG CONSULTING LLC	GISELA GHANI	7389 LEE HWY STE 202 FALLS CHURCH, VA 22042-1737
403	A P VENTURES, LLC	NANDITA GUDUDURI	9520 BERGER ROAD SUITE 107 COLUMBIA, MD 21046-1554
404	LLC JI-SOLUTIONS	SYLVIA JOHNSON	201 N CHARLES ST STE 805 BALTIMORE, MD 21201-4133
405	Epic Systems, Inc.	Chandra M Nallamala	41229 TYNEDALE CT ASHBURN, VA 20148-5796
406	AVERCOM VIRTUAL SOLUTIONS LLC	NIELLE COOK	25350 MAGIC MOUNTAIN PKWY STE 330 VALENCIA, CA 91355-1151
407	KAPS SOLUTIONS, LLC	POOJA BAHETI	905 LINCOLN AVE FALLS CHURCH, VA 22046-2512
408	A PRENTICE RAY & ASSOCIATES LLC	ANGELA PRENTICE	300 NEW JERSEY AVE NW FL 9 WASHINGTON, DC 20001-2030
409	TECHSUR SOLUTIONS LLC	RUPINDER YADAV	205 VAN BUREN ST STE 120 HERNDON, VA 20170-5336
410	STOCK GROUP ANALYTICS LLC	REIAM STOCK	11782 HOLLYVIEW DR GREAT FALLS, VA 22066-1330
411	AGOVX LLC	SUPREET JUNEJA	6701 DEMOCRACY BLVD STE 555 BETHESDA, MD 20817-7519
412	AMERICAN CMG SERVICES INC	CYNTHIA SMITH	1521 TECHNOLOGY DR CHESAPEAKE, VA 23320-5999
413	MED WRITERS LLC, THE	KAREN VIEIRA	10514 GALLERIA ST WELLINGTON, FL 33414-3160
414	AGILE BUSINESS CONCEPTS LLC	SHIRLEY DOMINICK	15054 DORAL PL HAYMARKET, VA 20169-3126
415	REED INTEGRATION, INC.	REBECCA REED	7007 HARBOUR VIEW BLVD STE 117 SUFFOLK, VA 23435-3657
416	ZCORE BUSINESS SOLUTIONS INC DOMESTIC	ANGELINE NGUYEN	810 HESTERS CROSSING RD STE 206 ROUND ROCK, TX 78681-7846
417	GOLDWINGS SUPPLY SERVICE, INC.	LIA HUNT	521 ALA MOANA BLVD STE M-326 HONOLULU, HI 96813-4913
418	INNER CORE CONSULTING LLC	ANETRIA BOLDEN	222 CATOCTIN CIR SE STE 133 LEESBURG, VA 20175-3730
			195 SANDY SPRINGS CIR

419	CRANK MARKETING GROUP LLC	CYNTHIA NEWMAN	WALTERBORO, SC 29488-9452
420	ANDRIE - SHERIE LLC	DANITA WILLIAMS	5609 SAINT MARYS ST GWYNN OAK, MD 21207-4763
421	ENTERPRISES, INC. STELL	JULIE ERICKSON	600 EAGLEVIEW BLVD # 300 EXTON, PA 19341-1121
422	XN STRATEGIC, LLC	AMBER ROBINSON-BOND	5217 BALLYCASTLE CIR ALEXANDRIA, VA 22315-5537
423	RULLO TECHNOLOGY LLC	SUSAN RULLO	14 STONE POST RD SALEM, NH 03079-2241
424	REDWOOD STRATEGY GROUP INC.	MY LE	42685 ROLLING ROCK SQ CHANTILLY, VA 20152-3950
425	RIGHT SIZED SOLUTIONS, INC. RSSI	SUN BARRASS	790 STATION ST STE 200 HERNDON, VA 20170-4666
426	MYA CONSULTING LLC	LAUREN GILLIARD	9623 S MICHIGAN AVE CHICAGO, IL 60628-1414
427	G1 CONSTRUCTION, INC.	TORRI GALAVIZ	976 BRADY AVE NW SUITE 100 ATLANTA, GA 30318-5699
428	WYVERN SECURITY LLC	LATRENDA SUGGS	750 S ORANGE BLOSSOM TRL STE 240 ORLANDO, FL 32805-3196
429	SOPHAM CONSULTING GROUP, INC.	JESSICA CAMPBELL	260 PEACHTREE ST NW STE 2200 ATLANTA, GA 30303-1292
430	WARE RIVER CONSULTING LLC	DEBRA GOODIER	6495 WARE NECK RD WARE NECK, VA 23178-9997
431	ACQUISITION PROFESSIONALS LLC	LUWANNA CLARK	800 CORPORATE DR STE 301 STAFFORD, VA 22554-4889
432	AVESI INC.	MICHELE LYERLA	322 TRIESTE BLVD PANAMA CITY BEACH, FL 32407-2881
433	DATACRUNCH LAB, L. L. C.	ROB MONTALVO	204 WOODSIDE GLEN PL CARY, NC 27519-1527
434	RKG TECHNOLOGIES INC	RADHA GOTTIMUKKALA	11 ANTIETAM IRVINE, CA 92620-3716
435	NEXAGEN NETWORKS, INC.	RUPAL PARIKH	2129 PULASKI HWY STE 102 HAVRE DE GRACE, MD 21078-2141
436	JENLYN LLC JENLYN SOLUTIONS	ANH NGA PHAM	1919 COMMERCE DR STE 465 HAMPTON, VA 23666-4269
437	SIMPLE SOLUTIONS, LLC	LISA MORGAN	35 FLORIDA AVE NE STE 2 WASHINGTON, DC 20002-3301
438	CYBERVILLAGE NETWORKERS INC	CONNIE MAZUR	7773 BLUEBERRY HL ELLICOTT CITY, MD 21043-7911

439	INTEGRITY FIRST TECHNOLOGIES LLC	ROBERT PEEL	501 LONGFELLOW DR O FALLON, IL 62269-7333
440	BARROW WISE CONSULTING, LLC BARROW WISE	TANESIA BARROW	1390 PICCARD DRIVE SUITE 305 ROCKVILLE, MD 20850-6539
441	VERACITY TRIAD LLC TOPDOWN MEDICAL SOLUTIONS	SUSAN FULLMER	925 SCOTTSWOOD DR MONUMENT, CO 80132-8448
442	Connexus Hub Inc.	Irene Jung	770 Van Ness Ave. #201 San Francisco, CA 94102-8200
443	TRIUNE SOLUTIONS, LLC	TERESA GILCHRIST	105 WAYNE PLACE SE UNIT 4 WASHINGTON, DC 20032-6105
444	GROUP, INC. ICG	KATHERINE BLEASE	3500 NW 2ND AVE STE 727 BOCA RATON, FL 33431-5870
445	GLOBAL FORCE USA, INC.	NAZ WARDEN	8323 SW FWY 59 STE 730 HOUSTON, TX 77074-1625
446	PIONEER LLC PIONEER	PINA SHAH	4919 DENNY AVE PASCAGOULA, MS 39581-5521
447	TALTEAM INC.	SUDHA MATHEW	13800 COPPERMINE RD STE 120 HERNDON, VA 20171-6163
448	MERCOM, INCORPORATED MERCOM CORPORATION	DUSTIN FUGETT	1067 PETIGRU DR PAWLEYS ISLAND, SC 29585
449	JOLTEC LLC LOUDOUNTEC	VANIT ARORA	722 E MARKET ST STE 102 LEESBURG, VA 20176-4475
450	AMA CONSULTING LLC AMA CONSULTING	MARIA ASUELIMEN	7404 EXECUTIVE PL SUITE 103 LANHAM, MD 20706-6235
451	INFOPACT INC	SIREESHA DEENA	19977 AUGUSTA VILLAGE PL ASHBURN, VA 20147-4128
452	SHIVAN TECHNOLOGIES, INC	BHANUREKHA BATHULA	208 SOUTH KING ST SUITE 301A LEESBURG, VA 20175
453	MAZ LOGICS LLC	MARYAM ASIM	5285 SHAWNEE RD ALEXANDRIA, VA 22312-2328
454	WEBXD LLC	STEPHANIE SOEHN	4225 EXECUTIVE SQ SUITE 600 LA JOLLA, CA 92037-9122
455	BENNETT AEROSPACE, INC.	JULIA BENNETT	1 GLENWOOD AVE RALEIGH, NC 27603-2578
456	EARTH2EARTH LLC	USHA CHANDRASEKHER	8 PROMENADE PL VOORHEES, NJ 08043-4169
457	GLOBAL QUALITY SOLUTIONS, INC. GQS CONSTRUCTION SERVICES	ADRIANA BLANKENSHIP	7235 BENTLEY ROAD STE 930 JACKSONVILLE, FL 32256
			1600 SPRING HILL RD

458	HALVIK CORP	VIJAY BATHULA	STE 240 VIENNA, VA 22182-2229
459	IDEAL SYSTEM SOLUTIONS, INC.	CAROL IRISH	5600 ROWLAND RD STE 220 MINNETONKA, MN 55343-4419
460	PHENOM LLC	CRYSTAL JAMES	5 HILLCREST DR STE B202 FREDERICK, MD 21703-6269
461	TECHNAUTIX, CORP.	JENNIFER LOH	9014 GABLE GLEN LN HOUSTON, TX 77095-2876
462	PRACTICAL INTELLIGENCE, LLC	ANGELA TAYLOR	11903 PARALLEL RD BOWIE, MD 20720-3443
463	ACCENTZ, INC. AMPLIDYNE	FARHA KHAN	6695 S QUEMOY CIR AURORA, CO 80016-2686
464	BLUE CLARITY, LLC	CHRISTINE JUNG	9503 CHESTNUT FARM DR VIENNA, VA 22182-3465
465	SPEAKING OF SCIENCE LLC	AIMEE SWARTZ	6916 PRINCE GEORGES AVENUE TAKOMA PARK, MD 20912-5414
466	TECHFOCUS LLC	LIJUAN WANG	7051 SALVIA ST ARVADA, CO 80007-7077
467	CURA, LLC	MICHAEL BEADLE	1530 HASKIN DR SAN ANTONIO, TX 78209-2325
468	GUARDIAN, LLC, THE	Catina M Henley	3930 Lakefront Dr Mobile, AL 36695-8679
469	CONNEXUS HUB INC	DAN JUNG	14252 CULVER DR STE 257 IRVINE, CA 92604-0317
470	CALANO & ASSOCIATES LLC	KORTNEY CALANO	1592 MEADOWLARK GLEN RD DUMFRIES, VA 22026-2973
471	RENNEL TECH INC	MARY MATHEWS	182 MILL GREEN AVE UNIT 200 GAITHERSBURG, MD 20878-5850
472	PROJECT TEAM SOLUTIONS	KELYN A. WITMER	13300-B FRANKLIN FARM RD SUITE 1002 HERNDON, VA 20171-4036
473	SUPERIOR GLOBAL SOLUTIONS INC	SANDRA SYLVESTER	9048 MAHOGANY DR CHESTERFIELD, VA 23832-2677
474	PBG CONSULTING, LLC	GHALEB GHALEB	7925 JONES BRANCH DR STE 2125 MCLEAN, VA 22102-3376
475	ACHIEVA PARTNERS, INC.	MARGARET GILL	2235 NEWTON STREET NE WASHINGTON, DC 20018-3072
476	@ORCHARD LLC ORCHARD TALENT	CHAU TIFFANY EASTMAN	132 E DELAWARE PL APT 5002 CHICAGO, IL 60611-4944

477	KREATIVE CORPORATION	SODA SULTANA	116-K EDWARDS FERRY RD NE STE 102 LEESBURG, VA 20176-2301
478	STEADY STATE AUTOMATION LLC	KATHLEEN OLSEN-TANK	3674 FOXFIRE PL AUGUSTA, GA 30907-8951
479	Infinite Outcomes, Inc.	Linda Houston	600 W Meadow St Unt 105 Fayetteville, AR 72701-5080
480	DELOACH ENGINEERING SCIENCE, PLLC	TRILLIAN BALDASSARI	1217 N ORANGE AVE, STE B ORLANDO, FL 32804-6452
481	MPF FEDERAL, LLC	ANNA GILMORE-HALL	1500 MARKET ST FL 12 PHILADELPHIA, PA 19102-2100
482	TM CAPTURE SERVICES, LLC MACALOGIC	TERESA MACALOLOOY	4380 BUCKEYE LN STE 222 BEAVERCREEK, OH 45440-7300
483	EXCELOUS, LLC	KAREN SWAIN	2678 TELFAIR DRIVE SMYRNA, GA 30080
484	JW AFFINITY IT, LLC	CLIFF HALL	1161 CONCORD RD SE STE 500 SMYRNA, GA 30080-4283
485	ALL THINGS CREATIVE, LLC	ROBYN SHORT	1300 MERCANTILE LANE SUITE 100-S LARGO, MD 20774-5383
486	HD INC	JANET HURLEY	3116 E LYNDALE AVE HELENA, MT 59601-6445
487	KERSH INFORMATION TECHNOLOGY SERVICES LLC KITS	SALLY KERSH	103 RUTH DR MIDDLETOWN, DE 19709-9467
488	AMATEA, LLC	MARINA AMAT	101 DAVIS AVE SW LEESBURG, VA 20175-3437
489	GOLDEN WOLF, LLC	SABRINA WOLFERSBERGER	401 N PARSONS AVE STE 107A BRANDON, FL 33510-4538
490	DIVINEBASE INCORPORATED ORCA INTELLIGENCE	TITRA HAMILTON	3307 SIR THOMAS DR APT 24 SILVER SPRING, MD 20904-4887
491	SOF INTELLIGENCE SOLUTIONS, LLC	RHONDA CRAWFORD	6243 GENTLE LN ALEXANDRIA, VA 22310-2260
492	RED CREEK SOLUTIONS LLC	TYLER RUSH	112 N BUTTERNUT AVE BROKEN ARROW, OK 74012-8587
493	MOZARO, LLC	SHAWN SATTERFIELD	29562 RAINBOW HILL RD EVERGREEN, CO 80439-3709
494	ACCURA ENGINEERING AND CONSULTING SERVICES, INC.	PRASHANTHI REDDY	3200 PRESIDENTIAL DR ATLANTA, GA 30340-3910
495	TREWON TECHNOLOGIES LLC	BIJAL SHAH	800 CORPORATE DR STE 301 STAFFORD, VA 22554-4889
496	SYNERGY AMERICA, INC.	HARSHI KRISHNASWAMY	6340 SUGARLOAF PKWY STE 200 DULUTH, GA 30097-4329

497	RED - JV	RUSS SIEVERS	510 ENERGY PL IDAHO FALLS, ID 83401-3586
498	CJN CONSULTING, INC.	CAMILLA NGURRE PAUL	141 WINDMEADOW WAY FAYETTEVILLE, GA 30214-5313
499	RAFT LLC	SHUBHI MISHRA	11800 SUNRISE VALLEY DR STE 400 RESTON, VA 20191-5303
500	D GROUP CONSULTING SERVICES INC	DORETTE NYSEWANDER	9924 AZALEA BLOOM WAY RIVERVIEW, FL 33578-4630
501	INOVITECH LLC	DEBRA ROZIER	205 WILDMAN ST NE LEESBURG, VA 20176-2319
502	GWFL ENTERPRISE, LLC	AMIRA STOKES	351 PALADIUM CT OWINGS MILLS, MD 21117-1398
503	RENO/TAHOE REALTY GROUP, LLC	SARAH CARMONA ZINK	521 GORDON AVE RENO, NV 89509-1402
504	NOETIC STRATEGIES, INC.	KELLY PARKER	1300 MERIDIAN ST N STE 3100 HUNTSVILLE, AL 35801-4682
505	TECHLOGICS LLC	KAREEN ADKINS	2001 ASHTON WAY BAINBRIDGE, GA 39819-7865
506	VNUIT LLC	PARAMJYOTI KAKILETI	5425 MISSION RD BONSALL, CA 92003-3601
507	PIVOTAL POINT, LLC	DOKMAI WEBSTER	135 N FAIRFAX ST FALLS CHURCH, VA 22046-3528
508	ARTES TECHNOLOGIES, LLC	DANIELLE COLE	9901 AIREDALE CT BRISTOW, VA 20136-2504
509	L.L.C. KTS	VERONICA WHITMORE	5537 DEALE CHURCHTON RD STE 233 CHURCHTON, MD 20733-9998
510	ARGOS BUSINESS INNOVATIONS LLC	MICHELLE SCHNEIDER	11012 E AVA MARIE PL TUCSON, AZ 85747-8822
511	SOLUTIONS3 LLC	PATRICIA BATTISTELLA	39 ACKERMAN DR MAHWAH, NJ 07430-3309
512	NATASHA SESSOMS LLC MOTIVATE LEARN	NATASHA SESSOMS	4644 ASTERWOOD DR RALEIGH, NC 27606-3741
513	CHAGS HEALTH INFORMATION TECHNOLOGY LLC C-HIT	SRIVASAVI CHAGANTI	10500 LITTLE PATUXENT PKWY STE 400 COLUMBIA, MD 21044-3563
514	ENTERPRISE SECURITY CONSULTANTS, LLC, THE	ELISABETH NGUYEN	5049 7TH RD S APT 202 ARLINGTON, VA 22204-2521
515	D & A LLC	AISHA REED	627 NE 7TH TER CAPE CORAL, FL 33909-2017
516	ARELI INC	SHERENE CHERIAN	115 N PARKE ST ABERDEEN, MD 21001-2438
	GRANITE COMMERCIAL REAL		30 TEMPLE STREET SUITE 300

517	ESTATE LLC	MEGAN PRIETO GIOKAS	NASHUA, NH 03060-2412
518	LINKITALL LLC LIA	MARKEESHA REED	1125 JEFFERSON DAVIS HWY STE 380 FREDERICKSBURG, VA 22401-8449
519	GEAR ONE ENTERPRISE CORP	DONNA BARNES	34450 CALLE SERENO TEMECULA, CA 92592-9118
520	MILLER ENGINEERING AND RESEARCH CORPORATION	TERRI MILLER	1630 BRAID HILLS DR PASADENA, MD 21122-3521
521	TECH BRAINS SOLUTIONS INC IT TALENT	MONIKA RAJ	220 DAVIDSON AVE STE 303 SOMERSET, NJ 08873-4144
522	AMERICAN WORDATA, INC. AWDATA	THERESIA WESTON	13916 MONROES BUSINESS PARK STE 101 TAMPA, FL 33635
523	SMARTREMITT LLC	ANNIE SOH	869 KINGWAY BREINIGSVILLE, PA 18031-1485
524	REMILNET LLC	SARA SLETTEBO	4226 EAGLE LANDING PKWY ORANGE PARK, FL 32065-2631
525	CANFIELD CONSULTING GROUP, LLC CANFIELD CYBERDEFENSE GROUP	ROSY CANFIELD	4104 ALFALFA TER STE 1 OLNEY, MD 20832-2962
526	ANTHONY & ASSOCIATES INC	MICHELLE ANTHONY	5655 PEACHTREE PKWY STE 110 PEACHTREE CORNERS, GA 30092-2828
527	ABUNDANS INFORMATION TECHNOLOGY LLC	ORAIOS WARD	17308 RUSSET DR BOWIE, MD 20716-3609
528	RED CARROT INC	DANIELLE GOSTHE	1951 NW 7TH AVE STE 600 MIAMI, FL 33136-1128
529	CODE PLUS INC	JINAN ABOUSHAKRA	2750 PROSPERITY AVE STE 230 FAIRFAX, VA 22031-4338
530	ENCORE ASSOCIATES, LLC	MELBA TAYLOR	4004 VOLTA AVE STE B BRENTWOOD, MD 20722-1460
531	DORKIN INC. DORKIN PARTNERS	STEPHANIE JUNIEL	800 CORPORATE DR STE 301 STAFFORD, VA 22554-4889
532	KP PARTNERS LLC	RAJ PATEL	9908 HENRY HEARN WAY LAUREL, MD 20723-5797
533	AXIS MANAGEMENT GROUP LLC	PRABHAVATI REDDY	1765 GREENSBORO STATION PL 9TH FL MCLEAN, VA 22102-3467
534	ALLUVIONIC INC	WENDY ROMEU	3530 N HARBOR CITY BLVD MELBOURNE, FL 32935-5714
535	EXCELSIOR CONSULTING GROUP LLC	LUCICLEIDE DELSIGNORE	25679 POLAND RD CHANTILLY, VA 20152

536	ZENPOINT SOLUTIONS LLC	NADIA KARIMI	1765 GREENSBORO STATION PL SUITE#900 MC LEAN, VA 22102-3470
537	CHAISE MANAGEMENT GROUP LLC	NATALIE MAY	1420 NEW YORK AVE NW WASHINGTON, DC 20005-2122
538	IBILOLA OGUN ICT RESOURCES	IBILOLA OGUN	26 SEAMAN RD WEST ORANGE, NJ 07052-3633
539	SIGNIFICANCE INC	MARY AHERN-SNYDER	1835 FOREST DR STE E ANNAPOLIS, MD 21401-4432
540	ACCEL CONSULTING GROUP, LLC	LINDA SVERDRUP	1001 S MAIN ST STE 4013 KALISPELL, MT 59901-5635
541	SQUIRE'S OFFICE SERVICES, LLC	CRYSTAL SQUIRE	14110 NASH RD CHESTERFIELD, VA 23838-4128
542	SRR INTERNATIONAL, INC.	SREE REKHA JADALA	4152 W.BLUE HERON BLVD,STE 226 RIVIERA BEACH, FL 33404-4860
543	ASTRAGAZE INC	RAJ NATARAJAN	11201 GREEN WATCH WAY NORTH POTOMAC, MD 20878
544	DARKHORSE GEOSPATIAL LLC	EMMY HARBO	13 1/2 DEAN ST ANNAPOLIS, MD 21401-2715
545	LAGO CONSULTING & SERVICES LLC	MARCELO LAGO	4237 HENDERSON BLVD STE 201 TAMPA, FL 33629-5610
546	QUALITY CONTAX INC.	Janet Puryear	5203 Jackwood St Houston, TX 77096-1312
547	SB ENGINEERING SOLUTIONS LLC	SUMMER BAZEMORE	2722 LAKE FOREST DR UPPER MARLBORO, MD 20774-8854
548	CYBERMYTE, LLC	YVONNE RIVERA	347 EVERTREE LOOP SANFORD, FL 32771-7579
549	NOVATECH SOLUTIONS LLC	SHIRLANDA PENDRAK	1005 WESTON DR WILLIAMSTOWN, NJ 08094-8852
550	ACUITY TOTAL SOLUTIONS ACUITY TOTAL SOLUTIONS	MARIA CHAMBERLAIN	2508 HILLROSE PL OXNARD, CA 93036-1574
551	ASCENSION LLC	KAREN CHEW	10405 HALIARD ST CHELTENHAM, MD 20623-1341
552	FALCON LOGIC LLC	SHAZIA NOREEN	2452 RIDGEHAMPTON CT RESTON, VA 20191-2826
553	PM CONNECTIONS LLC VET GLOBAL SOLUTIONS, VETGS	DENISE DAVIS	14300 CORNERSTONE VILLAGE DR STE 126B HOUSTON, TX 77014-1265
	NEXT PHASE SOLUTIONS AND		5523 RESEARCH PARK DR STE 245

554	SERVICES, INC.	KAREN ROSENBAUER	CATONSVILLE, MD 21228-4680
555	MASTRICS LLC	JUSTIN REAVES	10619 GOOD SPRING AVE GREAT FALLS, VA 22066-1735
556	HARRINGTON TECHNOLOGY & ASSOCIATES, INC. CONSULTING	MICHELLE CHAUDRY	7 WALTHAM ST CALUMET CITY, IL 60409-5254
557	WINDSOR GROUP LLC	DIEDRE WINDSOR	9658 BALTIMORE AVE STE 300 COLLEGE PARK, MD 20740
558	ELEVATE STRATEGIES LLC	FELICITY PEREYRA	125 AMUNDSEN ST HOUSTON, TX 77009-3202
559	KRIAANET INC	SHAILENDRA JAIN	722 E. MARKET ST. SUITE 102 OFC A29 LEESBURG, VA 20176-3375
560	AVENING MANAGEMENT AND TECHNICAL SERVICES, LLC AVENINGTECH	LEE PLATT	11 N MAPLE AVE STE 101 LA PLATA, MD 20646-3759
561	LLC A3T	ANDREA MEHLHORN-MARSHALL	3141 FAIRVIEW PARK DR STE 315 FALLS CHURCH, VA 22042-4531
562	ACCEL SOLUTIONS LLC	KIMBERLY FRIERSON	6401 CALEB CT ALEXANDRIA, VA 22315-3732
563	DULLESSYSTEMS INC.	MONALISHA MISHRA	1 N BROAD ST STE A OFC 105 LURAY, VA 22835-1147
564	TENAX TECHNOLOGIES, LLC TENAX TECHNOLOGIES	TAMERA RUSH	4694 MILLENNIUM DR STE 520 BELCAMP, MD 21017-1541
565	SCRIBEDOC.COM, INC.	SANDY KUMAR	800 CORPORATE DR STAFFORD, VA 22554-4889
566	ADVANCED PROJECT CONSULTING, LLC	IRIS CRITTEN	132 BYRD WAY WARNER ROBINS, GA 31088-8937
567	DELVIOM, LLC	KARUNA YARLAGADDA	44790 MAYNARD SQUARE STE 280 ASHBURN, VA 20147-6515
568	BRIELLE SHAILYNN CORP	NAHOMIE COLIN	1409 WOOD IRIS LN LAWRENCEVILLE, GA 30045-9744
569	INSPIRED SOLUTIONS INC	ISABELLA PINA	13168 CENTERPOINTE WAY UNIT 201 OFFICE B WOODBRIDGE, VA 22193-5287
570	GREENE STREET COMMUNICATIONS, LLC	JAMILAH FRASER	5881 LEESBURG PIKE STE 500 FALLS CHURCH, VA 22041-2300
571	GRAVITY LLC	CAROLYN WALKER	1883 ALABAMA HIGHWAY 39 EPES, AL 35460-3118
			912 THAYER AVE FL 3

572	PROJECT 216 LLC	SHARON HAMMOND	SILVER SPRING, MD 20910-4570
573	ARM CONSULTING LLC	ANGELA MITCHELL	215 DEPOT CT SE # 202 LEESBURG, VA 20175-3017
574	EPATHUSA, INC.	ANITHA TIMIRI GOPALAKRISHNAN	1075 JORDAN CREEK PKWY STE 295 WEST DES MOINES, IA 50266-5602
575	IMPACT MARKETING AND COMMUNCIATIONS, INC.	SARAH COOK-RAYMOND	1019 SHANNON BLVD NISKAYUNA, NY 12309-1439
576	VG IT SERVICES INC	SHALINI GALI	44679 ENTICOTT DR. #211 ASHBURN, VA 20147-5567
577	BREAKFORTH SOLUTIONS INC	NICHELLE EARLY	13164 PIEDMONT VISTA DR HAYMARKET, VA 20169-2642
578	LA JOLLA LOGIC INC	STACEY ANFUSO	444 W C ST # 220 SAN DIEGO, CA 92101-3533
579	AGILITY CONSULTING, LLC INTERNATIONAL	EMILY HARSHMAN	2124 SEQUOIA LN INDIANAPOLIS, IN 46240-2791
580	NIMBLE. THE SOFTWARE COMPANY, LLC	MICHELLE WILLIAMS	110 SOUTHSIDE SQ STE 2-C HUNTSVILLE, AL 35801-4279
581	NEXT PHASE SOLUTIONS AND SERVICES, INC.	KAREN ROSENBAUER	10211 WINCOPIN CIR STE 502 COLUMBIA, MD 21044-3432
582	JSTOOGOOD LLC JOINT STRATEGIC TECHNOLOGIES	ASHLEY NISSEN	2300 WEST RATHGEBER RD WICHITA FALLS, TX 76310-7927
583	ADDON SERVICES LLC	PRITA ABRAHAM	1800 DIAGONAL RD STE 600 ALEXANDRIA, VA 22314-2840
584	M HOLLAND GROUP LLC	MARILYN DODSON DODSON	14094 BANEBERRY CIR MANASSAS, VA 20112-8857
585	TATRA SOLUTIONS, INC.	KASHA MEHRA	1708 S MEBANE ST STE 301 BURLINGTON, NC 27215-6591
586	CABLING INC A.C.C.I.	RUTH FRITZ	35 BEACHVIEW LN FALLS OF ROUGH, KY 40119-7576
587	AVALON BUSINESS ENGINEERING SERVICES, LLC	LORRAINE PEART	1020 UNIVERSITY PARK BLVD STE 200 CLEARFIELD, UT 84015
588	NIRA, INC.	MEIXIA WANG	400 VIRGINIA AVE SW STE 720 WASHINGTON, DC 20024-2701
589	CHANGEIS, INC.	URVASHI MALHOTRA	1530 WILSON BLVD 700 ARLINGTON, VA 22209-2418
590	ILLUSTRIOUS CONSULTANTS LLC	KAHLIA MEEKS	2106 RENAISSANCE WAY NE ATLANTA, GA 30308-2461
591	GOV BLOOM LLC BLOOM WORKS	SOFIA FORELLE	19 WOODSIDE AVE NARBERTH, PA 19072-2425

592	3KPC INC	SUBEERA SINGH	12203 LAKE JAMES DR HERNDON, VA 20171-2010
593	TECHNOLOGIES, LLC AMPT MANAGEMENT CONSULTING	ANN POCH	231 CARTERS MILL RD ELKTON, MD 21921-3427
594	BRAVIUM CONSULTING INC. BRAVIUM CONSULTING	CHRISTINE NUESSLE	12300 TWINBROOK PKWY STE 425 ROCKVILLE, MD 20852-1651
595	JOHNSON VENTURE MANAGEMENT SOLUTIONS, INC. JVM SOLUTIONS	MARGIE JOHNSON	118 BROADWAY ST. STE 525 SAN ANTONIO, TX 78205
596	EMMATY, INC	MADELINE CABRERA	31 GRANITE ST STE 6 MILFORD, MA 01757-1695
597	PBP SOLUTIONS LLC	LINH NGUYEN	11790 INDIAN RIDGE RD RESTON, VA 20191-3527
598	DEWITT CONSULTANCY PARTNERS, LLC	KIMBERLY DEWITT	2049 N 32ND ST KANSAS CITY, KS 66104-4307
599	EMERALDAI TECHNOLOGIES, LLC	SUSAN STELLFLUE	4 CORTLAND CIR LAKE ZURICH, IL 60047-2334
600	KERBEROS INTERNATIONAL, INC.	DAWN COLE	2109 BIRDCREEK TER TEMPLE, TX 76502-1083
601	CASE MANAGEMENT CONSULTING LLC	DAVID DEMARTIN	3216 HATCHER ST ALEXANDRIA, VA 22303-1222
602	THREE DIMENSIONAL TECHNOLOGIES, LLC	ETHEL ANDERSON	421 S GARNETT ST HENDERSON, NC 27536-4539
603	HD INC.	Janet M. Hurley	6391 Aviation Circle Loveland, CO 80538-0000
604	COGNIZANCE TECHNOLOGIES LLC COGNIZANCE TECHNOLOGIES	KETKI SHAH	312-F EAST MARKET STREET SUITE #112 LEESBURG, VA 20176
605	DLZP GROUP LLC	LISA BRUNET	2307 THOMPSON CROSSING DR RICHMOND, TX 77406-6925
606	BYTEFORZA INC	VIMALAA MAHESH	5807 SUMMERLAKE WAY CENTREVILLE, VA 20120-2953
607	METRONY	MICHELLE DVORAK	15 DAVID RD SOUTHAMPTON, PA 18966-2403
608	ASSISTED MANAGEMENT SOLUTIONS, INC.	LISA GREGORY	41650 COURT HOUSE DR UNIT 100 LEONARDTOWN, MD 20650-3891
609	ROCKWOOD GROUP INC., THE	CHRIS HIGGINBOTHAM	201 W WASHINGTON ST STE C-1 ATHENS, AL 35611-2509
610	BROOKES CONSTRUCTION LLC	CHISA BROOKES	8751 ROBINSON CHURCH RD HARRISBURG, NC 28075-7693
			1675 N MITCHELL ST

611	ALARMCO, INC.	CORRINE MCKAGUE	BOISE, ID 83704-6541
612	THE ENTERMEDIA GROUP LLC THE ENTERMEDIA GROUP	LORRAINE JORDAN	1617 SUN VALLEY CT LAKEWAY, TX 78734-5267
613	KEGMAN INC	SUSAN GLASGOW	1135 W NASA BLVD SUITE 100 MELBOURNE, FL 32901-1823
614	APOGEE SYSTEMS CORP	HAE-SUE PARK	5921 VERANDA DR SPRINGFIELD, VA 22152-1416
615	EPH CONSULTING INC	ELYSE PETTIFORD	10312 PIERCE DR SILVER SPRING, MD 20901-1942
616	SNAPIT SOLUTIONS LLC	NEELIMA PARASKER	7780 W 119TH ST OVERLAND PARK, KS 66213-1104
617	T. WHITE PARKER ASSOCIATES, INCORPORATED	TANAIA PARKER	22636 DAVIS DR STE 345 STERLING, VA 20164-6404
618	Compass Management Solutions LLC	Ciara Gordon	1569 Ezra Church Dr NW Atlanta, GA 30314-2173
619	THE CYBRIX GROUP INC	KRISTEN GROVE	710 OAKFIELD DR STE 266 BRANDON, FL 33511-4909
620	FREEDOM INTERNATIONAL INC	CORLISS JACKSON	22636 GLENN DR STE 106 STERLING, VA 20164-4442
621	JUST CALL JODI INC	JODI SILBERMANN	43189 CAMINATA DR TEMECULA, CA 92592-2807
622	I5 SHAREPOINT CONSULTING, LLC	IVORY BANKS	4407 DARIO RD UPPER MARLBORO, MD 20772
623	NEXT PHASE SOLUTIONS AND SERVICES, INC.	LISA WOLFF	10211 WINCOPIN CIR STE 502 COLUMBIA, MD 21044-3432
624	AMERICAN ORTHOTIC AND PROSTHETIC CENTER, INC. CMG Contracting	Cynthia D Smith	1521 Technology Dr Chesapeake, VA 23320-5999
625	LUNATEK, LLC	SHANDRA VESTAL	2420 ALAMO AVE SE STE 104 ALBUQUERQUE, NM 87106-3217
626	ADVANTAGE SCI, LLC	TRACI BRITTON	2321 ROSECRANS AVENUE SUITE 2225 EL SEGUNDO, CA 90245-4903
627	BGESH, INCORPORATED	WES HALLIBURTON	222 S MILL AVE # 80030 TEMPE, AZ 85281-2889
628	METRICS TOGETHER LLC	ALISON TURNER	206 GIRARD BLVD NE ALBUQUERQUE, NM 87106-2706
629	QUALITY INFORMATICS CONSULTING LLC	Vidhi Patel	2186 Jackson Keller Rd Ste 3073 SAN ANTONIO, TX 78213-2723

630	ACCESS COMMUNICATIONS GROUP LLC	ANA ESPINOZA ENRIQUEZ	5470 S MONROVIA AVE PHOENIX, AZ 85706-2120
631	RMANTRA SOLUTIONS INC RMANTRAS	KUSUMA RAO	11710 PLAZA AMERICA DRIVE SUITE 2000 RESTON, VA 20190-4743
632	POTOMAC HAVEN INC	TAMMY WHITE	4601 FAIRFAX DR STE 1200 ARLINGTON, VA 22203-1559
633	VISION INFORMATION TECHNOLOGY CONSULTANTS LLC VISION IT CONSULTANTS	VICTORIA WASHINGTON	3308 BROADWAY ST STE 300 SAN ANTONIO, TX 78209-6550
634	ACCUTRAK CONSULTING & ACCOUNTING SERVICES PLLC SERVICES	SHANIECE BENNETT	27735 JEFFERSON AVE SAINT CLAIR SHORES, MI 48081-1309
635	OPTIMIZED TECHNICAL SOLUTIONS INC	TRAVIS GRIFFIN	110 E HOUSTON ST FL 7 SAN ANTONIO, TX 78205-2991
636	PRIJAL INC.	JAGDISH VED	9739 ABINGTON CT FAIRFAX, VA 22032-2447
637	ADVANCED AUTOMATION TECHNOLOGIES, INC.	WILLA ROBERTSON	9701 APOLLO DRIVE, SUITE 107 LARGO, MD 20774-5353
638	CMS ADVERTISING GROUP, LLC MATERIELL	SUSAN DANIERO	3100 CLARENDON BLVD SUITE 200 ARLINGTON, VA 22201-5302
639	RESOLVESOFT, INC.	PALLAVI TANGIRALA	6810 DEERPATH RD ELKRIDGE, MD 21075-6232
640	ARRAY OF ENGINEERS LLC	STACY PAUL	2350 OAK INDUSTRIAL DR NE STE 1 GRAND RAPIDS, MI 49505-6004
641	RAPIDIANT CORPORATION	YANBEI YAO	2125 14TH ST NW APT 301W WASHINGTON, DC 20009-7529
642	IMMERSE ANALYTICS LLC	SHAYLA EDGERTON	9519 HUNT SQUARE CT SPRINGFIELD, VA 22153-1343
643	TURIA TECHNOLOGY, LLC	BINTA KINDLE	3245 ROCKWALK TER LOGANVILLE, GA 30052-5687
644	VITALIZING BUSINESS SOLUTIONS, INC.	SHURLON THOMPSON	7547 SOUTH EMERALD AVENUE CHICAGO, IL 60620-2425
645	C-LINK RESOURCE LLC	QUEEN PADGETT	1880 LAMPLIGHTER WAY SNELLVILLE, GA 30078-2172
646	RED RIVER RESOURCES, LLC NAVAIDE	SALLY DECORSE	10805 RANCHO BERNARDO RD STE 260 SAN DIEGO, CA 92127-5713
647	CW BUSINESS VENTURES, INC.	CRYSTAL WARD	5253 EL CAJON BLVD STE B SAN DIEGO, CA 92115-4747

648	SECPRO LLC	MARIA CAMPOS	2073 BROCKETT RD TUCKER, GA 30084-5519
649	OMNI VIRTUAL SOLUTIONS LLC	CHRISSI BURRELL	139 KINGSTON RDG BIRMINGHAM, AL 35211-6980
650	WARD ENG SUPPORT SERVICES INC	KAREN WARD	317 GERMANIA ST FREDERICKSBURG, VA 22401-3325
651	MYRATECH SOLUTIONS, LLC	YASHICA BHASIN	25724 SIMPSON PL CALABASAS, CA 91302-3153
652	PRINTER SUPPLIES & MORE LLC	REGINA HUNLEY	436 8TH AVE HUNTINGTON, WV 25701-2629
653	FELLOWS CORPORATE CONSORTIUM LLC	BRENDA FELLOWS	756 BOUNTY DR APT 5602 FOSTER CITY, CA 94404-2679
654	SHILLADYN, LLC	YONG MCCLAIN	1022 NAVARRO ST UNIT 201 SAN ANTONIO, TX 78205-3802
655	RESEARCH ANALYSIS GROUP, LLC GROUP	TARA DIXON	33 MARKET POINT DR STE 3018 GREENVILLE, SC 29607-5768
656	NEO DESIGN CONCEPTS LLC	KEOOUDONE PHRAVORACHITH	2102 BUSINESS CENTER DR # 508 IRVINE, CA 92612-1001
657	JRJ TECHNOLOGIES INC	SHEILA JACOBSEN	5107 RIVERVIEW BLVD BRADENTON, FL 34209-1855
658	CTA CONSULTANTS LLC	CHERYL GIGGETTS	300 LUCADO PL STE 100 LYNCHBURG, VA 24504
659	2SDAY INTERNATIONAL, LLC 2SDAY INTERNATIONAL	TUESDAY WILLIAMS	4410 BEDFORD PL BALTIMORE, MD 21218-1001
660	KYM ADVISORS, INC.	DIMPLE MEHRA	1801 OLD RESTON AVE STE 302 RESTON, VA 20190-3357
661	ITNOVA, LLC	SANDRA SELDES	808 LANDMARK DR STE 229 GLEN BURNIE, MD 21061-4985
662	CIRCUIT MEDIA LLC	REBECCA ASKEW	560 CHEROKEE ST DENVER, CO 80204-5149
663	STANDARD TECHNOLOGY, INCORPORATED	DEBORAH WASHINGTON	820 DUKE AVE STE B WARNER ROBINS, GA 31093-2684
664	STRACON SERVICES GROUP LLC	ELIZABETH WELFARE	22290 EXPLORATION DR STE 200 LEXINGTON PARK, MD 20653-2066
665	TERA CONSULTING INC	KHURRAM BAJWA	29 ELVES LN LEVITTOWN, NY 11756-5522
666	ASPIRYON LLC	NEIL CRISMAN	7600 CHEVY CHASE DRIVE BLDG. 2, SUITE 300 AUSTIN, TX 78752-1581

667	ADVANTAGE SCI LLC	WALTER (PETE) LEE	1725 DUKE ST STE 500 ALEXANDRIA, VA 22314-3457
668	SOUTHPOINT CONSULTING INC	NICALE NXUMALO	1800 DIAGONAL RD STE 140 ALEXANDRIA, VA 22314-2840
669	JBS SOLUTIONS INC	SHERRIE NASH	2707 ARTIE ST SW STE 19 HUNTSVILLE, AL 35805-4769
670	SHORE SOLUTIONS, INC.	ELIZABETH BANKER	2506 MARKET ST SAN DIEGO, CA 92102-3010
671	UYC MARKETING, LLC	URSALA CLARKE	350 DELAWARE AVE FORT LAUDERDALE, FL 33312-1131
672	ROY OPERATING COMPANY LLC 3D MEDIA	DARYL ROY	618 CANAL BLVD THIBODAUX, LA 70301-3400
673	ENVISION NOW, LLC	KATHERINE ROOKER	1007 JAMIS PL FREDERICKSBURG, VA 22401-8443
674	SOLOMON SOLUTIONS GROUP LLC	ZEWDI SOLOMON	4709 BARNUM LN ALEXANDRIA, VA 22312-1522
675	AMRI LLC	IRMA CAMACHO	418 MELONEY DR HINESVILLE, GA 31313-5763
676	TECHNOLOGY, INC. TECHNOLOGY	CIGI OAKLEY	380 STEVENS AVENUE, SUITE 213 SOLANA BEACH, CA 92075-2069
677	SHADOWBOX CONSULTING ASSOCIATES LLC	KARYN KORTAN	7630 LITTLE RIVER TPKE STE 903 ANNANDALE, VA 22003-2610
678	FOXFIRE CONSULTING LLC	VALERIE MCCLOUD	12430 CAMERON BAY DR MIDLOTHIAN, VA 23112-3189
679	JAZZ SOLUTIONS INC	GARGI LAKAMRAJU	20745 WILLIAMSPORT PL STE 320 ASHBURN, VA 20147
680	FREDERICK INFORMATION TECHNOLOGY SERVICES, INC.	MANNI MALIK	5236 MUIRFIELD DR IJAMSVILLE, MD 21754-9600
681	AIM INNOVATIONS, LLC	NIKKI TOMLIN	8201 CORPORATE DR STE 640 LANDOVER, MD 20785-2371
682	RENO TAHOE REALTY GROUP LLC	SARAH CARMONA ZINK	1732 FREMONT BLVD STE 200F SEASIDE, CA 93955-3623
683	CROCUS LLC	ANA QUINTANA	810 7TH ST NE STE 261 WASHINGTON, DC 20002-3610
684	WORKING TECHNOLOGY LLC	MELINDA THOMPSON	2540 BOLTON ST SAINT CHARLES, MO 63301-1014
			2389 CAPE ARBOR DR

685	SOLVERE TECHNICAL GROUP LLC	LANG NGUYEN	VIRGINIA BEACH, VA 23451-1531
686	HIGHGROUNDS LLC	BEZUAYEHU ARRAGAW	2508 CHILHAM PL POTOMAC, MD 20854-6242
687	SPARKSOFT CORPORATION	SIVAKAMASUNDARI SIVARAMAKRISHNAN	6350 STEVENS FOREST RD STE 200 COLUMBIA, MD 21046-3241
688	AMDR ENTERPRISES LLC	ALICIA GRAHAM	277 N COLONIAL HOMES CIR NW ATLANTA, GA 30309-1217
689	PARAGONE SOLUTIONS, INC. RMFSUPPORT.COM	DAVID FRALEY	10321 YELLOW PINE DRIVE VIENNA, VA 22182-1344
690	ENDICTUS CORP ENDICTUS	NICOLE MARIE ORTIZ	109 N BEAUMONT AVE STE 102 STE 102 KISSIMMEE, FL 34741-5120
691	NOVO PROSO INC	ROHAN VOORADI	725 PCA RD WARRENSBURG, MO 64093-7913
692	JERICO TECHNOLOGIES LLC	SELENA HUBBARD	1125 JEFFERSON DAVIS HWY STE 400 FREDERICKSBURG, VA 22401-8449
693	WYCLIFFE ENTERPRISES, INC. WYCLIFFE TECHNOLOGIES	BARBARA WYCLIFFE	4501 FORBES BLVD STE H LANHAM, MD 20706-4332
694	CMAC GLOBAL SOLUTIONS LLC	ARUNA SANGANA	10320 LITTLE PATUXENT PKWY STE 200 COLUMBIA, MD 21044-3344
695	INCORPORATED BTI	SHERYLL BROWN	1300 MERIDIAN ST N STE 20 HUNTSVILLE, AL 35801-4616
696	NETWORK RUNNERS INC	MANOJ BHATIA	16302 HUNTER PL LEESBURG, VA 20176-7829
697	ANIKA SYSTEMS INCORPORATED	SIREESHA GULLAPALLI	161 FORT EVANS RD NE STE 250 LEESBURG, VA 20176-3376
698	INTERNATIONAL CLOUD BUSINESS INC.	RAMADEVI KALYANARAMAN	44330 PREMIER PLAZA, SUITE #100 (ROOM#7), ASHBURN, VA 20147-5071
699	YODA TECHNOLOGIES LLC	KRITI BHAYANI	2404 HADLEY ST. UNIT A HOUSTON, TX 77003
700	SMART INNOVATIVE INC SIC	MIRLAND FREEMAN	1000 W 8TH STREET SUITE #5311 LOS ANGELES, CA 90065
701	SOLUTIONS, LLC GOFS SUPPLY	HALEEMA SHAFEEK	1709 DIVIDEND DR COLUMBUS, OH 43228-3899
702	CORVUS TECHNOLOGIES LLC	CORYN MANN	5605 DUSTY CHAPS DRIVE COLORADO SPRINGS, CO 80923-4142
703	360 TOTAL CONCEPT CONSULTING INC	SHONDA SCOTT	7677 OAKPORT ST STE 230 OAKLAND, CA 94621-1976

704	HONOVEE LLC HONOVEE	LAUREN SHERIFF	6700 ALEXANDER BELL DR STE 200 COLUMBIA, MD 21046-2105
705	AJ BLACKSTON & ASSOCIATES	AJ BLACKSTON	100 LUNA PARK DRIVE #153 ALEXANDRIA, VA 22305-3153
706	AVANTGARDE LLC	REBECCA CONTRERAS	305 W LIBERTY AVE STE 200 ROUND ROCK, TX 78664-5120
707	FEDPOINT SYSTEMS LLC	MRINAL KHOSLA	13042 BLACKBIRD PL FAIRFAX, VA 22033-3731
708	VANGUARD PACIFIC, LLC	SYDNEY CODY	7520 STANDISH PL STE 280 ROCKVILLE, MD 20855-2853
709	KREATIVE KASCADE, LLC	DIPTI SHAH	4487 MONMOUTH ST FAIRFAX, VA 22030-6185
710	ALPINE RESOURCES & CONSULTING LLC	SIERRA BOWE	10308 VISTA HOLLOW WAY LANHAM, MD 20706-2895
711	G2IT, LLC	MIKE GAUCHE	1125 WEST ST STE 333 ANNAPOLIS, MD 21401-4198
712	RADIUS SKYCATCH LLC	Rosemary Tefera	3201 Downwood Cir NW Unit 1124 Atlanta, GA 30327-1675
713	TECHOPPS INC	ROBIN LAKE	3017 COURTSIDE RD BOWIE, MD 20721-2534
714	EIDOS TECHNOLOGIES, LLC	HELLENI MOON	8569 C SUDLEY ROAD MANASSAS, VA 20110-3863
715	ASHLIN MANAGEMENT GROUP INC	LINDA BOTTS	16701 MELFORD BLVD STE 400 BOWIE, MD 20715-4411
716	DTX DIGITAL TRANSFORMATION, LLC	SAKINA AZHAR	43661 CATTON PL ASHBURN, VA 20147-4792
717	123 AGILE LLC AGILE HELPERS LLC	DEBORAH NORTHERN	9701 APOLLO DR STE 100 LARGO, MD 20774-4785
718	PROFESSIONALS HIR LLC HERITAGE CONTRACTING	KATHERINE GRAHAM	485C US HIGHWAY 1 S STE 100 ISELIN, NJ 08830-3016
719	ACCESS COMMUNICATIONS GROUP LLC	ANA ESPINOZA ENRIQUEZ	198 PALOMA MESA RD ANTHONY, NM 88021-8640
720	BERLOGIX LLC	LISA BERRY	111 PANDORA DR GOOSE CREEK, SC 29445-3425
721	MYTH TECHNOLOGIES LLC	KAMRAN SHAH	12542 CERROMAR PL FAIRFAX, VA 22030-6652
722	ESSENCE ENTERPRISE SOLUTIONS, LLC	HOPE MCCOY	526 MICAYNE CIR SE SMYRNA, GA 30082-3268
723	SHRIGIRI ENTERPRISE LLC	MAMTA SONI	5744 THOMASTON RD UNIT 12101 MACON, GA 31220-5454

724	SHARPLINE DEFENSE SOLUTIONS, INC.	CARMELA RICHARDS	225 E IDAHO STE 4 LAS CRUCES, NM 88005-3241
725	ODME SOLUTIONS LLC	MANOHACK KEETON	1963 CHRISTY LN DEL MAR, CA 92014-2239
726	BLUE IRIS TECH CONSULTING INC	SHANNON RENEAU	7354 THOMAS GRANT DR ALEXANDRIA, VA 22315
727	PROJECT 850 NOTARY LLC SERVICE	TAWAYNA PEEPLES	105 LOCK ST STE 301 NEWARK, NJ 07103-3565
728	INNOVATIVE NETWORKING TECHNOLOGY, INC.	SHARAFAT YOUSUFZAI	5109 LEESBURG PIKE STE 208C FALLS CHURCH, VA 22041-3208
729	WILLCOX, STEPHANIE JW PHOTOGRAPHY	STEPHANIE WILLCOX	3719 76TH STREET CT MOLINE, IL 61265-8053
730	CoLab Solutions LLC null	Shmeika Spencer	235 Peachtree St NE Ste 415 Atlanta, GA 30303-1401
731	ACRO SYSTEMS INC	SUCHITRA SUBBAKRISHNA	438 N FREDERICK AVE STE 303 GAITHERSBURG, MD 20877-2555
732	FREEWORLD TECHNOLOGIES INC	IVY FREEMAN	9407 HEATHER CT MANASSAS PARK, VA 20111-8242
733	HEALTH INFORMATION TECHNOLOGY SOLUTIONS, LLC HITS	JULIE HOYTE	16791 BRANDY MOOR LOOP WOODBRIDGE, VA 22191-4762
734	JYG INNOVATIONS LLC	JACQUELINE GAMBLIN	6450 POE AVENUE SUITE 103 DAYTON, OH 45414-2667
735	STELLAR PHOENIX SOLUTIONS LLC EASYSERVICE DATA SOLUTIONS	ANISHA GUPTA	116 VILLAGE BLVD STE 200 PRINCETON, NJ 08540-5700
736	IT OBJECTS LLC	RAVINDAR PALLA	312 E MARKET ST STE I LEESBURG, VA 20176-4173
737	AEROBODIES FITNESS COMPANY, INC.	FRAN DEANBISHOP	950 N WASHINGTON ST SUITE 347 ALEXANDRIA, VA 22314-1534
738	ROSS PROFESSIONAL SERVICES, LLC	DIANE ROSS	6230 3RD ST NW STE 6 WASHINGTON, DC 20011-1334
739	BRIDGEGAP GLOBAL TECHNOLOGIES LLC	SABRINA GEARY	5710 WHITE OAK COVE SAN ANTONIO, TX 78253-5668
740	J3 CONSULTING LLC	JEANNIE LEDFORD	1725 I ST NW #300 WASHINGTON, DC 20006-2423
741	DILTEX INC	KINOO SINGH	1750 W CAMERON AVE STE 110 WEST COVINA, CA 91790-2723
742	WISDOM COUNSELORS, LLC	CLAUDINE CHAPPELLE	1126 ANNIE OAKLEY DRIVE ANNA, TX 75409-5137

743	TRUTH TECHNOLOGY INC	APRIL BROWN	5201 MARIES RETREAT DR BOWIE, MD 20720-3342
744	HOSTED RECORDS INC.	JACQUELINE ROSADO	1629 K STREET NW SUITE 300 WASHINGTON, DC 20006-1631
745	POINT ROCK SOLUTIONS, LLC	STEPHANIE SPARKS	202 CHURCH ST SE STE 304 LEESBURG, VA 20175-3031
746	Case Healthcare Solutions, Inc.	Harriett M Jackson-Soumah	1829 Reisterstown Rd Ste 350 Pikesville, MD 21208-7126
747	NIVEUS SYSTEMS, INC.	MANISHA PATEL	11308 HEARTH CT GREAT FALLS, VA 22066-1161
748	COLD MOUNTAIN CONSULTING, LLC	Olga O Rios	1080 W Peachtree St NW Atlanta, GA 30309-3801
749	NORTH SOUTH CONSULTING GROUP LLC	KRISTA STEVENS	1864 N DIXIE BLVD RADCLIFF, KY 40160-1536
750	VANGUARD PACIFIC LLC	SYDNEY CODY	1 CHISOLM TRAIN, SUITE 450 ROUND ROCK, TX 78681
751	KINGSTONVILLE, LLC	TANYA MILLER	6701 DEMOCRACY BLVD, STE 300 BETHESDA, MD 20817-7500
752	BGS HEALTHCARE SOLUTIONS LLC	Bonnie G Schreck	3115 E LION LN STE 160 SALT LAKE CITY, UT 84121-3514
753	SAURWIN INC	RADHA RATNAPARKHI	1001 MCEWEN WOODS CT DAYTON, OH 45458-2075
754	PIXEL CREATIVE SERVICES LLC	CHRISTINA ALCHUS	15109 ADDISON LN WOODBRIDGE, VA 22193-6224
755	FORESIGHT BUSINESS GROUP LLC	KAREN MCCALL	6431 W SAHARA AVE STE 100 LAS VEGAS, NV 89146-3063
756	INC. DAWSON'S MANAGEMENT	LABRESCIA DAWSON	3775 VENTURE DR BLDG K STE 200 DULUTH, GA 30096-5102
757	MONBO GROUP INTERNATIONAL LTD	DEE MONBO	10451 MILL RUN CIR STE 400 OWINGS MILLS, MD 21117-5594
758	BAHIZAD COM CONSULTING LLC	DONNA MENNA	39715 GOLFVIEW DR NORTHVILLE, MI 48167-3971
759	TECHLIBERTY INC	MALARMAGAL JOHNSON	18025 COACHMANS RD GERMANTOWN, MD 20874-2282
760	PAC3 TECHNOLOGIES, INC. ISEEK SOLUIONS	ANNIE ALLEN	409 BAY TREE LN SW HUNTSVILLE, AL 35824-4070
761	INTERMS LLC	SHANTHI RAJAMANI	14704 BUBBLING SPRING RD BOYDS, MD 20841-5301
762	IROK CONSULTING LLC	KORI BEARD	9701 APOLLO DR, STE 100 SPRINGDALE, MD 20774-4785
			5617 44TH AVENUE

763	DMV SOLUTIONS, L.L.C	MIA BARBER	HYATTSVILLE, MD 20781-1656
764	ADDON SERVICES LLC	PRITA ABRAHAM	300 MEMORIAL FIELD DR HOPKINSVILLE, KY 42240-8075
765	LOCKHIT LLC	NANCY MENDEZ	1184 NE 91ST TER MIAMI SHORES, FL 33138-3404
766	METAS SOLUTIONS LLC	KEISHA HUNT	659 AUBURN AVE NE APT 109 ATLANTA, GA 30312-1954
767	GRAVESANDY & ASSOCIATES LLC	TAMIKA GRAVESANDY	7633 N 56TH ST TAMPA, FL 33617-7705
768	RAZOR CONSULTING SOLUTIONS, INC.	DARIN PERIUS	1501 J F KENNEDY DR BELLEVUE, NE 68005-3641
769	SOUNETU LIMITED LIABILITY COMPANY	MAGDALA RANDOLPHE	261 N UNIVERSITY DR STE 500 PLANTATION, FL 33324-2009
770	CPMS SERVICES, LLC	SHEILA BENNETT	10569 MONTARIA WAY ELK GROVE, CA 95757-1758
771	ADELAIDE SERVICES LLC	SELENA ALEMAN	118 BROADWAY ST STE 614 SAN ANTONIO, TX 78205-1950
772	JD DEVELOPMENT, LLC BUILD LIFE CONSTRUCTION	DENITA BAILEY	14061 E CHENANGO DR AURORA, CO 80015-3909
773	RONSYS TECHNOLOGIES LLC	REEJA STEPHEN	230 CROWN VETCH LN ALPHARETTA, GA 30005-8768
774	KDPM CONSULTING INC	KIMBERLY DEMARTINO	13366 RUSSET LEAF LN SAN DIEGO, CA 92129-2386
775	GRIMMER TECHNOLOGY & OPERATIONS INC	MARIE GRIMMER	4662 DOWER DR ELLICOTT CITY, MD 21043-6411
776	NEVER ENDING TECHNOLOGY INC	LAQUITA NELSON	4900 UNIVERSITY SQ STE 14 HUNTSVILLE, AL 35816-1829
777	JMA RESOURCES, INC.	NANCY MARTINDELL	669 KUHN FORDING RD EAST BERLIN, PA 17316-9650
778	(S.U.R.E.) STEER U RIGHT ENTERPRISE LLC	BRENDA ARCHER	17531 NW 11TH AVE MIAMI GARDENS, FL 33169-4607
779	VOCISTECH, LLC	LYNETTE DUKE	909 ROSE AVE STE 400 NORTH BETHESDA, MD 20852-8758
780	PINAO CONSULTING LLC	CARI GOMES	144 W D ST STE 110 ENCINITAS, CA 92024-3571
781	ESIMPLICITY INC	ANHTHU NGUYEN	1751 ELTON RD STE 204 SILVER SPRING, MD 20903-1755
782	STEPHENS CONSTRUCTION AND CONCRETE, INC.	MICHELLE STEPHENS	99 AG MART DR LUVERNE, AL 36049-4564

783	ENTERO EMERGENCY MANAGEMENT CONSULTING, INC. ENTERO SOLUTIONS	GIVONNA BAKER	3630 EAGLE RIDGE DR WOODBRIDGE, VA 22191-6564
784	PDC MANAGEMENT GROUP LLC	ADRIANNE LATHROP	103 CENTURY 21 DRIVE STE 202 JACKSONVILLE, FL 32216-9256
785	SOUND LPI	JOYA JOHNSON	5615 LANDOVER ROAD HYATTSVILLE, MD 20784-1228
786	SC-B CONSULTING INCORPORATED	SHARIE CARTER-BANE	44 E MAIN ST, STE 513 CHAMPAIGN, IL 61820-3649
787	F-CONCEPTS INC	HEE KIM	8421 FALCONE POINTE WAY VIENNA, VA 22182-5321
788	Wycliffe Enterprises, Inc. POWER COMM	Barbara Wycliffe	4501 Forbes Blvd Ste H Lanham, MD 20706-4332
789	LOTUS USA INC	PRASAD YALAMANCHI	445 S FIGUEROA ST LOS ANGELES, CA 90071-1602
790	FORWARD MOTION GROUP HOLDINGS LLC	CAROLYN BOTERO	15600 NW 15TH AVE STE E MIAMI GARDENS, FL 33169-5609
791	SOLIEL L.L.C.	QIN LI	1921 GALLOWS ROAD, SUITE 120 VIENNA, VA 22182-3900
792	NISH SOLUTIONS LLC	SHVETA DOGRA	117 HERNDON MILL CIR HERNDON, VA 20170-4483
793	COHESIVE SOLUTIONS, LLC	ASHLEY WATSON	5457 TWIN KNOLLS RD 300 COLUMBIA, MD 21045-3296
794	THE LDM GROUP LLC	LISA MORROW	10905 FORT WASHINGTON ROAD SUITE 410 FORT WASHINGTON, MD 20744-4007
795	Ideal System Solutions, Inc.	Carol Irish	409 Barclay Avenue Unit 1 Pine River, MN 56474-5139
796	INTELLECTECHS, INC.	JERI PROPHET	195 S ROSEMONT RD STE 103 VIRGINIA BEACH, VA 23452-4353
797	SOKAT CONSULTING LLC	SUSAN AN	10926 WHITE DAHLIA DR WOODSTOCK, MD 21163-1519
798	RANDLES AND ASSOCIATES, LLC	SHERMAL RANDLE	6931 ECKNER DR CORPUS CHRISTI, TX 78414-5826
799	CELERENS LLC CELERENS	CHUNLEI DING	11807 SCENIC HILLS CT CLARKSVILLE, MD 21029-1444
800	MATLOCK AND ASSOCIATES, LLC	Joelle M Sedlacek	1725 I St Ste 300 NW Washington, DC 20006-2423
801	CSF TECHNOLOGIES INC.	LAURETTE GIBBS	2490 ZUNI RD SAINT CLOUD, FL 34771-7802
	ZAVDA TECHNOLOGIES, LLC		5520 RESEARCH PARK DR STE 100

802	ZAVDA	STACY TRAMMELL	CATONSVILLE, MD 21228-4851
803	FREEALLIANCE.COM, LLC	MANJINDER KAUR	8260 GREENSBORO DR STE 150 MCLEAN, VA 22102-3806
804	DATA AND ANALYTIC SOLUTIONS INC.	DAWN LI	4031 UNIVERSITY DR STE 100 FAIRFAX, VA 22030-3400
805	PRO-IMPACT SOLUTIONS INC	LYNDUEL MATTAIR	220 GRANGER LN LAWRENCEVILLE, GA 30044-2335
806	AEIO LLC	TREVIA MARTIN-HODGES	174 WATERFRONT ST STE 200 OXON HILL, MD 20745-1164
807	STEMBOARD, LLC	AISHA BOWE	3100 CLARENDON BLVD STE 200 ARLINGTON, VA 22201-5302
808	WORKSTERS INC	ANIA KAMINSKA	350 10TH AVE STE 1000 SAN DIEGO, CA 92101-8705
809	EMERGE SOLUTIONS LLC	CYNTHIA JACKSON	18312 SUMMERFIELD DR DALLAS, TX 75287-4900
810	EGBERT, MARY DYNO VELOCITY	MARY EGBERT	1027 VALLEY STREAM RD TOMS RIVER, NJ 08753-2820
811	BZ DEFENSE LLC BZ TACTICAL	ZIV BEN-TZOUR	1855 1ST AVE STE 103 SAN DIEGO, CA 92101-2650
812	HUMANLINK, LLC	BONNIE KUDRICK	3206 WILDERNESS BLVD E PARRISH, FL 34219-9334
813	MODERN GOVERNMENT SOLUTIONS LLC	BRITTANY WELLS	9221 GRACELAND PL FAIRFAX, VA 22031-1913
814	INTELLECTUAL CONCEPTS, LLC	DELOIS BABIKER	3301 BUCKEYE RD STE 520 ATLANTA, GA 30341-4236
815	QED ANALYTICS, INC. QED	EMILY COOK	1300 MERIDIAN ST N STE 33 HUNTSVILLE, AL 35801-4616
816	PROFESSIONALS HIR, LLC HERITAGE CONTRACTING	KATHERINE GRAHAM	1624 MARKET ST STE 202-20 DENVER, CO 80202-5926
817	COPIA CONSULTING GROUP LLC	CARLEEN JARRETT	19202 GREYSTONE SQ LEESBURG, VA 20176-1278
818	RADIANT INFOTECH LLC	DEEPTI KHARBANDA	5523 RESEARCH PARK DR STE 130 CATONSVILLE, MD 21228-4679
819	MSM TECHNOLOGY LLC	MANISHA MORRIS	521 C ST SUITE 201 QUANTICO, VA 22134-3438
820	AUNINC TECHNOLOGY SOLUTIONS LLC	VANESSA LLANAS	27019 TRINITY BEND SAN ANTONIO, TX 78261
821	TWOTECH INC. TWOTECH INTERNATIONAL	WENXIA TENG	10000 FALLS RD STE 206 POTOMAC, MD 20854-4103

822	DAYTON GROUP INC	ARUNA SENGOTTUVELU	5523 RESEARCH PARK DR STE 260 CATONSVILLE, MD 21228-4587
823	CYBER SOLUTIONS INTEGRATION INC	MICHELLE BRAXTON	2101 L ST NW STE 300 WASHINGTON, DC 20037-1276
824	Priceless Contract Management LLC	Janet Price	811 House Sparrow San Antonio, TX 78253-4330
825	SHIELD ANALYSIS TECHNOLOGY LLC	RICHARD YINGLING	9244 CHURCH ST MANASSAS, VA 20110-5543
826	MAKPAR CORPORATION	KAAMIL KHAN	5115 GRANDE FOREST CT CENTREVILLE, VA 20120-6438
827	ATW HEALTH SOLUTIONS INC.	KNITASHA WASHINGTON	1132 S WABASH AVE STE 604 CHICAGO, IL 60605-2326
828	METRO ACCOUNTING AND PROFESSIONAL SERVICES, LLC METRO PROFESSIONAL SERVICES	VIRGINIA SALDIVAR	15655 W ROOSEVELT ST STE 201 GOODYEAR, AZ 85338-9306
829	STAFFING SOLUTIONS OF HAWAII, INC.	NICCI OLDS	1357 KAPIOLANI BLVD STE 915 HONOLULU, HI 96814-4549
830	VIVET LLC	OLUFUNKE SYLVESTER	610 1/2 RUSSELL ST BECKLEY, WV 25801
831	S & F SOFTWARE SOLUTIONS, INC.	ASMA FARHIN	111 BARCLAY BOULEVARD SUITE 208 LINCOLNSHIRE, IL 60069
832	CENTRICITY TECHNOLOGY PARTNERS, INC.	SHONTA WILLIAMS	621 QUACKENBOS ST NW WASHINGTON, DC 20011-1229
833	DEVELOPMENT CONSULTANTS INCORPORATED	KAUSER KABEALO	24940 PATRICK BRUSH RUN RD MARYSVILLE, OH 43040-9264
834	ASSURA INC	KAREN COLE	7814 CAROUSEL LN STE 202 HENRICO, VA 23294-4211
835	INFINITY ADVANCED SOLUTIONS, LLC	STEPHANIE MOTT	7810 COLDBROOKE DR SEVERN, MD 21144-2005
836	ADDON SERVICES LLC ADDON SERVICES	PRITA ABRAHAM	124 KAULANA WAY HONOLULU, HI 96821-2531
837	RONIN INTERNATIONAL LLC	VIVIAN RUTHERFORD	124 ELECTRONICS CIR SW HUNTSVILLE, AL 35824-2203
838	3D MANAGEMENT & CONSULTING LLC	RAMONA MCCAA	51 E WILCOX DR STE 124 SIERRA VISTA, AZ 85635-2521
839	HGP CONSULTING, LLC	CHRISTINE PARRISH	5401 LEOPARDS BANE CT HOLLY SPRINGS, NC 27540

840	DISTINCTIVE HOME CARE, INC. DISTINCTIVE HEALTH CARE	DEBORAH GUYNN	2006 TULSON LN STE A-100 BOWIE, MD 20721-1862
841	BULL BEAR DEFENSE SOLUTIONS LLC	JESSICA MCKINLEY	2104 ADDISON NEW CARLISLE RD NEW CARLISLE, OH 45344-7525
842	INFOTECHSVP, LLC	GERRIT VAN GLABBEEK	12526 HIGH BLUFF DR STE 300 SAN DIEGO, CA 92130-2067
843	OM GROUP INC	SANGITA SUBRAMANIAN	11260 ROGER BACON DR STE 500 RESTON, VA 20190-5250
844	AVYANCE LLC	TATIANA JEROMSKAIA	11718 BOWMAN GREEN DR STE 230 RESTON, VA 20190-3571
845	NVISION SOLUTIONS, INC.	SOCORRO HARVEY	88360 DIAMONDHEAD DR E DIAMONDHEAD, MS 39525-3643
846	SYLVER RAIN CONSULTING LLC	LATOYA WHITE	1120 CONNECTICUT AVE NW STE 421 WASHINGTON, DC 20036-3953
847	AMS NETWORKS LLC	AMMARAH GUL	16241 CHASE EAGLE LN WOODBRIDGE, VA 22191-6065
848	GIACARE INC	DANIEL HAMMER	6245 N FEDERAL HWY STE 201 FORT LAUDERDALE, FL 33308-1915
849	STRACON SERVICES GROUP LLC	ANNE WELFARE	6100 SOUTHWEST BLVD STE 510 BENBROOK, TX 76109-6911
850	RONIN STAFFING LLC	VIVIAN RUTHERFORD	510 S HEWITT ST, UNIT 408 LOS ANGELES, CA 90013-1659
851	AFFINITY MEDIA CONSULTING L.L.C.	VATRICE CHESTNUT	5316 JAY ST NE WASHINGTON, DC 20019-7050
852	ABSCUS INC.	LEENA JAYAMOHAN	2727 N 2ND ST HARRISBURG, PA 17110-1205
853	CONNECT CENTRIC LLC	JENNA REESE	7686 RICHMOND HWY STE 118 ALEXANDRIA, VA 22306-2800
854	INDICIUM TECHNOLOGIES INC. TECHNOLOGY	JAMILA JONES	1528 WINCHESTER AVE APT 2 MARTINSBURG, WV 25405-5025
855	AKYTECH CONSULTING LLC ACL	MEENAKSHI ARORA	1952 GALLOWS RD STE 214 VIENNA, VA 22182-3823
856	DIVERSE SOLUTIONS GROUP INC	GLORIA FORUS	1751 PINNACLE DR STE 600 MC LEAN, VA 22102-4007
	SP TECHNOLOGIES, LLC		8100 BOONE BLVD STE 640

857	SP GROUP	PRATIMA DAMANI	VIENNA, VA 22182-2649
858	ACS CONSULTANCY SERVICES INC	ASHA RAMRAKHIANI	8 RIDGEFIELD WAY WATERVLIET, NY 12189-1668
859	ITMS, INC.	TRUPTI SHAH	5366 VIRGINIA BEACH BLVD STE 303 VIRGINIA BEACH, VA 23462-2071
860	FORGE GROUP LLC	BRITTNEY BROWN	12211 LAKE JAMES DR HERNDON, VA 20171-2010
861	INNOVATIVE PEOPLE AND TECHNOLOGY CORPORATION IPT	BOB BELDEN	44425 AIRPORT RD STE 160 CALIFORNIA, MD 20619-2066
862	AMT66, LLC	MARGARET CHRISTENSEN	313 MILKY WAY LN LONDON, AR 72847-9072
863	Addon Services LLC	Prita Abraham	35 Barnard St Savannah, GA 31401-2500
864	BIGELOW FAMILY HOLDINGS LLC METTLE OPS	KATHRYN BIGELOW	3223 15 MILE RD STERLING HEIGHTS, MI 48310-5348
865	PADILLA ACCOUNTING SERVICES INC	JANETTE PADILLA	1320 BUFFALO RD STE 209 ROCHESTER, NY 14624-1860
866	BLOCS LLC	POOJA PATEL	7206 BARRBERRY LN BELTSVILLE, MD 20705-1494
867	LACUSONG LEILANI LEIS CONSULTING GROUP	LEILANI LACUSONG	388 W 15TH ST SAN PEDRO, CA 90731-4806
868	AALIS MANAGEMENT CONSULTING LLC	EBONY WILKINS	3985 WHIPS RUN DR WOODBRIDGE, VA 22193-1900
869	K. PARKS CONSULTING, INC.	KIZZY PARKS	1900 S HARBOR CITY BLVD #335 MELBOURNE, FL 32901-4763
870	ILABS INC	MADHAN SUBRAMANIAN	14401 BALLENTINE ST OVERLAND PARK, KS 66221-8191
871	UPLIGHT, LLC	KOFFI HARRISON	8 MARKET PL STE 300 BALTIMORE, MD 21202-4113
872	SALIENSE CONSULTING LLC SALIENSE	NIKITA SINGH	1775 TYSONS BLVD 5TH FL TYSONS CORNER, VA 22102-4284
873	SOFTEK INTERNATIONAL, INC.	ANSHU SINHA	242 OLD NEW BRUNSWICK RD STE 320 PISCATAWAY, NJ 08854-3764
874	CYNERGY PROFESSIONAL SYSTEMS LLC	CYNTHIA MASON	23187 LA CADENA, STE 102 LAGUNA HILLS, CA 92653-1481
875	5-STAR SOLUTIONS LLC	ANITA BARNES	2329 13TH PL NE WASHINGTON, DC 20018-1109
876	CIVILITY MANAGEMENT SOLUTIONS LLC	LAURIE SAYLES	9111 EDMONSTON RD STE 302 GREENBELT, MD 20770-1552

877	CAPTIVA SOLUTIONS LLC	EBERECHI UGWU-AMOLE	8201 CORPORATE DR STE 635 LANDOVER, MD 20785-2371
878	SWINGTECH CONSULTING INC. SWINGTECH	JYOTHI BHARGAVA	7701 GREENBELT RD STE 501 GREENBELT, MD 20770-6523
879	INTEGRATED SECURITY TECHNOLOGIES INC.	CHRISTINE LANNING	94-1388 MOANIANI ST STE 204 WAIPAHU, HI 96797-6604
880	IVYHILL TECHNOLOGIES, LLC IVYHILL TECHNOLOGIES	DEANNA EATON	9658 BALTIMORE AVE., STE 300-1 COLLEGE PARK, MD 20740-1346
881	J MICHELLE GROUP, LLC, THE	JASMIN GOODMAN	19 COURTLAND ST STATESBORO, GA 30458-7156
882	ARLO SOLUTIONS LLC	ARLENE WUBE	1440 G ST NW WASHINGTON, DC 20005-2001
883	GEORGETOWN TECHNOLOGIES LLC GEORGETOWN FIRM, THE	MELISSA BAUR	3006 P ST NW WASHINGTON, DC 20007-3052
884	SPARKSOFT CORPORATION	TANYA GREENE	5520 RESEARCH PARK DR STE 210 CATONSVILLE, MD 21228-4866
885	TENICA AND ASSOCIATES LLC	TERRY SCHERLING	4795 MEADOW WOOD LN STE 200W CHANTILLY, VA 20151-4209
886	Addon Services LLC	Prita Abraham	840 FIRST ST NE Washington, DC 20002-8046
887	ARTEMIS FEDERAL LLC	LAYLA FLACK	423 S ROLLING RD CATONSVILLE, MD 21228-5721
888	FLEXIEECO LLC.	Alexis Witherspoon	531 Roselane St NW Ste 400-153 Marietta, GA 30060-6913
889	TURNKEY SOLUTIONS, LLC	DONA FRANKLIN	7937 THE LAKES DR FAIRBURN, GA 30213-7400
890	PROFESSIONALS HIR LLC	KATHERINE GRAHAM	201A DEXTER ST E STE 101A CHESAPEAKE, VA 23324-3084
891	UNETCOMM CORPORATION	SHAY FARID	1832 HEARST AVE BERKELEY, CA 94703-1331
892	FIRELAKE CONSTRUCTION INC	SCOTT NEWTON	3054 LEEMAN FERRY RD SW STE H HUNTSVILLE, AL 35801-5660
893	FIRELAKE CONSTRUCTION INC	JACKIE FOLEY	1011 E 31ST ST LAWRENCE, KS 66046
894	MAYHEW TECHNOLOGY SOLUTIONS LLC	MOLLY MAYHEW	1400 S FRETZ AVE STE 135 EDMOND, OK 73003-5783
			492 JAROD CT

895	NUEBOTICS SOLUTIONS LLC	SANGEETHA KANCHERLA	MECHANICSBURG, PA 17050-7229
896	DAVIS PROFESSIONAL SERVICES LLC	KIMBERLY DAVIS	4680 PANTHER CREEK CT LITHONIA, GA 30038-3564
897	KREATIVE CORPORATION	MASODA SULTANA	4215 LAFAYETTE CENTER DR #3 CHANTILLY, VA 20151-1243
898	ABILE GROUP, INC.	CARA DUCELLIER	516 HARWOOD RD HARWOOD, MD 20776-9517
899	PARAGON CYBER SOLUTIONS, LLC	COURTNEY JACKSON	400 N ASHLEY DR STE 1900 TAMPA, FL 33602-4311
900	PREFERRED SUPPLIERS LLC	KATIE NEWTON	643 4TH ST ENCINITAS, CA 92024-3443
901	SPAARK INC	STACEY MYERS	218 LINCOLN WAY EAST CHAMBERSBURG, PA 17201-2230
902	ARDIGENT CONSULTING, INC. ARDIGENT CONSULTING	BELOSLAVA TRENKOVA	161 FORT EVANS RD NE STE 250 LEESBURG, VA 20176-3376
903	CTW SOLUTIONS LLC INFORMED XP	CHRISTOPHER WILLIAMS	43785 CHURCHILL GLEN DR CHANTILLY, VA 20152-5754
904	GEMINI TECH SERVICES LLC	ELIZABETH MARTINEZ-CRAWLEY	5019 INTERSTATE 20 SERVICE RD WILLOW PARK, TX 76087
905	EACCOUNTING LLC	CHIA-HUI TSENG	9089 BEAR BRANCH PL FAIRFAX, VA 22031-2749
906	ONYX CONSULTING SERVICES, LLC	ZAMINAH WILLIAMS	7153 WEDMORE CT HANOVER, MD 21076-1740
907	LLC ACCESS COMMUNICATIONSACCESS CONSTRUCTION	ANA ESPINOZA ENRIQUEZ	2017 TEXAS AVE STE 1 EL PASO, TX 79901-1943
908	POWDER RIVER INDUSTRIES, LLC	YOLANDA CLARKE	2020 E GRAND AVE STE 425 LARAMIE, WY 82070-4380
909	FORD INDUSTRIES INC.	NANCY FORD	986 WEST ATHERTON DRIVE #140 TAYLORSVILLE, UT 84123-6887
910	PREMIER FEDERAL INC	PAUL GUPTA	3410 W HOSPITAL AVE STE 201 ATLANTA, GA 30341-2807
911	WETE & CO	NJEUDOR WETE	14003 BARKHAM CT LAUREL, MD 20707-5442
912	BLASCO CONSTRUCTION CORP.	VIVIAN BLASCO	4265 NW 37TH AVE MIAMI, FL 33142-4243
913	SMARTNET INC SMARTNETWORKS	LYNNE AUSTIN	211 EDWARDS FERRY RD NE LEESBURG, VA 20176-2305
	DAVIS UNLIMITED INFORMATION TECHNOLOGIES INC.		5520 RESEARCH PARK DR STE 100

914	DUIT	DENISE DAVIS	BALTIMORE, MD 21228-4851
915	ADZTECH AND PUBLIC RELATIONS	GERALDINE LEON GUERRERO	142 SEATON BLVD, STE 102 HAGATNA, GU 96910-5150
916	DSB MANAGEMENT CONSULTANTS LLC	DONNA BROWN	7402 VALLEYCREST BLVD ANNANDALE, VA 22003-1747
917	CROWN POINT TECHNOLOGIES, LLC	COURTNEY ZIPFEL	7111 KINGS POINT WAY COLUMBIA, MD 21046-1500
918	2BFOCUSED INC	SIMONE SALMON	18604 NASHVILLE BLVD SPRINGFIELD GARDENS, NY 11413-1017
919	PMG COMMUNICATIONS, INC.	PATRICIA GIBSON	4300 OLD DOMINION DR APT 702 ARLINGTON, VA 22207-3226
920	Summit Services Incorporated	Kerry S. Barretta	30 Hendersonville Rd Ste 8 Asheville, NC 28803-2396
921	HR EFFICIENT LLC	JUDY MONTOYA	8201 BEVERLY HILLS AVE NE ALBUQUERQUE, NM 87122-3613
922	STERILE SERVICES CO	FANIA CARTER	445 NW 54TH ST MIAMI, FL 33127-1921
923	D R TRAVIS, INC.	DANA TRAVIS	7627 W LAKE ST SUITE 206 RIVER FOREST, IL 60305-1878
924	SAMYAK SOLUTIONS INC	SEEMA DIXIT	7109 ORDWAY RD CENTREVILLE, VA 20121-2726
925	IBEX IT BUSINESS EXPERTS LLC	TRACEY GRACE	3295 RIVER EXCHANGE DR STE 550 NORCROSS, GA 30092-4238
926	INTEGRATED MANAGEMENT STRATEGIES LLC	AMBREEN JAVED	5285 SHAWNEE RD STE 303 ALEXANDRIA, VA 22312-2328
927	TADE GROUP, LLC	DORIS TEYE	1725 I ST NW STE 300 WASHINGTON, DC 20006-2423
928	TANRE LLC	MICHELE JOHNSON	1636 SUNSTONE DR MC LEAN, VA 22102-3940
929	PERFORMANCE VALUE MANAGEMENT (PVM) LLC	ONELIA CODRINGTON	4000 LEGATO RD STE 1100 FAIRFAX, VA 22033-2893
930	ALL INCLUSIVE REALTY LLC GROUP	SHAKEEMA THOMPSON	713 CARLISLE ST RALEIGH, NC 27610-3627
931	OXLEY ENTERPRISES INC	DR NICOLE OXLEY	20 PLANTATION DR STE 131 FREDERICKSBURG, VA 22406-6493
932	ZEALRIVER TECHNOLOGIES INC	CHERYL BROWN	250 COMMERCE ST STE 9 MONTGOMERY, AL 36104-2639
			3259 PROGRESS DR STE 152

933	ENGENIUM STAFFING INC	JASON IRVING	ORLANDO, FL 32826-3230
934	COMPETITIVE CHOICE, INC.	AUNDREA YOUNG	9303 KIRBY DR HOUSTON, TX 77054-2516
935	A+S IDEAS STUDIO, INC.	SARIMA GRACIA VEGA	36 NE 42ND ST MIAMI, FL 33137-3522
936	ROBELLA LLC	BRIDGET MCKENNA	2300 24TH RD S APT 1226 ARLINGTON, VA 22206-2635
937	SERVICES, LLP V E S	LUCINDRA CRUTCHER	4810 COMMERCIAL DRIVE HUNTSVILLE, AL 35816-2206
938	STELL ENVIROMENTAL ENTERPRISES INC		2928 269TH AVE NE REDMOND, WA 98053-2940
939	LINDAHL REED, INC.	NICOLE HOUGH	850 SW 7TH STREET SUITE 5 REDMOND, OR 97756-2760
940	THE PLUMBING SHOP, INC GROUP	PERIDOT DAVIS	1121 FLAMINGO DR AUSTELL, GA 30168-6109
941	LANDVISER LLC	LARISA GOLOVKO	828 DAVIS RD LEAGUE CITY, TX 77573-2823
942	LRT ASSOCIATES LLC	LISA TURNER	7949 COMPTON CT WESTERVILLE, OH 43082-8663
943	ELITE DESIGN NETWORKS LLC	MARIA TRAYLOR	4525 37TH ST BRENTWOOD, MD 20722-1009
944	DATA PRODUCTS, LLC	MECHIE NKENGLA	2778 N MILWAUKEE AVE APT 203 CHICAGO, IL 60647-1323
945	SUMMIT FEDERAL SERVICES, LLC	SHIRLEY BAILEY	120 W 1ST AVE LOCH LYNN HEIGHTS, MD 21550-2736
946	PROLIFIC FREE ENTERPRISE SOLUTIONS LLC	MIME GETACHEW	2324 15TH ST NE WASHINGTON, DC 20018-1225
947	KAW ENTERPRISES LLC	KRISTIN HORAN	2404 KELLY PL THE VILLAGES, FL 32163
948	VANGUARD PACIFIC LLC	SYDNEY CODY	119 W GARDEN ST PENSACOLA, FL 32502-5617
949	ANNEMARIE DULEBOHN TRI MANAGEMENT GROUP	ANNEMARIE DULEBOHN	1911 LEMON HEIGHTS DR SANTA ANA, CA 92705
950	BANNER QUALITY MANAGEMENT INC	PURA STALNAKER	820 S FRIENDSWOOD DR STE 105 FRIENDSWOOD, TX 77546-4543
951	Pivotal Point, LLC	Dokmai Webster	521 C St Quantico, VA 22134-3438
952	SMART GRID VENTURES LLC	DAWNA DESROSIERS	4851 TAMIAMI TRL N STE 259 NAPLES, FL 34103-3096

953	ATHENA CONSULTING LLC ATHENA ACTUARIAL CONSULTING	ADRIENNE OSTROFF	1325 KILMER AVE MINNEAPOLIS, MN 55426-1833
954	ASPEN COMMERCIAL GROUP INC. ASPEN GOVERNMENT INFORMATION SOLUTIONS	FALGUNI JALOTA	24586 HAWTHORNE BLVD STE 108 TORRANCE, CA 90505-6859
955	MAYAL LLC	BINISH SHAHZAD	26104 HUNTWICK GLEN SQ ALDIE, VA 20105-5715
956	MJAG CONSTRUCTION SERVICES LLC	FELICIA WHITE	10019 S 10TH ST BELLEVUE, NE 68123-4014
957	JCS SOLUTIONS LLC	RAJKUMARI BEZWADA	4114 LEGATO RD STE 710 FAIRFAX, VA 22033-4002
958	ACE COMMUNICATIONS LTD. CO.	YVONNE VALENT	5151 FLYNN PKWY STE 102 CORPUS CHRISTI, TX 78411-4318
959	Z SOFTECH SOLUTIONS, INC.	LETICIA ALEXANDER	1627 K ST NW STE 500 WASHINGTON, DC 20006-1708
960	DSSP CONSULTING INC	SONYA PIERRELUS	2706 HOLLYWELL CT BOWIE, MD 20721-3013
961	DYNAMIC BUSINESS GROUP INC	JEWEL MORGAN	1619 DEER MEADOW CT HANOVER, MD 21076-1286
962	TYRULA LLC	MANU UPPAL	1451 DOLLEY MADISON BLVD STE 330 MC LEAN, VA 22101-3847
963	SECURED IT SOLUTIONS, LLC	MY-NGOC NGUYEN	6795 EDMOND STREET LAS VEGAS, NV 89118-3505
964	QUACITO LLC 1 QUACITO	SONAL JAIN	11802 WARFIELD SAN ANTONIO, TX 78216-3213
965	DVYNE BALANCE LLC	LAUSHANDER WILLINGHAM	765 PILOT MOUNTAIN WAY SE MABLETON, GA 30126-2680
966	LLC GROUP	NENA ROBINSON	4535 BIRDIE LANE SW ATLANTA, GA 30331-7253
967	VANGUARD PACIFIC, LLC SENTRY-BOX SERVICES	SYDNEY CODY	14051 COUNTY ROAD 9 FOLEY, AL 36535-8318
968	WIKI ENTERPRISES LLC	SHARESSE JACKSON	144 QUEEN AVE WOODBURY HEIGHTS, NJ 08097-1635
969	KENALL INC	KRISHNA PRASAD	8101 WESTGLEN DR HOUSTON, TX 77063-6305
970	ROCK CREEK BUSINESS SYSTEMS LLC	MICHELLE WILSON	9313 BELLS MILL RD POTOMAC, MD 20854-2218
971	ANOINTED HANDS SERVICES LLC	SHARON BOBBETT	400 JACKSON ST HATTIESBURG, MS 39401-2000
			7800 AIRPARK RD STE 19

972	JCBE INC	BO CHU	GAITHERSBURG, MD 20879-4152
973	SUPEREON, LLC	SHEPHIA WALDON	1930 WILLIAM ST FREDERICKSBURG, VA 22401-5128
974	L2NL, LLC L2NL	CAROL LOWMAN	115 RIVER LANDING DR STE 102 DANIEL ISLAND, SC 29492-8115
975	MERIDIEN GROUP LLC	MARIA HICKS	208 S KING ST STE 303 LEESBURG, VA 20175-3018
976	RONIN STAFFING LLC	VIVIAN RUTHERFORD	500 N BRAND BLVD STE 625 GLENDALE, CA 91203-3390
977	DEDICATED TECH SERVICES INC	PATRICIA LICKLITER	545 METRO PL S STE 100 DUBLIN, OH 43017-5353
978	IMPACT CONSULTING ENTERPRISES LLC	CHERYL MCCANTS	172 S CLINTON ST EAST ORANGE, NJ 07018-3040
979	KEOCIA SERVICES LLC	KEOCIA PERRY	6130 ALMA ROAD, APT 5215 MCKINNEY, TX 75070
980	PITTMAN CONSULTING GROUP, LLC	SHONIA ROACH	1100 PEACHTREE ST NW SUITE 950 ATLANTA, GA 30309
981	KHEPRA INC	GABRIELA LASKOWSKI	28310 ROADSIDE DR STE 246 AGOURA HILLS, CA 91301-4945
982	SOLUTIONS INC. NYCTSS	BROCHA SOMER	330 7TH AVE FL 15 NEW YORK, NY 10001-5250
983	GEMINI 3 GROUP, INC., THE	LINDA BLAKEMORE	292 GARRISONVILLE RD STE 201 STAFFORD, VA 22554-1574

#	Name and Trade Name of Firm	Contact	Address and City, State Zip
1	KAIVA TECH, LLC	CAMERON ECHOHAWK	6060 W 3650 N STE 500 IVINS, UT 84738-6618
2	CHARLES F DAY & ASSOCIATES LLC	CHARLES DAY	702 N PERRY ST DAVENPORT, IA 52803-5309
3	ZENIUS CORPORATION	PRASANNA AMITABH	17 LOUDOUN ST SE STE 200E LEESBURG, VA 20175-3012
4	NTRUST INFORMATION SYSTEMS, LLC	KENNY MILLER	14400 AUTUMN RUST RD BOYDS, MD 20841-4395
5	413 LLC	EMILY MAHONEY	1050 CONNECTICUT AVE NW STE 500 OFC 5155 WASHINGTON, DC 20036-5304
6	FED SMALL BIZ TEAM LLC	JULIE TRAINOR	505 CHURCH ST APT 1808 NASHVILLE, TN 37219-3609
7	PALMETTO PROCUREMENT COMPANY LLC	BRIAN CAPERS	300 PLAZA CIR STE 1 SANTEE, SC 29142-9658
8	INC. DAWSON'S MANAGEMENT	LABRESCIA DAWSON	3775 VENTURE DR BLDG K STE 200 DULUTH, GA 30096-5102
9	GLOBAL CONSULTING SERVICES OF MARYLAND LLC	JEANETTE MOODY	8555 16TH ST STE 805 SILVER SPRING, MD 20910-2846
10	SERVBEYOND SOLUTIONS LLC	GURDEEPAK BAKSHI	5520 RESEARCH PARK DRIVE, SUITE 100 BALTIMORE, MD 21228-4851
11	REDEL TECHNOLOGY SOLUTIONS LLC REDEL TECH	AKINTOMIDE AKINMURELE	161 FORT EVANS RD NE STE 325 LEESBURG, VA 20176-3375
12	Suh'dutsing Staffing Services	Paul Terry	316 WARNER RD STE 102 TANNERSVILLE, PA 18372-7994
13	ENLIGHTENED INC. ENLIGHTENED INC.	THOMAS SPANN	666 11TH STREET WASHINGTON, DC 20001-4500
14	OTAARI LLC	DENEUVE BRUTUS	1512 CONSTELLATION PL APT 402 WOODBRIDGE, VA 22191-5218
15	SAM, INC.	CATHERINE SAM	2605 HERSHFIELD CT SILVER SPRING, MD 20904-7153
16	DUETIX DESIGNS LLC	SARAH LOCKLEAR	2902 W PLATTE AVE COLORADO SPRINGS, CO 80904-2428
17	AFINITI CONSULTING GROUP, LLC QMS CONSULTING	ADRIENNE NOAKES	3753 HOWARD HUGHES PKWY STE 200 LAS VEGAS, NV 89169-0952
18	AHTNA GLOBAL, LLC	KELLY O'MEARA	750 E MULBERRY AVE STE 505 SAN ANTONIO, TX 78212-3105
			10250 S 287TH E AVE

19	WARFEATHER, LLC	JOHN OGLESBEE	COWETA, OK 74429-6414
20	SUH'DUTSING STAFFING SERVICES	CARLA SANCHEZ	600 N 100 E STE B CEDAR CITY, UT 84721-3807
21	SOFTTHINK SOLUTIONS, INC	ANURADHA BRAHMADAVARA	215 DEPOT CT SE, STE # 205, LEESBURG, VA 20175-3017
22	V-TECH SOLUTIONS INC	VICTOR HOLT	1336 GIRARD ST NW WASHINGTON, DC 20009-6951
23	PROLEAF CORPORATION HITEQ COMPUTER SYSTEMS	MUHAMMAD GAZIANI	811 18TH ST PLANO, TX 75074-5828
24	DOC DEVELOPMENT, INC.	RADCLIFF QUARTERMAN	2500 PARK CENTRAL BLVD STE A6 DECATUR, GA 30035-3925
25	FOGHILL INC.	SHINAR LITTLE	4402 DUBOIS PL SE WASHINGTON, DC 20019-4265
26	COM PLUS	TOM HARPER	112 FRONT ST BATH, ME 04530-2607
27	PERITIA LLC	PANSEH TSEWOLE	4751 BEST RD STE 179 COLLEGE PARK, GA 30337-5615
28	COMSETRA LLC	SHAUN DOUGHTY	62401 E 330 RD JAY, OK 74346-5711
29	ADAPTIVESTACK TECHNOLOGIES, INC	KATHLYN APOSTOLOS	444 SEABREEZE BLVD SUITE #435 DAYTONA BEACH, FL 32118-3951
30	MOORE ACCOUNTING & TAX SERVICES LLC	KIMBERLY MOORE DAVIS	120 E WASHINGTON ST CAMDEN, AR 71701-4010
31	PARAGON FORCE, INC.	SHANNON FITZHUGH	280 NORTHGATE BLVD # A BLOOMFIELD, IN 47424-7130
32	CEPEDA SYSTEMS & SOFTWARE ANALYSIS, INC.	STEVE LESSMANN	2225 DRAKE AVENUE SW, SUITE 8 HUNTSVILLE, AL 35805-5189
33	MYLES CONSULTING GROUP LLC	ROBERT MYLES	161 FORT EVANS RD NE STE 250 LEESBURG, VA 20176-3376
34	AVRAM CORPORATION INC.	HERBERT COLEMAN	1125 NE 125TH ST STE 208 NORTH MIAMI, FL 33161
35	HIGH QUALITY TECH, INC.	MILTON REAGANS	2302 N HOOD AVE STE 200 WICHITA, KS 67204-5733
36	KP SOFT, INC.	VENKATA KANIGICHERLA	9111 EDMONSTON RD STE 407B GREENBELT, MD 20770-1544
37	PARRA CONSULTING GROUP, INC	MARY JO SMITH	702 RUSSELL AVE STE 405 GAITHERSBURG, MD 20877-2615
38	OLIVE BRANCH INNOVATIONS INC	KEIA EAVES	11 UNION ST S STE 227 CONCORD, NC 28025-5059

39	BLUTOTEM, LLC	Caleb Pittman	240 N 1200 E STE 201 LEHI, UT 84043-5870
40	STEEL POINT SOLUTIONS, LLC	LIKIA HAWKINS	11720 BELTSVILLE DR STE 1001 CALVERTON, MD 20705-3166
41	WEAPONS & TACTICS ALLIANCE GROUP INC	COLBY FISHER	7708 S SPARKMAN ST TAMPA, FL 33616-2153
42	MCKENNA PRINCIPALS, INC., THE	DAVID PERE	210 RIVER VILLAGE DR WEEMS, VA 22576-2660
43	ANAKIM CONSULTING INCORPORATED	MITZI MEAD	337 E CATAWBA ST BELMONT, NC 28012-3309
44	LUX CONSULTING GROUP, INC.	LEONARD BOYD	8403 COLESVILLE RD STE 1100 SILVER SPRING, MD 20910-6346
45	SMART INNOVATIVE INC SIC	MIRLAND FREEMAN	1000 W 8TH STREET SUITE #5311 LOS ANGELES, CA 90065
46	STORSOFT TECHNOLOGY CORP	JONATHAN EVANS	1910 31ST AVENUE GULFPORT, MS 39501-4424
47	SECURESOFT TECHNOLOGIES LLC	WILLIAM ADDAI	10 WALLACE AVE STE 110 LURAY, VA 22835-9069
48	TRILOGY INNOVATIONS INC	BRANDON DOWNEY	45 PROFESSIONAL PL STE 102 BRIDGEPORT, WV 26330-1788
49	BIOMETRIX SOLUTIONS	PAMELA JACKSON	2617 DOUGLASS PL SE WASHINGTON, DC 20020-4473
50	POTAWATOMI SUPPORT SERVICES, LLC	MS. MARICHU RELATIVO	3215 W STATE ST STE 309D1 MILWAUKEE, WI 53208-3364
51	MAJUS CONSULTING, LLC	SEAN BRIJBASI	4041 POWDER MILL RD STE 116A BELTSVILLE, MD 20705-3106
52	EXEMPLIFAI LLC	NINA CONNELLY	871 SYCAMORE DR PALO ALTO, CA 94303-3964
53	GREENWOOD GROUP, INC.	GREENWOOD GROUP, INC	1761 AIRPORT RD WICHITA, KS 67209-1929
54	VOLITIION IIT INC.	AMIT ARORA	161 FORT EVANS ROAD NE, #250 LEESBURG, VA 20176-3376
55	SCRIBEDOC.COM, INC.	SANDY KUMAR	800 CORPORATE DR STAFFORD, VA 22554-4889
56	CAPITAL COLORS LLC	VERNON RAMEY	9611 COTTRELL TER SILVER SPRING, MD 20903-2229
57	HUBZONE HEADQUARTERS INC	THOMAS BELKE	1591 DAHLIA DR VIRGINIA BEACH, VA 23453-2120
58	PANAMERICA COMPUTERS, INC. PCI TEC	ROSINA KLING	1386 BIG OAK RD LURAY, VA 22835-5233

59	LLC HHTS	JON HAKE	85-876 FARRINGTON HWY STE 204 WAIANAE, HI 96792-2498
60	SEQUE INFRATECH INC.	IOLA EDWARDS	10 LAFAYETTE SQ. #1502 BUFFALO, NY 14203-1801
61	LEFANT LLC	DANNY PUMMILL	18027 DUMFRIES SHOPPING PLZ STE 1 DUMFRIES, VA 22026-2685
62	PRECISE SYSTEMS INC.	UDAI NEGI	7961 COACHCREST CT MANASSAS, VA 20109-7612
63	RAZR SOLUTIONS, LLC	JOAN CRANDALL	111 E MONUMENT AVE STE 401-20 KISSIMMEE, FL 34741-5762
64	EXECUTIVE PERSONNEL SERVICES INC.	GERALD SHEALEY	3300 LYONS AVE #201 HOUSTON, TX 77020-8254
65	TRIFECTA CYBER SOLUTIONS LLC	COURTNEY LEWIS	6904 KEDRON ST PITTSBURGH, PA 15208-1115
66	BG LOGISTICS & CONSULTING	BRANDON GRUBBS	898 COUNTY ROAD 4101 NEW BOSTON, TX 75570-8377
67	ATHENA TECHNOLOGY GROUP, INC. ATG	RICHARD VOLZ JR	171 ELDEN ST SUITE 212 HERNDON, VA 20170-4834
68	WILDFLOWER INTERNATIONAL, LTD.	KIMBERLY DECASTRO	159 MITCHELL RD OAK RIDGE, TN 37830-7919
69	PERIKIN ENTERPRISES, LLC	FRANK GARCIA	4979 OLD GREENWOOD RD STE B5 FORT SMITH, AR 72903-6906
70	PROMINDS INC.	BALADURGA KALIDINDI	10 WALLACE AVE LURAY, VA 22835-9069
71	ORTIZ GROUP, LLC, THE	DAVID ORTIZ	984 AUTUMN OAK CIR CONCORD, CA 94521-5440
72	MCKINNEY & MCKINNEY TECHNICAL SERVICES INC M & M TECHNICAL SERVICES	MICHELLE MCKINNEY	3122 GOLANSKY BLVD STE 202 WOODBRIDGE, VA 22192-4267
73	AHTNA GLOBAL, LLC	TIM FINNIGAN	900 SW 16TH ST STE 306 RENTON, WA 98057-2631
74	ACSENTIAL TECHNOLOGIES, INC. ACSENTIAL TECHNOLOGIES	COURTNEY COLLINS	2950 STONE HOGAN CONNECTOR RD SW BLDG 5 ATLANTA, GA 30331-2837
75	JAMCO VENTURES LLC	JOE MUNIZ	302 Park Dr Warner Robins, GA 31088-5183
76	THE IMPACT GROUP LLC	SULAIMAN HARRIS	3102 35TH ST NE WASHINGTON, DC 20018-1628
77	TECHINT SOLUTIONS GROUP LLC	CRAIG FUNICELLO	1701 FALL HILL AVE STE 104 FREDERICKSBURG, VA 22401-3570

78	ANOINTED HANDS SERVICES LLC	SHARON BOBBETT	400 JACKSON ST HATTIESBURG, MS 39401-2000
79	NPR SOLUTIONS INC	GIOVANNI RIOS	172 BETANCES AVE BAYAMON, PR 00959
80	STILL SERVING AMERICA REAL ESTATE GROUP LLC	DWIGHT THOMAS	400 W PEACHTREE ST NW UNIT 903 ATLANTA, GA 30308-3545
81	SPACE METRICS, INC	SAMUEL TROTMAN	2200 PENNSYLVANIA AVE NW 4TH FL E WASHINGTON, DC 20037-1709
82	DEERWOOD TECHNOLOGIES INC	JAMES MAYNE	21301 ARCHIBALD RD DEERWOOD, MN 56444-2200
83	EMERGENCY SECURITY INC. EMERGENCY 911 SECURITY	ROBYN HOLDEN	4700 MINNESOTA AVE NE WASHINGTON, DC 20019-3823
84	FEDTRIBE LLC	JIM CHENG	1054 POCAHONTAS TRAIL KING WILLIAM, VA 23086-2114
85	WCJ CONSULTANTS LLC	WILLIE JOHNSON	301 MAIN STREET SUITE 2200 BATON ROUGE, LA 70801-0014
86	STORSOFT TECHNOLOGY CORP	Jonathan Evans	330 N Andrews Avenue #101 Fort Lauderdale, FL 33301-1014
87	CAYUSE NATIVE HAWAIIAN VETERANS LLC	WALTER STANKEWICK	72632 COYOTE RD PENDLETON, OR 97801-1002
88	BAON ENTERPRISES LLC	SCOTT GORNALL	525 N KENT ST CHESTERTOWN, MD 21620-1657
89	KMK CONSTRUCTION, INC.	ROBERT LEVESQUE	384 HAROLD L DOW HWY STE 28 ELIOT, ME 03903-1452
90	AM2 SOLUTIONS LLC	MARY KOLARIK	2904 OAKVIEW DR PITTSBURG, KS 66762-6668
91	GUARDIANS OF HONOR, LLC	SUSAN MITCHELL	1990 K ST NW STE 650 WASHINGTON, DC 20006-1194
92	ASNIRO TECH LLC	JAIME ROSADO JR	7694 RICHMOND HWY STE 114 ALEXANDRIA, VA 22306-2843
93	BRIDGECROSS LLC	MARGIE COLLINS	722 E MARKET ST STE 102 #A12 LEESBURG, VA 20176
94	TEC3, LLC	ALESIA KAIGLER	3129 DOAK DR NW HUNTSVILLE, AL 35810-2715
95	ROTHE ENTERPRISES INC	KAREN WHEELER-HALL	4535 E HOUSTON ST SAN ANTONIO, TX 78220-1701
96	KURRENT LOGIC LLC	OREN OXMAN	1725 I ST NW STE 300 WASHINGTON, DC 20006-2423
			118 ALABAMA STREET

97	ROTHE ENTERPRISES INC	RICHARD W. OWENS	COLUMBUS, MS 39702-5221
98	SUPREME SOLUTIONS, INC.	BRET JONES	6301 LITTLE RIVER TPKE STE 200 ALEXANDRIA, VA 22312-5044
99	S2TECHNOLOGIES, LLC S2TECH	MARGARET STEIN	111 N 2ND ST SMITHFIELD, NC 27577-3933
100	YZ SOLUTIONS, INC.	YAHYA ZIA	39 W LEXINGTON ST STE 105 BALTIMORE, MD 21201-3910
101	ACCRETION SOLUTIONS LLC	ADEBAYO OLOWOYEYE	88 V ST SW APT 406 WASHINGTON, DC 20024-0358
102	HAMILTON'S SQUARE LLC	WHITNEY WHITE	321 S FRAZIER ST PHILADELPHIA, PA 19143-1311
103	93OCTANE LLC	TAMARA BROWN	2644 KIMBALL AVE MEMPHIS, TN 38114-4301
104	W-GLOBAL CYBER-SECURITY SOLUTIONS LLC	SHEREESE WILSON	283 56TH ST NE WASHINGTON, DC 20019-6744
105	PHOENIX GROUP LLC	George David Dowdy	2607 KILDARE ST NW HUNTSVILLE, AL 35811-1720
106	IMANAGEMENT CONSULTING LLC	AYOOLA DARAMOLA	3166 CITYSCAPE DR NE WASHINGTON, DC 20018-4322
107	U.S. FEDERAL SOLUTIONS, INC.	Greg Cambareri	6465 BRICK HEARTH CT ALEXANDRIA, VA 22306-3310
108	ASPS LLC	MIRT WILLIAMS	2635 CHOCTAW DR BATON ROUGE, LA 70805-8219
109	EMCS, LLC	HERB EMERSON	8181 PROFESSIONAL PL HYATTSVILLE, MD 20785-2226
110	CAYUSE FEDERAL SERVICES LLC	WALTER STANKEWICK	72632 COYOTE RD PENDLETON, OR 97801-1002
111	CATAWBA ENGINEERING & ENVIRONMENTAL SERVICES LLC	TAMMY PRESSNELL	996 AVENUE OF THE NATIONS ROCK HILL, SC 29730
112	DORKIN INC. DORKIN PARTNERS	STEPHANIE JUNIEL	800 CORPORATE DR STE 301 STAFFORD, VA 22554-4889
113	PARATUSEC LLC	MICHAEL CURRY	1125 JEFFERSON DAVIS HWY STE 400 FREDERICKSBURG, VA 22401-8449
114	WORLD CLASS SOLUTIONS INC	SHARON OWENS	2815 HUNTINGTON AVE NEWPORT NEWS, VA 23607-3915
115	SIGNATURE SOUND & PRINTING MEDIA SOLUTIONS LLC SOLUTIONS	ORLANDES ABRAMS	2116 1/2 HWY 45 N COLUMBUS, MS 39705-0000
116	ALPHAHILL LLC ALPHAHILL	OLUWAPELUMI OLATINPO	246 CAULFIELD LN GAITHERSBURG, MD 20878-4069
			1500 SW PARK AVE UNIT 204

117	HONTRU LLC	MADHAVI GANGA	PORTLAND, OR 97201-3472
118	G3GROUP LLC	LISA SCHULZ	5565 SAXKEY RD SAXE, VA 23967-5747
119	SENTINEL GROUP LLC	ALFREDO VERSOZA	521 C ST QUANTICO, VA 22134-3438
120	BAYEN GROUP LLC SILEO TECHNOLOGY SOLUTIONS	HUY NGUYEN	970 W 190TH ST STE 200 TORRANCE, CA 90502-1084
121	1 POINT PROCUREMENT SOLUTIONS, LLC	SHAYLA COLES	1225 SNAPPS FERRY RD GREENEVILLE, TN 37745-4099
122	WISE TECHNICAL INNOVATIONS LLC	KOREN WISE	9570 27TH BAY ST NORFOLK, VA 23518-1905
123	MIJA CONSTRUCTION SERVICES LLC	TORRI GALAVIZ	1802 EASTMAN AVE, STE 110 VENTURA, CA 93003-5759
124	WESTCARB ENTERPRISES, INC.	MORRELL THOMAS	122 FLORIDA ST SPRINGFIELD, MA 01109-4031
125	JMJ CONSULTANTS, INC	OSCAR NETTO	1749 HAMILTON RD STE 103 OKEMOS, MI 48864-1941
126	CONVISO INC	UDAY MALHAN	312 E MAIN ST STE 200 LURAY, VA 22835-2030
127	AUNAUTIC TECHNOLOGIES	RYAN TURNUPSEED	148 E 30TH ST STE 102 NATIONAL CITY, CA 91950-7300
128	TECHNIQUE SOLUTIONS INC	STUART CHUNG	916 BROOKDALE ST STE 3 MARTINSVILLE, VA 24112-3105
129	Summit Services Incorporated	Kerry S. Barretta	30 Hendersonville Rd Ste 8 Asheville, NC 28803-2396
130	Let's Repair That LLC	John h tigner	3510 Kenyon Ave Baltimore, MD 21213-1817
131	NATIVE AMERICAN TECHNOLOGY CORPORATION	WANDA WILLIFORD	2293 BROADWAY AVE NORTH BEND, OR 97459-2331
132	KLS GOVERNMENT SERVICES LLC	AMY HAMMOCK	1191 PINEVIEW DR STE B MORGANTOWN, WV 26505-2778
133	POTAWATOMI DEFENSE OPERATIONS LLC	JACK STOCKTON	101 W BENSON BLVD STE 303 ANCHORAGE, AK 99503-3937
134	KUTIELAND GLOBAL NETWORK LLC	YALANDA BARBER-SWENEY	230 HENDRIX AVE SW ATLANTA, GA 30315-1027
135	MCKINNEY & MCKINNEY TECHNICAL SERVICES INC M & M TECHNICAL SERVICES	MICHELLE MCKINNEY	3582 WHARF LN TRIANGLE, VA 22172-1059

136	LADLAS PRINCE LLC	AMOS AJANI	35 N SAGINAW ST PONTIAC, MI 48342-2153
137	OBJECTIVE REALITY GAMES LLC	SARA ROSE	559 E 2ND ST CHILLICOTHE, OH 45601-2744
138	CARROLL WOODS, INC. CARROLL COMMUNICATIONS	BYRON CARROLL	95 DOT LN TABOR CITY, NC 28463-8228
139	DIGNOS INC	JASON RAMNARINE	207 EDWARDS FERRY RD NE LEESBURG, VA 20176-2305
140	SARAKKI ASSOCIATES INC	LATHA SARAKKI	4199 CAMPUS DRIVE STE 550 IRVINE, CA 92612-1325
141	G1 CONSTRUCTION, INC.	TORRI GALAVIZ	976 BRADY AVE NW SUITE 100 ATLANTA, GA 30318-5699
142	TECHNOLOGY MANAGEMENT TRAINING GROUP INC TMT GROUP	DANIEL FARMER	415A CHURCH ST NW STE 100 HUNTSVILLE, AL 35801-7008
143	INTELLECT SOLUTIONS, LLC	MANDEEP SARKARIA	85 S BRAGG ST STE 204 ALEXANDRIA, VA 22312-2793
144	PREMIER TECHNICAL SERVICES CORPORATION	STANLEY TONG	1204 EAST MAIN STREET LURAY, VA 22835-1626
145	SOFTACT SOLUTIONS LLC	MARY YOURCHISIN	2555 PAYNE BRANCH RD BLOWING ROCK, NC 28605-9045
146	DURA-N-COMPANY ENTERPRISES CHECK	STEVEN DURAN	5711 YUKON ST ARVADA, CO 80002-2447
147	Britstan, Inc.	Terry Bandy	5151 California Ave Ste 100 Irvine, CA 92617-3205
148	MACLEAN GROUP LLC, THE	ANGELA LUCERO	2233 WATT AVE STE 296 SACRAMENTO, CA 95825-0570
149	GUARDIANS OF HONOR LLC	CARL MITCHELL	1100 N GLEBE RD STE 1010 ARLINGTON, VA 22201-5786
150	ALLNATIVE SOLUTIONS CORPORATION	RICH LAHM	818 ST. AUGUSTINES DRIVE WINNEBAGO, NE 68071
151	FEDERAL COMPUTING, LLC	DANIEL WALLACE	1520 29TH AVE STE 30 GULFPORT, MS 39501-2843
152	AARDONYX, LLC	AMANDA VACHARAT	276 CUMBERLAND AVE ASHEVILLE, NC 28801-1732
153	UNAMI LLC	LAURA PONDER	9300 NORMANDY BLVD STE 510 JACKSONVILLE, FL 32221-5563
154	FISHER ASSOCIATES, INC.	CHRISTOPHER FISHER	111 N GLOVER ST BALTIMORE, MD 21224-1142
155	COA SOLUTIONS LLC	ARI PEREZ	965 FLORIDA AVE NW, APT 1013 WASHINGTON, DC 20001

156	KMK CONSTRUCTION, INC.	Robert Levesque	1315 S Glenburnie Rd Ste C11 New Bern, NC 28561-2614
157	HAWKINS GROUP LLC	RONNIE HAWKINS	225 S IRVING ST SAN ANGELO, TX 76903
158	MPF FEDERAL, LLC	ANNA GILMORE-HALL	1500 MARKET ST FL 12 PHILADELPHIA, PA 19102-2100
159	D & O SECURITY SOLUTIONS LLC DOSS	KIMBERLY WRIGHT	800 CORPORATE DR STE 301 STAFFORD, VA 22554-4889
160	WEB-HED TECHNOLOGIES, INC. WEBHEAD	JUANITA GONZALEZ	1710 N MAIN AVE SAN ANTONIO, TX 78212-3938
161	CAMBRIDGE FEDERAL, LLC	MICHAEL ROSS	126 E OLYMPIA AVE STE 404 PUNTA GORDA, FL 33950-3879
162	CHEROKEE NATION CONSTRUCTION SERVICES, LLC	JENNYLYNN MORTON	10838 E. MARSHALL, SUITE 220 TULSA, OK 74116-5681
163	THE PERFORMANCE PRINCIPLES LLC	CARL JEFFERSON	1732 PRYOR RD SW UNIT 808 ATLANTA, GA 30315-4854
164	ASPETTO INC	ABBAS HAIDER	1691 EMANCIPATION HWY FREDERICKSBURG, VA 22401-4651
165	BARON COMMUNICATIONS INCORPORATED	LAFAYETTE TATEM	920 VENTURES WAY STE 1 CHESAPEAKE, VA 23320-2883
166	TECHNOLOGY PARTNERS, INC.	JOSE RESTO	CALLE RESOLUCION 54 STE 403 PUERTO NUEVO NORTE SAN JUAN, PR 00920
167	VIA LOGIC LLC	JASNA LEVIS	4501 ARLINGTON BLVD APT 801 ARLINGTON, VA 22203-2776
168	STAT MEDICAL RESOURCES LLC	ANTHONY TRUJILLO	5800 FRANKLIN ST STE D DENVER, CO 80216-1260
169	RELI GROUP, INC.	MOHAMMAD ELIAS	5520 RESEARCH PARK DRIVE, SUITE 105 CATONSVILLE, MD 21228-4851
170	SCIMETRIKA, LLC SCIMETRIKA	MEENA KRISHNAN	7601 LEWINSVILLE RD STE 101 MC LEAN, VA 22102-2833
171	GREENE STREET COMMUNICATIONS, LLC	JAMILAH FRASER	5881 LEESBURG PIKE STE 500 FALLS CHURCH, VA 22041-2300
172	SKINNER DEVELOPMENT INC	LOUIS SKINNER III	1705 ENTERPRISE WAY SE STE 200 MARIETTA, GA 30067-9224
173	SOFTEK ENTERPRISES, LLC COSOLVE IT	IMRAN MEMON	9658 BALTIMORE AVE STE 300 COLLEGE PARK, MD 20740-1346

174	MODERN ARK SOLUTIONS LLC	JOSH NEUSTROM	3311 E RED BRIDGE RD APT 2 KANSAS CITY, MO 64137-2141
175	SANTRAC TECHNOLOGIES, INC	ABDULLAH SANDERS	1951 W CAMELBACK RD STE 205 PHOENIX, AZ 85015-3407
176	SELECT COMPUTING, INC.	RASHID ISHAQ	9841 BROKEN LAND PKWY STE 209 COLUMBIA, MD 21046-3066
177	ANKORE CONSULTING INC	GITANJALI THAKUR	161 FORT EVANS RD NE STE 335-F LEESBURG, VA 20176-3375
178	AMERICAN INDIAN CONSULTING SERVICES INC.	SHAYNE FRANK	17 N 26TH ST # 305 BILLINGS, MT 59101-2303
179	DELTA HUB EMPOWERMENT SYSTEMS	ANDY AJAYI	212 MONROE CLARKSDALE, MS 38614-5034
180	SOFTACT SOLUTIONS, LLC	MARY ALLISON YOURCHISIN	100 GRACE HOPPER LANE, SUITE 1700 STE 2100 AUGUSTA, GA 30901
181	LEXCEL MANAGEMENT SERVICES LLC	SANYOG THORVE	179 RIDGE RD RUTHERFORD, NJ 07070-2425
182	EMMATY, INC	MADELINE CABRERA	31 GRANITE ST STE 6 MILFORD, MA 01757-1695
183	RELIASOURCE, INC.	Julie Zuramski	204 S High ST BALTIMORE, MD 21202-4419
184	CONSTRUCTION GROUP, LLC	BOBBY KNIGHT	3940 HOTTINGER AVE NORTH CHARLESTON, SC 29405-7018
185	SUPPLY CENTRAL, LTD.	JESSIE MONTANO	600 CENTRAL AVE SE STE 234 ALBUQUERQUE, NM 87102-4640
186	MARJEN LLC	JEROME ALSTON	7161 COLLINGWOOD CT. ELKRIDGE, MD 21075-5548
187	LAULIMA SYSTEMS LLC	SHANNON WIGENT	1281 PENFIELD LANE CHARLOTTESVILLE, VA 22901-3738
188	DRM INTERNATIONAL, INC	ARNOLD YOUNG	4400 MACARTHUR BLVD NW STE 301 WASHINGTON, DC 20007-2521
189	PINNACLE ENTERPRISE BUSINESS SOLUTIONS LLC ATP	MICHEAL DAVIS	7150 CHESAPEAKE RD STE 201 HYATTSVILLE, MD 20784-2396
190	ARBOLA, INC.	Vince Juaristi	1800 DIAGONAL RD STE 600 ALEXANDRIA, VA 22314-2840
191	RED CREEK SOLUTIONS LLC	TYLER RUSH	112 N BUTTERNUT AVE BROKEN ARROW, OK 74012-8587
192	T J TECHNOLOGY LLC	TRACIE HOTCHNER	334 EATON RD BENNINGTON, VT 05201-9340

193	ENTERPRISE TECHNOLOGY SOLUTIONS, INC.	DONNY SHEIKH	9658 BALTIMORE AVE STE 300 COLLEGE PARK, MD 20740-1346
194	OLAND, LLC OLAND TECHNOLOGIES	BENU BHARGAVA	161 FORT EVANS RD NE, SUITE 250 LEESBURG, VA 20176-3376
195	CHEROKEE CRC, LLC	JENNYLYNN GATES	10838 E MARSHALL STE 220 TULSA, OK 74116-5683
196	CORNSILK COMPANY	JANICE PATTON	15598 WINDING CREEK DR COLLINSVILLE, OK 74021-5654
197	OFFICE DESIGN SOLUTIONS LLC	TRACEY BROWN	294 SOWELL RD MCDONOUGH, GA 30252-2986
198	S & K SUPPORT SERVICES LLC	STEVEN HARTLEY	101 FOY EVANS DR. WARNER ROBINS, GA 31088-9211
199	JOHNSON CONSULTING SERVICES LLC	ALINA JOHNSON	1474 18TH ST DETROIT, MI 48216-1768
200	CONSTITUENT SERVICES WORLDWIDE PUBLIC BENEFIT CORP CERTIFICATION SCHOOL WORLDWIDE	ROBERT JORDAN	605 RHODE ISLAND AVE NE WASHINGTON, DC 20002-1232
201	MIRZAYAN LLC	ANDRE MIRZAYAN	1042 ADAMS ST NW ROANOKE, VA 24017-4447
202	CRANK MARKETING GROUP LLC	CYNTHIA NEWMAN	195 SANDY SPRINGS CIR WALTERBORO, SC 29488-9452
203	ALCOR CONSULTING GROUP, LLC	PRESTON PEARSON	2404 CORETTA AVE STATESVILLE, NC 28625
204	CARIBOU THUNDER, LLC CTL RESOURCES	RITA PETERSON	8922 UMBRIA PL N OSSEO, MN 55311-1107
205	SIMPLE VUE LLC, THE	CICELY PEACE-EDOUARD	206 PRYOR ST SW STE C-1 ATLANTA, GA 30303
206	PT78 LLC Platinum Technologies	Jermon Bafaty	5101 FORT ELLSWORTH CT ALEXANDRIA, VA 22310-1156
207	TECHNOSAI GLOBAL SOLUTIONS L.L.C.	MANOJ POKALA	325 S.SANDUSKY ST STE 211 DELAWARE, OH 43015-2680
208	ROLAJA, LLC	ROHIT SONI	47 E ALL SAINTS ST FREDERICK, MD 21701-5633
209	IKWEBAY LLC	KHARA LADUCER	814 CHIEF LITTLE SHELL ST BELCOURT, ND 58316
210	INSTALLATION SERVICES LLC	GORDON WILSON	311 CENTRAL RD STE 201 FREDERICKSBURG, VA 22401-7007
211	CORTINA SOLUTIONS LLC	MICHAEL SHAMBAUGH	8 PARADE ST NW STE 201 HUNTSVILLE, AL 35806-4849

212	TITAN ASSOCIATES GROUP INC	TANYA LEONARD	1829 SEMINOLE LN ATHENS, TN 37303-2323
213	ACCESS COMMUNICATIONS GROUP LLC	ANA ESPINOZA ENRIQUEZ	198 PALOMA MESA RD ANTHONY, NM 88021-8640
214	MIRADOR ENTERPRISES, INC.	YOLANDA DIAZ	8201 LOCKHEED DR STE 110 EL PASO, TX 79925-2558
215	IPAK INC.	KAREN PRIMAK	1599 ADMIRAL WILSON BLVD PENNSAUKEN, NJ 08109-3905
216	TATITLEK GOVERNMENT SERVICES, INC.	CHRISTOPHER VIRAMONTES	561 E 36TH AVE ANCHORAGE, AK 99503-4170
217	Intervoice Communication of Puerto Rico Inc.	Eric Grafals	1250 Ave Ponce De Leon Ste 1000 San Juan, PR 00907-3949
218	RIVERSTONE SOLUTIONS, INC.	ANGELA RITTENBACH	109 JEFFERSON ST N STE 11 HUNTSVILLE, AL 35801-4813
219	GREENBRIER GOVERNMENT SOLUTIONS INC.	SCOTTY JOHNSON	228 KOPPERSTON RD OCEANA, WV 24870-5600
220	BITH GROUP INC	Robert L. Wallace	2704 BOOKERT DR STE 100 BALTIMORE, MD 21225-1356
221	ARROWHEAD PROMOTION AND FULFILLMENT COMPANY, FULFILLMENT	DANICA SALISBURY	1105 SE 8TH ST GRAND RAPIDS, MN 55744-4082
222	PEMBROKE PARTNERS LLC	GREGORY CHASTEEN	702 LAFAYETTE BLVD FREDERICKSBURG, VA 22401-6008
223	NOLAN MACKENZIE DEVELOPMENT LLC	QC JONES, JR.	8201 CORPORATE DR STE 120-I HYATTSVILLE, MD 20785-2230
224	ARTI, INCORPORATED	ROBERT HOLMES, JR.	47 W QUEENS WAY SUITE I HAMPTON, VA 23669-4066
225	22VETS LLC	ROB PURCELL	300 W FRONT ST STE 204D HARVARD, IL 60033-2711
226	INTEGRIWARD, LLC	DIANA DAVIS	4203 GARDENDALE ST STE 210C SAN ANTONIO, TX 78229-2202
227	TFGGPR LLC	CARLOS RIVERA	KM.HM 38 8 CARR 102 BO SANTANA SABANA GRANDE, PR 00637-1536
228	LLC AMERICANA WIRELESS	TOBIAS OGU	9888 BISSONNET STE 600 HOUSTON, TX 77036-8247
229	FINANCIAL & REALTY SERVICES LLC	CLAUDE GREGORY	4061 POWDER MILL RD STE 620 BELTSVILLE, MD 20705-4039

230	PM GROUP CORP., THE	Joseph Dennis	635 East Ave Atlanta, GA 30312-1448
231	OBJECT ENTERPRISE GROUP, LLC	WINNIE LAU	5881 LEESBURG PIKE, SUITE 506 FALLS CHURCH, VA 22041-2312
232	PUYENPA SERVICES, LLC.	JERROD MALLINGER	2850 PAA ST STE 206 HONOLULU, HI 96819-4431
233	TMI CONSULTING, LLC	THOMASINA IVY	1845 N FARWELL AVE #209 MILWAUKEE, WI 53202-1715
234	ELITE DESIGN NETWORKS LLC	MARIA TRAYLOR	4525 37TH ST BRENTWOOD, MD 20722-1009
235	CAROLINA ADVANCED DIGITAL, INC.	SUSAN JABBUSCH	130 VILLAGE LAKE RD SILER CITY, NC 27344-1821
236	YANILEX SYSTEMS LLC	GARFIELD SALMON	1203 GILHAM ST PHILADELPHIA, PA 19111-5521
237	KOLLABIO, INC.	ASHOK NARE	161 FORT EVANS RD NE STE 210 LEESBURG, VA 20176-3372
238	FEDSCALE INC.	TEENA SIROHI	1 N BROAD ST STE B LURAY, VA 22835-1147
239	DIVERSIFIED TECHNOLOGY INC. DTI	DARRYL HENRY	232 MAIN ST PARK FOREST, IL 60466-2098
240	APEX INTELLIGENCE LLC	DANA LACY	312-F EAST MARKET STREET SUITE 110 LEESBURG, VA 20176
241	RH STRATEGIC SOLUTIONS INC	REBECCA HUGUES	68 S HAWTHORNE RD STE 6 POCATELLO, ID 83202-7074
242	PEMBROKE PARTNERS LLC	GREGORY CHASTEEN	8731 ARLEY DR SPRINGFIELD, VA 22153-1514
243	BRANA PARTNERS, LLC	FRED SEIFU	389 ANGIER CT NE ATLANTA, GA 30312-1068
244	EXPLORE DIGITS INC	RAVI HUBBLY	8403 COLESVILLE RD SILVER SPRING, MD 20910-6331
245	SELECT COMPUTING, INC.	RASHID ISHAQ	3001 BROADWAY ST NE STE 655 MINNEAPOLIS, MN 55413-2297
246	CAYUSE TECHNOLOGIES, LLC	WALTER STANKEWICK	72632 COYOTE RD PENDLETON, OR 97801-1002
247	ABSOLUTE SOLUTIONS AND ASSOCIATES LLC	KEVIN LISENBY	7603 GEORGIA AVE NW STE 402 WASHINGTON, DC 20012-1617
248	CHARLES F. DAY & ASSOCIATES, LLC	CHARLES Day	702 N PERRY ST DAVENPORT, IA 52803-5309
249	PLLC OAKHURST LEGAL GROUP	SHERROD SEWARD	5309 MONROE RD STE 118 CHARLOTTE, NC 28205-7829
			1910 31st Ave

250	Storsoft Technology Corp	Jonathan Evans	Gulfport, MS 39501-4424
251	NINE MIND SOLUTIONS CORPORATION	CHRISTOPHER OWUSU	2100 WASHINGTON AVE APT 9B SILVER SPRING, MD 20910-2606
252	Executive Acquisitions & Global Logistic, Engineering Services EAGLES	Kenneth L Gambles	3505 Lake Lynda Dr Ste 200 Orlando, FL 32817-8333
253	DIGITAL FORENSIC SERVICES, LLC	JEROME TAYLOR	9111 EDMONSTON RD STE 205 GREENBELT, MD 20770-1546
254	VAAS PROFESSIONALS, LLC	STEVE JULAL	325 EDGEWOOD AVE SE ATLANTA, GA 30312-4003
255	WOMEN'S EMPOWERMENT PARTNERSHIP, INC.	JOAN SMAY	17472 APEX CIRCLE HUNTINGTON BEACH, CA 92647-5728
256	HAR GROUP LLC	SUNNY RAHEJA	202 CHURCH ST SE STE 305 LEESBURG, VA 20175-3031
257	BORROWED TIME ENTERPRISES INC	VANESSA BROOKS	4460 ALABAMA AVE SE WASHINGTON, DC 20019-5701
258	NEXTHREAT LLC	RUBEN GAVILAN	7686 RICHMOND HWY STE 116 ALEXANDRIA, VA 22306-2800
259	TONI LEVY & ASSOCIATES, INC. LEVY'S CONSTRUCTION SUPPLIES & EQUIPMENT	TONI LEVY	1608 W BROADWAY LOUISVILLE, KY 40203-4503
260	ONEVUE CONSULTING LLC	PHILIP GIBSON JR.	5070 CENTRAL AVE SE WASHINGTON, DC 20019-6469
261	DEFCO GROUP LLC DEFCO NETWORKS	STAN DEFREESE	7 PLEASANT ST STE 2 PORTLAND, ME 04101-3969
262	ARDIGENT CONSULTING, INC. ARDIGENT CONSULTING	BELOSLAVA TRENKOVA	161 FORT EVANS RD NE STE 250 LEESBURG, VA 20176-3376
263	VHB GLOBAL INC	VIOLA BARNES	321 GEORGIAN PL SOMERSET, PA 15501-1611
264	SLAM TECHNICAL SERVICES, LLC STS GOVERNMENT	MOHAMMED BUTT	222 CATOCTIN CIR SE STE 128 LEESBURG, VA 20175-3730
265	JAMCO VENTURES, LLC	JOE MUNIZ	8201 Greensboro Dr ste 300 McLean, VA 22102-3814
266	CONSORTE LLC	ELIZABETH LOPEZ	84 SWEENEY ST STE C3 NORTH TONAWANDA, NY 14120-5822
267	JENLYN LLC JENLYN SOLUTIONS	ANH NGA PHAM	1919 COMMERCE DR STE 465 HAMPTON, VA 23666-4269
268	Victor M Gandarillas V Gandarillas	Victor M Gandarillas	Calle 27 3-B9 Terrazas del Toa Toa Alta, PR 00953-0000
269	FRACSYS INC.	CHITRESWARI SARAVANAKUMAR	880 HARRISON ST SE STE 54 LEESBURG, VA 20175-4032
			722 E MARKET ST

270	IT DEPOT LLC	DESMOND FERRELL	STE 102 LEESBURG, VA 20176-4475
271	Q5 LLC QUADRANT 8	DERRICK THOMAS	1231 GOOD HOPE RD SE WASHINGTON, DC 20020-6907
272	IPAK INC CO	KAREN PRIMAK	821 MEMORIAL AVE CAMDEN, NJ 08103
273	CHEROENHAKA NOTTOWAY ENTERPRISES LLC	JAE KANG	1711 S LAREDO ST STE 100 SAN ANTONIO, TX 78207-7076
274	JAMCO VENTURES LLC	JOE MUNIZ	#3 BUTTERFIELD TRL, STE 111 EL PASO, TX 79906-4950
275	ZIMTECH BUSINESS SOLUTIONS	KELVIN ZIMMERMAN	200 BATAN COURT ELLOREE, SC 29047-9437
276	BIZZELL GROUP, LLC, THE TBG	ANTON C BIZZELL	10125 COLESVILLE ROAD STE 182 SILVER SPRING, MD 20901-2457
277	POLOLEI SOLUTIONS, LLC	KARRI GREEN	12565 RESEARCH PKWY STE 300 ORLANDO, FL 32826-3283
278	LIVING INVIGORATING VALUABLE EXPERIENCES LLC (LIVE LIVE	CRYSTAL FLEMING	1444 MARTIN LUTHER KING JR DR SW ATLANTA, GA 30314-2541
279	Summit Technologies, Inc.	Paul Patel	9 Dog Ln Ste B-109 Storrs, CT 06268-2239
280	SD SOLUTIONS LLC	BALAJI VENKATESAN	58 MAIN ST STE B LURAY, VA 22835-1231
281	KPG (KNOWLEDGE POWER GROUP) INC.	DARIO AYALA	URB CAPARRA HEIGHTS 1472 CALLE EBANO SAN JUAN, PR 00920-3516
282	DENATRO CONSULTING INTERNATIONAL LLC	CHRISTOPHER SMYTHE- MACAULAY	5901 7TH ST NW WASHINGTON, DC 20011-2023
283	Cautela Services LLC	Panseh Tsewole	341 Black Oak Ct SW Marietta, GA 30008-3834
284	TERASENSE INC	KRISHAN PARIKH	300 E LOMBARD ST STE 840 BALTIMORE, MD 21202-3231
285	LAUNCHTECH, LLC	VENUS QUATES	1525 PERIMETER PKWY NW STE 242 HUNTSVILLE, AL 35806-3560
286	TREWON TECHNOLOGIES LLC	BIJAL SHAH	800 CORPORATE DR STE 301 STAFFORD, VA 22554-4889
287	SAM, CATHERINE	CATHERINE SAM	4511 KNOX RD COLLEGE PARK, MD 20740-3380
288	DE LA FUENTE CONSTRUCTION, INC.	JORGE DIAZ	96 VIA OREADA CORRALES, NM 87048-7433
			259 Taylor Cr

289	H2L Solutions, Inc.	Johnathan Hard	Somerville, AL 35670-5696
290	RED PEAK TECHNICAL SERVICES LLC	MELISSA SLINKARD	300 ALIMAQ DR KODIAK, AK 99615
291	T1 SERVICES, LLC	STEPHEN MOHORKO	3201 TREMONT ST NORTH BEND, OR 97459-3062
292	2 SERVE SOLUTIONS INC	KARA FORT	601 S EISENHOWER ST JEROME, ID 83338-5179
293	MORGAN 6, LLC	GAVIN MCCULLEY	997 MORRISON DR STE 200 CHARLESTON, SC 29403-4378
294	MORA CONSULTANTS LLC	GNEI MOHIDEEN	365 W 2ND AVE STE 220 ESCONDIDO, CA 92025-4137
295	CYQUEST BUSINESS SOLUTIONS INC	DEVAN BROWN	1001 VIRGINIA AVE STE 200 ATLANTA, GA 30354-1367
296	RED VOLUTION LLC	BRYAN WOMACK	1503 NOMAS ST DALLAS, TX 75212-3952
297	ACCELERATED SOLUTIONS INC	ROBERT GONZENBACH	327 DAHLONEGA ST STE 803 CUMMING, GA 30040-8209
298	THE NOLAN GROUP LLC	TRACY MCCULLOM	801 N. HOWARD STREET BALTIMORE, MD 21201
299	IP NETWORK SOLUTIONS INC.	ANITA MURTHY	880 HARRISON STREET, SE 068 LEESBURG, VA 20175-4528
300	CHICKASAW STRATEGIC POINTE, LLC	SEAN TAFOYA	2600 JOHN SAXON BLVD STE 2209 NORMAN, OK 73071-1166
301	ZARTEK SOLUTIONS LLC	NEETIKA SINGH	312 E MARKET ST STE 103F LEESBURG, VA 20176-4100
302	INNOVATIVE CONSULTING & MANAGEMENT SERVICES LLC ICMS	MATTHEW STUCKEY	7338 BALTIMORE AVE STE 108A COLLEGE PARK, MD 20740-3211
303	CONVERGIX LLC	LAQUAN HARRIS	2731 HERING AVE BRONX, NY 10469-5320
304	ALCOR CONSULTING GROUP LLC ALCOR CONSULTING GROUP	PRESTON PEARSON	32 STERLING PL FL 3 BROOKLYN, NY 11217-3204
305	ENGENIX, INC.	JOE EVERSOLE	475 PROVIDENCE MAIN ST STE 302 HUNTSVILLE, AL 35806-4817
306	BAYO & ASSOCIATES LLC	MOUSTAPHA BAYO	4125 SUNDANCE DR COLUMBUS, OH 43224-1856
			15894 W 790 RD

307	XTICORP LLC	MATTHEW TINER	TAHLEQUAH, OK 74464-7353
308	COGNIZANCE TECHNOLOGIES LLC COGNIZANCE TECHNOLOGIES	KETKI SHAH	312-F EAST MARKET STREET SUITE #112 LEESBURG, VA 20176
309	ODYSSEY TRAINING SOLUTIONS, LLC	LASHUNDA BROWN	5628 SAPPHIRE CIR ELLENWOOD, GA 30294-3580
310	ND3 INC	NATHANIEL DURANT	201 COLUMBIA MALL BLVD STE 201 COLUMBIA, SC 29223-7552
311	BRITSTAN INC BRITSTAN TECHNOLOGY	TERRY BANDY	17441 BRAMBLE CT YORBA LINDA, CA 92886-1312
312	PERSISTENT TECHNOLOGY INC.	ALCIDES SANTANA	85 S BRAGG ST ALEXANDRIA, VA 22312-2797
313	CAPITAL AXIS SOLUTIONS LLC	BHAVNEET BAJAJ	702 RUSSELL AVE STE 460 GAITHERSBURG, MD 20877-2650
314	PHOENIX PRODUCTS, INC.	PEGGY WILSON	289 DUNLOP BLVD BLDG 300 STE K HUNTSVILLE, AL 35824-1122
315	FEDERAL SHERPA LLC	JOEL CRADDOCK	155 CHURCH ST STE 110 LOGAN, UT 84321-4644
316	TANO LOGISTICS LLC	KOFI ANAFI	222 W 6TH ST STE 400 SAN PEDRO, CA 90731-3345
317	IBLAUNCH COMPANY	HEMANT BUNDELE	521 C ST QUANTICO, VA 22134-3438
318	AGILE ENTERPRISE SERVICES LLC	KEVIN DALY	3104 FAIRMOUNT AVE ATLANTIC CITY, NJ 08401-3878
319	OFFICE AUTHORITY INC. OFFICE AUTHORITY	JOHN ELLIOTT	4205 STADIUM DR STE 100 FORT WORTH, TX 76133-1000
320	TEAM CONSULTING, INC. TCI	BRUCE HARGRAVE	1050 CONNECTICUT AVE NW STE 500 WASHINGTON, DC 20036-5304
321	NTRUST INFORMATION SYSTEMS, LLC	WINSTON COX	1606 POST OAK DRIVE MITCHELLVILLE, MD 20721-2793
322	ASPEN COMMUNICATIONS LLC CONTRACTING	SHEILA RICHARDSON	7 KIJI DAVA CIR STE A PRESCOTT, AZ 86301-5691
323	SPACE COAST AEROSPACE SERVICES LLC	SCOTT SALZANO	1970 MICHIGAN AVE SUITE H1 COCOA, FL 32922-5723
324	DEVAL LIFE CYCLE SUPPORT, LLC	JEANNIE WHITFIELD	7341 TULIP ST PHILADELPHIA, PA 19136-4215
325	JMJ CONSULTANTS INC	OSCAR NETTO	4444 2ND AVE DETROIT, MI 48201-1216
			11 S 12TH ST

326	ARAZ SYSTEMS LLC	CAROLINE CAYLOR	STE 117 RICHMOND, VA 23219-4053
327	GCC Technologies, LLC	James D Bailey	2034 Eisenhower Ave Ste 115 Alexandria, VA 22314-4678
328	REAL WORLD TECHNOLOGIES INC.	VISHNU JAMPALA	29105 LORIE LN STE A WIXOM, MI 48393-3680
329	STRIKE GROUP LLC	LANE COLEMAN	18800 FAIRWAY DR DETROIT, MI 48221-2286
330	ENVISION NOW, LLC	KATHERINE ROOKER	1007 JAMIS PL FREDERICKSBURG, VA 22401-8443
331	JLAN SOLUTIONS LLC	RONNETTE MEYERS	1050 CONNECTICUT AVE NW STE 500 WASHINGTON, DC 20036-5304
332	I - MAGE CORPORATION, THE	IVAN GATEWOOD	300 BUTLER ST WEST PALM BEACH, FL 33407-6006
333	MANCOM INC	DARRELL LEONARD	8601 N BLACK CANYON HWY STE 117 PHOENIX, AZ 85021-4155
334	PAXT, LLC	ROIANT WHITE	445 PROVIDENCE MAIN ST NW UNIT 301 HUNTSVILLE, AL 35806-4835
335	CULTIVA SOLUTIONS LLC GLOBAL CULTIVA	JAMES GORDON	202 CHURCH ST SE STE 520 LEESBURG, VA 20175-3033
336	CSBZONE, INC.	MICHAEL CHOO	1236 MAIN ST BUFFALO, NY 14209-2112
337	KSE CONSULTING GROUP LLC	SOLOMON OGIEVA	1150 18TH ST NW STE 910 WASHINGTON, DC 20036-3873
338	SKYEDGECOM LLC	SULAIMON JIMOH	5822 N 92ND ST MILWAUKEE, WI 53225-2709
339	PBM GROUP, LLC HLJ COMPANIES	HAROLD JOHNSON	164 DIVISION STREET SUITE 407 ELGIN, IL 60120-5530
340	COMMAND CYBER SOLUTIONS, LLC	LORENE REEDER	3215 W STATE ST STE 309A1 MILWAUKEE, WI 53208-3364
341	D GROUP CONSULTING SERVICES INC	DORETTE NYSEWANDER	9924 AZALEA BLOOM WAY RIVERVIEW, FL 33578-4630
342	TRIFECTA CONSTRUCTION LLC	COURTNEY LEWIS	6904 KEDRON ST PITTSBURGH, PA 15208-1115
343	CORP CTECH-SYS	SANJAY MAGOON	161 FORT EVANS RD NE STE 235 LEESBURG, VA 20176-3369
344	PRIVATEER IT LLC	JERRY BENNETT	1103 W HIBISCUS BLVD STE 408 MELBOURNE, FL 32901-2717
	BARON COMMUNICATIONS		850 39TH ST STE 203A

345	INCORPORATED	LAFAYETTE TATEM	NEWPORT NEWS, VA 23607-3171
346	I-VISIONET, INC.	BRIAN CHANEY	8720 GEORGIA AVE. SUITE 900 SILVER SPRING, MD 20910
347	IO SOLUTIONS TECHNOLOGIES LLC IOSOLUTIONS	ANDREA CASSON	2338 WOODGLEN DR RICHARDSON, TX 75082
348	ACROPOLIS CONTROLS ENGINEERS, PLLC	TERENCE MORRISON	313 S BLOUNT ST STE 200D RALEIGH, NC 27601
349	VEREN INDUSTRIES LLC	DAVID SHAKAROV	4711 12TH AVE SUITE C6 BROOKLYN, NY 11219-2527
350	XEENIUS, LLC	Badhri Rajagopalan	8951 Cypress Waters Blvd Ste 160 Irving, TX 75063-0000
351	PERIKIN ENTERPRISES LLC	FRANK GARCIA	500 MARQUETTE AVE NW STE 510 ALBUQUERQUE, NM 87102-5340
352	TRUSTED SOLUTIONS GROUP, INC.	LARRY THOMAS	2412 MINNESOTA AVE SE STE 104 WASHINGTON, DC 20020-5300
353	LUSA ASSOCIATES INC	CELESTE BENNETT	831 ROYAL GORGE BLVD STE 312 CANON CITY, CO 81212-6709
354	CUSTOM SOFTWARE SYSTEMS INC.	LISA CUSACK	709 SEATON CT LEESBURG, VA 20175-8910
355	ALEGNA INC	HOSEA WASHINGTON	2810 N KINGSTON DR PEORIA, IL 61604-2145
356	ACHUTI LLC	DANIEL PATRICK	3219 TANAGER ST RALEIGH, NC 27606-3642
357	CHOKSI INC	RIDDHI CHOKSI	2488 HEADHOUSE SQ S BENSALEM, PA 19020-3668
358	ATLAS GROUP, LTD.	MANSOOR SHAHZAD	1018 S TAYLOR CT ARLINGTON, VA 22204-1486
359	EMERGING TECHNOLOGY VENTURES INC	EUGENE HUDSON	1300 LAVELLE RD ALAMOGORDO, NM 88310-7627
360	Sona Networks Llc	Harry Hans	218 E Lexington St Ste 202 Baltimore, MD 21202-3520
361	J3 INTERNATIONAL INC PRESCIENT	ALICIA JOHNSON	103 MARTIN DR STE 201 MOUNT HOPE, WV 25880-1509
362	R2 TECHNOLOGY SOLUTIONS, LLC	RONALD INGRAM	161 FORT EVANS ROAD NE STE 250 LEESBURG, VA 20176-3376
			747 SW 2ND AVE STE 322

363	CENTURY 22 SOLUTIONS LLC	WALT ADAMS	GAINESVILLE, FL 32601-6283
364	SERVICES, LLC SOLUTIONS	LOLA COLE	3436 10TH PL SE WASHINGTON, DC 20032-5918
365	PROGRESSIVE INDUSTRIES, INC.	VALERIE O'DONNELL	4131 W BELMONT CHICAGO, IL 60641-4625
366	PROPERTY & ENVIRONMENTAL MANAGEMENT INC	RADAGODAGE SUMANAWEERA	6161 BUSCH BLVD STE 255 COLUMBUS, OH 43229-2508
367	AFFINITY MEDIA CONSULTING L.L.C.	VATRICE CHESTNUT	5316 JAY ST NE WASHINGTON, DC 20019-7050
368	ACQUISITION PROFESSIONALS LLC	LUWANNA CLARK	800 CORPORATE DR STE 301 STAFFORD, VA 22554-4889
369	KBN CORPORATION	GARY (MACK) JONES	4670 LIPSCOMB ST NE STE 6 PALM BAY, FL 32905-2927
370	IOWA TRIBE OF OKLAHOMA, INC BKJ SOLUTIONS	STEPHANIE RAMSEY	821 W FREEMAN AVE PERKINS, OK 74059-4007
371	ACUNA CONSULTING INC.	ALAND ACUNA	9658 BALTIMORE AVE. SUITE 300 COLLEGE PARK, MD 20740-1346
372	PROXY PERSONNEL LLC	RONALD JEAN-BAPTISTE	1050 CONNECTICUT AVENUE, N.W., SUITE 500 WASHINGTON, DC 20036-5304
373	READY SERVICES, LLC	ANTHONY JOHNSON	6935 EAST 12TH STREET TULSA, OK 74112-5605
374	ACCLARO RESEARCH SOLUTIONS, INC.	KATHERINE FIEDLER	110 W MULBERRY ST STE 300 BALTIMORE, MD 21201-3606
375	GC WORKS INC.	LANCE WAYNE	1820 SW 3RD AVE MIAMI, FL 33129-1417
376	THE JMB CONSULTING GROUP LLC	JULIANA BERDE	5219 D ST SE WASHINGTON, DC 20019-6124
377	INTELLIVERSE SOLUTIONS GROUP LLC	DARYLL TOOMER	3103 GREEN VALLEY RD CLOVER, VA 24534-3183
378	HARD LIGHT CONSULTING GROUP, L.L.C. HLCG	DONALD SMITH	3127 MARTIN LUTHER KING JR AVE SE #204A WASHINGTON, DC 20032-1533
379	ARIA DEFENSE SOLUTIONS, LLC	MARIYA GOLOTYUK	1015 W FAYETTE ST BALTIMORE, MD 21223-1932
380	THE FILA GROUP LLC	RAVI SHANKAR	1 N BROAD ST STE 106A LURAY, VA 22835-1147
381	TECHNICAL SOLUTIONS AND MAINTENANCE, INCORPORATED T S M	KRANULETT RICHARDSON	205 S WHITING ST STE 405 ALEXANDRIA, VA 22304-7100

382	CYBER SECURITY INNOVATIONS LLC	ALUSINE CONTEH	2480 BALDWIN CRESCENT WASHINGTON, DC 20018-3848
383	APPEREON BUSINESS SOLUTIONS INC	JEFF GORDON	4301 GARDEN CITY DR STE 201 HYATTSVILLE, MD 20785-6102
384	Z-TECH SOLUTIONS, LLC	MAHER (MIKE) ZAROU	17650 POSSUM POINT RD SUITE C-6-C DUMFRIES, VA 22026-2674
385	APPLIED AUTOMATION LLC	SCOTT MILES	1064 VAN BUREN AVE STE 1 INDIAN TRAIL, NC 28079-5569
386	ILM CORPORATION OF VIRGINIA, INC	JASON COHEN	1551 JEFFERSON DAVIS HWY STE 200 FREDERICKSBURG, VA 22401
387	DEVENGOR, LLC	JOEL VENGO	541 RAVEN AVENUE APT 2411 GAITHERSBURG, MD 20877-3232
388	H2 IT SOLUTIONS, INC.	ALICE HAYDEN	3505 LAKE LYNDA DR STE 200 ORLANDO, FL 32817-8333
389	SD3IT LLC	DAVID DIMLICH	9207 PARTHENON PL SEFFNER, FL 33584-2659
390	J&F ALLIANCE GROUP INC.	FALANA DULA-KING	54 OLD HAMPTON LN HAMPTON, VA 23669-4197
391	OCEANEAST ASC, INC.	ARVIND GOWDA	731 RUGBY ST # 118 NORFOLK, VA 23504-1931
392	GILWIL GROUP INC	BARRON WILLIAMS	1124 W MARIETTA ST NW ATLANTA, GA 30318-4961
393	IC-CAP LLC IC COMMON ANALYTICS PLATFORM	STEPHEN TAYLOR	4520 GUINEVERE LN POMFRET, MD 20675-3252
394	STRATEGYPUNDITS, INC.	SREEKANTH YERRAMSETTY	722 E MARKET ST STE 102-A16 LEESBURG, VA 20176
395	PERFORMANCE VALUE MANAGEMENT (PVM), LLC	ONELIA CODRINGTON	121 S ORANGE AVE STE 1500 ORLANDO, FL 32801-3241
396	GRANT SAMUELS GLOBAL SERVICES LLC	SAFARU ABUBAKAR	9791 GOOD LUCK RD APT 13 LANHAM, MD 20706-3344
397	US INFOTECH SOLUTION LLC	SNEHALBEN CHOVATIA	161 FORT EVANS RD NE STE 250 LEESBURG, VA 20176-3376
398	2M RESEARCH SERVICES LLC	MARCUS MARTIN	1521 N COOPER ST STE 600 ARLINGTON, TX 76011-5522
399	ESSNOVA SOLUTIONS, INC.	SRIDHARA GUTTI	1500 1ST AVE N STE 47 BIRMINGHAM, AL 35203-1873
			2409 MURCHISON RD

400	CHOICE TECHNICAL SERVICES, INC.	ERIC SMALLS	FAYETTEVILLE, NC 28301-3519
401	SPARTACUS CONSULTING, INC.	HENRY LOWERY	930 THOMASVILLE RD STE 206 TALLAHASSEE, FL 32303-6299
402	SWISH DATA CORPORATION	Bob Kerr	108 DORCHESTER AVE CAMBRIDGE, MD 21613-1915
403	ENSYNC INTERACTIVE SOLUTIONS INC.	CLAUDE JONES	83 SOUTH STREET SUITE 202 FREEHOLD, NJ 07728-2317
404	VALIA SOLUTIONS, LLC	VANESSA VASQUEZ	21 N BROAD ST STE G LURAY, VA 22835-1147
405	NORTHEAST PLOTTING, INC.	ELIZABETH AMORELLI	66A WHITTEMORE AVE MANCHESTER, NH 03102-3658
406	STARKS INDUSTRIES INC.	ANTHONY STARKS	1775 I ST NW STE 1150 WASHINGTON, DC 20006-2435
407	ADITYA & ASSOCIATES, INC. A&A	ADITYA DAHAGAM	20 F ST NW STE 700 WASHINGTON, DC 20001-6705
408	POS WAREHOUSE INC	GUIRELLY CHAVARRO	601 AVE ANDALUCIA SAN JUAN, PR 00920-5310
409	DECISIONPOINT CORPORATION	BRIAN FLOOD	702 RUSSELL AVE STE 312 GAITHERSBURG, MD 20877-2606
410	SOFTEK INTERNATIONAL, INC.	ANSHU SINHA	242 OLD NEW BRUNSWICK RD STE 320 PISCATAWAY, NJ 08854-3764
411	AVANZ SYSTEMS INC	PANKAJ SHEKHAWAT	722 E MARKET ST STE 102-A3 LEESBURG, VA 20176
412	KIKAHA SOLUTIONS LLC	TRICIA SEWNARINE	12565 RESEARCH PKWY STE 300 ORLANDO, FL 32826-3283
413	PROSPECT HILL CONSULTING LLC PHC	JENNY MOGAVERO	682 COLUMBUS PKWY BUFFALO, NY 14213-2411
414	DE LA FUENTE CONSTRUCTION, INC. DLF CONSTRUCTION	JORGE DIAZ DE LA FUENTE	22 W 35TH ST STE 207 NATIONAL CITY, CA 91950-7927
415	INC. I B E X	RONDA KANE	7826 EASTERN AVE NW STE 211 WASHINGTON, DC 20012-1333
416	MELISSA D PRESTON CPA PC PRESTON GROUP	MELISSA PRESTON	50 HURT PLZ SE STE 1438 ATLANTA, GA 30303-2969
417	Acclaro Research Solutions, Inc.	Katherine Fiedler	1101 E 33rd St, Suite B310 Baltimore, MD 21218-3637
418	OMAYGAH LLC	PRADEEP LAL	161 FORT EVANS RD NE STE 250 LEESBURG, VA 20176-3376
			445 MINNESOTA ST STE 1552

419	HIGHCLOUD SOLUTIONS, INC.	RAGHU CHEJARLA	SAINT PAUL, MN 55101-2190
420	BLSS LLC	THOMAS BARNES	56022 STEWART EVANS RD BOGALUSA, LA 70427-0252
421	HARD LIGHT CONSULTING GROUP	DON SMITH	25 SYNAN RD FREDERICKSBURG, VA 22405-2409
422	STANDARD TECHNOLOGY, INCORPORATED	DEBORAH WASHINGTON	820 DUKE AVE STE B WARNER ROBINS, GA 31093-2684
423	LUCILLE MAUD CORPORATION	TODD RICKER	1200 JORDAN LN NW STE 9 HUNTSVILLE, AL 35816-3040
424	LET'S REPAIR THAT LLC	JOHN TIGNER	3510 KENYON AVE BALTIMORE, MD 21213
425	NORTHEASTERN, LLC	ADRIANA FURDA	355 5TH AVE STE 906 PITTSBURGH, PA 15222-2444
426	MAVEN INC	VENKATARAMANA MALLASANI	161 FORT EVANS RD NE STE 235 LEESBURG, VA 20176-3373
427	ACCEL CORP	STACYE BROWN LOMAN	8400 CORPORATE DR LANDOVER, MD 20785-2238
428	APPLIED AUTOMATION, LLC	ALDEN MILES	3034 US HWY 64 E PLYMOUTH, NC 27962-9678
429	BROADBAND IT, LLC	FRED ANTHONY	82 MINGO DR UNIT 1C PAWLEYS ISLAND, SC 29585-8695
430	FAMILY BUSINESS PROPERTIES LLC	PHILLIP HEARN	2914 MOUNT PLEASANT ST SAINT LOUIS, MO 63111-1539
431	ARDMORE CONSULTING GROUP, INC.	VINEETA GANGLA PRABHU	260 PEACHTREE STREET NW, SUITE 2200 ATLANTA, GA 30303-1292
432	FILIUS CORPORATION	PATTY JACKSON	310 S 3RD ST STE 201 SAN JOSE, CA 95112-3648
433	BAY SYSTEMS CONSULTING INC	MICHAEL ELDRIDGE	31416 MARLIN CT UNION CITY, CA 94587-2594
434	CHARLES F. DAY & ASSOCIATES, LLC	CHARLES F. DAY	3707 E SOUTHERN AVE STE 2008 MESA, AZ 85206-0000
435	ENFIELD ENTERPRISES INC	Dan Eastman	6020 RICHMOND HWY STE 101 ALEXANDRIA, VA 22303-2157
436	ONYX TECHNOLOGICAL ENTERPRISES LLC	RICHARD CLARK	842 52ND ST NE WASHINGTON, DC 20019-5511
437	AREA PROBE, LLC	CURVIN LEATHAM	3605 BROTHERS PL SE WASHINGTON, DC 20032-1524
438	RACKNER INC RACKNER SOLUTIONS	ALEXANDER RAUL	8630 FENTON ST STE 330 SILVER SPRING, MD 20910-3816

439	CARBON ASSET DEVELOPER ASSOCIATES LLC	GARY CLYNE	1044 N TOWER RD ALAMO, TX 78516-7237
440	6E TECHNOLOGIES, LLC	KOMAL GOYAL	6795 EAST TENNESSEE AVE STE 1-353 DENVER, CO 80224-1614
441	RELIABEL SOLUTIONS, LLC	CHACIE SUNSHINE	605 POST OFFICE RD STE 301 WALDORF, MD 20602-1913
442	VINFORMATIX LLC	PADMA VATSAVAI	801 NORTH BLVD STE 120 BATON ROUGE, LA 70802-5752
443	LAKOTA SOFTWARE SOLUTIONS, INC	AARON WILSON	1000 TECHNOLOGY DR STE 2260 FAIRMONT, WV 26554-8840
444	PERFORMANCE VALUE MANAGEMENT (PVM) LLC	ONELIA CODRINGTON	4000 LEGATO RD STE 1100 FAIRFAX, VA 22033-2893
445	NATIVE AMERICAN TECHNOLOGY CORP	JOHN Williford	1615 TORO CREEK RD MORRO BAY, CA 93442-2953
446	AETOTECH LLC	NICOLE FELISE	200 W SAHARA AVE UNIT 601 LAS VEGAS, NV 89102-5098
447	CUSTOM SOFTWARE SYSTEMS INC	ROBERT CUSACK	709 SEATON CT LEESBURG, VA 20175-8910
448	Alliance Pointe, LLC	Brigitte R Blackburn	1800 M St NW Suite 425N WASHINGTON, DC 20036-5802
449	Fermat Software LLC	KHURRAM QURESHI	400 Locust Dr Ste 358 Des Moines, IA 50309-2331
450	WITS LLC	VIJAY WILLIAMS	5070 WABASH AVE #A STE 201 BALTIMORE, MD 21215-5642
451	FRONTIER STRATEGIES LLC	ABE CASILLAS	700 N SAINT MARYS ST STE 1400 SAN ANTONIO, TX 78205-3535
452	ZLC SOLUTIONS LLC	ISMAEL ELIAN	161 FORT EVANS RD NE STE 250 LEESBURG, VA 20176-3376
453	NORTH WIND DYNAMICS, LLC	BRENT CLARK	1425 HIGHAM ST IDAHO FALLS, ID 83402
454	LLC ACCESS COMMUNICATIONSACCESS CONSTRUCTION	ANA ESPINOZA ENRIQUEZ	2017 TEXAS AVE STE 1 EL PASO, TX 79901-1943
455	PRETEK CORPORATION	PRITI GOYAL	800 CORPORATE DR STE 301 STAFFORD, VA 22554-4889
			1050 Connecticut Ave Nw 10th Fl Ste 501

456	STORSOFT TECHNOLOGY CORP	Jonathan Evans	Washington, DC 20036-5303
457	JERMAINE ALEXANDER CLARK, LLC GOVERNMENT CONTENT	JERMAINE CLARK	280 WEST 117TH STREET APARTMENT 4A NEW YORK, NY 10026-2199
458	KEY CYBER SOLUTIONS LLC	AHMAD MOJADDIDI	313 EAST BROAD ST. SUITE 203 RICHMOND, VA 23219-1737
459	TAC2 GLOBAL LLC	CHRISTOPHER STURM	600 CLEVELAND ST STE 347 CLEARWATER, FL 33755-4151
460	WALDROP CONSTRUCTION INC	MAX WALDROP	1528 LINWOOD BLVD OKLAHOMA CITY, OK 73106-5024
461	ARCHIVAL DOCUMENT SERVICES, LLC	THERESA BISHOP	104 CORNWALL ST NE LEESBURG, VA 20176-2816
462	CULTURE CLOSET LLC	LATOYA BASS	3015 SPRING CREEK DR HEPHZIBAH, GA 30815-5779
463	SOFTDEV INCORPORATED	ROBIN KAISER	3700 KOPPERS ST STE 150 BALTIMORE, MD 21227-1042
464	ASG SOLUTIONS CORPORATION AMERICAN SYSTEMS GROUP	RITOBRATA BANERJEE	3990 OLD TOWN AVE STE B107 SAN DIEGO, CA 92110-2905
465	GALAIDE GROUP LLC	MONICA GUZMAN	135 W CHALAN SANTO PAPA FL 2 HAGATNA, GU 96910-5120
466	EDJ ASSOCIATES, INC.	ANGELA MOODY	338 EAST MARKET STREET STE 119 LEESBURG, VA 20176-4101
467	TULK LLC TULK	STEVE TULK	27 TARA WAY COWPET BAY ST THOMAS, VI 00802
468	FEMDEL LLC	GBENGA OYEDELE	400 E PRATT ST STE 830 BALTIMORE, MD 21202-3128
469	GLENN T SATO	GLENN SATO	99-240 OHENANA LOOP AIEA, HI 96701-3736
470	RYE TECH, INC.	AKM KHAN	1213 HOLLINS ST STE 200 BALTIMORE, MD 21223-2632
471	CENTRO DE SERVICIOS COMUNITARIOS	BERTHA ALICIA SALINAS	904 NORTH 4TH STREET YAKIMA, WA 98901-0000
472	INNOVATIVE HYBRID RESOURCES LLC	CHRISTOPHER RIVAS	707 E HUTCHINSON ST BEEVILLE, TX 78102-3621
473	OTTE SYSTEMS CORP	ELLIOTTE LASLEY	25 RUTH ST HAMMOND, IN 46320-2328
474	MVS, INC. MVS	VIPIN DESAI	1020 19TH ST NW STE 505 WASHINGTON, DC 20036-6108
475	CHEROKEE NATION AEROSPACE AND DEFENSE, L.L.C.	JENNYLYNN GATES	470739 HIGHWAY 51 STILWELL, OK 74960-9194
			5401 MITCHELLDALE ST

476	TEKSYS INC	DAVID MADRIGAL	STE B1 HOUSTON, TX 77092-7227
477	A+S IDEAS STUDIO, INC.	SARIMA GRACIA VEGA	36 NE 42ND ST MIAMI, FL 33137-3522
478	AIM TECHNICAL GROUP LLC	ISAIAH PEDDIE	830 51ST ST NE WASHINGTON, DC 20019-5543
479	VALOR NETWORK INC.	SCOTT RUTTER	1801 BOULEVARD, SUITE 2 SEASIDE PARK, NJ 08752-1210
480	PRAIRIE BAND CONSTRUCTION, INC.	TYLER LEVIER	19035 US HIGHWAY 75 HOLTON, KS 66436-8101
481	Performance Value Management, LLC	Onelia Codrington	20 F St NW Ste 700 Washington, DC 20001-6705
482	STRATEGI CONSULTING, LLC	AMY TONG	9658 BALTIMORE AVE STE 300 COLLEGE PARK, MD 20740-1346
483	BLUTOTEM, LLC	CALEB PITTMAN	1947 S 50 W OREM, UT 84058-4703
484	WASHINGTON OFFICE INTERIORS LLC	BARBARA BARRY	1010 WAYNE AVE STE 320 SILVER SPRING, MD 20910-5657
485	KIRA SERVICES LLC	RICHARD RINEHART	9097 GLACIER HWY JUNEAU, AK 99801-6922
486	BLUESTONE INSOURCING SOLUTIONS LLC	AUDRA FRIZZELL	1201 WILSON BLVD FL 27 ARLINGTON, VA 22209
487	NACG INC.	JOSE GARCIA	409 BILTMORE AVE TEMPLE TERRACE, FL 33617-7207
488	ARROWHEAD GLOBAL LLC	CHAD HILL	22033 US HIGHWAY 19 N CLEARWATER, FL 33765-2362
489	POWER & INSTRUMENTATION SERVICES INC	ANGEL MORENO CRESPO	CALLE BETANCES 49 BO PUEBLO VEGA BAJA, PR 00693
490	TOOMEY TECHNOLOGIES LLC	COLLEEN ODONNELL	10228 CHERVIL CT MANASSAS, VA 20110-5960
491	MW CONSULTING, LLC	MARCUS WILLIAMS	5045 C ST SE CONDO 201 WASHINGTON, DC 20019-7631
492	HEALTH SOLVIT LLC	ABIONA BURRELL	4922 1ST ST NW WASHINGTON, DC 20011-3302
493	GROUP LLC TPM GROUP	LINCOLN TYSON	8201 CORPORATE DR STE 800 HYATTSVILLE, MD 20785
494	VIFS SOLUTIONS, INC. VIFS	ARUN VERMANI	4832 BAY BRIDGE LN VIRGINIA BEACH, VA 23455-1304
			2425 E UNIVERSITY DR

495	BETTER DIRECT, LLC	MARK EVANS	TEMPE, AZ 85281-3110
496	BLACKSTAR COMPANIES, LLC, THE	LES ALLEN JR	5312 S HAMPTON RD STE 2027 DALLAS, TX 75232-1880
497	CONMON SOLUTIONS INC	NNEKA ACHUFUSI	101 LAKEFOREST BLVD GAITHERSBURG, MD 20877
498	ENTERPRISE FURNITURE CONSULTANTS, INC.	JOHN ROSALES	4955 S DURANGO DR STE 163 LAS VEGAS, NV 89113-0154
499	KAIVA SERVICES, LLC	CAMERON ECHOHAWK	6060 W 3650 N STE 400 IVINS, UT 84738-6618
500	DIGITAL VENTURE LLC	MICHAEL BRIDGES	8211 E REGAL PL STE 100 TULSA, OK 74133-7181
501	UNITED SUPPORT SERVICES INC	MICHAEL FERNANDEZ	3252 HOLIDAY CT STE 110 LA JOLLA, CA 92037-1807
502	KECH INC	CHRISTINE CARPENTER	965 S HIGHWAY 25 W STE 11 WILLIAMSBURG, KY 40769-2636
503	XEENIUS LLC	BADHRI RAJAGOPALAN	1816 W POINT PIKE STE 111 LANSDALE, PA 19446-5696
504	C3 GROUP, INC., THE	BOBBY COOK	3104 S ELM PL STE B BROKEN ARROW, OK 74012-7949
505	THE ELECTRONIC ON-RAMP INC EOR	WILLIAM PULLEN	1701 LYONS AVE HOUSTON, TX 77020-2021
506	DYNAMIK, INC.	JESSE FELTEN	3990 OLD TOWN AVE SUITE C107 SAN DIEGO, CA 92110-2968
507	FUXEBOX, LLC	REY MARTINEZ DE ANDINO	202 CHURCH ST. SE SUITE 310 LEESBURG, VA 20175-3032
508	JAMCO VENTURES, LLC	JOE A MUNIZ	4751 S 13TH ST UNIT 1 LEAVENWORTH, KS 66048-5585
509	SPECTRUM PARTNERS, LLC	ANGELA JENKINS	1050 KINGS HWY N STE 103 CHERRY HILL, NJ 08034-1909
510	PROFESSIONAL PLACEMENT SERVICES, LLC	CRAIG JOHNSON	272 N 12TH ST MILWAUKEE, WI 53233-2604
511	AUTOMATION CREATIONS, INC.	HENRY BASS	2020 KRAFT DR STE 3000 BLACKSBURG, VA 24060-6354
512	Accela Consulting, Inc.	Mitzi Mead	8000 Towers Crescent Dr Ste 1350 Vienna, VA 22182-6207
513	SALIENT STRATEGIC SOLUTIONS, INC.	FILZA AKBAR	9658 BALTIMORE AVE STE 300 COLLEGE PARK, MD 20740-1346
	CHICKASAW AEROSPACE, LLC		2600 JOHN SAXON BLVD STE 2222

514	LLC	SEAN TAFOYA	NORMAN, OK 73071-1166
515	QUASARS INCORPORATED	SANDHYA BACHU	2000 PENNSYLVANIA AVE NW STE 7000 WASHINGTON, DC 20006-1921
516	C&S JONES GROUP LLC CSJG	CHARLES JONES	400 E PRATT ST STE 823 BALTIMORE, MD 21202-3122
517	NYLA TECHNOLOGY SOLUTIONS INC	SHANA COSGROVE	1714 BOLTON ST BALTIMORE, MD 21217-4323
518	LANDSCAPE MANAGEMENT SYSTEMS, INC. LMS	ROBERT SALAS	202 HILTON RD TASI TOWERS B01 RM 166 TUMON, GU 96913-4097
519	TECHNIQUE SOLUTIONS INC	STUART CHUNG	25 BRUCE ST STAFFORD, VA 22554-6581
520	ALLNATIVE SOLUTIONS	Phillip Brooking	1023 N 205TH ST ELKHORN, NE 68022-4642
521	OYOLOKOR, CHRISTOPHER I SR COYOL INTERNATIONAL GROUP	CHRISTOPHER (SR.) OYOLOKOR	1221 2ND ST CHENEY, WA 99004-1871
522	JY ADVISORY LLC	HONG JIANG	9658 BALTIMORE AVE. SUITE 300 COLLEGE PARK, MD 20740-1346
523	NOETIC STRATEGIES, INC.	KELLY PARKER	1300 MERIDIAN ST N STE 3100 HUNTSVILLE, AL 35801-4682
524	PROVIDER RESOURCES, INC	KATHY MARKMAN	153 E 13TH ST STE 1400 ERIE, PA 16503-1035
525	LINEAR B SYSTEMS INC	JOAN SMITH	2000 KRAFT DR STE 1450 BLACKSBURG, VA 24060-6301
526	Y & S TECHNOLOGIES INC.	MIRIAM FINCK	1666 CARROLL ST BROOKLYN, NY 11213-5410
527	IMMERSIVE CONCEPTS, LLC	RUBIN SLOAN	11750 BELTSVILLE DR STE 120 BELTSVILLE, MD 20705-3196
528	ANCHOR TECHNOLOGY & CONSULTANTS, LLC	NAYAB SIDDIQUI	5523 RESEARCH PARK DR STE 261 BALTIMORE, MD 21228-4680
529	INOVENTURES, LLC	MEENA KRISHNAN	21 N BROAD ST STE F LURAY, VA 22835-1147
530	BLUE ROSE CONSULTING GROUP, INC.	TODD WEILER	2200 PENNSYLVANIA AVE NW FL 4 WASHINGTON, DC 20037-1731
531	GLOBAL DIMENSIONS LLC	CHRIS NEWTON	923 MAPLE GROVE DR STE 201 FREDERICKSBURG, VA 22407-6937
532	CONSTRUCTION QUALITY ENGINEERS LLC	KAROLINA JANCZURA	3221 STANTON RD SE WASHINGTON, DC 20020-2942
533	OPPUOUS LLC	DANTE WHITE	13926 E UTAH CIR AURORA, CO 80012-5625

534	LOGISTICO LLC	GABRIEL GOMES	661 S MAIN ST STE 1 WEBSTER, MA 01570-2280
535	INCORPORATED SOUNDWAY	DIANE BELLEGARDE	6445 AMERICA BLVD SUITE C HYATTSVILLE, MD 20782-2386
536	CORINTH CONSULTING GROUP, LLC CORINTH	RICARDO SILVA	312-F E MARKET ST STE 108 LEESBURG, VA 20176-4101
537	CAPITAL CONSULTING LLC THARSEO IT	ERIC WIMER	1205 GOOD HOPE RD SE STE 203 WASHINGTON, DC 20020-6935
538	GOLDSCHMITT AND ASSOCIATES LLC	MARC GOLDSCHMITT	11601 QUAIL RIDGE CT RESTON, VA 20194-1113
539	PUYENPA SERVICES, LLC	JERROD MALLINGER	1413 POTTER DR STE 206 COLORADO SPRINGS, CO 80909-3542
540	LBO TECHNOLOGY LLC	LYNWOOD OWENS	222 CATOCTIN CIR SE STE 108 LEESBURG, VA 20175-3730
541	PROJECT MANAGER USA, INC. PM AMERICA	ARJUNA RAJAGURU	101 LAKEFOREST BLVD STE 300 GAITHERSBURG, MD 20877-2629
542	E-LOGIC INC	LUIS PADILLA	1025 CONNECTICUT AVE NW STE 1000 WASHINGTON, DC 20036-5417
543	H2L SOLUTIONS, INC	JONATHAN HARD	2227 DRAKE AVE SW STE 5 HUNTSVILLE, AL 35805-5146
544	TELITECH LLC	ANMOL SINGH	4310 KNOX ROAD APT 4203C BERWYN HEIGHTS, MD 20740
545	LUSA ASSOCIATES INC	CELESTE BENNETT	1104 TUSCULUM BLVD STE 306 GREENEVILLE, TN 37745-4091
546	SOLUTIONS, LLC ALTUM SOLUTIONS	NICHOLE THOMPSON	320 WILMER AVE RICHMOND, VA 23227-2652
547	VUE CONSULTING, LLC	JOZETT SIMON	616 MARSHALL AVE BELLWOOD, IL 60104-1839
548	YORK CONSULTING INC	GERALD YORK	513 WANDA LN PALL MALL, TN 38577
549	KR3 INFORMATION SYSTEMS INC	DEEPAK GOYAL	1954 AIRPORT RD STE 234 CHAMBLEE, GA 30341-4956
550	STERILE SERVICES CO	FANIA CARTER	445 NW 54TH ST MIAMI, FL 33127-1921
551	ELICERE, INC. ELICERE	MARCIAL PEREDO	1875 K ST NW 4TH FLOOR WASHINGTON, DC 20006-1238

552	DULLESSYSTEMS INC.	MONALISHA MISHRA	1 N BROAD ST STE A OFC 105 LURAY, VA 22835-1147
553	STEWART SONJA C STARGAZER ENTERPRISE	SONJA STEWART, PMP	537 34TH ST OAKLAND, CA 94609-3009
554	SAMYAK SOLUTIONS INC	SEEMA DIXIT	7109 ORDWAY RD CENTREVILLE, VA 20121-2726
555	BANNEKER VENTURES, LLC	OMAR KARIM	1738 ELTON RD STE 215 SILVER SPRING, MD 20903-5732
556	PARAGON TEC, INC.	GAIL DOLMAN-SMTIH	3740 CARNEGIE AVE STE 302 CLEVELAND, OH 44115-2756
557	OTBE INC	RONNIE MORRIS	796 NAVY STREET STE B11 FORT WALTON BEACH, FL 32547-5146
558	OLFB CORP	RAY WILLIAMS	2312 5TH AVE ROCK ISLAND, IL 61201-8923
559	AMOORER INC.	ROBERTA MOORE	9658 BALTIMORE AVE STE 300 COLLEGE PARK, MD 20740-1346
560	HENRY-CURRY, JULIA DISPERSIONS	JULIA HENRY-CURRY	2347 17TH AVE S SAINT PETERSBURG, FL 33712-2608
561	AEROTECH DYNAMICS LLC	MARTIN LAL	2316 BOWDITCH ST BERKELEY, CA 94704-1721
562	PRECISION RECEIVABLE SERVICES LLC CONSULTANT	VANESSA BEST	260 PEACHTREE STREET NW, SUITE 2200 ATLANTA, GA 30303-1292
563	ADVENT SVCS LLC	TOMAS SANTOS-ALEJANDRO	URB SANTA ISIDRA 2, 124 CALLE 7 FAJARDO, PR 00738-4176
564	SERVICES AND TECHNOLOGY CORPORATION OF AMERICA LLC, THE	KENNETH RILEY	3655 GLENGYLE AVE UNIT 2A BALTIMORE, MD 21215-1511
565	STRUCTURED TRAINING SERVICES, INC.	ANITA DOUGLAS	1050 CONNECTICUT AVE NW STE 5 WASHINGTON, DC 20036-5303
566	MILLER CONSULTING GROUP LLC	CHRISTOPHER MILLER	1725 H ST NE APT 3 WASHINGTON, DC 20002-6909
567	WILLIS ACQUISITION ENTERPRISE LLC.	STEPHEN WILLIS	674 N LIMESTONE ST STE D SPRINGFIELD, OH 45503-4159
568	ADVENT SVCS LLC	JUSTIN BUTLER	949 JENKS AVENUE SUITE 11 PANAMA CITY, FL 32401-2584
569	FWD THINK LLC	RABIAH SUTTON	1775 I ST NW STE 1150 WASHINGTON, DC 20006-2435
570	VOLTICAN INC.	ERIC ELEWOKOR	6671 SOUTHWEST FWY STE 300H HOUSTON, TX 77074-2212
571	4S - SILVERSWORD SOFTWARE AND SERVICES, LLC	MICHAEL WILSON	5520 RESEARCH PARK DRIVE SUITE 100 BALTIMORE, MD 21228-4851
	CHEROKEE NATION ENVIRONMENTAL		10838 E MARSHALL ST STE 220 D

572	SOLUTIONS, L.L.C.	DAN GUINAN	TULSA, OK 74116-5682
573	INVICTA SOLUTIONS GROUP LLC	SCOTT SHIPMAN	231 PUBLIC SQ STE 300 FRANKLIN, TN 37064-2552
574	VISION FULFILLMENT, LLC	KIZ EVERETTE	187 S LAFAYETTE DR SUMTER, SC 29150-5827
575	FORWARD MOTION GROUP HOLDINGS LLC	CAROLYN BOTERO	15600 NW 15TH AVE STE E MIAMI GARDENS, FL 33169-5609
576	PITTMAN CONSULTING GROUP, LLC	SHONIA ROACH	1100 PEACHTREE ST NW SUITE 950 ATLANTA, GA 30309
577	LEGACY COMPONENTS LLC	DAN PLOUFF	4613 N CLARK AVE TAMPA, FL 33614-7038
578	WISEMEN MULTIMEDIA, LLC	ERIC BROWN	1954 AIRPORT RD STE 225 CHAMBLEE, GA 30341-4957
579	ADVANTECH GS ENTERPRISES, INC.	JOHN FRASER III	11772 SORRENTO VALLEY RD STE 234 SAN DIEGO, CA 92121-1017
580	WYVERN SECURITY LLC	LATRENDA SUGGS	750 S ORANGE BLOSSOM TRL STE 240 ORLANDO, FL 32805-3196
581	ENFA CORPORATION	EHSAN NARANJI	312F E MARKET ST STE 111 LEESBURG, VA 20176-4101
582	APPLIED AUTOMATION LLC	ALDEN MILES	770 HIGHWAY 38 S BENNETTSVILLE, SC 29512-4604
583	ALLIANCE HEALTHCARE SYSTEMS LLC	AUBREY JACKSON	5405 N HILLBROOKE TRCE ALPHARETTA, GA 30005-7238
584	GUARDIANS OF HONOR, LLC	CARL MITCHELL	4957 WEALDING WAY STE 100 OXON HILL, MD 20745-4219
585	MIND YOUR BUSINESS, INC.	KAREN CARUSO	500 BEVERLY HANKS CENTER HENDERSONVILLE, NC 28792-2304
586	ACCELERATED SOLUTIONS INC	ROBERT GONZENBACH	310 MAXWELL RD STE 100 ALPHARETTA, GA 30009-2061
587	OAK GROUP, INC. THE OAK ENVIRONMENTAL	EDUARD EICHEN	200 FEDERAL ST STE 300 CAMDEN, NJ 08103-1063
588	ALTER MODUS INTERNATIONAL CORPORATION	ROBERT SIMMONS	1171 CLEVELAND ST BALTIMORE, MD 21230-1902
589	MINERVA SYSTEMS & TECHNOLOGIES, LLC	KALYAN GANESAN	145 GRAHAM AVE A170 LEXINGTON, KY 40506-0001
590	TEAMGOV, INC.	GEORGE MARTIN	8201 CORPORATE DR STE 620 HYATTSVILLE, MD 20785-2245
	IVYHILL TECHNOLOGIES, LLC		9658 BALTIMORE AVE., STE 300-1

591	IVYHILL TECHNOLOGIES	DEANNA EATON	COLLEGE PARK, MD 20740-1346
592	EMCS, LLC	HERBERT EMERSON	500 RIVERSAIL LN OXON HILL, MD 20745-3481
593	ARBOLA, INC.	VINCE JUARISTI	7526 COXTON CT UNIT F ALEXANDRIA, VA 22306-2269
594	POSITIVEPSYCHE.BIZ CORP	ENRIQUE RUIZ	1800 WASHINGTON BLVD STE 812 BALTIMORE, MD 21230-1701
595	MINDGLOBE INC.	PETER OKOOBO	1846 3RD ST NW WASHINGTON, DC 20001-1888
596	STOCKBRIDGE CONSULTING LLC	JESS JOHNSON	2216 MARTIN LUTHER KING JR AVE SE WASHINGTON, DC 20020-5734
597	GLOBAL EXECUTIVE STAFFING, LLC	WILLIAM SCOTT II	9300 LOCKSLEY RD FORT WASHINGTON, MD 20744-6857
598	NERRAW ENTERPRISES WORLDWIDE LLC	BRANDON WARREN	1520 N BECKLEY AVE APT 914 DALLAS, TX 75203-1073
599	ETICA, INC. VM RACKS	HENRI ALFONSO	950 BOARDWALK STE 305 SAN MARCOS, CA 92078-2639
600	FORTUNA BUSINESS MANAGEMENT CONSULTING, INCORPORATED FORTUNA BMC	JACK SMITH	3140 PEACEKEEPER WAY STE 101 MCCLELLAN, CA 95652-2511
601	ASCENDANT FEDERAL, LLC	DANIEL CURTIN	124 S CARROLL ST # 201 FREDERICK, MD 21701-5609
602	AVIATE ENTERPRISES INC	TIMOTHY DEVINE	5844 PRICE AVE MCCLELLAN, CA 95652-2407
603	RED CEDAR CONSULTANCY, LLC	SHARAD GUMASTE	161 FORT EVANS RD NE, SUITE 200 LEESBURG, VA 20176-3373
604	LEISNOI PROFESSIONAL SERVICES LLC	KEVEN TRUESDELL	1408 EXPEDITION CT FORT COLLINS, CO 80521-1149
605	ABSTRACT EVOLUTIONS LLC	DAVID WILLIAMS	20 F ST NW FL 7 WASHINGTON, DC 20001-6700
606	TRINCO TECHNOLOGIES LLC	SHIVA SATHASIVAM	618 S PARK ST MADISON, WI 53715-1828
607	IHOSTING WEB LLC	CYNTHIA SMITH	208 ASTRIO ST EMPORIA, VA 23847-2604
608	ULYSSE DORIS LLC	DORIS ULYSSE	1305 NOSTRAND AVE BROOKLYN, NY 11226-2201
609	RGM INCORPORATED	RODNEY MATTHEWS	912 THAYER AVE STE 300F SILVER SPRING, MD 20910-4570
			8701 GEORGIA AVE STE 503

610	DANIEL EKE AND ASSOCIATES, P.C.	DANIEL EKE	SILVER SPRING, MD 20910-3723
611	SOLVANCY LLC LEON KOCH	ANDERSEN DELINOIS	685 CITADEL DR E STE 290-12 COLORADO SPRINGS, CO 80909-5314
612	WILDFLOWER INTERNATIONAL, LTD.	KIMBERLY DECASTRO	1516 PACHECO ST STE A SANTA FE, NM 87505-4240
613	MAUDE CONSULTING COMPANY LLC	CHRISTINA WILLIAMS	1521 41ST ST SE WASHINGTON, DC 20020-6003
614	Z SOFTECH SOLUTIONS, INC.	LETICIA ALEXANDER	1627 K ST NW STE 500 WASHINGTON, DC 20006-1708
615	MUNRO ENTERPRISES LLC AM MUNRO & ASSOCIATES	JULIA MUNRO	2532 DUSTIN RD OKEMOS, MI 48864-2073
616	IT HUB INC	ELIZABETH MEDA	722 E MARKET ST STE 102 LEESBURG, VA 20176-4475
617	GREAT NORTHERN ENGINEERING LLC	AARON ATHANAS	137 E ARCTIC AVE PALMER, AK 99645-6255
618	VITG CORP	SRINIVASU TOGARI	5520 RESEARCH PARK DR STE 100 BALTIMORE, MD 21228-4851
619	WILLIAMS, JEFFREY R	JEFFREY WILLIAMS	310 SAW MILL LN APT 7G HORSHAM, PA 19044-1916
620	SASSER GROUP, LTD., THE TSG	WALTER SASSER	300 27TH CT NW CENTER POINT, AL 35215-1619
621	APEX INTERNATIONAL CONSULTING INC.	NNAMNSE AMMONS	1354 EUCLID ST NW APT 202B WASHINGTON, DC 20009-5914
622	KPAUL PROPERTIES LLC KPAUL	DOUG CAHILL	6230 CORPORATE DR INDIANAPOLIS, IN 46278
623	ALWAYS AVAILABLE WHOLESALES & SUPPLY SERVICES CORPORATION ALWAYS AVAILABLE SERVICES	BRAD WADE	464 BASS CIR NW HUNTSVILLE, AL 35801-5405
624	PRINCIPAL ADVISORS CORPORATION CONTROLPOINTS	SYED ISHAQ	7631 BELLE PARK DR HOUSTON, TX 77072-2834
625	JAMCO VENTURES, LLC	JOE MUNIZ	14451 Whrilwind Ave Ste 123 Jacksonville, FL 32218-1024
626	ROTHE ENTERPRISES, INC.		1100 HERCULES AVE STE 230 HOUSTON, TX 77058-2804
627	CUSTOM SOFTWARE SYSTEMS INC	LISA CUSACK	17 LOUDOUN STREET SE 2ND FLOOR LEESBURG, VA 20175-3012
628	VITALIZING BUSINESS SOLUTIONS, INC.	SHURLON THOMPSON	7547 SOUTH EMERALD AVENUE CHICAGO, IL 60620-2425
629	ARCH SYSTEMS LLC	VINI EHSAN	1800 WASHINGTON BLVD STE 421 BALTIMORE, MD 21230-1735

630	E QUALITY CORPORATION	RICKEY SCOTT	2550 BECKLEYMEADE AVE STE 215B DALLAS, TX 75237-3974
631	6 MILE RUNS LLC	ELLIOTT WILEY JR	300 CATHEDRAL PARKWAY APT 14C NEW YORK, NY 10026-4055
632	ROCK ELM INC	KELLEY REYNOLDS	CARR. 119 KM 57.7 LAS MARIAS, PR 00670
633	IHEALTH INNOVATIVE SOLUTION LLC IHEALTH	DEON NORALS	1875 K ST NW STE 400 WASHINGTON, DC 20006-1265
634	PUYENPA SERVICES, LLC	JERROD MALLINGER	511 DUCKWATER FALLS RD DUCKWATER, NV 89314-9800
635	CND, L.L.C.	CHRIS MOODY	4707 FRED WILSON AVE EL PASO, TX 79906-3102
636	SEBASTIAN TECH SYSTEMS LLC SEBASTIAN TECH SOLUTIONS	MARGARET SEBASTIAN	920 S MAIN ST JONESBORO, AR 72401-3507
637	SPUD TECH LLC SPUDTECH	CARMEN COOK	3194 FRUITVALE GLENDALE RD FRUITVALE, ID 83612-6014
638	SUPRA Office Solutions, Inc	CHARELS K CARTER	5070 Parkside Ave Ste 3200 Philadelphia, PA 19131-4750
639	IDEAL SYSTEM SOLUTIONS, INC.	CAROL IRISH	5600 ROWLAND RD STE 220 MINNETONKA, MN 55343-4419
640	EIDOS TECHNOLOGIES, LLC	HELLENI MOON	8569 C SUDLEY ROAD MANASSAS, VA 20110-3863
641	SONA NETWORKS LLC	HARRY HANS	218 E LEXINGTON ST STE 202 BALTIMORE, MD 21202-3520
642	SDVOSB MATERIALS TECHNOLOGY & SUPPLY LLC	HARRISON KENDALL	1801 PALMDALE CT FORT MYERS, FL 33916-2309
643	SKYLINE INNOVATIONS LLC	JOHN HUNTER	115 RILEY DR JACKSON, MS 39209-2595
644	NJOY YOUR STATUS, LLC	PEGGY LINDSEY	2129 KNOLL PLACE ATLANTA, GA 30329
645	SARAH CAR CARE INC	MOHAMED MOHAMEDEIN	7147 LYNFORD ST PHILADELPHIA, PA 19149-1113
646	XENNEX LLC	ELIZABETH SPIVEY	2007 COMMERCE ST # 30 HOUSTON, TX 77002-2313
647	MPL CORPORATION	DEBORAH SWEDA	768 BRUSHY FORK RD. BUCKHANNON, WV 26201-9640
648	LOCG LLC	MARIO TRIMBLE	1201 2ND AVE STE 900 SEATTLE, WA 98101-3020

649	SOLUTIONS ARCHITECT GROUP INC	JOHN TALLEY	50 UNIVERSITY ST APT 1501 SEATTLE, WA 98101-3261
650	PROGRAM MANAGEMENT AND TECHNOLOGY SERVICES, INC PMTS	RUBY TUCK	60 COMMERCE ST STE 320 MONTGOMERY, AL 36104-3683
651	CELESTIAL INNOVATIVE SOLUTIONS LLC	YOHAN GIPSON	400 E PRATT ST FL 8 BALTIMORE, MD 21202-3180
652	AKIVA TECHNOLOGIES LLC	CHRISTOPHER CANARELLI	722 E MARKET ST STE 102 LEESBURG, VA 20176-4475
653	WOMEN'S EMPOWERMENT PARTNERSHIP, INC. WEP CONSTRUCTION	JOAN SMAY	3790 E 44TH ST #202 TUCSON, AZ 85713-5475
654	3-VETS, INC.	REGGIE TIM	1907 E HILLSBOROUGH AVE STE 101 TAMPA, FL 33610-8214
655	ZEALRIVER TECHNOLOGIES INC	CHERYL BROWN	250 COMMERCE ST STE 9 MONTGOMERY, AL 36104-2639
656	MUSCOGEE STAFFING SOLUTIONS LLC	VIVIAN MCCUTCHEN	1018 S WOOD DR OKMULGEE, OK 74447-6030
657	WARRANT TECHNOLOGIES LLC	MICHAEL NORRIS	1007 S MITCHELL ST BLOOMINGTON, IN 47401-5154
658	EDUSOLS LLC EDUSOLS	WAYNE RUSSELL	863 TROY AVE BROOKLYN, NY 11203-3103
659	ENDEVELOPMENT LLC ENDEVELOPMENT TECH	AARON HAMPTON	67 ENRIGHT LN MONTGOMERY, NY 12549-2002
660	GALAXY PREMIER SOLUTIONS, L.C.	GARY FREEL	1606 GOLDEN ASPEN DR STE 107 AMES, IA 50010-8011
661	CHICKASAW MANAGEMENT SERVICES, LLC	AMY KIRBY	2600 JOHN SAXON BLVD STE 2215 NORMAN, OK 73071-1166
662	SOPHAM CONSULTING GROUP, INC.	JESSICA CAMPBELL	260 PEACHTREE ST NW STE 2200 ATLANTA, GA 30303-1292
663	MASAI TECHNOLOGIES CORPORATION	MASAI TROUTMAN	203 BROADWAY ST STE 120 FREDERICK, MD 21701-6501
664	DOCUMENT SYSTEMS, INCORPORATED	JOEL LIMERICK	1220 12TH ST SE STE 120 WASHINGTON, DC 20003-3733
665	PILLAR GLOBAL SOLUTIONS, INC.	KEVIN MCTARSNEY	1125 JEFFERSON DAVIS HWY STE 400 FREDERICKSBURG, VA 22401-8449
666	T.L. STINSON & ASSOCIATES, L.L.C. ATLANTA	TAMIKA CHURCHILL	36 MACON ST STE 3 MCDONOUGH, GA 30253-3223

667	CONSTRATEGY LLC	NABIL ABDELLA	100 FLORIDA AVE NE APT 526 WASHINGTON, DC 20002-3281
668	Paradigm Investment Capital, L.L.C. Logical Technology and Research	Lewis T Rogers	2200 Pennsylvania Ave NW Washington, DC 20037-1709
669	QUE TECHNOLOGY GROUP, INC	QUARTUS JOHNSON	5520 RESEARCH PARK DRIVE, SUITE 100 BALTIMORE, MD 21228-4851
670	UNITED SOLUTIONS GROUP INC, THE USG1	SRI VADI	1101 W HAMILTON ST STE 351 ALLENTOWN, PA 18101-1043
671	E-GOVMARKET, LLC	TRACYE TURNER	1591 W 43RD AVE DENVER, CO 80211-2425
672	VISUAL CONNECTIONS L.L.C.	FREDERICK DEESE	99 E. LOUISVILLE AVENUE SUITE 6 ATMORE, AL 36502-1712
673	DASTON CORPORATION, THE	ADAM ULAN	19 E MARKET ST, SUITE LL01 LEESBURG, VA 20176-3004
674	K.L. SCOTT & ASSOCIATES LLC	TONY TOLLIVER	235 PEACHTREE STREET NE SUITE 400 ATLANTA, GA 30303
675	DENYSYS CORPORATION	PHILIP DENNY	1330 LAGOON AVE STE 400 MINNEAPOLIS, MN 55408-5057
676	SYNERGY SYSTEMS GROUP, INC	SCOTT HALL	202 CHURCH STREET, SUITE 202 LEESBURG, VA 20175-3031
677	AKIAK TECHNOLOGY LLC	KEVIN HAMER	4850 EISENHOWER AVE UNIT 419 ALEXANDRIA, VA 22304-7328
678	NATURAL EVOLUTION INC	TRACI PHILLIPS	5719 E 13TH ST TULSA, OK 74112-5435
679	VETERANS IN PROFESSIONS, INC.	NOAH GERDES	1501 SAINT ANDREW ST LA CROSSE, WI 54603-2873
680	COMPUCURE, INC.	ANGELINA PARKER	3528 HOLIDAY DR STE B NEW ORLEANS, LA 70114-8277
681	GEOCONVERGENCE LLC	PREM RADHAKRISHNAN	241 W GRIMES LN BLOOMINGTON, IN 47403-3015
682	ESSAYONS NAVIGATION CONSULTING PARTNERS, LLC	EMMANUEL ALONZA	1600 MARYLAND AVENUE, NE APT 426 WASHINGTON, DC 20002-7667
683	LEISNOI PROFESSIONAL SERVICES, LLC	KEVEN TRUESDELL	125 TUN JESUS CRISOSTOMO STREET STE 208 TAMUNING, GU 96913-3551
684	CERTIFIED PRIORITY LOGISTICS INC	ANNEMARIE PARKER	1678 CARDINAL RD MILLEDGEVILLE, GA 31061-2116
			15 W SOUTH TEMPLE STE 1050

685	VETERANS TRADING COMPANY, INC.	JOHN PIERCE	SALT LAKE CITY, UT 84101-1503
686	Xeenius, LLC	Badhri Rajagopalan	317 George St Ste 320 New Brunswick, NJ 08901-2091
687	A. JAMES GLOBAL SERVICES, INC.	DINO JAMES	1000 SAINT ANDREWS RD STE C COLUMBIA, SC 29210
688	ELP ENTERPRISES INC MC BUSINESS PRODUCTS	MARTHA CEBALLOS	9346 ROSSTOWN WAY HOUSTON, TX 77080-7416
689	WESTWIND COMPUTER PRODUCTS, INC.	STEVE HULL	5655 JEFFERSON STREET NE SUITE B ALBUQUERQUE, NM 87109-3700
690	BUSINESS INSTITUTE OF WASHINGTON DC, INC.	ROBIN BEALE	3256 BANNEKER DR NE WASHINGTON, DC 20018-1684
691	TYDAL TECHNOLOGY LLC TYDAL	STAN WOOD	308 BRADLEY ST SW ABINGDON, VA 24210-3106
692	SUBSIDIUM INC	CHRIS CLARK	110 BLUE BELL AVE LURAY, VA 22835-1655
693	CDIT LLC CDIT	BILL HENLEY	1030 OLD SPANISH TRL STE 50 SLIDELL, LA 70458-5005
694	Mirador Enterprises, Inc.	Yolanda Diaz	4700 Lincoln Rd Ne Ste 120 Albuquerque, NM 87109-2323
695	GMC TEK LLC	KOMAL DHARIA	8569 SUDLEY RD STE C MANASSAS, VA 20110-3863
696	NADA CONSULTING GROUP LLC	LINANA WASHINGTON	3 POPPY HILL RD BEAUFORT, SC 29906-8325
697	THE MALLETTE GROUP LLC	GEORGE M HARTSFIELD	15 W CLAY ST RICHMOND, VA 23220-3910
698	M5 TECH, LLC M5 TECH	TS MALLICK	166 FORT EVANS RD. NE LEESBURG, VA 20176-4440
699	DISCOVERY MACHINE INC	ANNA GRIFFITH	153 W 4TH ST STE 1 WILLIAMSPORT, PA 17701-6121
700	INTERNATIONAL INC ESI	NESTOR RIVERA	644 AVE FERNANDEZ JUNCOS STE 404 SAN JUAN, PR 00907-3183
701	SNC TELECOMMUNICATION, LLC SNC MANUFACTURING	TOM PEASE	PARQUE INDUSTRIAL CIENAGA CARR. 332 GUANICA, PR 00653-0000
702	SAFEGUARD ASSET RECOVERY LLC	GUNNAR HEDLUND	29365 HUNCO WAY LAKE ELSINORE, CA 92530-2756
			20 PLANTATION DR STE 131

703	OXLEY ENTERPRISES INC	DR NICOLE OXLEY	FREDERICKSBURG, VA 22406-6493
704	VETERANS TRADING COMPANY	JACK CLIMER	13624 TAMIAMI TRAIL STE 235 NORTH PORT, FL 34287-2055
705	GENESIS 360 LLC	CRAIG STEVENS	804 MAIN ST BATON ROUGE, LA 70802-5528
706	DNS ENTERPRISES, L.L.C. DNS	TOMIE SCOTT-DELEONARD	2 INDUSTRIAL PARK DR STE D2 WALDORF, MD 20602-2729
707	ROSE DEVELOPMENTS INC	KATE DUFFY	605 20TH ST APT B VIRGINIA BEACH, VA 23451-4113
708	SAID STRATEGY GROUP INC	CONNIE WYATT	2750 W WASHINGTON BLVD CHICAGO, IL 60612-2032
709	NETWORKING INSTITUTE OF TECHNOLOGY, INC. NIT, INC.	MOHAMMED ALVI	8201 CORPORATE DR STE 120-H LANDOVER, MD 20785-2230
710	VISION QUEST SOLUTIONS INC.	CHARLIE FORD	13212 COMMODORE RD HOT SPRINGS, SD 57747-7398
711	PEARL RIVER TECHNOLOGIES LLC	EDWARD HESSLER	301 W FEE AVE UNIT 103 MELBOURNE, FL 32901-4100
712	TECHATHON INC	SAMBASIVA DACHERLA	161 FORT EVANS ROAD NE STE 325 LEESBURG, VA 20176-3375
713	ALLIED GOVERNMENT SOLUTIONS, INC.	ROY ABOODY	90 WASHINGTON ST STE 211 DOVER, NH 03820-3774
714	PN AUTOMATION, INC.	NITIN BAVISKAR	3700 KOPPERS ST STE 140 BALTIMORE, MD 21227-1042
715	WIDEFIELD TECHNOLOGY, INC.	AMANDA DAVIS	6501 PINECONE LN PINETOP, AZ 85935-8930
716	SERVICES AND TECHNOLOGY CORPORATION OF AMERICA LLC, THE STEALTH TECHNOLOGIES & SERVICES	KENNETH RILEY	21241 GEORGIA AVE BROOKEVILLE, MD 20833-1135
717	NORTH WIND DYNAMICS, LLC	BRENT CLARK	1262 SUNCREST TOWN CENTRE DR MORGANTOWN, WV 26505-1828
718	LLC VESTIGE INFORMATION TECHNOLOGY	MARLON NICHOLS	529 OXFORD ST APT 4 GRAND FORKS, ND 58203-2830
719	GC WORKS INC.	LANCE WAYNE	38 ROMNEY ST STE 103 CHARLESTON, SC 29403-3825
720	CALDERWOOD, WOOD PRODUCTS & SERVICES LLC CALDERWOOD ENTERPRISES	FRED SLIGER	9968 CALDERWOOD RD TROUT CREEK, MI 49967-5106
	C2ENGINEER, INC		10225 WHITE BONNET

721	C2ENGINEER	JAMES CARRALES	SAN ANTONIO, TX 78240-2044
722	ENGAGING TRAINING SOLUTIONS, INC ENGAGING E-LEARNING SOLUTIONS	GREG GARNER	14201 E 4TH AVENUE, SUITE 4-360 AURORA, CO 80011-8748
723	532 GROUP LLC	MARYSOL CUMMINGS	2000 PENNSYLVANIA AVE NW STE 7000 WASHINGTON, DC 20006-1921
724	SHORE SOLUTIONS, INC.	ELIZABETH BANKER	2506 MARKET ST SAN DIEGO, CA 92102-3010
725	LOTUS USA INC	PRASAD YALAMANCHI	445 S FIGUEROA ST LOS ANGELES, CA 90071-1602
726	RUBIX STRATEGIES LLC RUBIX LS	REGINALD SWIFT	60 ISLAND ST STE 206 LAWRENCE, MA 01840-1835
727	NORTHWIND ENGINEERING, LLC	DARCIA NORTH WIND	105 MAIN ST SHELOCTA, PA 15774
728	IT CONSULTING SERVICES, INC NIDHITECH	KISHOR GOHEL	7301 LOIS LN LANHAM, MD 20706-1109
729	FATHOM CONSULTING GROUP INC	ARIA VARASTEH	401 OCEAN DR APT 225 MIAMI BEACH, FL 33139-6629
730	CHARLES F. DAY & ASSOCIATES, LLC	CHARLES F. Day	3100 GENTIAN BLVD STE 124 COLUMBUS, GA 31907-5672
731	PROFESSIONAL BUSINESS SUPPORT CENTER, LLC CENTER	MICHELLE LEMON	304 MCTAVISH MOOR CT MARION, SC 29571-6802
732	AMS TECHNOLOGIES, LLC	SEAN ROBINSON	300 E LOMBARD ST. STE 840 BALTIMORE, MD 21202-3231
733	DIAGNOSTICS TECHNICAL SUPPORT LLC	DAVID LE ROY	646 NE 81ST ST MIAMI, FL 33138-4615
734	KINGSMITH LLC	BRYAN SMITH	4513 24TH AVE MOUNT RAINIER, MD 20712-1206
735	I NOOR GROUP LLC	STEPHEN ROANE	7216 E LOMBARD ST LANDOVER, MD 20785-2125
736	GOLDWINGS SUPPLY SERVICE, INC.	LIA HUNT	521 ALA MOANA BLVD STE M-326 HONOLULU, HI 96813-4913
737	THIRD EYE BUSINESS SOLUTIONS, LLC	BRIDGET LAFLEUR	905 JEFFERSON ST STE 500H LAFAYETTE, LA 70501-7900
738	ADVANCIA GOVERNMENT SERVICES, LLC	JENNIFER LOOPER	3215 W STATE ST STE 309E1 MILWAUKEE, WI 53208-3364
739	KEYSTONE SPECIALTY CONSTRUCTION LLC	KENNETH ST. CLAIR	602 WEST 26TH AVENUE WILDWOOD, NJ 08260-2544
			320 W LOCUST ST BLG 5

740	CND, L.L.C.	ALANA HELMS	STILWELL, OK 74960-4228
741	QUANTUM STRATEGY INC.	HENRY CHAN	20 CONFUCIUS PLAZA 35E NEW YORK, NY 10002-6727
742	CYNTELLIGENT SOLUTIONS, LLC	CLAUDE WILLIAMS	1104 CHILLUM MANOR RD HYATTSVILLE, MD 20783-3015
743	UNTOLD CONTENT, LLC UNTOLD CONTENT	KATHRYN TAYLOR	1311 VINE STREET ROOM 302 CINCINNATI, OH 45202-7118
744	SCHATZ PUBLISHING GROUP LLC SCHATZ STRATEGY GROUP	SHEREE LEWIS	11950 W HIGHLAND AVE BLACKWELL, OK 74631-6511
745	TRILOGIC SYSTEMS CORPORATION	DAVID PAUL	33 COMMERCIAL STREET 1ST FLOOR FRONT GLOUCESTER, MA 01930-5040
746	SUMMIT TECHNOLOGIES, INC.	SMITA POUDRIER	430 NEW PARK AVE STE 201 HARTFORD, CT 06106-2971
747	IP NETWORK SOLUTIONS INC. IPNS Dugway	Aaron Tilock	13921 PARK CENTER RD STE 380 HERNDON, VA 20171-3239
748	ESIMPLICITY INC	ANHTHU NGUYEN	1751 ELTON RD STE 204 SILVER SPRING, MD 20903-1755
749	RAPID STRATEGY, INC.	JESSE RHEE	3123 N DAVIDSON ST STE 210 CHARLOTTE, NC 28205-1162
750	NISH CONSULTING INC	MUKESH DALAL	521 C STREET QUANTICO, VA 22134-3438
751	YUDRIO INC	LAUREN DIPERNA	161 FORT EVANS RD NE STE 325 LEESBURG, VA 20176-3375
752	HRUCKUS LLC	STEPHEN HRUTKA	1101 CONNECTICUT AVE NW SUITE 450 WASHINGTON, DC 20036-4359
753	GUAM PAK EXPRESS, INC.	SANDRA PAULINO	278 S MARINE CORPS DR SE 105 TAMUNING, GU 96913-3935
754	DATA JUST DATA, INC	DARRELL J. DIGGS, SR.	3707 HALLOWAY PL UPPER MARLBORO, MD 20772-3222
755	RADIAN SOLUTIONS, LLC	NIRANJAN HIRAS	717 K ST STE 403 SACRAMENTO, CA 95814-3408
756	CLEMONS INC CLEMCORP	KEVIN CLEMONS	653 SMALLWOOD RD DAYTON, OH 45417-8344
757	OLYMPUS SOLUTIONS INC.	WILLIAM DANDRIDGE	140 S BEACH ST STE 412 DAYTONA BEACH, FL 32114
758	CLARION MANAGEMENT SERVICES, LLC	JEROME GONZALES	336 MAIN ST STE 207 GRAND JUNCTION, CO 81501-2459
			8403 COLESVILLE RD

759	SES SOFTWARE LLC	ARTHUR JOHNSON	STE 1100 SILVER SPRING, MD 20910-6346
760	STRATEGIC RESOLUTION EXPERTS INC SRE	JEANNETTE KING	201 E BURKE ST MARTINSBURG, WV 25401-4314
761	ATIGAN GROUP, INC.	James Thomas	2004 CHERRY LN PASCO, WA 99301-1704
762	AHTNA GLOBAL, LLC	TIM FINNIGAN	6755 BUSINESS PKWY #207 ELKRIDGE, MD 21075-6857
763	ADAKU LLC	LETISHA CARTER	3511 INVERNESS DR GREENSBORO, NC 27406-5715
764	ANADRIA CONSULTING LLC	ADRIAN WILSON	1780 LYMAN PL NE WASHINGTON, DC 20002-3028
765	STK CONSULTING & SERVICES INC	SERGI GHAI	1627 K ST NW STE 500 WASHINGTON, DC 20006-1708
766	THELAN, INC.	ANDRE JEAN	200 MASSACHUSETTS AVE NW STE 8-128 WASHINGTON, DC 20001-1429
767	TSAY SERVICES, INC.	NEELY KELLEY	346 EAGLE RD OHKAY OWINGEH, NM 87566-3600
768	GC WORKS INC.	LANCE WAYNE	9894 BISSONNET ST STE 241 HOUSTON, TX 77036-8239
769	IMPRES TECHNOLOGY SOLUTIONS, INC.	STEPHEN RIDGEWAY	10330 PIONEER BLVD., SUITE 280 SANTA FE SPRINGS, CA 90670-8226
770	IVANTIS GROUP, INC. IVANTIS	PATRICK EZIGBO	9658 BALTIMORE AVE STE 300 COLLEGE PARK, MD 20740-1346
771	INTERMODAL LOGISTICS CONSULTING INC.	SENANU ASHIABOR	301 N MAIN ST, SUITE 2409B WINSTON SALEM, NC 27101-3836
772	MSM TECHNOLOGY LLC	MANISHA MORRIS	521 C ST SUITE 201 QUANTICO, VA 22134-3438
773	POWDER RIVER INDUSTRIES, LLC	YOLANDA CLARKE	2020 E GRAND AVE STE 425 LARAMIE, WY 82070-4380
774	A3 CONSULTING LLC	ADENIYI ADEYIGA	8403 COLESVILLE RD STE 1100 SILVER SPRING, MD 20910-6346
775	HOSKINS & CO PC	DEIDRE THOMAS	1900 CHURCH ST STE 200 NASHVILLE, TN 37203-2288
776	KONOVAL LLC	KSENIA KONOVAL	1701 RHODE ISLAND AVE NW FL 2 WASHINGTON, DC 20036
777	WEST CARB ENTERPRISES LEVEL ONE COMMUNICATION	MORRELL THOMAS	7135 STATE RD 52 STE 110 PORT RICHEY, FL 34667-6766
			1100 W CHERRY ST

778	EXPERT APPROACH INC	LD HERRERA	VERMILLION, SD 57069-1738
779	CARIBOU THUNDER LLC	RITA PETERSON	7678 N POST AVE HAYWARD, WI 54843-2081
780	ATVARIS LLC	LAURA CROWELL	880 HARRISON ST SE STE 19 LEESBURG, VA 20175-4527
781	MIRUS CONSULTING GROUP CORP	JORGE DONATO	URB VILLA UNIVERSITARIA 13 ST BC 6 HUMACAO, PR 00791
782	TEC-MASTERS INC.	CARLYN FRAZIER	1500 PERIMETER PKWY NW STE 215 HUNTSVILLE, AL 35806-3562
783	TRIDENT CPM CONSULTING, INC.	MICHAEL VEGA	3878 E 1ST ST LOS ANGELES, CA 90063-3629
784	THARATECH LLC	MALAR NACHIAPPAN	222 W 6TH ST STE 400 SAN PEDRO, CA 90731-3345
785	SWISH DATA CORP	BOB KERR	1420 SPRING HILL RD STE 320 MC LEAN, VA 22102-3006
786	GRINDSTONE ADVANTAGE, LLC	CRAIG PHILIP	9658 BALTIMORE AVE. STE 300 COLLEGE PARK, MD 20740-1346
787	ADINKRA SOLUTIONS GROUP LLC	DR HIMIDE HARDY-POINTER	1338 HOLLINS ST BALTIMORE, MD 21223-2462
788	XYNERGIE CORP.	JOSE RIVERA	PR-931ST KM 5.4, NAVARRO GURABO, PR 00778
789	SCIENTIFIC SYSTEMS AND SOFTWARE INTERNATIONAL CORPORATION S S S I	A. NAYAB SIDDIQUI	5523 RESEARCH PARK DR STE 260 BALTIMORE, MD 21228-4587
790	NEXTGEN FEDERAL SYSTEMS LLC	JOHN-PAUL LAPPS	1399 STEWARTSTOWN RD STE 350 MORGANTOWN, WV 26505-0005
791	ACQUISITION INTEGRATION, LLC	MAURA STATEN	1011 OSTER DRIVE SUITE K HUNTSVILLE, AL 35816-3149
792	ALL INCLUSIVE REALTY LLC ALL INCLUSIVE MANAGEMENT GROUP	SHAKEEMA THOMPSON	713 CARLISLE ST RALEIGH, NC 27610-3627
793	SYSCOPE SOLUTIONS LLC	SANG MAN LEE	6021 RIDDLE WALK ALEXANDRIA, VA 22312-2773
794	PT78 LLC PLATINUM TECHNOLOGIES	JERMON BAFATY	1720 I ST NW STE 700 WASHINGTON, DC 20006-3763
795	FUSION MASTECH INCORPORATED	TAHIR HAMEED	23 WEST MAIN STREET LURAY, VA 22835-1247
796	WALDROP CONSTRUCTION, INC.	SEAN WALDROP	3333 WRIGHTSVILLE AVE UNIT G STE 108 WILMINGTON, NC 28403-4115
797	LLC DSM	ALLIEU KAMARA	5035 C ST SE WASHINGTON, DC 20019-7649

798	I-VISIONET INC	BRIAN CHANEY	21513 WATERS DISCOVERY TER GERMANTOWN, MD 20876-6946
799	TECHPRIDE, INC.	JULIE TONG	1750 KRAFT DR STE 1504 BLACKSBURG, VA 24060-6146
800	NEXTGEN CONSULTING INC. NGCI	SAIF REHMAN	1629 K ST NW STE 300 WASHINGTON, DC 20006-1631
801	TOM & JERRY INC	TOM HOULEHAN	22 N 6TH ST STE 2 KANSAS CITY, KS 66101-3404
802	PLATINUM BUSINESS SERVICES LLC	JODY VENKATESAN	6517 HEATHER GLEN WAY CLARKSVILLE, MD 21029-1470
803	NATIVE STAR GROUP INC	MATTIE JEFFRIES	17406 E 425 RD JAY, OK 74346
804	INTEGRATE-SYSTEMS, INC.	DONTIA WHITE	1345 HARDEMAN AVE LOFT 506A MACON, GA 31201-1439
805	TIMITRON CORP	TIMOTHY GOODRICH	2011 QUEEN ST PORTSMOUTH, VA 23704-3027
806	FK JONES & ASSOCIATES, LIMITED LIABILITY COMPANY FKJ	EDGAR JONES	8246 CONCORD BLVD WEST JACKSONVILLE, FL 32208-2721
807	SARELA TECHNOLOGY SOLUTIONS, LLC	GARY VECCHIO	338 E MARKET ST STE 23 LEESBURG, VA 20176
808	EBS-4U INC.	KITSON WALKER	8735 DUNWOODY PL STE 5 SANDY SPRINGS, GA 30350-2995
809	MEADOWGATE TECHNOLOGIES LLC	BRIAN COOLEEN	171 JERSEY ST BLDG 3,STE 101 TRENTON, NJ 08611-2400
810	NTRUST INFORMATION SYSTEMS, LLC	LINZELL MILLER	1425 K St NW Ste 350 Washington, DC 20005-3514
811	BLACKWATER NETWORK SECURITY LLC	DEB SMITH	141 ATLANTIC AVE UNIT C HAMPTON, VA 23664-1092
812	AVENUE PLANNERS CORP	CASSANDRA CONTRERAS	813 N MAIN ST STE 205 MCALLEN, TX 78501-0103
813	Human Domain Solutions, Llc	Kurt M Marisa	800 Corporate Dr Ste 301 Office 360A Stafford, VA 22554-4889
814	ANCHORAGE CONSULTANTS LLC	RAPAHEL BROUSSARD	5800 QUANTRELL AVE #1511 ALEXANDRIA, VA 22312-2791
815	COGENT SOLUTIONS INC	GLEN ADAMS	12225 AMOS LN STE 303 FREDERICKSBURG, VA 22407-7108
			1120 CONNECTICUT AVE NW

816	SYLVER RAIN CONSULTING LLC	LATOYA WHITE	STE 421 WASHINGTON, DC 20036-3953
817	SYNERLUTION INC.	IRVING CRUZ	CARRETERA 2K114.5 BARRIO GUERRERO CALLE MARGINAL STE 103 ISABELA, PR 00662
818	GRAND SLAM UNIVERSAL, LLC	MARCUS LILLARD	505 CLUBHOUSE COURT ANTIOCH ANTIOCH, TN 37013
819	K3 SOLUTIONS LLC	TRACY ADCOX	58 W MAIN ST STE C LURAY, VA 22835-1231
820	FUNSTEMATICS LLC FUNSTEMATICS	TALLA-AH FUSI	811 W EASTWOOD AVE APT 604 CHICAGO, IL 60640-6985
821	PLATINUM BUSINESS SERVICES LLC	MARGARET VENKATESAN	5523 RESEARCH PARK DR STE 120 CATONSVILLE, MD 21228-4679
822	THE DEUS GROUP LLC	RICHARD PARKER	1410 BUSH ST STE P BALTIMORE, MD 21230-1939
823	ERH WAVE LLC	GEORGE HARRISON	1495 CANYON BLVD OFC LL22 BOULDER, CO 80302-5367
824	SUMMIT FEDERAL SERVICES, LLC	SHIRLEY BAILEY	120 W 1ST AVE LOCH LYNN HEIGHTS, MD 21550-2736
825	AMIVERO LLC	OLIVIA BOWKER	1712 CLUBHOUSE RD STE 127 RESTON, VA 20190-4595
826	PILLAR SYSTEMS CORPORATION	ANA STOKHOLM	7686 RICHMOND HWY STE 203A ALEXANDRIA, VA 22306-2872
827	CLARK BATY ASSOCIATES INC	DIANA BATY	1250 CONNECTICUT AVE NW STE 700 WASHINGTON, DC 20036-2657
828	M.E.T. CONSULTING, LLC MET CONSULTING	AMY ALTON	795 LOWER MICHIGAN RD UNIT B PITTSFIELD, VT 05762-9764
829	LEGACY GROUP & ASSOCIATES INC LEGACY GROUP	DELORES SISSON	6825 JIMMY CARTER BLVD STE 1760 BERKELEY LAKE, GA 30071-1215
830	ARGO NAVIS TECHNOLOGIES LLC	TOM SHELTON	2182 OLD LAKE RD MARION, VA 24354-6782
831	KNOWSECURE LLC	SHEROD EMERSON	1021 CYPRESSTREE DR CAPITOL HEIGHTS, MD 20743-6307
832	THE SMOOTH SAILING GROUP LLC	GARRETT BERNIER	855 CENTRAL AVE UNIT 1202 SAINT PETERSBURG, FL 33701-3685

833	PUYENPA TECHNOLOGIES, LLC	EMILY STOUT	511 DUCKWATER FALLS ROAD DUCKWATER, NV 89314-9800
834	INNOVATIVE CONSULTING & MANAGEMENT SERVICES, LLC ICMS	HAMLET LOPEZ	7361 CALHOUN PLACE ROCKVILLE, MD 20855-2765
835	MANAGEMENT & ADMINISTRATIVE SUPPORT LLC	JACQUELINE BROWN	31 OLD SOLOMONS ISLAND RD STE B ANNAPOLIS, MD 21401-4181
836	GOVMIA LLC GOVMIA	MARGEAUX LINCOLN	780 NE 69TH ST PH7 MIAMI, FL 33138
837	ONE STAR MANAGEMENT GROUP, LLC	OTIS THOMAS	6727 SAINT CLAIR AVE CLEVELAND, OH 44103-1743
838	UNIFIEDGOALS INC.	SHADAT MAHMUD	313 NORTH GLEBE ROAD, SUITE 219 ARLINGTON, VA 22203-3337
839	IDEAL SYSTEM SOLUTIONS, INC.	CAROL IRISH	12 ROCKY SLOPE DR SANTA FE, NM 87508-1353
840	PL CONSULTANTS, LLC	LLOYD JERNIGAN	21658 CHOKECHERRY AVE PORTER, TX 77365-6888
841	BEBAK TECHNOLOGIES INC	PRINCE DHILLON	1305 LOMA DR AUSTIN, TX 78741
842	DATACOM SOLUTIONS INC	JERRY BROOKS	1025 CLAUDE CIR NW STE 100 HUNTSVILLE, AL 35806-3569
843	PACIFIC SERVICES & LOGISTICS SUPPORT, INC	JOSE PEREZ	597 NORTH MARINE CORPS DR SUITE 101 TAMUNING, GU 96913-4150
844	OMNI TECHNOLOGIES, LLC	JAMARCUS ROY	6200 GUARDIAN GATEWAY STE 120 ABERDEEN PROVING GROUND, MD 21005-1398
845	HALL BUILDERS, INC.	RICKEY HALL	1185 HAWN AVE SHREVEPORT, LA 71107-6609
846	M & S CONSULTING LLC	TINA MASCARO	1 SUBURBAN CT MORGANTOWN, WV 26505-2717
847	GRAVIS TECHNOLOGIES, INC. GRAVIS TECH	SERA WHITE	412 RIVER STREET WALLACE, ID 83873-2253
848	FEFA LLC	TYSON BELLAMY	647 N 57TH ST PHILADELPHIA, PA 19131-4805
849	Cornsilk Company Cential Federal Solutions	Patrick J Burgess	1158 Rue La Chelle Walk Saint Louis, MO 63141-6208
850	LANCER INFORMATION SOLUTIONS LLC	JACK PELLICCI	7524 SNOWPEA CT UNIT F ALEXANDRIA, VA 22306-2250

851	J3 CONSULTING LLC	JEANNIE LEDFORD	1725 I ST NW #300 WASHINGTON, DC 20006-2423
852	WOMEN'S EMPOWERMENT PARTNERSHIP, INC.	Joan Smay	14 N IWA PL LAHAINA, HI 96761-2200
853	CIDVER CORP.	RAYMOND LUPO	171 COMTECH DR STE B PEMBROKE, NC 28372-1010
854	PISHON RIVER, LLC	PHIL SIMMONS	2810 TROTTER PARK LN LANHAM, MD 20706-2685
855	STRATEGIC BUSINESS SYSTEMS INC	DON CREWS	1106 PINEHURST RD DUNEDIN, FL 34698-5427
856	ARCH SYSTEMS LLC	VINI EHSAN	7000 SECURITY BLVD STE 101 BALTIMORE, MD 21244-2540
857	JOLTEC LLC LOUDOUNTEC	VANIT ARORA	722 E MARKET ST STE 102 LEESBURG, VA 20176-4475
858	HUMAN DOMAIN SOLUTIONS, LLC	KURT MARISA	403 E MONROE AVE ALEXANDRIA, VA 22301-1624
859	RAMIREZ BUXEDA ARQUITECTOS, P.S.C.	JORGE RAMIREZ	900 FERNANDEZ JUNCOS AVE FL 2 OFFICE #3 SAN JUAN, PR 00907-4411
860	SYSTEMS INTEGRATIONS PARTNERS LLC	ERIC MORGAN	3309 THEODORE R HAGANS DR NE WASHINGTON, DC 20018-4321
861	SMOOTHIE HAVEN LLC	EMMANUEL LONCKE	7416 BEACH CHANNEL DR ARVERNE, NY 11692-1026
862	CYBER SOLUTIONS INTEGRATION INC	MICHELLE BRAXTON	2101 L ST NW STE 300 WASHINGTON, DC 20037-1276
863	DATA JUST DATA INC	DARRELL DIGGS	142 WEST END ST CHESTER, SC 29706
864	J C AUTOMATION, CORP.	JUAN SENQUIZ	CALLE D #27C URB LOS MAESTROS HUMACAO, PR 00791
865	DISCIPLINE CONSULTING GROUP LLC	DEVIN CARTER	47 E ALL SAINTS ST FREDERICK, MD 21701-5633
866	MCADE LLC MITCHELLS COMPUTER AIDED DESIGN & DRAFTING EXPERTS	JETERAL MITCHELL	310 NE 28TH STREET SUITE 200 OKLAHOMA CITY, OK 73105-2837
867	HEALTHCARE IMAGING, INC. E-DOCS USA	TRESSA ORIZOTTI	107 E. GRANITE STREET BUTTE, MT 59701
868	WEATHERFORD GROUP, INC.	JAMES WEATHERFORD	108 YORKTOWN ROAD CLARKSVILLE, TN 37042-4020
869	PABULUM CONSULTING, LLC	FERREL BONNER	1002 GEMINI STREET, SUITE 225D HOUSTON, TX 77058-2807
			915 W MAIN ST

870	BULLS RUN GROUP, LLC, THE	STONEY TRENT	YUKON, OK 73099-1064
871	REDTOWN TECHNICAL SERVICES LLC REDTOWN SERVICES	LENA WIND	3100 MONITOR AVE STE 140 ROOM 142 NORMAN, OK 73072-7807
872	PRECISION RECEIVABLE SERVICES, LLC CONSULTANT	VANESSA BEST	1488 WALES AVE BALDWIN, NY 11510-1741
873	BAY SYSTEMS CONSULTING, INC.	JASMINE ALI	3600 W BAYSHORE RD STE 204 PALO ALTO, CA 94303-4237
874	DESA GROUP, INC. THE	DIONNE FLESHMAN	7403 PARKLANE RD STE 3 COLUMBIA, SC 29223-7662
875	TalleTen, Inc.	TAMMIE Allen	1213 S Springfield Ave Chicago, IL 60623-1350
876	KLH SYSTEMS INC KLH SYSTEMS	KEVIN HOLLEY	4207 CRAWFORD AVE BALTIMORE, MD 21215-4204
877	TATITLEK FEDERAL SERVICES INC	ALLISON WHITE	561 E 36TH AVE STE 400 ANCHORAGE, AK 99503-4170
878	LEAD TRAINING LLC	STARLA HALCOMB	3016 W SHILOH CREEK AVE STILLWATER, OK 74074-1881
879	U.S. FEDERAL SOLUTIONS, INC.	GREG CAMBARERI	8710 CAMERON ST STE 907 SILVER SPRING, MD 20910-3761
880	BRUSH CREEK SOLUTIONS LLC	DOUGLAS INGROS	608 2ND AVE STE 1 BEAVER FALLS, PA 15010-4606
881	IMPACT CONSULTING ENTERPRISES LLC	CHERYL MCCANTS	172 S CLINTON ST EAST ORANGE, NJ 07018-3040
882	CONSEC SOLUTIONS INC	IAN PERKINS	161 FORT EVANS RD NE STE 250 LEESBURG, VA 20176-3376
883	CHEROKEE NATION SYSTEM SOLUTIONS LLC	JENNYLYNN GATES	2 W. 2ND ST SUITE 1500-32 TULSA, OK 74103-3123
884	SILVER LINE TECH LLC	KIMBERLY WAGNER	19 E MARKET ST STE 301 LEESBURG, VA 20176-3001
885	RF MAINTENANCE SERVICES, INC.	RAFAEL DIAZ	CARR 798 KM 28.7 BO RIO CANAS CAGUAS, PR 00725
886	KATZ INTERNATIONAL MANAGEMENT SOLUTIONS, LLC KIMS	KIMBERLY TERRELL	415 L ST NW APT 1349 WASHINGTON, DC 20001-2957
887	VICTREE FINANCIAL, LLC	CHRISTINE EARL	17 E 37TH ST APT 3 SAVANNAH, GA 31401-9181
			1650 WIMBLEDON DR

888	CARIBOU THUNDER, LLC	RITA PETERSON	FAIRBORN, OH 45324-6000
889	NUMUNU STAFFING LLC	GEORGE TAHDOOAHNIPPAH	1003 SW C AVE, STE B LAWTON, OK 73501-4323
890	CENTENNIAL TECHNOLOGIES INC.	MANI ALLU	161 FORT EVANS RD NE SUITE 230 LEESBURG, VA 20176-3373
891	NAVETECH SOLUTIONS, LLC	AARON MERRIWEATHER	13601 PRESTON RD STE E114 DALLAS, TX 75240-4930
892	IMPLEMETRICS INCORPORATED	DAYLE FRAZIER	1322 SPACE PARK DR STE A236 HOUSTON, TX 77058-3479
893	INSPIRING LIVES FOREVER LLC ILF TRANSPORTATION	NAJEEBAH SHAREEF	16117 SAINT CLAIR AVE CLEVELAND, OH 44110-3028
894	HIVE GROUP, LLC	WILL FORTIER	685 MOSSER RD STE 107D MC HENRY, MD 21541-1291
895	PUYENPA SERVICES, LLC.	JERROD MALLINGER	600 S FREDERICK AVE STE 102 GAITHERSBURG, MD 20877-1244
896	CAPITOL BUSINESS SOLUTIONS, LLC	VERNESSA HOFFMAN	1119 MOULTON RD LOUISBURG, NC 27549-7761
897	VIDERITY INC.	RACHEL EVERETT	2101 L ST NW STE 800 WASHINGTON, DC 20037-1657
898	FARFIELD SYSTEMS INC	IVAN RONEY	1680 FRUITVILLE RD STE 335 SARASOTA, FL 34236-8511
899	KP SOFT, INC.	VENKATA KANIGICHERLA	9111 EDMONSTON RD STE 407B GREENBELT, MD 20770-1544
900	ACCURATE CONCEPTIONS LLC	AEON CLARKE	19 O ST SW WASHINGTON, DC 20024-4105
901	C-SYSTEMS INTL LLC	FELTON MILLER	7686 RICHMOND HWY STE 112 ALEXANDRIA, VA 22306-2800
902	LLC VERTIPRIME AEROSPACE	JAMES MORFORD	1245 BOREN RD DUNCAN, OK 73533-4184
903	PUYENPA SERVICES, LLC	JERROD MALLINGER	1100 SHETTER AVE STE 101 JACKSONVILLE BEACH, FL 32250-3411
904	COMPQSOFT, INC.	MADINA SHAIK	505 N SAM HOUSTON PKWY E STE 682 HOUSTON, TX 77060-4094
905	TIMERE LLC	NORMAN JERNIGAN	221 DUNMURRY PL WARNER ROBINS, GA 31093-3515
906	CYBER SYNERGY CONSULTING GROUP, LLC	CRAIG WILLIAMS	1409 FLORIDA AVE NW WASHINGTON, DC 20009-5801
907	DELTHA CORPORATION	EARL WASHINGTON	2401 WESTBEND PARKWAY, # 3100 NEW ORLEANS, LA 70114-2467
			2420 ALAMO AVE SE STE 104

908	LUNATEK, LLC	SHANDRA VESTAL	ALBUQUERQUE, NM 87106-3217
909	E-GOVMARKET, LLC	TRACYE TURNER	7761 DIAMONDBACK RD STE 125 COLLEGE PARK, MD 20740-3240
910	HYTHE RESEARCH LLC	HEATHER COUVILLON LUFBURROW	415 PENNINGTON AVE STE 200 HAVRE DE GRACE, MD 21078-2903
911	TRAVIS SANDERS PREMIER GROUP	TRAVIS SANDERS	130 COOLWATER LN BARSTOW, CA 92311-3222
912	INTEGRES LLC	WILLIAM GREAVES	9658 BALTIMORE AVE STE 300 COLLEGE PARK, MD 20740-1346
913	NATIONAL MATERIAL SUPPLY CO LLC	KEVIE HENDRIX	4304 SPRING AVE DALLAS, TX 75210
914	SANTA FE POWER SOLUTIONS INC SANTA FE PROFESSIONAL SOLUTIONS	BARBARA SMITH	27052 83RD PL BRANFORD, FL 32008-2692
915	FEFA LLC FEFA	TYSON BELLAMY	1101 CONNECTICUT AVE NW STE 450 WASHINGTON, DC 20036-4359
916	Cidver Corp	Raymond Lupo	1900 Reston Metro Plz Ste 650 Reston, VA 20190-5241
917	HUGHES GROUP LLC HG SOLUTIONS, DIA-MO CLEAN, TOP CHOICE SUPPLIES	PATRICK HUGHES SR.	3701 S LAWRENCE ST TACOMA, WA 98409-5717
918	MIND COMPUTING INC	SINPRASATH SITHAVADY	741 ROUTE 113 EAST THETFORD, VT 05043-9500
919	SOTX FACILITY SERVICES LLC	NICHOLE EARLYWINE	3777 COUNTY ROAD 121 NIXON, TX 78140-4138
920	ROCKWOOD GROUP INC., THE	CHRIS HIGGINBOTHAM	201 W WASHINGTON ST STE C-1 ATHENS, AL 35611-2509
921	DURABLE CLOUD LLC	KELLY FRAZIER	3635 OLD COURT RD STE 311 BALTIMORE, MD 21208-3907
922	ADVIZE HEALTH LLC	JEANMARIE LORIA	4550 N PALMETTO AVE UNIT 102 WINTER PARK, FL 32792-5900
923	IT PANDITS INC.	CHALAPATHI LAKKIMSETTI	26 PLAZA ST NE STE B LEESBURG, VA 20176-3244
924	SANDY VALLEY FASTENERS, LLC	CHRISTY HENRY	528 BROADWAY ST. PAINTSVILLE, KY 41240-1390
925	BRIDGING TECHNOLOGIES, LLC	EDDA RAMOS	300 NEW JERSEY AVE NW STE 900 WASHINGTON, DC 20001-2271
926	CHEROENHAKA NOTTOWAY ENTERPRISES LLC	JAE KANG	27345 AQUIA PATH DR COURTLAND, VA 23837-2195
			962 WAYNE AVE STE 325

927	AGI MISSION SUPPORT SERVICES, INC.	ROBERT BANNISTER	SILVER SPRING, MD 20910-4433
928	EXCEED, LLC	FALAHYAR FATMI	8400 CORPORATE DR STE 250 LANDOVER, MD 20785-2375
929	GLOBAL TEAM STAFFING, LLC	GREG MINARD	529 BEACON PKWY STE 210 BIRMINGHAM, AL 35209-3127
930	LUCILLE MAUD CORPORATION	LOUIS MUIRHEAD	513 N OLDEN AVE TRENTON, NJ 08638-4329
931	SILVER LAKE CONSTRUCTION, LLC	PAUL CRADDOCK	21460 OVERSEAS HWY STE 3 SUMMERLAND KEY, FL 33042-4139
932	ENCORE ASSOCIATES, LLC	MELBA TAYLOR	4004 VOLTA AVE STE B BRENTWOOD, MD 20722-1460
933	TECH FORMULA INC	CHRISTIAN SIGWE	9658 BALTIMORE AVE STE 300 BERWYN HEIGHTS, MD 20740-1346
934	SHOFAR LLC SHOFAR TECHNOLOGY	PATRICIA SULA	50 FORRESTER ST SW APT 1 WASHINGTON, DC 20032-2114
935	CAPITAL TECHNOLOGY INC.	JATINDER SINGH	21 N BROAD ST STE A-1 LURAY, VA 22835-1147
936	C2 TACTICAL TRAINING & CONSULTING, LLC	DONNA DOUGHERTY	6837 APRIL LN HUNTINGDON, PA 16652-8252
937	THE GILWIL GROUP INC	BARRON WILLIAMS	1311 MILSTEAD AVE NE CONYERS, GA 30012
938	NIYAMIT, INC.	SUMAN BISWAS	880 HARRISON ST SE LEESBURG, VA 20175-4526
939	PHANTOM SCRIPTING LLC	KIRK YANCY WILLIAMS	11881 SIDD FINCH ST WALDORF, MD 20602-3288
940	EXECUTIVE ACQUISITIONS & GLOBAL LOGISTIC, ENGINEERING SERVICES (EAGLES) LLC EAGLES	KENNETH GAMBLES	7686 RICHMOND HWY STE 105 ALEXANDRIA, VA 22306-2800
941	WORKSTERS INC	ANIA KAMINSKA	350 10TH AVE STE 1000 SAN DIEGO, CA 92101-8705
942	DEVMAR PRODUCTS, LLC	SHARON REYNOLDS	1865 AIR LANE DR STE 2 NASHVILLE, TN 37210-3814
943	JAMCO VENTURES LLC	JOE MUNIZ	1450 N FLORES ST SAN ANTONIO, TX 78212-4928
944	WILLIAMS CONSULTING LLC	MARY WARREN	5523 RESEARCH PARK DR STE 250 CATONSVILLE, MD 21228
945	CHICKASAW SUPPLY	JIM LANDERS	1516 CANYON CT BAKERSFIELD, CA 93307-6361
			1143 COLUMBIA AVE

946	PROVINCIA GOVERNMENT SOLUTIONS LLC	SESE BENNETT	STE C12 FRANKLIN, TN 37064-3631
947	ALLTECH L.L.C.	REGINALD ALLSTON	2109 R ST SE APT 9 WASHINGTON, DC 20020-4537
948	GOLDSCHMITT AND ASSOCIATES LLC	MARC GOLDSCHMITT	161 FORT EVANS RD NE STE 210 LEESBURG, VA 20176-3372
949	RED HERITAGE MEDIA, LLC RED HERITAGE SERVICES	TAMMY PRESSNELL	996 AVENUE OF THE NATIONS ROCK HILL, SC 29730-7645
950	AM2 SOLUTIONS LLC	MARY KOLARIK	11698 CARIS GLENNE DR HERNDON, VA 20170-2487
951	LEISNOI PROFESSIONAL SERVICES, LLC	KEVEN TRUESDELL	1007 BECKLEY CIR VENICE, FL 34292-3938
952	TJR PROCUREMENT, LLC TJR GLOBAL	DANIEL MORAN	3049 CLEVELAND AVE STE 215 FORT MYERS, FL 33901-7045
953	Pacific Office Solutions, LLC	Julie Valdez	302 North Harding Wapato, WA 98951-1044
954	ATTAINX INC. ATTAINX	SHERYLL MANOJ	13873 PARK CENTER RD STE 212N HERNDON, VA 20171-3249
955	WEGOALLPLACES LLC	MAURICE WHITE	4828 N ARMENIA AVE STE B TAMPA, FL 33603-1437
956	TRIUNE SOLUTIONS, LLC	TERESA GILCHRIST	105 WAYNE PLACE SE UNIT 4 WASHINGTON, DC 20032-6105
957	PAULUS OBEY INC GROUP	PAULUS OBEY	5655 HILLCREST ST DETROIT, MI 48236-2105
958	PILLAR GLOBAL SOLUTIONS, INC.	KEVIN MCTARSNEY	23 TAVERN RD STAFFORD, VA 22554-8814
959	YOROSIS TECHNOLOGIES INC	PRADEEP BHOOPALAN	161 FORT EVANS RD NE STE 325 LEESBURG, VA 20176-3375
960	LIBERTY LASER SOLUTIONS, INC.	MINDY SMITH	375 COMMERCIAL ST MARSEILLES, IL 61341-1809
961	PACKETEX LLC	Samuel E Brown	5803 Robinson St Hanahan, SC 29410-2735
962	PULSAR INC. PULSAR FEDERAL	SARAH LUTHRA	161 FORT EVANS RD NE STE 210 LEESBURG, VA 20176-3372
963	MILLENNIUM FRANCHISE GROUP, LLC	TONY BEAMAN	1415 ADELINE ST OAKLAND, CA 94607-2800
964	PANAMERICA COMPUTERS INC PCI TEC	ROSINA KLING	1386 BIG OAK RD LURAY, VA 22835-5233
965	CFOL INTERNATIONAL INC	KEVIN GRIMES	4751 BEST RD STE 400O ATLANTA, GA 30337-5609

966	QUALTRYX LLC	AMIT KHARE	577 WOODWARD AVE # 3 RIDGEWOOD, NY 11385-2235
967	TLN WORLDWIDE ENTERPRISES, INC. LEADING NICHE, THE	TAMARA NALL	1701 PENNSYLVANIA AVE NW STE 200 WASHINGTON, DC 20006-5805
968	VALLEY AUTOMATION INC	PATRICK EMBRY	1316 E MAIN ST LURAY, VA 22835-1628
969	STRATEGIC ANALYSIS GROUP LLC	DARLENE SAUNDERS-BANKS	2580 BOULDER HILL CT SE ATLANTA, GA 30316-6700
970	THE PIERITE GROUP LLC	MEGAN GUILLOT	319 CENTER ST MARKSVILLE, LA 71351-2841
971	CLOUDLEAP TECHNOLOGIES LLC	PRASHANT SHAH	2901 DRUID PARK DRIVE, SUITE A7 BALTIMORE, MD 21215-8164
972	CROWBAR SECURITY SOLUTIONS LLC	ELIZABETH KAHLER	23 3RD ST UNIT 36B MALTA, OH 43758
973	MB SOLUTIONS, INC.	ROSALYN THOMPSON-BLACKWELL	1500 PERIMETER PKWY NW STE 150 HUNTSVILLE, AL 35806-3566
974	WOVENWARE, INC. WOVENWARE	CARLOS MELENDEZ	1000 CALLE LOS ANGELES STE 100 SAN JUAN, PR 00909-2646
975	MZK CORPORATION	JOHN W Williams	551 HIGHLAND WAY HAGERSTOWN, MD 21740-6235
976	ABOT CTA Joint Venture	Vini Ehsan	1800 Washington Blvd Ste 421 Baltimore, MD 21217-1735
977	GALAIDE PROFESSIONAL SERVICES INC GPSI GUAM	CHARLES RIOS	456 W OBRIEN DR STE 102D HAGATNA, GU 96910-5012
978	INOVENTURES LLC	MEENA KRISHNAN	7601 LEWINSVILLE RD STE 101 MC LEAN, VA 22102-2833
979	BROADWAY VENTURES LLC	LEE PENTON	123 W OAK ST AMITE, LA 70422-2715
980	JBS SOLUTIONS INC	SHERRIE NASH	2707 ARTIE ST SW STE 19 HUNTSVILLE, AL 35805-4769
981	THUNDER RIVER CONSTRUCTION LLC	ROBERT GIROUX	3215 W STATE ST STE 309G1 MILWAUKEE, WI 53208-3364
982	CP MARINE, LLC	LEIGH ARMISTEAD	76 EGAN DRIVE STE 310 JUNEAU, AK 99801-1753
983	LUMBEE IT SOLUTIONS LLC	JOSHUA MALCOLM	6984 NC HIGHWAY 711 PEMBROKE, NC 28372-7377

984	QUASARS INC	Krishna K. Bachu	8775 CLOUDLEAP CT STE 230 COLUMBIA, MD 21045-3058
985	PROSPERITY PROJECT MANAGEMENT LLC	JOUSETT SERVICE	1230 EUCLID ST NW WASHINGTON, DC 20009-5330
986	BLUE SKY INNOVATIVE SOLUTIONS LLC	MELISSA PETERSON	1025 CONNECTICUT AVE NW STE 1000 WASHINGTON, DC 20036-5417
987	NEXTGEN FEDERAL SYSTEMS, LLC NEXTGEN FEDERAL SYSTEMS	JAY REDDY	3450 WINDMILL RANCH RD WESTON, FL 33331-3036
988	CW3RET ENTERPRISE LLC EEC SOLUTIONS	ALEX MORALES-HERNANDEZ	168 MINNIEHAHA CIR HAINES CITY, FL 33844-8213
989	UNIVERSAL EVOIP TRANSITIONS LLC	ANTHONY PERKINS	161 FORT EVANS RD NE STE 250 LEESBURG, VA 20176-3376
990	SOFTTHINK SOLUTIONS	ANURADHA BRAHMADAVARA	299 HERNDON PKWY STE 110 HERNDON, VA 20170-4481
991	LAMELS SERVICES LLC	LATONYA JOHNSON	4 CAROL LN TEXARKANA, TX 75501-9710
992	TECHNICAL SOLUTIONS AND MAINTENANCE, INCORPORATED	KIRALFY FORTE	1838 N EUFAULA AVE EUFAULA, AL 36027-4606
993	TATTERSALL SUPPLY, LLC TATTERSALL	JARED WISCHE	997 NW 31ST AVE POMPANO BEACH, FL 33069-1121
994	EAGLE HORIZON GROUP INC.	EDWARD OHLERT	301 N BEAUREGARD ST APT 316 ALEXANDRIA, VA 22312-2909
995	SETROC GROUP, INC., THE	FRANCISCO CORTES	317 GEORGE ST STE 320 NEW BRUNSWICK, NJ 08901-2091
996	FITZGERALD GARY H BUSINESS & TECHNICAL CONSULTING	GARY FITZGERALD	20631 SE 29TH ST HARRAH, OK 73045-6400
997	Hana Strategies, Inc	Kothandaraman Vijayaraghavan	9351 Penrose St Frederick, MD 21704-7340
998	PROJECT AND VENDOR MANAGEMENT ADVISORS, LLC PVMA	LAURIE ROBINSON	720 RUSK ST STE 200 HOUSTON, TX 77002-2713
999	TOTAL SYSTEMS TECHNOLOGIES CORPORATION TSTC	CHRISTINE PODRACKY	200 N GLEBE RD SUITE 710 ARLINGTON, VA 22203
1000	LIMA CHARLIE, INC	DAVID WALDBAUER	2104 PARK RIDGE DR RIVERBANK, CA 95367-9653
1001	INTELLIGENT NETWORK SECURITY LLC	SCOTT MARSHALL	216 MARKET ST STE 204 SPENCER, WV 25276-1300
1002	DMAERO LLC	J DOUGLAS COWART	106 JESSE HALL CT BYRON, GA 31008-3844

1003	Pacific Office Solutions, LLC	Julie A Valdez	2417 Robertson Dr Richland, WA 99354-5310
1004	DMV SOLUTIONS, L.L.C	MIA BARBER	5617 44TH AVENUE HYATTSVILLE, MD 20781-1656
1005	SWISH DATA CORP	BOB KERR	108 DORCHESTER AVE CAMBRIDGE, MD 21613-1915
1006	EBS SUPPLY, INC.	GILBERT WEST	121 BROADWAY STE 652 SAN DIEGO, CA 92101-5025
1007	CARTER-LAMBERT DIVISIONS, LLC	CHARLES LAMBERT	401 POST OFFICE RD STE 202 WALDORF, MD 20602-2738
1008	BLUEMONT TECHNOLOGY & RESEARCH, INC.	BERNADETTE GAGNON	136 GENERAL DR STE100 LURAY, VA 22835-5257
1009	PACIFIC OFFICE SOLUTIONS LLC	JULIE VALDEZ	3403 S 8TH AVE UNION GAP, WA 98903-9513
1010	CHEROKEE NATION FEDERAL CONSULTING, L.L.C.	JENNYLYNN GATES	10838 E MARSHALL ST STE 200E TULSA, OK 74116-5682
1011	HCI CONSULTING LIMITED LIABILITY COMPANY	SHERRI PUTNAM	111 WASHINGTON ST STE 5 PATERSON, NJ 07505-1301
1012	BAY SHORE STEEL WORKS LLC	ANTON MATYE	6336 US HIGHWAY 31 N CHARLEVOIX, MI 49720-9416
1013	RED LASER TECHNOLOGY, INC	ADRIAN JONES	1230 RAYMOND RD STE 1222 JACKSON, MS 39204-4583
1014	INTEGRATED NETWORK SOLUTIONS INC	CHRISTOPHER BALQUE	8427 GULF TREE LANE HOUSTON, TX 77075-4717
1015	MATIC INC., THE	KARIZ MATIC	3807 REDDING ST OAKLAND, CA 94619-1323
1016	SILVER LAKE CONSTRUCTION LLC	PAUL CRADDOCK	3215 W STATE ST STE 309E MILWAUKEE, WI 53208-3364
1017	SYSUSA INC	MUNEER BAIG	8565 SUDLEY RD STE C MANASSAS, VA 20110-3864
1018	SOL ENGINEERING SERVICES, LLC	WILLIE O'NEAL, JR.	1100 POYDRAS STE 1045 NEW ORLEANS, LA 70163-1119
1019	DEL-MAR SOLUTIONS INC PUROCLEAN PROPERTY DAMAGE RESTORATION	JEAN EXANTUS	861 W MORSE BLVD STE 100B WINTER PARK, FL 32789-3746
1020	ELIJAH P. ISRAEL LLC ELIJAH PAUL ISRAEL	ELIJAH ISRAEL	505 N SALTZMAN AVE KAPLAN, LA 70548-3524
1021	JOY ELECTRONICS GROUP INC	JOEY FRIEDMAN	101 LACEY RD WHITING, NJ 08759-1315
			2437 RADIO LN

1022	SITE WORK SOLUTIONS	GEORGE WHITMER	REDDING, CA 96001-3810
1023	A3L FEDERAL WORKS LLC A3L FEDERAL WORKS	ROYA MAHER	1000 TECHNOLOGY DR STE 1217 FAIRMONT, WV 26554-8829
1024	UNIVERSITY SDGKU	MIGUEL CARDENAS JR	1095 K ST STE B SAN DIEGO, CA 92101-7446
1025	EDGE OF URGE, INC.	PHIL WILLIAMS	18 MARKET ST WILMINGTON, NC 28401-4454
1026	FIRST EAGLE INC	RAJDEEP KAKAR	2018 DREW DR ATLANTA, GA 30318-4975
1027	SECURESOFT TECHNOLOGIES LLC	WILLIAM ADDAI	7221 HANOVER PKWY STE D GREENBELT, MD 20770-2022
1028	SYNTELLIGENT ANALYTIC SOLUTIONS, LLC	STEPHEN SYNNOTT	334 N HAWKSBILL ST LURAY, VA 22835-1130
1029	THE MARTIN GROUP LLC	DEBORAH MARTIN	157 N UNION ST CANTON, MS 39046-3740
1030	GOVMIA LLC GovMia	Margeaux Lincoln	900 BAY DR APT 1008 MIAMI BEACH, FL 33141-5634
1031	ADVANTAGEOUS STRATEGIES LLC	JENNIFER LIVINGSTON	604 LONGFELLOW ST NW APT 205 WASHINGTON, DC 20011-3007
1032	WARD ENG SUPPORT SERVICES INC	KAREN WARD	317 GERMANIA ST FREDERICKSBURG, VA 22401-3325
1033	NATASHA SESSOMS LLC MOTIVATE LEARN	NATASHA SESSOMS	4644 ASTERWOOD DR RALEIGH, NC 27606-3741
1034	PERFECTA MEDIA, LLC	TRENT LARSON	2756 O ST LINCOLN, NE 68510-1341
1035	EVANS & CHAMBERS TECHNOLOGY, L.L.C.	ANDRE CHAMBERS	635 FLORIDA AVENUE NW 2ND FLOOR WASHINGTON, DC 20001-1875
1036	AKIRA TECHNOLOGIES INC	SRINIVAS CHENNAMARAJA	1730 PENNSYLVANIA AVE NW STE 575 WASHINGTON, DC 20006-4759
1037	ASSURED LOGIQ LLC	RICHARD MCCORMACK	233 MERCHANT ST AMBRIDGE, PA 15003-2115
1038	GLOBAL COMMERCE AND SERVICES, LLC	JOANEANE SMITH	2439 MANHATTAN BLVD STE 203 HARVEY, LA 70058-5468
1039	POTAWATOMI TRAINING, LLC	MR. PEYTON BRAUER	3215 W. STATE STREET SUITE 309D MILWAUKEE, WI 53208-3364
1040	Leisnoi Professional Services, LLC	Keven Truesdell	109 WOODCREST BLVD STE B Warner Robins, GA 31093-8850
1041	INTERVOICE COMMUNICATION OF PUERTO RICO INC.	ERIC GRAFALS	1250 AVE PONCE DE LEON STE 1000 SAN JUAN, PR 00907-3949

1042	IDEAL SYSTEM SOLUTIONS INC	CAROL IRISH	4646 MAIN ST PEQUOT LAKES, MN 56472-4405
1043	ZANE NETWORKS, LLC ZANENET	ALEXANDRA JELLERETTE	1133 21ST ST NW STE 200 WASHINGTON, DC 20036-3324
1044	CLOUD7WORKS, INC.	MADHUKUMAR VATTIPULUSU	722 E MARKET ST STE 102 # A5 LEESBURG, VA 20176-4475
1045	CINTEOT INC.	JOSEPH KELLY	125 ELECTRONICS BLVD SW UNIT B HUNTSVILLE, AL 35824-2212
1046	SUPLIAEREOS USA LLC	ROBERT RAMIREZ	21941 US HIGHWAY 19 N CLEARWATER, FL 33765-2359
1047	ALPHIDENT TECHNOLOGIES INC	BAIJU ACHARI	4813 SETON DR STE 66 BALTIMORE, MD 21215-3211
1048	LEGACY CONTRACTING AND LOGISTICS LLC	FAIMOLA GUERRERO	3280 CLAIRMONT N NE ATLANTA, GA 30329-1022
1049	AHTNA GLOBAL LLC	TIM FINNIGAN	110 W 38TH AVE STE 200J ANCHORAGE, AK 99503-5677
1050	BORROWED TIME ENTERPRISES INC	VANESSA BROOKS	1375 E 112TH ST CLEVELAND, OH 44106-1319
1051	IC-CAP, LLC	Stephen Taylor	208 E Main St Glenville, WV 26351-1119
1052	WEST ELECTRONICS, INC.	LORRI SCHAFER	100 INDUSTRIAL PARK RD POPLAR, MT 59255
1053	SOLUTIONS, LLC ITG-RMS	ROBERT LEIBRANDT	201 W 2ND ST STE 604 DAVENPORT, IA 52801-1817
1054	N2IA TECHNOLOGIES LLC	ANEESH TALWAR	1108 16TH ST NW UNIT T01 WASHINGTON, DC 20036-4852
1055	ASPEN OF D.C., INC. MS)	BRANDY BUTLER	1315 IRVING ST NW WASHINGTON, DC 20010-2313
1056	KIRA AVIATION SERVICES LLC KIRA OPERATIONS SUPPORT	RICHARD RINEHART	4208 198TH ST SW STE 104C LYNNWOOD, WA 98036-6736
1057	EMT HOLDINGS LLC	MARCUS TREIBER	403 KORNBLAU TER SE LEESBURG, VA 20175
1058	VISUAL CONNECTIONS L.L.C.	FREDERICK DEESE	2810 LORD BALTIMORE DR STE 218W WINDSOR MILL, MD 21244-2684
1059	ACCESS COMMUNICATIONS GROUP LLC	ANA ESPINOZA ENRIQUEZ	5470 S MONROVIA AVE PHOENIX, AZ 85706-2120
1060	DT PROFESSIONAL SERVICES LLC	NIPUN SHARMA	6800 OWENSMOUTH AVE STE 440 CANOGA PARK, CA 91303-3171
1061	AMERIINFOVETS INC	MAHESH KALVA	33 WOODCREEK LN PRYOR, OK 74361-6845

1062	INDUSTRIAL LLC COMPUTER SYSTEM DESIGN	KANAKAOKEKAI NAMAUU	5805 CALLAGHAN RD STE 307 SAN ANTONIO, TX 78228-1128
1063	NTRUST INFORMATION SYSTEMS, LLC	KENNY MILLER	1775 I ST., NW, STE 1150 WASHINGTON, DC 20006-2435
1064	GARCOM, INC.	JESUS GARCIA	1008 DIESEL DR EL PASO, TX 79907-3100
1065	LOCALYTICS AI LLC	JAMARR LAMPART	2852 MISSION ST APT 3 SAN FRANCISCO, CA 94110-3943
1066	GOVSMART INC	BRENT LILLARD	715 CHARLTON AVE STE 100 CHARLOTTESVILLE, VA 22903-5219
1067	DATANET SYSTEMS CORPORATION DATANET	ROBERT NATHAN	1725 I ST NW STE 300 WASHINGTON, DC 20006-2423
1068	BRYTECH, INC.	CASSIE EVANS	1954 AIRPORT RD STE 288 CHAMBLEE, GA 30341-4967
1069	SUMMIT IT SERVICES INC	PAUL PATEL	8200 GREENSBORO DR STE 1525 MCLEAN, VA 22102-4921
1070	VTECH SOLUTIONS INC.	ROBERT VENERO	1701 E PLANO PKWY STE 100A PLANO, TX 75074-1201
1071	KMASS SOLUTIONS LLC	KEITH MCGUIRE	400 E PRATT ST FL 8 BALTIMORE, MD 21202-3180
1072	OAK ENVIRONMENTAL CONSULTANTS, INC.	EDUARD J. EICHEN	6275 MEKONG RD COLORADO SPRINGS, CO 80913-1648
1073	QUADRUS CORPORATION	JAY LAUGHLIN	200 CLINTON AVE W STE 600 HUNTSVILLE, AL 35801-4933
1074	UPLIGHT, LLC	KOFFI HARRISON	8 MARKET PL STE 300 BALTIMORE, MD 21202-4113
1075	B TECHNOLOGY LLC	STEPHANIE MILLER	310 COMAL ST STE 200 BLDG A AUSTIN, TX 78702-4599
1076	MAIN STREET TECHNOLOGIES	HEIDI MACKINTOSH	954 BRET HARTE RD ANGELS CAMP, CA 95221-9276
1077	APPLIED AUTOMATION LLC APPLIED AUTOMATION	ALDEN MILES	110 S MARLBORO ST BENNETTSVILLE, SC 29512-4032
1078	STRONGBOW STRATEGIES LLC	CLARA PRATTE	196 E HIGHWAY 66 STE A GALLUP, NM 87301-6232
1079	LEISNOI PROFESSIONAL SERVICES, LLC	KEVEN TRUESDELL	408 ELLIS AVE MARYVILLE, TN 37804-5826
			100 N LOUDOUN ST. STE210

1080	DAR PARTNERS LLC	PETER CURRY	WINCHESTER, VA 22601
1081	KERA ENTERPRISES, INC.	ADEENA SMITH	2 CARLISLE WAY NE ATLANTA, GA 30308-2330
1082	ZENO ASSOCIATES L.L.C. ZENO ASSOCIATES	RAYMOND BUSH	1517 VAN BUREN ST NW WASHINGTON, DC 20012-2835
1083	FERMAT SOFTWARE LLC	MAHVISH QURESHI	9800 N LAMAR BLVD STE 319 AUSTIN, TX 78753-4144
1084	SERVICES, INC. PROSOURCE360	BEN SKYLES	1215 17TH STREET NW SUITE 400 WASHINGTON, DC 20036-3021
1085	RIGHT PRICE COMPANIES INCORPORATED	DARIN PRICE	4726 S SALINA ST SYRACUSE, NY 13205-2701
1086	MACANNIE INC MACANNIE	JOE LEITENBURG	161 FORT EVANS RD NE STE 250 LEESBURG, VA 20176-3376
1087	SHERMAN CONSULTING, LLC SHERMAN CONSULTING	PHILLIP MENDIOLA LONG	800 SAN JOSE ST SE 100 TINIAN, MP 96952
1088	MOBIUS CONSULTING, LLC	MELAINE PRIVITERA	6301 LITTLE RIVER TPK ALEXANDRIA, VA 22312-5044
1089	CAROLINA ADVANCED DIGITAL INC	SUSAN JABBUSCH	1010 HIGH HOUSE RD STE 300 CARY, NC 27513-3581
1090	ENFIELD ENTERPRISES, INC.	DANIEL EASTMAN	40 HALLIE LN SOMERS, CT 06071-1261
1091	T&H SOLUTIONS LLC	RICHARD RINEHART	1150 ACADEMY PARK LOOP STE 230-H2 COLORADO SPRINGS, CO 80910-3714
1092	ENGINEERING LLC CONSTRUCTION	ERIC QUICK	3191 HOUSTON AVE MACON, GA 31206-2323
1093	BDR SOLUTIONS, LLC	BOBBY ROWE	8403 COLESVILLE RD STE 1100 SILVER SPRING, MD 20910-6346
1094	OFFICIAL PROJECT SOLUTIONS GROUP LLC	EVELYN ROSIER	6104 GILES CT LITHONIA, GA 30058-3902
1095	VETA CONSULTING LLC	HANG PHAM	620 E GURLEY ST PRESCOTT, AZ 86301-3233
1096	AGILE5 TECHNOLOGIES INC	LISA FRITSCH	1000 TECHNOLOGY DR STE 1370 FAIRMONT, WV 26554-9044
1097	DIRECTED ANALYTICS INC	JODY MITCHELL	7117 FLORIDA BLVD STE 200-1L BATON ROUGE, LA 70806
1098	FELIX L LEE ELECTRIC LLC	FELIX LEE	1900 43RD AVE GULFPORT, MS 39501-4135
			2200 PENNSYLVANIA AVE NW FL 4

1099	JAALANAI, LLC	ANTHONY JAMES	WASHINGTON, DC 20037-1731
1100	VIRANIM TECHNICAL SOLUTIONS CORPORATION	AMY FOWERS	493 S MAIN STE C EPHRAIM, UT 84627-4017
1101	MOUNTAIN HORSE LLC	WILLIAM ALLEN	1400 HARDING PL UNION CITY, TN 38261-1822
1102	TRITECH ENTERPRISE SYSTEMS, INC.	RANDOLPH WILLIAMS, JR.	1869 BRIGHTSEAT RD HYATTSVILLE, MD 20785-4250
1103	ANOTHER SUPPLY COMPANY LLC	RICHARD VOGEL	1004 CUMBERLAND STREET CLEARFIELD, PA 16830-2028
1104	STRATEGIC E-BUSINESS SOLUTIONS, INC.	HOWARD FOLKES	8912 BRINK RD GAITHERSBURG, MD 20882-1012
1105	BULLSEYE DATABASE MARKETING, LLC	DEBORAH KOBE NORRIS	5546 S 104TH EAST AVE TULSA, OK 74146-6505
1106	THE BLACKSTAR COMPANIES, LLC BLACKSTAR COMPANIES	LES ALLEN JR	4210 N COOLIDGE AVENUE UNIT 3 TAMPA, FL 33614
1107	DARE HOLDINGS LLC BNR	CHRIS DARE	2715 SOUTHFORK ROAD GREEN SEA, SC 29545-4765
1108	LEXCEL MANAGEMENT SERVICES LLC	SANYOG THORVE	1704 JOHN F KENNEDY BLVD JERSEY CITY, NJ 07305-1862
1109	ADEPTUS SOLUTIONS, INC. ADEPTUS SOLUTIONS	ERICA ROBERTSON	161 FORT EVANS RD NE STE 250 OFFC 8 LEESBURG, VA 20176
1110	IT OBJECTS LLC	RAVINDAR PALLA	312 E MARKET ST STE I LEESBURG, VA 20176-4173
1111	WINTRIO LLC	MUSHARAF RASHID	722 E MARKET ST STE 102 #C31 LEESBURG, VA 20176-4475
1112	KIRA AVIATION SERVICES LLC KIRA OPERATIONS SUPPORT	RICHARD RINEHART	2513 ATLANTA ST STE A BLYTHEVILLE, AR 72315-6408
1113	ADVANCED CONSTRUCTION SERVICES INC	RICK MITCHELL	2350 S MIDWEST BLVD STE 2 OKLAHOMA CITY, OK 73110-5805
1114	HEWITT ENGINEERING, INCORPORATED	MICHELLE HEWITT	314 BAYVIEW LN WHITE STONE, VA 22578-2008
1115	HAWK INSTITUTE FOR SPACE SCIENCES LLC	DEBORAH CARR	2137 ESPEY CT STE 7 CROFTON, MD 21114-2482
1116	XCENDANT LLC	HAYDEN STRICKLIN	7110 MINT PL APT 204 ALEXANDRIA, VA 22306-3806
1117	GEEK SOURCES INC. GEEKSI	DENIZ FRANCK	1900 S MONROE ST TALLAHASSEE, FL 32301-5530
1118	ALEXANDER GLOBAL GROUP INC AGG	BEVERLY ALEXANDER	1436 BLUEBERRY DR STE 101 MEMPHIS, TN 38116-4310

1119	SILOTECH GROUP, INC SILOTECH ACADEMY	TIFFANY TREMONT	18918 RIDGEWOOD PKWY SAN ANTONIO, TX 78259
1120	VIERGE GROUP LLC	TAMMY FURMAN	1221 NW 165TH ST MIAMI, FL 33169-5809
1121	RESOLUTION THINK LLC	THERESSA THOMAS	2501 MARSHALL AVE STE E NEWPORT NEWS, VA 23607-4636
1122	MOUNTAIN HORSE LLC	WILLIAM ALLEN	407 S TEJON ST STE H COLORADO SPRINGS, CO 80903-2196
1123	2D GLOBAL INDUSTRIES LLC	LINDA DINKINS	14240 LAMPHERE ST DETROIT, MI 48223-2574
1124	BZ MIL-CON GROUP LLC	CHARLES COLLINS	2447 DAKOTA ROCK DR RUSKIN, FL 33570-6387
1125	Derry Software, LLC	JIM M DERRY	3800 Saint Elmo Ave Chattanooga, TN 37409-1230
1126	PULSAR INC. PULSAR FEDERAL	SARAH LUTHRA	1400 MAYHURST BLVD MCLEAN, VA 22102-2235
1127	DELTA COMPUTER SOLUTIONS, INC.	STEVE IKE	275 5TH ST FL 4 STE 402 SAN FRANCISCO, CA 94103-4166
1128	ALAMO CITY ENGINEERING SERVICES, INC.	CRAIG STEPHENS	3463 MAGIC DR STE 137 SAN ANTONIO, TX 78229-2974
1129	ANGARAI INTERNATIONAL, INC.	VENKAT SUBRAMANIAN	9658 BALTIMORE AVE STE 300 COLLEGE PARK, MD 20740
1130	MAYHEW TECHNOLOGY SOLUTIONS LLC	MOLLY MAYHEW	1400 S FRETZ AVE STE 135 EDMOND, OK 73003-5783
1131	VMX MANAGEMENT SOLUTIONS, LLC	VICTOR THOMAS	9670 WINDING WAY LN JONESBORO, GA 30238-6070
1132	ADVANCE EMPLOYEE INTELLIGENCE LLC	RODNEY CHAMBERS	1725 I ST NW STE 300 WASHINGTON, DC 20006-2423
1133	TECHSOLNZ LLC	EDWARD THOMAS	83 SOUTH ST STE 202 FREEHOLD, NJ 07728-2491
1134	CORNERSTONE CONCILIUM INC	WAYNE PERRY	241 5TH ST SAN FRANCISCO, CA 94103-4102
1135	GANDARILLAS RIVERA, VICTOR MANUEL BLANCO BEAUTY IMPORT	VICTOR M GANDARILLAS	CALLE 43 BLOQUE 34 NUM. 11 URB MIRAFLORES BAYAMON, PR 00956-3815
1136	GRIFFIN RESOURCES LLC	CHRISTOPHER LAMONT	2876 NE DIAMOND LAKE BLVD ROSEBURG, OR 97470-3651
1137	CAPITAL ALLIANCE SOLUTIONS, INC.	MICHELLE MESI	255 COOPER AVE STE 100 TONAWANDA, NY 14150-6641

1138	AGILEPATH LLC	SRINIVASA KADIAM	5520 RESEARCH PARK DR STE 100 BALTIMORE, MD 21228-4851
1139	BZ DEFENSE LLC BZ TACTICAL	ZIV BEN-TZOUR	1855 1ST AVE STE 103 SAN DIEGO, CA 92101-2650
1140	UZO 1 INTERNATIONAL, LTD.	UZO IHENKO	345 BROADWAY ST BUFFALO, NY 14204-1541
1141	ARSIEM CORPORATION	RONELLE MATTHEWS	5520 RESEARCH PARK DR SUITE 100 BALTIMORE, MD 21228-4851
1142	BIZZELL GROUP LLC, THE	ANTON BIZZELL	8201 CORPORATE DR FL 9 HYATTSVILLE, MD 20785-2230
1143	GLOBAL WEST TECHNOLOGIES LLC	DREY ALEXANDER	202 SUMMER PL NORCROSS, GA 30071
1144	VETERANS TRADING CO LLC	SCOTT FARRELL	1425 RIO GRANDE DR ALLEN, TX 75013-4621
1145	NEWMAN CONTRACTING SERVICES INCORPORATED	EARL NEWMAN	5652 VIRGINIA LN OXON HILL, MD 20745-3662
1146	HONNETE LLC	JERYL WILLIAMS	1954 AIRPORT RD #292 ATLANTA, GA 30341-4956
1147	CHEROKEE NATION AEROSPACE AND DEFENSE, L.L.C.	JENNYLYNN GATES	1236 JORDAN RD STE A HUNTSVILLE, AL 35811-8220
1148	POTAWATOMI DEFENSE OPERATIONS LLC	JACK STOCKTON	3215 W STATE ST STE 309C1 MILWAUKEE, WI 53208-3364
1149	BMI CONSULTING GROUP LLC	LORETTA S. Hickman	888 16th St NW Ste 800 Washington, DC 20006-4104
1150	AFORGE LLC	ROBERT CABLE	85 S BRAGG ST STE 200M ALEXANDRIA, VA 22312-2798
1151	CHARLES F. DAY & ASSOCIATES, LLC	CHARLES Day	2800 W. GORE BLVD, CETES BLDG, 2ND FL LAWTON, OK 73505-6320
1152	JUPITER LLC JUPITER CYB SEC	E ALEX JUPITER	12021 EAGLEWOOD CT SILVER SPRING, MD 20902-1874
1153	LEXINE INC LEXINE GROUP	FRANK MARTINEZ	400 E PECAN BLVD MCALLEN, TX 78501-5754
1154	Marco Consultants & Contractors LLC MARCO ENTERPRISES	Vanessa "ALEXIA" Halsey	615 E. Abram Street Suite D Arlington, TX 76010-1263
1155	BAHFED CORP	KEN PAUL	1000 SW BROADWAY STE 1110 PORTLAND, OR 97205-3063
			194 ALIMAQ DR STE 216

1156	LEISNOI PROFESSIONAL SERVICES LLC	KEVEN TRUESDELL	AKHIOK, AK 99615-6714
1157	EMPACT SOLUTIONS LLC	ELIZABETH SIPLIN	661 17TH AVE S SAINT PETERSBURG, FL 33701-5802
1158	CND, L.L.C. CHEROKEE NATION DISTRIBUTORS	JENNYLYNN GATES	470739 HIGHWAY 51 STILWELL, OK 74960-9194
1159	SIMPLE TECHNOLOGY SOLUTIONS INC.	ADRIAN RICH	1775 I ST NW SUITE 1150 WASHINGTON, DC 20006-2435
1160	GSSI SOLUTIONS INC	JERRY BANKS BANKS	6644 SCHURTZ ST ALEXANDRIA, VA 22310-2638
1161	CAROLINA MICROWAVE ASSOCIATES, INC.	MIKE TADROS	797 SUNNY SLOPE DR BLDG 2 COWPENS, SC 29330-9647
1162	INTERNATIONAL, LIMITED LIABILITY COMPANY	NORMAN SOLOMON	36 MILES CARY MEWS HAMPTON, VA 23669-3538
1163	GROUP FORMAT SOLUTIONS LLC GFS	CHARLES ASOWATA	2818 SOUTH BARTEL, SUITE #A310 HOUSTON, TX 77054-1462
1164	RUSPINI REALTY, LLC RUSPINI MANAGEMENT SOLUTIONS	JENNIFER RUSPINI	34 WOOD AVENUE MILFORD, CT 06460-5849
1165	GUAM PAK EXPRESS, INC.	JAMES PAULINO	186-2 MAMIS ST TAMUNING, GU 96913-0001
1166	CYNERGY PROFESSIONAL SYSTEMS LLC	CYNTHIA MASON	23187 LA CADENA, STE 102 LAGUNA HILLS, CA 92653-1481
1167	PRESCIENT TECHNOLOGIES, LLC PRESCIENT TECHNOLOGIES	JEREMY CASANAVE	880 HARRISON ST SE STE 156 LEESBURG, VA 20175-4530
1168	SAILE TECHNOLOGIES, INC. ONBRIDGE TECHNOLOGIES	ELIAS THUO	600 W SANTA ANA BLVD STE 214-C SANTA ANA, CA 92701-4558
1169	BEAM IT SECURITY INC	EVA ANGVERT HARREN	1233 SKYCREST DR APT 4 WALNUT CREEK, CA 94595-4506
1170	INTEGRA CONSULTING LLC	SAMUEL SOLOMON	168 CRAIG DRIVE LAWRENCEVILLE, GA 30046-4730
1171	OATRIDGE SECURITY GROUP INC	CY OATRIDGE	2111 S 90TH ST TACOMA, WA 98444-1822
1172	EMCS, LLC	HERBERT EMERSON	9111 EDMONSTON RD, STE 206 GREENBELT, MD 20770-1544
1173	TRINITY GLOBAL CONSULTING, LLC	JESUS RIVERA	7686 RICHMOND HWY STE 117 ALEXANDRIA, VA 22306-2800
1174	CARTER ENTERPRISE SOLUTIONS, LLC	NICOLE BROWN	6525 BELCREST RD STE 418 HYATTSVILLE, MD 20782-2003
1175	ENLIGHTENED, INC.	ANTWANYE FORD	1205 GOOD HOPE RD SE STE 300 WASHINGTON, DC 20020-6935
			2341 JEFFERSON ST STE 104

1176	BOARHOG LLC	JOSEPH BULGER III	SAN DIEGO, CA 92110-3027
1177	VARCOM SOLUTIONS, LLC	RAUL VARGAS	880 HARRISON ST SE STE DD01 LEESBURG, VA 20175-4526
1178	CENTRICITY TECHNOLOGY PARTNERS, INC.	SHONTA WILLIAMS	621 QUACKENBOS ST NW WASHINGTON, DC 20011-1229
1179	LUX CONSULTING GROUP LUXSOUND	LEONARD BOYD	6015 CHARLES EDWARD TER COLUMBIA, MD 21045-5147
1180	DENYSYS CORPORATION DENYSYS CORPORATION	PHILIP DENNY	2010 E HENNEPIN AVE - SUITE 7-218 MINNEAPOLIS, MN 55413-2178
1181	AHTNA GLOBAL, LLC	TIM FINNIGAN	11479 PINE DR STE 12 PARKER, CO 80134-7308
1182	PACKETEX LLC	SAMUEL BROWN	5803 ROBINSON ST HANAHAN, SC 29410-2735
1183	ILYNX INC	SHARIF ALMAMUN	3600 POINTE CENTER CT DUMFRIES, VA 22026-2669
1184	MCLEOD INFORMATION SYSTEMS LLC	RODNEY MCLEOD	3265 N CAROLINA AVE # 202 NORTH CHARLESTON, SC 29405-5815
1185	HOME CARE ADVANTAGE INC	MICHAEL GEHOSKY	1179 S 6TH ST INDIANA, PA 15701-3733
1186	Provider Resources, Inc	Shawn R Keough-Hartz	1407 E 5th St Lumberton, NC 28358-6007
1187	RESOURCE ASSOCIATES OF NEVADA, INC.	STEPHANIE SHIRIT	3340 S NEVADA HIGHWAY 160 STE 302 PAHRUMP, NV 89048-5341
1188	PROTEGRISYS, LLC APPLIED CYBER STRATEGY GROUP	ROBIN WALKER	1717 PENNSYLVANIA AVE NW SUITE 1025 WASHINGTON, DC 20006-1631
1189	SILVER LAKE CONSTRUCTION LLC	PAUL CRADDOCK	116 N BAILEY LN PURCELLVILLE, VA 20132-6002
1190	ARIDAI CONSULTING L.L.C.	KEIL IFILL	402 BURBANK ST SE WASHINGTON, DC 20019-4231
1191	ARRIKAI LLC	WILBERT DAWKINS	521 C STREET QUANTICO, VA 22134-3438
1192	SOLUTIONS, LLC OMEGAMITS	RITA NATHAN	8957 EDMONSTON ROAD, STE F GREENBELT, MD 20770-4051
1193	AGI MISSION SUPPORT SERVICES, INC.	TIMOTHY YOUNG	690 THORNHILL DR COLUMBIA, SC 29229-7172
1194	AUTOMATED RESOURCE MANAGEMENT ASSOCIATES, ARMA	THOMASINE BANNISTER	962 WAYNE AVE SUITE 320 SILVER SPRING, MD 20910-4433
	PROVERBS HOLDINGS LLC 3RD WAVE MARKETING		2409 PROSPECT AVE STE 456

1195		TERRI ENGLISH YANCY	KANSAS CITY, MO 64127
1196	BRAVO CONSULTING GROUP, LLC	GINO DEGREGORI	880 HARRISON ST SE STE 158 LEESBURG, VA 20175-4530
1197	DELMOCK TECHNOLOGIES, INC	WINSTON DELATTIBOUDERE	1213 HOLLINS ST STE 100 BALTIMORE, MD 21223-2632
1198	PEARL INTERACTIVE NETWORK, INC.	JEAN MURPHY	1103 SCHROCK RD STE 109 COLUMBUS, OH 43229-1177
1199	LALINI ENTERPRISES LLC	LALINI PILLAY	1400 MONTAGUE ST NW WASHINGTON, DC 20011-2870
1200	SI TEC CONSULTING LLC SITEC	KEVIN COBY	10010 JUNCTION DRIVE SUITE 116N ANNAPOLIS JUNCTION, MD 20701-1211
1201	LLC MOJO COLLABORATIVE CONSULTING	MO JABBAR	38 AMERICA ST CHARLESTON, SC 29403-6804
1202	ALBUGIERKE ENVIRONMENTAL SOLUTIONS, LLC	CASEY GIERKE	8015 ASPEN AVE NE ALBUQUERQUE, NM 87110-6047
1203	REVEILLE GROUP LLC	NATHAN WALDON	501 E KENNEDY BLVD TAMPA, FL 33602-5237
1204	GIDEON CONTRACTING LLC	JADE CHANG	2395 N COURTENAY PKWY STE 204 MERRITT ISLAND, FL 32953-4034
1205	JAMCO VENTURES LLC	JOE MUNIZ	1420 W MOCKINGBIRD LN STE 290 DALLAS, TX 75247-4936
1206	TRUE NORTH GOVERNMENT SERVICES, LLC	CHARLES RAMIREZ	1718 W NORTH LN PHOENIX, AZ 85021-2048
1207	FIRST COMMUNICATIONS COMPANY	DIANE MACK	819 VETERANS MEMORIAL BLVD KENNER, LA 70062-5172
1208	LMK CONSULTING GROUP, LLC	MARSHA SIMMONS	8955 EDMONSTON RD STE B GREENBELT, MD 20770-4055
1209	POLYDAMAS LLC	ERIC FLEMING	507 VALLEY VIEW DRIVE LENORE, ID 83541-5172
1210	TIMITRON CORPORATION	TIMOTHY GOODRICH	4900 S BROAD ST STE 200 BLDG 6 PHILADELPHIA, PA 19112-1315
1211	DATAPRIME FEDERAL LLC	LANCE KALLMAN	6509 OBANNON DRIVE LAS VEGAS, NV 89146-0854
1212	AFINITI CONSULTING GROUP, LLC QMS CONSULTING	ADRIENNE NOAKES	1025 CONNECTICUT AVE NW STE 1000 WASHINGTON, DC 20036-5417
1213	Alliance Pointe, LLC	BRIGITTE BLACKBURN	51 Cross St Ste 200 Urbanna, VA 23175-2039
1214	CLARKS-CHANG TECHNOLOGIES LLC CCT	HENRY CLARKS IV	1312 V ST SE WASHINGTON, DC 20020-7018
1215	GSEC LLC	AMANDA GORSKI	11327 BRIGHTWOOD DR SEFFNER, FL 33584-2914
	LINKITALL LLC		1125 JEFFERSON DAVIS HWY

1216	LIA	MARKEESHA REED	STE 380 FREDERICKSBURG, VA 22401-8449
1217	TRGROUP, INC.	AARON FINNEY	9927 STEPHEN DECATUR HIGHWAY F17 OCEAN CITY, MD 21842-9349
1218	SOFTWARE INFORMATION RESOURCE CORP	BHAVNA GANDHI	730 24TH ST NW APT 3 WASHINGTON, DC 20037-2500
1219	DAYTON GROUP INC	ARUNA SENGOTTUVELU	5523 RESEARCH PARK DR STE 260 CATONSVILLE, MD 21228-4587
1220	MANGAS GLOBAL SOLUTIONS INC	TONYA GOODAY-MINOR	8888 KEYSTONE XING STE 1300 INDIANAPOLIS, IN 46240-4600
1221	Professional Pharma Solutions LLC	JANET PEREZ	Ave Innovacion Solar 16 Parque Industrial Oeste Valle Tolima Caguas, PR 00727-0000
1222	S & K SUPPORT SERVICES LLC	STEVEN HARTLEY	63066 OLD HIGHWAY 93 STE S2 SAINT IGNATIUS, MT 59865-9008
1223	CROSSWORKS TECHNOLOGIES INC	WAYNE CROSS	711 W AMELIA ST ORLANDO, FL 32805-1401
1224	SHIVAN TECHNOLOGIES, INC	BHANUREKHA BATHULA	208 SOUTH KING ST SUITE 301A LEESBURG, VA 20175
1225	R & M GOVERNMENT SERVICES INC	RALPH ARCHETTI	650 MONTANA AVE STE D LAS CRUCES, NM 88001-4294
1226	THE JOACHIM GROUP CPAS & CONSULTANTS LLC TJG	CURTIS JOACHIM	3027 PETERS CREEK RD NW STE C ROANOKE, VA 24019-2762
1227	EGOVERNMENT SOLUTIONS INC.	ASHWANI MAYUR	7686 RICHMOND HIGHWAY, SUITE 101 ALEXANDRIA, VA 22306-2800
1228	QUAOAR SOLUTIONS GROUP CORPORATION	LUIS CENTENO	PR-2 KM 42.5 BO. ALGARROBO VEGA BAJA, PR 00693
1229	PARRA CONSULTING GROUP, INC	JULIO PARRA	517 GLENBROOK DRIVE MIDDLETOWN, MD 21769-7727
1230	EARTH WORTH L.L.C.	CHLOE EVANS	1500 EATON RD WASHINGTON, DC 20020-5961
1231	INNOVATIVE LOGISTICS SUPPORT SERVICES CORP	MARIAN WALLIS	3701 CANAL ST STE L NEW ORLEANS, LA 70119-6160
1232	BAYNE LLC HALES GOVERNMENT SOLUTIONS	ANTHONY HALES	3700 HANSBERRY CT NE WASHINGTON, DC 20018-3842

1233	BLUEVISION, INC.	VISHAL DADOO	312F E MARKET ST # 111 LEESBURG, VA 20176-4101
1234	KALANI CONSULTING INC	DUANE NATHANIEL	17 LOUDOUN ST SE STE 201 LEESBURG, VA 20175-3012
1235	LUCAYAN TECHNOLOGY SOLUTIONS LLC	RICARDO BURRAGE	1228 E 7TH AVE STE 201 TAMPA, FL 33605-3505
1236	SPACE METRICS, INC.	SAMUEL TROTMAN	600 MARYLAND AVE SW STE 400E WASHINGTON, DC 20024-2525
1237	CJEN INC.	NIXON NAIDU	17321 JEFFERSON DAVIS HWY #307 DUMFRIES, VA 22026-2271
1238	AQUALAGOON, INC.	SUBRA SUNDARAM	2352 N SPAULDING AVE STE 203 CHICAGO, IL 60647-2578
1239	METRICS TOGETHER LLC	ALISON TURNER	206 GIRARD BLVD NE ALBUQUERQUE, NM 87106-2706
1240	ROSEBUD FACILITIES MANAGEMENT COMPANY	NATASHA EAGLE STAR	27565 RESEARCH PARK DRIVE MISSION, SD 57555
1241	C & C INTERNATIONAL COMPUTERS & CONSULTANTS, INC. C & C INTERNATIONAL	CECELIA JAMES	3850 N 29 TER STE 106 HOLLYWOOD, FL 33020-1018
1242	INNER CORE CONSULTING LLC	ANETRIA BOLDEN	222 CATOCTIN CIR SE STE 133 LEESBURG, VA 20175-3730
1243	APPLIED AUTOMATION	ALDEN SCOTT MILES	7711 IDLEWILD RD INDIAN TRAIL, NC 28079-7628
1244	NEAR FUTURE LLC	TYRIE JAMERSON	10833 ALDER CIR DALLAS, TX 75238-1348
1245	M&S Consulting, LLC	Tina Mascaro	3041 University Ave Ste 5 Morgantown, WV 26505-3362
1246	ABACO STRATEGY LLC	ESTEFANIA ARREGUI-GOMEZ	107 HARRISON ST NE LEESBURG, VA 20176-2309
1247	AM AGENCY LLC., THE	VICTORIA EDGINGTON	213 WEST SOUTHMORE, SUITE 316 PASADENA, TX 77502-1026
1248	Ideal System Solutions, Inc.	Carol Irish	409 Barclay Avenue Unit 1 Pine River, MN 56474-5139
1249	LANTECH, INC.	DEEPAK PAL	44790 MAYNARD SQ STE 350 ASHBURN, VA 20147-6515
1250	TREE BYTES, INC.	ELBERT DOCKERY	12252 S UNION AVE CHICAGO, IL 60628-6431
1251	EWING COMPONENTS, INC. CONNECT PACKING AND SHIPPING	PAUL GALAN	902 BROAD ST WICHITA FALLS, TX 76301-4310
1252	XCELL, LLC XCELL DESIGN FIRM	FELIX GILBERT	1441 MISTY LAKE CT HANOVER, MD 21076-1620

1253	MIND SAFETY MANAGEMENT LLC M S M	RALPH THOMPSON	4240 DUNCAN AVE SUITE 200 SAINT LOUIS, MO 63110-1123
1254	HANA STRATEGIES, INC	RAMAN KIDAMBI	47 EAST ALL SAINTS ST FREDERICK, MD 21701-5633
1255	INNOVATIVE SOLUTIONS UNLIMITED, L.L.C.	JENNIFER BARBARITS	1862 SHYVILLE RD PIKETON, OH 45661-9749
1256	JAMCO VENTURES, LLC	JOE MUNIZ	8200 HAMPSON ST STE 311 NEW ORLEANS, LA 70118-6708
1257	ALPHA DATA TECHNOLOGIES, INC.	SAM DO	310 W MAIN ST STE 102 ROUND ROCK, TX 78664-6088
1258	STRATEGIX MANAGEMENT LLC	JONATHAN CRAWLEY	2101 L ST NW STE 400 WASHINGTON, DC 20037-1542
1259	FILIUS CORPORATION	PATTY JACKSON	6 FOUNDERS BLVD STE A EL PASO, TX 79906-4911
1260	VIFS SOLUTIONS, INC.	ARUN VERMANI	205 N WATER ST STE 3 ELIZABETH CITY, NC 27909-4417
1261	BULLS RUN GROUP, LLC, THE	STONEY TRENT	9207 BULLS RUN PKWY BETHESDA, MD 20817-2403
1262	PRIMESHIRE LLC	IBUKUNOLUWA OLUYINKA	4803 LINDALE DR WICHITA FALLS, TX 76310-2620
1263	Alcor Consulting Group LLC Alcor Consulting Group	Preston Pearson	32 Sterling Place FL 3 Brooklyn, NY 11217-3204
1264	JANUS CYBER SOLUTIONS INC	JEFFERY BOYD	3261 OLD WASHINGTON RD STE 2020 WALDORF, MD 20602-3231
1265	IVISION, INC. IVISION CONSULTING	PALLAV THAKKAR	1150 18TH ST NW STE 900 WASHINGTON, DC 20036-3846
1266	AHTNA GLOBAL, LLC	CHUCK HOLMAN	9699 BLUE LARKSPUR LN STE 201 MONTEREY, CA 93940-6552
1267	DROP POD LIMITED DROP POD SOLUTIONS	BENNETT GEBKEN	318 E KING ST STRASBURG, VA 22657-2434
1268	CELL MATRIX CORPORATION	PETER ATHANAS	2200 KRAFT DR SUITE 1050 BLACKSBURG, VA 24060-6704
1269	DIAGNOSTICS TECHNICAL SUPPORT	DAVID A. LE ROY	2555 GROSS POINT RD EVANSTON, IL 60201-4977
1270	Paradigm Investment Capital, L.L.C. Rita's Italian Ice	Lewis T Rogers	9407 Lanham Severn Rd Lanham, MD 20706-2641
1271	DIACONIA LLC	PRAVEEN SINGALLA	9658 BALTIMORE AVE # 3005C COLLEGE PARK, MD 20740-1346
	INVID LLC		1666 AVE PONCE DE LEON STE 201

1272	INVID	ALBERTO LUGO	SAN JUAN, PR 00909-1847
1273	PARAGON CYBER SOLUTIONS, LLC	COURTNEY JACKSON	400 N ASHLEY DR STE 1900 TAMPA, FL 33602-4311
1274	SCIMETRIKA, LLC	MEENA KRISHNAN	21 N BROAD ST STE F LURAY, VA 22835-1147
1275	3T FEDERAL SOLUTIONS LLC	SANDEEP YADAV	1201 WILLOW ST AUSTIN, TX 78702-4340
1276	RED CANYON SOFTWARE INC	BARRY HAMILTON	1200 N PENNSYLVANIA ST DENVER, CO 80203-2562
1277	DELNOVAK, LLC	AYODELE ALARAN	260 PEACHTREE ST NW STE 2200 OFFICE 2229 ATLANTA, GA 30303-1292
1278	DISRUPTIVE IT LLC	LANA HADZIHASANOVIC	594 SOUTHGATE DR HEATHSVILLE, VA 22473-4479
1279	JORMIC IT SOLUTIONS LLC	MICHAEL ALEXANDER	11000 W MCNICHOLS RD STE 101 DETROIT, MI 48221-2357
1280	SYNERGY PROJECT CONTRACTORS, INC.	LUIS LUNA	3318 ROSA AVENUE EL PASO, TX 79905-1127
1281	RED PEAK TECHNICAL SERVICES LLC	MELISSA SLINKARD	3909 ARCTIC BLVD STE 500 ANCHORAGE, AK 99503-5793
1282	SKY TECH SERVICES LLC	GAYATRI GUPTA	660 KENILWORTH DR STE 204F TOWSON, MD 21204-2354
1283	L. L. BLUE ENGINEERING LLC	KARONN BLUE	1800 PHOENIX BLVD BLDG 100 STE 128-5 COLLEGE PARK, GA 30349-6055
1284	INA SOLUTIONS INC	SURESH NAIR	3600 OX RIDGE CT FAIRFAX, VA 22033-2586
1285	CSP MGT, LLC	VANHUNG PORTER	FIRST NATIONAL BANK BUILDING 300 W CAPITOL AVENUE STE 200 LITTLE ROCK, AR 72201
1286	ATHENA TECHNOLOGY GROUP INC	RICHARD VOLZ JR	521 C ST QUANTICO, VA 22134-3438
1287	BLUE TECH INC	SUSAN STONE	4025 HANCOCK ST STE 100 SAN DIEGO, CA 92110-5167
1288	SPAHR SOLUTIONS GROUP LLC	ALFRED GLAESER	1124 TURNBERRY LN WILMINGTON, NC 28405
1289	ANDREW MORGAN CONSULTING, LLC	MICHAEL SHEEDY	1629 K STREET NW STE 300 WASHINGTON, DC 20006-1631
			705 W HOPKINS ST

1290	M2 FEDERAL INC	MICHAEL SCHEIERN	STE 112 SAN MARCOS, TX 78666-4380
1291	ADZTECH AND PUBLIC RELATIONS	GERALDINE LEON GUERRERO	142 SEATON BLVD, STE 102 HAGATNA, GU 96910-5150
1292	APACHE HOMELANDS LLC	JOHN MELTON	320 GOLD AVE SW STE 1210 ALBUQUERQUE, NM 87102-3216
1293	DMC CONSULTANTS INC DMC CONSTRUCTION	MIKE CHAUDHARY	13500 FOLEY ST DETROIT, MI 48227-3585
1294	THETA, LLC	EMMANUEL IROANYA	8 MARKET PL STE 300 BALTIMORE, MD 21202-4113
1295	SKYEDGECOM LLC	SULAIMON JIMOH	145 W CHURCH ST SAUKVILLE, WI 53080-1926
1296	INCORPORATED BTI	SHERYLL BROWN	1300 MERIDIAN ST N STE 20 HUNTSVILLE, AL 35801-4616
1297	NATIONWIDE SUPPLIES, L.P.	PATRICK BOYLAN	2301 EXECUTIVE DR STE B GARLAND, TX 75041-6122
1298	BRITE GROUP, INC, THE	ASH BANERJEE	312-F EAST MARKET STREET, SUITE 105 LEESBURG, VA 20176-4101
1299	REGENCY CONSULTING INC	ALEX WELDING	921 PIERCE ST STE B SIOUX CITY, IA 51101-1031
1300	STREET LEGAL INDUSTRIES INC	SCOTT FILLMON	4410 AMANDAS CV SAN ANTONIO, TX 78247-3538
1301	RADIANT INFOTECH LLC	DEEPTI KHARBANDA	5523 RESEARCH PARK DR STE 130 CATONSVILLE, MD 21228-4679
1302	PIVOTAL EQUIPMENT LLC PIVOTAL IT SERVICES	SAMANTHA PEART ADE	2409 CRABTREE BLVD STE 107 RALEIGH, NC 27604-2232
1303	Defense Technology Systems, Inc. DTS	Vanessa Alfaro	203 Acadia Rd Waldorf, MD 20602-2875
1304	SENECA STRATEGIC PARTNERS LLC	MATTHEW JESINSKY	90 OHI YO WAY SALAMANCA, NY 14779
1305	CODE360 INC.	MAKESH PITCHAIPILLAI	722 E MARKET ST STE 102-A9 LEESBURG, VA 20176-3255
1306	STEWART GROUP ENTERPRISES LLC	JEFFREY STEWART	115 S RAILROAD ST BENSON, NC 27504-1325
1307	VSA AND ASSOCIATES, INC. HEALTH CARE RESOURCE GROUP	VICKY SUMMOGUM	6571 ALTURA BLVD STE 100 BUENA PARK, CA 90620-1020
1308	NINEFX, INC.	ANDREW VARNER	2759 ROSEWOOD DR COLUMBIA, SC 29205-3456

1309	URBAN ED ENTERPRISES INC	ROXANNE WILLIAMS	2041 MARTIN LUTHER KING JR AVE SE STE M2 WASHINGTON, DC 20020-7025
1310	CNI MANUFACTURING, LLC	JONNA KIRSCHNER	2600 JOHN SAXON BLVD NORMAN, OK 73071
1311	E3 CONSULTING INC	MONICA FIERRES	1510 AVE PONCE DE LEON 2 STUDIO 6A SAN JUAN, PR 00911
1312	MIG GOV LLC	JOSE GUTIERREZ	545 S BIRDNECK RD STE 202H VIRGINIA BEACH, VA 23451-5891
1313	CHARLES F. DAY & ASSOCIATES, LLC	CHARLES Day	571 VFW MEMORIAL DR SAINT ROBERT, MO 65584-4841
1314	BOW WAVE LLC	DANIEL DZENITIS	722 E. MARKET ST, STE 102 #A1 LEESBURG, VA 20176
1315	PROCON I, LLC (PROFESSIONAL CONSULTING TECHNOLOGIES, LLC) PROCON	RONALD MOORE	260 PEACHTREE ST NW STE 2200 ATLANTA, GA 30303-1292
1316	GET LLC	SHAWN GUMATAOTAO	162 BENJAMIN TAIMANGLO DR TALOFOFO, GU 96915
1317	RV GLOBAL SOLUTIONS INC	VANDANA GANGU	247 E FRONT ST, SUITE # 1 TRENTON, NJ 08611-1717
1318	TKK ELECTRONICS, LLC	JUAN HERNANDEZ	117 W WALKER ST STE 24 MILWAUKEE, WI 53204-1890
1319	AXXERA INC.	REDDY MARRI	5251 CALIFORNIA AVE STE 160 IRVINE, CA 92617-3077
1320	VIRTUAL TECHNOLOGY ENTERPRISE GROUP, INC.	TERRY WILLIAMSON	800 CORPORATE DR STE 301 STAFFORD, VA 22554-4889
1321	GIDEON CONTRACTING, LIMITED LIABILITY COMPANY Gideon USA	JADE Chang	3230 Reid Drive Suite X Corpus Christi, TX 78404-2553
1322	VARCOM SOLUTIONS LLC	RAUL VARGAS	12125 WINDSOR HALL WAY HERNDON, VA 20170-2360
1323	LITTLE RIVER GOVERNMENT CONTRACTING, LLC	JOHN BAILY	2608 GOVERNMENT CENTER DR MANISTEE, MI 49660-8302
1324	PABULUM CONSULTING, LLC	FERREL BONNER	1777 NE LOOP 410 STE 632 SAN ANTONIO, TX 78217-5209
1325	SILOTECH GROUP INC	TIFFANY TREMONT	4063 E HOUSTON ST STE 950 SAN ANTONIO, TX 78220-1506
1326	BLU THEORY LLC	KELVIN RANDELL	2402 PONTIAC DR TALLAHASSEE, FL 32301-6643
1327	TACAN INFORMATION SYSTEMS INC TACAN INFORMATION SYSTEMS	EDWARD JONES, SR	5819 LAMONT DR NEW CARROLLTON, MD 20784-3519

1328	BROWNSTONE CONSULTING FIRM, LLC	CORDELL ROBINSON	602 IRVING ST NW WASHINGTON, DC 20010-2906
1329	VETERANS ACT LLC	RICK MURPHREE	1422 V ST SE WASHINGTON, DC 20020-4810
1330	B & M CONSULTING GROUP INC	LEILA MAMEDOVA	559 N CATHERINE ST SALT LAKE CITY, UT 84116-2518
1331	ENTERPRISE FURNITURE CONSULTANTS, INC.	BRAD RENICK	608 FOLCROFT ST STE L BALTIMORE, MD 21224-2945
1332	GCC TECHNOLOGIES LLC	JAMES BAILEY	65 ENTERPRISE DR OAKLAND, MD 21550-6372
1333	ATTAINX INC.	SHERYLL MANOJ	13873 PARK CENTER RD STE 55N HERNDON, VA 20171-3245
1334	LJR SOLUTIONS LLC	DEE SWEARING	514 ALDER STREET, SUITE #1 MYRTLE BEACH, SC 29577-3854
1335	STREET LEGAL INDUSTRIES INC	LISA BISESE	102A JEFFERSON CT OAK RIDGE, TN 37830-4821
1336	ONYX SPECTRUM TECHNOLOGY	ADRIENNE BENTON	78 FISHER AVE #2 BOSTON, MA 02120-3319
1337	BITHGROUP TECHNOLOGIES, INC. BITH GROUP, THE	HARRY HOLT	113 W MONUMENT ST BALTIMORE, MD 21201-4736
1338	TXTLAB INC	TIFFANY DEVOL	1112 SHARON RD KNOXVILLE, TN 37919-4158
1339	DIVERSE SOLUTIONS GROUP INC	GLORIA FORUS	1751 PINNACLE DR STE 600 MC LEAN, VA 22102-4007
1340	BIOPHARMA CMC CONSULTING SERVICES, INC.	JOHN TABOAS	REDY BLDG ST 2 KM 59 BARCELONETA, PR 00617
1341	THE BUILDING PEOPLE LLC BUILDING PEOPLE, THE	LAWRENCE MELTON	215 DEPOT CT SE FL 3 LEESBURG, VA 20175-3017
1342	DEMPSEY BUSINESS SYSTEMS OF LOUISIANA, LLC DEMPSEY BUSINESS SYSTEMS	FREDDIE PRICE, SR.	1201 3RD ST STE 210 ALEXANDRIA, LA 71301-8207
1343	VETERANS TRADING COMPANY, LLC	JACK CLIMER	2424 HARVARD AVE CLOVIS, CA 93612-4415
1344	EIDIM GROUP INC	ANDREW BANG	1015 S PLACENTIA AVE FULLERTON, CA 92831-5105
1345	MASAI TECHNOLOGIES CORP MTC INTEGRATION	MTC INTEGRATION	605 N BENTZ ST STE 202 FREDERICK, MD 21701-4984
1346	RUST MOUNTAIN LLC	JOHN NGUYEN	1106 RED CLIFF DR AUSTIN, TX 78758-5127

1347	I - MAGE CORPORATION, THE	IVAN GATEWOOD	5503 ASHLEIGH RD FAIRFAX, VA 22030-7245
1348	CARVERBETH, LLC	MELISSA BULLUCK	10 WALLACE AVE STE 111 LURAY, VA 22835-9069
1349	GCC TECHNOLOGIES, LLC	JAMES BAILEY	21349 GARRETT HWY OAKLAND, MD 21550-7206
1350	AFCO LLC AFCO SOLUTIONS	KIM KIM	400 50TH ST WASHINGTON, DC 20019
1351	UNAMI LLC	LAURA PONDER	7060 S YALE AVE STE 707 TULSA, OK 74136-5717
1352	DECKER CONSULTING GROUP LLC DECKERCG	HEIDI DECKER	7538 MORNINGSIDE DR NW WASHINGTON, DC 20012-1506
1353	SAVILINX, LLC	HEATHER BLEASE	74 ORION ST STE 2 UNIT 300 BRUNSWICK, ME 04011-5031
1354	J TERRY & ASSOCIATES INC.	JUSTIN TERRY	17985 DUMFRIES SHOPPING PLZ STE 201E DUMFRIES, VA 22026-2396
1355	B&M CONSULTING GROUP, INC.	JASON BAKELAR	10401 GROSVENOR PLACE SUITE 925 ROCKVILLE, MD 20852-4636
1356	HOWDY COMMUNICATIONS LLC	MARQUIS WALLACE	2626 S LOOP W STE 250AD HOUSTON, TX 77054-2654
1357	ZIBAL CORPORATION	PANKAJ SHARMA	161 FORT EVANS RD NE STE 325 LEESBURG, VA 20176-1083
1358	SNC TELECOMMUNICATION, LLC SNC MANUFACTURING	GLENN A. MUSHETT	RT 1 KM 34.2 ST A CAGUAS, PR 00726-1509
1359	CREMER GLOBAL SERVICES, INCORPORATED	AYLEEN CREMER	2210 BRYAN ST MELBOURNE, FL 32901-5958
1360	TDP SOLUTIONS INC	TROY PARR	4304 TOUCHSTONE DR ONEIDA, WI 54155-8611
1361	LLC SIS	OLUROTIMI PHILLIPS	13830 58TH ST N CLEARWATER, FL 33760-3720
1362	SPAHR SOLUTIONS GROUP LLC	ALFRED GLAESER	803 S COLLEGE RD STE G WILMINGTON, NC 28403-4414
1363	LACUSONG LEILANI LEIS CONSULTING GROUP	LEILANI LACUSONG	388 W 15TH ST SAN PEDRO, CA 90731-4806
1364	A & B FOUNDRY LLC	VIK SAHNI	835 N MAIN ST FRANKLIN, OH 45005-1648
1365	PARYMON CORP.	PARISA GHELICHKHANI	1110 BONIFANT ST STE 501A SILVER SPRING, MD 20910-3358
1366	T1EXPLORER LLC	STEPHEN OMOGBEHIN	19 CANTERBURY CIR SOMERSET, NJ 08873-4802

1367	GLOBAL EXECUTIVE STAFFING, LLC	WILLIAM SCOTT II	20 F ST NW STE 700 WASHINGTON, DC 20001-6705
1368	CPM ENTERPRISES LLC	ALBERT POWELL	306 S PAUL LAURENCE DUNBAR ST DAYTON, OH 45402-6923
1369	SYNTELLIGENT ANALYTIC SOLUTIONS LLC	STEPHEN SYNNOTT	417 W BROAD ST STE 203A FALLS CHURCH, VA 22046-3326
1370	ELITEBCO LLC ELITEBCO	LUIS BAEZ BLACK	1666 AVE PONCE DE LEON STE 201 SAN JUAN, PR 00909-1847
1371	SPC PATHWAY HUMANITY PERSONNEL	DENAY RAMSEY	1485 CIVIC CT STE 1347 CONCORD, CA 94520-5279
1372	ENERGY AND ENVIRONMENT, LLC	JOHN KARAKORN	796 NAVY ST STE B-8 FORT WALTON BEACH, FL 32547-5146
1373	UNITED SYSTEMS OF ARKANSAS, INC	ROBERT BLUEJACKET	4949 W BETHANY RD NORTH LITTLE ROCK, AR 72117-3414
1374	SAM, INC.	CATHERINE SAM	7307 BALTIMORE AVE STE 110 COLLEGE PARK, MD 20740-3231
1375	YORKSHIRE INDUSTRIES LLC	Noah Lee	1710 T ST SACRAMENTO, CA 95811-7214
1376	EWA DIRECTION INC	ED SWEENEY	2211 ALA WAI BLVD PH 3 HONOLULU, HI 96815-2435
1377	MERCOM, INCORPORATED MERCOM CORPORATION	DUSTIN FUGETT	1067 PETIGRU DR PAWLEYS ISLAND, SC 29585
1378	RED PEAK TECHNICAL SERVICES, LLC	MELISSA SLINKARD	1009 BANKTON CIRCLE HANAHAN, SC 29410-2926
1379	MARSHALLSMIND INT'L LLC	JONATHAN MARSHALL	2714 2ND ST SE WASHINGTON, DC 20032-1734
1380	CRYSTALS SENIOR SERVICES LLC	CRYSTAL DOUGLAS	1945 PORTER ST SAN BERNARDINO, CA 92407-6539
1381	DYNAMIC 3, INC.	VERNON RAMEY	3801 KENILWORTH AVE APT 207E BLADENSBURG, MD 20710-2126
1382	A PRENTICE RAY & ASSOCIATES LLC	ANGELA PRENTICE	300 NEW JERSEY AVE NW FL 9 WASHINGTON, DC 20001-2030
1383	APPLICA SOLUTIONS INC	ERIC VERGNE	8575 SUDLEY RD STE D MANASSAS, VA 20110-3861
1384	CROSSWORKS TECHNOLOGIES INC.	WAYNE A.CROSS	2909 JEFFERSON AVE NEWPORT NEWS, VA 23607-4013
1385	PERIC SYSTEMS INCORPORATED	SANDRA ROBERTS	5960 WOODBINE AVE PHILADELPHIA, PA 19131-2223
			7924 1/2 PEACHTREE ST

1386	RDP SERVICES LLC	RHONDA PERKINS	HOUSTON, TX 77016-6414
1387	QUALIFIED TECHNICAL SERVICES INC QTS	JOHN OWENS	18096 KINGS ROW STE F HOUSTON, TX 77058-3829
1388	HEALTHCARE BUSINESS REPS, LLC HBR	KIM BROWN	9385 FALLEN PEAR LN NE LELAND, NC 28451-9695
1389	CAMBIO CONSULTING GROUP LLC	CARLOS VAZQUEZ	17321 JEFFERSON DAVIS HWY STE 307 DUMFRIES, VA 22026-2271
1390	LLC Change Your Mind Technologies	Kisung Chon	3 Candlewood Dr #3 Springfield, IL 62704-8008
1391	SUPREME SOLUTIONS, INC.	BRET JONES	8202 S EXCHANGE AVE CHICAGO, IL 60617-2122
1392	POSEIDON GROUP, LLC, THE	LAWRENCE WEST	9658 BALTIMORE AVENUE SUITE 300 COLLEGE PARK, MD 20740-1346
1393	PROACTIVE SYNDICATE INC.	CARL FISCHER	16 NE 4TH ST STE 240 FORT LAUDERDALE, FL 33301-3262
1394	CINTEOT INC.	CHRISTINA HUNT	77 N 3RD ST STE 101 CHAMBERSBURG, PA 17201-1812
1395	Tulk LLC		5304 Yacht Haven Grande Ste 104 ST THOMAS, VI 00802-5020
1396	ATMOS SOLUTIONS INC	JOHN TABELLA	6856 EASTERN AVE NW STE 205 WASHINGTON, DC 20012-2165
1397	J PENELOPE INC J R SMITH AND ASSOCIATES	J PENELOPE SMITH	4570 LINDAWOOD LN MEMPHIS, TN 38128-1456
1398	TJS GROUP LLC TJS GROUP CONSULTING	TAELOR SALMON	1025 CONNECTICUT AVE NW STE 1000 WASHINGTON, DC 20036-5417
1399	JLWS ENTERPRISES, INC.	KEVIN WATSON	1022 W 24TH ST NORFOLK, VA 23517-1013
1400	ARLO SOLUTIONS LLC	ARLENE WUBE	1440 G ST NW WASHINGTON, DC 20005-2001
1401	Edsol Communications, L.L.C.	Oscar Herrera	47 E All Saints St Frederick, MD 21701-5633
1402	SD SOLUTIONS LLC	BALAJI VENKATESAN	8000 TOWERS CRESCENT DR STE 1700 VIENNA, VA 22182-6200
1403	CMT SERVICES INC	ANNETTE JOHNSON	1891 BRIGHTSEAT RD HYATTSVILLE, MD 20785-4250
1404	ZIZA TECHNOLOGY LLC	AHMAD LUTFEALI	13570 COBRA DR HERNDON, VA 20171-4078
			4524 W WASHINGTON BLVD

1405	DAMA CONSULTANTS INC	BADER HAFEEZ	CHICAGO, IL 60624-2242
1406	SCDATACOM LLC SCDATACOM	KATHLEEN FORD	2700 GREGORY ST STE 180 SAVANNAH, GA 31404-1499

#	Name and Trade Name of Firm	Contact	Address and City, State Zip
1	IVORIE LLC	YUHSIU LAI	555 EMKER TERRACE RIDGEWOOD, NJ 07450
2	TIDY TANGERINE, LLC	STEPHANIE SULLIVAN	561 HOLT VALLEY RD NASHVILLE, TN 37221-1601
3	SJ TECHNOLOGIES INC	KAREN LAWTON	5019 W BROAD ST STE M209 SUGAR HILL, GA 30518-5189
4	SIGNALINK INC	ALICE LESSMANN	1208 SLAUGHTER RD MADISON, AL 35758-8605
5	INVISION CORPORATION	LOURDES MARTINEZ	CARR 505 KM 3.0 BO MACHUELO ARRIBA SECTOR PARAISO PONCE, PR 00731
6	MUNDO CONTRACTING, LLC	MARIA A PORTER	3913 BAYONNE CT LOUISVILLE, KY 40299-1400
7	TRANSTECS CORPORATION	GODWIN OPARA	2102 E 21ST ST N WICHITA, KS 67214-1943
8	GREY STREET CONSULTING LLC	JESSICA NUZZO	7605 RUSTLE RIDGE CT FAIRFAX STATION, VA 22039-2923
9	RANDOM BIT LLC	SUSANNE UNGERER	2610 W ROOSEVELT BLVD STE C MONROE, NC 28110-8317
10	TWOTECH INC. TWOTECH INTERNATIONAL	WENXIA TENG	10000 FALLS RD STE 206 POTOMAC, MD 20854-4103
11	THIRD EYE BUSINESS SOLUTIONS, LLC	BRIDGET LAFLEUR	905 JEFFERSON ST STE 500H LAFAYETTE, LA 70501-7900
12	LINK TECH LLC	DEBBIE BANKO	9505 HILLWOOD DR STE 150 LAS VEGAS, NV 89134-0528
13	STOKES EVANS LIMITED	GWYNNEN CHERVENIC	3904 COOK ST ALEXANDRIA, VA 22311-1029
14	MB SOLUTIONS, INC.	ROSALYN THOMPSON-BLACKWELL	1500 PERIMETER PKWY NW STE 150 HUNTSVILLE, AL 35806-3566
15	GROUP Z, INC.	NORA PRESTI	7061 COLUMBIA GATEWAY DR # 120 COLUMBIA, MD 21046-3447
16	ADVANCED TECHNOLOGY LEADERS, INC.	YVETTE HANNER	4811 TECHNOLOGY DR MARTINEZ, GA 30907-2606
17	BRACARI LLC	MELISSA BRITTON	665 JOHNNIE DODDS BLVD MOUNT PLEASANT, SC 29464-1701
18	EIBOT LLC	SANDRA SMITH	610 WINGSPREAD PEACHTREE CITY, GA 30269-3363

19	JP SYSTEMS INC	DONNA FREEDMAN	7419 KINCHELOE RD CLIFTON, VA 20124-1831
20	GIDEON CONTRACTING LLC	JADE CHANG	2395 N COURTENAY PKWY STE 204 MERRITT ISLAND, FL 32953-4034
21	INTEQ GROUP, INC., THE	ELOISE RICH	5445 DTC PKWY STE P4 GREENWOOD VILLAGE, CO 80111-3059
22	ODME SOLUTIONS LLC	MANOHACK KEETON	1963 CHRISTY LN DEL MAR, CA 92014-2239
23	DSFEDERAL, INC.	SOPHIA PARKER	6100 EXECUTIVE BLVD STE 550 ROCKVILLE, MD 20852-3902
24	NEW GEN ARCHITECTS, LLC	DIANA SILVA	309 EAST PACES FERRY RD STE 400 ATLANTA, GA 30344
25	VANGARDE LLC. VANGARDE	ELIZABETH CARDON	1436 S LEGEND HILLS DR STE 340 CLEARFIELD, UT 84015-2187
26	COLORADO NETWORK STAFFING, INC. C N S	SANDRA JONES-MILLER	8787 TURNPIKE DR STE 220 WESTMINSTER, CO 80031-4300
27	AMRI LLC	IRMA CAMACHO	418 MELONEY DR HINESVILLE, GA 31313-5763
28	DIGITRONICS, INC.	MALA GROVER	505 HUNTMAR PARK DRIVE, SUITE 375 HERNDON, VA 20170-5153
29	AMA CONSULTING LLC AMA CONSULTING	MARIA ASUELIMEN	7404 EXECUTIVE PL SUITE 103 LANHAM, MD 20706-6235
30	CATALINA ASSOCIATES LLC	TAMMI FISHER	2107 EDEN WOOD LN GAMBRILLS, MD 21054-2101
31	VALLATION INC	MELODY LAFOND	204 W SPEAR ST # 3757 CARSON CITY, NV 89703-4160
32	SYSTEM DYNAMICS INTERNATIONAL INCORPORATED S D I	DANA CANTRELL	560 DISCOVERY DR HUNTSVILLE, AL 35806-2810
33	SPETTRO CONSULTING LLC	SANDRA JAMES	4501 DUNTON TER APT H PERRY HALL, MD 21128-9491
34	SNVC LC	TOM DEWITT	1700 STUART POINTE LN HERNDON, VA 20170-4473
35	TEK FUSION GLOBAL INC.	DAVE WOLONS	5425 DISCOVERY PARK BLVD # 100 WILLIAMSBURG, VA 23188-2951
36	ENVIRONMENTAL INTERNATIONAL CORPORATION EIC	RAJ MAHADEVAIAH	11690 TEASLEY PLACE STE 100 ALPHARETTA, GA 30004-2273

37	TROFHOLZ TECHNOLOGIES INC TTI	YVONNE GLENN	184 EDGEWOOD TER SANTA ROSA BEACH, FL 32459-4068
38	H2 IT SOLUTIONS, INC.	ALICE HAYDEN	3505 LAKE LYNDA DR STE 200 ORLANDO, FL 32817-8333
39	VIRTUAL COMPUTING TECHNOLOGY, INC. TECHNOLOGY	CIGI OAKLEY	380 STEVENS AVENUE, SUITE 213 SOLANA BEACH, CA 92075-2069
40	InterOptions, LLC	Stephanie S DuPont	14413 N Nebraska Ave Tampa, FL 33613-2226
41	ISLAND CREEK ASSOCIATES LLC	TERRI CHRISMAN-HOLDER	3805 LLOYD BOWEN RD SAINT LEONARD, MD 20685-2862
42	EIBOT, LLC		110 N CHURCH AVE LOUISVILLE, MS 39339-2631
43	SOLUTIONS BEYOND20	ERIKA FLORA Flora	8300 GREENSBORO DR STE 800 MCLEAN, VA 22102-3661
44	LITHE SOLUTIONS INC.	PADMA GOURINENI	23983 MILL WHEEL PL ALDIE, VA 20105-4007
45	AVENUE PLANNERS CORP	CASSANDRA CONTRERAS	813 N MAIN ST STE 205 MCALLEN, TX 78501-0103
46	RAGHA SYSTEMS LLC	VEERA THOTA	8390 WARWICK GROVES CT GRAND BLANC, MI 48439-7425
47	D GROUP CONSULTING SERVICES INC	DORETTE NYSEWANDER	9924 AZALEA BLOOM WAY RIVERVIEW, FL 33578-4630
48	PAULA F PRICE ENTERPRISES LLC	PAULA PRICE	507 W MARTINTOWN RD NORTH AUGUSTA, SC 29841-3108
49	INTRANET COMMUNICATIONS GROUP, INC. ICG	KATHERINE BLEASE	3500 NW 2ND AVE STE 727 BOCA RATON, FL 33431-5870
50	BLACKHAWK MANAGEMENT CORP.	MICHEAL REEVES	1322 SPACE PARK DR STE A220 HOUSTON, TX 77058-3473
51	INFOMARINES INC	VINEELA GUNTUKU	25937 ROYSTON PASS CIR ALDIE, VA 20105-3222
52	RKG TECHNOLOGIES INC	RADHA GOTTIMUKKALA	11 ANTIETAM IRVINE, CA 92620-3716
53	SAFETY RESEARCH CORP OF AMERICA, L.L.C.	SUSAN CRUMP	133 RESEARCH LN DOTHAN, AL 36305-0001
54	PATIENTLINK ENTERPRISES	DEBI WILLIS	10316 GREENBRIAR PKWY OKLAHOMA CITY, OK 73159-7643
55	SECPRO LLC	MARIA CAMPOS	2073 BROCKETT RD TUCKER, GA 30084-5519
56	SAURWIN INC	RADHA RATNAPARKHI	1001 MCEWEN WOODS CT DAYTON, OH 45458-2075
			1021 MEADOWLARK LN

57	MY JUST CHECKING IN, LLC	AFUA ANING	DARIEN, IL 60561-5416
58	VERSATILE BUSINESS SOLUTIONS LLC	COLETTE YOUNGBLOOD	14909 HEALTH CENTER DR. # 226 BOWIE, MD 20716-1091
59	BLACKSTONE DEFENSE SERVICES CORPORATION BLACKSTONE DEFENSE SERVICES	BETTI HARVEY	44715 BRIMFIELD DR STE 270 ASHBURN, VA 20147-5927
60	THE DAYHUFF GROUP, LLC.	AMY MCDOWELL	740 LAKEVIEW PLAZA BLVD SUITE 300 WORTHINGTON, OH 43085-6724
61	SOLUTIONS-IES, INC.	ANN BORDEN	132 E MAIN STREET #106 GRAND PRAIRIE, TX 75050-5758
62	HYTHE RESEARCH LLC	HEATHER COUVILLON LUFBURROW	415 PENNINGTON AVE STE 200 HAVRE DE GRACE, MD 21078-2903
63	AKYTECH CONSULTING LLC ACL	MEENAKSHI ARORA	1952 GALLOWS RD STE 214 VIENNA, VA 22182-3823
64	UNIFIED BUSINESS TECHNOLOGIES INC U B T	MICHELLE D'SOUZA	353 INDUSCO CT STE C TROY, MI 48083-4646
65	MASTRICS LLC	JUSTIN REAVES	10619 GOOD SPRING AVE GREAT FALLS, VA 22066-1735
66	Vancor Consulting Group LLC	Pamela Bradshaw	711 Oglethorpe Dr NE Brookhaven, GA 30319-2778
67	TEAM SWAMI LLC	KRUPAL SWAMI	5104 FRANCESCO LN BLOOMINGTON, IL 61705-7107
68	CRAIG TECHNICAL CONSULTING, INC. CRAIG TECHNOLOGIES	CATHY SHURMAN	415 E PINE ST #1424 ORLANDO, FL 32801-6625
69	STAR COMMUNICATION INC.	LAVEDA WHITFIELD	1 INNOVATION WAY STE 300D NEWARK, DE 19711-5490
70	IBILOLA OGUN ICT RESOURCES	IBILOLA OGUN	26 SEAMAN RD WEST ORANGE, NJ 07052-3633
71	ARROW ALLIANCE INDUSTRIES LLC	TAMRA CARLON	3100 84TH AVE SE NORMAN, OK 73026-5708
72	PINNACLE SOFTWARE CONSULTING INC	JENNIFER RIOS	8808 COLESVILLE RD SILVER SPRING, MD 20910-4115
73	OXLEY ENTERPRISES INC	DR NICOLE OXLEY	20 PLANTATION DR STE 131 FREDERICKSBURG, VA 22406-6493
74	GENUINEXS LLC	JESSCA GONZALES	10 HARTLEY RD GREAT NECK, NY 11023-1610
			2235 NEWTON STREET NE

75	ACHIEVA PARTNERS, INC.	MARGARET GILL	WASHINGTON, DC 20018-3072
76	ARBOTIX INC.	SUNITHA GANTARAM	23680 RICHLAND GROVE DR BRAMBLETON, VA 20148-7656
77	LT BUSINESS SOLUTIONS, LLC LT BUSINESS SOLUTIONS	TERESA MOPPINS	10305 LEES CROSSING LN FREDERICKSBURG, VA 22408-0290
78	WORKFORCE RESOURCES INC	CHARLENE WADE	13023 MARTHAS CHOICE CIR BOWIE, MD 20720-4704
79	ADAMBLAINE CONSULTING LLC	KARALEE ADAM	512 QUARRY LN BISMARCK, ND 58503-2512
80	GRIMMER TECHNOLOGY & OPERATIONS INC	MARIE GRIMMER	4662 DOWER DR ELLICOTT CITY, MD 21043-6411
81	ABACO STRATEGY LLC	ESTEFANIA ARREGUI-GOMEZ	107 HARRISON ST NE LEESBURG, VA 20176-2309
82	AVENING MANAGEMENT AND TECHNICAL SERVICES, LLC AVENINGTECH	LEE PLATT	11 N MAPLE AVE STE 101 LA PLATA, MD 20646-3759
83	Accel Solutions LLC	Kimberly Frierson	6401 CALEB CT ALEXANDRIA, VA 22315-3732
84	TROFHOLZ TECHNOLOGIES, INC	YVONNE GLENN	5712 BANNOCK RD VIRGINIA BEACH, VA 23462-3904
85	GRIFFIN GLOBAL SYSTEMS, INC.	MARIA ZULAICA-AGUERO	4179 MAIN ST JUPITER, FL 33458-5312
86	DSB MANAGEMENT CONSULTANTS LLC	DONNA BROWN	7402 VALLEYCREST BLVD ANNANDALE, VA 22003-1747
87	RIGHT SIZED SOLUTIONS, INC. RSSI	SUN BARRASS	790 STATION ST STE 200 HERNDON, VA 20170-4666
88	STAT CONSULTING	LARRY THOMAS	20409 SANDSFIELD TER GERMANTOWN, MD 20876-4255
89	RADIANT INFOTECH LLC	DEEPTI KHARBANDA	5523 RESEARCH PARK DR STE 130 CATONSVILLE, MD 21228-4679
90	DECYPHER CONSULTING LTD	CAROLINE S MEADOR	303 W GRAMERCY PL STE 200 SAN ANTONIO, TX 78212-2825
91	AGILE ENTERPRISE SERVICES LLC	KEVIN DALY	3104 FAIRMOUNT AVE ATLANTIC CITY, NJ 08401-3878
92	TI VERBATIM CONSULTING INC. TIVC	JEAN PAYNE	215 W WASHINGTON ST 2ND FLOOR, STE A CHARLES TOWN, WV 25414-1531
93	SWETSPOT LLC	MARVINA CASE	2101 S INTERSTATE 35 STE 400 AUSTIN, TX 78741-3880
			5404 WISCONSIN AVE

94	PKH ENTERPRISES LLC	PATRICIA HAMMAR	CHEVY CHASE, MD 20815-3573
95	INNOVIM, LLC	SAMIRA SAMADI	6401 GOLDEN TRIANGLE DR STE 200 GREENBELT, MD 20770-3203
96	LAQUAILA P ENTERPRISES LLC	LAQUAILA PEGUES	1192 N FAIRWAY DR APOPKA, FL 32712-2111
97	PEDESTAL TECHNOLOGY LLC	MARCELLA BRUCELLARIA	1658 PIERCE ST DANIEL ISLAND, SC 29492-8901
98	BLACKMERE TALENT ACQUISITION & CONSULTING LLC BLACKMERE CONSULTING	DOMINI CLARK	3790 FOUNDERS POINTE DR IDAHO FALLS, ID 83406-5092
99	Summit Services Incorporated	Kerry S. Barretta	30 Hendersonville Rd Ste 8 Asheville, NC 28803-2396
100	CTIS, INC. CTIS	BHARTI SHAH	ONE RESEARCH CT STE 200 ROCKVILLE, MD 20850-3236
101	SUNLAND GROUP INC	WENDY PEARCE	1812 CENTRE CREEK DR STE 350 AUSTIN, TX 78754
102	VARNERMILLER, LLC	LORI MILLER	100 AMEN COR SUMMERVILLE, SC 29483-5191
103	MS EKLASS LLC A KLASSY LIFE	ERICA PIERCE	8383 CHIPPINGHAM DR CORDOVA, TN 38016-4523
104	INSIGNIS LLC INSIGNIS	GRETCHEN BEAUMONT	12020 SUNRISE VALLEY DR STE 100 RESTON, VA 20191-3429
105	KNOWESIS, INC.	SHEILAH O'BRIEN	8280 WILLOW OAKS CORPORATE DRIVE STE 475 FAIRFAX, VA 22031-4525
106	STRATEGIC COMMUNICATIONS LLC	STELLA MILLS	310 EVERGREEN RD STE 100 LOUISVILLE, KY 40243-1179
107	BEAUTIFUL BRAINS LLC	CHRISTIAN JOHNSON	50 FOUNTAIN PLZ STE 1400 BUFFALO, NY 14202-2215
108	ITMS, INC.	TRUPTI SHAH	5366 VIRGINIA BEACH BLVD STE 303 VIRGINIA BEACH, VA 23462-2071
109	TROFHOLZ TECHNOLOGIES INC	YVONNE PIRE	1014 N MARKET BLVD STE 50 SACRAMENTO, CA 95834-1986
110	LEAD TRAINING LLC	STARLA HALCOMB	3016 W SHILOH CREEK AVE STILLWATER, OK 74074-1881
111	IDEAL SYSTEM SOLUTIONS, INC.	CAROL IRISH	12 ROCKY SLOPE DR SANTA FE, NM 87508-1353

112	SUMMIT HUMAN CAPITAL LLC	NINA ILDARI	2201 W BROAD ST # 208 RICHMOND, VA 23220-2022
113	MPOWER INCORPORATED	MARY AFFELDT	11810 GRAND PARK AVE STE 500 ROCKVILLE, MD 20852-8679
114	INFOSTELLAR INC.	SWETA JAIN	2991 WESTHURST LN OAKTON, VA 22124-1739
115	BITHRIVE INC	VANITHA VELLADURAI	42240 MASON RIDGE CT ASHBURN, VA 20148-6432
116	Case Healthcare Solutions, Inc.	Harriett M Jackson-Soumah	1829 Reisterstown Rd Ste 350 Pikesville, MD 21208-7126
117	INNOVATIVE PEOPLE AND TECHNOLOGY CORPORATION IPT	BOB BELDEN	44425 AIRPORT RD STE 160 CALIFORNIA, MD 20619-2066
118	GEMINI TECH SERVICES LLC	ELIZABETH MARTINEZ-CRAWLEY	5019 INTERSTATE 20 SERVICE RD WILLOW PARK, TX 76087
119	CORDILL SOLUTIONS LLC	KELLY CORDILL	6564 WASHINGTON CIR WAUWATOSA, WI 53213-2460
120	INFINITE SOLUTIONS INC.	MONICA ALLEN	6564 LOISDALE CT STE 600 SPRINGFIELD, VA 22150-1829
121	BLUEPRINT FOR EDUCATION, LLC	SARA KRAEMER	2777 CRINKLE ROOT DR FITCHBURG, WI 53711-7612
122	Mirador Enterprises, Inc.	Yolanda Diaz	4700 Lincoln Rd Ne Ste 120 Albuquerque, NM 87109-2323
123	MCFARLAND TECHNOLOGY INC	BARBARA MCFARLAND	4395 OLD WILLIAM PENN HWY MURRYSVILLE, PA 15668-1926
124	CoLab Solutions LLC null	Shmeika Spencer	235 Peachtree St NE Ste 415 Atlanta, GA 30303-1401
125	MOJO GOVERNMENT SOLUTIONS LLC	MISTY OLSEN	4N627 SNOWBIRD CT SAINT CHARLES, IL 60175-7859
126	LANTANA CONSULTING GROUP, INC.	LIORA ALSCHULER	3611 ROUTE 5 EAST THETFORD, VT 05043-9560
127	BGESH, INCORPORATED	WESTON HALLIBURTON	21943 DIAMOND CHASE SAN ANTONIO, TX 78259-2743
128	COGENT MANAGEMENT SOLUTIONS LLC	CHERRYL HARRIS	3721 BUSKER MILL LN ELLENWOOD, GA 30294-1471
129	ASTA GROUP LLC	LINDA BRENT	223 W GREGORY ST PENSACOLA, FL 32502-4821
130	NOU SYSTEMS, INC.	JAY ROMINE	1150 ACADEMY PARK LOOP STE 136 COLORADO SPRINGS, CO 80910-3735
131	NORTH POINT TECHNOLOGY LLC	BRYAN RUSKAVICH	11533 TRALEE DR GREAT FALLS, VA 22066-1364

132	DULLESSYSTEMS INC.	MONALISHA MISHRA	1 N BROAD ST STE A OFC 105 LURAY, VA 22835-1147
133	AFFINITY MEDIA CONSULTING L.L.C.	VATRICE CHESTNUT	5316 JAY ST NE WASHINGTON, DC 20019-7050
134	GREATER GOOD GROUP LLC	ANITHA REMALA	840 OWENS LAKE RD ALPHARETTA, GA 30004-7351
135	INC LUMENOR CONSULTING GROUP	BRIDGETTE BEATO	11475 GREAT OAKS WAY STE 240 ALPHARETTA, GA 30022-2440
136	FORESIGHT BUSINESS GROUP LLC	KAREN MCCALL	6431 W SAHARA AVE STE 100 LAS VEGAS, NV 89146-3063
137	ZOLEYTECH, INC.	JAYSHRI DHONDI	26121 WENDELL ST CHANTILLY, VA 20152-3404
138	NEXAGEN NETWORKS, INC.	RUPAL PARIKH	8998 RT 18 OFFICE 201 OLD BRIDGE, NJ 08857-3360
139	ABILE GROUP, INC.	CARA DUCELLIER	516 HARWOOD RD HARWOOD, MD 20776-9517
140	SPACEBOUND INC SPACEBOUND	PATRICIA MILLER	280 OPPORTUNITY WAY LAGRANGE, OH 44050-9017
141	FUSION TECHNOLOGY STRATEGIES INC	ERICA FRIEDLER	110 CREEK FOREST LN ORMOND BEACH, FL 32174-0710
142	T UP GLOBAL INC.	NETAUNA LEVY	1111 PLANTATION DR RICHMOND, TX 77406-6559
143	QED ANALYTICS, INC. QED	EMILY COOK	1300 MERIDIAN ST N STE 33 HUNTSVILLE, AL 35801-4616
144	CHAINBRIDGE SOLUTIONS INC	AARTI SMITH	12701 FAIR LAKES CIR STE 300 FAIRFAX, VA 22033-4910
145	PRETEK CORPORATION	PRITI GOYAL	800 CORPORATE DR STE 301 STAFFORD, VA 22554-4889
146	SAUNDERS STAFFING, INC.	CONNIE SAUNDERS	400 NORTH ST BLUEFIELD, WV 24701-4040
147	VICTORY SOLUTIONS, INC.	KRIS MCGUIRE	1795 PANORAMA WAY W GUNTERSVILLE, AL 35976-8220
148	KROBOTH CONSULTING, LLC	ANGELA KROBOTH	238 IRVING ST FALLS CHURCH, VA 22046-3001
149	RH STRATEGIC SOLUTIONS INC	REBECCA HUGUES	68 S HAWTHORNE RD STE 6 POCATELLO, ID 83202-7074
150	SUMMIT IT SERVICES INC	PAUL PATEL	8200 GREENSBORO DR STE 1525 MCLEAN, VA 22102-4921

151	B&M CONSULTING GROUP, INC.	JASON BAKELAR	10401 GROSVENOR PLACE SUITE 925 ROCKVILLE, MD 20852-4636
152	SIMPLEX, LLC	LISA TALBOT	41266 CANONGATE DR LEESBURG, VA 20175-7086
153	ACCENTZ, INC. AMPLIDYNE	FARHA KHAN	6695 S QUEMOY CIR AURORA, CO 80016-2686
154	IBEX LABS LLC	SRIDHAR ADUSUMILLI	100 OVERLOOK CTR FL 2 PRINCETON, NJ 08540-7814
155	3 STRAND CONSULTING LLC	KATHRINE SCOFFIELD	22 BERGAMOT DR STAFFORD, VA 22556-6611
156	INC HW EXHIBITS	SARAH BROCKINGTON	4000 DEKALB TECHNOLOGY PKWY STE 400 ATLANTA, GA 30340-2765
157	ECTRON CORP	DIANE MILLER	9340 HAZARD WAY SUITE B2 SAN DIEGO, CA 92123-1228
158	L SQUARED CONSULTING LLC	LEE LO	2232 CENTRAL AVE VIENNA, VA 22182-5193
159	MOBILE RUGGED COMPUTERS LLC	LINDA FLAHERTY	2655 W GUADALUPE RD STE 6 MESA, AZ 85202-7246
160	532 GROUP LLC	MARYSOL CUMMINGS	2000 PENNSYLVANIA AVE NW STE 7000 WASHINGTON, DC 20006-1921
161	LIBERTY BUSINESS ASSOCIATES LLC	ELIZABETH ROBERTSON	3509 IRON HORSE RD LADSON, SC 29456-4320
162	SMART1 MANAGEMENT SOLUTIONS LLC	DEBORAH JOHNSON	14414 OLD MILL RD STE 201 UPPER MARLBORO, MD 20772-3186
163	ALLERAIT SOLUTIONS LLC	ARELLA THOMAS	15090 RIDING CLUB DR HAYMARKET, VA 20169-2568
164	F-CONCEPTS INC	HEE KIM	8421 FALCONE POINTE WAY VIENNA, VA 22182-5321
165	METAS SOLUTIONS LLC	KEISHA HUNT	659 AUBURN AVE NE APT 109 ATLANTA, GA 30312-1954
166	INC CRAIG TECHNOLOGIES	CAROL M. CRAIG	5340 W KENNEDY BLVD STE 635 TAMPA, FL 33609-2455
167	ACCUTRAK CONSULTING & ACCOUNTING SERVICES PLLC ACCUTRAK ACCOUNTING & TAX SERVICES	SHANIECE BENNETT	27735 JEFFERSON AVE SAINT CLAIR SHORES, MI 48081-1309
168	AVANCE SUPPLY CHAIN INC.	NADIA IKRAM	13614 MOUNTAIN VIEW CT HERNDON, VA 20171-3504
169	FREDERICK INFORMATION TECHNOLOGY SERVICES, INC.	MANNI MALIK	5236 MUIRFIELD DR IJAMSVILLE, MD 21754-9600

170	ASPIRYON LLC	NEIL CRISMAN	7600 CHEVY CHASE DRIVE BLDG. 2, SUITE 300 AUSTIN, TX 78752-1581
171	MYA CONSULTING LLC	LAUREN GILLIARD	9623 S MICHIGAN AVE CHICAGO, IL 60628-1414
172	DATA-CLEAR LLC	CAROLYN CARLSON	513 N FREDERICK ST ARLINGTON, VA 22203-1450
173	CBT DIRECT, LLC	KIM CARDINALE	25400 US HIGHWAY 19 N STE 285 CLEARWATER, FL 33763-2154
174	BUSCH & EDWARDS LLC	IMANI WALLACE	3901 NW 79TH AVE STE 245 DORAL, FL 33166-6506
175	RADIUS SKYCATCH LLC	Rosemary Tefera	3201 Downwood Cir NW Unit 1124 Atlanta, GA 30327-1675
176	STEMBOARD, LLC	AISHA BOWE	3100 CLARENDON BLVD STE 200 ARLINGTON, VA 22201-5302
177	CLOUDSHYFT LLC	CRISTINA GILLASPIE	241 N AINSDALE DR CHARLESTON, SC 29414-7366
178	BEACON SYSTEMS INC	SHANKAR RACHAKONDA	9900 W SAMPLE RD STE 204 CORAL SPRINGS, FL 33065-4048
179	Cyrus Management Solutions, Llc	Audrey Brownlee	1775 Eye St NW Ste 1150 Washington, DC 20006-2402
180	ABRADO ANALYTICS LLC	LISA VAN WORMER	43 MILBURN CIR PASADENA, MD 21122-6101
181	J3 CONSULTING LLC	JEANNIE LEDFORD	1725 I ST NW #300 WASHINGTON, DC 20006-2423
182	ADZTECH AND PUBLIC RELATIONS	GERALDINE LEON GUERRERO	142 SEATON BLVD, STE 102 HAGATNA, GU 96910-5150
183	COLDLY CONSULTING GROUP LLC	CANDICE COLDLY	6517 MOUNTAIN HOME WAY MABLETON, GA 30126
184	ALEX-ALTERNATIVE EXPERTS, LLC	SARAH HOLMAN	8390 W MAIN ST STE B MARSHALL, VA 20115-3281
185	SSI, INC SAFETY & SECURITY INSTRUCTION	LORENA DE RODRIGUEZ	3811 N 24TH ST PHOENIX, AZ 85016-6512
186	PINNACLE CONSULTING TEAM, LLC	KANETTE HARSHBARGER	11831 MAJELLA DR BRIDGETON, MO 63044-3446
187	DAS FEDERAL, LLC	DESMA BALACHANDRAN	101 LAKEFOREST BLVD #406 GAITHERSBURG, MD 20877-2630
188	FOR PEOPLE LLC	JOHANNA YI	943 S SCOTT ST ARLINGTON, VA 22204-4526
			1103 Balch Blvd Ste 103D

189	MARSTEL-DAY, LLC	REBECCA R. Rubin	Stennis Space Center, MS 39529-0001
190	TROFHOLZ TECHNOLOGIES, INC.	BECKY FATUR	7 WATERFRONT PL STE 400 HONOLULU, HI 96813-4920
191	VSI TECHNOLOGIES INC	VAL FOX	3430 5TH AVE SAN DIEGO, CA 92103-5019
192	J AND D MGT LLC	JENNIFER MILLER	8388 SWEET BRIAR CT LIBERTY TOWNSHIP, OH 45044-8343
193	DMV SOLUTIONS, L.L.C	MIA BARBER	5617 44TH AVENUE HYATTSVILLE, MD 20781-1656
194	GATE WAY SOLUTIONS, LLC	LESLIE SULLIVAN	1710 CORPORATE XING STE 3 O FALLON, IL 62269-3741
195	Sanford, Julie SmarterED Consulting	Julie Sanford	RESTRICTED ADDRESS Memphis, TN 38104-0000
196	AVANTGARDE LLC	REBECCA CONTRERAS	305 W LIBERTY AVE STE 200 ROUND ROCK, TX 78664-5120
197	TWENTY39 LLC	LATARSHIA CRAWFORD-JONES	5523 VENTNOR LN SPRINGFIELD, VA 22151-1421
198	INSPIRED SOLUTIONS INC	ISABELLA PINA	13168 CENTERPOINTE WAY UNIT 201 OFFICE B WOODBRIDGE, VA 22193-5287
199	J MICHELLE GROUP, LLC, THE	JASMIN GOODMAN	19 COURTLAND ST STATESBORO, GA 30458-7156
200	XN STRATEGIC, LLC	AMBER ROBINSON-BOND	5217 BALLYCASTLE CIR ALEXANDRIA, VA 22315-5537
201	ACADEMY OF APPLIED TECHNOLOGY, LLC APPLIED TECHNOLOGY ACADEMY	LYNN FISHER	1992 LEWIS TURNER BLVD. #131 FORT WALTON BEACH, FL 32547-1255
202	ADVANTAGE SCI, LLC	TRACI BRITTON	2321 ROSECRANS AVENUE SUITE 2225 EL SEGUNDO, CA 90245-4903
203	MAZ LOGICS LLC	MARYAM ASIM	5285 SHAWNEE RD ALEXANDRIA, VA 22312-2328
204	ZION CLOUD SOLUTIONS LLC	ARUN REDDY	2640 PATRIOT BLVD STE 130 GLENVIEW, IL 60026-8075
205	JUNO TECHNOLOGIES, INC.	JULIE FERRARO	4542 RUFFNER ST STE 320 SAN DIEGO, CA 92111-2250
206	DAYTON GROUP INC	ARUNA SENGOTTUVELU	5523 RESEARCH PARK DR STE 260 CATONSVILLE, MD 21228-4587
207	2SDAY INTERNATIONAL, LLC 2SDAY INTERNATIONAL	TUESDAY WILLIAMS	4410 BEDFORD PL BALTIMORE, MD 21218-1001
208	ROCK CREEK BUSINESS SYSTEMS LLC	MICHELLE WILSON	9313 BELLS MILL RD POTOMAC, MD 20854-2218

209	TATO LLC	Martina Barnas	1194 E Winners Cir Bloomington, IN 47401-8351
210	BIGELOW FAMILY HOLDINGS LLC METTLE OPS	KATHRYN BIGELOW	3223 15 MILE RD STERLING HEIGHTS, MI 48310-5348
211	ACCEL SOLUTIONS LLC	KIMBERLY FRIERSON	6401 CALEB CT ALEXANDRIA, VA 22315-3732
212	GAVANT INC	OLUBUNMI OLUKOYA	14502 PITTMAN CT CENTREVILLE, VA 20121-5741
213	GROUP Z, INC.	NORA PRESTI	7061 COLUMBIA GATEWAY DR STE 120 COLUMBIA, MD 21046-3447
214	HUNTER PACIFIC GROUP	CELIA HUNTER	2742 LANING RD SAN DIEGO, CA 92106-6430
215	3MIUM LLC	MIRIAM PEEBLES	11720 AMBERPARK DR STE 160 ALPHARETTA, GA 30009-2271
216	COMPUTING TECHNOLOGIES INC	MIKE HOPKINS	2201 S WS YOUNG DR SUITE 104C KILLEEN, TX 76543-5317
217	MACLOVIA LLC	PATRICIA LUNA	1800 DIAGONAL RD STE 600 ALEXANDRIA, VA 22314-2840
218	DIGITAL CLOAK, LLC	MACHELLE SHIVERS	800 CORPORATE DR STE 421 STAFFORD, VA 22554-4889
219	HARRINGTON TECHNOLOGY & ASSOCIATES, INC. HTA TECHNOLOGY SECURITY CONSULTING	MICHELLE CHAUDRY	7 WALTHAM ST CALUMET CITY, IL 60409-5254
220	PROFESSIONAL INFORMATION SYSTEMS INC	PAULETTE HILL	232 S LINDA ST HOBART, IN 46342-4525
221	CLEANBOX TECHNOLOGY, INC.	AMY HEDRICK	222 2ND AVE S STE 1710 NASHVILLE, TN 37201-2376
222	TLC STRATEGIES LLC	TINA CLOUD	1211 GRAMPIAN PASS MARIETTA, GA 30008
223	Unified Business Technologies, Inc.	Candace Plank	35 Barnard St Ste 300 Savannah, GA 31401-2515
224	YIKES INC YIKES	MIA LEVESQUE	204 E GIRARD AVE STE 1 PHILADELPHIA, PA 19125-3909
225	DVYNE BALANCE LLC	LAUSHANDER WILLINGHAM	765 PILOT MOUNTAIN WAY SE MABLETON, GA 30126-2680
226	ANIKA SYSTEMS INCORPORATED	SIREESHA GULLAPALLI	161 FORT EVANS RD NE STE 250 LEESBURG, VA 20176-3376
227	WIZE SOLUTIONS LLC	JACQUELINE MARQUEZ	851 FRENCH MOORE JR BLVD STE 187 ABINGDON, VA 24210-4738
			608 S KING ST STE 102B

228	BNL, INC.	ELIZABETH MYERS	LEESBURG, VA 20175-3924
229	LOGISTICS365 INC	CANDI WINGATE	84640 US HIGHWAY 81 NORFOLK, NE 68701-1013
230	RENNEL TECH INC	MARY MATHEWS	182 MILL GREEN AVE UNIT 200 GAITHERSBURG, MD 20878-5850
231	CUSTOM SOFTWARE SYSTEMS INC.	LISA CUSACK	709 SEATON CT LEESBURG, VA 20175-8910
232	SMARTNET, INC SMARTNETWORKS	LYNNE AUSTIN	225 BUCHEIMER ROAD FREDERICK, MD 21701-3141
233	ORGANIZATIONAL PROPERTY SOLUTIONS GROUP LLC	LISA FLEETWOOD	495 ORCHARD GROVE WAY CAMDEN WYOMING, DE 19934-4927
234	J3 INTERNATIONAL INC PRESCIENT	ALICIA JOHNSON	103 MARTIN DR STE 201 MOUNT HOPE, WV 25880-1509
235	PROJECT CONTROLS TECHNOLOGY, LLC	CAROLYN WONG	100 GLENBOROUGH DR STE 562 HOUSTON, TX 77067-3600
236	SHARPLINE DEFENSE SOLUTIONS, INC.	CARMELA RICHARDS	225 E IDAHO STE 4 LAS CRUCES, NM 88005-3241
237	L SQUARED LLC L2 CYBER SOLUTIONS	LISA LOVE	6635 S DAYTON ST STE 130 GREENWOOD VILLAGE, CO 80111-6109
238	GIGATEC LLC	LAURA RANDALL	6421 N FLORIDA AVE STE D-1024 TAMPA, FL 33604-6007
239	SHORE SOLUTIONS, INC.	ELIZABETH BANKER	2506 MARKET ST SAN DIEGO, CA 92102-3010
240	TREBUCHET RESEARCH, LLC	I CHUN LIN-FREEMAN	13208 ALANS WAY MANCHACA, TX 78652-4528
241	SECURE INNOVATE TECHNOLOGY CORP.	IQBAL AMIRI	41273 ALLEN HOUSE CT ASHBURN, VA 20148-6471
242	BULLSEYE DATABASE MARKETING, LLC	DEBORAH KOBE NORRIS	5546 S 104TH EAST AVE TULSA, OK 74146-6505
243	E-GOVMARKET, LLC	TRACYE TURNER	7761 DIAMONDBACK RD STE 125 COLLEGE PARK, MD 20740-3240
244	RAZOR CONSULTING SOLUTIONS, INC.	DARIN PERIUS	1501 J F KENNEDY DR BELLEVUE, NE 68005-3641
245	GABTICS LLC	TRICIA UMEH	9301 BURNING TREE RD BETHESDA, MD 20817-2208
246	MERCURIUS INC	SUSHMA MAHESHWARI	3100 SW 136TH ST OKLAHOMA CITY, OK 73170-8300
247	CBT LLC	MICHELLE TAUKIUVEA	2476 WALSH GLEN COURT HENDERSON, NV 89052-2950

248	DAWSON'S REALTY & MORTGAGES, INC. DAWSON'S MANAGEMENT	LABRESCIA DAWSON	3775 VENTURE DR BLDG K STE 200 DULUTH, GA 30096-5102
249	INTERNATIONAL TURBO SYSTEMS, INC.	KATHLEEN ABRAHAMS-HOLLEY	1831 NW 125TH TERRACE PEMBROKE PINES, FL 33028-2552
250	CIRCLE MANAGEMENT GROUP L	LAURA KENNEDY	121 OLD MILL RD HIGH POINT, NC 27265-1221
251	SILVER LINE TECH LLC	KIMBERLY WAGNER	19 E MARKET ST STE 301 LEESBURG, VA 20176-3001
252	PRINTER SUPPLIES & MORE LLC	REGINA HUNLEY	436 8TH AVE HUNTINGTON, WV 25701-2629
253	RED RIVER RESOURCES, LLC NAVAIDE	SALLY DECORSE	10805 RANCHO BERNARDO RD STE 260 SAN DIEGO, CA 92127-5713
254	CONTRACT ADMINISTRATION NETWORK INTERNATIONAL, LLC CANI	CYNTHIA BROWN	13004 CHADDSFORD TERR MANASSAS, VA 20112-5571
255	PROSPECTIVE GROUP, INC., THE TPG	TAEJEAN CONVERTI	8280 WILLOW OAKS CORPORATE DR STE 600 FAIRFAX, VA 22031-4516
256	QUANTUM DYNAMICS, INC	AUDREY L. PRICE	65 MICHIGAN AVE NE WASHINGTON, DC 20002-1011
257	SEABROOK SOLUTIONS, LLC	LANG SIMS	620 DISCOVERY DRIVE, BLDG. 2, SUITE 360 HUNTSVILLE, AL 35806-2818
258	MicroSys, LLC	MIKE Settle	7500 Iron Bar Ln Ste 205 Gainesville, VA 20155-3607
259	WINDSOR GROUP LLC	DIEDRE WINDSOR	9658 BALTIMORE AVE STE 300 COLLEGE PARK, MD 20740
260	ARGOS BUSINESS INNOVATIONS LLC	MICHELLE SCHNEIDER	11012 E AVA MARIE PL TUCSON, AZ 85747-8822
261	TRANSMITIO LLC	SUSAN WACHIRA-NYIKA	13819 CHURCHVILLE DRIVE UPPER MARLBORO, MD 20772-6943
262	SCHATZ PUBLISHING GROUP LLC SCHATZ STRATEGY GROUP	SHEREE LEWIS	11950 W HIGHLAND AVE BLACKWELL, OK 74631-6511
263	THE ELOCEN GROUP LLC	NECOLE PARKER	1341 H ST NE STE 201-H WASHINGTON, DC 20002-4406
264	XCEL DATA SOLUTION LLC	NATASHA ELLINGSON	131 GEORGE ST EXCELSIOR, MN 55331-1731
265	SEVEN7EIGHTY8 LLC	CANDACE HAYWARD	2415 SALISBURY STREET PITTSBURGH, PA 15210
			7007 HARBOUR VIEW BLVD STE 117

266	REED INTEGRATION, INC.	REBECCA REED	SUFFOLK, VA 23435-3657
267	AM AGENCY LLC., THE	VICTORIA EDGINGTON	213 WEST SOUTHMORE, SUITE 316 PASADENA, TX 77502-1026
268	PETERSON SERVICE COMPANY INC	RENEE FIORELLI	234 RT 70 MEDFORD, NJ 08055-9522
269	M4 TECHNOLOGIES CORP.	ALEXANDRA MORRISON	3 BIRCHWOOD DR WESTFORD, MA 01886-6802
270	TIO-TEK LLC	CHRISTINE TIOSECO	22930 GOLDENROD DR BRAMBLETON, VA 20148-6967
271	TRIDENT TECHNOLOGIES AND CONSULTING - GLOBAL, LLC T2C - GLOBAL	KRISTY KOTLYN	27434 WATER ASH DR WESLEY CHAPEL, FL 33544-8749
272	C&B STRATEGIC CONSULTING INC.	LAYNITA CICHY	4319 ARABIA AVE BALTIMORE, MD 21214-3302
273	SALIENT STRATEGIC SOLUTIONS, INC.	FILZA AKBAR	9658 BALTIMORE AVE STE 300 COLLEGE PARK, MD 20740-1346
274	METRO ACCOUNTING AND PROFESSIONAL SERVICES, LLC METRO PROFESSIONAL SERVICES	VIRGINIA SALDIVAR	15655 W ROOSEVELT ST STE 201 GOODYEAR, AZ 85338-9306
275	INNOVATIVE ELEMENT, L.L.C.	TAMARA CHISIM	2200 PENNSYLVANIA AVE NW OFC 408 WASHINGTON, DC 20037-1709
276	SOLUTION GUIDANCE CORPORATION	KELLEY WITMER	14291 PARK MEADOW DRIVE, STE 150 CHANTILLY, VA 20151-2220
277	J29 INC.	NICK VASS	1111 BENFIELD BLVD STE 114 MILLERSVILLE, MD 21108-3003
278	CONVIOT INC.	Anna Randazzo	10231 EL MONTE ST OVERLAND PARK, KS 66207-3635
279	Precipice Solutions Limited Liability Company	Kristy Clements	637 Morgantown Rd Uniontown, PA 15401-5441
280	TECHNOLOGY SCIENCE CORP	THU STUBBS	11921 FREEDOM DR STE 550 RESTON, VA 20190-5635
281	AVERCOM VIRTUAL SOLUTIONS LLC	NIELLE COOK	25350 MAGIC MOUNTAIN PKWY STE 330 VALENCIA, CA 91355-1151
282	KATZ INTERNATIONAL MANAGEMENT SOLUTIONS, LLC KIMS	KIMBERLY TERRELL	415 L ST NW APT 1349 WASHINGTON, DC 20001-2957
283	SPARKSOFT CORPORATION	TANYA GREENE	5520 RESEARCH PARK DR STE 210 CATONSVILLE, MD 21228-4866
284	SOFTACT SOLUTIONS, LLC	MARY ALLISON YOURCHISIN	100 GRACE HOPPER LANE, SUITE 1700 STE 2100 AUGUSTA, GA 30901

285	SAVANTAGE FINANCIAL SERVICES, INC. SAVANTAGE SOLUTIONS	KELLY BARNES	2101 GAITHER RD STE 350 ROCKVILLE, MD 20850-4074
286	LTP CREATIVE DESIGN LLC	LEANN POSTON	297 NARROWS TRCE XENIA, OH 45385-9390
287	QUALITY ANALYTICS ASSOCIATES INC	JAMAE ALLRED	511 COUNTY ROAD 127 BONO, AR 72416-8059
288	INDIGO RUN, INC.	Lori J Hull	9401 VICKERYVILLE RD FENWICK, MI 48834-9746
289	PAOVIC CONSULTING LLC	VICTORIA IBUKUN	2731 PARK OAK CT FRESNO, TX 77545-6134
290	ALARMCO, INC.	CORRINE MCKAGUE	1675 N MITCHELL ST BOISE, ID 83704-6541
291	CASTNER INC	JESSICA CASTNER	3480 STONY POINT RD GRAND ISLAND, NY 14072-1129
292	MANAGEMENT & CONSULTANT FIRM, LLC	NYKOSHA BETHANCOURT	8519 FLAGMAN TRL FULSHEAR, TX 77441-1943
293	AVYANCE LLC	TATIANA JEROMSKAIA	11718 BOWMAN GREEN DR STE 230 RESTON, VA 20190-3571
294	SOLOMON SOLUTIONS GROUP LLC	ZEWDI SOLOMON	4709 BARNUM LN ALEXANDRIA, VA 22312-1522
295	CORNERSTONE SERVICE SOLUTIONS LLC	CATHERINE HAMMOND	21868 NE STATE ROAD 69 BLOUNTSTOWN, FL 32424-4546
296	123 AGILE LLC AGILE HELPERS LLC	DEBORAH NORTHERN	9701 APOLLO DR STE 100 LARGO, MD 20774-4785
297	EPS CORPORATION	JOHN GAGLIANO	7504 MCELVEY RD PANAMA CITY, FL 32408-4919
298	CLARATECH LLC	CLARA ORLEAN	1348 W 25TH ST HOUSTON, TX 77008-1618
299	DORKIN INC. DORKIN PARTNERS	STEPHANIE JUNIEL	800 CORPORATE DR STE 301 STAFFORD, VA 22554-4889
300	NATIVE AMERICAN TECHNOLOGY CORP	JOHN Williford	1615 TORO CREEK RD MORRO BAY, CA 93442-2953
301	C-CAT INC	KRISTI JOHNSON	1726 W 15TH ST INDIANAPOLIS, IN 46202-2025
302	INFINITE LLC	AMBER PAYTON	1758 41ST PL SE WASHINGTON, DC 20020-6020
303	PAC3 TECHNOLOGIES, INC. ISEEK SOLUIONS	ANNIE ALLEN	409 BAY TREE LN SW HUNTSVILLE, AL 35824-4070
304	MOZARO, LLC	SHAWN SATTERFIELD	29562 RAINBOW HILL RD EVERGREEN, CO 80439-3709

305	4LNS INC	ALYCE FERNEBOK	77 E IDAHO AVE STE 300 MERIDIAN, ID 83642-2671
306	TATRA SOLUTIONS, INC.	KASHA MEHRA	1708 S MEBANE ST STE 301 BURLINGTON, NC 27215-6591
307	SCIENTIFIC CONSULTING GROUP, INC, THE	STACY PHILIPSON GRENIS	656 QUINCE ORCHARD RD STE 210 GAITHERSBURG, MD 20878-1409
308	BFG ENTERPRISES, LLC	ANJANETTE GARNER	40 LUPINE DR STAFFORD, VA 22556-6612
309	METRICS TOGETHER LLC	ALISON TURNER	206 GIRARD BLVD NE ALBUQUERQUE, NM 87106-2706
310	BASE-2 SOLUTIONS LLC BASE-2 SOLUTIONS	DYLAN LECKIE	45 W ST NW WASHINGTON, DC 20001-1068
311	DIGITAL STRATEGY LLC	PUJA BISHT	9513 PURPLE CLOUD ROW LAUREL, MD 20723-5711
312	BERICOM DESIGN	BESIM BERISHA	24424 NEECE AVE TORRANCE, CA 90505-6524
313	JW INDUSTRIES GROUP CORPORATION	TERESA JACOBSSON	801 B ST STE 300 ANCHORAGE, AK 99501-3657
314	LACUSONG LEILANI LEIS CONSULTING GROUP	LEILANI LACUSONG	388 W 15TH ST SAN PEDRO, CA 90731-4806
315	Ticknor, Cammy C Computer Cite	CAMMY TICKNOR	4112 Stanley Blvd Pleasanton, CA 94566-6246
316	SHRIGIRI ENTERPRISE LLC	MAMTA SONI	5744 THOMASTON RD UNIT 12101 MACON, GA 31220-5454
317	DEXTERA CORP	KATHRYN DAUT	5860 TRINITY PKWY STE 100 CENTREVILLE, VA 20120-1999
318	OPUS INTERACTIVE INC	ERIC HULBERT	8135 NE EVERGREEN PKWY STE 1220 HILLSBORO, OR 97124-8292
319	BLACKHAWK ENTERPRISE INCORPORATED	ERICA BEERS	533 SHALOM RD WAYNESBORO, VA 22980-7363
320	TMH SOLUTIONS, LLC	THERESA HARRIS	4176 MENDERES DR POWELL, OH 43065-7363
321	ALESIG CONSULTING LLC	GISELA GHANI/ALESIG CONSULTING	3040 WILLIAMS DR STE 100 FAIRFAX, VA 22031-4618
322	BIRKDESIGN INC	JINJA BIRKENBEUEL	2012 W AUGUSTA BLVD CHICAGO, IL 60622-4946
323	JUST CALL JODI INC	JODI SILBERMANN	43189 CAMINATA DR TEMECULA, CA 92592-2807

324	STACK POETS, LLC	KENYA SULLIVAN	4320 MARHALT PL DUMFRIES, VA 22025-3140
325	SAMYAK SOLUTIONS INC	SEEMA DIXIT	7109 ORDWAY RD CENTREVILLE, VA 20121-2726
326	ARLO SOLUTIONS LLC	ARLENE WUBE	1440 G ST NW WASHINGTON, DC 20005-2001
327	IDEAL SYSTEM SOLUTIONS INC	CAROL IRISH	4646 MAIN ST PEQUOT LAKES, MN 56472-4405
328	GZ2 UNLIMITED, LLC	NANCY YATES	3483 HONEY RUN RD WHITE HOUSE, TN 37188-5501
329	IDEAL SYSTEM SOLUTIONS, INC.	CAROL IRISH	5600 ROWLAND RD STE 220 MINNETONKA, MN 55343-4419
330	LEGACY PRODUCT SUPPORT LLC	JACKIE PULEO	6397 PINE RD THOMASVILLE, PA 17364-9578
331	EACCOUNTING LLC	CHIA-HUI TSENG	9089 BEAR BRANCH PL FAIRFAX, VA 22031-2749
332	JH TECH LLC	JAYANTHY HARIPRIYAN	6319 CHORLITO ST CARLSBAD, CA 92009-4409
333	AMAZING TRADITIONS, LLC	KERRI VANMEVEREN	25403 S STATE ROUTE D CLEVELAND, MO 64734-9302
334	GENEX SYSTEMS LLC	SEOUNG-SHIN KIM	11848 ROCK LANDING DR STE 303 NEWPORT NEWS, VA 23606-4425
335	JACKTECH LLC	CONNIE ZHANG	1801 CLYDESDALE PL NW APT 303 WASHINGTON, DC 20009-6003
336	IT RESOURCES INNOVATION LLC	LAURA BOADA	100 GRAND PASEO BLVD STE 401 SAN JUAN, PR 00926-6544
337	TRANSCEND BUSINESS SOLUTIONS LLC	LINDA ROWAN	30 GRASSY PLAIN ST STE 5A BETHEL, CT 06801-1729
338	PREGIO SOLUTIONS LLC	VICTORIA RASHID	45827 DOMINICK TER STERLING, VA 20166-2420
339	ASCI FEDERAL SERVICES, LLC	CHRISTINE HOPKINS	721 DEPOT DR ANCHORAGE, AK 99501-1615
340	ABI ADVANTAGE LLC	SHERRI SIMMS	1821 CONOWINGO RD BEL AIR, MD 21014-1817
341	CIRCUIT MEDIA LLC	REBECCA ASKEW	560 CHEROKEE ST DENVER, CO 80204-5149
342	FIROOZEH SADEGHI NABLE SOLUTIONS	FIROOZEH SADEGHI	1329 MONTEROSSO ST DANVILLE, CA 94506-1960

343	APOGEE SYSTEMS CORP	HAE-SUE PARK	5921 VERANDA DR SPRINGFIELD, VA 22152-1416
344	ACCESS COMMUNICATIONS GROUP LLC ACCESS COMMUNICATIONSACCESS	ANA ESPINOZA ENRIQUEZ	2017 TEXAS AVE STE 1 EL PASO, TX 79901-1943
345	SWINGTECH CONSULTING INC. SWINGTECH	JYOTHI BHARGAVA	7701 GREENBELT RD STE 501 GREENBELT, MD 20770-6523
346	CHROMY-BABB, JEN-ALICE	JEN-ALICE CHROMY-BABB	81 MEADOWBROOKE LN MIDDLEBORO, MA 02346-1641
347	PARAMOUNT SOLUTIONS, INC.	AMRITA DUTTA-GUPTA	850 AQUIDNECK AVE FRNT 9 MIDDLETOWN, RI 02842-7244
348	LAURA WELLER ALL AMERICAN AUDIO	LAURA NIXHOLM	21704 DEVONSHIRE ST CHATSWORTH, CA 91311-2903
349	INFOTEL INTEGRATED SERVICES, INC.	JULIE BRANDSMA	1481 MIZELL AVE WINTER PARK, FL 32789-5143
350	HELPRACK LLC	ABIRAMI KAMATH	18406 CHELMSFORD DR CUPERTINO, CA 95014-6405
351	ALLEN INTEGRATED SOLUTIONS LLC	KELLY ALLEN	800 CORPORATE DR STE 301 STAFFORD, VA 22554-4889
352	ARDMORE CONSULTING GROUP, INC.	VINEETA GANGLA PRABHU	260 PEACHTREE STREET NW, SUITE 2200 ATLANTA, GA 30303-1292
353	JEMM CONSULTING, LLC	MICHELE SIMMONS	20029 GIANTSTEP TER MONTGOMERY VILLAGE, MD 20886-5650
354	SOUND LPI	JOYA JOHNSON	5615 LANDOVER ROAD HYATTSVILLE, MD 20784-1228
355	AFFILIATED TECHNOLOGY PARTNERS LLC WIFI IN THE PARK	KATHRYN BAX	6402 INWOOD PARK CT LAS VEGAS, NV 89130-1881
356	THE LUNSFORD GROUP LLC	JULIA FREDRIKSEN	2346 GREENWICH ST FALLS CHURCH, VA 22046-2315
357	HYPATIA PROJECT LLC	KELLY MCVEARRY	1818 LIBRARY ST STE 500 RESTON, VA 20190-6274
358	TSOURCE LLC	BONNIE LILLY	11612 WHITETAIL LN ELLICOTT CITY, MD 21042-1436
359	NETCOMM, INC.	STELLA GRAVES	9403 SPRUCE TREE CIR BETHESDA, MD 20814-1654
	TRINITY ENGINEERING		25 W FOUNTAIN AVE

360	ASSOCIATES, INC.	KIMBERLY WOOD	CINCINNATI, OH 45246-4308
361	CLOUD ADOPTION SOLUTIONS LLC	SHANNON GREGG	2934 BELROSE AVE PITTSBURGH, PA 15216-2015
362	DIANE ADOMA CONSULTING, LLC	DIANE DANIELS ADOMA	4012 BROOKS MILL DR LITHONIA, GA 30038-4153
363	INTEGRITY FIRST TECHNOLOGIES LLC	ROBERT PEEL	501 LONGFELLOW DR O FALLON, IL 62269-7333
364	APL SOLUTIONS LLC	ALVERTA LOPEZ	4640 FORBES BLVD STE 100 LANHAM, MD 20706-6319
365	ROCKITDATA, LLC	MARLENE ANDERSCH	1 S BROAD ST STE 2270 PHILADELPHIA, PA 19107-3425
366	INFORMATION MGT RESOURCES	Gerrelynn (Gerre) Crawford	1413 EASON AVE MEMPHIS, TN 38116-8928
367	MASON PPM TECHNOLOGIES LLC MAPPMTECH LLC	MELISSA MASON	6323 FALCONWOOD ST BALTIMORE, MD 21220-2005
368	JCBE INC	BO CHU	7800 AIRPARK RD STE 19 GAITHERSBURG, MD 20879-4152
369	Arc Aspicio LLC	LYNN ANN CASEY	2613 24th St N Arlington, VA 22207-4908
370	SOF INTELLIGENCE SOLUTIONS, LLC	RHONDA CRAWFORD	6243 GENTLE LN ALEXANDRIA, VA 22310-2260
371	SILOSMASHERS, INC.	ANGELA DRUMMOND	12001 SUNRISE VALLEY DR STE 202 RESTON, VA 20191-3455
372	MUSE TECHNOLOGIES, INC.	DOUGLAS CURETON	4601 PRESIDENTS DR STE 240 LANHAM, MD 20706-4830
373	Vent-R LLC	Sherice Malagon-King	10888 Buddy Ellis Rd Apt 45 Denham Springs, LA 70726-5984
374	HARMONICS CONSULTING LLC	MATTHEW FENWICK	3615 OX RIDGE CT FAIRFAX, VA 22033-2586
375	NETWORK RUNNERS INC	MANOJ BHATIA	16302 HUNTER PL LEESBURG, VA 20176-7829
376	POTOMAC HAVEN INC	TAMMY WHITE	4601 FAIRFAX DR STE 1200 ARLINGTON, VA 22203-1559
377	BANNER QUALITY MANAGEMENT INC	PURA STALNAKER	820 S FRIENDSWOOD DR STE 105 FRIENDSWOOD, TX 77546-4543
378	AMATEA, LLC	MARINA AMAT	101 DAVIS AVE SW LEESBURG, VA 20175-3437
			8356 W MAIN ST # 2ND

379	SPHERECOM ENTERPRISES INC	PATRICIA CARDER	MARSHALL, VA 20115
380	ELEVEN PEPPERS STUDIOS LLC ELEVEN PEPPERS	KRISTEN PARKS	6700 ALEXANDER BELL DR STE 115 COLUMBIA, MD 21046-2181
381	DARKHORSE GEOSPATIAL LLC	EMMY HARBO	13 1/2 DEAN ST ANNAPOLIS, MD 21401-2715
382	LRT ASSOCIATES LLC	LISA TURNER	7949 COMPTON CT WESTERVILLE, OH 43082-8663
383	BRAINPAN, INC.	MAURA WESTPHALL	1932 SIESTA CALLE EL CAJON, CA 92019-1168
384	KORALAIDE CONSULTING, LLC KORALAIDE	KRISTINA CELENTANO	1417 S BUCHANAN ST ARLINGTON, VA 22204-3411
385	INC. CTEC	KAY RAMESH	1900 CAMPUS COMMONS DR STE 100 RESTON, VA 20191-1535
386	AWD MANAGEMENT SERVICES, INC.	ARDELLA JONES	1990 MAIN ST STE 750 SARASOTA, FL 34236-8000
387	ANALYTICAL SERVICES & MATERIALS INC	VASANTHI UNNAM	107 RESEARCH DR HAMPTON, VA 23666-1340
388	SCRIBEDOC.COM, INC.	SANDY KUMAR	800 CORPORATE DR STAFFORD, VA 22554-4889
389	TESSELLATIONS INCORPORATED	SANGITA PATEL	8505 TECHNOLOGY FOREST PL STE 1104 THE WOODLANDS, TX 77381-1186
390	ZANTECH IT SERVICES, INC.	NAZ ISLAM	8300 BOONE BLVD STE 300 TYSONS CORNER, VA 22182-2626
391	EMERGE SOLUTIONS LLC	CYNTHIA JACKSON	18312 SUMMERFIELD DR DALLAS, TX 75287-4900
392	FEDERATE SYSTEMS CORPORATION	HARI SHANKAR PRASAD GENTYALA	1407 DESALE ST SW VIENNA, VA 22180-6735
393	UNIVERSAL LOGISTICS MANAGEMENT LLC	KESSIA LEONHARD	4751 BEST RD STE 177 ATLANTA, GA 30337-5601
394	AMDR ENTERPRISES LLC	ALICIA GRAHAM	277 N COLONIAL HOMES CIR NW ATLANTA, GA 30309-1217
395	GWFL ENTERPRISE, LLC	AMIRA STOKES	351 PALADIUM CT OWINGS MILLS, MD 21117-1398
396	AirTel Tower LLC	Anita kumar	700 CENTRAL EXPY S STE 400 ALLEN, TX 75013-8113
397	SNOWBIRD AGILITY INC	SHARON GRIMM	5216 CHAIRMANS CT STE 101 FREDERICK, MD 21703-2858
398	MAGADIA CONSULTING, INC.	MAGDALENA GEBREKRISTOS	1734 ELTON RD STE 220 SILVER SPRING, MD 20903-1724
399	MATLOCK AND ASSOCIATES, LLC	Joelle M Sedlacek	1725 I St Ste 300 NW Washington, DC 20006-2423

400	Data Gallery Limited Liability Company DATA GALLERY	Anna Lukasiak	235 AVENUE E Bayonne, NJ 07002-3722
401	WILLIAMS CONSULTING LLC	MARY WARREN	5523 RESEARCH PARK DR STE 250 CATONSVILLE, MD 21228
402	TRANSTECS CORP	GODWIN OPARA	1235 S CLARK ST STE 705 ARLINGTON, VA 22202-3296
403	PAC SUPPLIES USA LLC	NATALIE JACKSON	1167 W PARK VIEW PL MOUNT PLEASANT, SC 29466-7910
404	D R TRAVIS, INC.	DANA TRAVIS	7627 W LAKE ST SUITE 206 RIVER FOREST, IL 60305-1878
405	PREMIER ENTERPRISE SOLUTIONS, LLC	JACKIE LOPEZ	9701 APOLLO DRIVE SUITE 410 UPPER MARLBORO, MD 20774-4791
406	THE NOLAN GROUP LLC	TRACY MCCULLOM	801 N. HOWARD STREET BALTIMORE, MD 21201
407	WISENGINEERING LLC WISENGINEERING	CHERYL HALL	66 FORD RD STE 212 DENVILLE, NJ 07834-1379
408	MTI SYSTEMS INC	COLLEEN MCGRAW	5929 TALBOT RD LOTHIAN, MD 20711-9757
409	COMPUTER INFORMATION STATION INC. STATION	DANA BREWER	16401 SAN PABLO AVE SPC 439 SAN PABLO, CA 94806-1329
410	EXCELSIOR DESIGN, INC.	CHERYL CROSKREY	2920 GEORGE WASHINGTON WAY STE 204 RICHLAND, WA 99354-1660
411	LPG CYBER COMMUNICATIONS LLC	LYNNE GLOWACKI	2323 MIDDLE CREEK LN RESTON, VA 20191-2725
412	Infinite Outcomes, Inc.	Linda Houston	600 W Meadow St Unt 105 Fayetteville, AR 72701-5080
413	PWE CONSULTANTS LLC PWE FEDERAL CONSULTANTS	KHALEEN MONARO	13959 OLEANDER CT WOODBRIDGE, VA 22193-2349
414	WEBWORLD TECHNOLOGIES, INC.	CINDY FORD	10300 EATON PLACE STE 440 FAIRFAX, VA 22030-2239
415	RENO/TAHOE REALTY GROUP, LLC	SARAH CARMONA ZINK	521 GORDON AVE RENO, NV 89509-1402
416	KHEPRA INC	GABRIELA LASKOWSKI	28310 ROADSIDE DR STE 246 AGOURA HILLS, CA 91301-4945
417	GLOBAL FORCE USA, INC.	NAZ WARDEN	8323 SW FWY 59 STE 730 HOUSTON, TX 77074-1625

418	POLESTAR TECHNICAL SERVICES, INC.	KATHLEEN MILLER	2920 GEORGE WASHINGTON WAY STE 104 RICHLAND, WA 99354-1660
419	SPECIAL SERVICES GROUP LLC	ELIZABETH GOBLIRSCH	11137 ROEDING RD DENAIR, CA 95316-9739
420	BROOKES CONSTRUCTION LLC	CHISA BROOKES	8751 ROBINSON CHURCH RD HARRISBURG, NC 28075-7693
421	AM2 SOLUTIONS LLC	MARY KOLARIK	11698 CARIS GLENNE DR HERNDON, VA 20170-2487
422	ANALYTICAL SOLUTIONS BY KLINE, LLC	CYNTHIA KLINE	7546 RIDGE RD PARMA, OH 44129-6629
423	RESOLVESOFT, INC.	PALLAVI TANGIRALA	6810 DEERPATH RD ELKRIDGE, MD 21075-6232
424	BCT LLC B C T	ALEXANDRA HARDIN	10810 GUILFORD RD STE 111 ANNAPOLIS JUNCTION, MD 20701-1102
425	DATA DOC, MD L.L.C.	CHERISSE ROBLES	1830 BRONZEGATE BLVD SILVER SPRING, MD 20904-1952
426	VIVET LLC	OLUFUNKE SYLVESTER	610 1/2 RUSSELL ST BECKLEY, WV 25801
427	LAMELS SERVICES LLC	LATONYA JOHNSON	4 CAROL LN TEXARKANA, TX 75501-9710
428	ACE COMMUNICATIONS LTD. CO.	YVONNE VALENT	5151 FLYNN PKWY STE 102 CORPUS CHRISTI, TX 78411-4318
429	P3S CORPORATION	MARYELLEN MARTIN	100 E LAS OLAS BLVD STE 4501 FORT LAUDERDALE, FL 33301-2782
430	NVISIONKC LLC	GRACE AHN	7500 COLLEGE BLVD STE 500 OVERLAND PARK, KS 66210-4043
431	UNIFIED BUSINESS TECHNOLOGIES, INC.	MICHELLE DSOUZA	5465 LEGACY DR STE 650 PLANO, TX 75024-3190
432	SKS GOVERNMENT SOLUTIONS INC	ANJU GROBE	13023 THUNDERHEAD DR GERMANTOWN, MD 20874-3808
433	Diplomatic Solutions Corp	Oizimede A Ohio	901 MANSION DR APT 107 FREDERICK, MD 21703-6341
434	LUFBURROW AND COMPANY, INC.	HEATHER COUVILLON LUFBURROW	415 PENNINGTON AVE 200 HAVRE DE GRACE, MD 21078-2903
435	A P VENTURES, LLC	NANDITA GUDUDURI	9520 BERGER ROAD SUITE 107 COLUMBIA, MD 21046-1554
436	ABAREMA LLC	CANDACE PHILANDER	11710 SILVERCREEK CT BOWIE, MD 20720-3474
			1150 RIPLEY ST APT 1616

437	INNOVA PROJECT SERVICES LLC	MOLLY DONALDSON	SILVER SPRING, MD 20910-7435
438	FREEDOM INTERNATIONAL INC	CORLISS JACKSON	22636 GLENN DR STE 106 STERLING, VA 20164-4442
439	TRANSPACIFIC TECHNOLOGIES, INC.	TALIN GARIBEKIAN	325 CORDOVA ST STE 150 PASADENA, CA 91101-5805
440	WHITE RAVEN SECURITY, LLC	LORI JACKSON	432 WALNUT AVE CHARLOTTE, NC 28208-4534
441	VIDERITY INC.	RACHEL EVERETT	2101 L ST NW STE 800 WASHINGTON, DC 20037-1657
442	AGILITY CONSULTING, LLC AGILITY CONSULTING INTERNATIONAL	EMILY HARSHMAN	2124 SEQUOIA LN INDIANAPOLIS, IN 46240-2791
443	COMPUDATA INC	ANGELA NADEAU	325 CHESTNUT ST STE 700 PHILADELPHIA, PA 19106-2616
444	ERESPONDERS INC.	LINDSEY ROTHSCHILD	73 MOUNT TOM AVE EASTHAMPTON, MA 01027-2351
445	BLACKHAWK DATA LLC	MARYANN PAGANO	505 8TH AVE RM 12A03 NEW YORK, NY 10018-4536
446	KAISER ASSOCIATES INC	LISA PRYOR	1615 L ST NW WASHINGTON, DC 20036-5610
447	DEVELOPMENT ANALYTICS LLC DEV-ANALYTICS	BORANY PENH	1050 30TH ST NW WASHINGTON, DC 20007-3822
448	KIPPER TOOL CO	ELIZABETH GARRISH	2375 MURPHY BLVD GAINESVILLE, GA 30504-6001
449	MIOLOGIC, LLC	Annette Francescotti	6315 HARDWOOD LN CICERO, NY 13039-8842
450	RED - JV	RUSS SIEVERS	510 ENERGY PL IDAHO FALLS, ID 83401-3586
451	TRIBAL TECH LLC	MARIE SCIARRONE	121 S ALFRED ST ALEXANDRIA, VA 22314-3049
452	CYPRESS RESOURCES, INC.	JANA ROME	3947 CYPRESS DR VESTAVIA, AL 35243-5423
453	MPF FEDERAL, LLC	ANNA GILMORE-HALL	1500 MARKET ST FL 12 PHILADELPHIA, PA 19102-2100
454	CREATIVE ENTERPRISE SOLUTIONS, L.L.C.	BRIAN FLORA	5864 N 44TH STREET PHOENIX, AZ 85018-1225
455	COMPUCURE, INC.	ANGELINA PARKER	3528 HOLIDAY DR STE B NEW ORLEANS, LA 70114-8277
			77 N 3RD ST

456	CINTEOT INC.	CHRISTINA HUNT	STE 101 CHAMBERSBURG, PA 17201-1812
457	CSF TECHNOLOGIES INC.	LAURETTE GIBBS	2490 ZUNI RD SAINT CLOUD, FL 34771-7802
458	LATRISHA ADAMS LLC	LATRISHA ADAMS	400 GALLERIA PARKWAY, SUITE 1500 ATLANTA, GA 30039
459	JENLYN LLC JENLYN SOLUTIONS	ANH NGA PHAM	1919 COMMERCE DR STE 465 HAMPTON, VA 23666-4269
460	SRR INTERNATIONAL, INC.	SREE REKHA JADALA	4152 W.BLUE HERON BLVD,STE 226 RIVIERA BEACH, FL 33404-4860
461	TECHNOLOGY & BUSINESS MANAGEMENT INC TBM	SEEMAB ZAHEER	5651 BENGAL PL HAYMARKET, VA 20169-2553
462	SILOTECH GROUP, INC SILOTECH ACADEMY	TIFFANY TREMONT	18918 RIDGEWOOD PKWY SAN ANTONIO, TX 78259
463	FWD THINK LLC	RABIAH SUTTON	1775 I ST NW STE 1150 WASHINGTON, DC 20006-2435
464	REDSKY LLC	CAROL MONROE	40865 TULIP POPLAR PL ALDIE, VA 20105-3174
465	GLOBAL CONSULTING SERVICES OF MARYLAND LLC	JEANETTE MOODY	8555 16TH ST STE 805 SILVER SPRING, MD 20910-2846
466	THE PLUMBING SHOP, INC QUICK ACTION MANAGEMENT GROUP	PERIDOT DAVIS	1121 FLAMINGO DR AUSTELL, GA 30168-6109
467	SOKAT CONSULTING LLC	SUSAN AN	10926 WHITE DAHLIA DR WOODSTOCK, MD 21163-1519
468	APPLE 1 ENTERPRISES INC APPLE 1 ENTERPRISES	REBECCA NEISS	9621 CLOVER HILL RD MANASSAS, VA 20110-2753
469	ANKOBIA GROUP, LLC	NZINGHA ASANTEWA-GORDON	3276 WOLF CLUB LN SW ATLANTA, GA 30349-8710
470	KDA CONSULTING INC	KEISHAWN GILBERT	1308 TENAYA WAY NE LEESBURG, VA 20176-6578
471	JMA RESOURCES, INC.	NANCY MARTINDELL	669 KUHN FORDING RD EAST BERLIN, PA 17316-9650
472	INOVENTURES, LLC	MEENA KRISHNAN	21 N BROAD ST STE F LURAY, VA 22835-1147
473	AJ BLACKSTON & ASSOCIATES	AJ BLACKSTON	100 LUNA PARK DRIVE #153 ALEXANDRIA, VA 22305-3153
474	MCP COMPUTER PRODUCTS INC. MILLENNIUM COMPUTER PRODUCTS	RIKKI GHAI	1565 CREEK ST STE 103 SAN MARCOS, CA 92078-2426

475	INTEGRATED FINANCIAL ANALYSTS LTD INFINA	SUE MEEKS	8180 GREENSBORO DR STE 650 MC LEAN, VA 22102-4941
476	VMC LLC	ANGELA MERRIFIELD	1650 W END BLVD STE 100 MINNEAPOLIS, MN 55416-5369
477	3KPC INC	SUBEERA SINGH	12203 LAKE JAMES DR HERNDON, VA 20171-2010
478	BICYCLE CONSULTING GROUP LLC	LISA MANGOS	1614 NORFOLK ST APT B HOUSTON, TX 77006-5296
479	E-VOLVE/OES Joint Venture, LLC E-VOLVE/OES	Deidre Boone	163 Waterfront St Ste 420 OXON HILL, MD 20745-1151
480	RIVERSTONE SOLUTIONS, INC.	ANGELA RITTENBACH	109 JEFFERSON ST N STE 11 HUNTSVILLE, AL 35801-4813
481	KEVADIYA INC.	NILESH PATEL	100 N SAGINAW ST PONTIAC, MI 48342-2178
482	RAZOR CONSULTING SOLUTIONS, INC. RAZOR CONSULTING	CARLA SCHWARTZENBERGER	1416 10TH STREET SW WATFORD CITY, ND 58854-6845
483	M3 CONSULTING SERVICES, LLC	MELISSA BARRINGTON	14049 GALLOP TERRACE GERMANTOWN, MD 20874
484	F2 SYSTEMS, LLC	KRISTINA MCCARY	401 JONES AVE WAYNESBORO, GA 30830-1534
485	EXAMINATION RESOURCES, LLC	REBECCA BELANGER	20 10TH ST NW UNIT 803 ATLANTA, GA 30309-3867
486	MPL CORPORATION	DEBORAH SWEDA	768 BRUSHY FORK RD. BUCKHANNON, WV 26201-9640
487	MICROSYS LLC	MIKE SETTLE	7500 IRON BAR LN STE 205 GAINESVILLE, VA 20155-3607
488	DOBBS DEFENSE SOLUTIONS LLC	ERICA DOBBS	4467 TECHNOLOGY DR STE 3110E COLLEGE PARK, MD 20742-0001
489	TAMAYO FEDERAL SOLUTIONS LLC	LETICIA ALBRIGHT	440 VIKING DR STE 140 VIRGINIA BEACH, VA 23452-7396
490	SYNCADD SYSTEMS, INC.	MARIANE LEWIS	1235 S CLARK ST STE 610 ARLINGTON, VA 22202-4363
491	PREMIER SUPREME SOLUTIONS LLC	MERIKA WRIGHT	120 BELMONTE DR SW ATLANTA, GA 30311-2774
	SUSAN FITZGERALD &		2238 48TH ST NW

492	ASSOCIATES, INC.	SUSAN FITZGERALD	WASHINGTON, DC 20007-1035
493	IESE SOLUTIONS	SUNG HO	2100 E GRAND AVE SUITE 520 EL SEGUNDO, CA 90245-5055
494	RED CARROT INC	DANIELLE GOSTHE	1951 NW 7TH AVE STE 600 MIAMI, FL 33136-1128
495	KNOT TECHNOLOGY SOLUTIONS, L.L.C. KTS	VERONICA WHITMORE	5537 DEALE CHURCHTON RD STE 233 CHURCHTON, MD 20733-9998
496	ARDORITSOLUTIONS INC	VAMSHI KESIREDDY	8801 J M KEYNES DR STE 290 CHARLOTTE, NC 28262-8616
497	TAFARI GROUP LLC, THE SEA BEACH	TAFARI ROBERTS	1130 E WOODWARD HEIGHTS BLVD STE D2 HAZEL PARK, MI 48030-1560
498	CASSIDY CONSULTING GROUP LLC C2G	MARY CASSIDY	106 VIRGINIA CT HERTFORD, NC 27944-8273
499	DW&A, INC.	DANA WELLS	13201 NORTHWEST FWY, SUITE 800 27RESCO-WORK02/CE HOUSTON, TX 77040-6157
500	NTCS LLC NETWORK TECHNOLOGY CONSULTING SOLUTIONS	SUSAN LUTZ	807 CRESCENT DR ALEXANDRIA, VA 22302-2214
501	TWG OF AMERICA, INC. TWG OF AMERICA	JOLENE MELENDEZ	20609 W COLTER ST BUCKEYE, AZ 85396-1240
502	BENNETT AEROSPACE, INC.	JULIA BENNETT	1 GLENWOOD AVE RALEIGH, NC 27603-2578
503	ACCEL CONSULTING GROUP, LLC	LINDA SVERDRUP	1001 S MAIN ST STE 4013 KALISPELL, MT 59901-5635
504	SHOW ME QUALITY CONSULTING LLC	AMBER ROWSON	7650 S GINN LN COLUMBIA, MO 65201-7927
505	TRIPLEG3 CONSULTING LLC	ERIN PUCKETT	2339 HODGEVILLE RD RINCON, GA 31326-4812
506	BLOOMING LANDSCAPE & DESIGN LLC	BROOKE SAFFORD	740 OBRIEN DR DURANGO, CO 81301-4454
507	Alliance Pointe, LLC	Brigitte R Blackburn	1800 M St NW Suite 425N WASHINGTON, DC 20036-5802
508	XYZ AUTOMATION, INC	MARCIE DREFFS	180 CHANDALAR PLACE DR PELHAM, AL 35124-1771
509	ACTION TECHNOLOGIES, LLC	CHASIDY PRIVETT	345 VOYAGER WAY NW STE B HUNTSVILLE, AL 35806-3201
510	DIMENSIONAL CONCEPTS, LLC	ANGELA HARPALANI	1886 METRO CENTER DR STE 150A RESTON, VA 20190-5288

511	SPECIAL AEROSPACE SECURITY SERVICES, INC. SASSI	ROBBY CARTER	14520 AVION PKWY STE 120 CHANTILLY, VA 20151-1114
512	NAVALES ENTERPRISES INC	GLORIA NAVALES	3702 RUSTLING OAKS SAN ANTONIO, TX 78259-3630
513	OPTIMIZED TECHNICAL SOLUTIONS INC	TRAVIS GRIFFIN	110 E HOUSTON ST FL 7 SAN ANTONIO, TX 78205-2991
514	ENTERPRISE SOLUTIONS & MANAGEMENT CORPORATION	DAVID VELIS	6987 MEADOWFOREST CT SPRINGFIELD, VA 22151-3323
515	DAXNER GROUP LLC	BIBIANA POPAL	440 L ST NW UNIT 605 WASHINGTON, DC 20001-2577
516	PANAMERICA COMPUTERS INC PCI TEC	ROSINA KLING	1386 BIG OAK RD LURAY, VA 22835-5233
517	AMDEX CORPORATION	DEVINDER SINGH	1395 PICCARD DR STE 200 ROCKVILLE, MD 20850-4348
518	W.I.P. INTERNATIONAL SERVICES LLC	TRACY JACKSON	2411 BRIAR RIDGE DR HOUSTON, TX 77057-4505
519	TLC MEDIA DESIGN, LLC	TRICIA CRAWFORD	2931 ECKLEY BLVD DAYTON, OH 45449-3306
520	J FAB CONSULTING LLC	JOANN FABRIZIO	1909 WATERFRONT PL APT 427 PITTSBURGH, PA 15222
521	ISYS, INCORPORATED ISYS TECHNOLOGIES	TERESA PORTER	1221 W MINERAL AVE STE 201 LITTLETON, CO 80120-4544
522	KENALL INC	KRISHNA PRASAD	8101 WESTGLEN DR HOUSTON, TX 77063-6305
523	ALTAGROVE LLC	KOSHIKO BEEGAN	12143 EDDYSPARK DR HERNDON, VA 20170-2548
524	ESSENCE ENTERPRISE SOLUTIONS, LLC	HOPE MCCOY	526 MICAYNE CIR SE SMYRNA, GA 30082-3268
525	KALMAN & CO INC	ERIC KALMAN	507 C ST. QUANTICO, VA 22134-3438
526	DATAXPORT.NET LLC	BEATRIZ FERNANDEZ	10950 PELLICANO DR STE C4 EL PASO, TX 79935-4615
527	INSIGHTS LC	MARYAM ESFARJANI	20438 CLIFTONS POINT ST STERLING, VA 20165-3105
528	AMS NETWORKS LLC	AMMARAH GUL	16241 CHASE EAGLE LN WOODBRIDGE, VA 22191-6065
529	BRAND CONSULTING GROUP, LLC BRAND COLLEGE	DEBBIE RUIZ	529 HAHN AVE STE 101 GLENDALE, CA 91203-3646

530	IAMUS CONSULTING, INC.	MARYBETH STEIL	822 CHERRY TREE DR ELDERSBURG, MD 21784
531	GEAR ONE ENTERPRISE CORP	DONNA BARNES	34450 CALLE SERENO TEMECULA, CA 92592-9118
532	PATCHPLUS CONSULTING INC	CATHERINE DUNHAM	2 N MAIN ST STE 203B MEDFORD, NJ 08055-2460
533	ADVANCED COMMUNICATION CABLING INC A.C.C.I.	RUTH FRITZ	35 BEACHVIEW LN FALLS OF ROUGH, KY 40119-7576
534	JOHNSONS IMMEDIATE SOLUTIONS LLC JI-SOLUTIONS	SYLVIA JOHNSON	201 N CHARLES ST STE 805 BALTIMORE, MD 21201-4133
535	JDM SOMA, LLC	HOLLYE MANN	1934 OLD GALLOWS RD SUITE 350H VIENNA, VA 22182-4042
536	SARUM LLC	DILOROM ZAKIROVA	6860 AUSTIN ST STE 403 FOREST HILLS, NY 11375-4219
537	KREATIVE CORPORATION	MASODA SULTANA	4215 LAFAYETTE CENTER DR #3 CHANTILLY, VA 20151-1243
538	INTEGRITY MANAGEMENT SERVICES, INC.	KIMBERLY HORNIK	5911 KINGSTOWNE VILLAGE PKWY STE 210 ALEXANDRIA, VA 22315-4646
539	SECURE ENTERPRISE ENGINEERING	LAURA MONTANO	4952 BUCKS SCHOOL HOUSE RD BALTIMORE, MD 21237-3321
540	SENTAR, INC.	KAREN KISS	675 DISCOVERY DR NW STE 205 HUNTSVILLE, AL 35806-2813
541	ZARTEK SOLUTIONS LLC	NEETIKA SINGH	312 E MARKET ST STE 103F LEESBURG, VA 20176-4100
542	FRASIER CONSULTING LLC	JESSICA FRASIER	35920 PLATINUM DR ROUND HILL, VA 20141
543	CARTER GROUP LLC, THE	ANGELA CARTER	26 N. KING STREET SUITE 310 LEESBURG, VA 20176-2846
544	THE MAULDIN GROUP, THE	BONNIE MAULDIN	875 OLD ROSWELL RD STE F600 ROSWELL, GA 30076-8618
545	GOLDEN WOLF, LLC	SABRINA WOLFERSBERGER	401 N PARSONS AVE STE 107A BRANDON, FL 33510-4538
546	NETWORK SECURITY SERVICES LLC	Alexei Haughom	1063 E Montague Ave North Charleston, SC 29405-4823

547	CESCO, INC. (IT EQUIPMENT, SOFTWARE SOLUTIONS, SUPPLIES, SALES, & SERVICE) CESCO OFFICE PRODUCTS	BILLIE BRYANT SCHULTZ	11969 PLANO RD STE 130 DALLAS, TX 75243
548	IPAK INC INTERACTIVE PRINTING & PACKAGING CO	KAREN PRIMAK	821 MEMORIAL AVE CAMDEN, NJ 08103
549	POWDER RIVER INDUSTRIES, LLC	YOLANDA CLARKE	2020 E GRAND AVE STE 425 LARAMIE, WY 82070-4380
550	CINTEOT INC.	JOSEPH KELLY	125 ELECTRONICS BLVD SW UNIT B HUNTSVILLE, AL 35824-2212
551	THOMAHAWK, LLC	LAURA THOMAS	6 MORNING DOVE CT ABERDEEN, MD 21001-1853
552	D P ASSOCIATES, INC.	SHIRLEY BROWN	4900 CENTURY ST NW HUNTSVILLE, AL 35816-1902
553	VISIONARY ENGINEERING & SERVICES, LLP V E S	LUCINDRA CRUTCHER	4810 COMMERCIAL DRIVE HUNTSVILLE, AL 35816-2206
554	JRJ TECHNOLOGIES INC	SHEILA JACOBSEN	5107 RIVERVIEW BLVD BRADENTON, FL 34209-1855
555	ANTEAN TECHNOLOGY LLC	SEAN FLOYD	6604 MORNING RIDE CIR ALEXANDRIA, VA 22315-5052
556	INTEGRATED MANAGEMENT STRATEGIES LLC	AMBREEN JAVED	5285 SHAWNEE RD STE 303 ALEXANDRIA, VA 22312-2328
557	VANGUARD PACIFIC LLC	SYDNEY CODY	1 CHISOLM TRAIN, SUITE 450 ROUND ROCK, TX 78681
558	LEO TECH LLC	MELODY VANSANDT	7501 MEMORIAL PKWY SW HUNTSVILLE, AL 35802-2204
559	INNOVATIVE COMPUTING & APPLIED TECHNOLOGY LLC INCATECH	LILIANA FREEDMAN	11700 PLAZA AMERICA DR STE 320 RESTON, VA 20190-4752
560	ITSC SECURE SOLUTIONS, LLC	JUDY HABERMAN	4510 GRESHAM LN SE OWENS CROSS ROADS, AL 35763-3201
561	UPLIGHT, LLC	KOFFI HARRISON	8 MARKET PL STE 300 BALTIMORE, MD 21202-4113
562	CYBERMYTE, LLC	YVONNE RIVERA	347 EVERTREE LOOP SANFORD, FL 32771-7579
563	INC. RCG	REX CALLIFLOWER	462 HERNDON PKWY STE 203 HERNDON, VA 20170-5234
			200 CONCORD PLAZA DR STE 780

564	DECYPHER TECHNOLOGIES LTD	CAROLINE MEADOR	SAN ANTONIO, TX 78216-6972
565	COVALENT SOLUTIONS, LLC	YENTRAM HUYEN	1700 ROCKVILLE PIKE STE 400 ROCKVILLE, MD 20852-1631
566	LUCIDIA IT, LLC	JANET STILLER	6525 E 82ND ST STE 103 INDIANAPOLIS, IN 46250-1545
567	GORDON LIMITED LIABILITY COMPANY	NOTOYA GORDON	9711 WASHINGTONIAN BLVD STE 550 GAITHERSBURG, MD 20878-5789
568	SOUTHPOINT CONSULTING INC	NICALE NXUMALO	1800 DIAGONAL RD STE 140 ALEXANDRIA, VA 22314-2840
569	MERCOM, INCORPORATED MERCOM CORPORATION	DUSTIN FUGETT	1067 PETIGRU DR PAWLEYS ISLAND, SC 29585
570	TANGENT TECHNOLOGIES LLC	RAMONA GOMEZ	7208 CAPITOL VIEW DR MCLEAN, VA 22101-2618
571	INTEGRATED FINANCE & ACCOUNTING SOLUTIONS, LLC.	TABATHA TURMAN	3033 WILSON BLVD STE 700 ARLINGTON, VA 22201-3868
572	ALESIG CONSULTING LLC	GISELA GHANI	710 BUFFALO ST STE 513 CORPUS CHRISTI, TX 78401-1919
573	CORMAC CORPORATION	SUMITRA RAJ	7008 SECURITY BLVD STE 100 BALTIMORE, MD 21244-2568
574	Elite Business Solutions, LLC	Marceda Mason-Shambery	12106 Cabri Ln Fishers, IN 46037-7808
575	SENTIENT CONSULTING SERVICES, INC.	CHRISTIAN T. LOTT	5077 MEADOWLAKE DRIVE RICHTON PARK, IL 60471-1190
576	EPC SERVICE, INC.	KONI WRIGHT	98021 KAMEHAMEHA HWY 305 AIEA, HI 96701-4908
577	CADENCE FEDERAL LLC	LORETTA BRYANT	12911 WOODS VIEW ST UPPER MARLBORO, MD 20772-7102
578	AEGIR SYSTEMS	ELLA WILLIAMS	2140 EASTMAN AVE STE 109 VENTURA, CA 93003-7786
579	EDJ ASSOCIATES, INC.	ANGELA MOODY	338 EAST MARKET STREET STE 119 LEESBURG, VA 20176-4101
580	ProMethium Health Partners, LLC	Maria Guerrero McPhail	6601 Grey Fox Dr Springfield, VA 22152-2608
581	AABLE LLC	MICHELLE HILLMER POOL	6116 HARMON PL SPRINGFIELD, VA 22152-1318
582	INTELLECTECHS, INC.	JERI PROPHET	195 S ROSEMONT RD STE 103 VIRGINIA BEACH, VA 23452-4353
	HAYSTREAM, LLC		13 PINEWOOD LN

583	HAYSTREAM	ALAKA PALSOLE-SRIVASTAV	WARREN, NJ 07059-6838
584	CBT CAMPUS, LLC CBT DIRECT	KIM CARDINALE	905 E MARTIN LUTHER KING JR DR TARPON SPRINGS, FL 34689-4864
585	IP CAMERA SOLUTIONS, LLC HAWKEYE TECHNOLOGIES	JOHN ADAMSKI	2450 FREEDOM PKWY STE 204 CUMMING, GA 30041
586	FREEALLIANCE.COM, LLC	MANJINDER KAUR	8260 GREENSBORO DR STE 150 MCLEAN, VA 22102-3806
587	LEADING SOLUTIONS, LLC	JONATHAN HERBST	3491 WEST VINE ST KISSIMMEE, FL 34741-4668
588	ENFORME INTERACTIVE, INC.	CARRIE DELENTE	228 N MARKET ST STE 200 FREDERICK, MD 21701-6606
589	HEALTHDATAVIZ LLC HEALTHDATAVIZ	SANDRA LAWSON	4 LONGFELLOW PL APT 3505 BOSTON, MA 02114-2832
590	NEXT PHASE SOLUTIONS AND SERVICES, INC.	KAREN ROSENBAUER	10211 WINCOPIN CIR STE 502 COLUMBIA, MD 21044-3432
591	LUXUR CORPORATION	TRACY HAMPTON	5628 W HIDALGO AVE LAVEEN, AZ 85339-5156
592	SILTEK, INC.	BARBARA SCHIPPER	107 CARPENTER DR STE 210 STERLING, VA 20164-4468
593	PROMETHEUS COMPUTING, LLC	DIANE GRIESSER	15 WILDWOOD DR SYLVA, NC 28779-6525
594	SHIVAN TECHNOLOGIES, INC	BHANUREKHA BATHULA	208 SOUTH KING ST SUITE 301A LEESBURG, VA 20175
595	ACADIA TECHNOLOGY SOLUTIONS, LLC	DEEPTI PIZIAK	11800 SUNSET HILLS RD UNIT 1110 RESTON, VA 20190-4789
596	ADVANTAGE SCI, LLC ADVANTAGE SCI	TRACI BRITTON	1725 DUKE ST, STE 500 ALEXANDRIA, VA 22314-3457
597	CRAIG TECHNICAL CONSULTING, INC. CRAIG TECHNOLOGIES	CATHY SHURMAN	2027 OLD MADISON PIKE STE 108 HUNTSVILLE, AL 35806-0000
598	MARY ELLEN SLATER SLATER STRATEGY	MARY ELLEN SLATER	35 LA CRESTA DR PETALUMA, CA 94952-2460
599	WARE RIVER CONSULTING LLC	DEBRA GOODIER	6495 WARE NECK RD WARE NECK, VA 23178-9997
600	RAO RESEARCH AND CONSULTING, LLC	CHETANA RAO	12020 SUNRISE VALLEY DRIVE, STE. 100 RESTON, VA 20191
601	ALL THINGS CREATIVE, LLC	ROBYN SHORT	1300 MERCANTILE LANE SUITE 100-S LARGO, MD 20774-5383
			118 ALABAMA STREET

602	ROTHE ENTERPRISES INC	RICHARD W. OWENS	COLUMBUS, MS 39702-5221
603	ADVIZE HEALTH LLC	JEANMARIE LORIA	4550 N PALMETTO AVE UNIT 102 WINTER PARK, FL 32792-5900
604	LAANSU INCORPORATED	LAVANYA LAXMI YANDURU	21355 RIDGETOP CIR, SUITE#155 STERLING, VA 20166-8503
605	INTELLISOLUTIONS, INC.	JAMIE MORAGA	3838 CAMINO DEL RIO N STE 105 SAN DIEGO, CA 92108-1762
606	OFFICE REMEDIES INC ORI	KATHLEEN BENSON	171 ELDEN ST STE 160 HERNDON, VA 20170-4834
607	ITENOLOGY CORPORATION	AMAL ABOU-SEF	8850 STANFORD BLVD, SUITE 1600 COLUMBIA, MD 21045-4776
608	HW CONSULTING INC	WAYNE WILLIS	1101 PENNSYLVANIA AVE NW STE 300 WASHINGTON, DC 20004-2582
609	VRD INVESTMENTS LLC CONSULTATION	VERONICA HARTWELL	105 CASTLEBROOK CHASE TYRONE, GA 30290-2585
610	SKAYIA SOLUTIONS INC	ANNA CHERNYAVSKAYA	4205 MAPLE AVE FAIRFAX, VA 22032-1126
611	CELEEN LLC WWC FEDERAL	CHARLEEN HICKEY	6050 N POINT CT PERRYVILLE, MO 63775-6578
612	FILLMORE CONTRACTS LLC	KIMBERLY KIDD	2330 SCENIC HWY S SNELLVILLE, GA 30078-3115
613	ARTEMIS FEDERAL LLC	LAYLA FLACK	423 S ROLLING RD CATONSVILLE, MD 21228-5721
614	GUARDIANS OF HONOR, LLC	CARL MITCHELL	4957 WEALDING WAY STE 100 OXON HILL, MD 20745-4219
615	FRIENDS FROM THE CITY, LLC	LAPEDRA TOLSON	272 MANHATTAN AVE APT 6D NEW YORK, NY 10026-3566
616	ARDIGENT CONSULTING, INC. ARDIGENT CONSULTING	BELOSLAVA TRENKOVA	161 FORT EVANS RD NE STE 250 LEESBURG, VA 20176-3376
617	C2 TACTICAL TRAINING & CONSULTING, LLC	DONNA DOUGHERTY	6837 APRIL LN HUNTINGDON, PA 16652-8252
618	AVNIK DEFENSE SOLUTIONS INC	MICHELE PLATT	7262 GOVERNORS WEST NW STE 102 HUNTSVILLE, AL 35806-2378
619	APTOS LOGISTICS INC.,	TRACY WILSON	7347 SEDGEFIELD AVE SAN RAMON, CA 94583-3563
620	INOVENTURES LLC	MEENA KRISHNAN	7601 LEWINSVILLE RD STE 101 MC LEAN, VA 22102-2833
			1525 PERIMETER PKWY NW STE 242

621	LAUNCHTECH, LLC	VENUS QUATES	HUNTSVILLE, AL 35806-3560
622	LLC IOSOLUTIONS	ANDREA CASSON	2338 WOODGLEN DR RICHARDSON, TX 75082
623	INTEGRATED SYSTEMS INC	SAMPATH SEETHARAM	1934 OLD GALLOWS ROAD SUITE 350 VIENNA, VA 22182
624	REYNA INFORMATION TECHNOLOGY SERVICES LLC REYNA ITS	PATRICIA BRYNER	1131 PERSIMMON DR LANCASTER, PA 17601-7133
625	INDTAI, INC.	SUNIL BALA	14605 STROUBLES CREEK ROAD BLACKSBURG, VA 24060-4212
626	HORIZON GOVERNMENT SERVICES, INC.	MISBAH ALI	3841 N FREEWAY BLVD STE 120 SACRAMENTO, CA 95834-1968
627	JIRACOR LLC	ALMA CORONADO	3275 PROGRESS DR STE A ORLANDO, FL 32826-2932
628	Trigint Solutions, LLC	Shilpa Gannamaneedi	22D Montgomery Village Ave Gaithersburg, MD 20879-3582
629	ECU COMMUNICATIONS, LLC	JACQUELINE KRICK	9073 CENTER STREET, SECOND FLOOR MANASSAS, VA 20110-5430
630	RUSPINI REALTY, LLC SOLUTIONS	JENNIFER RUSPINI	34 WOOD AVENUE MILFORD, CT 06460-5849
631	Stone Haven Management Group, Inc		2640 Tommie Grove Way Snellville, GA 30039-8004
632	OPEN SAN CONSULTING LLC	TIFFANY BAILEY	1954 AIRPORT RD STE 144 ATLANTA, GA 30341-4956
633	TSG ENTERPRISES LLC	SHARON WATKINS	1211 STATE ROAD 436 STE 295 CASSELBERRY, FL 32707-6442
634	TRUTH TECHNOLOGY INC	APRIL BROWN	5201 MARIES RETREAT DR BOWIE, MD 20720-3342
635	INOVATE SOLUTIONS, INC.	ANU RAO	2201 COOPERATIVE WAY, SUITE 600 HERNDON, VA 20171-2917
636	SECURE & DEFENSIVE CONSULTING LLC	JOCELYN HOBBS	813 LIVERPOOL CIR APT 102 CHESTER, VA 23836-2726
637	DYNACORE, LLC	SUSAN MARCH	127 GOLF COURSE RD BRANCH, LA 70516-3401
638	BRAR TECHNOLOGY INC.	HARPREET BRAR	42855 GARFIELD RD STE 115 CLINTON TOWNSHIP, MI 48038-5027
639	NICHOLAS TECHNOLOGY SOLUTIONS, LLC	OPAL FOSTER	6882 ROLLING CREEK WAY ALEXANDRIA, VA 22315-6123
	CAPITAL ALLIANCE SOLUTIONS,		255 COOPER AVE STE 100

640	INC.	MICHELLE MESI	TONAWANDA, NY 14150-6641
641	ENCORE ASSOCIATES, LLC	MELBA TAYLOR	4004 VOLTA AVE STE B BRENTWOOD, MD 20722-1460
642	CUSTOM IT SERVICES LLC	CHERYL SCHEUERMAN	957 VIA VANNUCCI WAY HENDERSON, NV 89011
643	BGESH, INCORPORATED	WES HALLIBURTON	222 S MILL AVE # 80030 TEMPE, AZ 85281-2889
644	SHABAS SOLUTIONS, LLC	SOMNATH MISHRA	11166 FAIRFAX BLVD STE 310 FAIRFAX, VA 22030-5017
645	WIKI ENTERPRISES LLC	SHARESSE JACKSON	144 QUEEN AVE WOODBURY HEIGHTS, NJ 08097-1635
646	DYNAMIC TELECOMMUNICATIONS INC	KRISTA KAMINSKI	205 TECHNOLOGY PARK LN FUQUAY VARINA, NC 27526-9311
647	CATMEDIA, INC CATMEDIA	CATHERINE DOWNEY	3776 LAVISTA RD STE 200 TUCKER, GA 30084-5648
648	CEPEDA SYSTEMS & SOFTWARE ANALYSIS, INC.	STEVE LESSMANN	2225 DRAKE AVENUE SW, SUITE 8 HUNTSVILLE, AL 35805-5189
649	LEMMA CONSULTING LLC	BINOLA MEHTAJI	200 HERNDON STATION SQ HERNDON, VA 20170-3756
650	REK INVESTMENT GROUP, INC. SYSTEMS	ERICA SUTTON	3701 HAWKINS NE ALBUQUERQUE, NM 87109-4512
651	SYNCADD SYSTEMS, INC.	IRENE MOTONAGA	4040 BROADWAY ST STE 310 SAN ANTONIO, TX 78209-6375
652	Johnson Venture Management Solutions, Inc. JVM Solutions	Margie Johnson	110 E Houston St Fl 7 SAN ANTONIO, TX 78205-2991
653	ABAXENT, LLC	ADONICA RANDALL	N28W23050 ROUNDY DR STE 2A PEWAUKEE, WI 53072-4001
654	INDIGO IT, LLC	DENISE VAN WYNGAARDT	1902 CAMPUS COMMONS DR STE 420 RESTON, VA 20191-3446
655	PANAMERICA COMPUTERS, INC. PCI TEC	ROSINA KLING	1386 BIG OAK RD LURAY, VA 22835-5233
656	CONNEXUS HUB INC	DAN JUNG	14252 CULVER DR STE 257 IRVINE, CA 92604-0317
657	BIGBYTE.CC CORP.	NERISSA WHITTINGTON	123 CENTRAL AVE NW ALBUQUERQUE, NM 87102-3408
658	PRACTICAL INTELLIGENCE, LLC	ANGELA TAYLOR	11903 PARALLEL RD BOWIE, MD 20720-3443
659	SHE HAS RITHM LLC	DOMINIQUE HAYNES	9307 HEATHER FIELD CT GAITHERSBURG, MD 20882-3722
			1626 COUNTY LINE ROAD

660	TOTAL SOLUTIONS, INC.	MORAYMA MCKINNEY	MADISON, AL 35756-4928
661	LUJA CONSULTING LLC	TAMMY BRADLEY	4736 S DREXEL BLVD UNIT 4S CHICAGO, IL 60615-1782
662	Naedra Technology, Inc.	Andrea Fredrickson	5601 Memory Way Fair Oaks, CA 95628-2936
663	MERIDIEN GROUP LLC	MARIA HICKS	208 S KING ST STE 303 LEESBURG, VA 20175-3018
664	XHANCE BUSINESS SOLUTIONS INC.	KRISHNA CHARI	1266 TOLTECA CT FREMONT, CA 94539-6621
665	WCJ CONSULTANTS LLC	WILLIE JOHNSON	301 MAIN STREET SUITE 2200 BATON ROUGE, LA 70801-0014
666	PRECIOUS GEMS 4 YOU LLC	LADONNA PORTER	1508 EASTWOOD VILLAGE DR STOCKBRIDGE, GA 30281-7744
667	NIMBLE. THE SOFTWARE COMPANY, LLC	MICHELLE WILLIAMS	110 SOUTHSIDE SQ STE 2-C HUNTSVILLE, AL 35801-4279
668	XALLAX IT SOLUTIONS LLC	IJAZ AHMAD	615 CHARLESTON HEIGHTS LN SUGAR LAND, TX 77479-3484
669	B2B HOLDINGS INC	MARY BLOEM	168 SUTTON ST UXBRIDGE, MA 01569-1133
670	TENICA AND ASSOCIATES LLC	MICHAEL ROSENBERG	4795 MEADOW WOOD LN STE 200W CHANTILLY, VA 20151-4209
671	STOCK GROUP ANALYTICS LLC	REIAM STOCK	11782 HOLLYVIEW DR GREAT FALLS, VA 22066-1330
672	INC. COTS	ANN MARIE GILLIKIN	6372 MECHANICSVILLE TPKE STE 112 MECHANICSVILLE, VA 23111-4705
673	SPENCER COLE, LLC	CAROL BELL	1409 WILDERNESS TRAIL CROWLEY, TX 76036-3969
674	FIRELAKE CONSTRUCTION INC	JACKIE FOLEY	1011 E 31ST ST LAWRENCE, KS 66046
675	SOUTHERN CLOUD SOLUTIONS CORPORATION SOUTHERN CLOUD SOLUTIONS	LYNN GRANDE	66 DANUBE RIVER DR COCOA BEACH, FL 32931-2832
676	SAITECH INC	MANGALA ANNAMBHOTLA	10411 MOTOR CITY DR STE 670 BETHESDA, MD 20817-1104
677	WOOD CONSULTING SERVICES, INC.	MARGARET WOOD	8115 MAPLE LAWN BLVD STE 250 FULTON, MD 20759-2501
678	KMS ENTERPRISES INCORPORATED	SHARONLYNE GRAVES	1611 ROBERT LEWIS AVE UPPER MARLBORO, MD 20774-5655
679	SUMMIT2SEA CONSULTING LLC	BRYAN ECKLE	6105 22ND ST N ARLINGTON, VA 22205-2103

680	LAGARDE, LLC	CLARY POLLACK	5075 JERICHO RD COLUMBIA, MD 21044-5408
681	LIVING INVIGORATING VALUABLE EXPERIENCES LLC (LIVE LIVE	CRYSTAL FLEMING	1444 MARTIN LUTHER KING JR DR SW ATLANTA, GA 30314-2541
682	VERACITY TRIAD LLC TOPDOWN MEDICAL SOLUTIONS	SUSAN FULLMER	925 SCOTTSWOOD DR MONUMENT, CO 80132-8448
683	KAHILI VENTURES LLC	CHRISTOPHER BURMA	6730 SHADOW RIDGE RD LINCOLN, NE 68512-3634
684	CANVAS INC	MARCUS CRAIG	228 HOLMES AVE NE STE 209 HUNTSVILLE, AL 35801-4887
685	SAVI SOLUTIONS, INC.	SMITA IYER	12110 SUNSET HILLS ROAD, SUITE 600 RESTON, VA 20190-5916
686	CREATIVE ENTERPRISE SOLUTIONS, L.L.C. BEYOND 20	BRIAN FLORA	1325 G STREET NW SUITE 1020 WASHINGTON, DC 20005-3139
687	MTA INC	MELISSA DAVIS	688 DISCOVERY DR NW HUNTSVILLE, AL 35806-2802
688	NODI SOLUTIONS LLC	EMILY FANNON	1680 E GUDE DR, STE 200 ROCKVILLE, MD 20850-1371
689	WE CARE SOLUTIONS CORP	OCEA JONES	22906 EAST DR RICHTON PARK, IL 60471
690	ASCLEPIUS SOLUTIONS INC	KSHANILA GANDHI	3510 RAYMOOR RD KENSINGTON, MD 20895-3126
691	FEDSCALE INC.	TEENA SIROHI	1 N BROAD ST STE B LURAY, VA 22835-1147
692	Elite Manufacturing LLC	Liza Porterfield	2670 Piantino Cir San Diego, CA 92108-4713
693	ENVIRONMENTAL SOLUTIONS & INNOVATIONS, INC.	DOUGLAS MCNEILL	4525 ESTE AVE CINCINNATI, OH 45232-1762
694	TRIFECTA SOLUTIONS LLC	THERESA DIFATO	22440 NORWALK SQ ASHBURN, VA 20148
695	ROTHE ENTERPRISES, INC.		1100 HERCULES AVE STE 230 HOUSTON, TX 77058-2804
696	GIACARE INC	DANIEL HAMMER	6245 N FEDERAL HWY STE 201 FORT LAUDERDALE, FL 33308-1915
697	JORANI SOLUTIONS, INC.	KIM TUON-MENNELLA	137 VINEYARD RD ABINGTON, MA 02351-1289
698	RED SEVEN CONSULTING SERVICES, L.L.C.	BERKINA PORTER	303 BELMONT RD STE B EDGEWATER, MD 21037-1539
			363 WATERS EDGE

699	AMERICAN PACKAGING I, INC.	JEAN CANNIZZO	AUBURN, NY 13021-8306
700	LLC FSS GOVERNMENT SOLUTIONS	MARY FRAN EBERSOLE	1229 DIETRICH WAY ANNAPOLIS, MD 21409-5020
701	BUSINESS SOLUTIONS GROUP LLC	NILSA SANTIAGO	13 CALLE CASTANA GUAYNABO, PR 00968-4605
702	GEOSPATIAL ENTERPRISE INC	PAMELA KANU	13000 HARBOR CENTER DR STE 102I WOODBRIDGE, VA 22192-2847
703	UNIFIED BUSINESS TECHNOLOGIES INC	MICHELLE D'SOUZA	300 MEMORIAL FIELD DR HOPKINSVILLE, KY 42240-8075
704	STEEL TALON, LLC	DEBRA PHELPS	2170 MALLARD LN CAMDEN, SC 29020-9143
705	B & M CONSULTING GROUP INC	LEILA MAMEDOVA	559 N CATHERINE ST SALT LAKE CITY, UT 84116-2518
706	D-ENGINE LLC	SHINE SEBES	5226 WHISPER WILLOW DR FAIRFAX, VA 22030-8209
707	LLC JLH GROUP	JESSICA HOLLOWAY	602 N COLORADO ST STE 110 KENNEWICK, WA 99336-7825
708	DITA STRATEGIES INC	AMBER SWOPE	1125 SE DIVISION ST STE 207 PORTLAND, OR 97202-2567
709	VENARCHICK TECHNOLOGY LLC TECHNUITION	CHRISTY VENARCHICK	37 MAIN STREET, STE 1072 SPARTA, NJ 07871-1903
710	THE MARTIN GROUP LLC	DEBORAH MARTIN	157 N UNION ST CANTON, MS 39046-3740
711	INC HARDWARE	WENDY WRIGGLESWORTH	3516 S COLLEGE RD WILMINGTON, NC 28412-0912
712	IT PARTNERS, INC.	CHRISTINE CECCHINI	13800 COPPERMINE RD STE 156 HERNDON, VA 20171-6163
713	SYNEREN TECHNOLOGIES CORPORATION	MEG VOOTUKURU	2000 14TH ST N, SUITE 730 ARLINGTON, VA 22201-2539
714	GANUCH, INC.	HUGH COOPER	150 HOWELL RD STE A TYRONE, GA 30290-2156
715	FORD INDUSTRIES INC.	NANCY FORD	986 WEST ATHERTON DRIVE #140 TAYLORSVILLE, UT 84123-6887
716	CAS CONSULTANTS, INC.	CYNTHIA CURLEY	7201 N CLASSEN BLVD SUITE 201 OKLAHOMA CITY, OK 73116-7123
717	ADAK DIGITAL INC	MICHELLE PATRICK	3915 TEAL FERN CT HOUSTON, TX 77059-4001
718	SPARKSOFT CORPORATION	SIVAKAMASUNDARI SIVARAMAKRISHNAN	6350 STEVENS FOREST RD STE 200 COLUMBIA, MD 21046-3241

719	AMERICAN ELECTRONICS INC	RENEE HOOVER	44423 AIRPORT RD STE 102 CALIFORNIA, MD 20619-6132
720	KREATIVE MARKETING STRATEGIES INC	KYLA GORDON	2821 SW 152ND CT MIAMI, FL 33185-5665
721	NATIVE AMERICAN TECHNOLOGY CORPORATION	WANDA WILLIFORD	2293 BROADWAY AVE NORTH BEND, OR 97459-2331
722	CONCEPTA INNOVATION SERVICES LLC	AGATHA ONYEWUCHI	1516 HIDEAWAY PL SILVER SPRING, MD 20906-6705
723	PORTLAND SPREADWORKS LLC EXCEL RAIN MAN	JENNIFER PORTLAND	244 N 5TH ST APT 2 BROOKLYN, NY 11211-3306
724	CARVERBETH, LLC	MELISSA BULLUCK	10 WALLACE AVE STE 111 LURAY, VA 22835-9069
725	THE COLEMAN GROUP INC	BELINDA COLEMAN	6404 IVY LN STE 310 GREENBELT, MD 20770-1416
726	LALINI ENTERPRISES LLC	LALINI PILLAY	1400 MONTAGUE ST NW WASHINGTON, DC 20011-2870
727	QPI HEALTHCARE SERVICES LLC	PAMALA SEYMOUR	403 N US HIGHWAY 1 FORT PIERCE, FL 34950-3050
728	CAPTIVA SOLUTIONS LLC	EBERECHI UGWU-AMOLE	8201 CORPORATE DR STE 635 LANDOVER, MD 20785-2371
729	VANGUARD PACIFIC, LLC	SYDNEY CODY	7520 STANDISH PL STE 280 ROCKVILLE, MD 20855-2853
730	Peridot Consulting Group, LLC	Oshiolene Omoh	6234 Pesta Ct Raleigh, NC 27612-7258
731	LINDAHL REED, INC.	NICOLE HOUGH	850 SW 7TH STREET SUITE 5 REDMOND, OR 97756-2760
732	SKYWAVE COMMUNICATIONS, INC.	ELIZABETH PATTERSON	51 GOODWAY DR S ROCHESTER, NY 14623-3018
733	GRAVIS TECHNOLOGIES, INC. GRAVIS TECH	SERA WHITE	412 RIVER STREET WALLACE, ID 83873-2253
734	INTERNATIONAL BUSINESS SALES & SERVICES CORPORATION IBSS	BEHZAD HADAEGH	1110 BONIFANT ST SUITE 501 SILVER SPRING, MD 20910-3358
735	ANTEGA LLC	JAMILAH JAMES	2311 COLLEEN CT CARROLLTON, TX 75007-2037
736	L.L.C. CUSTOM WINDOW FASHIONS OF ATLANTA	TAMIKA CHURCHILL	36 MACON ST STE 3 MCDONOUGH, GA 30253-3223
			1400 CROSSWAYS BLVD STE 102

737	TRANSTECS CORPORATION	GODWIN OPARA	CHESAPEAKE, VA 23320-0207
738	CENTEVA, LLC	JAN QUAN-ESPLIN	155 CHURCH ST STE 210 LOGAN, UT 84321-4644
739	ARC HEALTHCARE LLC	AMANDA RATLIFF	1554 POLARIS PKWY STE 325 COLUMBUS, OH 43240-4085
740	JLAN SOLUTIONS LLC	RONNETTE MEYERS	1050 CONNECTICUT AVE NW STE 500 WASHINGTON, DC 20036-5304
741	CLAN CONSULTING LLC	APARNA DEVADOSS	2617 ROUGH BERRY RD PFLUGERVILLE, TX 78660-3997
742	S2TECHNOLOGIES, LLC S2TECH	MARGARET STEIN	111 N 2ND ST SMITHFIELD, NC 27577-3933
743	CORELOGOS LLC	PRASAD LOTLIKAR	4170 MORRISONS WAY FAIRFAX, VA 22030-5677
744	STARKS & HAYES CONSULTANTS LLC	KATHLEEN WALKER-STARKS	10 QUEENSLAND DR FREDERICKSBURG, VA 22405-1449
745	INTEGRIWARD, LLC	DIANA DAVIS	4203 GARDENDALE ST STE 210C SAN ANTONIO, TX 78229-2202
746	SYZYGY TECHNOLOGY SERVICES LLC	SONYA LOWRY	3075 N SWAN RD TUCSON, AZ 85712-1259
747	IMMERSE ANALYTICS LLC	SHAYLA EDGERTON	9519 HUNT SQUARE CT SPRINGFIELD, VA 22153-1343
748	GVT LLC	VICTORIA GERARD	402 ROCKWELL TER FREDERICK, MD 21701-4837
749	TRIDENT CONSULTING	SHABANA SIRAJ	6101 BOLLINGER CANYON RD STE 330 SAN RAMON, CA 94583-5110
750	DECISIONS ORIENTED, INC DECISIONS ORIENTED	VANTRESA SCOTT	2288 BLUE WATER BLVD STE 326 ODENTON, MD 21113-3311
751	UNIFIED BUSINESS TECHNOLOGIES INC	CANDI PLANK	3425 SIMPSON FERRY RD STE 201 CAMP HILL, PA 17011
752	STAR COMMUNICATION INC	LARRY WHITFIELD	4300 OLD YORK RD BALTIMORE, MD 21212-4812
753	T3W BUSINESS SOLUTIONS, INC.	LISA CARMAN	3921 AMPUDIA ST SAN DIEGO, CA 92110-2813
754	PRECISE INNOVATIONS LLC	YVONNE FROMM	24333 PARAGON PL GOLDEN, CO 80401-9259
755	ENVIRONMENTAL INTERNATIONAL CORPORATION	KAVITHA MAHADEVAIAH	213 BILTMORE PLACE PANAMA CITY, FL 32413-2822

756	CYBERSLEUTH NETWORK SOLUTIONS LLC CSNS	JACQUELINE JENKINS	1245 DEWEES ST SUMTER, SC 29150-2004
757	WAKELIGHT TECHNOLOGIES, INC.	JOY HESS	155 KAPALULU PL STE 109 HONOLULU, HI 96819-1806
758	COASTAL MANAGEMENT SOLUTIONS INC.	AMY PRZYMUZALA	300 32ND ST STE 420 VIRGINIA BEACH, VA 23451-2969
759	DELTA DATA SERVICES LLC	EBITARI LARSEN	4401 ATLANTIC AVE STE 200 LONG BEACH, CA 90807-2264
760	VINFORMATIX LLC	PADMA VATSAVAI	801 NORTH BLVD STE 120 BATON ROUGE, LA 70802-5752
761	AEi International, LLC.	Jenna Bratten	17959 Dumfries Shopping Plz, Suite #C Dumfries, VA 22026-2490
762	VARADA CONSULTING LLC	VICTORIA DRAUDE	2011 PIERIS CT VIENNA, VA 22182-3958
763	PARK CIRCLE TECHNOLOGIES LLC	RANJEETA NANDA	16 PARK CIR SHORT HILLS, NJ 07078-2130
764	VIZZ LIMITED LIABILITY COMPANY	SAUNDRA DRUMMER	3 W GARDEN STREET SUITE 407 PENSACOLA, FL 32502-5633
765	DATASAVERS OF JACKSONVILLE INC	MICHAEL LOMBARDI	888 SUEMAC RD JACKSONVILLE, FL 32254-2772
766	VOYAGER TECH GROUP LLC	KAREN EGYUD	4469 MONMOUTH ST FAIRFAX, VA 22030-6185
767	MAAHI INC	ATMAN TRIVEDI	27950 ORCHARD LAKE RD STE 110 FARMINGTON HILLS, MI 48334-3758
768	MEDICAL RESEARCH SUPPORT LLC	OLHA KATYNSKA	708 BEACON HILL TER GAITHERSBURG, MD 20878-1964
769	SOLUTION TECHNOLOGY SYSTEMS, INC. PLURIBUS DIGITAL	JESSICA MORRIS	1600 WILSON BLVD STE 1300 ARLINGTON, VA 22209-2594
770	FUSIONPOINT, INC.	DAWNE WOODS	9701 APOLLO DR STE 100 LARGO, MD 20774-4785
771	KINGZ LLC	GINGER TURNBULL	13631 CHESTNUT RIDGE CT HAYMARKET, VA 20169-2471
772	CREATIVE GLOBAL CONSULTING LLC	SUCHETA TUCKLEY	13976 BALTIMORE AVE STE 104 LAUREL, MD 20707-5086
773	CORTINA SOLUTIONS LLC	MICHAEL SHAMBAUGH	8 PARADE ST NW STE 201 HUNTSVILLE, AL 35806-4849
774	BOWENS BUSINESS SOLUTIONS LLC	JAMELIA BOWENS	13835 CASTLE BLVD APT 43 SILVER SPRING, MD 20904-7372

775	ADINO, INC.	CHRISTIAN LOTT	6912 SOUTH MORGAN CHICAGO, IL 60621-1116
776	DIGNARI LLC	GENA ALEXA	2509 E RANDOLPH AVE ALEXANDRIA, VA 22301-1135
777	INFORMATION TECHNOLOGY STRATEGIES LLC IT-STRAT	NAMITA MAGOON	23392 SUMMERSTOWN PL STERLING, VA 20166-2178
778	TECHGLOBAL, INC.	AUDRA FRIZZELL	15850 CRABBS BRANCH WAY STE 380 ROCKVILLE, MD 20855-2816
779	MSB ANALYTICS, INC.	THARON HONEYCUTT	4970 CORPORATE DR NW STE 100 HUNTSVILLE, AL 35805-6230
780	CENTRICITY TECHNOLOGY PARTNERS, INC.	SHONTA WILLIAMS	621 QUACKENBOS ST NW WASHINGTON, DC 20011-1229
781	KDPM CONSULTING INC	KIMBERLY DEMARTINO	13366 RUSSET LEAF LN SAN DIEGO, CA 92129-2386
782	AUNINC TECHNOLOGY SOLUTIONS LLC	VANESSA LLANAS	27019 TRINITY BEND SAN ANTONIO, TX 78261
783	SYNCADD SYSTEMS, INC.	IRENE MOTONAGA	1616 ROANOKE RD STE 202 DALEVILLE, VA 24083-2904
784	ABSCUS INC.	LEENA JAYAMOHAN	2727 N 2ND ST HARRISBURG, PA 17110-1205
785	WEBXD LLC	STEPHANIE SOEHN	4225 EXECUTIVE SQ SUITE 600 LA JOLLA, CA 92037-9122
786	US INFOTECH SOLUTION LLC	SNEHALBEN CHOVATIA	161 FORT EVANS RD NE STE 250 LEESBURG, VA 20176-3376
787	BUSINESS OPERATIONAL CONCEPTS LLC BOC	TRACIE O'CONNELL	3709 MACALPINE RD ELLICOTT CITY, MD 21042-5212
788	ENVIZAGE INC.	DANDREA JOHNSON	5403 HARVEST FISH PL WALDORF, MD 20603-4204
789	SAVANT FINANCIAL TECHNOLOGIES INC. ARIEL PARTNERS	SHILPA STRONG	1441 BROADWAY FL 6 NEW YORK, NY 10018-1905
790	Eniwetok Group, LLC	Caroline H Sivley	1710 Damian Way Richardson, TX 75081-2008
791	FOCALPOINT CONSULTING GROUP, LLC	LAN TRAN	6201 WISCASSET ROAD BETHESDA, MD 20816-2117
792	TECHNE CONSULTING SERVICES LLC	CRISTINA BLACK	2200 LAUREL RIDGE RD VIENNA, VA 22181-3226
793	APPLIEDINFO PARTNERS, INC. D2 TEAM-SIM	BETTY LAU	28 WORLDS FAIR DR SOMERSET, NJ 08873-1391

794	ZCORE BUSINESS SOLUTIONS INC DOMESTIC	ANGELINE NGUYEN	810 HESTERS CROSSING RD STE 206 ROUND ROCK, TX 78681-7846
795	AXLE INFORMATICS, LLC	VIDYA CHARI	6116 EXECUTIVE BLVD STE 400 NORTH BETHESDA, MD 20852-4931
796	DARK HORSE TECHNOLOGIES LLC	LISA BROWN	7330 DUDIE RD MARSHALL, VA 20115-2006
797	INNOVATIVE SOLUTIONS UNLIMITED, L.L.C.	JENNIFER BARBARITS	1862 SHYVILLE RD PIKETON, OH 45661-9749
798	ABATOR INFORMATION SERVICES, INC.	MARIAN NEILSON	615 SOUTH AVE PITTSBURGH, PA 15221-2815
799	CONTEMPORARIES, INC.	BROOKE BRUCH	1010 WAYNE AVE, SUITE 400 SILVER SPRING, MD 20910-5655
800	MIND KATALYST, LLC	CARNELLIA AJASIN	880 GLENWOOD AVE SE UNIT 3249 ATLANTA, GA 30316-1955
801	PRO-CHANGE BEHAVIOR SYSTEMS INC	SARA JOHNSON	1174 KINGSTOWN RD UNIT 101 WAKEFIELD, RI 02879-8301
802	GUARDIANS OF HONOR LLC	CARL MITCHELL	1100 N GLEBE RD STE 1010 ARLINGTON, VA 22201-5786
803	QUANTUM DYNAMICS, INCORPORATED	AUDREY PRICE	1749 OLD MEADOW RD STE 610 MC LEAN, VA 22102-4789
804	NATIONAL SERVICES INC	ROBERT DAVIS	1528 SEA BREEZE TRL VIRGINIA BEACH, VA 23452-4731
805	ARAZ SYSTEMS LLC	CAROLINE CAYLOR	11 S 12TH ST STE 117 RICHMOND, VA 23219-4053
806	SYNCADD SYSTEMS INC	IRENE MOTONAGA	677 ALA MOANA BLVD STE 901 HONOLULU, HI 96813-5412
807	SHILLADYN, LLC	YONG MCCLAIN	1022 NAVARRO ST UNIT 201 SAN ANTONIO, TX 78205-3802
808	RAFT LLC	SHUBHI MISHRA	11800 SUNRISE VALLEY DR STE 400 RESTON, VA 20191-5303
809	ENTERPRISE RISK MANAGEMENT, INC. ERMPROTECT	SILKA GONZALEZ	800 S DOUGLAS RD STE 940 CORAL GABLES, FL 33134-2079
810	FREEWORLD TECHNOLOGIES INC	IVY FREEMAN	9407 HEATHER CT MANASSAS PARK, VA 20111-8242
811	FOOTPRINT CONSULTING LLC	DAWN AMBROSE	5471 SOUTHERN MARYLAND BLVD UNIT 143 LOTHIAN, MD 20711-9998
			161 FORT EVANS RD NE STE 325

812	YUDRIO INC	LAUREN DIPERNA	LEESBURG, VA 20176-3375
813	INC THE ON-DEMAND GROUP	HEATHER MANLEY	7480 VALLEY CREEK DR MINNEAPOLIS, MN 55331-7780
814	STEPHENS CONSTRUCTION AND CONCRETE, INC.	MICHELLE STEPHENS	99 AG MART DR LUVERNE, AL 36049-4564
815	INDTAI INC	HSIEN WEN HUANG	2095 CHAIN BRIDGE RD STE 300 VIENNA, VA 22182-3733
816	EMERGING CONSULTANT SOLUTIONS, LLC	MALIKA HUMPHRIES	235 PEACHTREE ST NE STE 417 ATLANTA, GA 30303-1401
817	BORG ANALYTICS LLC	SUSAN WYANT	6020 RIVERSIDE PARK DR ROSWELL, GA 30076-3218
818	SARA SOFTWARE SYSTEMS LLC	MANINDER KAUR	804 N MEADOWBROOK DR STE 142 OLATHE, KS 66062-5502
819	ADVANCED INTEGRATION GROUP, INC. ADVANCED TECHNICAL STAFFING	DONNA CHAPPEL	1 MCCORMICK RD STE A MCKEES ROCKS, PA 15136-1429
820	DGR SYSTEMS, LLC TOTAL TECH TEAM	AMANDA DUGGER	3001 N ROCKY POINT DR E STE 200 TAMPA, FL 33607-5806
821	KERSH INFORMATION TECHNOLOGY SERVICES LLC KITS	SALLY KERSH	103 RUTH DR MIDDLETOWN, DE 19709-9467
822	YAKSHNA SOLUTIONS, INC.	SRIVIDHYA CHAKRAVARTHI	950 HERNDON PKWY STE 410 HERNDON, VA 20170-5537
823	ANTHONY & ASSOCIATES INC	MICHELLE ANTHONY	5655 PEACHTREE PKWY STE 110 PEACHTREE CORNERS, GA 30092-2828
824	AXIOM CONSULTANTS INC.	BHAVANA RAKESH	24 WELWYN WAY ROCKVILLE, MD 20850-2771
825	LOCKHIT LLC	NANCY MENDEZ	1184 NE 91ST TER MIAMI SHORES, FL 33138-3404
826	GOV BLOOM LLC BLOOM WORKS	SOFIA FORELLE	19 WOODSIDE AVE NARBERTH, PA 19072-2425
827	STONE SECURITY ENGINEERING, P.C.	HOLLICE STONE	3 BRIDGE ST # 2 CALLICOON, NY 12723-7714
828	BMC SOLUTIONS INC	LASAUNDRA SCOTT	5487 TRUMPET VINE TRL SE MABLETON, GA 30126-5649
829	SAASINCT SOLUTIONS LLC	MARY BLUTH	17016 WOODALE DR ASHTON, MD 20861-5022
830	A1FED INCORPORATED	ANURADHA ATREYA	10928 HUNTER GATE WAY RESTON, VA 20194-1422
			4471 NICOLE DR

831	ENCOMPASS IT SECURITY SOLUTIONS INC	FELICIA HILL	OFC 1 LANHAM, MD 20706-4352
832	PROGRESSIVE INDUSTRIES, INC.	VALERIE O'DONNELL	4131 W BELMONT CHICAGO, IL 60641-4625
833	GREENE STREET COMMUNICATIONS, LLC	JAMILAH FRASER	5881 LEESBURG PIKE STE 500 FALLS CHURCH, VA 22041-2300
834	ADVANTAGEOUS STRATEGIES LLC	JENNIFER LIVINGSTON	604 LONGFELLOW ST NW APT 205 WASHINGTON, DC 20011-3007
835	DILTEX INC	KINOO SINGH	1750 W CAMERON AVE STE 110 WEST COVINA, CA 91790-2723
836	VANGUARD PACIFIC LLC	SYDNEY CODY	119 W GARDEN ST PENSACOLA, FL 32502-5617
837	SAMPSON, JEFFERSON & ASSOCIATES CORP	TIFFANYE PAIGE	7106 BATTLE FIELD LOOP BRANDYWINE, MD 20613-7200
838	INNOVATIVE LOGISTICS SUPPORT SERVICES CORP	MARIAN WALLIS	3701 CANAL ST STE L NEW ORLEANS, LA 70119-6160
839	KINGSTONVILLE, LLC	TANYA MILLER	6701 DEMOCRACY BLVD, STE 300 BETHESDA, MD 20817-7500
840	TOTAL SYSTEMS TECHNOLOGIES CORPORATION TSTC	CHRISTINE PODRACKY	200 N GLEBE RD SUITE 710 ARLINGTON, VA 22203
841	HEALTHCARE IMAGING, INC. E-DOCS USA	TRESSA ORIZOTTI	107 E. GRANITE STREET BUTTE, MT 59701
842	AUTOMATION DESIGNS & SOLUTIONS INC AD&S	SAVANNAH RAMIREZ	1070 LAKE VILLAGE CIR STE D BRANDON, MS 39047-6762
843	NYLA TECHNOLOGY SOLUTIONS INC	SHANA COSGROVE	1714 BOLTON ST BALTIMORE, MD 21217-4323
844	MERADO LLC GARTNER	RACHEL DOBROTIN	16 MORNINGSIDE DR WHEAT RIDGE, CO 80215-6642
845	PINNACLE MAILING PRODUCTS LLC	KIMBERLY LAFFOON	7701 W KILGORE AVE, SUITE 5 YORKTOWN, IN 47396-4739
846	RACK-WILDNER & REESE, INC. AKOYA	SARAH CHAMBERS	2325 E CARSON ST FL 2 PITTSBURGH, PA 15203-2109
847	INNOVATIVE SOLUTION SYSTEMS, INC ISS INNOVATIVE SOLUTION SYSTEMS, INC.	LYNN BISHOP	8 PULASKI DR OAK RIDGE, NJ 07438-9322

848	WOOD CONSULTING SERVICES, INC.	MARGARET WOOD	7474 GREENWAY CENTER DRIVE SUITE 800 GREENBELT, MD 20770-3536
849	ATHENA FEDERAL SOLUTIONS LLC	NADIA SMITH	1944 LORRAINE AVE MC LEAN, VA 22101-5330
850	ACCESS COMMUNICATIONS GROUP LLC	ANA ESPINOZA ENRIQUEZ	198 PALOMA MESA RD ANTHONY, NM 88021-8640
851	SIMETRI INC	ANGELA ALBAN NARANJO	937 S. SEMORAN BOULEVARD, SUITE 100 WINTER PARK, FL 32792
852	CIVILITY MANAGEMENT SOLUTIONS LLC	LAURIE SAYLES	9111 EDMONSTON RD STE 302 GREENBELT, MD 20770-1552
853	INDEPENDENT VARIABLE LLC	RACHEL RICHTER	10401 GROSVENOR PL APT 322 ROCKVILLE, MD 20852-4630
854	ARCHIE INTERACTIVE LEARNING SOLUTIONS, LLC	LYNNETTA ARCHIE	6137 LEESBURG PIKE APT 109 FALLS CHURCH, VA 22041-2125
855	WILDFLOWER INTERNATIONAL, LTD.	KIMBERLY DECASTRO	1516 PACHECO ST STE A SANTA FE, NM 87505-4240
856	DATA STORAGE SCIENCE LLC DSS	ALICIA ORENDORFF	45999 CENTER OAK PLZ STE 100 STERLING, VA 20166-6573
857	EMERALDAI TECHNOLOGIES, LLC	SUSAN STELLFLUE	4 CORTLAND CIR LAKE ZURICH, IL 60047-2334
858	AKINA INC AKINA	AMY BURKETT	7001 GARDNER LN HIGHLAND, MD 20777-9507
859	TRUBLUE ENVIRONMENTAL GROUP LLC	EMILY REED	1287 S 8TH AVE UNIT J-377 BRIGHTON, CO 80601-3592
860	ZEALRIVER TECHNOLOGIES INC	CHERYL BROWN	250 COMMERCE ST STE 9 MONTGOMERY, AL 36104-2639
861	B TECHNOLOGY LLC	STEPHANIE MILLER	310 COMAL ST STE 200 BLDG A AUSTIN, TX 78702-4599
862	DYNAMIC BUSINESS GROUP INC	JEWEL MORGAN	1619 DEER MEADOW CT HANOVER, MD 21076-1286
863	TEK SOURCE USA, INC.	ANGELUS TAM	1135 PASADENA AVE S STE 313 SOUTH PASADENA, FL 33707-2856
864	CUSTOMIZED TECH SOLUTIONS LLC	DENISE LYNCH	213 VILLANOVA AVENUE CIRCLE SWARTHMORE, PA 19081-2618
			19125 NORTH CREEK PKWY STE 120

865	2RBCONSULTING INC.	BETTA BEASLEY	BOTHELL, WA 98011-8000
866	LLC EASYSERVICE DATA SOLUTIONS	ANISHA GUPTA	116 VILLAGE BLVD STE 200 PRINCETON, NJ 08540-5700
867	ADVANCED AUTOMATION TECHNOLOGIES, INC.	WILLA ROBERTSON	9701 APOLLO DRIVE, SUITE 107 LARGO, MD 20774-5353
868	OPUA LLC	SHAVONNE REED	5538 ROBERTS DR ATLANTA, GA 30338-3319
869	VOX SCRIPTA LIMITED LIABILITY COMPANY	ANN WINN	79 GREEN AVE BELLE MEAD, NJ 08502-5005
870	MYTH TECHNOLOGIES LLC	KAMRAN SHAH	12542 CERROMAR PL FAIRFAX, VA 22030-6652
871	CYBELE DATA ADVISORY LLC	HOLLY RUSSO	5628 HEMING AVE SPRINGFIELD, VA 22151-2708
872	INSTALLATION SERVICES LLC	GORDON WILSON	311 CENTRAL RD STE 201 FREDERICKSBURG, VA 22401-7007
873	CRAIG TECHNICAL CONSULTING, INC. CRAIG TECHNOLOGIES	CAROL CRAIG	488 NORTH MAIN STREET CANTON, IL 61520-1828
874	CARRIER SOLUTIONS GROUP, LLC	LINDA GATTIS	8 MOCHA LN LADERA RANCH, CA 92694-1308
875	ARELI, INC.	SHERENE CHERIAN	124 KAULANA WAY HONOLULU, HI 96821-2531
876	AVESI INC.	MICHELE LYERLA	322 TRIESTE BLVD PANAMA CITY BEACH, FL 32407-2881
877	ASTOR & SANDERS CORPORATION	SADHNA AGRAWAL	9900 BELWARD CAMPUS DRIVE, SUITE 275 ROCKVILLE, MD 20850-3998
878	C-LINK RESOURCE LLC	QUEEN PADGETT	1880 LAMPLIGHTER WAY SNELLVILLE, GA 30078-2172
879	BGS HEALTHCARE SOLUTIONS LLC	Bonnie G Schreck	3115 E LION LN STE 160 SALT LAKE CITY, UT 84121-3514
880	TECHPRIDE, INC.	JULIE TONG	1750 KRAFT DR STE 1504 BLACKSBURG, VA 24060-6146
881	KAPS SOLUTIONS, LLC	POOJA BAHETI	905 LINCOLN AVE FALLS CHURCH, VA 22046-2512
882	HALO SQUARED LLC	VALISCIA GREENWELL	1775 PARKER RD SE STE C210-507 CONYERS, GA 30094-6654
883	TECH BRAINS SOLUTIONS INC IT TALENT	MONIKA RAJ	220 DAVIDSON AVE STE 303 SOMERSET, NJ 08873-4144
884	CHITRA PRODUCTIONS LLC CHITRA PRODUCTIONS	VIBHAA VERMANI	4873 SOUTH OLIVER DRIVE STE 100 VIRGINIA BEACH, VA 23455-2700

885	ALL IN SOLUTIONS LLC	ALLISON HICKEY	3940 PLANK RD STE Y FREDERICKSBURG, VA 22407-6874
886	AM2 SOLUTIONS LLC	MARY KOLARIK	2904 OAKVIEW DR PITTSBURG, KS 66762-6668
887	TINA MCCROSSAN, LLC	TINA MCCROSSAN	126 E BURKE ST MARTINSBURG, WV 25401-4302
888	INODE INK CORPORATION	JESSICA HAGOOD	11342 DECATUR CT WESTMINSTER, CO 80234-2688
889	RIDGEWAY GROUP INNOVATIONS LLC	SHERI RIDGEWAY	5105 GREENVIEW CT FORT COLLINS, CO 80525-3824
890	CORNERSTONE CONSULTING SERVICES LLC	LISA LANDRIGAN	113 IOWA DR OZARK, MO 65721-5118
891	TRIAEM LLC	VICTORIA HOBGOOD	23385 SUMMERSTOWN PL STERLING, VA 20166-2176
892	MILLER BEACH DEVELOPMENT LLC	NICOLE HAYES	106 HARRISON ST SE STE 300B LEESBURG, VA 20175-3745
893	STRATEGIC ANALYSIS, INC	LINDSAY SAMORA	1323 ARO PLZ DR COLORADO SPRINGS, CO 80916-2247
894	FEDSME LLC	POONAM SHARMA	752 BOEHMS CT GREAT FALLS, VA 22066-2600
895	WISDOM COUNSELORS, LLC	CLAUDINE CHAPPELLE	1126 ANNIE OAKLEY DRIVE ANNA, TX 75409-5137
896	INTEGRATED SYSTEMS, INC.	INDRANI SEETHARAM	8300 GREENSBORO DRIVE SUITE 640 MCLEAN, VA 22102-3661
897	BCOMPLEX, LLC	TAKISHA SCHULTERBRANDT	12079 BROAD MEADOW LN CLARKSVILLE, MD 21029-1258
898	LILLI TECHNOLOGY LLC	HEATHER HAMANN	7800 PRESTON RD STE 105 PLANO, TX 75024-3234
899	RAAM SVCS, L.L.C. RAAM SVCS	RENEE MCCLENNON	6547 BRITANNIC PL FREDERICK, MD 21703-2751
900	ASJ IT SERVICES. LLC	ARIZONE BROWN	1521 TECHNOLOGY DR CHESAPEAKE, VA 23320-5999
901	HILDEBRAND SOLUTIONS, LLC	DEBRA HILDEBRAND	706 N 105TH ST MESA, AZ 85207-3123
902	SUN CITY CABLING, LLC SUN CITY CABLING	KERRY DAVIE	465 N RESLER DR. STE C EL PASO, TX 79912-2704
903	CONNECT CENTRIC LLC	JENNA REESE	7686 RICHMOND HWY STE 118 ALEXANDRIA, VA 22306-2800

904	REIMBURSEMENT MEDICAL BILLING OFFICE LLC	MAQIUITH NICHOLSON	4847 ALDRICH AVE N MINNEAPOLIS, MN 55430-3530
905	THE MARLIN ALLIANCE, INC.	ROBIN LIPKA	3990 OLD TOWN AVE. SUITE A115 SAN DIEGO, CA 92110
906	CYBERSEC HEALTH CONSULTING, LLC	AISHA BERRY	5043 S 136TH E AVE APT 510 TULSA, OK 74134-7021
907	ALLEGHENY SCIENCE & TECHNOLOGY CORPORATION	ARRIA WHISTON	2909 W BAY TO BAY BLVD STE 408 TAMPA, FL 33629-8177
908	GLOBAL COMMERCE AND SERVICES, LLC	JOANEANE SMITH	2439 MANHATTAN BLVD STE 203 HARVEY, LA 70058-5468
909	PROSPECT HILL CONSULTING LLC PHC	JENNY MOGAVERO	682 COLUMBUS PKWY BUFFALO, NY 14213-2411
910	PROLIFIC FREE ENTERPRISE SOLUTIONS LLC	MIME GETACHEW	2324 15TH ST NE WASHINGTON, DC 20018-1225
911	NOU SYSTEMS, INC.	JAY ROMINE	450 BEDFORD ST STE 2050 LEXINGTON, MA 02420-1535
912	GENERAL PUBLIC, LLC	Kimberly Hair	5421 LYNX LN UNIT 309 COLUMBIA, MD 21044-2498
913	CODE PLUS INC	JINAN ABOUSHAKRA	2750 PROSPERITY AVE STE 230 FAIRFAX, VA 22031-4338
914	J G M PROPERTY GROUP, INC.	JOYCE GILL MILASZEWSKI	7747 25 MILE RD SUITE 104 SHELBY TOWNSHIP, MI 48316-1811
915	MSC Management Services, LLC	Laura Storey	120 W 1st Ave Loch Lynn Heights, MD 21550-2736
916	SUNSET DESIGN & PROGRAMMING INC	JODY FISCHER-SEARL	3217 OCEAN DR OXNARD, CA 93035-4340
917	FORGE GROUP LLC	BRITTNEY BROWN	12211 LAKE JAMES DR HERNDON, VA 20171-2010
918	TRICORP, INC.	LINDA HEDDEN	3620 LIDO PL FAIRFAX, VA 22031-3841
919	ZCOM SOLUTIONS, LLC	LYNNE DREA	225 HIGH ST STE 100 PHOENIXVILLE, PA 19460-1336
920	KOI COMPUTERS, INC.	FANNY HO	1341 WARREN AVENUE SUITE B DOWNERS GROVE, IL 60515-3437
921	CHECK MY UNIVERSE, LIMITED LIABILITY COMPANY	MONA CHOWHAN	7429 GREENVALLEY LN FRISCO, TX 75033-3190
922	LINGUAL INFORMATION SYSTEM TECHNOLOGIES, INC. LG-TEK	ELIZABETH RENDON-SHERMAN	6865 DEERPATH RD STE 300 ELKRIDGE, MD 21075-6254

923	IMPACT MARKETING AND COMMUNCIATIONS, INC.	SARAH COOK-RAYMOND	1019 SHANNON BLVD NISKAYUNA, NY 12309-1439
924	THE CYBRIX GROUP INC	KRISTEN GROVE	710 OAKFIELD DR STE 266 BRANDON, FL 33511-4909
925	PRESS 4WARD GROUP, LLC	TERRY WELLS	805 PAPER CREEK DRIVE LAWRENCEVILLE, GA 30046
926	360 ACQUISITIONS LLC	IRENE DARVILLE	700 BILLINGS ST STE Q AURORA, CO 80011-6737
927	TADE GROUP, LLC	DORIS TEYE	1725 I ST NW STE 300 WASHINGTON, DC 20006-2423
928	GLOBAL REGISTRATIONS LLC	VERA CHAWLA	2141 P ST NW STE 103 WASHINGTON, DC 20037-1052
929	M2 STRATEGY INC	WILLOW MARR	7900 TYSONS ONE PL STE 240 MCLEAN, VA 22102-5971
930	FIVE STARS ANALYTICS LLC	MONICA HARWIG	1805 GREAT OAKS DR ROUND ROCK, TX 78681-1556
931	KRJ CONSULTING LLC	KAREN JENKINS	425 SUMMIT TERRACE CT BLDG 6 COLUMBIA, SC 29229-7056
932	BLUE DOLPHIN OF BREVARD INC	JENNIFER WILLIS	245 GUS HIPP BLVD ROCKLEDGE, FL 32955-4812
933	K3 ENTERPRISES INC	RHONDA KENT	5511 RAMSEY ST STE 100 FAYETTEVILLE, NC 28311-1413
934	RONSYS TECHNOLOGIES LLC	REEJA STEPHEN	230 CROWN VETCH LN ALPHARETTA, GA 30005-8768
935	HOMEDIN REAL ESTATE LLC	SHEENA PAYNE	1 INTERNATIONAL PLZ STE 550 PHILADELPHIA, PA 19113-1528
936	NVISION SOLUTIONS, INC.	SOCORRO HARVEY	88360 DIAMONDHEAD DR E DIAMONDHEAD, MS 39525-3643
937	REV LLC	TRACI CURRY	10028 DEKOVEN DR SW LAKEWOOD, WA 98499-1608
938	Equinox Consulting Group, LLC	Desola Awofeso	2723 Cohn Gdn Houston, TX 77007-1195
939	CYRUS MANAGEMENT SOLUTIONS LLC	AUDREY BROWNLEE	2509 BUCKINGHAM GREEN LN UPPER MARLBORO, MD 20774-8019
940	ALLYON INC	CARRIE SUPKO	3066 MERCER UNIVERSITY DR STE 300 CHAMBLEE, GA 30341-4137
			1014 PEABODY AVE

941	PROSPERITUS SOLUTIONS LLC	KRYSTAL NERIO	SAN ANTONIO, TX 78211-2844
942	INDICIUM TECHNOLOGIES INC. INNOVATIVE SOLUTIONS TECHNOLOGY	JAMILA JONES	1528 WINCHESTER AVE APT 2 MARTINSBURG, WV 25405-5025
943	WILL TECHNOLOGY, INC	CRYSTAL B. SHELL	203 W EGLIN BLVD BLDG 300 EGLIN AFB, FL 32542-5429
944	CLEAR GLOBAL SOLUTIONS LLC CGS	LORI JANSEN	101 WHITNEY BAY WINDSOR, CO 80550-6156
945	RADIAN COMPLIANCE LLC	SALLY SMOCZYNSKI	2232 OTTAWA ST DES PLAINES, IL 60016-2775
946	SEBA PROFESSIONAL SERVICES LLC	ERHIUVIE ABU	6811 KENILWORTH AVE STE 500-E3 RIVERDALE, MD 20737-1333
947	JMB GLOBAL SERVICES, LLC	JANICE BOYD	178 SWEENEY CT NEW FREEDOM, PA 17349-9082
948	AGOVX LLC	SUPREET JUNEJA	6701 DEMOCRACY BLVD STE 555 BETHESDA, MD 20817-7519
949	SILVERSTAR CONSULTING, INC.	JOSEPH NEWMAN	103 WEST BROAD ST., SUITE 450 FALLS CHURCH, VA 22046-4237
950	GRAVITY LLC	CAROLYN WALKER	1883 ALABAMA HIGHWAY 39 EPES, AL 35460-3118
951	Stephens Construction and Concrete, Inc. Stephens Construction	Michelle Stephens	1515 Doctors Dr Bossier City, LA 71111-3321
952	ASSURA INC	KAREN COLE	7814 CAROUSEL LN STE 202 HENRICO, VA 23294-4211
953	CIGNAL LLC	JACLYN FITERMAN	7991 E BACK MOUNTAIN RD REEDSVILLE, PA 17084-8823
954	OSB SOLUTIONS, LLC	YESENIA OSBORNE	11847 HOLLERING PASS SCHERTZ, TX 78154-6153
955	ACS CONSULTANCY SERVICES INC	ASHA RAMRAKHIANI	8 RIDGEFIELD WAY WATERVLIET, NY 12189-1668
956	CLOUDBURST CONSULTING GROUP INC	MICHELLE HAYES	8400 CORPORATE DR STE 550 HYATTSVILLE, MD 20785-2238
957	CHANGEIS, INC.	URVASHI MALHOTRA	1530 WILSON BLVD 700 ARLINGTON, VA 22209-2418
958	INTERNATIONAL LOGIC SYSTEMS INC	CRYSTAL LEE	12150 MONUMENT DR STE 825 FAIRFAX, VA 22033-5559
959	QUALITY INFORMATION PARTNERS, INC.	BETH YOUNG	10822 SCOTT DR FAIRFAX, VA 22030-3030
	SURE SECURE SOLUTIONS, LLC		8200 GREENSBORO DR STE 900

960	SURESECURE	NARJIS ALI	MCLEAN, VA 22102-4931
961	SYNECTICS FOR MANAGEMENT DECISIONS INC	TYLER ASHBY	1101 WILSON BLVD STE 1500 ARLINGTON, VA 22209-2248
962	GIDEON CONTRACTING, LIMITED LIABILITY COMPANY Gideon USA	JADE Chang	3230 Reid Drive Suite X Corpus Christi, TX 78404-2553
963	MILES TECHNOLOGY SOLUTIONS, LLC MILES ENTERPRISE SOLUTIONS	ANITA STATON	330 CAMP RD STE B52 CHARLOTTE, NC 28206-4005
964	MOBILEMATICS, INC.	JUHI ASWANI	5201 GREAT AMERICA PKWY STE 320 SANTA CLARA, CA 95054-1140
965	LLC ACS	DEANNE LANDRETH	2540 E FRANKLIN RD MERIDIAN, ID 83642-5822
966	INFO TECH ADVISORS INSTITUTE INC	MAAME OWUSU	8891 OLD SCAGGSVILLE ROAD LAUREL, MD 20723
967	PARADOX CAPITAL VENTURES, LLC	CATHY MIRON	12128 AVILES CIR PALM BEACH GARDENS, FL 33418-8986
968	RENO/TAHOE REALTY GROUP, LLC	SARAH CARMONA ZINK	232 ANACAPA ST STE 2C SANTA BARBARA, CA 93101-1841
969	MEDICAL STAFFING 360, LLC	SCOTTESSA HURTE	12117 HERMON FARMS LN ASHLAND, VA 23005-7875
970	10NOVATE, INC.	TRICIA IVESON	605 N LINCOLN ST ARLINGTON, VA 22201-2308
971	RAPIDIANT CORPORATION	YANBEI YAO	2125 14TH ST NW APT 301W WASHINGTON, DC 20009-7529
972	INDEPENDENT STRATEGIC MANAGEMENT SOLUTIONS, INC. ISMSOLUTIONS	SHIRLEY OLINGER	1950 KEENE RD BLDG F200 RICHLAND, WA 99352-7774
973	REMILNET LLC	SARA SLETTEBO	4226 EAGLE LANDING PKWY ORANGE PARK, FL 32065-2631
974	PRUDENT TECHNOLOGY LLC	SUMAYA KOHLI	8200 GREENSBORO DR STE 900 MC LEAN, VA 22102-4931
975	PROTASK INC	ANNE DECKER	542 SPRINGVALE RD GREAT FALLS, VA 22066-3427
976	Adino, Inc.	Valarie Lott	360 Alden Ct Ste 201 Chicago Heights, IL 60411-4534
977	GUARDIAN, LLC, THE	Catina M Henley	3930 Lakefront Dr Mobile, AL 36695-8679
978	SC-B CONSULTING INCORPORATED	SHARIE CARTER-BANE	44 E MAIN ST, STE 513 CHAMPAIGN, IL 61820-3649
979	ALLIANCE TECHNOLOGY GROUP, LLC	KEN ROLLIN	7010 HI TECH DRIVE HANOVER, MD 21076-1367

980	GILCHRIST AND ASSOCIATES LLC	Bonita M. Scott Gilchrist	671 SUMMERSTONE LN LAWRENCEVILLE, GA 30044-5469
981	TALENTECH DIGITAL LLC	SANJAY GANJU	1712 CLUBHOUSE RD STE 133 RESTON, VA 20190-4595
982	HELLOGOV LLC	SHAMIYANA KHALILI	21394 ASHBURN RUN PL ASHBURN, VA 20147-5348
983	ENERLITE CONSULTING, INC.	LADAN GHOBAD	3006 LATHAM DR SACRAMENTO, CA 95864-5646
984	INTELLIFORCE-IT SOLUTIONS GROUP LLC INTELLIFORCE-ITSG	DAWN YOUNG-BERMUDEZ	7831 GREGAMIN CT ELLICOTT CITY, MD 21043-4678
985	HEITECH SERVICES INC	HEIDI GERDING	8400 CORPORATE DR STE 500 HYATTSVILLE, MD 20785-2294
986	JOLTEC LLC LOUDOUNTEC	VANIT ARORA	722 E MARKET ST STE 102 LEESBURG, VA 20176-4475
987	TECHFORCE SERVICES INC	KINJALBEN SHAH	672 WINTERGREEN CIRCLE NAPERVILLE, IL 60540-9201
988	ANOINTED HANDS SERVICES LLC	SHARON BOBBETT	400 JACKSON ST HATTIESBURG, MS 39401-2000
989	VISION FULFILLMENT, LLC	KIZ EVERETTE	187 S LAFAYETTE DR SUMTER, SC 29150-5827
990	LEXICON & LINE LLC	MARY JOHNSTUN	2527 E 5950 S OGDEN, UT 84403-5019
991	BRIDGEGAP GLOBAL TECHNOLOGIES LLC	SABRINA GEARY	5710 WHITE OAK COVE SAN ANTONIO, TX 78253-5668
992	EMISSARY LLC	MARY ANN JOHN	16104 GOSSUM CT HAYMARKET, VA 20169-1842
993	INGENUITE, INC	ISABEL CHANCELLOR	1601 GREENBRIAR PLACE SUITE 2 OKLAHOMA CITY, OK 73159-7642
994	ALPHA CONSTRUCTION AND ENGINEERING CORPORATION ALPHA	KATE LINDSEY	21000 ATLANTIC BLVD STE 400 DULLES, VA 20166-6690
995	LUCHS TECHNOLOGY GROUP LLC	MARGARITA MOUTARDE	126 N BROAD ST NORWICH, NY 13815-1240
996	JROGERS CONSULTING LLC	JILL ROGERS	14 ROSECREST AVE ALEXANDRIA, VA 22301-1528
997	DECK FOUR INNOVATION INC.	EDWARD O'SHAUGHNESSY	3245 N COURTENAY PKWY, STE 21 MERRITT ISLAND, FL 32953-8311
998	CORVUS TECHNOLOGIES LLC	CORYN MANN	5605 DUSTY CHAPS DRIVE COLORADO SPRINGS, CO 80923-4142
999	Acquisitions by WorldClassMedia.com LLC	Charles J Verhoeff	116 Cartwheel Bnd Austin, TX 78738-1157

1000	SMARTNET INC SMARTNETWORKS	LYNNE AUSTIN	211 EDWARDS FERRY RD NE LEESBURG, VA 20176-2305
1001	ANNEMARIE DULEBOHN TRI MANAGEMENT GROUP	ANNEMARIE DULEBOHN	1911 LEMON HEIGHTS DR SANTA ANA, CA 92705
1002	VECRA INC	CHARLISA WATSON	4640 FORBES BLVD STE 120B LANHAM, MD 20706-6320
1003	GASOCHEM INTERNATIONAL LLC	CHARU JAIN	9509 PEMBERTON CRESCENT DR HOUSTON, TX 77025-3770
1004	MANSAI CORPORATION	RAVANASAMUDRAM VENKATACHALAM	7335 HANOVER PARKWAY, SUITE A GREENBELT, MD 20770-3623
1005	LLC NSS	ALEXEI HAUGHOM	313 CHARLES STREET SE VIENNA, VA 22180-4857
1006	VG IT SERVICES INC	SHALINI GALI	44679 ENTICOTT DR. #211 ASHBURN, VA 20147-5567
1007	NEOSTEK, INC	AMINA ELGOUACEM	1001 19TH ST N STE 1200 ARLINGTON, VA 22209-1731
1008	IZAR ASSOCIATES, INC.	FELICITAS IZAR	140 E RIDGEWOOD AVE SUITE 415 PARAMUS, NJ 07652-3915
1009	PROGRAM MANAGEMENT AND TECHNOLOGY SERVICES, INC PMTS	RUBY TUCK	60 COMMERCE ST STE 320 MONTGOMERY, AL 36104-3683
1010	APTIVE RESOURCES LLC	RACHELE COOPER	110 NORTH ROYAL STREET STE 400 ALEXANDRIA, VA 22314
1011	SCARFONE CYBERSECURITY	KAREN SCARFONE	13632 S SPRINGS DR CLIFTON, VA 20124-2442
1012	AEEC, LLC AMERICAN ENVIRONMENTAL & ENGINEERING CONSULTANTS	RAJ PATIL	3489 W 2100 S # 150 SALT LAKE CITY, UT 84119-5837
1013	RAYE IT CONSULTING, LLC	CASSANDRA SPENCER	108 PAINTED ROCK CT GARNER, NC 27529-6788
1014	IMPACT CONSULTING ENTERPRISES LLC	CHERYL MCCANTS	172 S CLINTON ST EAST ORANGE, NJ 07018-3040
1015	CB TECHNOLOGIES, INC. CB TECHNOLOGIES	LESLIE ROOP	770 THE CITY DR S STE 5300 ORANGE, CA 92868-4929
1016	STANDARD CLEAN ENERGY GROUP, LLC	DUNYA TARAR	785 S GOLDFINCH WAY ANAHEIM, CA 92807-4439
1017	ATP GOV, LLC	KIMBER ROWE	1390 CHAIN BRIDGE RD PMB A269 MC LEAN, VA 22101-3904
1018	BLACK OAK SECURITY	JENA PEOPLES	710 SE GRAND AVE STE 10 PORTLAND, OR 97214-2249

1019	RESEARCH, CONSULTING, & CONTRACTING, LLC	RANIA KANJ	2319 ASHBORO DR CHEVY CHASE, MD 20815-3047
1020	TEAMGOV, INC.	GEORGE MARTIN	8201 CORPORATE DR STE 620 HYATTSVILLE, MD 20785-2245
1021	WORKSTERS INC	ANIA KAMINSKA	350 10TH AVE STE 1000 SAN DIEGO, CA 92101-8705
1022	M HOLLAND GROUP LLC	MARILYN DODSON DODSON	14094 BANEBERRY CIR MANASSAS, VA 20112-8857
1023	GREENHER LLC	SHERYL GUARNIERO	25 DRAPER ST STE A GREENVILLE, SC 29611-4726
1024	BLUJUNIPER INC	GAZELLE HASHEMIAN	2323 TRACY PL NW WASHINGTON, DC 20008-1640
1025	G2 GLOBAL SOLUTIONS, LLC	ELIZABETH GALATI	7915 LAKE MANASSAS DR STE 218 GAINESVILLE, VA 20155-3260
1026	PAVCON LLC	MILISSA PAVLIK	1032 SCHULTZ RD LATROBE, PA 15650-5418
1027	WEB AND WRITING SOLUTIONS COMPANY	DIANA HALLMAN	8221 RITCHIE HWY STE 202 PASADENA, MD 21122-3941
1028	FRONTIER TECHNOLOGIES INC	JAYSHREE MOORTHY	1521 CONCORD PIKE STE 302 WILMINGTON, DE 19803-3642
1029	FALCON LOGIC LLC	SHAZIA NOREEN	2452 RIDGEHAMPTON CT RESTON, VA 20191-2826
1030	AEEC LLC AMERICAN CONSULTANTS	SANGITA PATIL	11710 PLAZA AMERICA DR STE 125 RESTON, VA 20190-4737
1031	I-LINK SOLUTIONS, INC.	BOB BUSEY	560 HERNDON PKWY STE 330 HERNDON, VA 20170-5239
1032	GEN3 TECHNOLOGY CONSULTING, LLC	ELISE ROEMER	2200 PENNSYLVANIA AVE NW # 4083 WASHINGTON, DC 20037-1709
1033	QUANTUM MARK, LLC	ELENA ROSE PIERRE-LOUIS	5470 KIETZKE LN STE 300 RENO, NV 89511-2099
1034	ENTERPRISE HORIZON CONSULTING GROUP	EU-JEANIA HWANG	312 SUTTER ST STE 606 SAN FRANCISCO, CA 94108-4323
1035	SILENT SECURITIES, INC. SECURITY 101	MATTHEW NETARDUS	3301 COLLEY AVE STE 101 NORFOLK, VA 23508-3016
1036	TEMKIN ASSOCIATES, LLC PLEIOTEK	MELISSA TEMKIN	8311 QUARRY MANOR TER BETHESDA, MD 20817-6962
	INC LEGACY GROUP		6825 JIMMY CARTER BLVD STE 1760

1037		DELORES SISSON	BERKELEY LAKE, GA 30071-1215
1038	ION INFORMATICS, LLC	CATERINA LASOME	325 W RIVERMONT LN EAGLE, ID 83616-5784
1039	XR 2 LEAD LLC	MARRYAM CHAUDHRY	15795 LAZY DAY LN DUMFRIES, VA 22025-1823
1040	INNOVATE! INC. INNOVATE	LILY THOMAS	819 HIGHWAY 2 STE 233 SANDPOINT, ID 83864-1669
1041	ACROSS, INC.	LAURA COLQUITT	306 ROME STREET CARROLLTON, GA 30117-3107
1042	TROFHOLZ TECHNOLOGIES, INC.	YVONNE GLENN	2616 SHELBY CT FALLS CHURCH, VA 22043-3400
1043	LOGICAL APPROACH, INCORPORATED, THE ENGINEERING	TERRY MILLIGAN	900 CALLE PLANO STE A CAMARILLO, CA 93012-8574
1044	INNOVATIVE TRAINING & EXERCISE SOLUTIONS, LLC.	C. DENISE WEISS	7542 TARA BLVD S SPANISH FORT, AL 36527-5124
1045	HIGHERED INSIGHT LLC	PATRICIA STEELE	8115 OLD DOMINION DR STE 200 MC LEAN, VA 22102-2324
1046	@ORCHARD LLC ORCHARD TALENT	CHAU TIFFANY EASTMAN	132 E DELAWARE PL APT 5002 CHICAGO, IL 60611-4944
1047	JCBE INC	BO CHU	21027 SOJOURN CT GERMANTOWN, MD 20876-6912
1048	BETA SYSTEMS INTERNATIONAL LLC	JOANNE BRIONES	1390 KERSEY LN POTOMAC, MD 20854-6117
1049	ESC, INC. E-SYSTEMS CONSULTANTS	MAGGIE HARRIS	241 18TH ST S STE 515 ARLINGTON, VA 22202-3405
1050	HD INC	JANET HURLEY	3116 E LYNDALE AVE HELENA, MT 59601-6445
1051	ROSS PROFESSIONAL SERVICES, LLC	DIANE ROSS	6230 3RD ST NW STE 6 WASHINGTON, DC 20011-1334
1052	CMS ADVERTISING GROUP, LLC MATERIELL	SUSAN DANIERO	3100 CLARENDON BLVD SUITE 200 ARLINGTON, VA 22201-5302
1053	HQA CONSULTING INC	CHRISTINA MANSOORI	9261 WINDRIFT WAY ZIONSVILLE, IN 46077
1054	PROFESSIONAL STEWARDS SERVICES, LLC	WAYNE BETHEA	150 FAYETTEVILLE STREET SUITE 2800 RALEIGH, NC 27601-2960
1055	LA JOLLA LOGIC INC	STACEY ANFUSO	444 W C ST # 220 SAN DIEGO, CA 92101-3533
	CYBERBAHN FEDERAL SOLUTIONS LLC		4601 N FAIRFAX DR, STE 1200

1056	BLF TECHNOLOGIES	JAMUNA SUNDARARAJAN	ARLINGTON, VA 22203-1559
1057	HIGH QUOTIENT	MALA KUSTERMANN	175 RIVER NORTH CIR ATLANTA, GA 30328-1107
1058	GOLDWINGS SUPPLY SERVICE, INC.	LIA HUNT	521 ALA MOANA BLVD STE M-326 HONOLULU, HI 96813-4913
1059	QUATERNARY RESOURCE INVESTIGATIONS LLC QRI	FONDA LINDFORS NEW	13588 FLORIDA BLVD BATON ROUGE, LA 70819-3101
1060	DEEPWEB CONTENT WRITING LLC	KRISTEN RAMOS	402 ORION AVE METAIRIE, LA 70005-3228
1061	L R N ENTERPRISES, LLC	SHIRLEY NOYES	5199 CORTLAND DR GRAND BLANC, MI 48507-4506
1062	ABUNDANS INFORMATION TECHNOLOGY LLC	ORAIOS WARD	17308 RUSSET DR BOWIE, MD 20716-3609
1063	FIRE DAWG GREEN, INC.	JULIE QUIGLEY	14138 WILDHORSE RD WEED, CA 96094-9385
1064	METRONOME, LLC	JENNIFER VIRGA	11216 WAPLES MILL RD STE 105 FAIRFAX, VA 22030-6099
1065	RIGIL CORPORATION	PANKAJ SHARMA	4800 WESTFIELDS BLVD STE 120 CHANTILLY, VA 20151-4232
1066	FIFTH POWER INC	VERNON BAKER JR	7505 CAILEN CT BELTSVILLE, MD 20705-1389
1067	IN MEMORIAM LLC PAGES & POSTS	BRIDGET BROWN	7129 HONOR KEITH RD TRUSSVILLE, AL 35173-2295
1068	FEDPOINT SYSTEMS LLC	MRINAL KHOSLA	13042 BLACKBIRD PL FAIRFAX, VA 22033-3731
1069	WILCO GROUP LLC	JANIS KEATING	10 W WALNUT ST ALEXANDRIA, VA 22301-2530
1070	HIRE INITIATIVES, INC.	ISABEL VALLECILLO	2 INN ST APT 1 NEWBURYPORT, MA 01950-4700
1071	BISWAS INFORMATION TECHNOLOGY SOLUTIONS INC BITS	SUMITA BISWAS	171 ELDEN ST STE 2C1 HERNDON, VA 20170-4834
1072	Marstel-Day, LLC	Lee Halterman	417 Wolfe St Fredericksburg, VA 22401-5947
1073	FUSIONBLUE LLC	STEPHANIE BIDSTRUP	1900 RESTON METRO PLZ STE 600 RESTON, VA 20190-5952
1074	GRAVESANDY & ASSOCIATES LLC	TAMIKA GRAVESANDY	7633 N 56TH ST TAMPA, FL 33617-7705
1075	RONIN INTERNATIONAL LLC	VIVIAN RUTHERFORD	124 ELECTRONICS CIR SW HUNTSVILLE, AL 35824-2203
			3640 LAKE TIMBERLANE DR

1076	PRIME BUSINESS SERVICES, LLC	MAI-TRINH VU	GRETNA, LA 70056-8309
1077	Moderne Communications, Inc. Moderne Promotions	Patricia F Mastrocovi	69 N PARK AVE ROCKVILLE CENTRE, NY 11570-4105
1078	IDEATE, LLC	LISA MASK	235 TWINLEAF DRIVE STAFFORD, VA 22556-6622
1079	ANNEXOS LLC	AISHA NIAZI	5504 CROFTON GREEN DR FAIRFAX, VA 22030-6364
1080	COLLABORATIVE CONCEPTS LLC C7I	KEVIN SICKLES	1401 HILL LOCKWOODS DR MCKINNEY, TX 75072
1081	THE LDM GROUP LLC	LISA MORROW	10905 FORT WASHINGTON ROAD SUITE 410 FORT WASHINGTON, MD 20744-4007
1082	CYBER SOLUTIONS INTEGRATION INC	MICHELLE BRAXTON	2101 L ST NW STE 300 WASHINGTON, DC 20037-1276
1083	AQUAS, INCORPORATED	CARMEN LARSEN	10400 CONNECTICUT AVE STE 310 KENSINGTON, MD 20895-3942
1084	FILIUS CORPORATION	PATTY JACKSON	310 S 3RD ST STE 201 SAN JOSE, CA 95112-3648
1085	EIGHTY20 COLLECTIVE, LLC	STACY MEYER	319 NICKELS DR SW LEESBURG, VA 20175-4330
1086	A SQUARE GROUP LLC ASG	MANDEEP SINGH	6237 EXECUTIVE BLVD ROCKVILLE, MD 20852-3906
1087	F3 SOLUTIONS, LLC	PARRISH SWEARINGEN	150 OSIGIAN BLVD STE 400 WARNER ROBINS, GA 31088-8969
1088	G2 INNOVATIVE SOLUTIONS, INC. G2IS	ROBIN NICKERSON	5002 DEQUINCEY DR FAIRFAX, VA 22032-2430
1089	DIAMOND SOLUTIONS PROFESSIONALS LLC	NICOL ROLDAN	10018 VICTORY GALLOP LOOP RUSKIN, FL 33573-6744
1090	APOGEE SOLUTIONS INC APOGEE SOLUTIONS	KIRK LITTLE	501 INDEPENDENCE PKWY STE 108 CHESAPEAKE, VA 23320-5173
1091	Ocean Associates, Incorporated OAI Consulting	Kristin L Vehrs	4007 N Abingdon St Arlington, VA 22207-2920
1092	ITERATORS LLC	JILL WILLCOX	50 MILK ST FL 16 BOSTON, MA 02109-5002
1093	EQUA, LLC	LATRECE PORCHER	3195 OLD WASHINGTON RD STE 109 WALDORF, MD 20602-3201
1094	ALPINE RESOURCES & CONSULTING LLC	SIERRA BOWE	10308 VISTA HOLLOW WAY LANHAM, MD 20706-2895

1095	LAKOTA SOLUTIONS, LLC	MAURICE EVANS	315 LINCOLN ST STE 300 SITKA, AK 99835-7579
1096	WILLCOX, STEPHANIE JW PHOTOGRAPHY	STEPHANIE WILLCOX	3719 76TH STREET CT MOLINE, IL 61265-8053
1097	Data Society LLC	Dmitri Adler	718 7th St Ste 200 Washington, DC 20001-3785
1098	IBILITY, LLC	DANIELLE KRAKORA	112 MASSBURY ST GAITHERSBURG, MD 20878-5622
1099	LLC CTS	THERESA KEITH	11190 SUNRISE VALLEY DR STE 301 RESTON, VA 20191-4375
1100	ASSURED CONSULTING SOLUTIONS LLC	SHARON PARMER	11800 SUNRISE VALLEY DR STE 1212 RESTON, VA 20191-5302
1101	MILLER ENGINEERING AND RESEARCH CORPORATION	TERRI MILLER	1630 BRAID HILLS DR PASADENA, MD 21122-3521
1102	NORTHSTAR TECHNOLOGY CORP	FRANCES CHIANG	208 TECHNOLOGY DR STE P IRVINE, CA 92618-2483
1103	SOUND MASKING USA LLC	DEBRA WESTMORELAND	200 KUDU CV BLANCO, TX 78606
1104	SN TECHNOLOGIES INC	SMITHA PASHAM	25827 RAWLEY SPRINGS DR CHANTILLY, VA 20152-5762
1105	VL SERVICES INC	VERNESTINE LAUGHINGHOUSE	1439 RITTENHOUSE ST NW WASHINGTON, DC 20011-8024
1106	SQUIRE'S OFFICE SERVICES, LLC	CRYSTAL SQUIRE	14110 NASH RD CHESTERFIELD, VA 23838-4128
1107	DANEA LOGAN LLC	CHARETTA FRIERSON	2770 SAINT ANDREW SQ APT 2151 ALLISON PARK, PA 15101-5152
1108	CREATIVE MAD SYSTEMS INC	PATRICIA ENSING	733 N MAIN ST ORANGE, CA 92868-1105
1109	TENAX TECHNOLOGIES, LLC TENAX TECHNOLOGIES	TAMERA RUSH	4694 MILLENNIUM DR STE 520 BELCAMP, MD 21017-1541
1110	KAIROS COACHING & CONSULTING, LLC	BRESHANA MILLER	8101 KITTAMA DR CLINTON, MD 20735
1111	RIVERNORTH INC	BRIANA COLEMAN	46726 MANCHESTER TER STERLING, VA 20165-7545
1112	THOUSAND OAKS RESEARCH & DEVELOPMENT INC	ILA KAMDAR	3900 MARKET ST STE 260 RIVERSIDE, CA 92501-3231
1113	INTERMS LLC	SHANTHI RAJAMANI	14704 BUBBLING SPRING RD BOYDS, MD 20841-5301
	LLC		3006 P ST NW

1114	GEORGETOWN FIRM, THE	MELISSA BAUR	WASHINGTON, DC 20007-3052
1115	AZUSA SOLUTIONS LLC	CHERYL ROBINSON	201 HIGH GABLES DR APT 209 GAITHERSBURG, MD 20878-7411
1116	ROY OPERATING COMPANY LLC 3D MEDIA	DARYL ROY	618 CANAL BLVD THIBODAUX, LA 70301-3400
1117	Cybergear, Inc.	Craig Carnahan	141 N 6th Street Show Low, AZ 85901-5004
1118	ODYSSEY TRAINING SOLUTIONS, LLC	LASHUNDA BROWN	5628 SAPPHIRE CIR ELLENWOOD, GA 30294-3580
1119	ESSENTIAL ASSETS GROUP, INC.	ALISON GONZALEZ	6564 LOISDALE CT STE 600 SPRINGFIELD, VA 22150-1829
1120	COMPUTER MAINSTREAM CORPORATION C M C	SANDRA ADAMS	2849 PACES FERRY RD SE STE 250 ATLANTA, GA 30339-6136
1121	STANTON SECURE TECHNOLOGIES, LLC	LISA WALLACE	2054 S SHIRLINGTON RD ARLINGTON, VA 22204-5345
1122	ENFA CORPORATION	EHSAN NARANJI	312F E MARKET ST STE 111 LEESBURG, VA 20176-4101
1123	SOLUTIONS3 LLC	PATRICIA BATTISTELLA	39 ACKERMAN DR MAHWAH, NJ 07430-3309
1124	TRIGENT SOLUTIONS INC.	VINITA NEGI	14801 MURDOCK ST STE 120-A CHANTILLY, VA 20151-1037
1125	JSTOOGOOD LLC JOINT STRATEGIC TECHNOLOGIES	ASHLEY NISSEN	2300 WEST RATHGEBER RD WICHITA FALLS, TX 76310-7927
1126	XENATECH SOFTWARE INTEGRATION SERVICES LLC	JEANNE WOODFIN	95 PINON TRL CEDAR CREST, NM 87008-9444
1127	DISRUPTIVE IT LLC	LANA HADZIHASANOVIC	594 SOUTHGATE DR HEATHSVILLE, VA 22473-4479
1128	NETWORK SECURITY SERVICES INC.	ALEXEI HAUGHOM	32 W LOOCKERMAN ST NO 108 DOVER, DE 19904-7311
1129	FLASH TECHNOLOGY GROUP LLC	HELEN HAZELTON	10810 GUILFORD RD STE 108 ANNAPOLIS JUNCTION, MD 20701-1102
1130	SECURETECH 360, LLC	QUIANA GAINEY	6564 LOISDALE COURT, SUITE 600 SPRINGFIELD, VA 22150-1829
1131	POINT ROCK SOLUTIONS, LLC	STEPHANIE SPARKS	202 CHURCH ST SE STE 304 LEESBURG, VA 20175-3031
1132	BLASCO CONSTRUCTION CORP.	VIVIAN BLASCO	4265 NW 37TH AVE MIAMI, FL 33142-4243
1133	LOGISTIX TECHNOLOGIES, INC	REBECCA ROYAL	730 TAZEWELL PIKE LUTTRELL, TN 37779-2028

1134	PENTECOM LLC	KATHY RAINBOLT	1101 N CEDAR ST PALESTINE, TX 75801-7607
1135	TECHNICAL AND MANAGEMENT RESOURCES, INC. TMR	LINDA CARR	10511 BRADDOCK RD STE B FAIRFAX, VA 22032-2252
1136	SOLUTIONS-IES, INC.	ANN M. BORDEN	01 NORTH REUS ST, PENSACOLA, FL 32502-4766
1137	JD CORPORATE HOUSING SOLUTIONS LLC JD LOGISTICS SOLUTIONS	GENEVA DONALD	403 HEDY DR KILLEEN, TX 76542-5579
1138	BLUEPRINT IT CONSULTING LLC	MARIA SMYSLOVA	2001 15TH ST N APT 720 ARLINGTON, VA 22201-2695
1139	INTELLIGENT FISCAL OPTIMAL SOLUTIONS LLC IFOS MANAGING CONSULTANTS	TAWANDA SMITH	9175 GUILFORD ROAD SUITE 306 COLUMBIA, MD 21046-2566
1140	ENTERO EMERGENCY MANAGEMENT CONSULTING, ENTERO SOLUTIONS	GIVONNA BAKER	3630 EAGLE RIDGE DR WOODBRIDGE, VA 22191-6564
1141	CLOUD7WORKS, INC.	MADHUKUMAR VATTIPULUSU	722 E MARKET ST STE 102 # A5 LEESBURG, VA 20176-4475
1142	ATC Techsolutions LLC	Leslie A Carlin	297 Westwood Dr Ste 107 Bldg B West Deptford, NJ 08096-3144
1143	VERTEX SOLUTIONS, LLC	SANDRA REITER	4400 E HIGHWAY 20 STE 511 NICEVILLE, FL 32578-8825
1144	Pacific Office Solutions, LLC	Julie A Valdez	2417 Robertson Dr Richland, WA 99354-5310
1145	NOVATECH SOLUTIONS LLC	SHIRLANDA PENDRAK	1005 WESTON DR WILLIAMSTOWN, NJ 08094-8852
1146	EXCEL TECHNOLOGIES LLC	DEBRA YAMANAKA	607 HERNDON PKWY STE 200 HERNDON, VA 20170-5481
1147	FAITH GROUP, L.L.C.	MICHELLE CHAMBLISS	3101 S HANLEY RD STE 100 SAINT LOUIS, MO 63143-3619
1148	K3 SOLUTIONS LLC	TRACY ADCOX	58 W MAIN ST STE C LURAY, VA 22835-1231
1149	WORKPRO LLC AZZMEIAH R. VAZQUEZ	AZZMEIAH VAZQUEZ	438 HAMILTON AVE TRENTON, NJ 08609-2710
1150	ACE SOFTWARE LLC	SHILPA SAWANT	5845 W CHARTER OAK RD GLENDALE, AZ 85304-1830
1151	LIBRA REALTY GROUP, INC. LIBRA MANAGEMENT GROUP	STACEY MOLLISON	160 CLAIREMONT AVENUE STE 200 DECATUR, GA 30030-2546
1152	NIVEUS SYSTEMS, INC.	MANISHA PATEL	11308 HEARTH CT GREAT FALLS, VA 22066-1161

1153	BI LLC BI FINISHES	ERNESCO OLIVER	8104 QUARTERFIELD RD SEVERN, MD 21144-2757
1154	MCKINNEY & MCKINNEY TECHNICAL SERVICES INC M & M TECHNICAL SERVICES	MICHELLE MCKINNEY	3122 GOLANSKY BLVD STE 202 WOODBRIDGE, VA 22192-4267
1155	ONLINE MEDIA INTERACTIVE LLC	PATRICIA SMITH	2330 SCENIC HWY S STE 546 SNELLVILLE, GA 30078-3115
1156	V-PROJECT MANAGEMENT CONSULTING LLC V-PMC	VARETTA HUGGINS	12410 MILESTONE CENTER DR STE 600 GERMANTOWN, MD 20876-7102
1157	INNOVATIVE NETWORKING TECHNOLOGY, INC.	SHARAFAT YOUSUFZAI	5109 LEESBURG PIKE STE 208C FALLS CHURCH, VA 22041-3208
1158	RESOLUTE MANAGEMENT GROUP, LLC	MARCUS CULLEY	8803 WIND CHIME CT UPPER MARLBORO, MD 20772-5077
1159	MIKIBA, LLC	PEARL PROMWANRAT	101 N GREENVILLE AVE STE C 18 ALLEN, TX 75002-2200
1160	SIMONCOMPUTING, INC.	DANAIYA WOO	5350 SHAWNEE RD ALEXANDRIA, VA 22312-2318
1161	AEROBODIES FITNESS COMPANY, INC.	FRAN DEANBISHOP	950 N WASHINGTON ST SUITE 347 ALEXANDRIA, VA 22314-1534
1162	AVANZ SYSTEMS INC	PANKAJ SHEKHAWAT	722 E MARKET ST STE 102-A3 LEESBURG, VA 20176
1163	INFORMATION DESIGN CONSULTANTS, INC. IDCI	DEBRA HUNTER	222 W 6TH ST STE 400 SAN PEDRO, CA 90731-3345
1164	A.S.K. Associates, Inc.	Bridget Walmsley	1201 Wakarusa Dr Ste C1 Lawrence, KS 66049-3889
1165	BLUE SKY INNOVATIVE SOLUTIONS LLC	MELISSA PETERSON	1025 CONNECTICUT AVE NW STE 1000 WASHINGTON, DC 20036-5417
1166	STRATERA TECHNOLOGIES, INC.	MARIANNE PADGETT	2111 EISENHOWER AVE STE 406 ALEXANDRIA, VA 22314-4679
1167	COLEMAN COMPREHENSIVE SOLUTIONS LLC	TRINA COLEMAN	328 CONGRESS AVE HAMPTON, VA 23669-4669
1168	LIVCLICK LLC	RUCHIKA RAMANI	321 NORTHLAKE BLVD STE 213 JUNO BEACH, FL 33408-5422
1169	LOCURRENT SYSTEMS, LLC	ANTONIETTA LORUSSO	3522 COUNTY HIGHWAY 11 COOPERSTOWN, NY 13326-5600
	PROFESSIONAL BUSINESS SUPPORT CENTER, LLC		304 MCTAVISH MOOR CT

1170	PROFESSIONAL BUSINESS SUPPORT CENTER	MICHELLE LEMON	MARION, SC 29571-6802
1171	MDM MAC ENTERPRISES INC	DENISE MCINTYRE	319 ELMHURST DR WAXHAW, NC 28173-6058
1172	HEURISTIC SOLUTIONS, LLC	ALISON NEAL	1901 FORT MYER DR STE 1105 ARLINGTON, VA 22209-1604
1173	LUCERENT SOLUTIONS LLC	CHRISTINA HONG	802 GAVIOTA AVE LONG BEACH, CA 90813-5024
1174	Z SOFTECH SOLUTIONS, INC.	LETICIA ALEXANDER	1627 K ST NW STE 500 WASHINGTON, DC 20006-1708
1175	WETE & CO	NJEUDOR WETE	14003 BARKHAM CT LAUREL, MD 20707-5442
1176	FUNDAMENTAL OPTICAL SOLUTIONS LLC	GOLSHAN COLEINY	543 MASSACHUSETTS AVE APT 3 BOSTON, MA 02118-1474
1177	DEFENSE TECHNOLOGY INTEGRATION LLC DTI	RENITA ANDERSON	11518 LOTTSFORD TER BOWIE, MD 20721-2290
1178	SWARTEK CORP SWARTEK	SHYLA MORISETTY	2503 DEER WOOD CT HERNDON, VA 20171-5366
1179	REGIONWIDE REALTY CONCIERGES, LLC REGIONWIDE MANAGEMENT GROUP	NENA ROBINSON	4535 BIRDIE LANE SW ATLANTA, GA 30331-7253
1180	MIRACORP, INC.	CYNTHIA REED	57 OLD FRIEGHT YARD NORTHFIELD, VT 05663-6939
1181	ANCILLARY SPECIALISTS LLC	ANDREA PINKSTON	184 SCOTT ST DANIEL ISLAND, SC 29492-7539
1182	FUTREND TECHNOLOGY INC.	YIHONG ZHOU	1660 INTERNATIONAL DR STE 600 # 47 MCLEAN, VA 22102-4877
1183	MAINSAIL GROUP, LLC	JOHN PENDERS	200 HANSCOM DR STE 121 BEDFORD, MA 01730-2620
1184	TECHOPPS INC	ROBIN LAKE	3017 COURTSIDE RD BOWIE, MD 20721-2534
1185	SCIRE STRATEGIES LLC	MARTINA HARRIS	1875 BRIGHTSEAT RD HYATTSVILLE, MD 20785-4250
1186	WCG, INC.	BENAFSHA IRANI	1250 LINCOLN AVE PALO ALTO, CA 94301-3130
1187	TIA FACILITY SERVICES, LLC	LORENZA GUERRERO	2275 BILL HORN WAY EL PASO, TX 79936-0717
1188	IBEX IT BUSINESS EXPERTS LLC	TRACEY GRACE	3295 RIVER EXCHANGE DR STE 550 NORCROSS, GA 30092-4238
1189	ETELLIGENT GROUP LLC	PREETI BANSAL	880 HARRISON ST SE STE 127 LEESBURG, VA 20175-4032

1190	COMMUNITYCONNECT LABS INC	PERLA NI	226 YALE RD MENLO PARK, CA 94025-5228
1191	PROMINENT GLOBAL SOLUTIONS LLC	MONIQUE MYERS	1701 PENNSYLVANIA AVE NW STE 200 WASHINGTON, DC 20006
1192	SHAMROCK SOLUTIONS LLC	MINDY ALBRIGHT	10603 W 156TH TER OVERLAND PARK, KS 66221-6800
1193	CBI INTERNATIONAL GROUP, INC.	JANET ALLISON	1954 AIRPORT RD STE 215 ATLANTA, GA 30341-4953
1194	DATA SURGE LLC	ANUPREET JEKAL	716 HUNTER PL FOLSOM, CA 95630-6905
1195	INFINOTECH SOLUTIONS LLC	RAJEENA CHORAN	1057 OLD HEARTHSTONE CIRCLE E COLLIERVILLE, TN 38017
1196	TRANSTECS CORPORATION	DR. GODWIN R. OPARA	21815 THREE NOTCH RD STE D LEXINGTON PARK, MD 20653-5508
1197	GREYSTONES CONSULTING GROUP, LLC GREYSTONES GROUP	JOY ORANBURG	300 M ST SE STE 325 WASHINGTON, DC 20003-3400
1198	DEDICATED TECH SERVICES INC	PATRICIA LICKLITER	545 METRO PL S STE 100 DUBLIN, OH 43017-5353
1199	IPAK INC.	KAREN PRIMAK	1599 ADMIRAL WILSON BLVD PENNSAUKEN, NJ 08109-3905
1200	SIMMONS-JOHNSON CONSULTING LLC	STEPHANIE JOHNSON	4307 LAKE KEMP CT RICHMOND, TX 77406-7945
1201	CHEVO CONSULTING LLC	ZAINA SAHADY	2275 RESEARCH BLVD SUITE 100 ROCKVILLE, MD 20850-3268
1202	ITERO GROUP LLC	ERIN MCKENZIE-BRAHMS	145 LIMEKILN RD STE 200A NEW CUMBERLAND, PA 17070-2442
1203	NUEDUCATION INCORPORATED	JUDY AYALA	1455 PENNSYLVANIA AVE NW STE 400 WASHINGTON, DC 20004-1017
1204	Aardova Tech, LLC	Miriam Jones	33008 Joshua Ave Acton, CA 93510-1845
1205	QUACITO LLC 1 QUACITO	SONAL JAIN	11802 WARFIELD SAN ANTONIO, TX 78216-3213
1206	NATIVE STAR GROUP INC	MATTIE JEFFRIES	17406 E 425 RD JAY, OK 74346
1207	GLOBALXPERTS INC.	ABBY GAUTAM	5540 CENTERVIEW DR STE 200 RALEIGH, NC 27606-3386
			2778 N MILWAUKEE AVE APT 203

1208	DATA PRODUCTS, LLC	MECHIE NKENGLA	CHICAGO, IL 60647-1323
1209	TECHSENTIALS INC	LISA HARLEY	12510 TOBIAS CT CLINTON, MD 20735-4598
1210	ADC MANAGEMENT SERVICES INC	ANNE VELASQUEZ	355 S TELLER ST STE 200 LAKEWOOD, CO 80226-7391
1211	CLUTCH	ANNE DESCALZO	8697 HARTRIDGE LN FAIR OAKS, CA 95628-2979
1212	SB ENGINEERING SOLUTIONS LLC	SUMMER BAZEMORE	2722 LAKE FOREST DR UPPER MARLBORO, MD 20774-8854
1213	CONTRACTS MANAGEMENT ENTERPRISES LLC	RITA CALDWELL	9005 LAKE LARGO DR UPPER MARLBORO, MD 20774-4725
1214	PALANTIR.NET INC	GEORGE DEMET	704 JUDSON AVE EVANSTON, IL 60202-2506
1215	MED WRITERS LLC, THE	KAREN VIEIRA	10514 GALLERIA ST WELLINGTON, FL 33414-3160
1216	I-META INC	CELIA BANKS	3311 S RAINBOW BLVD STE 143 LAS VEGAS, NV 89146-6208
1217	KISS VIRTUAL SERVICES, LLC	NAKIA WHITTAKER-WOODY	2006 CONRAD ST RICHMOND, VA 23223-3814
1218	E-VOLVE TECHNOLOGY SYSTEMS, INC.	DEIDRE BOONE	163 WATERFRONT ST STE 420 OXON HILL, MD 20745-1151
1219	ADVANCED COMPUTER LEARNING & CONSULTING INC. BAER TECHNOLOGY	SUSAN BAER	5115 45TH ST NW WASHINGTON, DC 20016-4044
1220	FAZAQ INCORPORATED	BOLAKALE AHMODU	1006 E 58 ST FL 1 BROOKLYN, NY 11234-2518
1221	FOXFIRE CONSULTING LLC	VALERIE MCCLOUD	12430 CAMERON BAY DR MIDLOTHIAN, VA 23112-3189
1222	ACTION ENGINEERING, LLC	JENNIFER HERRON	1111 WASHINGTON AVE STE 20 GOLDEN, CO 80401-1189
1223	TECHNOLOGIST INC. TECHNOLOGIST	JEFFREY BEYER	133 PARK ST NE STE 3A VIENNA, VA 22180-4602
1224	ARELI INC	SHERENE CHERIAN	115 N PARKE ST ABERDEEN, MD 21001-2438
1225	FORENSISGROUP INC	MERCY STEENWYK	301 N LAKE AVE STE 420 PASADENA, CA 91101-5119
1226	MIND YOUR BUSINESS, INC.	KAREN CARUSO	500 BEVERLY HANKS CENTER HENDERSONVILLE, NC 28792-2304
1227	TONERWISE LLC	KAREN LUNDQUIST	3929 KNOLLWOOD DR AUSTIN, TX 78731-2940

1228	STRATEGIC RESOLUTION EXPERTS INC SRE	JEANNETTE KING	201 E BURKE ST MARTINSBURG, WV 25401-4314
1229	BURNINGCASTLE LLC	STEPHANIE NEGRETTI	606 20TH ST S ARLINGTON, VA 22202-2718
1230	W-GLOBAL CYBER-SECURITY SOLUTIONS LLC	SHEREESE WILSON	283 56TH ST NE WASHINGTON, DC 20019-6744
1231	FLOURISH LLC	JENNIFER BUCHHOLZ	2015 N 51ST ST MILWAUKEE, WI 53208
1232	ROBELLA LLC	BRIDGET MCKENNA	2300 24TH RD S APT 1226 ARLINGTON, VA 22206-2635
1233	BERLOGIX LLC	LISA BERRY	111 PANDORA DR GOOSE CREEK, SC 29445-3425
1234	CARDINAL SECURITY GROUP, LLC	PAULA HOLLINGSWORTH	12 WESTHAMPTON CT STAFFORD, VA 22554-3789
1235	CRAYTEK, INC.	CHRISTINE BARON	8136 OLD KEENE MILL RD, SUITE B-202 SPRINGFIELD, VA 22152-1855
1236	HERITAGE CONSULTING BY B+R LLC	OLIVE BROWN	421 ROSINA VISTA ST LAS VEGAS, NV 89138-1126
1237	OPANALYTX LLC	YELENA GUTERMAKHER	550 WEST B STREET, STE 210 SAN DIEGO, CA 92101
1238	CORPORATION CAELUM WHITE SANDS DIVISION	RUPERT GARDENER	BLDG 1408 ROOM 216 LAS CRUCES, NM 88002-0000
1239	NISH SOLUTIONS LLC	SHVETA DOGRA	117 HERNDON MILL CIR HERNDON, VA 20170-4483
1240	McLean Establishments, LLC	Tamara Bettis McLean	16 Tadcaster Cir Waldorf, MD 20602-3439
1241	UNIFIED BUSINESS SOLUTIONS, LLC	DARLENE LEWIS	9435 WATERSTONE BLVD STE 140 CINCINNATI, OH 45249-8229
1242	MAIN DIGITAL, LLC	SANAM BOROUMAND	8405 GREENSBORO DR SUITE 930 MCLEAN, VA 22102-5110
1243	PROJECT TEAM SOLUTIONS	KELYN A. WITMER	13300-B FRANKLIN FARM RD SUITE 1002 HERNDON, VA 20171-4036
1244	AMZUR TECHNOLOGIES, INC.	RANI NEMANI	405 N REO STREET, SUITE # 110 TAMPA, FL 33609-1049
1245	TERA CONSULTING INC	KHURRAM BAJWA	29 ELVES LN LEVITTOWN, NY 11756-5522
1246	BESTLINK STRATEGIES, LLC	LENA FULLER	416 BLUE BEECH WAY CHESAPEAKE, VA 23320-3811
			1000 DETROIT AVE STE J

1247	ZEN TOOLWORKS, INC.	wei huang	CONCORD, CA 94518-2427
1248	EMPIRE BUSINESS SOLUTIONS LLC	CHIARRHA WILLIAMS	12901 KENTLAND CT WOODBRIDGE, VA 22193-5224
1249	AMERICAN WORDATA, INC. AWDATA	THERESIA WESTON	13916 MONROES BUSINESS PARK STE 101 TAMPA, FL 33635
1250	ASTREA LLC	ALICIA DEPP	212 CROCKETT RD SEAFORD, VA 23696-2566
1251	PLIANT SOLUTIONS LLC	PAMELA HOEVEL	4019 PINE BROOK RD ALEXANDRIA, VA 22310-2142
1252	CITIZANT, INC.	ALBA ALEMAN	5175 PARKSTONE DR STE 110 CHANTILLY, VA 20151-3816
1253	IVYHILL TECHNOLOGIES, LLC IVYHILL TECHNOLOGIES	DEANNA EATON	9658 BALTIMORE AVE., STE 300-1 COLLEGE PARK, MD 20740-1346
1254	STEEL POINT SOLUTIONS, LLC	LIKIA HAWKINS	11720 BELTSVILLE DR STE 1001 CALVERTON, MD 20705-3166
1255	COGNIZANCE TECHNOLOGIES LLC COGNIZANCE TECHNOLOGIES	KETKI SHAH	312-F EAST MARKET STREET SUITE #112 LEESBURG, VA 20176
1256	BLUE CLARITY, LLC	CHRISTINE JUNG	9503 CHESTNUT FARM DR VIENNA, VA 22182-3465
1257	JBS SOLUTIONS INC	SHERRIE NASH	2707 ARTIE ST SW STE 19 HUNTSVILLE, AL 35805-4769
1258	CREATIVE ENTERPRISE SOLUTIONS, L.L.C. BEYOND20	ERIKA FLORA	4445 Eastgate Mall Ste 200 San Diego, CA 92121-1979
1259	PHOTIKON CORP	MARK CONDON	481 PENBROOKE DR STE 03A PENFIELD, NY 14526-2044
1260	DLZP GROUP LLC	LISA BRUNET	2307 THOMPSON CROSSING DR RICHMOND, TX 77406-6925
1261	TALTEAM INC.	SUDHA MATHEW	13800 COPPERMINE RD STE 120 HERNDON, VA 20171-6163
1262	ANALYTICAL ENGINEERING, INC.	ANGELA MAY	2555 TECHNOLOGY BLVD COLUMBUS, IN 47201-3989
1263	STRATEGIC ALLIANCE BUSINESS GROUP LLC	ROBERTA COMER	4114 LEGATO RD # 410 FAIRFAX, VA 22033-4002
1264	COMPETITIVE CHOICE, INC.	AUNDREA YOUNG	9303 KIRBY DR HOUSTON, TX 77054-2516
1265	ALIIUS INC	JAMIE STANSFIELD	583 EPSILON DR PITTSBURGH, PA 15238-2816

1266	CHAVEZ & ASSOCIATES INC.	ANGELES CHAVEZ	610 ROZELLE AVE SUGAR LAND, TX 77498-3082
1267	AJA INC	IVY DOWNS	2223 DRAKE AVE SW STE 302 HUNTSVILLE, AL 35805-5111
1268	21 DEGREES CONSULTING, LLC 21 DEGREES CONSULTING	CHERNENKO ECHOLS	1108 SAXON PL SHREVEPORT, LA 71107-3017
1269	SEACOM, LLC	SANDEE EBBOTT	160 BIRCHWOOD AVE SAINT PAUL, MN 55110-1605
1270	TECHFOCUS LLC	LIJUAN WANG	7051 SALVIA ST ARVADA, CO 80007-7077
1271	ORAN INC. ORAN	MEETA BHUYAN	13800 COPPERMINE ROAD, #307 HERNDON, VA 20171-6237
1272	SYNAPSE BUSINESS SYSTEMS INCORPORATED	SHIVANI KAUSHAL	11350 RANDOM HILLS RD STE 800 FAIRFAX, VA 22030-6044
1273	COPIA CONSULTING GROUP LLC	CARLEEN JARRETT	19202 GREYSTONE SQ LEESBURG, VA 20176-1278
1274	RIGHT SIZED SOLUTIONS, INC. RSSI	JOHN BARRASS	1303 CHAMBERLAIN WOODS WAY VIENNA, VA 22182-1368
1275	DIVINE IMAGING INC.	KIMBERLY DEVANE	21323 PACIFIC COAST HWY STE 101 MALIBU, CA 90265-5202
1276	STORM PETREL LLC	CHRISTINA MOORE	74 WINCHESTER RD BRATTLEBORO, VT 05301-9300
1277	GOLDEN STAR TECHNOLOGY INC	DENNIS WANG	12881 166TH STREET CERRITOS, CA 90703-2103
1278	STELL ENVIROMENTAL ENTERPRISES INC		2928 269TH AVE NE REDMOND, WA 98053-2940
1279	LEARNERS CUBE INC., THE	SHERRIE REECE	2920 TRUFFLE OAK PL WOODBRIDGE, VA 22191-7521
1280	C THREE BUSINESS CONSULTANTS LLC	AMY YAN	2722 WOODBURY DR SAINT LOUIS, MO 63125-5122
1281	I.T. PHALANX LLC	CHARLINE PERRY	15 ALLISON CT CAYCE, SC 29033-3057
1282	C5T CORPORATION	JANET REESE	703 SEIBERT RD SCOTT AIR FORCE BASE, IL 62225-1517
1283	EXCELOUS, LLC	KAREN SWAIN	2678 TELFAIR DRIVE SMYRNA, GA 30080
1284	JD DEVELOPMENT, LLC BUILD LIFE CONSTRUCTION	DENITA BAILEY	14061 E CHENANGO DR AURORA, CO 80015-3909
	VEXTERRA GROUP LLC VEXTERRA GROUP		11710 PLAZA AMERICA DR STE 2000

1285		GLORIA HAMILTON	RESTON, VA 20190-4743
1286	COLTCAM LLC	MAGGI JONES	1130 RIVERSIDE BLVD STE 100 NORFOLK, NE 68701-3007
1287	SCHERZI SYSTEMS LLC	DANA SCHERZI	5818 E MOLLOY RD SYRACUSE, NY 13211-1901
1288	ENVIRONMENTAL INTERNATIONAL CORPORATION	KAVITHA MAHADEVAIAH	161 KIMBALL BRIDGE STE 100 ALPHARETTA, GA 30009-2281
1289	EPATHUSA, INC.	ANITHA TIMIRI GOPALAKRISHNAN	1075 JORDAN CREEK PKWY STE 295 WEST DES MOINES, IA 50266-5602
1290	CLARKE HOUSE TECHNOLOGIES INC	CATHERINE HOUSE	110 COLONIAL RD MIDLAND PARK, NJ 07432-1220
1291	INPUT STAFFING LLC	CAITLIN JOHNSON	112 LAYDON WAY POQUOSON, VA 23662-2224
1292	SNAPIT SOLUTIONS LLC	NEELIMA PARASKER	7780 W 119TH ST OVERLAND PARK, KS 66213-1104
1293	LINKVISUM CONSULTING GROUP, INC.	FATIMAH MOODY	8300 BOONE BLVD SUITE 730 VIENNA, VA 22182-2682
1294	PEARL INTERACTIVE NETWORK, INC.	JEAN MURPHY	1103 SCHROCK RD STE 109 COLUMBUS, OH 43229-1177
1295	CSE SOFTWARE INC	RENEE GORRELL	316 SW WASHINGTON ST STE 300 PEORIA, IL 61602-4101
1296	NEKTECH INCORPORATED	KANESHA SHEFFIELD	246 GOLDWIRE RD QUINCY, FL 32352-6817
1297	HIGHGROUNDS LLC	BEZUAYEHU ARRAGAW	2508 CHILHAM PL POTOMAC, MD 20854-6242
1298	CAMS INNOVATIONS	CARMEN SKIPWORTH	7478 AVENIDA DE PALAIS CARLSBAD, CA 92009-6941
1299	INTERIMAGE, INC.	LESLIE STEELE	4121 WILSON BLVD FI 5 ARLINGTON, VA 22203-4415
1300	8-KOI INC	INGA YOUNG	2725 CENTER PLACE MELBOURNE, FL 32940-7106
1301	EP ANALYTICS, INC.	LAURA CARRINGTON	9909 MIRA MESA BLVD STE 230 SAN DIEGO, CA 92131-3003
1302	GMC TEK LLC	KOMAL DHARIA	8569 SUDLEY RD STE C MANASSAS, VA 20110-3863
1303	ARTEMIS CONSULTING, INC	AMEE SHAH	2669 OAKTON GLEN DR #100 VIENNA, VA 22181-5344
	ADVANCED BUSINESS SOFTWARE CONSULTING LLC		11890 SUNRISE VALLEY DR

1304	NCN TECHNOLOGY	SHARON MUNIZ	STE 515 RESTON, VA 20191-3302
1305	WILDFLOWER INTERNATIONAL, LTD.	KIMBERLY DECASTRO	159 MITCHELL RD OAK RIDGE, TN 37830-7919
1306	NARTECH, INC.	URUSA SALMAN	5918 IPSWICH RD BETHESDA, MD 20814-1810
1307	BRAINS4DRONES LLC	SUSAN ROSSBACH	6524 PHEASANT RUN RD PLANO, TX 75023-1607
1308	ENTERPRISE SECURITY CONSULTANTS, LLC, THE	ELISABETH NGUYEN	5049 7TH RD S APT 202 ARLINGTON, VA 22204-2521
1309	FREEDOM INFORMATION SYSTEMS, INC.	SUSAN FERRERA	1211 N WEST SHORE BLVD STE 415 TAMPA, FL 33607-4605
1310	UNICO GOVERNMENT SOLUTIONS LLC BODYBASICS	CARA JENKINS	847 REGENTS SQ OXON HILL, MD 20745-1188
1311	ENLIVEN TECHNOLOGIES INC	SUDHAKAR CHUNDU	20755 WILLIAMSPORT PL STE 230 ASHBURN, VA 20147-6524
1312	CORE SECURE LLC	ALEXANDER VALCARCEL	10625 GASKINS WAY MANASSAS, VA 20109-2371
1313	ARBOR CONSULTING GROUP, LLC	SHERRY GERNHOFER	6529 DRYDEN DR MCLEAN, VA 22101-4630
1314	CROCUS LLC	ANA QUINTANA	810 7TH ST NE STE 261 WASHINGTON, DC 20002-3610
1315	SOFTDEV INCORPORATED	ROBIN KAISER	3700 KOPPERS ST STE 150 BALTIMORE, MD 21227-1042
1316	MULTILINGUAL SOLUTIONS, INC. MULTILINGUAL SOLUTIONS	LAURA CAMPOS SANDLER	6110 EXECUTIVE BLVD STE 325 ROCKVILLE, MD 20852-3940
1317	ARTES TECHNOLOGIES, LLC	DANIELLE COLE	9901 AIREDALE CT BRISTOW, VA 20136-2504
1318	NORTHINGTON CONSULTING, LLC	ROBERT GORDON	688 DISCOVERY DR NW HUNTSVILLE, AL 35806-2802
1319	OM GROUP INC	SANGITA SUBRAMANIAN	11260 ROGER BACON DR STE 500 RESTON, VA 20190-5250
1320	Clarke Multimedia, Inc.	Tami Prince-Clarke	7000 Central Pkwy Ste 1100 Atlanta, GA 30328-4592
1321	LIONA ENTERPRISES INC LEI	MICHELLE MORALES-DENISOFF	1212 SYCAMORE ST STE 42 FL 4 CINCINNATI, OH 45202-7355
1322	ROSE LI & ASSOCIATES INC	ROSE LI	9501 WADSWORTH DR BETHESDA, MD 20817-2417

1323	ASANTE ADVISORS LLC ASANTE CLOUD	REBECCA FITZPATRICK	1412 W IDAHO ST STE 201 BOISE, ID 83702-5256
1324	ENTERPRISE E-SUPPORT, INC.	SHIKHA DIXIT	6564 LOISDALE CT, SUITE 600 SPRINGFIELD, VA 22150-1829
1325	Solution Consultants, Inc.	Tanya Hagan	15450 SOUTH OUTER 40 RD STE 270 CHESTERFIELD, MO 63017-2062
1326	EGBERT, MARY DYNO VELOCITY	MARY EGBERT	1027 VALLEY STREAM RD TOMS RIVER, NJ 08753-2820
1327	2BFOCUSED INC	SIMONE SALMON	18604 NASHVILLE BLVD SPRINGFIELD GARDENS, NY 11413-1017
1328	IT WORKS INC VOLANNO	DAWN AMORE	3416 9TH ST NE WASHINGTON, DC 20017-1704
1329	SOLIEL L.L.C.	QIN LI	1921 GALLOWS ROAD, SUITE 120 VIENNA, VA 22182-3900
1330	INFORMATION MANAGEMENT RESOURCES, INC. IMRI	MARTHA DANIEL	85 ARGONAUT STE 215 ALISO VIEJO, CA 92656-4105
1331	SUMMIT TECHNOLOGIES, INC.	SMITA POUDRIER	430 NEW PARK AVE STE 201 HARTFORD, CT 06106-2971
1332	SPLASH BOX MARKETING LLC	JENNY WOLDT	114 CANFIELD PL STE B9 HENDERSONVILLE, TN 37075-3689
1333	PARAGONE SOLUTIONS, INC. RMFSUPPORT.COM	DAVID FRALEY	10321 YELLOW PINE DRIVE VIENNA, VA 22182-1344
1334	KRIAANET INC	SHAILENDRA JAIN	722 E. MARKET ST. SUITE 102 OFC A29 LEESBURG, VA 20176-3375
1335	LDSS, INC.	ANN HURLEY	5100 SPRINGFIELD ST STE 104 DAYTON, OH 45431
1336	ELECTROSOFT SERVICES INC	SARBARI GUPTA	1893 METRO CENTER DR STE 228 RESTON, VA 20190-5298
1337	S & F SOFTWARE SOLUTIONS, INC.	ASMA FARHIN	111 BARCLAY BOULEVARD SUITE 208 LINCOLNSHIRE, IL 60069
1338	STEWART LAW GROUP, P.L.	LESLIE STEWART	2783 MARSH WREN CIR LONGWOOD, FL 32779-3004
1339	SERVITECH INC	JIM BARKER	13892 E SMITH DR AURORA, CO 80011-2249
1340	THE IDYEAS GROUP LLC	IDONGESIT ESSIET-GIBSON	13104 BROADMORE RD SILVER SPRING, MD 20904-3265

1341	EMERGENCY UNIVERSITY, INC.	ODELIA BRAUN, MD	1499 PASEO DE LAS FLORES ENCINITAS, CA 92024-2364
1342	A PRENTICE RAY & ASSOCIATES LLC	ANGELA PRENTICE	300 NEW JERSEY AVE NW FL 9 WASHINGTON, DC 20001-2030
1343	MAYHEW TECHNOLOGY SOLUTIONS LLC	MOLLY MAYHEW	1400 S FRETZ AVE STE 135 EDMOND, OK 73003-5783
1344	PHERSON ASSOCIATES, LLC	DIANA PITTMAN	9902 DEERFIELD POND DR GREAT FALLS, VA 22066-2831
1345	EAUTOFEEDBACK, LLC	LAURA OLVERA	28605 E 114TH ST LEES SUMMIT, MO 64086-9007
1346	FILIUS CORPORATION	PATTY JACKSON	6 FOUNDERS BLVD STE A EL PASO, TX 79906-4911
1347	NEXT PHASE SOLUTIONS, LLC	DAVID GODIKSEN	6560 S ATLANTIC AVE NEW SMYRNA BEACH, FL 32169-4803
1348	SOFTEK INTERNATIONAL, INC.	ANSHU SINHA	242 OLD NEW BRUNSWICK RD STE 320 PISCATAWAY, NJ 08854-3764
1349	ASCENSION LLC	KAREN CHEW	10405 HALIARD ST CHELTENHAM, MD 20623-1341
1350	NEW EDITIONS INC NEW EDITIONS CONSULTING	SHELIA NEWMAN	103 W BROAD ST STE 400 FALLS CHURCH, VA 22046-4237
1351	ARTMA LLC	ANGELA PRINCE	4032 STOWE DR GROVETOWN, GA 30813-5892
1352	SKYBRID SOLUTIONS, LLC	ALISON MAHER	20280 MEDALIST DR ASHBURN, VA 20147-4151
1353	AQUILA CUBED CONSULTING, LLC	MICHELLE HOLIDAY	3 INVERNESS DR E STE 100B ENGLEWOOD, CO 80112-5501
1354	SAYIT TECH CONSULTING LLC SAYIT TECH CONSULTING	SELENA HARROW	936 PEEL CASTLE LN AUSTELL, GA 30106-1466
1355	DEEHIVE DESIGN & MARKETING LLC	DIONNE CAMPBELL	11407 BENTRY ST ORLANDO, FL 32824-4419
1356	DOMINUS TECHNOLOGY & LOGISTICS, LLC	AWONNA HARDY	12942 LOCKLEVEN LN WOODBRIDGE, VA 22192-5031
1357	JYG INNOVATIONS LLC	JACQUELINE GAMBLIN	6450 POE AVENUE SUITE 103 DAYTON, OH 45414-2667
1358	VICTREE FINANCIAL, LLC	CHRISTINE EARL	17 E 37TH ST APT 3 SAVANNAH, GA 31401-9181
1359	EMMATY, INC	MADELINE CABRERA	31 GRANITE ST STE 6 MILFORD, MA 01757-1695
			5303 BLACK WALNUT DR

1360	DOUBLE M RESOURCES, LLC	MINDY MARTY	MC FARLAND, WI 53558-8917
1361	MCKINNEY & MCKINNEY TECHNICAL SERVICES INC M & M TECHNICAL SERVICES	MICHELLE MCKINNEY	3582 WHARF LN TRIANGLE, VA 22172-1059
1362	EHR EVOLUTION INC. EEVOLUTION	VANDANA TOTEJA	6500 BRIARCROFT ST CLIFTON, VA 20124-1208
1363	PLENARY ASSETS LLC	TAUNYA MILES	400 TUSCANY CIR CHELSEA, AL 35043-5355
1364	QUALITY, COMPLIANCE & MANAGEMENT CONSULTING INC. QCM	TINA YOUNG	320 MAIN ST STE 17 LAUREL, MD 20707-4114
1365	TRIUNE SOLUTIONS, LLC	TERESA GILCHRIST	105 WAYNE PLACE SE UNIT 4 WASHINGTON, DC 20032-6105
1366	F&H DEFENSE TECHNOLOGY, INC.	HILDA OPUNI MENSAH	2497 PORT POTOMAC AVE WOODBRIDGE, VA 22191-3070
1367	IMMI INTERNATIONAL MARKETING MANAGEMENT INC	CELESTE WUNDER	466 CENTRAL AVE STE 14 DOVER, NH 03820-6418
1368	PADILLA ACCOUNTING SERVICES INC	JANETTE PADILLA	1320 BUFFALO RD STE 209 ROCHESTER, NY 14624-1860
1369	ACCUTAX BUSINESS CENTER INC	ELIZABETH MUSONDA	25 N BROADWAY YONKERS, NY 10701-7033
1370	EXCELSIOR CONSULTING GROUP LLC	LUCICLEIDE DELSIGNORE	25679 POLAND RD CHANTILLY, VA 20152
1371	CREATIVE PMO LLC	TRACEY THOMPSON	9106 VILLAGE SPRINGS DR UPPER MARLBORO, MD 20772-2563
1372	AMERIPRO INCOME TAX & PLANNING LLC AMERIPRO INCOME TAX & PLANNING	SHAUNDRA STALLWORTH	2808 WESTMOOR CT MOBILE, AL 36695-3151
1373	KIKISOL LLC	SHAWN ROHDE	4835 COLT ST STE E VENTURA, CA 93003-7744
1374	STONE HAVEN REALTY INC STONE HAVEN MANAGEMENT GROUP	PAMELA ARMISTEAD	2640 TOMMIE GROVE WAY SNELLVILLE, GA 30039-8004
1375	DEVELOPMENT SERVICES GROUP, INC.	MARCIA COHEN	7315 WISCONSIN AVE STE 800 E BETHESDA, MD 20814-3210
1376	ADVANCED VISION SYSTEMS INC	MARY DRINKARD	4165 INDIAN HEAD HWY INDIAN HEAD, MD 20640-1750
1377	STRONGBOW STRATEGIES LLC	CLARA PRATTE	196 E HIGHWAY 66 STE A GALLUP, NM 87301-6232
1378	CARTER ENTERPRISE SOLUTIONS, LLC	NICOLE BROWN	6525 BELCREST RD STE 418 HYATTSVILLE, MD 20782-2003

1379	CHAGS HEALTH INFORMATION TECHNOLOGY LLC C-HIT	SRIVASAVI CHAGANTI	10500 LITTLE PATUXENT PKWY STE 400 COLUMBIA, MD 21044-3563
1380	GANT GLOBAL SERVICES (GGS), INC.	HELEN GANT	3261 OLD WASHINGTON RD STE 2020 WALDORF, MD 20602
1381	UNIFIED BUSINESS TECHNOLOGIES, INC.	CANDI PLANK	124 KAULANA WAY HONOLULU, HI 96821-2531
1382	DW CONSULTANTS INC	DAWN WATTS	5173 NW 51ST CT COCONUT CREEK, FL 33073-4934
1383	LLC W.A. ANDERSON CPA	WINSOME ANDERSON	537 VISTA RIDGE DR RUSKIN, FL 33570-2954
1384	Summit Technologies, Inc.	Paul Patel	9 Dog Ln Ste B-109 Storrs, CT 06268-2239
1385	CRYSTAL CLEAR TECHNOLOGIES INC	CRYSTAL CULBERTSON	5555 CENTRAL AVE SAINT PETERSBURG, FL 33710-8024
1386	ENIGMA INTERNATIONAL, LLC	YOLANDA WONG	1801 ROBERT FULTON DR STE 120,3 RESTON, VA 20191-5461
1387	NETSYNC NETWORK SOLUTIONS, INC.	DIANE GONZALES	2500 W LOOP S STE 410 HOUSTON, TX 77027-4520
1388	BRAIN CAPITAL LLC	SHWETA AGGARWAL	41909 CLOVER VALLEY CT ASHBURN, VA 20148-1765
1389	CONCERNED AMERICANS FOR HIRING EQUALITY, LLC	NEDRA DEAN	8305 TALLAHASSEE LN FORT WORTH, TX 76123-1513
1390	KORNEGAY & ASSOCIATES, LLC	KARLA KORNEGAY, MBA	9484 PEP RALLY LANE WALDORF, MD 20603-3759
1391	EDGE TECHNOLOGY DISTRIBUTORS, INC.	MICHELLE SWEENEY	3650 OCLEON DR TALLAHASSEE, FL 32312-3855
1392	ONYX CONSULTING SERVICES, LLC	ZAMINAH WILLIAMS	7153 WEDMORE CT HANOVER, MD 21076-1740
1393	INFORMATION MANAGEMENT RESOURCES, INC	JANET MILLER	4501 FORD AVE #560 ALEXANDRIA, VA 22302-1468
1394	INDEX GROUP INC., THE	SHEBA SHASTRI	2275 RESEARCH BLVD STE 500 ROCKVILLE, MD 20850-6203
1395	DELVIOM, LLC	KARUNA YARLAGADDA	44790 MAYNARD SQUARE STE 280 ASHBURN, VA 20147-6515
1396	COMMUNICATIONS RESOURCE INC	KIMBERLY LEE	8280 GREENSBORO DR STE 500 MC LEAN, VA 22102-4905
1397	SYSDATALOGICS CORPORATION SDL TEK	RASHMI WAGLE	8776 WELLFORD DR ELLICOTT CITY, MD 21042-6342
	PARAMOUNT SOLUTIONS & GLOBAL SERVICES, INC		801 INTERNATIONAL PKWY FL 5

1398	PARAMOUNT SOLUTIONS	JACQULINE WILSON	LAKE MARY, FL 32746-4762
1399	PALMETTO CYBER, LLC	CHRISTINE PAVLAS	1450 GREENE ST STE 110 AUGUSTA, GA 30901-5244
1400	SAGE COMPUTING INC	SWATI BANSAL	11491 SUNSET HILLS RD STE 350 RESTON, VA 20190-5277
1401	TECHNICAL AND PROJECT ENGINEERING, LLC	LOUISA JAFFE	6363 WALKER LN STE 300 ALEXANDRIA, VA 22310-3262
1402	HGP CONSULTING, LLC	CHRISTINE PARRISH	5401 LEOPARDS BANE CT HOLLY SPRINGS, NC 27540
1403	BLANE INTERNATIONAL GROUP, INC	TATIANA BLANE	6915 SUNBRIAR DR CUMMING, GA 30040-6587
1404	PANGA SOLUTIONS, CORP	WILLIAM JOLLEY	1268 N 80 E AMERICAN FORK, UT 84003-1286
1405	STARTGUIDES LLC	DAVID BARBER	655 S WASHINGTON ST ALEXANDRIA, VA 22314-4109
1406	JOHNSON-JENKINS LATALYA G1 SYSTEMS	BRYANT JENKINS	31298 BRUSH CREEK CIR TEMECULA, CA 92591-7432
1407	HOLLAND TECHNOLOGIES, INC	GEORGE HOLLAND II	961 E 1600TH RD BALDWIN CITY, KS 66006-7347
1408	SOLERS RESEARCH GROUP INC.	CAROLYN KINSELL	1445 DOLGNER PL STE 34 SANFORD, FL 32771-9204
1409	STELL ENVIRONMENTAL ENTERPRISES, INC. STELL	JULIE ERICKSON	600 EAGLEVIEW BLVD # 300 EXTON, PA 19341-1121
1410	ADVANCED PROJECT CONSULTING, LLC	IRIS CRITTEN	132 BYRD WAY WARNER ROBINS, GA 31088-8937
1411	INTELLECTUAL CONCEPTS, LLC	DELOIS BABIKER	3301 BUCKEYE RD STE 520 ATLANTA, GA 30341-4236
1412	Ledlam Consulting LLC	Ruth Vanessa Ledezma LaMont	100 Horizon Center Blvd Hamilton, NJ 08691-1910
1413	SIMPLY STAFFED LLC	TRACY WEBSTER	6934 HEARNE RD CINCINNATI, OH 45248-1007
1414	LK EMERALDS CONSULTING, INC.	LUCHANA KEITH	2701 LAKESIDE PKWY APT 413 FLOWER MOUND, TX 75022-4377
1415	OMNI VIRTUAL SOLUTIONS LLC	CHRISSI BURRELL	139 KINGSTON RDG BIRMINGHAM, AL 35211-6980
1416	L2NL, LLC L2NL	CAROL LOWMAN	115 RIVER LANDING DR STE 102 DANIEL ISLAND, SC 29492-8115
1417	IHCS, INC. MAVEN ASSET MANAGEMENT	JENNIFER GATZA	104 MYRTLE RIDGE RD UNIT 500 LUTZ, FL 33549-5626

1418	STRATEGIC ALLIANCES GROUP, INC.	SHARON JACOBS	1118 OAK TREE DRIVE HAVRE DE GRACE, MD 21078-2569
1419	ATC EXPERTS LLC ATC EXPERTS	LORENA JIMENEZ	749 EAGLE LAKE CT ALLEN, TX 75002-4821
1420	SOTX FACILITY SERVICES LLC	NICHOLE EARLYWINE	3777 COUNTY ROAD 121 NIXON, TX 78140-4138
1421	BRAVIUM CONSULTING INC. BRAVIUM CONSULTING	CHRISTINE NUESSLE	12300 TWINBROOK PKWY STE 425 ROCKVILLE, MD 20852-1651
1422	BOOMERS CONSULTING, LLC	PAMELA GARR	5984 SHADOW LAKE WAY LITHONIA, GA 30058-3199
1423	JCS SOLUTIONS LLC	RAJKUMARI BEZWADA	4114 LEGATO RD STE 710 FAIRFAX, VA 22033-4002
1424	INFLEXION MANAGEMENT SCIENCES, LLC	DOROTHY MCCLINTOCK	401 WILLIAMSBURG DR SILVER SPRING, MD 20901-2728
1425	CAPERNO L.L.C.	EMILY BALOGH	2925 GLENHURST AVE ST LOUIS PARK, MN 55416-4115
1426	OLUS LLC	MARQUITA OLURIN	3422 LONGLEAF ESTATES DR RALEIGH, NC 27616-4002
1427	AM PIERCE & ASSOCIATES, INC.	ADELLE PIERCE	23330 COTTONWOOD PARKWAY SUITE 345 CALIFORNIA, MD 20619-2072
1428	AEIO LLC	TREVIA MARTIN-HODGES	174 WATERFRONT ST STE 200 OXON HILL, MD 20745-1164
1429	WARREN DEVELOPMENT LLC PRO-VIZION	EBONEY WARREN	4645 NANNIE HELEN BURROUGHS AVE NE STE 20 WASHINGTON, DC 20019-3622
1430	CADENCE GROUP ASSOCIATES, INC	JAMES WASHBURN	1050 CROWN POINTE PKWY STE 500 ATLANTA, GA 30338-7702
1431	INC. ACI SOLUTIONS	MOHAMED HERSI	950 HERNDON PARKWAY, SUITE 140 HERNDON, VA 20170-5526
1432	LLC DIVERSIFIED INTEGRATED SERVICES CONSULTANTS	ANNETTA BROWN	806 HUMPHRIES ST SW ATLANTA, GA 30310
1433	INFER SOLUTIONS INC	ARUNA BALUPALLI	4390 US HIGHWAY 1 STE 302 PRINCETON, NJ 08540-5795
1434	FCN INC	ROBERT BROSEY	12501 ARDENNES AVE STE 101 ROCKVILLE, MD 20852-1741
1435	CMT SERVICES INC	ANNETTE JOHNSON	1891 BRIGHTSEAT RD HYATTSVILLE, MD 20785-4250

1436	TAMARIN SOFTWARE LLC	ANN LANDIS	16639 SABILLASVILLE RD SABILLASVILLE, MD 21780-9509
1437	ASTRAGAZE INC	RAJ NATARAJAN	11201 GREEN WATCH WAY NORTH POTOMAC, MD 20878
1438	BIXAL SOLUTIONS INCORPORATED	CARLA BRICENO	3050 CHAIN BRIDGE RD STE 305 FAIRFAX, VA 22030-2834
1439	GAMBIT, LLC	PARU RELLAN	6901 WHITTIER BLVD BETHESDA, MD 20817-6068
1440	BASIC INFORMATION TECHNOLOGY SOLUTIONS, INC.	JULIE MAWAZINI	110 HARVEY CT EAST PEORIA, IL 61611-4800
1441	SUMMIT FEDERAL SERVICES, LLC	SHIRLEY BAILEY	120 W 1ST AVE LOCH LYNN HEIGHTS, MD 21550-2736
1442	GRANITE COMMERCIAL REAL ESTATE LLC	MEGAN PRIETO GIOKAS	30 TEMPLE STREET SUITE 300 NASHUA, NH 03060-2412
1443	KONOVAL LLC	KSENIA KONOVAL	1701 RHODE ISLAND AVE NW FL 2 WASHINGTON, DC 20036
1444	M3 ASSOCIATES INC	YVONNE MCCULLOUGH	4567 S WESTMORELAND RD DALLAS, TX 75237-1015
1445	AIM INNOVATIONS, LLC	NIKKI TOMLIN	8201 CORPORATE DR STE 640 LANDOVER, MD 20785-2371
1446	BRICKHOUSE MARTIN LLC BRICKHOUSE MARTIN HEALTHCARE ENGINEERING	SHARON MARTIN	4709 RIPPLING POND DR FAIRFAX, VA 22033-5078
1447	HOSTED RECORDS INC.	JACQUELINE ROSADO	1629 K STREET NW SUITE 300 WASHINGTON, DC 20006-1631
1448	DNS ENTERPRISES, L.L.C. DNS	TOMIE SCOTT-DELEONARD	2 INDUSTRIAL PARK DR STE D2 WALDORF, MD 20602-2729
1449	DEVELOPMENT CONSULTANTS INCORPORATED		91 CORBINS MILL DRIVE DUBLIN, OH 43017-5318
1450	WAVELINK, INC.	TAMELA GIBBS	7800 MADISON BLVD STE 504 HUNTSVILLE, AL 35806-3656
1451	C & C INTERNATIONAL COMPUTERS & CONSULTANTS, C & C INTERNATIONAL	CECELIA JAMES	3850 N 29 TER STE 106 HOLLYWOOD, FL 33020-1018
1452	T. WHITE PARKER ASSOCIATES, INCORPORATED	TANAIA PARKER	22636 DAVIS DR STE 345 STERLING, VA 20164-6404
1453	TCECURE, LLC	TINA WILLIAMS-KOROMA	901 S BOND ST STE 203 BALTIMORE, MD 21231-3339
1454	QUALIS CORP	ELIZABETH MORARD	360B QUALITY CIR NW STE 250 HUNTSVILLE, AL 35806

1455	HELM POINT SOLUTIONS, INC.	RHONDA CORNELSEN	7164 COLUMBIA GATEWAY DRIVE, SUITE 240 COLUMBIA, MD 21046-2942
1456	EXPEDITIONARY TECHNICAL SOLUTIONS, INCORPORATED	KIMBERLY DAVIS	1348 KNOLL DR OCEANSIDE, CA 92054-5768
1457	CREATION NETWORKS, INC.	LISA BENSON	1001 SHARY CIR STE 1 CONCORD, CA 94518-2419
1458	DB CONSULTING GROUP, INC.	SHAWN BOYD	3 BETHESDA METRO CENTER STE 700 BETHESDA, MD 20814-6300
1459	INVICTUS CYBER SOLUTIONS, INC	LINDA HARRIS	9839 SPRING HARVEST SAN ANTONIO, TX 78254-6145
1460	ANMARA DIGITAL LLC	TWANNA NESBIT	400 UNDERSHOT CT CHESAPEAKE, VA 23323-0883
1461	EQUINOX HEALTHCARE IT, INC EQUINOX	TEAL HEATH	6622 APACHE PL LARKSPUR, CO 80118-9753
1462	ELEVATE TECH & MEDIA LLC Elevate Cloud	Lisa S Kelly	1255 PORTNER RD ALEXANDRIA, VA 22314-1374
1463	DISCOVERY MACHINE INC	ANNA GRIFFITH	153 W 4TH ST STE 1 WILLIAMSPORT, PA 17701-6121
1464	EASY DYNAMICS CORPORATION EDC	POUPAK AFSHAR	2000 CORPORATE RDG STE 240 MCLEAN, VA 22102-7854
1465	ITNOVA, LLC	SANDRA SELDES	808 LANDMARK DR STE 229 GLEN BURNIE, MD 21061-4985
1466	JLC SOLUTIONS LLC MANAGEMENT STRATEGIES	JENNIFER SOBICH	11921 FREEDOM DR STE 550 RESTON, VA 20190-5635
1467	CYNERGY PROFESSIONAL SYSTEMS LLC	CYNTHIA MASON	23187 LA CADENA, STE 102 LAGUNA HILLS, CA 92653-1481
1468	ENVIRONMENTAL INTERNATIONAL CORPORATION	KAVITHA MAHADEVAIAH	2150 HWY 35 STE# 250 SEA GIRT, NJ 08750-1012
1469	KSQUARED TECHNOLOGY CONSULTING, CORP. K2 TECHNOLOGY CONSULTING	KIA RORIE	1216 NOB HILL DR GAMBRILLS, MD 21054-2000
1470	Connexus Hub Inc.	Irene Jung	770 Van Ness Ave. #201 San Francisco, CA 94102-8200
1471	TRANSTECS CORPORATION	DR. GODWIN R. OPARA	1455 PENNSYLVANIA AVE NW STE 100-104 WASHINGTON, DC 20004-4103
1472	GSEC LLC	AMANDA GORSKI	11327 BRIGHTWOOD DR SEFFNER, FL 33584-2914
	BZ DEFENSE LLC BZ TACTICAL		1855 1ST AVE STE 103

1473		ZIV BEN-TZOUR	SAN DIEGO, CA 92101-2650
1474	RENO TAHOE REALTY GROUP LLC	SARAH CARMONA ZINK	1732 FREMONT BLVD STE 200F SEASIDE, CA 93955-3623
1475	IMAGINATION BASE LLC GET ADA ACCESSIBLE	TERESA HUBER	421 MILLER AVE CLARKSVILLE, IN 47129-2553
1476	B J CONCEPTS, INC.	BJ HUDSON	10710 SHADOWGLEN TRL FAIRFAX STATION, VA 22039-2429
1477	BASISPATH, INC.	SARAH ABSHER	18418 POINT SENECA PL GERMANTOWN, MD 20874-2107
1478	BLACKHAWK MANAGEMENT CORP.	MICHAEL GRAY	151 INDUSTRIAL WAY EAST STE A2 EATONTOWN, NJ 07724-3323
1479	KALEIDOSCOPE AFFECT LLC	LINDA SINGH	14021 MOUNT OAK CT BOWIE, MD 20721-1209
1480	Otero Systems and Technologies LLC	William J Thomas	1101 Enterprise Ave Ste 3A OKLAHOMA CITY, OK 73128-1465
1481	INITIATE GOVERNMENT SOLUTIONS LLC	CLAUDINE BERON	344 ALHAMBRA PL WEST PALM BEACH, FL 33405
1482	JEFFERSON CONSULTING GROUP LLC	SAIRA GILANI	1666 K ST NW STE 1110 WASHINGTON, DC 20006-1215
1483	FOUR ZONES LLC	DIVYA SARDA	900 CHERRINGHAM CT ALPHARETTA, GA 30005
1484	RACEME GROUP LTD	RAMAN SHARMA	323 E MAIN ST STANLEY, VA 22851-4044
1485	SUPERIOR GLOBAL SOLUTIONS INC	SANDRA SYLVESTER	9048 MAHOGANY DR CHESTERFIELD, VA 23832-2677
1486	CDM Ventures, LLC	Carolyn Mains	32 E Airline Dr Ste A Kenner, LA 70062-6882
1487	EVALUCRAFT GLOBAL LLC	MARY WONG	3100 CLARENDON BLVD STE 200 ARLINGTON, VA 22201-5302
1488	ESIMPLICITY INC	ANHTHU NGUYEN	1751 ELTON RD STE 204 SILVER SPRING, MD 20903-1755
1489	MJAG CONSTRUCTION SERVICES LLC	FELICIA WHITE	10019 S 10TH ST BELLEVUE, NE 68123-4014
1490	KEY CONTRACT SERVICES LLC	KEYRA HARRISON	3072 SUNNY AYRE DR LANSDALE, PA 19446-5825
1491	GROUPLIMITED LIABILITYCOMPANY	KEREN-ESTHER HARP	860 US HIGHWAY 1 STE 101E NORTH PALM BEACH, FL 33408-3879
1492	ADVANTAGE SCI LLC	WALTER (PETE) LEE	1725 DUKE ST STE 500 ALEXANDRIA, VA 22314-3457

1493	AGILE BUSINESS CONCEPTS LLC	SHIRLEY DOMINICK	15054 DORAL PL HAYMARKET, VA 20169-3126
1494	BYTEFORZA INC	VIMALAA MAHESH	5807 SUMMERLAKE WAY CENTREVILLE, VA 20120-2953
1495	SYLUTION TECHNOLOGIES INC	NEHA SHAH	4548 FAIR VALLEY DR FAIRFAX, VA 22033-3815
1496	ELITE DESIGN NETWORKS LLC	MARIA TRAYLOR	4525 37TH ST BRENTWOOD, MD 20722-1009
1497	MJT US, INC DATAFORCE	MECHELLE TIMMONS	6801 NORTHPARK BLVD STE A CHARLOTTE, NC 28216-0080
1498	D. GILLETTE INDUSTRIAL SERVICE'S INC	DOROTHEA SPENCER	1510 RICHMOND RD EASTON, PA 18040-8430
1499	AMERICAN CMG SERVICES INC	CYNTHIA SMITH	1521 TECHNOLOGY DR CHESAPEAKE, VA 23320-5999
1500	DEFTEC CORPORATION	BARBARA REEDER	200 WESTSIDE SQ STE 410 HUNTSVILLE, AL 35801-4864
1501	RAINMAKERS STRATEGIC SOLUTIONS, LLC	DENISE RAINEY	18444 N 25TH AVE STE 420 PHOENIX, AZ 85023-1268
1502	SINUATE MEDIA, LLC	LEAH MESSINA	1036 S. MAIN ST. STE 110 LAS CRUCES, NM 88005
1503	ODYSSEY SPACE RESEARCH, L.L.C.	JANA REBMANN	1120 NASA PKWY STE 505 HOUSTON, TX 77058-3364
1504	LOGIC HOUSE LTD.	Sheila A. House	49950 JEFFERSON ST INDIO, CA 92201-8810
1505	ZEMITEK LLC	ROSA CALDAS	3 BETHESDA METRO CTR BETHESDA, MD 20814-5330
1506	CREATIVE DEVELOPMENT GROUP LLC	FARRUKH SALEEM	905 WHITE PINE PL POTOMAC, MD 20854-2941
1507	CAMBRAE BUSINESS STRATEGIES, INC.	KIMBERLY GIBSON	16701 MELFORD BLVD STE 400 BOWIE, MD 20715-4411
1508	CROSSFIRE CONSULTING CORP.	Jessica Mazzeo	1940 COMMERCE ST STE 303 YORKTOWN HEIGHTS, NY 10598-4507
1509	RANDLES AND ASSOCIATES, LLC	SHERMAL RANDLE	6931 ECKNER DR CORPUS CHRISTI, TX 78414-5826
1510	BRIDGING TECHNOLOGIES, LLC	EDDA RAMOS	300 NEW JERSEY AVE NW STE 900 WASHINGTON, DC 20001-2271
1511	ACRO SYSTEMS INC	SUCHITRA SUBBAKRISHNA	438 N FREDERICK AVE STE 303 GAITHERSBURG, MD 20877-2555

1512	GUARDIANS OF HONOR, LLC	SUSAN MITCHELL	1990 K ST NW STE 650 WASHINGTON, DC 20006-1194
1513	COMMUNICATEHEALTH INC	STACY ROBISON	20 COURTHOUSE SQ STE 215 ROCKVILLE, MD 20850-0310
1514	INC. LEADING NICHE, THE	TAMARA NALL	1701 PENNSYLVANIA AVE NW STE 200 WASHINGTON, DC 20006-5805
1515	PRN SOLUTIONS LLC	MABEL NAHIM	880 HARRISON ST SE LEESBURG, VA 20175-4526
1516	SOBIS, INC.	SONYA FORD	11812 ARBOR GLEN DR FREDERICKSBURG, VA 22407-8549
1517	ASSISTED MANAGEMENT SOLUTIONS, INC.	LISA GREGORY	41650 COURT HOUSE DR UNIT 100 LEONARDTOWN, MD 20650-3891
1518	BROWN TECHNOLOGIES INCORPORATED BTI	SHERYLL BROWN	1300 MERIDIAN ST N STE 20 HUNTSVILLE, AL 35801-4616
1519	MILKEEP, LLC	KIMBERLY UHLAND	69 EAYRESTOWN ROAD MEDFORD, NJ 08055-9525
1520	WINTELLICY LLC	ELENA TOPALOVA	550 OKEECHOBEE BLVD APT 1006 WEST PALM BEACH, FL 33401-6334
1521	RIPPLE EFFECT COMMUNICATIONS, INC.	AMY BIELSKI	9600 BLACKWELL RD, STE 210 ROCKVILLE, MD 20850-3659
1522	E3 ENTERPRISES GROUP, LLC	ERIC FERNANDEZ	1487 ESTUARY TRAIL DELRAY BEACH, FL 33483-5962
1523	PDC MANAGEMENT GROUP LLC	ADRIANNE LATHROP	103 CENTURY 21 DRIVE STE 202 JACKSONVILLE, FL 32216-9256
1524	KREATIVE KASCADE, LLC	DIPTI SHAH	4487 MONMOUTH ST FAIRFAX, VA 22030-6185
1525	SOLVERE TECHNICAL GROUP LLC	LANG NGUYEN	2389 CAPE ARBOR DR VIRGINIA BEACH, VA 23451-1531
1526	COPELAND CONTRACTING COMPANY, INC.	ELSA NIEVES BROWN	1425 UNIVERSAL CITY BLVD # 3 UNIVERSAL CITY, TX 78148-3317
1527	Pivotal Point, LLC	Dokmai Webster	521 C St Quantico, VA 22134-3438
1528	INFOMATICS CORPORATION	SHAHIL SHARIFF	23465 ROCK HAVEN WAY STE 100 STERLING, VA 20166-4461
1529	AZIMUTH CORPORATION	VALERIE ROSSI	2970 PRESIDENTIAL DR STE 200 BEAVERCREEK, OH 45324-6712
1530	MOORE ACCOUNTING & TAX SERVICES LLC	KIMBERLY MOORE DAVIS	120 E WASHINGTON ST CAMDEN, AR 71701-4010
			400 Locust Dr Ste 358

1531	Fermat Software LLC	KHURRAM QURESHI	Des Moines, IA 50309-2331
1532	TOOMEY TECHNOLOGIES LLC	COLLEEN ODONNELL	10228 CHERVIL CT MANASSAS, VA 20110-5960
1533	ASA RESEARCH, LLC	ABBY MILLER	5801 LINDER LN BETHESDA, MD 20817-2534
1534	360 TOTAL CONCEPT CONSULTING INC	SHONDA SCOTT	7677 OAKPORT ST STE 230 OAKLAND, CA 94621-1976
1535	TORPEDO LINE CONSULTING LLC	TUJUANA CLARK	11519 BRUNDIDGE TER GERMANTOWN, MD 20876-5583
1536	CYBERGEAR, INC.	DANETTE CARNAHAN	4711 E FALCON DR #202 MESA, AZ 85215-2508
1537	MORA CONSULTANTS LLC	GNEI MOHIDEEN	365 W 2ND AVE STE 220 ESCONDIDO, CA 92025-4137
1538	SYSTEM DYNAMICS INTERNATIONAL INCORPORATED	Kimberly D Rose	9116 SW 51ST RD STE 102 GAINESVILLE, FL 32608-8168
1539	SPEAKING OF SCIENCE LLC	AIMEE SWARTZ	6916 PRINCE GEORGES AVENUE TAKOMA PARK, MD 20912-5414
1540	FASHION CONCEPTS	Benje Middlebrooks	14504 GREENVIEW DR STE 415 LAUREL, MD 20708-3202
1541	D & G SUPPORT SERVICES LLC	LEAH HERMILLER	3460 COMMISSION CT STE 201 WOODBRIDGE, VA 22192-1795
1542	MINDMESH INC ENGINEERING ANALYTICS INC	ANITA VARADARAJU	12345 JONES RD STE 287-6 HOUSTON, TX 77070-4960
1543	ATTAINX INC.	SHERYLL MANOJ	13873 PARK CENTER RD STE 55N HERNDON, VA 20171-3245
1544	CAITTA INC	DIVYA SRINAGESH	13289 HOLLY MEADOW LN HERNDON, VA 20171-3841
1545	THINKZILLA PR & CONSULTING GROUP LLC	VELMA TRAYHAM	3355 LENOX RD NE STE 750 ATLANTA, GA 30326-1353
1546	AVEXON, LLC	KIMEE BOUDREAUX	6260 VICKSBURG STREET UNIT C NEW ORLEANS, LA 70124-3045
1547	RSP CONTRACTING SERVICES LLC	ROSALYN POLK	217 EVERGREEN ST WARNER ROBINS, GA 31093-2505
1548	C-CAT, LLC	KRISTI JOHNSON	3913 N KEYSTONE AVE INDIANAPOLIS, IN 46205-2910
	GREENRUSH COMPLIANCE INC.		10 PERIMETER SUMMIT BLVD NE APT 4203

1549	ALLIANCE GROUP	LESA ADEBOYE	BROOKHAVEN, GA 30319-1484
1550	MDW GROUP, INC.	CLAUDIA EGUIGUREN	1111 N 46TH AVE HOLLYWOOD, FL 33021-5320
1551	NEVER ENDING TECHNOLOGY INC	LAQUITA NELSON	4900 UNIVERSITY SQ STE 14 HUNTSVILLE, AL 35816-1829
1552	HD HR CONSULTING SOLUTIONS, LLC	HEIDI DAMICO	606 CROWN PARK AVE GAITHERSBURG, MD 20878-4526
1553	GROMELSKI & ASSOCIATES, INC.	DEBRA GROMELSKI	3701 PACIFIC AVE STE 200 VIRGINIA BEACH, VA 23451-2717
1554	MODERN GOVERNMENT SOLUTIONS LLC	BRITTANY WELLS	9221 GRACELAND PL FAIRFAX, VA 22031-1913
1555	RESIGILITY LLC	JEFF ANDERSON	10640 PAGE AVE SUITE 240 FAIRFAX, VA 22030-4000
1556	DEVELOPMENT RESOURCE GROUP, LLC	SOPHIA HARRIS	1201 WILSON BLVD ARLINGTON, VA 22209-2300
1557	OLH INC	REGINA BENNETT-NORRIS	601 TAYLOR ST # B COLUMBIA, SC 29201-2740
1558	SUYOG LLC	TRUPTI MANGRULKAR	3010 KANT PL BEAVERCREEK, OH 45431-8576
1559	AMT66, LLC	MARGARET CHRISTENSEN	313 MILKY WAY LN LONDON, AR 72847-9072
1560	POPCORNAPPS INC	GIRISH AVANTSA	42840 CHRISTY ST STE 206 FREMONT, CA 94538-3154
1561	STEPPING STONE CONSULTING, LLC	KIMBERLY STEWART	11923 LATIGO LN OAKTON, VA 22124-2315
1562	WORKING TECHNOLOGY LLC	MELINDA THOMPSON	2540 BOLTON ST SAINT CHARLES, MO 63301-1014
1563	BANYANTEK, INC.	MAHITHA DEVINENI	11711 TROTTER POINT CT CLARKSVILLE, MD 21029-1467
1564	DMASON FINANCIAL, LLC	DEBBIE MASON	37628 N TEE TIME CIRCLE CAREFREE, AZ 85377
1565	SHADOWBOX CONSULTING ASSOCIATES LLC	KARYN KORTAN	7630 LITTLE RIVER TPKE STE 903 ANNANDALE, VA 22003-2610
1566	SUPERLANET INC	SHARON ZAMMIT	7305 CARIBOU COURT SAN DIEGO, CA 92129-4666
1567	PROJECT 216 LLC	SHARON HAMMOND	912 THAYER AVE FL 3 SILVER SPRING, MD 20910-4570
			7773 BLUEBERRY HL

1568	CYBERVILLAGE NETWORKERS INC	CONNIE MAZUR	ELLICOTT CITY, MD 21043-7911
1569	ATTAINX INC. ATTAINX	SHERYLL MANOJ	13873 PARK CENTER RD STE 212N HERNDON, VA 20171-3249
1570	HR EFFICIENT LLC	JUDY MONTOYA	8201 BEVERLY HILLS AVE NE ALBUQUERQUE, NM 87122-3613
1571	THOMPSON STRATEGY AND SOLUTIONS, LLC ALTUM SOLUTIONS	NICHOLE THOMPSON	320 WILMER AVE RICHMOND, VA 23227-2652
1572	TECHMASTERY INC	KAITLIN LY	106 ADELE GARDEN WAY HERNDON, VA 20170-5102
1573	POWERTEK CORP	RABIA GHADRY	12 S SUMMIT AVE STE 100A23 GAITHERSBURG, MD 20877-2089
1574	PHENOM LLC	CRYSTAL JAMES	5 HILLCREST DR STE B202 FREDERICK, MD 21703-6269
1575	SPARKSOFT CORPORATION	SIVAKAMASUNDARI SIVARAMAKRISHNAN	25487 DABNER DR SOUTH RIDING, VA 20152-3955
1576	NOU SYSTEMS, INC.	REBECCA ROMINE	7047 OLD MADISON PIKE STE 305 HUNTSVILLE, AL 35806-2197
1577	DYNAMIC SYSTEMS, INC.	MARDI NORMAN	880 N PARK VIEW DR EL SEGUNDO, CA 90245-4914
1578	PENN TECH DEPLOYMENTS, INC.	JULIE DONALDSON	49 BUSINESS CAMPUS WAY DUNCANNON, PA 17020
1579	AIDELA, INC.	CHRISTINE MALLICK	8516 UNION MILLS CT ELLICOTT CITY, MD 21043-1945
1580	CONMON SOLUTIONS INC	NNEKA ACHUFUSI	101 LAKEFOREST BLVD GAITHERSBURG, MD 20877
1581	TROFHOLZ TECHNOLOGIES, INC	TROY GLENN	701 TREVELERS BLVD STE 545 SUMMERVILLE, SC 29485-8909
1582	TWM ASSOCIATES INC	LISA JOHNSON	13408 BLACK WALNUT LN SPOTSYLVANIA, VA 22551-7301
1583	ELITE MENU LLC	MEMONA ARAIN	206 CREEKVIEW DR WYLIE, TX 75098-7481
1584	CHAISE MANAGEMENT GROUP LLC	NATALIE MAY	1420 NEW YORK AVE NW WASHINGTON, DC 20005-2122
1585	E.S.I. STUDIOS, LLC	JESTEIN FUTRELL	965 MAIN ST STE B STONE MOUNTAIN, GA 30083-2984
1586	FRACSYS INC.	CHITRESWARI SARAVANAKUMAR	880 HARRISON ST SE STE 54 LEESBURG, VA 20175-4032
1587	ELIAV INTERNATIONAL LLC	RAQUEL ELIAV	3962 GERMANTOWN RD EDGEWATER, MD 21037-4527
			2585 ADAMSBROOKE DR

1588	ALPHA INJENUITY, LLC	JENNIFER SAMMONS	CONWAY, AR 72034-4831
1589	D & O SECURITY SOLUTIONS LLC DOSS	KIMBERLY WRIGHT	800 CORPORATE DR STE 301 STAFFORD, VA 22554-4889
1590	ROBOT BACON CORP	ZHEN LIN	2307 WELCH ST HOUSTON, TX 77019-6045
1591	TUFUDI CREATIVE INC.	KIRK GUNDERSEN	433 PLAZA REAL STE 275 BOCA RATON, FL 33432-3999
1592	COSOLUTIONS, INC.	INGRID CONSTANTINE	22636 DAVIS DR STE 165 STERLING, VA 20164-4492
1593	4M RESEARCH, INC.	JULIE MARTZ	675 DISCOVERY DR BLDG 2 STE 303 HUNTSVILLE, AL 35806-2814
1594	AESA CONSULTING LLC	ANDREA ALEXANDER	19875 EVERGREEN MILLS RD LEESBURG, VA 20175-8740
1595	WESTWIND COMPUTER PRODUCTS, INC.	STEVE HULL	5655 JEFFERSON STREET NE SUITE B ALBUQUERQUE, NM 87109-3700
1596	CULTUREBIE LLC	JASMIT KAUR	2105 TUOMY RD ANN ARBOR, MI 48104
1597	KEOCIA SERVICES LLC	KEOCIA PERRY	6130 ALMA ROAD, APT 5215 MCKINNEY, TX 75070
1598	PROARC INC	RENEE WATSON	5430 CAMPBELL BLVD STE 114 WHITE MARSH, MD 21162-5503
1599	USMAX CORPORATION	HYO JIN PAK	3060 WILLIAMS DR STE 530 FAIRFAX, VA 22031-4648
1600	AIVI GLOBAL, INC.	RAPHAELA OBRIEN	7203 GILES PL STE 712 SPRINGFIELD, VA 22150-3708
1601	AMERICAN ORTHOTIC AND PROSTHETIC CENTER, INC. CMG Contracting	Cynthia D Smith	1521 Technology Dr Chesapeake, VA 23320-5999
1602	EQUILUX INC	MARIA TALASZ	2812 SUN VALLEY DR EAGLE RIVER, AK 99577-9481
1603	INFOSTRUCTURE, LLC	MICHELLE MCINTYRE	7892 SAILBOAT KEY BLVD S APT 205 SAINT PETERSBURG, FL 33707-6334
1604	DIGNITAS TECHNOLOGIES, LLC	ELIZABETH BURCH	3626 QUADRANGLE BLVD STE 100 ORLANDO, FL 32817-8348
1605	CTW SOLUTIONS LLC INFORMED XP	CHRISTOPHER WILLIAMS	43785 CHURCHILL GLEN DR CHANTILLY, VA 20152-5754
1606	BRIDGECROSS LLC	MARGIE COLLINS	722 E MARKET ST STE 102 #A12 LEESBURG, VA 20176

1607	RMANTRA SOLUTIONS INC RMANTRAS	KUSUMA RAO	11710 PLAZA AMERICA DRIVE SUITE 2000 RESTON, VA 20190-4743
1608	KAW ENTERPRISES LLC	KRISTIN HORAN	2404 KELLY PL THE VILLAGES, FL 32163
1609	TMH VENTURES LLC	TAMARA HUGHES	1111 STUDEWOOD ST UNIT 603 HOUSTON, TX 77008-7180
1610	JOINT LOGISTICS MANAGERS, INC.	GLORIA JACKSON	5840 ALLIN RD STE B PRINCE GEORGE, VA 23875-2363
1611	LLC CANFIELD CYBERDEFENSE GROUP	ROSY CANFIELD	4104 ALFALFA TER STE 1 OLNEY, MD 20832-2962
1612	21 DEGREES CONSULTING, LLC 21 DEGREES CONSULTING	CHERNENKO ECHOLS	1108 SAXON PL SHREVEPORT, LA 71107-3017
1613	VETA CONSULTING LLC	HANG PHAM	620 E GURLEY ST PRESCOTT, AZ 86301-3233
1614	INC. CASE-HCS	HARRIETT JACKSON-SOUMAH	12110 SUNSET HILLS RD STE 600 RESTON, VA 20190-5916
1615	ARRAY OF ENGINEERS LLC	STACY PAUL	2350 OAK INDUSTRIAL DR NE STE 1 GRAND RAPIDS, MI 49505-6004
1616	AVALON BUSINESS ENGINEERING SERVICES, LLC	LORRAINE PEART	1020 UNIVERSITY PARK BLVD STE 200 CLEARFIELD, UT 84015
1617	PRIM SERVICE SOLUTIONS, LLC	TRACY VUKICH MAJOR	6850 E VAL VERDE ST IDAHO FALLS, ID 83401-5921
1618	NEO DESIGN CONCEPTS LLC	KEOOUDONE PHRAVORACHITH	2102 BUSINESS CENTER DR # 508 IRVINE, CA 92612-1001
1619	LUSA ASSOCIATES INC	CELESTE BENNETT	1104 TUSCULUM BLVD STE 306 GREENEVILLE, TN 37745-4091
1620	ENTERPRISE TECHNOLOGY SOLUTIONS LLC	HASAN MOHAMED	12626 HEATH PARK TRL HOUSTON, TX 77089-1902
1621	SOFT TECH CONSULTING, INC.	HUONG DO	4229 LAFAYETTE CENTER DR. STE 1700 CHANTILLY, VA 20151-1267
1622	ASH ENTERPRISE CONSULTING LLC	ANGELA HAYES	3841 CAIN MILL DR LITHONIA, GA 30038-3869
1623	TRANSOURCE SERVICES CORP	JESSE CORDOVA	2405 W UTOPIA RD PHOENIX, AZ 85027-4100
1624	CALANO & ASSOCIATES LLC	KORTNEY CALANO	1592 MEADOWLARK GLEN RD DUMFRIES, VA 22026-2973
1625	AALIS MANAGEMENT CONSULTING LLC	EBONY WILKINS	3985 WHIPS RUN DR WOODBRIDGE, VA 22193-1900

1626	MATLOCK AND ASSOCIATES, LLC	JOHN MATLOCK	3033 WILSON BOULEVARD, SUITE 700, PMB#117 ARLINGTON, VA 22201-3868
1627	UYC MARKETING, LLC	URSALA CLARKE	350 DELAWARE AVE FORT LAUDERDALE, FL 33312-1131
1628	EMPIRE ELECTRONICS INC.	NANCY PAVIS	103 FORT SALONGA RD STE 10 NORTHPORT, NY 2709-
1629	INTEGRATED LOGICAL SOLUTIONS, LLC	CRYSTAL PARK	1728 FOREMAST LOOP CHESAPEAKE, VA 23323-2033
1630	SINUATE MEDIA, LLC	Leah Messina	1910 Calle de Parian Mesilla, NM 88046-9026
1631	THREE DIMENSIONAL TECHNOLOGIES, LLC	ETHEL ANDERSON	421 S GARNETT ST HENDERSON, NC 27536-4539
1632	SOLUTIONS TECHNOLOGY INC (STI)	PRISCILLA CHARLES	11106 PROSPECT HILL RD GLENN DALE, MD 20769-9454
1633	INC. NFC	KIMBERLY VALENTINE-LANGLEY	17110 OLD FREDERICK RD MOUNT AIRY, MD 21771-3322
1634	GUARDIAN ZONE, LLC	SHERYL MAAS	4843 COLLEYVILLE BLVD #251-155 COLLEYVILLE, TX 76034-3923
1635	MAN-MACHINE SYSTEMS ASSESSMENT (MSA), INCORPORATED MSA	LILLY HARRIS	11001 GARY PLAYER EL PASO, TX 79935-3911
1636	TEKGRATION LLC	STACI BEANE	110 E HOUSTON ST FL 7 SAN ANTONIO, TX 78205-2991
1637	CYBERPROS TECHNOLOGY LLC	Mannal Bakhsh	1414 DULLES PL HERNDON, VA 20170-3676
1638	STARR ENTERPRISES LLC	CAROLINE BEATTIE WILLIAMS	1 CHAPEL RIDGE LN VICKSBURG, MS 39180-5389
1639	ACUITY TOTAL SOLUTIONS ACUITY TOTAL SOLUTIONS	MARIA CHAMBERLAIN	2508 HILLROSE PL OXNARD, CA 93036-1574
1640	LIGHTFEATHER IO LLC	SARAH FAHDEN	742 FONTAINE ST ALEXANDRIA, VA 22302-3607
1641	BSE PERFORMANCE LLC	ROBIN SOBEY	22471 N 82ND AVE PEORIA, AZ 85383-2169
1642	DURABLE CLOUD LLC	KELLY FRAZIER	3635 OLD COURT RD STE 311 BALTIMORE, MD 21208-3907
1643	SMARTREMITT LLC	ANNIE SOH	869 KINGWAY BREINIGSVILLE, PA 18031-1485
1644	EXOUSIA MARKETING GROUP LLC EXOUSIA	RUBY JAMES	648 HAMDEN DR EVANS, GA 30809-3897
	MACANNIE INC MACANNIE		161 FORT EVANS RD NE STE 250

1645		JOE LEITENBURG	LEESBURG, VA 20176-3376
1646	SIGMA HEALTH CONSULTING LLC	FRANCES MURPHY	204 ELDRID DR SILVER SPRING, MD 20904-3509
1647	DSSP CONSULTING INC	SONYA PIERRELUS	2706 HOLLYWELL CT BOWIE, MD 20721-3013
1648	ADEPTUS SOLUTIONS, INC. ADEPTUS SOLUTIONS	ERICA ROBERTSON	161 FORT EVANS RD NE STE 250 OFFC 8 LEESBURG, VA 20176
1649	JERICO TECHNOLOGIES LLC	SELENA HUBBARD	1125 JEFFERSON DAVIS HWY STE 400 FREDERICKSBURG, VA 22401-8449
1650	3D MANAGEMENT & CONSULTING LLC	RAMONA MCCAA	51 E WILCOX DR STE 124 SIERRA VISTA, AZ 85635-2521
1651	ATRIA CONSULTING, LLC ATRIA CONSULTING	MELISSA BORDMAN	1 AAA DR STE 206 HAMILTON, NJ 08691-1811
1652	CORETECH CONSULTING INC CONSULTING	KOUSALYA IYER	10109 WALKER LAKE DR GREAT FALLS, VA 22066-3501
1653	DATA GALLERY LIMITED LIABILITY COMPANY PROFESSIONAL SERVICES	ANNA LUKASIAK	235 AVENUE E BAYONNE, NJ 07002-3722
1654	HALVIK CORP	VIJAY BATHULA	1600 SPRING HILL RD STE 240 VIENNA, VA 22182-2229
1655	SENTINATECH CORP	CRISTINA DO VALLE	6705 SW 122ND DR CORAL GABLES, FL 33156-5458
1656	IT VIEW INC.	PRABLEEN KAUR	40826 TULIP POPLAR PL ALDIE, VA 20105-3173
1657	32 NORTH SOLUTIONS, INC.	ELIZABETH BOWE	6874 ARVERNE CT SAN DIEGO, CA 92111-3309
1658	ELYON INTERNATIONAL, INC.	SHAUGHNESSY HODGE	1111 MAIN ST STE 405 VANCOUVER, WA 98660-2990
1659	LIVIS CONSULTING LLC	KATHERINE LIVIS	1808 FALLBROOK LN VIENNA, VA 22182-2583
1660	LABYRINTHE CONSULTING, LLC	LARHONDA JEFFERSON	1201 CANAL ST STE 470 NEW ORLEANS, LA 70112-2672
1661	CELERENS LLC CELERENS	CHUNLEI DING	11807 SCENIC HILLS CT CLARKSVILLE, MD 21029-1444
1662	WATKINS GOVERNMENT SERVICES LLC	SUSAN MILLER	6 BERGENFIELD CT NORTH POTOMAC, MD 20878-3353
1663	CORPORATELOUNGE LLC	CRYSTAL LASHAY	404 DARST RD BEASLEY, TX 77417
1664	KENT BUSINESS SOLUTIONS, LLC	KATHY TONEY	1803 NE 76TH ST GLADSTONE, MO 64118-2032

1665	STAFFING SOLUTIONS OF HAWAII, INC.	NICCI OLDS	1357 KAPIOLANI BLVD STE 915 HONOLULU, HI 96814-4549
1666	US.IT.PAT CONSULTING LLC	PATRICIA HUERTA	5150 PALMER AVE STOCKTON, CA 95215-1842
1667	SLATE CONSULTING LLC	MARY HANCOCK	254 W NORTH AVE WINCHESTER, VA 22601-3952
1668	TECHLIBERTY INC	MALARMAGAL JOHNSON	18025 COACHMANS RD GERMANTOWN, MD 20874-2282
1669	MAKPAR CORPORATION	KAAMIL KHAN	5115 GRANDE FOREST CT CENTREVILLE, VA 20120-6438
1670	SALIENSE CONSULTING LLC SALIENSE	NIKITA SINGH	1775 TYSONS BLVD 5TH FL TYSONS CORNER, VA 22102-4284
1671	NETWORK SECURITY SERVICES LLC	ALEXEI HAUGHOM	11021 NICHOLAS LN. UNIT 8 BERLIN, MD 21811-3244
1672	KALPATARU TECH INC.	BINDU KARIKAR	25067 GREAT BERKHAMSTED DR ALDIE, VA 20105-6107
1673	MT HOLDINGS LLC NEWCORE TECHNOLOGY GROUP	MELISSA TOBABEN	11436 S GANDER ST OLATHE, KS 66061-6129
1674	SANFORD TECHNOLOGY GROUP LLC	ANTOINETTE SANFORD	335 S MARINE DR SAN FRD SE TAMUNING, GU 96913
1675	GEOSPATIAL CONSULTING GROUP INTERNATIONAL LLC	JULIE CHRISTIE	203 E HOWELL AVE ALEXANDRIA, VA 22301-1307
1676	CYBER SECURITY COMPLIANCE GROUP LLC	CHARLOTTE HARRIS	143 DANNAGER WAY LAWRENCEVILLE, GA 30044-7328
1677	KERBEROS INTERNATIONAL, INC.	DAWN COLE	2109 BIRDCREEK TER TEMPLE, TX 76502-1083
1678	BUILD-IT-UP, LLC	LILY MILLINER	16458 EMORY LN STE B ROCKVILLE, MD 20853-1223
1679	TRAVEL MEDIA, LLC IDMONE	COLETTE JOHNSTON	740 TREMONT GREENS LN SUN CITY CENTER, FL 33573-8041
1680	BANDURI LLC	CHRISTINE GOODWIN	400 CHARLES ST FREDERICKSBURG, VA 22401-6089
1681	INQU LLC	LORI WILKENS	9678 LEWIS AVE CALIFORNIA CITY, CA 93505-6202
1682	CAPSTONE PLANNING & CONTROL, INC. CAPSTONE PLANNING & CONTROL, INC.	HELEN ROE	11001 WEST 120TH AVENUE SUITE 220 BROOMFIELD, CO 80021-8021
1683	BARKA LLC	SHANA-GAIL REID	925 SHIRLEY MANOR RD REISTERSTOWN, MD 21136-3046
1684	5-STAR SOLUTIONS LLC	ANITA BARNES	2329 13TH PL NE WASHINGTON, DC 20018-1109

1685	STERGION GROUP INC	MONICA STERGION	409 N PACIFIC COAST HWY STE 223 REDONDO BEACH, CA 90277-2870
1686	ANKORE CONSULTING INC	GITANJALI THAKUR	161 FORT EVANS RD NE STE 335-F LEESBURG, VA 20176-3375
1687	DATACRUNCH LAB, L. L. C.	ROB MONTALVO	204 WOODSIDE GLEN PL CARY, NC 27519-1527
1688	VOCISTECH, LLC	LYNETTE DUKE	909 ROSE AVE STE 400 NORTH BETHESDA, MD 20852-8758
1689	DAVIS PROFESSIONAL SERVICES LLC	KIMBERLY DAVIS	4680 PANTHER CREEK CT LITHONIA, GA 30038-3564
1690	SHOFAR COMMUNICATIONS LLC SHOFAR	DEANNE MCCUTCHAN	1919 N 2700 W CLEARFIELD, UT 84015-8573
1691	SIGNIFICANCE INC	MARY AHERN-SNYDER	1835 FOREST DR STE E ANNAPOLIS, MD 21401-4432
1692	AVARUS SOLUTIONS, LLC	LINDA YIOULOS	3136 WINTON RD S STE 101 ROCHESTER, NY 14623-2928
1693	PIVOT PATH SOLUTIONS, LLC	SHUTING JIANG	947 RUSSELL AVE # B GAITHERSBURG, MD 20879-3254
1694	ZEVA INCORPORATED	ISSAM ANDONI	10300 EATON PL STE 305 FAIRFAX, VA 22030-2230
1695	LLC BRYCETECH, LLC	CARISSA CHRISTENSEN	1737 KING ST UNIT 601 ALEXANDRIA, VA 22314-2764
1696	ANDRIE - SHERIE LLC	DANITA WILLIAMS	5609 SAINT MARYS ST GWYNN OAK, MD 21207-4763
1697	Ideal System Solutions, Inc.	Carol Irish	409 Barclay Avenue Unit 1 Pine River, MN 56474-5139
1698	ADVANCED COMPUTER CONCEPTS INC	REZA ZARAFSHAR	7927 JONES BRANCH DR STE 600N MC LEAN, VA 22102-3317
1699	DKMC, INC.	DANA KLEIN	1435 YELLOWHEART WAY HOLLYWOOD, FL 33019-4859
1700	TECHEDGE SOLUTIONS GROUP, LLC	MELISSA WEST	44 MILTON AVE STE 249 ALPHARETTA, GA 30009-1508
1701	PREMIER FEDERAL INC	PAUL GUPTA	3410 W HOSPITAL AVE STE 201 ATLANTA, GA 30341-2807
1702	MOBIUS CONSULTING, LLC	MELAINE PRIVITERA	6301 LITTLE RIVER TPK ALEXANDRIA, VA 22312-5044
			1765 GREENSBORO STATION PL

1703	ZENPOINT SOLUTIONS LLC	NADIA KARIMI	SUITE#900 MC LEAN, VA 22102-3470
1704	BLUE IRIS TECH CONSULTING INC	SHANNON RENEAU	7354 THOMAS GRANT DR ALEXANDRIA, VA 22315
1705	CUSTOM SOFTWARE SYSTEMS INC	LISA CUSACK	17 LOUDOUN STREET SE 2ND FLOOR LEESBURG, VA 20175-3012
1706	WUNDERSPOT PROJECT, LLC,THE	SIMONE DOMINIQUE	12909 MALLARD CREEK DR WEST PALM BEACH, FL 33418-8662
1707	ROCKWOOD COMPANY LLC	PATRICIA KOOPERSMITH	5150 ROCKWOOD PKWY NW WASHINGTON, DC 20016
1708	SKYFLINT CRITICAL TECHNOLOGIES LLC	AUDREY GRANSBERG	420 NE 39TH TER OKLAHOMA CITY, OK 73104-3721
1709	SG & ASSOCIATES, LLC	STEPHANIE T GROSS	17545 Patterson Dr Hagerstown, MD 21740-2052
1710	EVEREST DISCOVERY, LLC	TOM PELLEGRINO	1500 WALNUT ST STE 1010 PHILADELPHIA, PA 19102-3529
1711	INTELLECT SOLUTIONS, LLC	MANDEEP SARKARIA	85 S BRAGG ST STE 204 ALEXANDRIA, VA 22312-2793
1712	CORNERSTONE SIGNALS & CYBER TECHNOLOGIES LLC	ANGELA SCHULTZ	6443 LORETTA DR CHRISTOVAL, TX 76935-4335
1713	BRAND ARCHITECHS, INC., THE	BRANDY SMITH	2227 DRAKE AVE SW STE 4 HUNTSVILLE, AL 35805-5146
1714	INC CRAIG TECHNOLOGIES	CAROL CRAIG	150 N SYKES CREEK PKWY STE 200 MERRITT ISLAND, FL 32953-3488
1715	INC. GQS CONSTRUCTION SERVICES	ADRIANA BLANKENSHIP	7235 BENTLEY ROAD STE 930 JACKSONVILLE, FL 32256
1716	SOUNETU LIMITED LIABILITY COMPANY	MAGDALA RANDOLPHE	261 N UNIVERSITY DR STE 500 PLANTATION, FL 33324-2009
1717	FEDERAL MANAGEMENT PARTNERS INC	ERIN PITERA	2900 S QUINCY ST STE 200 ARLINGTON, VA 22206-2283
1718	TWC CONSULTING GROUP LLC	BRIDGET WILLIAMS	3180 GLENCREE CONYERS, GA 30012-8103
1719	STONEWOOD LABS LLC	PATRICIA BROOME	7802 BOYCE ST. FORT MEADE, MD 20755
1720	MARINUS ANALYTICS LLC	CARA JONES	100 S COMMONS STE 102 PITTSBURGH, PA 15212
1721	LEXES ASSOCIATES, INC.	DONZLEIGH WHITE	217 LIONS GATE DR SAINT AUGUSTINE, FL 32080-4101

1722	GREEN OFFICE FURNITURE SOLUTIONS, LLC GOFS SUPPLY	HALEEMA SHAFEEK	1709 DIVIDEND DR COLUMBUS, OH 43228-3899
1723	DEFENSE ACQUISITION SUPPORT SERVICES LLC	DANIEL SULLIVAN IV	210 RESEARCH BLVD SUITE 100 ABERDEEN, MD 21001
1724	KYMBER CONSULTING GROUP LLC	DARA JONES	1810 WHISTLING DUCK DR UPPER MARLBORO, MD 20774-7100
1725	Alliance Pointe, LLC	BRIGITTE BLACKBURN	51 Cross St Ste 200 Urbanna, VA 23175-2039
1726	EMI ADVISORS LLC	EVELYN GALLEGO	4133 WOODBINE STREET CHEVY CHASE, MD 20815-5043
1727	ASPEN COMMERCIAL GROUP INC. ASPEN GOVERNMENT INFORMATION SOLUTIONS	FALGUNI JALOTA	24586 HAWTHORNE BLVD STE 108 TORRANCE, CA 90505-6859
1728	OLUS ENTERPRISE LLC	MARQUITA OLURIN	2920 FORESTVILLE RD STE 1001194 RALEIGH, NC 27616-8774
1729	(S.U.R.E.) STEER U RIGHT ENTERPRISE LLC	BRENDA ARCHER	17531 NW 11TH AVE MIAMI GARDENS, FL 33169-4607
1730	INFOPACT INC	SIREESHA DEENA	19977 AUGUSTA VILLAGE PL ASHBURN, VA 20147-4128
1731	DYNAGRACE ENTERPRISES, INC.	LINDA RAWSON	151 N STATE ST STE A MORGAN, UT 84050-9919
1732	CJN CONSULTING, INC.	CAMILLA NGURRE PAUL	141 WINDMEADOW WAY FAYETTEVILLE, GA 30214-5313
1733	BLUE ASTRAL LLC	PUNITMA MALHOTRA	5716 CORSA AVE STE 110 WESTLAKE VILLAGE, CA 91362-7354
1734	SCOUT DIGITAL LLC	ANNE SCHMIDT	11230 TRACTON LN AUSTIN, TX 78739-1595
1735	PIXEL CREATIVE SERVICES LLC	CHRISTINA ALCHUS	15109 ADDISON LN WOODBRIDGE, VA 22193-6224
1736	A-TEK, INC.	KATHRYN FREELAND	1430 SPRING HILL RD STE 450 MCLEAN, VA 22102-3022
1737	ANVAYA SOLUTIONS, INC.	SHOBHA MALLARAPU	193 BLUE RAVINE RD STE 250 FOLSOM, CA 95630-4760
1738	CASE MANAGEMENT CONSULTING LLC	DAVID DEMARTIN	3216 HATCHER ST ALEXANDRIA, VA 22303-1222
1739	INC. TATCS	SOPHIA TONG	431 PARK AVE SUITE 201 FALLS CHURCH, VA 22046-3305
1740	PARAGON CYBER SOLUTIONS, LLC	COURTNEY JACKSON	400 N ASHLEY DR STE 1900 TAMPA, FL 33602-4311
1741	K S WARE & ASSOCIATES LLC KS WARE ASSOCIATES	GREGORY BRUBAKER	6900 PHILLIPS HWY., SUITE 40 JACKSONVILLE, FL 32216-6060
			1135 W NASA BLVD SUITE 100

1742	KEGMAN INC	SUSAN GLASGOW	MELBOURNE, FL 32901-1823
1743	CREATIVE SCANNING SOLUTIONS INC	KAREN ZILORA	43 FOX HILL DR FAIRPORT, NY 14450-8605
1744	E-GOVMARKET, LLC	TRACYE TURNER	1591 W 43RD AVE DENVER, CO 80211-2425
1745	THE ENTERMEDIA GROUP LLC THE ENTERMEDIA GROUP	LORRAINE JORDAN	1617 SUN VALLEY CT LAKEWAY, TX 78734-5267
1746	LINKITALL LLC LIA	MARKEESHA REED	1125 JEFFERSON DAVIS HWY STE 380 FREDERICKSBURG, VA 22401-8449
1747	TIBER CREEK CONSULTING, INC.	KEVIN UITZ	12015 LEE JACKSON HIGHWAY, SUITE 600 FAIRFAX, VA 22033-3320
1748	TKMARTIN CONSULTING LLC TKMARTIN CONSULTING	TIFFANY MARTIN	208 KINSELLA CT ROSEVILLE, CA 95747-9173
1749	NEW CENTURY TECHNOLOGIES INC	LYNN XA	4225 EXECUTIVE SQ STE 600 LA JOLLA, CA 92037-1484
1750	NEOLA GROUP LLC	NANCY BENENSON	909 CALIB COURT FRANKLIN, TN 37067-1372
1751	ISSE SERVICES LLC	ANGELA SPEASE	9290 W STOCKTON BLVD STE 100 ELK GROVE, CA 95758-8089
1752	PINAO CONSULTING LLC	CARI GOMES	144 W D ST STE 110 ENCINITAS, CA 92024-3571
1753	AMS PROFESSIONAL SERVICES, INC	SUPREET MADAN	5613 LAKEPOINTE DR ROCKLIN, CA 95677-3823
1754	HARDAWAY INVESTMENTS, LLC	CYNTHIA JORDAN	113 S MERCER DR IRMO, SC 29063-8479
1755	ICOLLABORATION INC	MADHI RAJU	1101 PENNSYLVANIA AVE NW STE 300 WASHINGTON, DC 20004-2582
1756	COMMAND DECISIONS SYSTEMS & SOLUTIONS, INC. CDS2	BARBARA HENNESSY	21 KIRBY LANE STAFFORD, VA 22554-8517
1757	VYBE ENERGY LLC	NISHA THIRUMURTHY	702 BERRY ST FALLS CHURCH, VA 22042-2402
1758	L2 SOLUTIONS LLC	KATHLEEN LOREDO	4377 YOSEMITE ST CARLSBAD, CA 92010-7911
1759	SEEDDLE LLC	DANIELLE PAYEN	2500 REGENCY PKWY CARY, NC 27518-8549
			3930 DOWNS DR

1760	SIRCE SYSTEMS INC	SUNITHA PULI	CHANTILLY, VA 20151-3309
1761	FOURANS LLC	REENA ANIL	1031 US HIGHWAY 22 STE 301 BRIDGEWATER, NJ 08807-2900
1762	H2 PERFORMANCE CONSULTING CORP	HAZEL WIGGINGTON	913 GULF BREEZE PKWY STE 42A GULF BREEZE, FL 32561-4728
1763	FEDERAL PROFESSIONAL SOLUTIONS, INC.	MARCY ANDERSON	820 CAMERON ST ALEXANDRIA, VA 22314-1909
1764	CREATIVE VISIONS, LLC	LASHAUNTA SMITH	15140 RIDING CLUB DR HAYMARKET, VA 20169-2569
1765	CASO GLOBAL CORPORATION	ANITA CHITNIS	200 BROADWAY STE 302 LYNNFIELD, MA 01940-2349
1766	JANUS ASSOCIATES INC BHS	NICK KOSCIELNIAK	6225 SMITH AVE STE 203 BALTIMORE, MD 21209-3630
1767	NICHOLSON STAFFING SOLUTIONS LLC NSS RPO	JESSICA NICHOLSON	13921 PARK CENTER ROAD, SUITE 270 HERNDON, VA 20171-3269
1768	ALESIG CONSULTING LLC	GISELA GHANI	7389 LEE HWY STE 202 FALLS CHURCH, VA 22042-1737
1769	COHESIVE SOLUTIONS, LLC	ASHLEY WATSON	5457 TWIN KNOLLS RD 300 COLUMBIA, MD 21045-3296
1770	INTEGRITY DISCOVERY SOLUTIONS GROUP LLC	NATAHSA MCDANIEL	3108 W 28TH ST MUNCIE, IN 47302-6401
1771	DEVEREUX CONSULTING, INC.	OLIVIA DEVEREUX	9219 MINTWOOD ST SILVER SPRING, MD 20901-3520
1772	STRACON SERVICES GROUP LLC	ANNE WELFARE	6100 SOUTHWEST BLVD STE 510 BENBROOK, TX 76109-6911
1773	JURISOLUTIONS INC JURISTAFF	DARLENE SISTRUNK	1500 JOHN F KENNEDY BLVD STE 1850 PHILADELPHIA, PA 19102-1725
1774	KMM TECHNOLOGIES, INC.	HIMA KOMARAGIRI	1 RESEARCH CT STE 450 ROCKVILLE, MD 20850-6252
1775	FIRELAKE CONSTRUCTION INC	SCOTT NEWTON	3054 LEEMAN FERRY RD SW STE H HUNTSVILLE, AL 35801-5660
1776	SIRI CONSULTING GROUP LLC	VEERA JONNADA	4511 CROSSVALE RIDGE LANE KATY, TX 77494-4160
1777	LIGHTWAVE ANALYTICS LLC	KARLA FLOOD	1281 MONROE ST HERNDON, VA 20170-3004
	GENIUS ROAD LLC GENIUS ROAD		14800 QUORUM DR STE 285

1778		KIMBERLY ZANATTA	DALLAS, TX 75254-7073
1779	ALFONSO & ASSOCIATES CONSULTING, INC.	VIVIAN ALFONSO	7925 JONES BRANCH DR SUITE 5300 TYSONS CORNER, VA 22102-3372
1780	DUALITY SYSTEMS LLC	LAUREL CHIARAMONTE	4536 SETON HALL RD COLORADO SPRINGS, CO 80918-7936
1781	KREATIVE CORPORATION	SODA SULTANA	116-K EDWARDS FERRY RD NE STE 102 LEESBURG, VA 20176-2301
1782	HD INC.	Janet M. Hurley	6391 Aviation Circle Loveland, CO 80538-0000
1783	PHRONESIS GLOBAL TRAINING SOLUTIONS LLC PGT SOLUTIONS	JENA JONES	7797 SEAFIELD RD HOLLYWOOD, SC 29449-6215
1784	PIERSON COMPUTING CONNECTION INC	DEBRA PIERSON	10 LONG LN STE 100 MECHANICSBURG, PA 17050-2676
1785	NEEVSYS INC	NANDINI PATEL	10005 OAKTON CROSSING CT OAKTON, VA 22124-2654
1786	ZANE NETWORKS, LLC ZANENET	ALEXANDRA JELLERETTE	1133 21ST ST NW STE 200 WASHINGTON, DC 20036-3324
1787	PRETING LLC PRETING CONSULTING	JENNYLYNN GATES	5528 HEMPSTEAD WAY SPRINGFIELD, VA 22151-4009
1788	IT FOR GOV LLC	MICHELLE LINSCOMB	3281 SYCAMORE WOODS LN HAMILTON, OH 45011-5387
1789	EXTERNETWORKS INC.	TASNEEM JEHAN	20 CORPORATE PL S PISCATAWAY, NJ 08854-6148
1790	ARIA DEFENSE SOLUTIONS, LLC	MARIYA GOLOTYUK	1015 W FAYETTE ST BALTIMORE, MD 21223-1932
1791	USmax Corporation	David Pak	8280 Willow Oaks Corporate Dr Ste 610 Fairfax, VA 22031-4518
1792	ARISTI TECHNOLOGIES, INC.	SUNITA GOPALANI	12799 OWLSLEY WAY OAK HILL, VA 20171-4223
1793	SAIGAN TECHNOLOGIES INC	GEETHA GONDI	2300 MAIN ST STE 900 KANSAS CITY, MO 64108-2408
1794	ILABS INC	MADHAN SUBRAMANIAN	14401 BALLENTINE ST OVERLAND PARK, KS 66221-8191
1795	INFOTECHSVP, LLC	GERRIT VAN GLABBEEK	12526 HIGH BLUFF DR STE 300 SAN DIEGO, CA 92130-2067
1796	TDA ONESOURCE JV, LLC.	TIA-ALEXANDRA BOND	710 WINTERSET DR CANTONMENT, FL 32533-7485
1797	WARD ENG SUPPORT SERVICES INC	KAREN WARD	317 GERMANIA ST FREDERICKSBURG, VA 22401-3325

1798	NEXAGEN NETWORKS, INC.	RUPAL PARIKH	2129 PULASKI HWY STE 102 HAVRE DE GRACE, MD 21078-2141
1799	VANTAGE ID APPLICATIONS INC	AMANDA GOULDTHREAD	2400 FENTON ST STE 204 CHULA VISTA, CA 91914-4565
1800	PELICAN SALES INC.	MIKE FAVREAU	5121 INDUSTRY DR STE 105 MELBOURNE, FL 32940-7199
1801	METRICA, INC.	JONATHAN FAST	100 NE LOOP 410 STE 520 SAN ANTONIO, TX 78216-4727
1802	INTEGRATED SECURITY TECHNOLOGIES INC.	CHRISTINE LANNING	94-1388 MOANIANI ST STE 204 WAIPAHU, HI 96797-6604
1803	KROS-WISE	LILY ARAGON	435 E CARMEL ST SAN MARCOS, CA 92078-4362
1804	TENICA AND ASSOCIATES LLC	TERRY SCHERLING	4795 MEADOW WOOD LN STE 200W CHANTILLY, VA 20151-4209
1805	HONOVEE LLC HONOVEE	LAUREN SHERIFF	6700 ALEXANDER BELL DR STE 200 COLUMBIA, MD 21046-2105
1806	ACCURA ENGINEERING AND CONSULTING SERVICES, INC.	PRASHANTHI REDDY	3200 PRESIDENTIAL DR ATLANTA, GA 30340-3910
1807	CPMS SERVICES, LLC	SHEILA BENNETT	10569 MONTARIA WAY ELK GROVE, CA 95757-1758
1808	5P CONSULTING, LLC	Y'VONNE SISCO-ORMOND	1867 PLAYA RIVIERA DR CARDIFF, CA 92007-1429
1809	PITTMAN CONSULTING GROUP, LLC	SHONIA ROACH	1100 PEACHTREE ST NW SUITE 950 ATLANTA, GA 30309
1810	STERILE SERVICES CO	FANIA CARTER	445 NW 54TH ST MIAMI, FL 33127-1921
1811	ENTEGRITY CONSULTING GROUP, LLC	KIMBERLY DICKERSON	6680 POE AVE STE 400 DAYTON, OH 45414-2855
1812	APPLICATION RESEARCH CENTER LLC	KARTHIKEYAN MURUGESAN	4521 MIXED WILLOW PL CHANTILLY, VA 20151-2363
1813	ATG INNOVATIONS LLC	SARAH SANCHEZ	2017 WOODFORD RD VIENNA, VA 22182-3731
1814	ARCSOURCE GROUP INC	MEGAN PULLIAM	6751 COLUMBIA GATEWAY DR STE 300 COLUMBIA, MD 21046-3138
	INOMAL HEALTHCARE CONCEPTS	AUDREY"BECKY"CHAMBERS-	3168 BRAVERTON ST STE 200

1815	LLC	ROBINSON MHSA	EDGEWATER, MD 21037-2676
1816	WORKTALENT LLC	ILANA PERELMAN	10740 QUEENS BLVD STE 205 FOREST HILLS, NY 11375-4252
1817	PIVOTAL POINT, LLC	DOKMAI WEBSTER	135 N FAIRFAX ST FALLS CHURCH, VA 22046-3528
1818	CUSTOM SOFTWARE SYSTEMS INC	ROBERT CUSACK	709 SEATON CT LEESBURG, VA 20175-8910
1819	CONTRACTOR SUPPORT SERVICES INC.	RAJESWARI ANUMOLU	580 OLD WILLETS PATH HAUPPAUGE, NY 11788-4106
1820	PROVIDER RESOURCES, INC	KATHY MARKMAN	153 E 13TH ST STE 1400 ERIE, PA 16503-1035
1821	THE VENTURA GROUP INC	CAROL SIERRA	20110 ASHBROOK PL STE 120 ASHBURN, VA 20147-5075
1822	VICTORY SOLUTIONS INC	LEE HUNT	560 DISCOVERY DR NW HUNTSVILLE, AL 35806-2810
1823	COMCO, INC.	VICKI ADKINS	100 S ALTO MESA DR EL PASO, TX 79912-4437
1824	LMJ HEALTHIT CONSULTING SERVICES LLC	LYNETTE GARCIA	399 N BROADWAY APT 2O YONKERS, NY 10701-2038
1825	SILOTECH GROUP INC	TIFFANY TREMONT	4063 E HOUSTON ST STE 950 SAN ANTONIO, TX 78220-1506
1826	DLS ENGINEERING ASSOCIATES, INC.	DONNA SCASSERA	5701 CLEVELAND ST STE 220 VIRGINIA BEACH, VA 23462-1790
1827	HENTLEY GROUP LLC	KISHA WEBB	1201 CONNECTICUT AVE NW STE 609 WASHINGTON, DC 20036-2605
1828	ALL INCLUSIVE REALTY LLC ALL INCLUSIVE MANAGEMENT GROUP	SHAKEEMA THOMPSON	713 CARLISLE ST RALEIGH, NC 27610-3627
1829	NYC TECHNICAL SUPPORT SOLUTIONS INC. NYCTSS	BROCHA SOMER	330 7TH AVE FL 15 NEW YORK, NY 10001-5250
1830	ANRE TECHNOLOGIES INC. ANRE TECH	ROUBINA KESHISH-MOSES	741 W WOODBURY RD ALTADENA, CA 91001-5310
1831	MIRADOR ENTERPRISES, INC.	YOLANDA DIAZ	8201 LOCKHEED DR STE 110 EL PASO, TX 79925-2558
1832	NOMOBO INC.	RADHIKA SANDRA	11417 W BERNARDO CT STE H SAN DIEGO, CA 92127-1639
1833	EMBEDDED ALLIANCE INC	RACHAEL HARBES	5503 CALLANDER DR SPRINGFIELD, VA 22151-1403
	ML SERVICES, INC.		545 YELLOWSTONE AVE

1834	ML COMPUTER SERVICES	TRINA SHIPPEN	IDAHO FALLS, ID 83402-3506
1835	SYSTEM DYNAMICS INTERNATIONAL INCORPORATED	Dana S Cantrell	400 S WOODLAWN DR SAINT LOUIS, MO 63122-6344
1836	JEM COMPUTERS, INC. JEM TECH GROUP	JAMI MOORE	23537 LAKEPOINTE DR CLINTON TOWNSHIP, MI 48036-3323
1837	JAZZ SOLUTIONS INC	GARGI LAKAMRAJU	20745 WILLIAMSPORT PL STE 320 ASHBURN, VA 20147
1838	BEYOND MISSION CAPABLE SOLUTIONS LLC	BRENDA CLOUTIER	282 MAIN ST STE 203 SALEM, NH 03079-2761
1839	ACCESS COMMUNICATIONS GROUP LLC	ANA ESPINOZA ENRIQUEZ	5470 S MONROVIA AVE PHOENIX, AZ 85706-2120
1840	IKWEBAY LLC	KHARA LADUCER	814 CHIEF LITTLE SHELL ST BELCOURT, ND 58316
1841	CKG CONSULTING LLC	CYNTHIA GILBERT	2031 LIBERTY CT NW ATLANTA, GA 30318-9379
1842	NEXT PHASE SOLUTIONS AND SERVICES, INC.	KAREN ROSENBAUER	5523 RESEARCH PARK DR STE 245 CATONSVILLE, MD 21228-4680
1843	Adino, Inc.	VALARIE C LOTT	360 Alden Ct Chicago Heights, IL 60411-4534
1844	MIRACORP, INC.	CYNTHIA REED	8413 E. BASELINE RD, STE 109 MESA, AZ 85209-4377
1845	DELITE SOLUTIONS LLC	Sherie Chandler	8609 WESTWOOD CENTER DR STE 110 Tysons Corner, VA 22182-7525
1846	COMMUNITRONICS CORP	RITA LEITENSDORFER	233 WOLFNER DR FENTON, MO 63026-2801
1847	NOETIC STRATEGIES, INC.	KELLY PARKER	1300 MERIDIAN ST N STE 3100 HUNTSVILLE, AL 35801-4682
1848	MANGAS GLOBAL SOLUTIONS INC	TONYA GOODAY-MINOR	8888 KEYSTONE XING STE 1300 INDIANAPOLIS, IN 46240-4600
1849	VIRTU, LLC VVELL STUDIO	KERRY SCHUETTE	2911 SUTTON BLVD SAINT LOUIS, MO 63143-3011
1850	TWIN OAKS CONSULTING LLC	JANET SCHLUMP	8003 HORICON POINT DR MILLERSVILLE, MD 21108-1579
1851	XCELMIL LLC	MELODY GRATIC	48 WILTSHIRE DR STAFFORD, VA 22554-5344
1852	CREMER GLOBAL SERVICES, INCORPORATED	AYLEEN CREMER	2210 BRYAN ST MELBOURNE, FL 32901-5958
			8403 COLESVILLE RD STE 1100

1853	CYBERRX INC	OLA SAGE	SILVER SPRING, MD 20910-6346
1854	SPATIAL ENGINEERING, INC.	REBECCA TRULUCK	613 TOWNE PARK DR W STE 202 RINCON, GA 31326-5505
1855	HILLS23 CONSULTING LLC	AMALIA HILLIARD	51-446 B KEKIO RD KAAAWA, HI 96730
1856	KNOWLEDGE VORTEX, INC.	ELISA KRUPA	1900 RESTON METRO PLAZA SUITE 556 RESTON, VA 20190
1857	3 FUERZAS TECHNOLOGY SOLUTIONS, LLC EDZ SYSTEMS	ELIZABETH DEZEEUW	6750 W 93RD ST STE 140 OVERLAND PARK, KS 66212-1465
1858	INTELLIGENESIS, LLC	ANGIE LIENERT	6950 COLUMBIA GATEWAY DR STE 450 COLUMBIA, MD 21046-3484
1859	GLOBAL SOLUTIONS GROUP, INC.	BIJAL MEHTA	25900 GREENFIELD RD STE 220 OAK PARK, MI 48237-1292
1860	HYPERION BIOTECHNOLOGY INC	KATHERINE KALNS	13302 LANGTRY ST SAN ANTONIO, TX 78248-1232
1861	TICKNOR, CAMMY C COMPUTER CITE	CAMMY TICKNOR	4112 STANLEY BLVD PLEASANTON, CA 94566-6246
1862	HYQUEST CONSULTING SOLUTIONS, LLC	JAMEECE PINCKNEY	7051 HEATHCOTE VILLAGE WAY STE 265 GAINESVILLE, VA 20155-3267
1863	J&K ELECTRONICS INC. M3 TECHNOLOGY	KEN MASSA	58 SAWGRASS DR BELLPORT, NY 11713-1549
1864	CAVAN SOLUTIONS INC	LORI DELORENZO	400 VIRGINIA AVE SW STE 700 WASHINGTON, DC 20024-2701
1865	EXCALIBUR CONSULTING SERVICES LLC EXCALIBUR SOLUTIONS	EXCALIBUR SOLUTIONS	5214 FOOTE ST NE WASHINGTON, DC 20019-6657
1866	ATHENA CONSULTING LLC CONSULTING	ADRIENNE OSTROFF	1325 KILMER AVE MINNEAPOLIS, MN 55426-1833
1867	ACQUISITION PROFESSIONALS LLC	LUWANNA CLARK	800 CORPORATE DR STE 301 STAFFORD, VA 22554-4889
1868	VNUIT LLC	PARAMJYOTI KAKILETI	5425 MISSION RD BONSALL, CA 92003-3601
1869	PIONEER LLC PIONEER	PINA SHAH	4919 DENNY AVE PASCAGOULA, MS 39581-5521
1870	SYNERGY AMERICA, INC.	HARSHI KRISHNASWAMY	6340 SUGARLOAF PKWY STE 200 DULUTH, GA 30097-4329
1871	GRANITE COMMERCIAL REAL ESTATE LLC	Megan Prieto Giokas	12 SIMON STREET NASHUA, NH 03060-3072
			4407 DARIO RD

1872	I5 SHAREPOINT CONSULTING, LLC	IVORY BANKS	UPPER MARLBORO, MD 20772
1873	CREEK ROAD RENTALS LLC	TARA KELLY	388 STARRUCCA CREEK RD SUSQUEHANNA, PA 18847-2028
1874	M & E STAFFING LLC	JASMINE WATERS	217 W 2ND ST STE 205 LITTLE ROCK, AR 72201-2521
1875	SHIELD ANALYSIS TECHNOLOGY LLC	RICHARD YINGLING	9244 CHURCH ST MANASSAS, VA 20110-5543
1876	ALLSOURCE GLOBAL MANAGEMENT, LLC	CECILIA MATA	4481 CAMPUS DR STE A SIERRA VISTA, AZ 85635-2566
1877	COMPUTERCRAFT CORPORATION	CAROLYN HILL	1017 12TH ST NW STE 200 WASHINGTON, DC 20005-4054
1878	CMAC GLOBAL SOLUTIONS LLC	ARUNA SANGANA	10320 LITTLE PATUXENT PKWY STE 200 COLUMBIA, MD 21044-3344
1879	Social Seen LLC	Alexandra Urrutia	5 Daniel Ln Hampton, VA 23664-1177
1880	AGILE5 TECHNOLOGIES INC	LISA FRITSCH	1000 TECHNOLOGY DR STE 1370 FAIRMONT, WV 26554-9044
1881	PACIFIC OFFICE SOLUTIONS LLC	JULIE VALDEZ	3403 S 8TH AVE UNION GAP, WA 98903-9513
1882	INSIGNIA FEDERAL GROUP, LLC INSIGNIA FEDERAL GROUP	KAREN LEE	3141 FAIRVIEW PARK DR STE 450 FALLS CHURCH, VA 22042-4533
1883	FELLOWS CORPORATE CONSORTIUM LLC	BRENDA FELLOWS	756 BOUNTY DR APT 5602 FOSTER CITY, CA 94404-2679
1884	DSQUORUM LLC DATA SOCIETY	MERAV YURAVLIVKER	1717 E CARY ST RICHMOND, VA 23223-6935
1885	AMOORER INC.	ROBERTA MOORE	9658 BALTIMORE AVE STE 300 COLLEGE PARK, MD 20740-1346
1886	APPIGENICS LLC	VINOD MATHUR	6840 LADY ADELAIDE CT CENTREVILLE, VA 20120
1887	EPH CONSULTING INC	ELYSE PETTIFORD	10312 PIERCE DR SILVER SPRING, MD 20901-1942
1888	ACR TECHNOLOGY LLC	GAURAVKUMAR PATEL	2608 SUNNYBROOK FARM DR APEX, NC 27523
1889	GEMINI TECHNOLOGIES, INC.	ROBIN TABER	2153 ALMSHOUSE RD JAMISON, PA 18929-1011
1890	HUMANLINK, LLC	BONNIE KUDRICK	3206 WILDERNESS BLVD E PARRISH, FL 34219-9334

1891	PROJECT M&M LLC	MICHELLE ISAAC	11641 HAVENNER RD FAIRFAX STATION, VA 22039-1231
1892	COASIME MANAGEMENT & CONSULTING LLC	TAMMI COAKLEY-SIMELTON	425 W CAPITOL AVE STE 205 LITTLE ROCK, AR 72201-3405
1893	ESTEEM IT SOLUTIONS INC	JAYALAKSHMI SRINIVASAN	17155 PENACOVA ST CHINO HILLS, CA 91709-4126
1894	G1 CONSTRUCTION, INC.	TORRI GALAVIZ	976 BRADY AVE NW SUITE 100 ATLANTA, GA 30318-5699
1895	CAN SOFTTECH INC	SWAPNA REDDYGARI	13221 WOODLAND PARK RD HERNDON, VA 20171-5503
1896	TORO GLOBAL LLC	GLORIA ZAMORA	2801 ALTON PKWY APT 316 IRVINE, CA 92606-2178
1897	Epic Systems, Inc.	Chandra M Nallamala	41229 TYNEDALE CT ASHBURN, VA 20148-5796
1898	IT OBJECTS LLC	RAVINDAR PALLA	312 E MARKET ST STE I LEESBURG, VA 20176-4173
1899	INNER CORE CONSULTING LLC	ANETRIA BOLDEN	222 CATOCTIN CIR SE STE 133 LEESBURG, VA 20175-3730
1900	JOHNSON VENTURE MANAGEMENT SOLUTIONS, INC. JVM SOLUTIONS	MARGIE JOHNSON	118 BROADWAY ST. STE 525 SAN ANTONIO, TX 78205
1901	NIRA, INC.	MEIXIA WANG	400 VIRGINIA AVE SW STE 720 WASHINGTON, DC 20024-2701
1902	HARD TO FIND INTERNATIONAL, INC.	JOSHUA BERLIN	390 OAK AVE STE J CARLSBAD, CA 92008-2968
1903	FUTURECOM TECHNOLOGIES, INC.	JEANNE GOKCEN	474 WHITLEY DR COLUMBUS, OH 43230-3635
1904	WYVERN SECURITY LLC	LATRENDA SUGGS	750 S ORANGE BLOSSOM TRL STE 240 ORLANDO, FL 32805-3196
1905	JOD ENTERPRISES, INC. MICRO RECORDS COMPANY	ERICA DAVIS	9321 PHILADELPHIA RD STE D BALTIMORE, MD 21237-4144
1906	SECLIANCE, LLC	STELLA BRIDGES	10 HERON DR AMELIA, OH 45102-1776
1907	LUSA ASSOCIATES INC	CELESTE BENNETT	831 ROYAL GORGE BLVD STE 312 CANON CITY, CO 81212-6709
1908	DECISIVE TECHNOLOGIES LLC	PAUL BROOKS	2 FAWN DR SEWELL, NJ 08080-9736
			5 MEADOW ST APT 201

1909	MAGANTI IT RESOURCES LLC	PRASAD MAGANTI	NAUGATUCK, CT 06770-4001
1910	MALBAIE SOLUTIONS INC. MALBAIE SOLUTIONS	BRICE RHEE	23929 BURDETTE FOREST RD CLARKSBURG, MD 20871-4467
1911	FERMAT SOFTWARE LLC	MAHVISH QURESHI	9800 N LAMAR BLVD STE 319 AUSTIN, TX 78753-4144
1912	DATA AND ANALYTIC SOLUTIONS INC.	DAWN LI	4031 UNIVERSITY DR STE 100 FAIRFAX, VA 22030-3400
1913	CYBER BREWS LLC CYBER BREWS	KAREN WILLIAMS	102 RIVERCHASE RD NEW MARKET, AL 35761-9438
1914	PBG CONSULTING, LLC	GHALEB GHALEB	7925 JONES BRANCH DR STE 2125 MCLEAN, VA 22102-3376
1915	KEATON CONSULTING CORP.	LAURA KEATON	4450 ARAPAHOE AVE STE 100 BOULDER, CO 80303-9102
1916	JRH CONSULTANTS LLC	LISA BELL	20 F ST NW STE 718 WASHINGTON, DC 20001-6700
1917	JAMES MADISON ADVISORY GROUP LLC	MARY ROSE ANG	32 COUNTRY LN VOORHEES, NJ 08043-1178
1918	NOBLE PROFIT, PBC	AMY SEIDMAN	237 7TH AVE SAN FRANCISCO, CA 94118-2319
1919	STAR GOLDEN TECHNOLOGY INC	BRYAN DAIGLE	9380 WAPLES ST STE 101 SAN DIEGO, CA 92121-3905
1920	NIS SOLUTIONS CORP. NIS SOLUTIONS	MARC RICHA	22636 DAVIS DR STE 375 STERLING, VA 20164-6404
1921	PARYMON CORP.	PARISA GHELICHKHANI	1110 BONIFANT ST STE 501A SILVER SPRING, MD 20910-3358
1922	SOTERIA LLC	LEAH UPSHAW	1319 FERN ST NW WASHINGTON, DC 20012-2331
1923	ADELA TECHNOLOGIES, INC.	DAVID ALONSO	41660 COURTHOUSE DR STE 301B LEONARDTOWN, MD 20650-3887
1924	NET.AMERICA CORPORATION, THE	CLARE HINES	16201 TRADE ZONE AVE STE 112 UPPER MARLBORO, MD 20774-8758
1925	PROTECH GLOBAL SOLUTIONS LLC	HEECHO KIM	13604 SMALLWOOD CT CHANTILLY, VA 20151-2711
1926	IPOWER LLC	DEBORAH HUNT	1317 GATESMEADOW WAY RESTON, VA 20194-1426
1927	THORBEN CONSULTING LLC	KATRINA KOOMEY	3106 N OHIO ST ARLINGTON, VA 22207-1257
1928	SAGE COMMUNICATIONS LLC	CELIA BOWEN	2233 NW 41ST ST STE 700F GAINESVILLE, FL 32606-7483
1929	CLIENT SOFTWARE SERVICES, LLC	MAMATHA CHITTIREDDY	101 LAKEFOREST BLVD STE 360 GAITHERSBURG, MD 20877-2634

1930	WORKNOW LLC	OLGA BUCHONINA	437 W SAN CARLOS ST SAN JOSE, CA 95110-2626
1931	SYLVER RAIN CONSULTING LLC	LATOYA WHITE	1120 CONNECTICUT AVE NW STE 421 WASHINGTON, DC 20036-3953
1932	TREWON TECHNOLOGIES LLC	BIJAL SHAH	800 CORPORATE DR STE 301 STAFFORD, VA 22554-4889
1933	EYES ON SECURITY LLC	CLOTOVIS BARKER-WILLIAMS	6914 BARKLEY TRL SAN ANTONIO, TX 78250-1750
1934	EIDOS TECHNOLOGIES, LLC	HELLENI MOON	8569 C SUDLEY ROAD MANASSAS, VA 20110-3863
1935	ROTHE ENTERPRISES INC	KAREN WHEELER-HALL	4535 E HOUSTON ST SAN ANTONIO, TX 78220-1701
1936	ZAVDA TECHNOLOGIES, LLC ZAVDA	STACY TRAMMELL	5520 RESEARCH PARK DR STE 100 CATONSVILLE, MD 21228-4851
1937	LOTUS USA INC	PRASAD YALAMANCHI	445 S FIGUEROA ST LOS ANGELES, CA 90071-1602
1938	SHARPEDG LLC	SOPHIA EDWARDS	6919 DEER RUN DR ALEXANDRIA, VA 22306-1107
1939	GLOBAL ONE LT INC	LEENA TRIPATHI	5714 RFD LONG GROVE, IL 60047-8241
1940	CLOVER LLC	JULIE KYLE	1176 HAWLING PL SW LEESBURG, VA 20175-5084
1941	RONIN STAFFING LLC	VIVIAN RUTHERFORD	500 N BRAND BLVD STE 625 GLENDALE, CA 91203-3390
1942	CRAIG TECHNICAL CONSULTING, INC. CRAIG TECHNOLOGIES	CAROL CRAIG	710 MULLETT RD STE B CAPE CANAVERAL, FL 32920-4562
1943	DATYPIC, INC.	PRISCILLA WALMSLEY	523 NORTH SPRUCE STREET TRAVERSE CITY, MI 49684-1441
1944	K. PARKS CONSULTING, INC.	KIZZY PARKS	1900 S HARBOR CITY BLVD #335 MELBOURNE, FL 32901-4763
1945	SPELLMAN CONSULTING GROUP LLC	CRYSTAL SPELLMAN	9797 PRESWICKE PT ALPHARETTA, GA 30022-8682
1946	Cybergear, Inc.	Danette Carnahan	8224 Lake Front Dr Show Low, AZ 85901-0000
1947	SAID STRATEGY GROUP INC	CONNIE WYATT	2750 W WASHINGTON BLVD CHICAGO, IL 60612-2032
1948	LEVEL TOUCH, LLC	GURPRIT SINGH	1751 PINNACLE DR STE 600 MCLEAN, VA 22102-4007
			13600 BRYANT PLACE SOUTH

1949	QUEENROSE LLC L.L.C.	MOJISOLA LEKUTI	BURNSVILLE, MN 55337-7117
1950	INCLUSIVAIM LLC	JULIA ALLEN	312 N GEORGE MASON DR ARLINGTON, VA 22203-3004
1951	MSM TECHNOLOGY LLC	MANISHA MORRIS	521 C ST SUITE 201 QUANTICO, VA 22134-3438
1952	PBP SOLUTIONS LLC	LINH NGUYEN	11790 INDIAN RIDGE RD RESTON, VA 20191-3527
1953	QUALITY TECHNOLOGY, INCORPORATED QUTECH	RENEE PARKER	4600 FORBES BLVD STE 400 LANHAM, MD 20706-4359
1954	PIGLER AUTOMATION LLC	HARRY PIGLER	9158 FOREST ST FIRESTONE, CO 80504-3530
1955	BGESH, INCORPORATED	CHARISSA HALLIBURTON	800 CORPORATE DR STE 301 STAFFORD, VA 22554-4889
1956	HEXORDIA LLC	JESSICA HYDE	9262 SHORE LAWN DR BRIDGEPORT, NY 13030-9714
1957	LLC JRF VOYAGES	JACQUELINE RODRIGUES-FONTES	11623 LEESBOROUGH CIR SILVER SPRING, MD 20902-2890
1958	RJ VINCENT ENTERPRISES LLC VINCENT ENTERPRISES	BECKY VINCENT	14447 ALTAMAR CT RANCHO SANTA FE, CA 92067
1959	TTW SOLUTIONS INC	TIM WEI	6550 ROCK SPRING DR BETHESDA, MD 20817-1132
1960	GREEN ELEPHANT LLC	SANDHYA SRIDHARAN	24782 SOMERBY DR CHANTILLY, VA 20152-5965
1961	DEWITT CONSULTANCY PARTNERS, LLC	KIMBERLY DEWITT	2049 N 32ND ST KANSAS CITY, KS 66104-4307
1962	FM TALENT SOURCE LLC	DAWN HENDRICKS	912 THAYER AVE STE 300A SILVER SPRING, MD 20910-5710
1963	PLACED LLC	JENNIFER HARDING	4395 APPLECREST CIR CASTLE ROCK, CO 80109-8657
1964	ELEVATE STRATEGIES LLC	FELICITY PEREYRA	125 AMUNDSEN ST HOUSTON, TX 77009-3202
1965	MCH CONSULTING SERVICES, LLC MCH & ASSOCIATES	MARIA CHENAULT-HERBERT	3200 STONE HARBOR CT SUFFOLK, VA 23435-3354
1966	TITAN ASSOCIATES GROUP INC	TANYA LEONARD	1829 SEMINOLE LN ATHENS, TN 37303-2323
1967	DAVIS UNLIMITED INFORMATION TECHNOLOGIES INC. DUIT	DENISE DAVIS	5520 RESEARCH PARK DR STE 100 BALTIMORE, MD 21228-4851
1968	VITALIZING BUSINESS SOLUTIONS, INC.	SHURLON THOMPSON	7547 SOUTH EMERALD AVENUE CHICAGO, IL 60620-2425
			4815 NW 98TH PL

1969	THIRTEEN 92 CORP	MILENA OYARZUN	DORAL, FL 33178-1929
1970	COMPREHENSIVE RESEARCH SOLUTIONS LLC	MILENA KIRILYUK	708 BEACON HILL TER GAITHERSBURG, MD 20878-1964
1971	MAYA HAWTHORNE INC	MAI ANH HO	2800 POST OAK BLVD SUITE 4100 HOUSTON, TX 77056-6145
1972	CW BUSINESS VENTURES, INC.	CRYSTAL WARD	5253 EL CAJON BLVD STE B SAN DIEGO, CA 92115-4747
1973	VANGUARD PACIFIC, LLC SENTRY-BOX SERVICES	SYDNEY CODY	14051 COUNTY ROAD 9 FOLEY, AL 36535-8318
1974	TECHSUR SOLUTIONS LLC	RUPINDER YADAV	205 VAN BUREN ST STE 120 HERNDON, VA 20170-5336
1975	R3 GOVERNMENT SOLUTIONS, LLC	KRISTIN BERRY	4601 FAIRFAX DR STE 1200 ARLINGTON, VA 22203-1559
1976	CRW And Associates, LLC	Ambreen Javed	4601 Presidents Dr Ste 232 Lanham, MD 20706-4870
1977	DIVINEBASE INCORPORATED ORCA INTELLIGENCE	TITRA HAMILTON	3307 SIR THOMAS DR APT 24 SILVER SPRING, MD 20904-4887
1978	EPS CORPORATION	JOHN GAGLIANO	78 APPLE ST TINTON FALLS, NJ 07724-2600
1979	BARROW WISE CONSULTING, LLC BARROW WISE	TANESIA BARROW	1390 PICCARD DRIVE SUITE 305 ROCKVILLE, MD 20850-6539
1980	RONIN STAFFING LLC	VIVIAN RUTHERFORD	510 S HEWITT ST, UNIT 408 LOS ANGELES, CA 90013-1659
1981	TRACKIT LLC	VANESSA QUINONES ORFILA	268 AVE PONCE DE LEON STE 914 SAN JUAN, PR 00918-2004
1982	STRONGBOX CYBER SOLUTIONS LLC	JANET JERGE	7130 AMY COURT WARRENTON, VA 20187-7800
1983	WILL TECHNOLOGY, INC.	CRYSTAL SHELL	1570 THE BOARDWALK HUNTSVILLE, AL 35816-1820
1984	ALLUVIONIC INC	WENDY ROMEU	3530 N HARBOR CITY BLVD MELBOURNE, FL 32935-5714
1985	4XBOLT, LLC	ANN QUINN	7807 LANETTA LANE WESTERVILLE, OH 43082-9097
1986	OM GROUP, INC.	SOWMYA HARIHARAN	30 KNIGHTSBRIDGE RD STE 525 OFC 259 PISCATAWAY, NJ 08854-3963
1987	ENGINEERING AND INFORMATION TECHNOLOGIES EIT	HIRSH SINGH	11555 HERON BAY BLVD STE 200 CORAL SPRINGS, FL 33076-3362
1988	HELIOS SOLUTIONS GROUP, LLC	DANIELLE VERBA	118 BLUE HERON DR WEXFORD, PA 15090-2512

1989	SOFTACT SOLUTIONS LLC	MARY YOURCHISIN	2555 PAYNE BRANCH RD BLOWING ROCK, NC 28605-9045
1990	IT HUB INC	ELIZABETH MEDA	722 E MARKET ST STE 102 LEESBURG, VA 20176-4475
1991	MARK USA, INC., THE SMARTSTART	TRACI SHIRACHI	4482 BARRANCA PKWY STE 220 IRVINE, CA 92604-4706
1992	YEN GRAPHICS LLC	SUYEN STEVENSON	29917 PRAIRIE FALCON DR WESLEY CHAPEL, FL 33545-3924
1993	DELLIGATTI ASSOCIATES LLC	NATALIE DELLIGATTI	7428 WOODWARD SPRINGS DR PEARLAND, TX 77584-4597
1994	ACCEL CORP	STACYE BROWN LOMAN	8400 CORPORATE DR LANDOVER, MD 20785-2238
1995	B & B CONSULTING ENTERPRISES INC	CASSANDRA BEAMER	9233 FALLING WATER DR BRISTOW, VA 20136-2127
1996	THE ESB GROUP, INC.	LARRY BOUNDS	5855 US HIGHWAY 11 SPRINGVILLE, AL 35146-3228
1997	FAAZ CONSULTING LLC	fatima ali	106 WELSH PL MORRIS PLAINS, NJ 07950-2951
1998	BERRY TECHNOLOGY SOLUTIONS, LLC	DEMETRICA BERRY	10 LANTANA WAY NEWNAN, GA 30265-4171
1999	ENVIRONMENTAL CONSULTING AND TRAINING SERVICES, INC ECATS	FONDA WICKER	2143 PAYNE AVE ALCOA, TN 37701-3130
2000	CHRISTINA PRENTICE KODERSPEDIA	CHRISTINA PRENTICE	228 HAMILTON AVE FL 3 PALO ALTO, CA 94301-2583
2001	BLUE TECH INC	SUSAN STONE	4025 HANCOCK ST STE 100 SAN DIEGO, CA 92110-5167
2002	LUMENOR CONSULTING GROUP	BRIDGETTE KARRA	2258 NORBURY DR SE SMYRNA, GA 30080-5203
2003	HEALTH INFORMATION TECHNOLOGY SOLUTIONS, LLC HITS	JULIE HOYTE	16791 BRANDY MOOR LOOP WOODBRIDGE, VA 22191-4762
2004	EX NIHILO MANAGEMENT, LLC EX NIHILO	ANGELA DINGLE	80 M ST SE STE 100 WASHINGTON, DC 20003-3550
2005	GARUD TECHNOLOGY SERVICES INC	RAJIV SINGH	11005 HUNTERS VIEW RD ELLICOTT CITY, MD 21042-6100
2006	CURA, LLC	MICHAEL BEADLE	1530 HASKIN DR SAN ANTONIO, TX 78209-2325
2007	UNETCOMM CORPORATION	SHAY FARID	1832 HEARST AVE BERKELEY, CA 94703-1331
2008	ISOFT SOLUTIONS, LLC	LISBET HUGHES	5361 CLEVELAND ST VIRGINIA BEACH, VA 23462-6524

2009	BANKABLE ENTERPRISES LLC	MERCEDES BANKS WILLIAMS	14 OLD MILL RD PORT WENTWORTH, GA 31407-6002
2010	STELLAR PROGRAMMING & CONSULTING, INC.	PATRICIA MCKENZIE	216 INDUSTRIAL AVE CASPER, WY 82601-2427
2011	IHOSTING WEB LLC	CYNTHIA SMITH	208 ASTRIO ST EMPORIA, VA 23847-2604
2012	SATORI MARKETING, LLC	MARCHE WARFIELD	12848 QUEENSBURY LN STE 208 HOUSTON, TX 77024-4163
2013	AXIOS SERVICES, L.L.C.	LAURA KEFALAS	12600 DEERFIELD PARKWAY, SUITE 100 ALPHARETTA, GA 30004-6130
2014	ROI IMPORTS, LLC	TINA RICE	5068 LOWER ELM ST ATLANTA, GA 30349
2015	DEFENSETEK SOLUTIONS, LTD.	CHRISTOPHER JOHNSON	21309 SMALL BRANCH PL BROADLANDS, VA 20148-4009
2016	MILLENNIUM COMMUNICATIONS, INC.	THERESA MACRI	6900 JERICHO TPKE STE 115W SYOSSET, NY 11791-4457
2017	SCYSEC LLC	FELICE FLAKE	1206 MILLENNIUM PKWY STE 2007 BRANDON, FL 33511-3895
2018	INFINITE SOURCE COMMUNICATIONS GROUP, LLC	MONICA DIAZ	1150 NW 72ND AVE STE 180 MIAMI, FL 33126-1920
2019	TEAM SWAMI LLC	Krupal Swami	5104 FRANCESCO LN BLOOMINGTON, IL 61705-7107
2020	CYBERVATION INC SOLUTIONS	PURBA MAJUMDER	485 METRO PL S STE 320 DUBLIN, OH 43017-5334
2021	KRIDAY LLC PEXEL PATH	HARSH PATEL	784 N GARY AVE 2 UNIT 113 CAROL STREAM, IL 60188-4909
2022	INTECON LLC	RAY PHILLIPS	1050 SOUTH ACADEMY BOULEVARD STE 148 COLORADO SPRINGS, CO 80910-3922
2023	A3L FEDERAL WORKS LLC A3L FEDERAL WORKS	ROYA MAHER	1000 TECHNOLOGY DR STE 1217 FAIRMONT, WV 26554-8829
2024	EVOSCALE, LLC	MELANIE MEYER	932 DAYTON ST EDMONDS, WA 98020-3328
2025	MOYE I.T. CONSULTING, LLC MOYE CONSULTING	JAN MOYE	1255 CORPORATE DRIVE SUITE 100 IRVING, TX 75038-2512
2026	CROWNED GRACE INC INTERNATIONAL	STEPHANIE PARSON	4415 NICOLE DR STE F LANHAM, MD 20706-4357
2027	GC MICRO CORP	BELINDA GUADARRAMA	3910 CYPRESS DR PETALUMA, CA 94954-5694
			205 VAN BUREN ST STE 400

2028	AVINT LLC	MARCIE NAGEL	HERNDON, VA 20170-5344
2029	PARC STUDIO, LLC	APRIL FIGGESS	2915 35TH STREET SACRAMENTO, CA 95817-3139
2030	HOOP5 NETWORKS	MANDY IRVINE	2048 ALDERGROVE AVE STE F ESCONDIDO, CA 92029-1903
2031	SPAARK INC	STACEY MYERS	218 LINCOLN WAY EAST CHAMBERSBURG, PA 17201-2230
2032	NOLIJ CONSULTING LLC	ASHLEY MEHTA	7950 JONES BRANCH DR FL 8 MC LEAN, VA 22102-3265
2033	CASTALIA SYSTEMS LLC	LINDSEY BRITT	1120 E KENNEDY BLVD UNIT 236 TAMPA, FL 33602-3578
2034	LLC A3T	ANDREA MEHLHORN-MARSHALL	3141 FAIRVIEW PARK DR STE 315 FALLS CHURCH, VA 22042-4531
2035	METIS TECHNOLOGY SOLUTIONS, INC.	JOYCE COLUCCI	2309 RENARD PL SE, STE 200 ALBUQUERQUE, NM 87106-4284
2036	NINTH BRAIN SUITE, LLC	LISA TEDFORD	481 N MAIN ST STE 148 FRANKENMUTH, MI 48734-1115
2037	DELOACH ENGINEERING SCIENCE, PLLC	TRILLIAN BALDASSARI	1217 N ORANGE AVE, STE B ORLANDO, FL 32804-6452
2038	JELI MANAGEMENT COMPANY, LLC	JEAN FRANCIS	4602 STECOAH DR CLINTON, MD 20735-4330
2039	WISE TECHNICAL INNOVATIONS LLC	KOREN WISE	9570 27TH BAY ST NORFOLK, VA 23518-1905
2040	PATRICIA GIESLER LLC	ALEX BOUCHER	315 ROSSITER RDG ALPHARETTA, GA 30022-4707
2041	DEVELOPMENT CONSULTANTS INCORPORATED	KAUSER KABEALO	24940 PATRICK BRUSH RUN RD MARYSVILLE, OH 43040-9264
2042	COUNTERTRADE PRODUCTS INC	SHARON NORWELL	7585 W 66TH AVE ARVADA, CO 80003-3969
2043	Provider Resources, Inc	Shawn R Keough-Hartz	1407 E 5th St Lumberton, NC 28358-6007
2044	BRAYLEN GLOBAL LOGISTICS, INC.	TACHAYA FLEN	3975 FIELDING DR DOUGLASVILLE, GA 30135-2713
2045	INOVITECH LLC	DEBRA ROZIER	205 WILDMAN ST NE LEESBURG, VA 20176-2319
2046	GLOBEARK ENTERPRISE INC	MARTHA MIMS	8370 GREENSBORO DR UNIT 724 MC LEAN, VA 22102-3523
	SOUTH SWELL TECHNOLOGY		3121 DRISCOLL DR

2047	SOLUTIONS, LLC	REBECCA AKST	SAN DIEGO, CA 92117-4419
2048	GEM TECHNOLOGY INTERNATIONAL, CORP.	JOE EASTON	2665 S BAYSHORE DR STE M103-6 MIAMI, FL 33133-5448
2049	DANEESE TAX AND ACCOUNTING SERVICES LLC	DANEESE CARTER	860 COLLEGE ST EASTMAN, GA 31023-6770
2050	BLUESTONE INSOURCING SOLUTIONS LLC	AUDRA FRIZZELL	1201 WILSON BLVD FL 27 ARLINGTON, VA 22209
2051	SPIKEFISH SOLUTIONS, INC.	CHRISTINA LEMAHIEU	2001 MERIDIAN AVENUE APT 308 MIAMI BEACH, FL 33139-1535
2052	KP PARTNERS LLC	RAJ PATEL	9908 HENRY HEARN WAY LAUREL, MD 20723-5797
2053	PRAIRIE QUEST, INC. PQCWORKS	STACEY SMITH	4211 HOBSON CT STE A FORT WAYNE, IN 46815-8655
2054	EXPONENTIAL HEALTHTECH ADVISORS LLC	ANN HILL-INGRAHAM	16602 139TH AVE E PUYALLUP, WA 98374-8830
2055	CRANK MARKETING GROUP LLC	CYNTHIA NEWMAN	195 SANDY SPRINGS CIR WALTERBORO, SC 29488-9452
2056	HYPERGEN, INC.	SHERRY DYER	7810 CARVIN ST ROANOKE, VA 24019-1502
2057	ITEOM, LLC	BRENDA ARMSTRONG	3018 W 3RD AVE DURANGO, CO 81301-4553
2058	ROTHE DEVELOPMENT, INC.	KAREN WHEELER-HALL	4614 SINCLAIR RD SAN ANTONIO, TX 78222-2039
2059	IDRIL SERVICES CORPORATION	LAKSHMI BALUSU	172 PROSPECT PL ALPHARETTA, GA 30005-5453
2060	PROMETHEUS COMPUTING LLC	DIANE GRIESSER	131 W PATRICK ST STE 1 FREDERICK, MD 21701-5683
2061	UNIVINE GROUP, LLC	SARAH O	9111 EDMONSTON ROAD, SUITE 203 GREENBELT, MD 20770-1546
2062	ARSUAN, LLC	SEEMA PHULL	8290 E CORRINE DR SCOTTSDALE, AZ 85260-5246
2063	TURNKEY SOLUTIONS, LLC	DONA FRANKLIN	7937 THE LAKES DR FAIRBURN, GA 30213-7400
2064	GENESIS VENTURE GROUP, INCORPORATED	SUSAN SABADACH	2513 RUSSWOOD DR FLOWER MOUND, TX 75028-2346
2065	RC CONSTRUCTION SERVICES INC	JODI CHRISTIANSEN	245 TORBETT ST RICHLAND, WA 99354-2667
2066	STRACON SERVICES GROUP LLC	ELIZABETH WELFARE	22290 EXPLORATION DR STE 200 LEXINGTON PARK, MD 20653-2066

2067	413 LLC	EMILY MAHONEY	1050 CONNECTICUT AVE NW STE 500 OFC 5155 WASHINGTON, DC 20036-5304
2068	BLACK CANYON CONSULTING LLC	MANISH SALHOTRA	4490 MARKET COMMONS DR UNIT 307 FAIRFAX, VA 22033-6048
2069	DIGITHEAD INC	JENNIFER BEAM	1168 WASHINGTON PIKE STE 201 BRIDGEVILLE, PA 15017-2828
2070	NATIONAL ADVANCED ENDOSCOPY DEVICES INC	FAWZIA DABIRI	22134 SHERMAN WAY CANOGA PARK, CA 91303-1136
2071	ADELAIDE SERVICES LLC	SELENA ALEMAN	118 BROADWAY ST STE 614 SAN ANTONIO, TX 78205-1950
2072	EMERALD ONE LLC	Nicole Mayerhauser	609 WALKER RD GREAT FALLS, VA 22066-3407
2073	DTIS, LLC	SARAH STAAB	13900 JORDAN MEADOWS LN NOKESVILLE, VA 20181-2947
2074	SMART GRID VENTURES LLC	DAWNA DESROSIERS	4851 TAMIAMI TRL N STE 259 NAPLES, FL 34103-3096
2075	Genuinexs LLC		10 Hartley Rd Great Neck, NY 11023-1610
2076	LEOTA PROFESSIONAL RESOURCES, LLC LPR INTERNATIONAL	SANDRA MARLEY	4640 FORBES BLVD, SUITE 120A LANHAM, MD 20706-6320
2077	3 REASONS CONSULTING LLC	JODI COTTON	5487 WINSMITH DR MECHANICSVILLE, VA 23116-5451
2078	INFORMATION SYSTEMS SOLUTIONS INC	LINDA HOUK	16305 PROMONTORY CT ROCKVILLE, MD 20853-1341
2079	RESEARCH ANALYSIS GROUP, LLC GROUP	TARA DIXON	33 MARKET POINT DR STE 3018 GREENVILLE, SC 29607-5768
2080	LUNATEK, LLC	SHANDRA VESTAL	2420 ALAMO AVE SE STE 104 ALBUQUERQUE, NM 87106-3217
2081	DTX DIGITAL TRANSFORMATION, LLC	SAKINA AZHAR	43661 CATTON PL ASHBURN, VA 20147-4792
2082	ARDIAN GROUP INC. THE	JEFFREY SHELTON	7 CREEK PKWY STE710 BOOTHWYN, PA 19061-3100
2083	THE BOUNDLESS GROUP LLC	JANINE GRANT	1401 CASTLEBERRY FARMS LN LITHIA, FL 33547-1841
2084	LEXAIR ELECTRONICS SALES CORPORATION	BEN TURNER	4807 B KOGER BLVD GREENSBORO, NC 27407-2733

2085	M.E.T. CONSULTING, LLC MET CONSULTING	AMY ALTON	795 LOWER MICHIGAN RD UNIT B PITTSFIELD, VT 05762-9764
2086	ANALYTIC FOCUS LLC	CHARLES COWAN	11467 HUEBNER RD STE 200 SAN ANTONIO, TX 78230-1075
2087	KAMBRIAN CORP	HAMID MOTEAREFI	2707 E VALLEY BLVD STE 312 WEST COVINA, CA 91792-3198
2088	PRO-IMPACT SOLUTIONS INC	LYNDUEL MATTAIR	220 GRANGER LN LAWRENCEVILLE, GA 30044-2335
2089	TARGET MEDIA MID ATLANTIC INC	DANIEL KENYON	700 BENT CREEK BLVD MECHANICSBURG, PA 17050-1875
2090	IADEPTIVE TECHNOLOGIES LLC	SUSIREETA DHANDAPANI	12230 CLARKSVILLE PIKE STE K CLARKSVILLE, MD 21029-1477
2091	THE HATCHER GROUP, INC.	AMY BUCKLEY	7600 WISCONSIN AVE STE 1000 BETHESDA, MD 20814-3670
2092	PM CONNECTIONS LLC VET GLOBAL SOLUTIONS, VETGS	DENISE DAVIS	14300 CORNERSTONE VILLAGE DR STE 126B HOUSTON, TX 77014-1265
2093	NEXT PHASE SOLUTIONS AND SERVICES, INC.	LISA WOLFF	10211 WINCOPIN CIR STE 502 COLUMBIA, MD 21044-3432
2094	ALLEGHENY SCIENCE & TECHNOLOGY CORPORATION	ARRIA HINES	125 PROFESSIONAL PLACE BRIDGEPORT, WV 26330-4509
2095	C2 TECHNOLOGIES, INC.	DOLLY COX (OBEROI)	1921 GALLOWS RD SUITE 200 VIENNA, VA 22182-3900
2096	ELKAY CONSULTING LLC	LATHA KANDASAMY	3606 MARTINS DAIRY CIR OLNEY, MD 20832-2453
2097	STRATFORD SOLUTIONS, INC.	ELIZABETH REDA	101 CRAWFORDS CORNER RD STE 4-116 HOLMDEL, NJ 07733-1984
2098	AVYANNA, LLC	SASIVIMOL LEE	1300 AUTUMN BROOK AVE SILVER SPRING, MD 20906
2099	DIVERSE SOLUTIONS GROUP INC	GLORIA FORUS	1751 PINNACLE DR STE 600 MC LEAN, VA 22102-4007
2100	KNOWLEDGE ADVANTAGE INC	BELKIS LEONG-HONG	1 BAYSWATER CT GAITHERSBURG, MD 20878-2083

Fri 1/13/2023 10:04 AM

JM

Jessica Monreal

Notice of Opportunity

Meeting Date: 11/16/2026 Item #13.

To Jessica Monreal

Bcc lnelson@net-incorporated.com; gthakur@ankoreinc.com; hyma@slssolutions.com; mark.clifton@spathesystems.com; info@cfolinternational.com; ptsewole@cautelaservices.com; praveen@diaconia.com; Sherri.Ellis@chickasaw.com; mdcoll@bridgecrossllc.com; RITASANYAL@HOTMAIL.COM; bclark2@northwindgrp.com; melanie@veritasmanagementgroup.com; sales@falconlogic.com; aodutola@solvitursystems.com; ferrelbonner@pabulumconsulting.com; rahulbhowmik@polaronanalytics.com; james.turner@agilerank.com; prita.abraham@addonservicesllc.com; sai@nacsusa.com; michael.dunn@netsecurellc.com; michael@digitalventuredesign.com; info@impactgroupllc.net; dtylor@tylordata.com; lvenkatesan@weareplatinum.net; molly@mayhewts.com; jim.miner@deltapointak.com; kweber@weber-solutions.us; jloh@technautix.com; emorgan@hochunkinc.com; jp.rasaiah@4dsysco.com;

Dear Vendor,

The Interlocal Purchasing System (TIPS) is required under Federal regulations to notify SBA vendors of our procurement solicitations. You were registered on the United States Small Business Administration website under one or more of the following NAICS Codes 423430, 541519, 518210, 541512 which include the topic of this Solicitation.

The Interlocal Purchasing System (TIPS) has available now, at the link below, Solicitation 230105 Technology Solutions Products and Services. You are invited to participate.

https://tips.ionwave.net/CurrentSourcingEvents.aspx

Please note that there is no specific project to award. TIPS utilizes IDIQ Contracts, where IDIQ is an abbreviation of the term "Indefinite Delivery/Indefinite Quantity". This is a type of contract that provides an indefinite quantity of supplies or services during a fixed period of time or for the life of the awarded agreement. This solicitation was issued as a prospective award for a pricing agreement to be used when a TIPS Member entity needs the goods or services offered under the agreement.

Thank you,

Jessica Monreal
Legal Assistant/Contract Support
The Interlocal Purchasing System- *TIPS*
Region VIII Education Service Center
4845 Highway 271 N., Pittsburg, TX 75686
Telephone: (866)839-8477
Direct Line: (903) 575-2704
www.tips-usa.com

Company Name	Contact Person	Mailing Address	City	State	Zip
SIERRA DIGITAL, INC.	CEO / Raghunathan Kumar	6001 SAVOY DR, SUITE 210,	HOUSTON	TX	77036-3
DLZP GROUP, LLC	Lisa Brunet	9711 S MASON RD,STE 125-116	RICHMOND	TX	77407-7
STATE PARK SUPPLIES, LLC	State Park Supplies	1721 CEDAR SPRINGS RD,	ALPINE	TX	79830-7
MESA INTEGRATED SOLUTIONS, INC.	John J. Mora	3720 WHITT LOOP,	AUSTIN	TX	78749-6
QA SYSTEMS, INC.	Marcos Gutierrez	3267 BEE CAVES RD STE 107-514,	AUSTIN	TX	78746-6
APP MAISTERS INC	Fahim Iqbal	2245 TEXAS DR STE 300,	SUGAR LAND	TX	77479-1
A AND J CONSULTING GROUP, LLC	SHITONDA JOHNSON	PO BOX 14416,	HOUSTON	TX	77221-4
EDUCATION PARTNERS SOLUTION, INC.	ED GIFFORD	16107 KENSINGTON DR,SUITE 254	SUGAR LAND	TX	77479-4
LOBLOLLY CONSULTING, LLC	President/Raj Nayak	1401 LAVACA ST # 624,	AUSTIN	TX	78701-1
Cima Solutions Group, LLC	Juan A Alday	118 LYNN AVE,SUITE 300	LEWISVILLE	TX	75057-3
CLOUD INGENUITY, LLC	Suzanne Kosub	4100 INTERNATIONAL PKWY,#1100	CARROLLTON	TX	75007-1
INTENSIFY TECHNOLOGIES, INC	Intensify Technologies Inc	4645 AVON LN,SUITE 250	FRISCO	TX	75033-1
RANNSOLVE INC	Aarthi Raj	1333 W MCDERMOTT DR STE 200,	ALLEN	TX	75013-3
SECURE OPERATING SOLUTIONS LLC	Alexander Omeke	1515 PECAN BRANCH DR,	RICHMOND	TX	77406-1
CORPORATELOUNGE, LLC	Crystal LaShay	1302 WAUGH DR,# 480	HOUSTON	TX	77019-3

4WARD LAND SURVEYING, LLC	Beth Ward	P O BOX 90876,	AUSTIN	TX	78709
BLEEK TECHNOLOGIES	Kelvin Chatman	9659 North SAM HOUSTON PKWY East,Suite 150-288	Humble	TX	77396-1
AUSTIN CAD SERVICES, INC	Brenda Williams	PO Box 160820,	Austin	TX	78716-0
PERITUS, INC.	Contact Person	222 LAS COLINAS BLVD W,SUITE 745E	IRVING	TX	75039-5
PRESLEY DESIGN STUDIO, L.C.	Heather Presley	503 N Wall St,	Belton	TX	76513-2
Commonwealth Trading Company, Inc.	Nikole Vaughn	24165 IH 10 West, Ste 217-616,	San Antonio	TX	78257-1
459 SOLUTIONS	Toan Do	837 E 38TH ST,	AUSTIN	TX	78705-1
CLOUD TRAINING SERVICES	Owner/Darla Cloud	PO BOX 94686,	LUBBOCK	TX	79493-4
SOUTH CENTRAL SUPPLY LLC	Hope Craft	828 BETTERMAN DR,	PFLUGERVILLE	TX	78660-5
DE LA TORRE/KLAUSMEIER CONSULTING, INC.	CAROL DELATORRE	1401 FOXTAIL COVE,	AUSTIN	TX	78704-2
TECHNOLOGY ASSETS, LLC DBA GLOBAL	President/Carrie Hudson	ASSET,1815 MONETARY LN SUITE 100	CARROLLTON	TX	75006-7
CENTRAL TEXAS LITIGATION SUPPORT	Katherine Burrow/President	SERVICES, INC.,7215 BOSQUE BLVD	WACO	TX	76710-4
DALLAS DIGITAL SERVICES, L.L.C.	Howie Evans	5316 BRANSFORD RD,	COLLEYVILLE	TX	76034-3
HIREOPS STAFFING, LLC	Kathryn Kossack	1464 E WHITESTONE BLVD,SUITE 1802 C	CEDAR PARK	TX	78613-9
CORE INNOVATIONS, LLC	Jessie Figueroa	12006 CARSON CV,	SAN ANTONIO	TX	78253-5

KNS IT GROUP INC	Abdus Sikder	4205 ENGADINA PASS,	ROUND ROCK	TX	78665-1
UNIVERSAL FIDELITY LP	JESSICA HEARN	1904 W GRAND PKWY N STE 220,	KATY	TX	77449-1
GEARVANA VENTURES, LLC	Joshua Gray	3824 CEDAR SPRINGS RD,STE 801-6565	DALLAS	TX	75219-4
MILLER IMAGING AND DIGITAL SOLUTIONS,	President/Luci Miller	INC.,PO BOX 81771	AUSTIN	TX	78708-1
ABUNDANS INFORMATION TECHNOLOGY LLC	Oraios Ward	1202 1ST ST E UNIT 1204,	HUMBLE	TX	77347-7
ASPIRON TECHNOLOGIES CORP.	Christian Sause	700 CENTRAL EXPY S,SUITE 400	ALLEN	TX	75013-8
CONQUEST CONSULTING, LLC	Ravi Pare	3000 POLAR LANE,UNIT 803	CEDAR PARK	TX	78613
HORIZON TELEPHONE SYSTEMS, INC.	Rey G. Salinas	12918 FLAGSHIP,	SAN ANTONIO	TX	78247-3
CONNECTTEL, INC.	Kannan Kaliyur	PO BOX 203398,	AUSTIN	TX	78720-3
DALLAS AERIAL SURVEYS, INC.	Kimbra Johnson	4397 WESTGROVE DR,	ADDISON	TX	75001-3
SISTEMA TECHNOLOGIES, INC.	Deana Coleman	5750 EPSILON,	SAN ANTONIO	TX	78249-3
ACCESS SCIENCES CORPORATION	Sondra Ludwick	1900 WEST LOOP S,SUITE 300	HOUSTON	TX	77027-3
ALLIANT RIGSERV LLC	Chris Kadavil	1980 POST OAK BLVD,SUITE 100	HOUSTON	TX	77056-3
CWA FEDERAL CONSTRUCTION	Marcee Thomas	1609 COLUMBUS AVE STE D,	WACO	TX	76701-1
IT PLANNERS	Carmen Hernandez	2502 SLOW TURTLE CV,	AUSTIN	TX	78746-2

AMSYS INNOVATIVE SOLUTIONS, LLC	Deidra Sutton	10101 SOUTHWEST FREEWAY,SUITE 570	HOUSTON	TX	77074-3
INNER CORRIDOR TECHNOLOGIES, INC.	President/Jennifer Harrison	3000 WILCREST DR STE 195,	HOUSTON	TX	77042-3
RANGER ELITE MANAGEMENT, LLC	William Hibbard	5701 STATE HIGHWAY 317,	BELTON	TX	76513-5
SOLUTIO ENVIRONMENTAL, INC.	President / James E. McClain	407 8TH ST,	SAN ANTONIO	TX	78215-1
DAMAN CONSULTING, INCORPORATED	Chairman/Bhala Ghatate	1250 S CAPITAL OF TEXAS HWY,BLDG 1 STE 460	WEST LAKE HILLS	TX	78746-6
AMERICAN UNIT, INC.	Ram Venigalla	2901 DALLAS PKWY,STE 333	PLANO	TX	75093-5
SARVICUS LLC	Marc Packard	9002 CHIMNEY ROCK RD STE G# 205,	HOUSTON	TX	77096-2
EDUTEKS INC	Pablo A. Ruiz	702 CINCINNATI AVE STE. A,	SAN ANTONIO	TX	78201-4
ALAMO CITY ENGINEERING SERVICES INC	CRAIG T STEPHENS	3463 MAGIC DR,SUITE 137	SAN ANTONIO	TX	78229-2
DFW TECHNOLOGY, INC.	Wen-Tsann Chen	1201 INTERNATIONAL PKWY,SUITE 100	RICHARDSON	TX	75081
IT CONFLICT LLC	Eric Sanchez	1000 HERITAGE CENTER CIR,	ROUND ROCK	TX	78664-4
THE PERSONAL COMPUTER STORE,	JOHN CROCKETT	INC. DBA AVINEXT,1400 UNIVERSITY DR E	COLLEGE STATION	TX	77840-2
VINTAGE COMPUTER BROKERS INC	Steve HANES	4100 SMITH SCHOOL RD BLDG 1,4100 SMITH SCHOOL	AUSTIN	TX	78744-3
ZAMORA LLC	G Rene Zamora	PO BOX 1036,	BUDA	TX	78610-1

ZEMELNY CONSULTING SERVICE INC.	TONY RUMPH	PO BOX 3212,	WAXAHACHIE	TX	75168-3
C.B.K. COMPUTING GROUP LLC	Beshara Shaleesh	10652 CHESTNUT RIDGE RD,	AUSTIN	TX	78726-1
INTEGRATED NETWORK SOLUTIONS, INC.	Christopher Balque	POST OFFICE BOX 750492,	HOUSTON	TX	77275-0
CORERECON, LLC	John Martinez	711 N CARANCAHUA ST,SUITE 300	CORPUS CHRISTI	TX	78401-0
BL TECHNOLOGY, INC.	Deborah Lee	1730 S. CHERRY STREET,	TOMBALL	TX	77375-6
SPURTECH CONSULTANTS INC.	Syed Mustafa	3809 SPYGLASS CV,	ROUND ROCK	TX	78664-3
ADAMS ENVIRONMENTAL, INC.	Sable Kitchen	12521 NACOGDOCHES RD, SUITE 102,	SAN ANTONIO	TX	78217-2
CAN-AM WIRELESS, LLC	Johan Rahardjo	8704 CREST RIDGE CIR,	AUSTIN	TX	78750-3
HZ TECHNOLOGIES, LLC	Mbr/Huma Sohrwardy	7106 ALPHA RD,	DALLAS	TX	75240-5
BEAR MANAGEMENT CONSULTING GROUP, LLC	Denilson Silva	1209 N SAGINAW BLVD,STE G-234	SAGINAW	TX	76179-1
BATTERIES PLUS BULBS	Dennis Norris	PO BOX 11455,	COLLEGE STATION	TX	77842-1
Barton Endeavors, LLC	Lamanda Barton	4333 State Highway 16 South, Ste 100,4333 STATE HWY 16 SOUTH SUITE 100	Bandera	TX	78003
BENMAR GROUP, LLC	SABU VARGHESE	3 Flamingo Landing Drive,	Missouri City	TX	77459-4
Ram Telecom	layal Assi	15223 la paloma dr,STE #103	houston	TX	77083-1

DENUS GLOBAL LLC DBA ACCELLUX SOLUTIONS	Deji Adenusi	9550 SPRING GREEN BLVD,SUITE 408-154 KATY, TX 77494	KATY	TX	77494-3
NEW TRADE WINDS, LLC	Jacqueline D Sivers	21127 VILLA VALENCIA,	SAN ANTONIO	TX	78258-2
EXCELLENCE IN IS SOLUTIONS, INC.	Deepak Khosla	P.O. Box 920720,	Houston	TX	77292-0
TRISSY ANN PHOTOGRAPHY	TRISSY MCCOY	4030 Mt Whitney Way,	Katy	TX	77449-0
NETSYNC NETWORK SOLUTIONS, INC.	Diane Gonzales	2500 WEST LOOP SOUTH,SUITE 410	HOUSTON	TX	77027-4
CAPITOL SYSTEMS INC	GENA BALEY	1405 SHELTON RANCH RD,	DRIPPING SPGS	TX	78620-3
PRECISION TASK GROUP, INC.	Vanessa Ozuna	9801 WESTHEIMER RD STE 803,	HOUSTON	TX	77042-3
Viscosity North America, Inc.	Kelsie Brunson	3016 Communications Pkwy, Ste 200,	Plano	TX	75093-5
INSTANT DATA TECHNOLOGIES	Bede Ramcharan	85 NE LOOP 410,SUITE 405	SAN ANTONIO	TX	78216-5
LIBERTY EQUIPMENT SALES, INC.	Cynthia Leftwich	15115 CLAYPOOL ST,	HOUSTON	TX	77032-2
ZEPHON, LLC	Vishal Masih	9112 GARDEN GROVE DR,	MCKINNEY	TX	75072-4
ENTERPRISE LOGIC, INC.	Ajay Thomas	11237 Southwest Freeway,SUIT 100	HOUSTON	TX	77031-3
DIGERATI SYSTEMS INC	Phani Vemuri	8501 WADE BLVD STE 520,	FRISCO	TX	75034-6
LAB INFORMATION TECHNOLOGY INCORPORATED	Martin Laster	3129 KINGSLEY DR STE 720,	PEARLAND	TX	77584-8
LUNATEK SOLUTIONS, LLC	Peter Singer	13425 MADRONE MOUNTAIN WAY,	AUSTIN	TX	78737-8

QC TV CORP.	Pres./WANDA PALMER	PO BOX 691165,	HOUSTON	TX	77269-1
BEEPSMART COMMUNICATIONS INC.	PRESIDENT/QUAZI FARUQUE	990 N BOWSER RD,SUITE 720	RICHARDSON	TX	75081-2
SUNNET SOLUTIONS CORPORATION	Contact Person	P.O. Box 18131,SUITE 180	Sugar Land	TX	77479-4
KESPE LLC	Kenneth E. Seiler	1921 S MASON RD,APT. 139	KATY	TX	77450-6
THE JOB CONNECTION, INC.	MONICA MORENO	1250 HAWKINS BLVD,	EL PASO	TX	79925-4
INFOSEMANTICS, INC.	Pres./Naren Thota	2605 SAGEBRUSH,SUITE 207	FLOWER MOUND	TX	75028
VISION IT CONSULTANTS LLC	Emily Young	3308 BROADWAY,SUITE 300	SAN ANTONIO	TX	78209-6
RESALE RESOURCE CORPORATION	Ed Garcia	10200 MCKALLA PL,SUITE 200	AUSTIN	TX	78758-4
EMKAY ASSOCIATES, INC.	Margo A Kirkpatrick	PO BOX 870,	MC DADE	TX	78650-0
ICONCEPT TECHNOLOGIES, INC	Elijah Jit	9753 VICKIE LN,	FRISCO	TX	75035-2
GLOBAL DCC, INC. DBA TEXAS SECURITY SHRE	Patricia Vice	5215 1ST ST,	CROSBY	TX	77532-5
EUNUM, LLC	GREGORY ELLIS	2911 TURTLE CREEK BLVD,SUITE 300	DALLAS	TX	75219-6
X & T ENTERPRISE COMPANY	Tamieka Aaron	8127 OXBOW MANOR LN,	CYPRESS	TX	77433-4
United Geo Technologies LLC	Patricia Ingram	7715 Mainland Dr., Ste. 110,	San Antonio	TX	78250-6
Checkpoint Services, Inc.	KRISTEN COX	4743 JOHNSON CREEK LOOP,	COLLEGE STATION	TX	77845-3

BUZZCLAN, LLC	VP/Sachin Jain	5757 ALPHA RD,340	DALLAS	TX	75240-4
ABSOLUTE FACILITY SOLUTIONS, LLC	Michelle Ray	PO BOX 660001,	AUSTIN	TX	78766-7
SARATOGA SOFTWARE SOLUTIONS, INC	Vice PresidentBrett M Carter	1695 W. FOREST GROVE RD,	LUCAS	TX	75002-8
RJ RIVERA ASSOCIATES, INC.	Rodolfo Rivera	PO BOX 460151,	SAN ANTONIO	TX	78246-0
PCCARE, INC.	PAT DAVENPORT	221 PARKING WAY ST,	LAKE JACKSON	TX	77566-5
AFFINNITTI BUSINESS SOLUTIONS, INC.	Haider Niazi	3406 SPOTTED FAWN CREST CT,	RICHMOND	TX	77406-2
D&S CONSULTANTS, LLC	Kim Day	3112 WINDSOR RD,#372	AUSTIN	TX	78703-2
Your Business Umbrella LLC	Derrick Hunt	1501 Mockingbird Ln,Suite 222	Victoria	TX	77904-2
IVY ROD, INC. DBA FRONTIER SURVEYING CO.	Ivy Young - President & CEO	710 BUFFALO ST SUITE 700,	CORPUS CHRISTI	TX	78401
ECOM CONSULTING, INC.	Baku Kshatriya	2828 W PARKER RD # 224,	PLANO	TX	75075-9
NATIVE NETWORKS INC.	Fred Shepherd	1718 FRY RD,SUITE 240	HOUSTON	TX	77084-5
Mahuya Industries LLC	Amanda Smith	8804 Chaps Ave.,	Fort Worth	TX	76244-7
FLEXERA GLOBAL, INC	Satish C. Nannapaneni	136 ELDRIDGE RD,SUITE C	SUGAR LAND	TX	77478-4
BKJ Global Management Consulting, LLC	Shanita Johnson	2600 S Loop W,Suite #289	Houston	TX	77054-2
LAWTON MANAGEMENT LLC	Joshua Lawton-Belous	10809 RANGE VIEW DR,	AUSTIN	TX	78730-1
RESOURCE INTEGRATORS LLC	Audra Launey	7301 N FM 620 STE 155,PMB 294	AUSTIN	TX	78726-4

FormidableOPs, LLC	Desiree Huitt	11900 Jollyville Rd,Suite 203863	Austin	TX	78720-8
Signature Automation, LLC	Henry Hidalgo	17950 Preston Road,Suite 300	Dallas	TX	75252-5
MODERN DAY SCRIBES LLC	Tomar Jackson PhD	1406 SCENT OF BASIL,	SAN ANTONIO	TX	78245-1
RIGHTSTAFF, INC.	Shelley Lamb	4919 MCKINNEY AVENUE,	DALLAS	TX	75205-3
Velocity Unified Communications Inc.	Jamal Thompson	616 CYPRESS CREEK PKWY., STE 250,STE 250	HOUSTON	TX	77090-3
INNOVATIVE LOGICS, LLC	Worris Levine	7 HOME PLACE CT,	DWG	TX	76016-3
RFD & Associates, Inc.	Anne Davison	401 Camp Craft Road,	Austin	TX	78746-6
LONGHORN TECH SERVICES INC	Marvin Hallmark	7703 N LAMAR BLVD,SUITE 650	AUSTIN	TX	78752-1
PRICESENZ LLC	Bijith Moopen	4615 AL RAZI ST,	IRVING	TX	75062-2
DIGITAL PRO INSTALLATION, LLC	Israel Flores	6776 SOUTHWEST FWY STE 182,	HOUSTON	TX	77074-2
SIRA CONSULTING, INC.	Swami Nath Addagalla	6363 RICHMOND AVE,	HOUSTON	TX	77057-5
V.2 IT SERVICES, INC.	Lynne McGrew	PO BOX 529,	MUENSTER	TX	76252-0
GENIUS ROAD, LLC	Kimberly Zanatta	14800 QUORUM DRIVE,SUITE 285	DALLAS	TX	75254-7
BEYOND COMPUTER SERVICES, LLC.	ERVIN HUGHES III	5606 N NAVARRO STREET,SUITE 300-O	VICTORIA	TX	77904-1
NEUFGROUP LLC	Raman Kumar Koneru	2708 HUDSON LN,	LEANDER	TX	78641-3
Ann R. Werme	Werme, Ann	8558 KATY FWY STE 118,	HOUSTON	TX	77024-1
MOBIUS PARTNERS, LLC	Junab Ali	1711 CITADEL PLZ,	SAN ANTONIO	TX	78209-1

LODESTAR SYSTEMS INC.	Director Mani Vaitheeswaran	77 SUGAR CREEK CENTER BLVD, STE 190,	SUGAR LAND	TX	77478-3
JET SOFTWARE SOLUTIONS INCORPORATED	President Michelle Jones	2626 COLLINGWOOD DRIVE,	ROUND ROCK	TX	78665-5
DATAXPORT NET LLC	Beatriz Fernandez	10950 PELLICANO DR,BUILDING C SUITE C-4	EL PASO	TX	79935-4
CRI ELECTRIC, INC	Israel Garza	PO BOX 680191,	SAN ANTONIO	TX	78268-0
5K TECHNICAL SERVICES LLC	Owner/Tonia Kirkendall	1201 WEST 15TH STREET,SUITE 320	PLANO	TX	75075
CABLING & WIRELESS SOLUTIONS OF	CARLOS A ANCIRA	TEXAS, INC.,22012 BUSH DR	WACO	TX	76712-8
EVERGE GROUP LLC	Esteban Neely	4965 PRESTON PARK BLVD,SUITE 700	PLANO	TX	75093-5
Finovient LLC	Asha Raju	915 Falcon Trail,	Murphy	TX	75094-3
ICOPY, LLC	Marianne Henderson	PO BOX 595,	DECATUR	TX	76234-0
FIRECAT STUDIO, LLC	CEO / Susan Price	6132 STIRRUP LN,	SAN ANTONIO	TX	78240-3
LAMELS SERVICES LLC	LaTonya Johnson	4 CAROL LN,	TEXARKANA	TX	75501-9
PC CABLE CONNEXION INC	LUANNE EDELMAN	202 REYNOLDS AVE,	LEAGUE CITY	TX	77573-4
CDI TECHNOLOGY SERVICES	Sarah Livar	3422 GENERAL HUDNELL DR,	SAN ANTONIO	TX	78226-1
I DOMINIUM CORPORATION	Shahab Kazim	12603 SOUTHWEST FWY, STE 515,SUITE 515	STAFFORD	TX	77477-3
TOPTALENT LEARNING LLC	Dean Kothia	5999 CUSTER RD,STE. 110-521	FRISCO	TX	75035-9
ICAUGHT INCORPORATED	President/Kim Kuykendall	18851 W STATE HIGHWAY 29,	LIBERTY HILL	TX	78642-3
CBM ARCHIVES CO., LLC	Cookie Gonzales	1779 WELLS BRANCH PKWY,#110 B-369	AUSTIN	TX	78728-7

PACOTECH, INC.	President/Gayle Page	1739 NINA LEE LANE,	HOUSTON	TX	77018
KM Infotech Inc	Kartavya Mahadevia	4040 TX-121,Ste 160	Carrollton	TX	75010-1
DAMAN, INCORPORATED	Gita Lal	1250 S CAPITAL OF TEXAS HWY,BLDG 1 SUITE 460	WEST LAKE HILLS	TX	78746-6
DYNAMIC COMPUTING SERVICES CORPORATION	Jennifer Young	3307 NORTHLAND DR,SUITE 250	AUSTIN	TX	78731-4
OAK HILL TECHNOLOGY INC.	Thomas Brownson	19690 RANCH ROAD 12,	DRIFTWOOD	TX	78619-2
ANNAPURNA SOLUTIONS LLC	Jan Naidu	5000 GULF FREEWAY, UHTB 4, 2ND FLOOR,SUITE 230	HOUSTON	TX	77204-0
WESTGATE COMPUTERS	Sec & TreasurerTimothy A Monaghan	7606 SW 45 SUITE 400,	AMARILLO	TX	79119
Major, Inc.	Jay Petrilla	14220 Northbrook Drive, Ste. 500,SUITE 500	San Antonio	TX	78232-5
VIRTUAL GROUNDS INTERACTIVE, LLC	IARA KOZAN	14205 North Mopac Expressway,5th floor suite 500	Austin	TX	78728-6
J-TECH DIGITAL INC	Jeff Wang	9807 EMILY LN,	STAFFORD	TX	77477-2
OFFICETECH	JEFFERY EVANS	P O BOX 450903,	HOUSTON	TX	77245-0
The Douglassville Group LLC	Jermaine Martin	2909 E Arkansas Ln,Suite C-452	Arlington	TX	76010-6
CITRUS ADVERTISING, LLC	Melinda Yoder	2930 W Sam Houston Pkwy N.,Suite 150	Houston	TX	77043-1
TEQSYS, INC.	Laura Cruise	4301 W WILLIAM CANNON DR,SUITE B150 301	AUSTIN	TX	78749-1

XYPLES, LLC	Tochukwu Okonkwor	7600 CHEVY CHASE DR STE 300,	AUSTIN	TX	78752-1
CGT Capital Group, LLC	Gregory Parker	2226 OAK RISE DR,	CONROE	TX	77304-5
C & T INFORMATION TECHNOLOGY	PRES. SHANNON CONWAY	601 QUAIL VALLEY DR,SUITE #29	GEORGETOWN	TX	78626-8
Digital Glyde Inc	Ruby Mittal	820 Gessner,Suite 1320	Houston	TX	77024-1
Technikos Information Development, LLC	Ora Gibson	14090 Southwest Freeway, Suite 300,	Sugar Land	TX	77478-3
RSW TECHNOLOGIES, INC.	CEO & CFO Charlotte Woodruff	19707 CHERRYWOOD BEND DR,SUITE 111	CYPRESS	TX	77433-0
CABLELINK SOLUTIONS	Cele Lee Solis	2010 MEADOW LN,	ARLINGTON	TX	76010-8
WALKERCOM, INC.	Richard Gonzalez	17723 Pearland Sites Rd.,	Pearland	TX	77584-3
FACE TO FACE INTEGRATED TECHNOLOGIES LLC	MARY IANNONE-WALKER	21213 La Paloma Drive,21213 LA PALOMA DR	LAGO VISTA	TX	78645-4
Donnell & Company, LLC	Kevin Williams	382 Irish Lane,	Killeen	TX	76549-3
COMPULABS ETC LLC	Howard J Rattliff Jr	5125 WICHITA ST. BOX 15844,	FORT WORTH	TX	76119-2
VERDTEK, INC	GILBERTO BENAVIDES	10535 Boyer Blvd,Suite 200	Austin	TX	78758-4
MEDWELL CONSULTANTS, L.L.C. DBA	Pres./Keith Palmer	MEDWELL SOLUTIONS,14850 QUORUM DR, STE 210	DALLAS	TX	75254
PURE BUSINESS SOLUTIONS LLC	Andrea Hite	219 GESSNER RD,	HOUSTON	TX	77024-6
ACROSYS CORPORATION	Alexander O. Nworji	PO BOX 1472,	SUGAR LAND	TX	77487-1

MMC GROUP, L.P.	Tabitha Turner	105 DECKER CT,SUITE 1100	IRVING	TX	75062-2
VIRTUO GROUP CORPORATION	Theresa Blackwell	6700 WOODLANDS PKWY,SUITE 230 - 322	THE WOODLANDS	TX	77382-2
Voluble Systems LLC	Rohit Singh	3010 LBJ Freeway, Ste 1200,	Dallas	TX	75234-8
SIGNS PQ, LLC	Pooja Mittal	1821 MEADOW RIDGE DR,	FLOWER MOUND	TX	75028-8
ASPELL SERVICES, INC.	Patrick Aspell	9211 BROADWAY ST., UNIT 17634,UNIT 17634	SAN ANTONIO	TX	78217-7
Sunland Group, Inc.	Brandy Waters	1812 Centre Creek Drive,Suite 350	Austin	TX	78754-5
Link America, LLC	Nicole Clark	1601 Summit Ave,Ste 103	Plano	TX	75074-7
INNOVATIONS INTERNATIONAL LLC	Humara Gull	7403 KINGS RIVER CT,	KINGWOOD	TX	77346-1
SECURE APPS, LLC	Marcus Hervey	208 TUTTLE RD,	SAN ANTONIO	TX	78209-6
TURNKEY SECURITY, INC.	Richard Martinez	PO BOX 1889,	MANCHACA	TX	78652-1
MAYA HAWTHORNE INC	Maya H	2800 POST OAK BLVD STE 4100,	HOUSTON	TX	77056-6
MPULSE HEALTHCARE & Technology, LLC	Tyrone J. Dixon	3 Sugar Creek Center Blvd., Ste. 100,STE 100	Sugarland	TX	77478-2
A1 RESOURCING INC	shoueb Mohammed	2202 SPRINGMERE DR,	ARLINGTON	TX	76012-5
CYBERDEFENSES, INC.	Randell Casey	2711 SAM BASS RD,	ROUND ROCK	TX	78681-1
FLINT AVENUE, LLC	Amy Wood	3911 4TH ST,STE 244	LUBBOCK	TX	79409-9
KAREN M. SMITH & ASSOCIATES	Karen Smith Jackson	1513 ALBERBROOK PL,	GARLAND	TX	75040-5
SYNDICATE WAVE LLC, THE	FRANCISCO RIVERA	1724 HOLLOWBACK DR,	LEANDER	TX	78641-3

Full Circle Technologies, LLC	Abheeshek Sharma	7411 HINES PL STE 100,	DALLAS	TX	75235-4
NEXUS COGNITIVE GOVERNMENT SOLUTIONS LLC	Steve Roberts	15455 DALLAS PKWY STE 600,	ADDISON	TX	75001-6
INTEGRATED ENVIRONMENTAL SOLUTIONS, LLC	RAE LYNN SCHNEIDER REINECKE	301 ELDORADO PKWY,STE 101	MCKINNEY	TX	75069-1
E QUALITY CORPORATION	Mickie Scott	1308 SCOTT DR,	CEDAR HILL	TX	75104-5
HO2 SYSTEMS LLC	Harry Omoregie	4000 WOODBINE LN,	PROSPER	TX	75078-1
VIA TECHNOLOGY, LLC	MANUEL VILLA	906 FREDERICKSBURG RD,	SAN ANTONIO	TX	78201-5
COMMUNITY SAFE HOLDINGS LLC	Tabatha Barron	2301 CANYON SPRINGS DR,	PEARLAND	TX	77584-3
TRACHMAR LLC	PresidentPamela Marshall Trachtenberg	2900 N QUINLAN PARK RD,STE B240 - 321	AUSTIN	TX	78732-3
BROCK TECHNOLOGY GROUP LLC	Kevin Gilmore	4687 COLLEGE ST,	BEAUMONT	TX	77707-3
Gill Digital Services, LLC.	Barbara Gill	4100 Spring Valley Road,Suite 920	Dallas	TX	75244
DSF ADVANCED STAFFING, INC.	Debbie Frazier	2358 EASTEX FWY,	BEAUMONT	TX	77703-4
HIREBLAZER LLC	lavanya Vankayalapati	108 WILD BASIN RD,SUITE 250	AUSTIN	TX	78746
TUNABEAR INC.	Benjamin Dai CEO	11711 HILLCREST ROAD,	DALLAS	TX	75230
REFLECT PLAN DO, LLC	Laura Hearnsberger	236 S PLUM AVE,	NEW BRAUNFELS	TX	78130-6
BRIGHTLEAF GROUP, INC.	Jane Scott	7000 NORTH MOPAC EXPWY,SUITE 200	AUSTIN	TX	78731
VALON CONSULTING GROUP LLC	FABRICE TCHOUBA	12600 BISSONNET A-4,	HOUSTON	TX	77099-4

MCGRAY & MCGRAY LAND SURVEYORS INC	MS. JUDITH J. MCGRAY	3301 HANCOCK DR,SUITE # 6	AUSTIN	TX	78731-5
ADVANTAGE GLOBAL LOGISTICS, INC.	Judy Hauenstein	PO BOX 292516,	LEWISVILLE	TX	75029-2
SPECTRUM IMAGING TECHNOLOGIES, INC.	Maurice Plesant	5900 GATEWAY BLVD E,	EL PASO	TX	79905-1
TECHNOLOGY CONSORTIUM, LLC	David Palacios	PO BOX 202785,	AUSTIN	TX	78720
CRYSTAL COMMUNICATIONS, LTD.	Daniel Chong	1525 LAKEVILLE DRIVE, SUITE 230,	KINGWOOD	TX	77339
RENEGADE UNIFIED SYSTEMS LLC	James Weston	24200 SW FWY SUITE 402-305,	ROSENBERG	TX	77471-5
ELITE RESEARCH, LLC	Jodi Woodside	9901 VALLEY RANCH PARKWAY E.,STE. 2035	IRVING	TX	75063-4
SERVEVET INCORPORATED	Reddy Cherukupally	51 WYNDEHAVEN LAKES DR,	KATY	TX	77494-3
IDOCKET.COM LLC	Amelia Balderrama	447 HICKORY ST,	HEREFORD	TX	79045-2
SECURE IT SHREDDING LLC	LATIGRA HOUSTON	1333 OLD SPANISH TRL STE G-215,	HOUSTON	TX	77054-1
SOLID BORDER, INC.	DEREK DEL BARRIO	1806 TURNMILL ST,	SAN ANTONIO	TX	78248-1
The Wilkins Group, Inc.	Miecillena Lewis	1710 FIRMAN DR Ste 200,1710 FIRMAN DR	RICHARDSON	TX	75081-6
K FRIESE & ASSOCIATES, INC.	Karen Friese	1102 S CAPITAL OF TEXAS HWY,CITY VIEW 2, SUITE 100	AUSTIN	TX	78746
VIEWTECH GROUP, LLC	Cheryl Earnshaw	1332 CRAMPTON ST,	DALLAS	TX	75207-6
VENTAS CONSULTING, LLC	Richard Gonzales	1000 Running Bay,	FRISCO	TX	75036-4
VISUAL NET DESIGN LC	Manuel Oblitas	218 E RAMSEY RD,	SAN ANTONIO	TX	78216-4

INTEGRATEUS LLC	SAI KUMAR	2900 N QUINLAN PARK RD STE 240,	AUSTIN	TX	78732-6
FIOSTA TECHNOLOGIES, LLC	Dave Cruz	P.O. BOX 88,	HELOTES	TX	78023-0
LMG TECHNOLOGY SERVICES, LLC	CEO & Manager-Lloyd Gauthier	134 VINTAGE PARK BLVD,STE A-791	HOUSTON	TX	77070-3
BATTS COMMUNICATIONS, LP	GP/Yvonne Batts	P. O. BOX 5371,	ABILENE	TX	79608
SENTIENT TECHNOLOGIES CORPORATION	Anthony Fawver	2726 BISSONNET ST STE 240 PMB 340,PMB 340	HOUSTON	TX	77005-1
METROPIA, INC.	Yamei Chang	3040 POST OAK BLVD STE 1800-136,	HOUSTON	TX	77056-6
TIPTOP TURNKEY LLC	Samantha Hawkins	12100 FORD RD STE B143,	FARMERS BRANCH	TX	75234-7
GLOBAL IP NETWORKS, INC.	Scott Jeffcoat	1009 JUPITER RD,	PLANO	TX	75074-3
DECISION TREE, INC.	Jennifer Lawson	306 THUNDERBIRD DR,	EL PASO	TX	79912-3
PM Connections, LLC	Denise Davis	8315 Point Pendleton Dr.,	Tomball	TX	77375-4
WAYPOINT GOVERNMENT SOLUTIONS, LLC	Jae Shin Neyman	2113 WOODSTON DR,	ROUND ROCK	TX	78681-2
TRAINING & CONSULTING, LLC	Stephen Blake	PO BOX 591813,	SAN ANTONIO	TX	78259-0
GTS TECHNOLOGY SOLUTIONS, INC.	Laura Grant	9211 WATERFORD CENTRE BLVD,SUITE 275	AUSTIN	TX	78758-7
STEEL DIGITAL STUDIOS, INC.	Kirsten Cutshall	6414 BEE CAVE ROAD,SUITE B	AUSTIN	TX	78746-5
RILEY MOUNTAIN ENGINEERING, LLC	John G Fowler	PO BOX 610,	LLANO	TX	78643

ALCON DATA-TEL SOLUTIONS LLC	Eduardo Contreras	5900 BALCONES DR STE 240,104	AUSTIN	TX	78731-4
VISION BUILDING ENERGY EFFICIENCY,LLC	Brenda Hu	13809 N HIGHWAY 183,SUITE 279	AUSTIN	TX	78750-1
VFUSION LLC	Madhusudan R Voruganti	1067 GREAT MEADOW DR,	ALLEN	TX	75013-5
LYNCVERSE TECHNOLOGIES, INC.	Shearrard Thomas	8203 WILLOW PLACE DR S STE 315,	HOUSTON	TX	77070-5
PEDIGO STAFFING SERVICES, LLC	Debbie Pedigo	503 S AUSTIN ST,	SEGUIN	TX	78155-6
LANDMARK SURVEYING, LP	Dana Markus-Wolf	2205 E 5TH ST,	AUSTIN	TX	78702-4
FIREBRAND IMAGERY LLC	Romon Lewis	3411 HOLLYWOOD AVE,3411 HOLLYWOOD AVE	AUSTIN	TX	78722-2
VOLTICAN INC.	Eric Elewokor	11522 PICOLLO DR,	RICHMOND	TX	77406-1
BMTECH GROUP, LLC	Karandeep Randhawa	1431 GREENWAY DR STE 605,	IRVING	TX	75038-2
PROJECT BALANCE, LLC	Stacey Berlow	PO BOX 12696,	AUSTIN	TX	78711-2
WGM PARTNERS LLC	Luzona McLaughlin	18714 CAMPBELL RD,	DALLAS	TX	75252-5
OJASAM LLC	Bipin Kulkarni	1540 KELLER PKWY,108-475	KELLER	TX	76248-3
THIRD COAST MEDIA, LLC	Warren Brown	11443 BALDWIN SPRUCE TRL,	TOMBALL	TX	77375-1
ELP ENTERPRISES, INC.	Martha Ceballos	9346 ROSSTOWN WAY,	HOUSTON	TX	77080-7
TESSELLATIONS INCORPORATED	Sangita Patel	215 WEST GREYWING CIRCLE,	THE WOODLANDS	TX	77382-1
PROTECHT MANAGEMENT GROUP, LLC.	David Misko	7600 BURNET ROAD,SUITE 360	AUSTIN	TX	78757-1

FOLLMER & ASSOCIATES INCORPORATED	Lyssete Follmer	15 HEDGEBROOK WAY,	THE HILLS	TX	78738-1
Def-Logix, Inc	Paul Rivera	3463 MAGIC DR,SUITE 220	SAN ANTONIO	TX	78229-2
EKHP Consulting LLC	Eileen Peek	425 Oak Springs Dr.,	Seguin	TX	78155-0
RE-CONSULTING, INC.	Rosemary W Estes	8004 CARDIN DR,	AUSTIN	TX	78759-8
NETWORK INSIDERS LLC	Keith Strong	1049 W 24TH ST,	HOUSTON	TX	77008-1
FRECHO COMPUTING GROUP LLC	frank oduro	8020 Gato Lane,	Round Rock	TX	78665-2
QUICK RESPONSE SYSTEMS, INC	PresidentDAVID O ADEYEMO	701 DALWORTH ST,	GRAND PRAIRIE	TX	75050-5
CONVECTUS SOLUTIONS, LLC	Joanne Ung	5435 N GARLAND AVE STE 140,	GARLAND	TX	75040-2
ARRATI INCORPORATED	Shobhna Nihalani	2245 TEXAS DR,SUITE 300	SUGAR LAND	TX	77479-1
NEXLEGACY LLC	Kendrick Whittington	201 TAYLOR ST,SUITE E	HUTTO	TX	78634-4
INFUZE DATA SYSTEMS, LLC	Contact Person	PO BOX 2091,	ADDISON	TX	75001-2
STARS INFORMATION SOLUTIONS	David L. Granato	12813 WETMORE RD,	SAN ANTONIO	TX	78247-3
ATX WEB DESIGNS LLC	Daniel Griggs	11801 DOMAIN BLVD 3RD FLOOR,	AUSTIN	TX	78758
BRAVO TECHNICAL RESOURCES, INC	Valerie Freeman	5301 ALPHA RD,SUITE 80-37	DALLAS	TX	75240-4
KUMITECH, LLC	Kumitech Team	4900 AIRPORT PKWY UNIT 101,	ADDISON	TX	75001-3
Echo Ocean Science LLC	Lisa Majzlik	19703 Cardiff Park Ln.,	Houston	TX	77094-3

COMMSERVPROS LLC.	Bruce B Newton	PO Box 19534,	AUSTIN	TX	78760-1
COOPER CONSULTING COMPANY	Melynda Caudle	PO BOX 81651,	AUSTIN	TX	78708-1
MODERN NATIVE SOLUTIONS LLC	Sara Runnels	261 GODSTONE LANE,	PROSPER	TX	75078-1
PETCHI CONSULTING LLC	peter Ogwurike	5611 AVIS HILL CT,	FULSHEAR	TX	77441-1
MEDIA RIDERS, INC.	Erika Mcreaken	2800 BROADWAY ST STE C413,	PEARLAND	TX	77581-9
IBRIDGE GROUP, INC.	Jennifer Cumpian	PO BOX 203202,	AUSTIN	TX	78720-3
STRATEGIC PARTNERSHIPS, INC.	Kristin Gordon	901 S MO PAC EXPY BLDG 1 STE 100,	AUSTIN	TX	78746-5
Enkryptocorp LLC	Eniola Delano	8618 Jogeva Rise,	San Antonio	TX	78251-2
Remedy Technological Services, LP	Abdul B Subhani	501 N 4TH ST,	KILLEEN	TX	76541-4
FERMAT SOFTWARE, LLC	MAHVISH QURESHI	9800 N LAMAR BLVD,STE 319	AUSTIN	TX	78753-4
LUNA DATA SOLUTIONS INC	CEO/Dana R Jones	PO BOX 140393,	AUSTIN	TX	78714-0
Azendent Partners, LLC	Raymond Ramirez	1779 Wells Branch Pkwy,#110B-372	Austin	TX	78665-7
JENNIFER LYNNE LEWIS	JENNIFER L LEWIS	2045 SPACE PARK DRIVE, SUITE 200,SUITE 200	HOUSTON	TX	77058-6
PRIMESHIRE LLC	IBUKUNOLUWA OLUYINKA	4803 LINDALE DRIVE,	WICHITA FALLS	TX	76310-2
Komputer+Peripherals, Inc.	EUGENE PASCUAL	11750 WILCREST DRIVE,	HOUSTON	TX	77099-4
SHI GOVERNMENT SOLUTIONS, INC	Texas Team	3828 PECANA TRL,	AUSTIN	TX	78749-3

ONDATA, INC.	Shaofei Chen	9600 GREAT HILLS TRAIL,SUITE 150W	AUSTIN	TX	78759-6
LATAVCO CONSULTING GROUP, LLC	Latravious Bell	2622 PORT CARISSA DR,	FRIENDSWOOD	TX	77546-3
TEXAS GOVLINK, INC.	Mariano Camarillo	1304 WEST AVE STE 200,	AUSTIN	TX	78701-1
PC & CABLE	President / Luanne F. Edelman	202 REYNOLDS AVE,	LEAGUE CITY	TX	77573-4
BANSAR TECHNOLOGIES INC.	Hemchand Bandreddy	9225 LIMONCILLO DR,	AUSTIN	TX	78750-3
YUNIFIRE LLC	Christopher Joseph	16703 EMPIRE GOLD DR,	CYPRESS	TX	77433-6
CA CARL AHMED ASSOCIATES, LLC	Sorosh Ahmed	1920 N COIT RD STE 200-123,	RICHARDSON	TX	75080-2
JET WEB COMMUNICATIONS LLC	Saul Lopez	10443 GULFDALE ST STE 101,	SAN ANTONIO	TX	78216
AUSTIN DATA LOGICS, LLC	JOHN SPEER	11109 EDGECOMB CV,	AUSTIN	TX	78737-3
TKABO TECHNICAL SOLUTIONS, LLC	NATHAN WOODS	166 Hargraves Dr,STE C-400-146	Austin	TX	78737-4
THE FULCRUM GROUP, INC.	David Johnson	5751 KROGER DR,SUITE 279	FORT WORTH	TX	76244-5
FRONTERA CONCEPTS, LLC	John Garza	100 NE LOOP 410,STE. 710	SAN ANTONIO	TX	78216-4
HARUTUNIAN ENGINEERING, INC.	Takoohy Harutunian	P.O. BOX 140735,	AUSTIN	TX	78714-0
ACTION SURVEYING LLC	Pres./Ben Jauma	10210 FUQUA ST,	HOUSTON	TX	77089-1
BRESA TECH, LLC	Jessey Lee	6860 N DALLAS PKWY STE 200,	PLANO	TX	75024-4

SPHERE 3 ENVIRONMENTAL, INC.	President W Gayle Kirkland	1501 BILL OWENS PKWY,	LONGVIEW	TX	75604-6
COMPUTER WHOLESALE PRODUCTS OF AMERICA,	Michelle Kalkhoff	PO BOX 11309,	SPRING	TX	77391-1
AERIAL DATA SERVICE OF TEXAS, LLC	Aerial Data Service of Texas, LLC	8733 SHOAL CREEK BLVD,SUITE 207	AUSTIN	TX	78757-6
Qnet, Inc.	Larry Hall	12021 PLANO RD STE 150,	DALLAS	TX	75243-5
NEOS CONSULTING GROUP, LLC	Karon Irby	P.O. Box 12986,	Austin	TX	78711
ALIS Software LLC	LAXMINARAYANA KONDA	595 ROUND ROCK WEST DR,SUITE 602	ROUND ROCK	TX	78681-5
ESOLVIT INC.	Usha Boddapu	11675 JOLLYVILLE RD STE 152,	AUSTIN	TX	78759-3
SOAL TECHNOLOGIES, LLC	Ahmed Moledina	10900 RESEARCH BLVD STE 160C-40,	AUSTIN	TX	78759-5
WESTPARK COMMUNICATIONS, L.P.	Kathie Edwards	8917 LOUETTA RD,SUITE 400	SPRING	TX	77379-6
Billy Edward Consulting Inc.	STEPHEN MARSH	DBA SPECIALIZED RISK TX17-03,1847 STACY CRST	HOUSTON	TX	77008-3
ABACODATA, LLC	Joe Gonzalez	2705 YANDALL DR,	AUSTIN	TX	78748-2
Security Operations Group International,	Luis Arellano	428 HAVASU POINT,	SPRING BRANCH	TX	78070
DOCUMENT LOGISTIX LLC	Kim Kuykendall	18851 W State Hwy 29,	Liberty Hill	TX	78642-3
ANR CONSULTING GROUP, INC.	Director/Anita Gupta	2013 GLENMERE DR,	ALLEN	TX	75013-4

ELEMENTAL METHODS, LLC	Michael C Christopher	5605 NORTH MACARTHUR BLVD,SUITE 1000	IRVING	TX	75038-2
AHI ENTERPRISES, LLC	Mark A. Nolan	16120 COLLEGE OAK,#105	SAN ANTONIO	TX	78249-4
TRIPLE O TECHNOLOGIES	Olu Olusanya	1325 E LOGAN ST,	ROUND ROCK	TX	78664-6
MICROASSIST INC	Donald Twining	8500 SHOAL CREEK BLVD,SUITE 4-225	AUSTIN	TX	78757-7
Sky Communications, Inc.	William Bouie	6101 LONG PRAIRIE RD,SUITE 744-162	FLOWER MOUND	TX	75028-6
CLEAR TECHNOLOGIES, INC.	Bonita Hargis	16650 WESTGROVE DR,SUITE 400	ADDISON	TX	75001-3
TAPAL INFORMATION SYSTEMS, INC	Shabbir Tapal	10330 OLIVIA VIEW LN,	CYPRESS	TX	77433-4
ZEPOL PRODUCTS INC	Scott Lopez	1 CHISHOLM TRAIL RD STE 150,	ROUND ROCK	TX	78681-6
SOURCING ADVISORY SERVICES, LLC	Diane Druitt	18 SHAWNEE RIDGE CT,	THE WOODLANDS	TX	77382-2
SEMPER FEYE SOLUTIONS, INC.	Garry Olson Jr	PO Box 41063,	Austin	TX	78704-1
Kaiden Bretal Technologies, Inc.	BREA GATES	130 NORTH PRESTON ROAD,SUITE 100	PROSPER	TX	75078-8
EXCELEVANT LLC	Jason Rios	EXCELEVANT,8500 N. MOPAC EXPY., SUITE 816	AUSTIN	TX	78759-1
TEXAS SUPPLIERS	Valerie Bailey	5106 AVE O AND A HALF,	GALVESTON	TX	77551
22 NEXUS LLC	Andrew Day	3421 LAKESHORE DR,	TALLAHASSEE	FL	32312-1
HANSFAX CORPORATION DBA SEAMLESS SOLUTIO	Sandra Hansen	7786 BLANKENSHIP DR,	HOUSTON	TX	77055-1

KEVIN MITCH GROUP LOGISTICS INC	Victoria Okotie	6922 RED OAK DR,	KATY	TX	77493-8
NLITE Solutions, LLC	Siri Ketha	2925 SKYWAY CIR N,	IRVING	TX	75038-3
ANALYTIC FOCUS LLC	Donald Clark	11467 HUEBNER RD, STE. 200,	SAN ANTONIO	TX	78230-1
ABACUS COMPUTERS INC.	Mohan Singh	SUITE 1350,6 DESTA DRIVE	MIDLAND	TX	79705
Alpha Genesis Labs, LLC	Florence Lowe	4735 W. Amherst Avenue,	Dallas	TX	75209-3
PROSYSTEMS GROUP	Kenneth Bynum	16521 W BELLFORT BLVD,SUITE G	SUGAR LAND	TX	77498-5
DARBY CONSULTING, LLC	Shelia Darby	1900 SAINT JAMES PL STE 100,	HOUSTON	TX	77056-4
ABDELADIM & ASSOCIATES	Rita Abdeladim	21011 BUENA VIS,	LAGO VISTA	TX	78645-5
NEWEDGE SERVICES, LLC	President / Brad Daugherty	9191 KYSER WAY, SUITE 103,	FRISCO	TX	75033-1
NOLANS OFFICE PRODUCTS INC.	Sandra Nolan	16120 COLLEGE OAK STE 105,	SAN ANTONIO	TX	78249-4
ARISTOSOC LLC	Michael Mendoza	6333 E MOCKINGBIRD LN,SUITE 147	DALLAS	TX	75214-2
UNIVERSAL NETWORK SYSTEMS, INC.	Universal Network Systems, Inc.	224 W CAMPBELL RD # 169,	RICHARDSON	TX	75080-3
INTELLIGENT TECHNOLOGY SOLUTIONS	Teresa Ahmadi	7302 WOODED VALLEY DR.,	HOUSTON	TX	77095-2
MILAJ NOTARY SIGNING	Cassandra Hammond	308 S NAVASOTA,	HEARNE	TX	77859-4
PMCS SERVICES INC	Madhu Basu	421 EMERALD RIDGE DR,	AUSTIN	TX	78732-1

Company Name	Contact Person	Mailing Address	City	State	Zip
QA SYSTEMS, INC.	Marcos Gutierrez	3267 BEE CAVES RD STE 107-514,	AUSTIN	TX	78746-6
PROJEXEL LLC.	Jose Trujillo	3672 ROSALINA LOOP,	ROUND ROCK	TX	78665
Cima Solutions Group, LLC	Juan A Alday	118 LYNN AVE,SUITE 300	LEWISVILLE	TX	75057-3
GREMMEL ENTERPRISES, LLC	Rebecca Gremmel	238 DINN DR,	SAN ANTONIO	TX	78218-3
TELECOM ELECTRIC SUPPLY COMPANY	Fred N. Moses	PO BOX 860307,	PLANO	TX	75086-0
VINTAGE COMPUTER BROKERS INC	Steve HANES	4100 SMITH SCHOOL RD BLDG 1,4100 SMITH SCHOOL	AUSTIN	TX	78744-3

Commonwealth Trading Company, Inc.	Nikole Vaughn	24165 IH 10 West, Ste 217-616,	San Antonio	TX	78257-1
Full Circle Technologies, LLC	Abheeshek Sharma	7411 HINES PL STE 100,	DALLAS	TX	75235-4
SECURE OPERATING SOLUTIONS LLC	Alexander Omeke	1515 PECAN BRANCH DR,	RICHMOND	TX	77406-1
CYPRESSBIT LLC	Ruben Quinones	126 IMPALA CIR,	SAN ANTONIO	TX	78259-2
VISION IT CONSULTANTS LLC	Emily Young	3308 BROADWAY,SUITE 300	SAN ANTONIO	TX	78209-6
TECHNOLOGY ASSETS, LLC DBA GLOBAL	President/Carrie Hudson	ASSET,1815 MONETARY LN SUITE 100	CARROLLTON	TX	75006-7
SOCIUM SOLUTIONS LLC	Jeff Baker	11601 SHADOW CREEK PKWY,STE 111-522	PEARLAND	TX	77584-7

DB COMPUTER SOLUTIONS, INC.	PRESIDENTQUENTION BURGE	417 W. AVENUE F,	MIDLOTHIAN	TX	76065-2
GEARVANA VENTURES, LLC	Joshua Gray	3824 CEDAR SPRINGS RD,STE 801-6565	DALLAS	TX	75219-4
LEE OFFICE SOLUTIONS, INC.	Cathleen Nguyen	PO BOX 701488,	HOUSTON	TX	77270-0
BLEEK TECHNOLOGIES	Kelvin Chatman	9659 North SAM HOUSTON PKWY East,Suite 150-288	Humble	TX	77396-1
IT CONFLICT LLC	Eric Sanchez	1000 HERITAGE CENTER CIR,	ROUND ROCK	TX	78664-4
459 SOLUTIONS	Toan Do	837 E 38TH ST,	AUSTIN	TX	78705-1
INFINITY CONNECTIONS, INC.	President/Samantha A Hudson	4849 LAFIN DR,STE B	BEAUMONT	TX	77705-4

M3 ASSOCIATES, INC.	Yvonne McCullough	PO BOX 224075,	DALLAS	TX	75222-4
HUCKEYEHEALTH SERVICES LLC	christopher ojiako	24044 CINCO VILLAGE CENTER BLVD,STE 100	KATY	TX	77494-8
SMART IT PROS, INC.	Radhika Tangella	2305 RIDGE RD,SUITE 101D	ROCKWALL	TX	75087-5
MDL ENTERPRISE, INC.	President/MICHELE LAMM	9888 SOUTHWEST FWY,	HOUSTON	TX	77074-1
GLOBE OFFICE PRODUCTS	Dilip Soni	11500 FM 1960 RD W,SUITE 215	HOUSTON	TX	77065-3
INNOVATIVE HEALTH & SAFETY TRAINING	JAMES TATAW	808 SW GREEN OAKS BLVD STE 402,	ARLINGTON	TX	76017-6
NOUVEAU TECHNOLOGY SERVICES, LP.	Partner/Debbie Koon	2441 LACY LN,	CARROLLTON	TX	75006-6

WESTSTAR CORPORATION	Edward Flores	6335 CAMP BULLIS RD SUITE 24,	SAN ANTONIO	TX	78257-9
NEW TRADE WINDS, LLC	Jacqueline D Sivers	21127 VILLA VALENCIA,	SAN ANTONIO	TX	78258-2
LAB INFORMATION TECHNOLOGY INCORPORATED	Martin Laster	3129 KINGSLEY DR STE 720,	PEARLAND	TX	77584-8
ABUNDANS INFORMATION TECHNOLOGY LLC	Oraios Ward	1202 1ST ST E UNIT 1204,	HUMBLE	TX	77347-7
ALAMO CITY ENGINEERING SERVICES INC	CRAIG T STEPHENS	3463 MAGIC DR,SUITE 137	SAN ANTONIO	TX	78229-2
EDUTEKS INC	Pablo A. Ruiz	702 CINCINNATI AVE STE. A,	SAN ANTONIO	TX	78201-4

SARVICUS LLC	Marc Packard	9002 CHIMNEY ROCK RD STE G# 205,	HOUSTON	TX	77096-2
I DOMINIUM CORPORATION	Shahab Kazim	12603 SOUTHWEST FWY, STE 515,SUITE 515	STAFFORD	TX	77477-3
AMSYS INNOVATIVE SOLUTIONS, LLC	Deidra Sutton	10101 SOUTHWEST FREEWAY,SUITE 570	HOUSTON	TX	77074-3
TEKGRATION LLC	Staci Beane	539 W COMMERCE ST # 757,	DALLAS	TX	75208-1
CABLING & WIRELESS SOLUTIONS OF	CARLOS A ANCIRA	TEXAS, INC.,22012 BUSH DR	WACO	TX	76712-8
DFW TECHNOLOGY, INC.	Wen-Tsann Chen	1201 INTERNATIONAL PKWY,SUITE 100	RICHARDSON	TX	75081

PC CABLE CONNEXION INC	LUANNE EDELMAN	202 REYNOLDS AVE,	LEAGUE CITY	TX	77573-4
CAN-AM WIRELESS, LLC	Johan Rahardjo	8704 CREST RIDGE CIR,	AUSTIN	TX	78750-3
INNOVATIVE LOGICS, LLC	Worris Levine	7 HOME PLACE CT,	DWG	TX	76016-3
BIWAY INTERNATIONAL TECHNOLOGY, INC.	JOSEPH W WANG	5803 SOVEREIGN DR,SUITE 204	HOUSTON	TX	77036-2
MILLER IMAGING AND DIGITAL SOLUTIONS,	President/Luci Miller	INC.,PO BOX 81771	AUSTIN	TX	78708-1
GENERAL OFFICE SUPPLY, INC.	President / Daphne Cox	PO BOX 2885,	AMARILLO	TX	79105-2
HYDROTECH ZS CONSULTING	Owner/ Zak Sihalla	PO BOX 5520,	ROUND ROCK	TX	78683-5

BEEPSMART COMMUNICATIONS INC.	PRESIDENT/QUAZI FARUQUE	990 N BOWSER RD,SUITE 720	RICHARDSON	TX	75081-2
BEYOND COMPUTER SERVICES, LLC.	ERVIN HUGHES III	5606 N NAVARRO STREET,SUITE 300-O	VICTORIA	TX	77904-1
NERRAW ENTERPRISES WORLDWIDE	Nerraw Enterprises Worldwide	1520 N BECKLEY AVE APT 914,	DALLAS	TX	75203-1
QC TV CORP.	Pres./WANDA PALMER	PO BOX 691165,	HOUSTON	TX	77269-1
THE PERSONAL COMPUTER STORE,	JOHN CROCKETT	INC. DBA AVINEXT,1400 UNIVERSITY DR E	COLLEGE STATION	TX	77840-2
The Econsortium Group	Mustafa Cochinwala	2500 Fondren,Suite 100	Houston	TX	77063-2
COMPETITIVE CHOICE INC.	Aundrea Young	P.O. BOX 35743,	HOUSTON	TX	77235-5

DOCUMENT LOGISTIX LLC	Kim Kuykendall	18851 W State Hwy 29,	Liberty Hill	TX	78642-3
CRAFT OFFICE SYSTEMS, INC.	Nicole Lancto / CEO	PO BOX 60473,	MIDLAND	TX	79711-0
NATIVE NETWORKS INC.	Fred Shepherd	1718 FRY RD,SUITE 240	HOUSTON	TX	77084-5
MICROLOGIC SYSTEMS, INCORPORATED	John Davis	9155 PALUXY DR,	TYLER	TX	75703-7
ZAPOPAN BUSINESS GROUP LLC	Pamela Ayon	P.O. BOX 591220,	SAN ANTONIO	TX	78259-0
PETROPLEX OFFICE SUPPLY, INCORPORATED	President Donna Wallace	DBA TOTAL OFFICE SOLUTION OF WEST TEXAS,1601 N. LEE AVE	ODESSA	TX	79761-2

AC CABLE & COMMUNICATIONS, INC.	ALEX CANTU/PRESIDENT	13241 VALLEY BRANCH LN,SUITE 100	FARMERS BRANCH	TX	75234-5
HIED, INC.	LESLIE HARRIS/President	80 E MCDERMOTT DR,	ALLEN	TX	75002-2
TGET, LLC	Gregory B. Burns	1910 E SOUTHEAST LOOP 323 # 271,	TYLER	TX	75701-8
HORIZON TELEPHONE SYSTEMS, INC.	Rey G. Salinas	12918 FLAGSHIP,	SAN ANTONIO	TX	78247-3
CRAGG'S DO IT BEST LUMBER AND	DOUGLAS CRAGG	HOME CENTER II INC.,P O BOX 1689	WIMBERLEY	TX	78676
COMMSERVPROS LLC.	Bruce B Newton	PO Box 19534,	AUSTIN	TX	78760-1
DALLAS DIGITAL SERVICES, L.L.C.	Howie Evans	5316 BRANSFORD RD,	COLLEYVILLE	TX	76034-3

CCS PRESENTATION SYSTEMS	Ben Pickrel	20212 HEMPSTEAD RD.,BUIDING 1	HOUSTON	TX	77065
NETSYNC NETWORK SOLUTIONS, INC.	Diane Gonzales	2500 WEST LOOP SOUTH,SUITE 410	HOUSTON	TX	77027-4
PCCARE, INC.	PAT DAVENPORT	221 PARKING WAY ST,	LAKE JACKSON	TX	77566-5
PULSEMAC SOLUTIONS. LLC	Laurie Poe	318 E NAKOMA ST,WAREHOUSE 5	SAN ANTONIO	TX	78216-2
BATTERIES PLUS BULBS	Dennis Norris	PO BOX 11455,	COLLEGE STATION	TX	77842-1
Jupiter Education Services, LLC	Sapna Ganeshan	13259 TALL GRASS TRAIL,	FRISCO	TX	75035-0
Goosa Distributing, Inc.	Sunny John	PO BOX 803495,	Dallas	TX	75240-3
SOLID BORDER, INC.	DEREK DEL BARRIO	1806 TURNMILL ST,	SAN ANTONIO	TX	78248-1

GTS TECHNOLOGY SOLUTIONS, INC.	Laura Grant	9211 WATERFORD CENTRE BLVD,SUITE 275	AUSTIN	TX	78758-7
VIA TECHNOLOGY, LLC	MANUEL VILLA	906 FREDERICKSBURG RD,	SAN ANTONIO	TX	78201-5
PINTEX GROUP LLC	Logan Pinion	5105 INKS CLEARING LN,	AUSTIN	TX	78738-1
ENVOY MANAGED SERVICES, LLC	CEO / Nikole Dickman	1751 RIVER RUN STE 300,	FORT WORTH	TX	76107-6
SPECTRUM IMAGING TECHNOLOGIES, INC.	Maurice Plesant	5900 GATEWAY BLVD E,	EL PASO	TX	79905-1
THE BRASS EFFECT, INCORPORATED	Antonio Stroman	6136 FRISCO SQUARE BLVD,SUITE 400	FRISCO	TX	75034-3
ADVANTAGE SUPPLY	Carol Bane	PO BOX 100695,	FORT WORTH	TX	76185-0

W3IT DESIGN LLC	Shawn Clark	PO BOX 11152,	COLLEGE STATION	TX	77842-1
NHQS CORP	Ricco Teamer	2454 Moselle Ln,	New Braunfels	TX	78130-2
SOUTHWEST OFFICE SYSTEMS, INC.	Vince E. Puente	13960 TRINITY BLVD,	EULESS	TX	76040-2
BARBARIAN USA INC	Dan Chainani	16422 STUEBNER AIRLINE RD,	SPRING	TX	77379-7
AVCOMM Technologies Inc	Xiao Luo	333 West Loop N Freeway,Suite 460	HOUSTON	TX	77024-7
ADVOCATE ELECTRICAL SERVICES, INC.	Director/Hector Garcia	1530 GREENSMARK DR #671447,	HOUSTON	TX	77267-6
Gill Digital Services, LLC.	Barbara Gill	4100 Spring Valley Road,Suite 920	Dallas	TX	75244

CAPRICE PRODUCTIONS, INC.	Ben Swaney	8611 N NEW BRAUNFELS AVE,	SAN ANTONIO	TX	78217-6
Kaiden Bretal Technologies, Inc.	BREA GATES	130 NORTH PRESTON ROAD,SUITE 100	PROSPER	TX	75078-8
ALBRECHT INCORPORATED	KATHLEEN ALBRECHT	1223 1ST ST,	LA MARQUE	TX	77568-4
CRAGG'S DO IT BEST LUMBER AND	Douglas Cragg	HOME CENTER, INC.,21100 STATE HIGHWAY 46 W	SPRING BRANCH	TX	78070-6
LONGHORN OFFICE PRODUCTS, INC.	Michael Winkler	2210 DENTON DRIVE,SUITE 109	AUSTIN	TX	78758
ELITE CLOUD - IT CONSULTANT, LLC	Ramon Saldivar	10902 La Crosse Street,	Houston	TX	77029-2
ICAUGHT INCORPORATED	President/Kim Kuykendall	18851 W STATE HIGHWAY 29,	LIBERTY HILL	TX	78642-3

CAPITOL SYSTEMS INC	GENA BALEY	1405 SHELTON RANCH RD,	DRIPPING SPGS	TX	78620-3
HOUDAL CORPORATION	shabbir mamdani	2630 NOVA DR,2630 NOVA DR	DALLAS	TX	75229-2
FLORES AND ASSOCIATES, LLC	Owner/Richard Flores	2051 GATTIS SCHOOL RD,SUITE 540/PMB193	ROUND ROCK	TX	78664-7
RIGHTSTAFF, INC.	Shelley Lamb	4919 MCKINNEY AVENUE,	DALLAS	TX	75205-3
STRATEGIC PARTNERSHIPS, INC.	Kristin Gordon	901 S MO PAC EXPY BLDG 1 STE 100,	AUSTIN	TX	78746-5
STARS INFORMATION SOLUTIONS	David L. Granato	12813 WETMORE RD,	SAN ANTONIO	TX	78247-3
LYNCVERSE TECHNOLOGIES, INC.	Shearrard Thomas	8203 WILLOW PLACE DR S STE 315,	HOUSTON	TX	77070-5

Storage Assessments LLC	Carolyn Chambers	P. O. BOX 864017,	PLANO	TX	75086-4
TECHCENTER DESIGN, INC.	Loretta Gray	PO BOX 91705,	AUSTIN	TX	78709-1
RPS HOLDINGS, INC.	rpscomm	7907 BURNING HILLS DR.,	HOUSTON	TX	77071-1
ABLES-LAND, INC.	President/Julie Ables	PO BOX 7933,	TYLER	TX	75711-7
KEOCIA SERVICES LLC	keocia perry	450 CENTURY PKWY,STE 250	ALLEN	TX	75013-8
INNOVATIVE HYBRID RESOURCES, LLC	CHRISTOPHER RIVAS	707 E HUTCHINSON ST,	BEEVILLE	TX	78102-3
PROCOMPUTING SERVICES, INC.	Cherri McKinstry	PO BOX 2720,	GRAPEVINE	TX	76099-2
P.D. Morrison Enterprises, Inc.	Tim Reiswig	1120 Toro Grande Dr., Bldg. 2, Ste. 208,	Cedar Park	TX	78613

KERBEROS INTERNATIONAL, INC.	President / Myra Dawn Cole	2109 BIRDCREEK TERRACE,	TEMPLE	TX	76502
Coastal Office Solutions, Inc	Shad Estes	P.O. BOX 4407,	VICTORIA	TX	77903-4
ACRI SERVICES AND CONSULTING, LLC	Michelline Young	6170 NEWCASTLE LN,	LEAGUE CITY	TX	77573-2
TEQSYS, INC.	Laura Cruise	4301 W WILLIAM CANNON DR,SUITE B150-301	AUSTIN	TX	78749-1
OFFICETECH	JEFFERY EVANS	P O BOX 450903,	HOUSTON	TX	77245-0
NPPC CONSULTING LLC	Clint Eastep	4226 HIGH STAR LN,	DALLAS	TX	75287-6
Challenge Office Products, Inc.	Belinda Black	6015 South Loop East,	Houston	TX	77033-1
LONGHORN TECH SERVICES INC	Marvin Hallmark	7703 N LAMAR BLVD,SUITE 650	AUSTIN	TX	78752-1

5K TECHNICAL SERVICES LLC	Owner/Tonia Kirkendall	1201 WEST 15TH STREET,SUITE 320	PLANO	TX	75075
Remedy Technological Services, LP	Abdul B Subhani	501 N 4TH ST,	KILLEEN	TX	76541-4
DATAXPORT NET LLC	Beatriz Fernandez	10950 PELLICANO DR,BUILDING C SUITE C-4	EL PASO	TX	79935-4
Omega Business Systems, LLC	Holly Guerrero	2700 HITSON LN,	FORT WORTH	TX	76112-6
CBM ARCHIVES CO., LLC	Cookie Gonzales	1779 WELLS BRANCH PKWY,#110 B-369	AUSTIN	TX	78728-7
WESTGATE COMPUTERS	Sec & TreasurerTimothy A Monaghan	7606 SW 45 SUITE 400,	AMARILLO	TX	79119
MOBIUS PARTNERS, LLC	Junab Ali	1711 CITADEL PLZ,	SAN ANTONIO	TX	78209-1

TOMETYS INC	Evans Tomety	13686 LINCOLNSHIRE LN,	FRISCO	TX	75035-0
CESCO, INC.	Billie Bryant Schultz	11969 PLANO RD,SUITE 130	DALLAS	TX	75243-5
MARTIN'S OFFICE SUPPLY, INCORPORATED	William C. Martin	822 W PEARL ST,	GRANBURY	TX	76048-2
STACK NETWORK SOLUTIONS INC.	Jennifer Pekney	3817 PORTSMOUTH CIR,	PLANO	TX	75023-5
MAV COMPUTERS LLC	Mario A Villanueva	9705 BURNET RD # C318,	AUSTIN	TX	78758-5
ELITE DATA SOLUTIONS	Owner/Eulalio Duran Jr	10942 FULLERTON DR,	HOUSTON	TX	77043-1
DMI TECHNOLOGIES, INC.	L Samentha Tiller President	14900 GRAND RIVER RD,SUITE 100	FT WORTH	TX	76155-2

SECURE NETWORKERS, LLC	CEO/Kerri Ellis	25511 BUDDE RD STE 901,	THE WOODLANDS	TX	77380
Qnet, Inc.	Larry Hall	12021 PLANO RD STE 150,	DALLAS	TX	75243-5
AUSTIN DATA LOGICS, LLC	JOHN SPEER	11109 EDGECOMB CV,	AUSTIN	TX	78737-3
THE FULCRUM GROUP, INC.	David Johnson	5751 KROGER DR,SUITE 279	FORT WORTH	TX	76244-5
TKABO TECHNICAL SOLUTIONS, LLC	NATHAN WOODS	166 Hargraves Dr,STE C-400-146	Austin	TX	78737-4
EL PASO OFFICE PRODUCTS, LLC	Sandy Grodin	1550 LIONEL DR,	EL PASO	TX	79936-5
It's a Mode, LLC	Phinesia Johnson	2500 Wilcrest Drive,Suite 300	Houston	TX	77042-2
CABLELINK SOLUTIONS	Cele Lee Solis	2010 MEADOW LN,	ARLINGTON	TX	76010-8

ALCON DATA-TEL SOLUTIONS LLC	Eduardo Contreras	5900 BALCONES DR STE 240,104	AUSTIN	TX	78731-4
DYNAMIC LOGISTICS & ADMINISTRATIVE	Theresa J. Bush	SERVICES LLC,516 CONTENDERS WAY	TYLER	TX	75703-0
DESIGNS THAT COMPUTE INC	Korbin Reeves	1778 N. PLANO RD #211B,	RICHARDSON	TX	75081-7
COMPUTER WHOLESALE PRODUCTS OF AMERICA,	Michelle Kalkhoff	PO BOX 11309,	SPRING	TX	77391-1
KPMC III Holdings, LLC	Michelle S. Huang	5718 Westheimer Road,,Suite 1000	Houston	TX	77057-5
DIAMOND BUSINESS SERVICES, INC.	CHARLIA PENCE	723 SW 7TH AVE,	AMARILLO	TX	79101-2

Sky Communications, Inc.	William Bouie	6101 LONG PRAIRIE RD,SUITE 744-162	FLOWER MOUND	TX	75028-6
Louis A. Hernandez, Inc,	Deidre Bock	P.O. Box 1604,	Nederland	TX	77627-1
INTELLIGENT TECHNOLOGY SOLUTIONS	Teresa Ahmadi	7302 WOODED VALLEY DR.,	HOUSTON	TX	77095-2
GENESIS CABLING SOLUTIONS, LLC	Carol MacNeil	16740 HEDGECROFT STE 400,SUITE 400	HOUSTON	TX	77060-3
DURAN INDUSTRIES, INC	Richard Duran	504 BUSINESS PARKWAY,	RICHARDSON	TX	75081-5
ANNAPURNA SOLUTIONS LLC	Jan Naidu	5000 GULF FREEWAY, UHTB 4, 2ND FLOOR,SUITE 230	HOUSTON	TX	77204-0

DECISION TREE, INC.	Jennifer Lawson	306 THUNDERBIRD DR,	EL PASO	TX	79912-3
IDOCKET.COM LLC	Amelia Balderrama	447 HICKORY ST,	HEREFORD	TX	79045-2
LUNA DATA SOLUTIONS INC	CEO/Dana R Jones	PO BOX 140393,	AUSTIN	TX	78714-0
IBRIDGE GROUP, INC.	Jennifer Cumpian	PO BOX 203202,	AUSTIN	TX	78720-3
WAYPOINT GOVERNMENT SOLUTIONS, LLC	Jae Shin Neyman	2113 WOODSTON DR,	ROUND ROCK	TX	78681-2
325 VENTURES LLC	Ally Steele	2768 DENA DR,	SAN ANGELO	TX	76904-5
VIEWTECH GROUP, LLC	Cheryl Earnshaw	1332 CRAMPTON ST,	DALLAS	TX	75207-6
RANGER ELITE MANAGEMENT, LLC	William Hibbard	5701 STATE HIGHWAY 317,	BELTON	TX	76513-5

HANSFAX CORPORATION DBA SEAMLESS SOLUTIO	Sandra Hansen	7786 BLANKENSHIP DR,	HOUSTON	TX	77055-1
1ST LIFE ENGINEERING SERVICES LLC	Elliott Broughton	9801 WESTHEIMER RD,SUITE 300	HOUSTON	TX	77042-3
SANDIA INTERNATIONAL INC.	Alexander Ayanru	PO BOX 150411,	ARLINGTON	TX	76015-6
FRONTERA CONCEPTS, LLC	John Garza	100 NE LOOP 410,STE. 710	SAN ANTONIO	TX	78216-4
Checkpoint Services, Inc.	KRISTEN COX	4743 JOHNSON CREEK LOOP,	COLLEGE STATION	TX	77845-3
Jacksonville Runner LLC	Traci Houston	611 Pebble Beach Dr,	Jacksonville	TX	75766-9
PROTECH GROUP LLC	Correy Woods	1300 MCGOWEN ST # 308,	HOUSTON	TX	77004-1

ELP ENTERPRISES, INC.	Martha Ceballos	9346 ROSSTOWN WAY,	HOUSTON	TX	77080-7
WGM PARTNERS LLC	Luzona McLaughlin	18714 CAMPBELL RD,	DALLAS	TX	75252-5
MEDIA RIDERS, INC.	Erika Mcreaken	2800 BROADWAY ST STE C413,	PEARLAND	TX	77581-9
LIBERTY EQUIPMENT SALES, INC.	Cynthia Leftwich	15115 CLAYPOOL ST,	HOUSTON	TX	77032-2
SIMBA INDUSTRIES	Owner/Vickie Kasten	PO BOX 3141,	GRAPEVINE	TX	76099-3
PASCO BROKERAGE INC	KASEY HOLLON	P O BOX 260399,	PLANO	TX	75026-0
COMPLETE TABLET SOLUTIONS LLP	Shawn Jain	11525 STONEHOLLOW DR,BUILDING A SUITE B 220	AUSTIN	TX	78758-3
Petrosys Solutions, Inc.	Irene Griffith	P.O. Box 272128,	Houston	TX	77277-2

NOLANS OFFICE PRODUCTS INC.	Sandra Nolan	16120 COLLEGE OAK STE 105,	SAN ANTONIO	TX	78249-4
BATTS COMMUNICATIONS, LP	GP/Yvonne Batts	P. O. BOX 5371,	ABILENE	TX	79608
MARK III SYSTEMS - GOVERNMENT SOLUTIONS,	Jean McGowan	LLC,3600 S GESSNER RD., SUITE 170	HOUSTON	TX	77063-5
JET WEB COMMUNICATIONS LLC	Saul Lopez	10443 GULFDALE ST STE 101,	SAN ANTONIO	TX	78216
ARRIBA SCIENTIFIC INC.	Pres./	132 SASSAFRAS ST,	HUTTO	TX	78634-4
SUMMUS INDUSTRIES, INC.	RODNEY CRAIG	77 SUGAR CREEK CENTER BLVD, STE 420,	SUGAR LAND	TX	77478-3
SHI GOVERNMENT SOLUTIONS, INC	Texas Team	3828 PECANA TRL,	AUSTIN	TX	78749-3

SAGE WEST OFFICE SUPPLIES	SUSIE CHIN	8700 LONG POINT RD., SUITE 205,	HOUSTON	TX	77055-3
HALL COMPANY FIVE, LLC DBA JODAC	Timberly M. Hall	OFFICE OUTFITTERS,2402 S MOBBERLY AVE	LONGVIEW	TX	75602-7
Angstrom Energy Solutions LLC	Rayna Handelman	1505 Elm St, Suite 1003,SUITE 1003	Dallas	TX	75201-3
PC & CABLE	President / Luanne F. Edelman	202 REYNOLDS AVE,	LEAGUE CITY	TX	77573-4
CLEAR TECHNOLOGIES, INC.	Bonita Hargis	16650 WESTGROVE DR,SUITE 400	ADDISON	TX	75001-3
TRIPLE O TECHNOLOGIES	Olu Olusanya	1325 E LOGAN ST,	ROUND ROCK	TX	78664-6
RICHMOND PAPER ROLLS, INC.	Tarrie Richmond	120 WINDY MEADOWS DR,	SCHERTZ	TX	78154-1

QUICK RESPONSE SYSTEMS, INC	PresidentDAVID O ADEYEMO	701 DALWORTH ST,	GRAND PRAIRIE	TX	75050-5
XYPLES, LLC	Tochukwu Okonkwor	7600 CHEVY CHASE DR STE 300,	AUSTIN	TX	78752-1
ICOPY, LLC	Marianne Henderson	PO BOX 595,	DECATUR	TX	76234-0
SECURE APPS, LLC	Marcus Hervey	208 TUTTLE RD,	SAN ANTONIO	TX	78209-6
PERRY OFFICE PLUS	Lynnsay Macey	P O BOX 1200,	TEMPLE	TX	76503-1
J-TECH DIGITAL INC	Jeff Wang	9807 EMILY LN,	STAFFORD	TX	77477-2
PROSYSTEMS GROUP	Kenneth Bynum	16521 W BELLFORT BLVD,SUITE G	SUGAR LAND	TX	77498-5
KM Infotech Inc	Kartavya Mahadevia	4040 TX-121,Ste 160	Carrollton	TX	75010-1

Aurum Coast Distribution LLC	Delores Lewis	971 W 43rd St,	Houston	TX	77018-4
RED EAGLE TX HOLDINGS LLC	James Stevens	5929 CLIPPER LN,	FORT WORTH	TX	76179-5
COOPER CONSULTING COMPANY	Melynda Caudle	PO BOX 81651,	AUSTIN	TX	78708-1
Komputer+Peripherals, Inc.	EUGENE PASCUAL	11750 WILCREST DRIVE,	HOUSTON	TX	77099-4
Trusted Driver, Inc.	Val Garcia	1354 N Loop 1604 E,SUITE 103	San Antonio	TX	78232-1
Enkryptocorp LLC	Eniola Delano	8618 Jogeva Rise,	San Antonio	TX	78251-2
A MARKETING & SERVICE CO.	Alvaro Rodriguez	PO BOX 681195,	SAN ANTONIO	TX	78268-1
AHI ENTERPRISES, LLC	Mark A. Nolan	16120 COLLEGE OAK,#105	SAN ANTONIO	TX	78249-4

3AGPROCUREMENT, LLC	Kristin Parkinson	2257 N. Loop 336 W. #140 PMB 215,PMB #215	Conroe	TX	77304-3
A PHOTO IDENTIFICATION, INC	Paula Rosanne Bliss	PO BOX 211836,	BEDFORD	TX	76095-8
RENEGADE UNIFIED SYSTEMS LLC	James Weston	24200 SW FWY SUITE 402-305,	ROSENBERG	TX	77471-5
Major, Inc.	Jay Petrilla	14220 Northbrook Drive, Ste. 500,SUITE 500	San Antonio	TX	78232-5
ATHENA VENTURES & ASSOCIATES, LLC	William Henry	PO BOX 692305,	SAN ANTONIO	TX	78269-2
MIDWEST OFFICE FURNITURE, INC.	President/Richard J. Finn	1801 AUSTIN ST,	WICHITA FALLS	TX	76301-5

UNIVERSAL NETWORK SYSTEMS, INC.	Universal Network Systems, Inc.	224 W CAMPBELL RD # 169,	RICHARDSON	TX	75080-3
TAPAL INFORMATION SYSTEMS, INC	Shabbir Tapal	10330 OLIVIA VIEW LN,	CYPRESS	TX	77433-4
CRYSTAL COMMUNICATIONS, LTD.	Daniel Chong	1525 LAKEVILLE DRIVE, SUITE 230,	KINGWOOD	TX	77339
TEXAS MEDIA SYSTEMS, LTD.	Jessica Nixon	4311 MEDICAL PKWY,	AUSTIN	TX	78756-3
MICROASSIST INC	Donald Twining	8500 SHOAL CREEK BLVD,SUITE 4-225	AUSTIN	TX	78757-7
TEXAS SUPPLIERS	Valerie Bailey	5106 AVE O AND A HALF,	GALVESTON	TX	77551
ABACUS COMPUTERS INC.	Mohan Singh	SUITE 1350,6 DESTA DRIVE	MIDLAND	TX	79705

Fri 1/13/2023 10:08 AM

JM

Jessica Monreal

HUB Notice of Opportunity

Meeting Date: 11/16/2026 Item #13.

To Jessica Monreal

Bcc senthil.k@sierradigitalinc.com; Lisa@dlzpgroup.com; ruth@stateparksupplies.com; mesa_info@yahoo.com; liliag@qasystems.com; fahim@appmaisters.com; shitonda@outlook.com; gifford@eps4.com; dir@loblollyconsulting.com; jalday@cimasg.com; skosub@cloudingenuity.com; info@intensifytech.com; aarthi.raj@rannsolve.com; alex.omeke@secureoperatingsolutions.com; crystal@thecorporatelounge.com; bward@4wardls.com; info@bleektech.com; brendaw@auscad.com; ram@peritusinc.com; heather@presleydesignstudio.com; kbroadus@commonwealthcomputer.com; toan.do@459solutions.com; darla@cloudtraining.com; sales@supplytexas.com; cdelatorre01@AOL.COM; chudson@globalassetonline.com; kburrow@centexlitigation.com; sales@ddserv.com; kate@hireopsstaffing.com; jessie.figueroa@coreinnovations.net; abdus.Sikder@knsitgroup.com; jessica.hearn@uflp.com;

Dear Vendor,

You were registered on the State of Texas CMBL website under one or more of the following NIGP codes, 916-00, 920-00, 203-00,204-00,207-00 which include the topic of the following solicitation.

The Interlocal Purchasing System (TIPS) has available now, at the link below, Solicitation 230105 Technology Solutions Products and Services. You are invited to participate.

https://tips.ionwave.net/CurrentSourcingEvents.aspx

Please note that there is no specific project to award. TIPS utilizes IDIQ Contracts, where IDIQ is an abbreviation of the term "Indefinite Delivery/Indefinite Quantity". This is a type of contract that provides an indefinite quantity of supplies or services during a fixed period of time or for the life of the awarded agreement. This solicitation was issued as a prospective award for a pricing agreement to be used when a TIPS Member entity needs the goods or services offered under the agreement.

Thank you,

Jessica Monreal
Legal Assistant/Contract Support
The Interlocal Purchasing System- *TIPS*
Region VIII Education Service Center
4845 Highway 271 N., Pittsburg, TX 75686
Telephone: (866)839-8477
Direct Line: (903) 575-2704
www.tips-usa.com

Fri 1/13/2023 8:47 AM

JM

Jessica Monreal

Notice of Opportunity January 2023

Meeting Date: 11/16/2026 Item #13.

To ray@mbdadallas.com; admin@mbdadallas.com

Dear MBDA,

The Interlocal Purchasing System (TIPS) is required under Federal regulations to work with the MBDA in an effort to notify potential vendors of our procurement solicitations.

You are invited to notify and encourage the companies you assist to participate in these opportunities. TIPS present procurement solicitations are available at the following link:

https://www.tips-usa.com/rfp.cfm.

Thank you,

Jessica Monreal
Legal Assistant/Contract Support
The Interlocal Purchasing System- *TIPS*
Region VIII Education Service Center
4845 Highway 271 N., Pittsburg, TX 75686
Telephone: (866)839-8477
Direct Line: (903) 575-2704
www.tips-usa.com

TIPS SOLICITATION DOCUMENT

THE INTERLOCAL PURCHASING SYSTEM ("TIPS")

A department of TIPS Lead Agency:

TEXAS REGION 8 EDUCATION SERVICE CENTER ("Region 8 ESC")

TIPS RFP 230105 Technology Solutions, Products, and Services

I. NOTICE TO PROPOSERS.

Contact Information:
TIPS/Region 8 ESC
4845 US Hwy. 271 North
Pittsburg, Texas 75686
Toll Free: (866) 839-8477
Email: bids@tips-usa.com
Website: www.tips-usa.com

TIPS Solicitation:
TIPS RFP 230105 Technology Solutions, Products, and Services
This solicitation document is a Request for Proposal as permitted in Texas Education Code § 44.031. Regardless of potential informal or erroneous references to other solicitation terms such as: "solicitation", "bid", "request for competitive sealed proposal", "RCSP", etc., this solicitation is the method of procurement identified at this location.

Proposal Deadline:
All proposals shall be received electronically, or otherwise sealed, by: February 17, 2023 AT 3:00 P.M. LOCAL TIME

Access to Solicitation Documents:
Solicitation documents are located online at http://tips.ionwave.net. If you encounter a problem while accessing the solicitation, please contact TIPS at the contact information provided for assistance.

Piggybacking Notice:
This IDIQ Solicitation is intended for the use of public entities and qualifying non-profit entities who join TIPS, now and in the future, ("TIPS Members") to piggyback upon and utilize as their own solicitation for legal procurement purposes. TIPS Contracts are established through free, full and open competition as described by the laws of TIPS jurisdiction and are available for piggy-back by other government entities anywhere in the United States, subject to each entities' jurisdictional law and regulation.

TIPS Administration Fee:
TIPS collection of fees is required pursuant to Texas Government Code Section 791.011 et. seq. The TIPS Administration Fee for this contract shall be 1% of the amount paid by the TIPS Member for each TIPS Sale, less shipping cost, bond cost, and taxes, if identifiable.

Incorporation of Solicitation:
If Vendor proposes and is awarded, the specifications, terms, and conditions of this solicitation shall be incorporated by reference into the final, awarded TIPS Contract.

TIPS Contract Jurisdictional Limitations:
Depending on different entities' and jurisdictions' laws and regulations, TIPS Member Customers may be prohibited from utilizing TIPS as a procurement method for any specific procurement or procurement-type. TIPS makes no representations about when a TIPS procurement will be appropriate for any particular expenditure. It is always up to the TIPS Member customer to determine whether a TIPS procurement is appropriate under their applicable laws and policies.

Vendor Questions & Pre-Bid Meeting Requests:
Substantive questions will be received until February 3, 2023 at 12:00 p.m. local time. Questions about the specific solicitation shall be submitted to bids@tips-usa.com with the subject line "230105 Technology – Vendor Question". Vendor-specific questions about the process will often be answered directly. However, substantive questions that are not properly addressed in the solicitation information will be properly published to all vendors as an addendum or "Question & Answer" document.

Pre-Bid Meetings are not mandatory and, if requested, TIPS reserves the right to determine whether a Pre-Bid meeting shall be held. Pre-Bid Meetings may be requested by any proposer on or before January 19, 2023 by emailing bids@tips-usa.com with the subject line "230105 Technology – Vendor Question – Pre-Bid Meeting Request".

Anticipated Schedule of Solicitation Events:
These anticipated dates are subject to change at TIPS' discretion. TIPS reserves the right to extend the proposal deadline for any reason.

Posting Date	JANUARY 5, 2023	8:00 A.M. Local Time
Proposal Deadline	FEBRUARY 17, 2023	3:00 P.M. Local Time
Proposal Opening	FEBRUARY 17, 2023	3:00 P.M. Local Time
Proposal Review Begins	FEBRUARY 17, 2023	3:01 P.M. Local Time
Proposals Award	MAY 26, 2023	8:30 A.M. Local Time
Award Notifications	MAY 26, 2023	12:00 P.M. Local Time

Estimated Contract Value:
The estimated value for the life of the of the contract for all awarded vendors combined is $805,408,770.00. This is an estimate and is not a guarantee of the minimum or maximum value of the contract because TIPS cannot speculate on TIPS Members' future needs or budget allocations as they relate to this solicitation.

II. TIPS

The Interlocal Purchasing System ("TIPS") is a department of Texas Region 8 Education Service Center, a government entity. TIPS, a governmental entity and a national purchasing cooperative operating under the Interlocal Cooperation Act[1], seeks to provide a valuable and necessary solution to public entities and qualifying non-profits by performing the legal public procurement solicitation process and awarding compliant contracts to qualified vendors. When permitted by TIPS Members' law and policy, instead of public entities and qualifying non-profits expending time, money, and resources on the extensive legal competitive procurement process, the use of TIPS, allows public entities to quickly select and purchase their preferred products or services from qualified, evaluated Vendors on an as-needed basis. TIPS evaluates and scores all responsive, properly submitted proposals. Recommendations for award will be made to the Region 8 Education Service Center Board of Directors. Awards are ratified or rejected at the monthly meeting of Region 8 ESC Board of Directors, or as delegated by the Board of Directors. TIPS utilizes a value approach and bases its award recommendations on several factors mandated by the Texas Education Code section §44.031. The factors are allotted points as described herein. TIPS reserves the

[1] See Texas Government Code, Chapter 791.

right to assign or deduct any number of points in any given category if warranted due to insufficie
exceptions and limitations.

III. PROPOSAL GUIDANCE

1. TIPS strongly encourages all interested vendors to respond using the TIPS IonWave Electronic eBid System for proposal submission. The online submission has many safeguards built into the system that will notify proposers of mistakes or missing information. These safeguards will significantly minimize the potential for Vendor disqualification. If you encounter trouble with the TIPS IonWave eBid System, please contact TIPS.
2. If it is determined that Vendor cannot utilize the TIPS IonWave eBid System, Vendor must email bids@tips-usa.com seeking a manual submission packet which TIPS will send to you via US Mail or FedEx within two business days of receiving your request. All manual responses must be sealed in an envelope and must be physically received by TIPS at the TIPs Contact information provided herein and by the deadline provided herein.
3. If you are viewing this document, you have likely already logged into the TIPS IonWave eBid System. If not, you need to register/login to the TIPS IonWave eBid System online at https://tips.ionwave.net/ and follow these instructions.
4. Once logged in, confirm that your Supplier Profile properly lists your accurate entity-name, EIN, d/b/a's, and contact information, matching your current W9. If it does not, either correct it, or disable the inaccurate profile and create a correct profile before proceeding.
5. Next, confirm that all emails issued by the following domains can be received by your entity's email servers to ensure that you do not miss vital messages: "@tips-usa.com", @tipsconstruction.com", and "ionwave.net"
6. Once that review/update is complete, Vendor shall carefully read through all bid Event Details, Bid Notes, Attachments, Addenda, Instructions, and Attribute Questions before submitting questions to TIPS.
7. TIPS recommends starting Vendor's proposal response by answering the required "Attribute" questions within the IonWave eBid System. These responses are required and it is beneficial to start with the Attribute questions as some of the bid Attachments are only required depending on your responses to those questions.
8. Once Vendor has completed the Attribute Questions, Vendor must download, properly complete, and upload into the correct "Response Attachments" location all required Attachments.
9. Once Vendor has completed the Attribute Questions and uploaded all required Attachments, Vendor must submit the proposal before the legal Proposal Deadline. The system will notify you of errors and allow you to correct those errors where you would otherwise risk unintentional disqualification through paper submission.
10. Proposals may be retracted, amended, and resubmitted by the proposer on the electronic eBid System at any time prior to the legal deadline.
11. If an addendum is posted, you will receive an email notification and you are required to login to the IonWave eBid System to address the Addendum.
12. TIPS reserves the right to reject any or all proposals, to accept any proposals, and to waive any informality in the proposal process provided waiver is equally applied to all proposers and another proposer is not prejudiced by the waiver.
13. If Vendor has proposed deviations to TIPS' standard terms, there is an Attribute Question where Vendor can assert that it has proposed negotiations. If Vendor responds to that attribute question asserting deviations, after this solicitation legally closes and TIPS begins evaluating Vendor's file, TIPS will provide Vendor with a draft Word Document Vendor Agreement and instruct Vendor to include all requested negotiations as redline edits for TIPS consideration. This is the only proper way to submit proposed deviations for TIPS consideration. TIPS reserves the right to accept, decline, or modify Vendor's requested negotiated terms. For this reason, asserting deviations or negotiations may ultimately delay or prevent award.
14. Withdrawal of proposals will not be allowed for a period of 90 days following the opening unless approved by TIPS in writing.
15. If a Vendor desires to protest a process or decision by TIPS, the Vendor must follow the following process: http://www.tips-usa.com/assets/documents/docs/letters/Protest_Procedures_for_Vendor.pdf

Proposal Format

All responses should be direct, concise, complete, and unambiguous.

1. Attribute Questions.
Vendor must respond carefully and accurately to all "Attributes" within the IonWave eBid System.

2. Completion of Attachments.

Pricing Form 1
Pricing Form 1 must be downloaded from the "Attachments" section of the IonWave eBid System, reviewed, properly completed as instructed on the form and herein, uploaded to the "Response Attachments" section requesting Pricing Form 1.

Pricing Form 2
Pricing Form 2 must be downloaded from the "Attachments" section of the IonWave eBid System, reviewed, properly completed as instructed on the form and herein, and uploaded to the "Response Attachments" section requesting Pricing Form 2.

Alternate or Supplemental Pricing Documents
Optional. If when completing Pricing Form 1 & Pricing Form 2 you direct TIPS to view additional, alternate, or supplemental pricing documentation, you may upload that documentation.

Vendor Agreement
The Vendor Agreement must be downloaded from the "Attachments" section of the IonWave eBid System, reviewed, properly completed, and uploaded to the "Response Attachments" section requesting the Vendor Agreement. If Vendor has proposed deviations to the Vendor Agreement, Vendor may assert so in the Attribute Questions and those shall be addressed during evaluation.

Vendor Agreement Signature Form
The Vendor Agreement Signature Form must be downloaded from the "Attachments" section of the IonWave eBid System, reviewed, properly completed, and uploaded to the "Response Attachments" section requesting the Vendor Agreement Signature Form. If Vendor has proposed deviations to the Vendor Agreement, Vendor may leave the signature line of this page blank and assert so in the Attribute Questions and those shall be addressed during evaluation.

Reference Form
The Reference Form must be downloaded from the "Attachments" section of the IonWave eBid System, reviewed, properly completed, and uploaded to the "Response Attachments" section requesting the Reference Form. The Reference Form must be uploaded in Excel format.

Required Confidentiality Claim Form
The Required Confidentiality Claim Form must be downloaded from the "Attachments" section of the IonWave eBid System, reviewed, properly completed, and uploaded to the "Response Attachments" section requesting the Required Confidentiality Claim Form. This is the only way for Vendor to assert confidentiality of any information submitted.

Conflict of Interest Questionnaire – Form CIQ
Do not upload this form unless you have a reportable conflict with TIPS. There is an Attribute entitled "Conflict of Interest Questionnaire Requirement" immediately followed by an Attribute entitled "Conflict of Interest Questionnaire Requirement – Form CIQ – Continued." Properly respond to those Attributes and only upload this form if applicable/instructed. If upload is required based on your response to those Attributes, the Conflict of Interest Questionnaire – Form CIQ must be downloaded from the "Attachments" section of the IonWave eBid System, reviewed, properly completed, and uploaded to the "Response Attachments" section requesting the Conflict of Interest Questionnaire – Form CIQ.

Disclosure of Lobbying Activities – Standard Form - LLL
Do not upload this form unless Vendor has reportable lobbying activities. There are Attributes entitled, "2 CFR Part 200 or Federal Provision - Byrd Anti-Lobbying Amendment – Continued." Properly respond to those Attributes and only upload this form if applicable/instructed. If upload is required based on your response to those Attributes, the Disclosure of Lobbying Activities – Standard Form - LLL must be downloaded from the "Attachments" section of the IonWave eBid System, reviewed, properly completed, and uploaded to the "Response Attachments" section requesting the Disclosure of Lobbying Activities – Standard Form – LLL.

Current Form W-9
Vendor must upload their current IRS Tax Form W-9. The legal name, EIN, and d/b/a's listed should match the information provided herein exactly. This form will be utilized by TIPS to properly identify your entity.

Certificates & Licenses (Supplemental Vendor Information Only)
Optional. If Vendor would like to display any applicable certificates or licenses (including HUB certificates) for TIPS and TIPS Member Customer consideration, Vendor may upload those at the "Response Attachments" section requesting "Certificates & Licenses (Supplemental Vendor Information Only)." These supplemental documents shall not be considered part of the TIPS Contract. Rather, they are Vendor Supplemental Information for marketing and informational purposes only.

Vendor's Warranties, Terms, and Conditions (Supplemental Vendor Information Only)
Optional. If Vendor would like to display any standard warranties, terms, or conditions which are often applicable to their offerings for TIPS and TIPS Member Customer consideration, Vendor may upload those at the "Response Attachments" section

requesting "Vendor's Warranties, Terms, and Conditions (Supplemental Vendor Informati documents shall not be considered part of the TIPS Contract. Rather, they are Vendor Supplemental Information for marketing and informational purposes only.

Supplemental Vendor Information (Supplemental Vendor Information Only)
Optional. If Vendor would like to display or include any brochures, promotional documents, marketing materials, or other Vendor Information for TIPS and TIPS Member Customer consideration, Vendor may upload those at the "Response Attachments" section requesting "Supplemental Vendor Information (Supplemental Vendor Information Only)." These supplemental documents shall not be considered part of the TIPS Contract. Rather, they are Vendor Supplemental Information for marketing and informational purposes only.

Vendor Logo (Supplemental Vendor Information Only)
Optional. If Vendor desires that their logo be displayed on their public TIPS profile for TIPS and TIPS Member viewing, Vendor may upload that logo at the "Response Attachments" section requesting "Vendor Logo (Supplemental Vendor Information Only)." These supplemental documents shall not be considered part of the TIPS Contract. Rather, they are Vendor Supplemental Information for marketing and informational purposes only.

IV. SPECIFICATIONS

Category: Technology Solutions, Products, and Services

Nothing herein is seeking services that are considered a public work/construction. This is a solicitation for goods and non-"public work" services only.

Specifications.
It is the intention of TIPS, as a Department of Region 8 ESC, to contract with quality vendors to supply technology goods and services to public entity and qualifying non-profit TIPS Members in the United States. Proposals shall include, but not be limited to:

- Computers- new and refurbished;
- Printers and other accessories;
- Technology mounting hardware;
- Cables;
- Data storage;
- Internet services;
- Software as a service– all types;
- Software – all types;
- Scanners;
- Cameras;
- Surveillance equipment running over network;
- Network equipment;
- Cloud based technology services;
- Wireless systems and equipment and services;
- WAN, LAN;
- Fiber access or use;
- Computer based educational systems;
- Technology consulting services;
- Technology for transportation equipment, buses, cars, etc.;
- Data and system security services or equipment;
- Building and facility technology including but not limited to environmental controls, access systems, security, etc.;
- Backup power systems for technology equipment;
- Communications systems- telephony, wireless and radios;
- Notification software;
- Electronic and online ticketing systems;
- Technology based voting systems;
- Assistive Technology;
- Audio visual systems and equipment;
- Notification Systems;

- Data Backup Disaster Recovery;
- Management Software and Services;
- Distance Learning Services and Hardware;
- Managed Print Services, and;
- Internet & Network Security;

Proposals should include all listings of technology goods and services that Vendor seeks to offer under the contract. Do not propose offerings that are not considered technology goods and services. Accessories and parts to support technology should be submitted. Servicing of technology devices or any service related to technology that vendor seeks to offer under this contract should be submitted.

V. VENDOR PRICING SUBMISSION

Pricing.
Please carefully read all of the following before submitting any pricing questions. All goods and service pricing shall be firm and calculable at the time of any TIPS Sale and must conform and comply with the Vendor's original pricing model as proposed in response to this solicitation. "To-Be-Determined" pricing is prohibited.

Submission of Goods/Items Pricing

TIPS permits Vendors to utilize either or both of the two goods/items pricing proposal options (and sub-options) identified below with the "Discount-Off Catalog" option being much more optimal, usable, and preferred to the "Cost-Plus Markup Option." With either or both options, Vendor is able to update their pricing and add/remove items during the life of the contract. It is Vendor's responsibility to ensure that all items listed, whether by description, product number, SKU, UPC or other, fall within the scope of this solicitation category. Please carefully read the description of both goods/items pricing options directly below:

- **Discount-Off Catalog Method**
  This goods/items pricing proposal method is highly preferred over the "Cost-Plus Markup Method" because it is versatile and allows Vendor to efficiently add and update its goods/items pricing and does not automatically prohibit federal fund purchases. Vendor is asked in the attribute questions within the eBid System to propose a minimum discount off of their catalog pricing. Any discount from 0% to 100% is an appropriate response. A 0% discount is permitted. Then, under this pricing proposal method, Vendor is permitted to provide its "Catalog Pricing" to TIPS in a number of ways, described below. Please carefully read the following definition of "Catalog Pricing" which is broad and flexible to the usability benefit of the Vendor.

  "**Catalog Pricing**" is defined as, "The then available list of goods or services, in the most current listing regardless of date, that takes the form of a catalog, price list, price schedule, shelf-price or other viewable format that:

  A. is regularly maintained by the manufacturer or Vendor of an item; and

  B. is either published or otherwise available for review by TIPS or a customer during the purchase process;

  C. to which the Minimum Percentage Discount proposed by the proposing Vendor may be applied.

  Under the "Discount-Off Catalog Method, Vendor may supply TIPS its "Catalog Pricing" through any of the following methods. Please open the solicitation attachment entitled "Pricing Form 1" at this time and scroll through Sections A and B as you read this explanation.

  Options for Providing Goods/Items "Catalog Pricing" to TIPS:

  1. **Section "A" of Pricing Form 1 – Providing "Catalog Pricing" through Line-Item Pricing:** If Vendor desires to list the goods/items that you sell by line-item, you are welcome to do so in Section "A" of Pricing Form 1. You are welcome to modify the columns and column titles as long as TIPS can identify the item's name and "catalog price." Please note that if you are awarded with this type of pricing submission, you will be able to update the pricing and add/remove items as long as you honor any applicable discounts originally proposed.

  2. **Section "B" of Pricing Form 1 – (1) Catalog Pricing is Included in Proposal:** If Vendor already has "Catalog Pricing" documents or files compiled, Vendor may check this box and include a note directing TIPS to please view those documents/files. (Ex. X – Please see "Catalog Pricing" in uploaded document entitled "2022-2023 Vendor Catalog.") Please note that if you are awarded with this type of pricing submission, you will be able to update the pricing and add/remove items as long as you honor any applicable discounts originally proposed.

3. **Section "B" of Pricing Form 1 – (2) Link to Catalog Pricing:** If Vendor already has its "Catalog Pricing" at an online location, Vendor may check this box and include the link to their online "Catalog Pricing." If a login is required to access the "Catalog Pricing" located at that link, please provide that login information in the cell to the right. (Ex. X – Please see "Catalog Pricing" at www.tips-usa.com, login information is Username: TIPS Password: 123456.) Please note that if you are awarded with this type of pricing submission, you will be able to update the online pricing and add/remove items as long as you honor any applicable discounts originally proposed.

4. **Section "B" of Pricing Form 1 – (3) Vendor Shall Provide "Catalog Pricing" Upon Request:** If Vendor does not have comprehensive "Catalog Pricing" documents or links readily available, Vendor may check this box ensuring that such required "Catalog Pricing" will be provided upon request. Per the following example, this option is viable but may slow down the TIPS Sale process as follows. (Ex. Vendor is awarded and is making its first TIPS Sale to Sunny ISD, Sunny ISD sends its TIPS PO to TIPS for pricing compliance review. TIPS will then request that Vendor provide documentation of "Catalog Pricing" for the line items included in the PO before TIPS can process the PO and send to Vendor for fulfillment.) Please note that if you are awarded with this type of pricing submission, you will always be able to provide the most current pricing for each item but you will still be required to honor any applicable discounts originally proposed.

- **<u>Cost-Plus Markup Method</u>**

This goods/items pricing proposal method is not recommended because many TIPS Members are prohibited from utilizing Vendors with a Cost-Plus Markup Pricing submission, especially when using federal funds. Vendor cannot be listed as federally compliant for TIPS purposes if Vendor utilizes this method. If Vendor has read through the entirety of the "Discount-Off Catalog Method" description above and has determined that none of those options are a possibility, then Vendor may use this method which will require Vendor to propose a maximum mark-up percentage in this proposal and then provide TIPS with proof of cost for each item at the time of each TIPS Sale.

Options for Selecting Cost-Plus Markup Method:

1. **Section "C" of Pricing Form 1:** If Vendor desires to utilize this method, Vendor may enter its maximum markup percentage the cell provided in Section "C" of Pricing Form 1. Please note that this is a maximum percentage and you may always have a lesser markup on a TIPS Sale. You will be required to provide proof of cost to TIPS for every item sold under the TIPS Contract. (Ex. Vendor is awarded and is making its first TIPS Sale to Sunny ISD, Sunny ISD sends its TIPS PO to TIPS for pricing compliance review. TIPS will then request that Vendor provide documentation of Vendor's cost for the line items included in the PO before TIPS can process the PO and send to Vendor for fulfillment.) Please note that if you are awarded with this type of pricing submission, you will always be able to provide the most current cost for each item but you will not be permitted to sell it to TIPS Members for a greater markup than what Vendor provides herein.

Submission of Service Pricing

If Vendor does not seek to offer services under this contract, Vendor may type "N/A" on Pricing Form 2 and submit. If Vendor desires to offer services under this TIPS Contract, if awarded, the "Catalog Pricing" for those services must be included, or properly added, to Vendor's TIPS "catalog pricing" proposed herein. All services must be provided in some unit cost (Ex. Per Hour, Per Person, Per Day, etc.). TIPS now restates the definition of "Catalog Pricing" below for convenience:

"**Catalog Pricing**" is defined as, "The then available list of goods or services, in the most current listing regardless of date, that takes the form of a catalog, price list, price schedule, shelf-price or other viewable format that:

D. is regularly maintained by the manufacturer or Vendor of an item; and

E. is either published or otherwise available for review by TIPS or a customer during the purchase process;

F. to which the Minimum Percentage Discount proposed by the proposing Vendor may be applied.

Under the "Discount-Off Catalog Method, Vendor may supply TIPS its "Catalog Pricing" through any of the following methods. Please open the solicitation attachment entitled "Pricing Form 1" at this time and scroll through Sections A and B as you read this explanation.

Options for Providing Services "Catalog Pricing" to TIPS:

1. **Pricing Form 2 – Providing Service "Catalog Pricing" through Line-Item Pric** services that Vendor sells by line-item, Vendor is welcome to do so in Pricing Form 2. You are welcome to modify the columns and column titles as long as TIPS can identify the service being offered by name, unit-type, and the "catalog price" of the service. Please note that if you are awarded with this type of pricing submission, you will be able to update the pricing and add/remove services within the category as long as you honor any applicable discounts originally proposed.

2. **Service Catalog Pricing is Included in Proposal:** If Vendor already has service "Catalog Pricing" documents, links, or files compiled, Vendor may include a note on Pricing Form 2 directing TIPS to please view those documents/links/files. (Ex. X – Please see "Service "Catalog Pricing" in uploaded document entitled "2022-2023 Vendor Service Pricing.") Please note that if you are awarded with this type of pricing submission, you will be able to update the pricing and add/remove services within this category as long as you honor any applicable discounts originally proposed.

Additional Pricing Terms

1. **Maintaining and Updating TIPS Pricing During Contract.** Vendor agrees and understands that for each TIPS Contract that it is awarded, Vendor submitted, agreed to, and received TIPS' approval for specific pricing, discounts, and other pricing terms and incentives which make up Vendor's TIPS Pricing for that TIPS Contract ("TIPS Pricing"). Vendor may update their pricing during the life of the contract by highlighting the pricing changes and emailing pricing updates to bids@tips-usa.com for TIPS consideration/approval. Through this process, Vendor may: (1) add or remove items; (2) add or remove manufacturer/brands, and; (3) increase or decrease item pricing, as long as "catalog pricing" (or "cost" in very limited circumstances as described herein) is provided to TIPS upon request and Vendor honors all applicable discounts originally proposed. Vendor hereby certifies that Vendor shall only offer goods and services through this TIPS Contract if those goods and services are included in or added to Vendor's TIPS Pricing and approved by TIPS. TIPS reserves the right to review Vendor's pricing update requests as specifically as line-item by line-item to determine compliance. However, Vendor contractually agrees that all submitted pricing updates shall be within the original terms of the Vendor's TIPS Pricing (scope, proposed discounts, price increase limitations, and other pricing terms and incentives originally proposed by Vendor) such that TIPS may accept Vendors price increase requests as submitted without additional vetting at TIPS discretion.

2. **Brands.** If a name brand is included in this solicitation, proposals on any reputable manufacturers regularly produced equipment of such items of a similar nature or similar use which are substantively equivalent will be considered.

3. **TIPS Fee Considered.** Vendor confirms that all TIPS Pricing includes the TIPS Administration Fee and Vendor will not show adding the TIPS Administration Fee as a charge or line-item in a TIPS Sale.

4. **Vendor's Self-Imposed Pricing Limitations.** Within Vendor's TIPS Pricing, Vendor may include express, written limitations on geographical regions, volume of order, expediency, etc., for TIPS consideration and approval, as long as Vendor honors their applicable TIPS Pricing, proposed discounts, the terms and conditions of this Contract, and the terms and conditions of any Supplemental Agreement entered into directly with the customer TIPS Member. (Example: If Vendor sells nationally but a specific product can only be sold in Texas. Or, if Vendor can offer Members a greater discount if they purchase 50 items or more in one purchase, etc.)

5. **Shipping Cost, Bond Cost, and Taxes.** TIPS fees are not assessed to Vendors for shipping cost, required bond cost, or any taxes that may be applicable as long as they can be identified as separate line-items. For that reason, TIPS encourages Vendors not to include shipping price, bond price, or taxes within the TIPS "catalog pricing" for an item. If it is included in the TIPS price, TIPS will have no way to differentiate and the TIPS Administration fee will be assessed on the total.

VI. PROPOSAL SCORING AND EVALUATION

TIPS evaluates and scores all responsive, properly submitted proposals. Recommendations for award will be made to the Region 8 Education Service Center Board of Directors. Awards are ratified or rejected at the monthly meeting of Region 8 ESC Board of Directors, or as delegated by the Board of Directors. TIPS utilizes a value approach and bases its award recommendations on several factors mandated by the Texas Education Code section §44.031. The factors are allotted points as described herein. TIPS reserves the right to assign or deduct any number of points in any given category if warranted due to insufficient response or Vendor stipulated exceptions and limitations. TIPS reserves the right to reject any or all proposals or any part of any proposal. TIPS is the sole arbiter of scoring. TIPS reserves the right to award multiple vendors for each solicitation.

The following evaluation criteria are mandated for consideration by Texas Education Code § 44.031 (b).

1. **Purchase Price**: **(22) Points.** Vendor shall submit, pursuant to the instructions included h and other pricing terms and incentives which make up Vendor's "TIPS Pricing." Points will be assigned based on the specific pricing as it relates to the current market, the discounts, and the other pricing terms and incentives proposed by Vendor.
2. **Reputation of Vendor and Vendor's Offerings: (3) Points.** Points will be assigned based on Vendor's references, to be submitted as instructed herein, any past history with Vendor, and any other information available to TIPS regarding Vendor's reputation.
3. **Quality of Vendor's Offerings: (21.5) Points.** Points will be assigned based on Vendor's references, to be submitted as instructed herein, any past history with Vendor, and any other information available to TIPS regarding the quality of Vendor's goods.
4. **Total Long-Term Cost to TIPS/TIPS Members to Acquire the Vendor's Offerings: (10) Points.** Points will be assigned based on Vendor's response to the Attribute entitled, "Honoring Vendor's Minimum Discount Percentage." If Vendor responds, "Yes", agreeing to honor their proposed TIPS Minimum Percentage Discount for the duration of the contract, Vendor will be awarded the maximum 10 points. A "No" response refusing to honor that proposed discount will be awarded 0 points.
5. **Extent to Which the Offerings Meet the Needs: (21.5) Points.** Points will be assigned based on whether the offerings proposed by Vendor fall within the scope of and meet the TIPS Member needs described in this solicitation.
6. **Vendor's Past Relationship: (10) Points.** Points will be assigned based on Vendor's past relationship with TIPS as an awarded TIPS Vendor. No past relationship with TIPS as an awarded TIPS Vendor will score 5 points, a poor past relationship with TIPS as an awarded TIPS Vendor will score 0-4 points, and a good past relationship with TIPS as TIPS Awarded Vendor will score 6-10 points.
7. **Impact on the Ability of TIPS Members to Comply with Laws and Rules Relating to Historically Underutilized Businesses ("HUB's"): (2) Points.** Points are assigned if, where applicable herein, Vendor agrees that if they anticipate subcontracting under this award, they will abide by the required affirmative steps provided in 2 CFR 200. Please see the corresponding Attribute Questions regarding, "Subcontracting and Affirmative Steps for Small and Minority Businesses, Women's Business Enterprises, and Labor Surplus Area Firms." A response that Vendor does anticipate subcontracting but does not agree to the federal subcontracting practices will give Vendor 0 points for this category and deem Vendor unacceptable to receive federal funds under this contract, any other responses accurate responses will give Vendor 2 points for this category.
8. **Experience: (10) Points.** Points will be assigned based on the number of years proposing Vendor has been operating the proposing business in this capacity as presented in response to the corresponding attribute question seeking the same. <2 years will receive 1 point, 2-3 years will receive 5 points, 4-5 years will receive 8 points, and > 5 years will receive 10 points.
9. **Residency: 0 Points.** For a contract for goods and services, other than goods and services related to telecommunications and information services, building construction and maintenance, or instructional materials, whether the vendor or the vendor's ultimate parent company or majority owner: A. has its principal place of business in this state; or B. employs at least 500 persons in this state. Vendor's response to the corresponding attribute question will be considered, as required by law, but no points shall be assigned because federal funds may be utilized by TIPS Members, and residency is a prohibited criterion under federal regulation.

PROPOSERS FALLING BELOW AN 70-POINT THRESHOLD WILL NOT BE CONSIDERED FOR AN AWARD.

VII. TERMS & CONDITIONS

1. **Incorporation of Solicitation.** As previously stated, if Vendor proposes and is awarded, the specifications, terms, and conditions of this solicitation shall be incorporated by reference into the final, awarded TIPS Contract. In the event of conflict between the terms herein and the final Vendor Agreement, the terms and conditions which are in the best interest of governmental/qualifying non-profit TIPS Members shall control at TIPS sole discretion.

2. **Deviations.** If Vendor has proposed deviations to TIPS' standard terms, there is an Attribute Question where Vendor can assert that it has proposed negotiations. If Vendor responds to that attribute question asserting deviations, after this solicitation legally closes and TIPS begins evaluating Vendor's file, TIPS will provide Vendor with a draft Word Document Vendor Agreement and instruct Vendor to include all requested negotiations as redline edits for TIPS consideration. This is the only proper way to submit proposed deviations for TIPS consideration. TIPS reserves the right to accept, decline, or modify Vendor's requested negotiated terms. For this reason, asserting deviations or negotiations may ultimately delay or prevent award.

3. **Term of the Agreement.** This Agreement with TIPS is for approximately five years with a one-year, consecutive option for renewal as described herein. Renewal options are not automatic and shall only be effective if offered by TIPS at its sole discretion. If TIPS offers a renewal option, the Vendor will be notified via email issued to Vendor's then-listed Primary Contact. The renewal option shall be deemed accepted by Vendor unless Vendor notifies TIPS of its objection to the renewal option in writing and confirms receipt by TIPS.

Actual Effective Date: Agreement is effective upon signature by authorized representative Date does not affect the "Term Calculation Start Date."

Term Calculation Start Date: To keep the contract term consistent for all vendors awarded under a single TIPS contract, Vendor shall calculate the foregoing term as starting on the last day of the month that "Award Notifications" are anticipated as published in the Solicitation, regardless of the actual Effective Date.

Example of Term Calculation Start Date: If the anticipated "Award Date" published in the Solicitation is May 22, 2023, but extended negotiations delay award until June 27, 2023 (Actual Effective Date), the Term Calculation Start Date shall be May 31, 2023 in this example.

Contract Expiration Date: To keep the contract term consistent for all vendors awarded under a single TIPS contract, the term expiration date shall be five-years from the Term Calculation Start Date.

Example of Contract Expiration Date: If the anticipated "Award Date" published in the Solicitation is May 22, 2023, but extended negotiations delay award until June 27, 2023 (Actual Effective Date), the Term Calculation Start Date shall be May 31, 2023 and the Contract Expiration Date of the resulting initial "five-year" term, (which is subject to an extension(s)) will be May 31, 2028 in this example.

Option(s) for Renewal: Any option(s) for renewal shall begin on the Contract Expiration Date, or the date of the expiration of the prior renewal term where applicable, and continue for the duration specified for the renewal option herein.

Example of Option(s) for Renewal: In this example, if TIPS offers a one-year renewal and the Contract Expiration Date is May 31, 2028, then the one-year renewal is effective from May 31, 2028 to May 31, 2029.

TIPS may offer to extend Vendor Agreements to the fullest extent the TIPS Solicitation resulting in this Agreement permits.

4. **Termination.** If awarded, TIPS reserves the right to terminate the resulting agreement for cause or no cause for convenience with a thirty (30) days prior written notice. This Agreement may be terminated for cause by either party if the other party breaches the terms or materially defaults on the performance of any of its duties or obligations set forth herein ,provided that such default is not cured within thirty (30) days, or as otherwise may be agreed to by both parties, after written notice is given to the defaulting party by the non-defaulting party which specifies the faulty performance and acceptable means of correction. In such event, termination of the Agreement shall be effective as of the date specified in such notice of such termination. Upon termination, all TIPS Sale orders previously accepted by Vendor shall be fulfilled and Vendor shall be paid for all TIPS Sales executed pursuant to the applicable terms. All TIPS Sale orders presented to Vendor but not fulfilled by Vendor, prior to the actual termination of this agreement shall be honored at the option of the TIPS Member. TIPS shall submit to Vendor an invoice for any outstanding TIPS Administration Fees and approved expenses and Vendor shall pay such fees and expenses within 30 calendar days of receipt of such valid TIPS invoice. Vendor acknowledges and agrees that continued participation in TIPS is subject to TIPS' sole discretion and that any Vendor may be removed from the TIPS program at any time with or without cause. This termination clause does not affect TIPS Sales Supplemental Agreements pursuant to this term regarding termination and the Survival Clause term.

5. **TIPS Pricing.** Vendor agrees and understands that for each TIPS Contract that it holds, Vendor submitted, agreed to, and received TIPS' approval for specific pricing, discounts, and other pricing terms and incentives which make up Vendor's TIPS Pricing for that TIPS Contract ("TIPS Pricing"). Vendor confirms that Vendor will not add the TIPS Administration Fee as a charge or line-item in a TIPS Sale. Vendor hereby certifies that Vendor shall only offer goods and services through this TIPS Contract if those goods and services are included in or added to Vendor's TIPS Pricing and approved by TIPS. TIPS reserves the right to review Vendor's pricing update requests as specifically as line-item by line-item to determine compliance. However, Vendor contractually agrees that all submitted pricing updates shall be within the original terms of the Vendor's TIPS Pricing (scope, proposed discounts, price increase limitations, and other pricing terms and incentives originally proposed by Vendor) such that TIPS may accept Vendors price increase requests as submitted without additional vetting at TIPS discretion. Any pricing quoted by Vendor to a TIPS Member or on a TIPS Quote shall never exceed Vendor's TIPS Pricing for any good or service offered through TIPS. Vendor certifies by signing this agreement that Vendor's TIPS Pricing for all goods and services included in Vendor's TIPS Pricing shall either be equal to or less than Vendor's current pricing for that good or service for any other customer. TIPS Pricing price increases and modifications, if permitted, will be honored according to the terms of the solicitation and Vendor's proposal, incorporated herein by reference.

6. **Initiation of TIPS Sales.** If awarded, when a public entity initiates a purchase with Vendor under this resulting contract, if the Member inquires verbally or in writing whether Vendor holds a TIPS Contract, it is the duty of the Vendor to verify whether the Member is seeking a TIPS purchase. Once verified, Vendor must include the TIPS Contract Number on all purchase communications and sales documents exchanged with the TIPS Member.

7. **TIPS Sales and Supplemental Agreements.** If awarded, when making a sale under this a specific TIPS order, including but not limited to: shipping, freight, insurance, delivery, fees, bonding, cost, delivery expectations and location, returns, refunds, terms, conditions, cancellations, order assistance, etc., shall be controlled by the purchase agreement (Purchase Order, Contract, Invoice, etc.) (hereinafter "Supplemental Agreement") entered into between the TIPS Member Customer and Vendor only. TIPS is not a party to any Supplemental Agreement. All Supplemental Agreements shall include Vendor's Name, as known to TIPS, and TIPS Contract Name and Number. Vendor accepts and understands that TIPS is not a legal party to TIPS Sales and Vendor is solely responsible for identifying fraud, mistakes, unacceptable terms, or misrepresentations for the specific order prior to accepting. Vendor agrees that any order issued from a customer to Vendor, even when processed through TIPS, constitutes a legal contract between the customer and Vendor only. When Vendor accepts or fulfills an order, even when processed through TIPS Vendor is representing that Vendor has carefully reviewed the order for legality, authenticity, and accuracy and TIPS shall not be liable or responsible for the same. In the event of a conflict between the terms of this TIPS Vendor Agreement document and those contained in any attachment, the provisions set forth herein shall control unless otherwise agreed to by the Parties in writing.

8. **Payment for TIPS Sales.** TIPS Members may make payments for TIPS Sales directly to Vendor, Vendor's Authorized Reseller, or as otherwise agreed to in the applicable Supplemental Agreement after receipt of the invoice and in compliance with applicable payment statutes. Regardless of how payment is issued or received for a TIPS Sale. Vendor is responsible for all reporting and TIPS Administration Fee payment requirements as required by the TIPS Contract.

9. **Right of Refusal.** If awarded, Vendor has the right not to sell to a TIPS Member under the awarded agreement at Vendor's discretion unless otherwise required by law.

10. **Reporting TIPS Sales**. If awarded, Vendor must report all TIPS Sales to TIPS. If a TIPS sale is initiated by Vendor receiving a TIPS Member's purchase order from TIPS directly, Vendor may consider that specific TIPS Sale reported. Otherwise, with the exception of TIPS Automated Vendors, who have signed an exclusive agreement with TIPS regarding reporting, all TIPS Sales must be reported to TIPS by either: (1) Emailing the purchase order or similar purchase document (with Vendor's Name, as known to TIPS, and the TIPS Contract Name and Number included) to TIPS at tipspo@tips-usa.com with "Confirmation Only" in the subject line of the email within three business days of Vendor's acceptance of the order, or; (2) Within 3 business days of the order being accepted by Vendor, Vendor must login to the TIPS Vendor Portal and successfully self-report all necessary sale information within the Vendor Portal and confirm that it shows up accurately on your current Vendor Portal statement. No other method of reporting is acceptable unless agreed to by the Parties in writing. Failure to report all sales pursuant to this provision may result in immediate cancellation of Vendor's TIPS Contract(s) for cause at TIPS' sole discretion. Please refer to the TIPS Accounting FAQ's for more information about reporting sales and if you have further questions, contact the Accounting Team at accounting@tips-usa.com.

11. **TIPS Administration Fees.** The collection of administrative fees by TIPS, a government entity, for performance of these procurement services is required pursuant to Texas Government Code Section 791.011 et. seq. The administration fee ("TIPS Administration Fee") is the amount legally owed by Vendor to TIPS for TIPS Sales made by Vendor. The TIPS Administration Fee amount is typically a set percentage of the amount paid by the TIPS Member for each TIPS Sale, less shipping cost, bond cost, and taxes if applicable and identifiable, which is legally due to TIPS, but the exact TIPS Administration Fee for this Contract is published herein. TIPS Administration Fees are due to TIPS immediately upon Vendor's receipt of payment, including partial payment, for a TIPS Sale. The TIPS Administration Fee is assessed on the amount paid by the TIPS Member, not on the Vendor's cost or on the amount for which the Vendor sold the item to a dealer or Authorized Reseller. Upon receipt of payment for a TIPS Sale, including partial payment (which renders TIPS Administration Fees immediately due), Vendor shall issue to TIPS the corresponding TIPS Administration Fee payment as soon as possible but not later than thirty-one calendar days following Vendor's receipt of payment. Vendor shall pay TIPS via check unless otherwise agreed to by the Parties in writing. Vendor shall include clear documentation with the issued payment dictating to which sale(s) the amount should be applied. Vendor may create a payment report within their TIPS Vendor Portal which is the preferred documentation dictating to which TIPS Sale(s) the amount should be applied. Failure to pay all TIPS Administration Fees pursuant to this provision may result in immediate cancellation of Vendor's TIPS Contract(s) for cause at TIPS' sole discretion as well as the initiation of collection and legal actions by TIPS against Vendor to the extent permitted by law. Any overpayment of participation fees to TIPS by Vendor will be refunded to the Vendor within ninety (90) days of receipt of notification if TIPS receives written notification of the overpayment not later than the expiration of six (6) months from the date of overpayment and TIPS determines that the amount was not legally due to TIPS pursuant to this agreement and applicable law. Any notification of overpayment received by TIPS after the expiration of six (6) months from the date that TIPS received the payment will render the overpayment non-refundable. Region 8 ESC and TIPS reserve the right to extend the six (6) month deadline if approved by the Region 8 ESC Board of Directors. TIPS reserves all rights under the law to collect TIPS Administration Fees due to TIPS pursuant to this Agreement.

12. **Confidentiality of Vendor Data.** Vendor understands and agrees that by signing this Agreement, all Vendor Data is hereby released to TIPS, TIPS Members, and TIPS third-party administrators to effectuate Vendor's TIPS Contract except as provided

for herein. The Parties agree that Vendor Data is accessible by all TIPS Members as if submitted by each Customer for purchase consideration. If Vendor otherwise considers any portion of Vendor's Data to be confidential and not subject to public disclosure pursuant to Chapter 552 Texas Gov't Code (the "Public Information Act") or other law(s) and orders, Vendor must have identified the claimed confidential materials through proper execution of the Confidentiality Claim Form which is required to be submitted as part of Vendor's proposal resulting in this Agreement and incorporated by reference. The Confidentiality Claim Form included in Vendor's proposal and incorporated herein by reference is the sole indicator of whether Vendor considers any Vendor Data confidential in the event TIPS receives a Public Information Request. If TIPS receives a request, any responsive documentation not deemed confidential by you in this manner will be automatically released. For Vendor Data deemed confidential by you in this manner, TIPS will follow procedures of controlling statute(s) regarding any claim of confidentiality and shall not be liable for any release of information required by law, including Attorney General determination and opinion. In the event that TIPS receives a written request for information pursuant to the Public Information Act that affects Vendor's interest in any information or data furnished to TIPS by Vendor, and TIPS requests an opinion from the Attorney General, Vendor may, at its own option and expense, prepare comments and submit information directly to the Attorney General stating why the requested information is exempt from disclosure pursuant to the requirements of the Public Information Act. Vendor is solely responsible for submitting the memorandum brief and information to the Attorney General within the time period prescribed by the Public Information Act. Notwithstanding any other information provided in this solicitation or Vendor designation of certain Vendor Data as confidential or proprietary, Vendor's acceptance of this TIPS Vendor Agreement constitutes Vendor's consent to the disclosure of Vendor's Data, including any information deemed confidential or proprietary, to TIPS Members or as ordered by a Court or government agency, including without limitation the Texas Attorney General. Vendor agrees that TIPS shall not be responsible or liable for any use or distribution of information or documentation by TIPS Members or as required by law.

13. **Conflicts of Interest.** Vendor confirms that they have not offered, given, or accepted, nor intend to give at any time hereafter any economic opportunity, future employment, gift, loan, gratuity, special discount, trip, favor, service to the other in connection with this Agreement. Vendor affirms that, to the best of Vendor's knowledge, its proposal has been arrived at independently, and is awarded without collusion with anyone to obtain information or gain any favoritism that would in any way limit competition or give an unfair advantage over other vendors in the award of this Agreement. Vendor agrees that it will/has disclosed any necessary affiliations with Region 8 Education Service Center and the TIPS Department, if any, through the Conflict of Interest attachment provided in the solicitation.

14. **Volume of TIPS Sales.** Nothing in this Agreement or any TIPS communication may be construed as a guarantee that TIPS or TIPS Members will submit any TIPS orders to Vendor at any time.

15. **Exclusivity.** Any award under this solicitation is non-exclusive and TIPS reserves the right to award multiple vendors or not award any vendors. TIPS reserves the right to re-issue a solicitation or solicit the same or similar solicitation categories for additional similar awards at any time at TIPS sole discretion.

16. **Best and Final Offer.** Vendor's proposal shall be their best and final offer although deviations may be addressed and Vendor's TIPS Pricing may be updated as provided for herein.

17. **LIMITATION OF LIABILITY – Waiver.** BY SUBMITTING A PROPOSAL, OFFERER EXPRESSLY AGREES TO WAIVE ANY CLAIM IT HAS OR MAY HAVE AGAINST BOTH THE INTERLOCAL PURCHASING SYSTEM REGION 8 EDUCATION SERVICE CENTER, ITS DIRECTORS, OFFICERS, ITS TRUSTEES, OR AGENTS ARISING OUT OF OR IN CONNECTION WITH (1) THE ADMINISTRATION, EVALUATION, RECOMMENDATION OF ANY PROPOSAL; (2) ANY REQUIREMENTS UNDER THE SOLICITATION, PROPOSAL PACKAGE, OR RELATED DOCUMENTS; (3) THE REJECTION OF ANY PROPOSAL OR ANY PART OF ANY PROPOSAL; AND/OR (4) THE AWARD OF AN AGREEMENT, IF ANY. NEITHER REGION 8 ESC NOR TIPS SHALL BE RESPONSIBLE OR LIABLE FOR ANY COSTS INCURRED BY PROPOSERS OR THE SELECTED CONTRACTOR IN CONNECTION WITH RESPONDING TO THE SOLICITATION, PREPARING FOR ORAL PRESENTATIONS, PREPARING AND SUBMITTING A PROPOSAL, ENTERING OR NEGOTIATING THE TERMS OF AN AGREEMENT, OR ANY OTHER EXPENSES INCURRED BY A PROPOSER. THE PROPOSER OR SELECTED CONTRACTOR IS WHOLLY RESPONSIBLE FOR ANY SUCH COSTS AND EXPENSES AND SHALL NOT BE REIMBURSED IN ANY MANNER BY REGION 8 ESC OR TIPS.

4845 US Hwy 271 North | Pittsburg, TX 75686
www.tips-usa.com • 866-839-8477 • tips@tips-usa.com

December 7, 2022

The Journal Record
TWO LEADERSHIP SQUARE
211 North Robinson Avenue, Suite #201S
Oklahoma City, OK 73102

Please print the following **LEGAL NOTICE:** **Thursday, January 5, 2023 AND Thursday, January 12, 2023.**

The Interlocal Purchasing System (TIPS) has posted procurement solicitations at www.tips-usa.com for the following categories:

230101 Assistive Technology Goods and Services
230102 Comprehensive Facilities Management & Services
230103 Janitorial and Sanitation Supplies & Services
230104 Trades, Labor, and Materials (2 Part with JOC)
230105 Technology Solutions Products and Services

Proposals are due and will be opened on February 17, 2023 at 3:00 pm local time. Call 866-839-8477 for problems with website or questions.

Electronic tear sheets are required for this ad.

Please email proofs, tear sheet copies, affidavit and invoice to Shelley Black at shelley.black@tips-usa.com as advised by TIPS General Counsel.

Thank you,

Shelley Black
Contracts Support
Purchasing Cooperative | Region 8 Education Service Center
4845 US Hwy 271 North | Pittsburg, TX 75686
Ph: 866-839-8477 | Direct: 903-575-2732
www.tips-usa.com | shelley.black@tips-usa.com

The Journal Record
211 N. Robinson
Oklahoma City, OK, 73102
Phone: 405-278-2801 Fax: -

Meeting Date: 11/16/2026 Item #13.

Affidavit of Publication

To: Region 8 Education Service Center - Shelley Black
4845 US Hwy 271 N
Pittsburg, TX, 756864303

Re: Legal Notice 2456064

State of OK }
} SS:
County of Oklahoma }

I, MaRanda Beeson, being duly sworn, depose and say: that I am the Authorized Designee of The Journal Record, a daily newspaper of general circulation in Oklahoma City, County of Oklahoma, State of OK; that a notice, of which the annexed is a printed copy, has been duly and regularly published in the The Journal Record once each day for 2 consecutive days; and that the date of the publication were as follows: 01/05/2023 and 01/12/2023.

Publishers fee: $22.04 By: MaRanda Beeson

MaRanda Beeson

Sworn to me on this 12th day of January 2023

By: Julie Traylor

Julie Traylor
Notary Public, State of OK
No. 22003754
Qualified in Oklahoma County
My commission expires on March 17, 2026

THE JOURNAL RECORD

(MS2456064)

The Interlocal Purchasing System (TIPS) has posted procurement solicitations at www.tips-usa.com for the following categories:

230101 Assistive Technology Goods and Services
230102 Comprehensive Facilities Management & Services
230103 Janitorial and Sanitation Supplies & Services
230104 Trades, Labor, and Materials (2 Part with JOC)
230105 Technology Solutions Products and Services

Proposals are due and will be opened on **February 17, 2023 at 3:00 pm local time.** Call 866-839-8477 for problems with website or questions.

(1-5, 1-12-23)

OF AND IN OPPOSITION TO THE GRANTING OF THE APPLICATION AT THE TIME AND PLACE ABOVE SHOWN WHERE YOU WILL HAVE THE RIGHT TO BE PRESENT AND AN OPPORTUNITY TO BE HEARD AT SAID TIME AND PLACE INCLUDING THE RIGHT TO OBJECT. YOUR FAILURE TO APPEAR AT THIS HEARING SHALL CONSTITUTE A DENIAL OF YOUR INTEREST IN THE CHILD WHICH DENIAL MAY RESULT, WITHOUT FURTHER NOTICE OF THIS PROCEEDING OR ANY SUBSEQUENT PROCEEDINGS, IN THE CHILD'S ADOPTION WITHOUT YOUR CONSENT THEREBY ULTIMATELY TERMINATING YOUR RIGHTS TO THE CHILD IN ACCORDANCE WITH THE LAWS OF THE STATE OF OKLAHOMA.

Dated this 28th day of December, 2022.

IT IS SO ORDERED.

NICHOLE M. GILLETT
JUDGE OF THE DISTRICT COURT
RICK WARREN
(SEAL)
Court Clerk
By Deputy

Approved and Submitted By:
/s/ Meredith A. Tipton
Meredith A. Tipton, OBA #20870
BLANEY TIPTON HIERSCHE & ODOM, PLLC
204 N. Robinson Avenue, suite 1250
Oklahoma City, OK 73102
Telephone: 405-235-8445
Facsimile: 405-236-3410
Email: mtipton@btlawokc.com
ATTORNEY FOR MOVANT
(1-5-23)

Construction

(MS2462500)
SOLICITATION FOR BIDS
(BID NOTICE)

Sealed bids will be received by Edmond Public Schools, c/o Jenco Construction Company, as Construction Manager for the Edmond Public Schools, 200 N. Kelly, Edmond, OK 73034, up to and including the date and time indicated below, and will be opened and read aloud publicly at Edmond Public Schools after the time indicated. Complete sets of the Bidding Documents, including a Contractor's Qualification Statement, General and Supplemental Conditions, Specifications and Construction Plans are on file in the offices of the Construction Manager, 121 NE 26th St., Oklahoma City, OK 73105 and are open for public inspection. PDF Files of the drawings and Specs may be obtained by contacting Jenco Construction Company (Sarah Short), at the above address or at: Phone: (405) 720-2116 / Email: sarah@jencoconstruction.com

Project Name:
Edmond Santa Fe HS RTU Placement
Project Location:
1901 W. 15th Street, Edmond, OK 73013 Cost Estimate:
$1,500,000
Bid Documents Available:
Electronic Files or Hard Copies
Fee for Bid Documents:
Electronic Files (Free) Hard Copies ($350.00)
Pre-Bid / Walk-Thru:
Schedule w/ Construction Manager
Bid Opening Date:
Thursday, January 26, 2023
Bid Opening Time:
3:00 P.M.
Contact Person (s):
Jon Dowell, Jenco Construction Company, Construction Manager for

Center. Bids will be accepted from Asphalt Paving Companies, bidders wishing to subcontract to asphalt companies will not be accepted. Bid Packages are available at Community Action 319 SW 25th OKC, OK. room LL030. Instructions to bidders and bid specifications are included. Bids must be returned no later than **4:00 pm January 19, 2023**, in a sealed envelope marked Head Start Parking lot Re-Paving. Bids will be opened in the above address, room LL030 conference room. January 20, 2023, at 9:00 am. For more info. Contact R.A. Roberson @ 405-232-0199 Ext 1401 EOE
(1-5, 1-12-23)

(MS2462255)
INVITATION TO BID
SEALED BIDS FOR
CITY OF NORMAN PUBLIC WORKS DEPARTMENT
BID NO. 2223-40
PROJECT K-2223-76
Robinson Widening and Signalization

The City of Norman, Oklahoma, will receive sealed bids in the office of the City Controller, Purchasing Division of the City of Norman at its office, 225 North Webster Avenue, Development Center, Norman, OK 73069, until **2:00 p.m., local time, Thursday, the 26th day of January 2023**, for furnishing all required materials, equipment, tools and labor to perform all necessary work for the

ROBINSON WIDENING AND SIGNALIZATION

Bids will not be accepted after 2:00 pm at which time bids will be opened and read aloud. The project includes grading, drainage, traffic signals, and waterline improvements. Bidders are expected to inspect the site of the work and to inform themselves regarding all local conditions.

Bidders attention is called to a MANDATORY PRE-BID MEETING at 201 W Gray, Municipal Building Conference Room, Norman, OK 73069 on Thursday, January 20, 2023, from 10:00 to 11:00 AM.

Project Documents including Specifications and Drawings are on file and may be examined at the following locations:

PDG LLC, 5314 S. Yale Ave., Suite 510, Tulsa, Oklahoma 74135

Electronic versions can be provided via FTP. Contact:

Jeff Fordice, PE at City of Norman - 405.366.5493 jeff.fordice@normanok.gov or

Geoff Evans, PLA at PDG, LLC - 918.628.1255 gevans@pdgtulsa.com

THE CITY RESERVES THE RIGHT TO REJECT ANY AND ALL BIDS.
(1-5, 1-12-23)

(MS2456064)

The Interlocal Purchasing System (TIPS) has posted procurement solicitations at www.tips-usa.com for the following categories:

230101 Assistive Technology Goods and Services
230102 Comprehensive Facilities Management & Services
230103 Janitorial and Sanitation Supplies & Services
230104 Trades, Labor, and Materials (2 Part with JOC)
230105 Technology Solutions Products and Services

Proposals are due and will be opened on **February 17, 2023 at 3:00 pm local time**. Call 866-839-8477 for problems with website or questions.
(1-5, 1-12-23)

(MS2457239)

(MS2457242)
NOTICE TO BIDDERS
CITY OF NORMAN
INVITATION TO BID NUMBER 2223-37

The City of Norman will receive sealed bids at the Office of the City Controller, Purchasing Division, 225 N. Webster Avenue, Development Center, Norman, OK 73069, **until 2:00 p.m., local time, Thursday, the 12th day of January, 2023**, for furnishing all tools, material and labor, and performing the work necessary for construction of the:

FY23 URBAN RECONSTRUCTION PROJECT

The project will include rehabilitation efforts of two concrete street segments, subgrade stabilization, and other miscellaneous items associated with the work on Juniper Lane from Lahoma Avenue to Chautauqua Avenue and Fairfield Drive from McCall Drive to Willow Lane in the Urban Norman Area as part of FY23 Urban Reconstruction Project.

A non-mandatory Pre-bid Conference will be held on Monday, December 19th, 2022, at 3:00 p.m. in the Multi-Purpose Conference Room at the City of Norman Municipal Complex, located at 201 West Gray, Norman, Oklahoma 73069. Bidders are expected to inspect the site of the work and to inform themselves regarding all local conditions.

For electronic copies of the specifications and drawings, information concerning the proposed work, or the scheduled Pre-bid Conference, contact Jeff Fordice, P.E., Capital Projects Engineer for OWNER, at jeff.fordice@normanok.gov.
(12-15, 12-22-22, 1-5-23)

License Applications

(MS2461018)
NOTICE OF INTENTION TO APPLY FOR AN ALCOHOLIC BEVERAGE LICENSE

In accordance with Title 37, Section 522 and Title 37A, Section 2-141 Cantina Holdings, LLC 201 N Meridian Avenue, Oklahoma City, OK 73107 a/ an limited liability company hereby publishes notice of its intention to apply within sixty days from this date to the Oklahoma Alcoholic Beverage Laws Enforcement Commission for a Mixed Beverage License under authority of and in compliance with the said Act: That it intend(s), if granted such license to operate as a Mixed Beverage License establishment with business premises located at 201 N Meridian Avenue in Oklahoma City, Oklahoma County, Oklahoma, under the business name of Cuernos Antro Y Restaurant
Dated this 22 day of December, 2022.
Signature of applicant(s): if partnership, all partners must sign. If corporation, an officer of the corporation must sign. If limited liability company, a manager must sign. If tribe, a tribal member must sign. George Huffman
County of Oklahoma, State of Oklahoma.
Before me, the undersigned notary public, personally appeared: George Huffman to me known to be the person(s) described in and who executed the foregoing application and acknowledged that he executed the same as His free act and deed.
Randy Malone
(Seal)
Notary Public
My commission expires June 3, 2024, #
(12-29-22, 1-5-23)

bidders after the bid opening. The three lowest bid securities will be retained as provided in the Instructions to Bidders.

Bids received more than ninety-six (96) hours, excluding Saturday, Sundays and holidays, before the time set for opening of bids, as well as bids received after the time set for opening bids, will not be considered and will be returned unopened. The Owner/Construction Manager reserve the right to reject any or all bids and to waive all formalities or minor irregularities. The time period within which a Subcontract Agreement will be executed following award to the successful bidder is ten (10) days.

(1-5, 1-12-23)

(MS2456064)

The Interlocal Purchasing System (TIPS) has posted procurement solicitations at www.tips-usa.com for the following categories:

230101 Assistive Technology Goods and Services

230102 Comprehensive Facilities Management & Services

230103 Janitorial and Sanitation Supplies & Services

230104 Trades, Labor, and Materials (2 Part with JOC)

230105 Technology Solutions Products and Services

Proposals are due and will be opened on **February 17, 2023 at 3:00 pm local time.** Call 866-839-8477 for problems with website or questions.

(1-5, 1-12-23)

returned no later than **4:00 pm January 19, 2023,** in a sealed envelope marked Head Start Parking lot Re-Paving. Bids will be opened in the above address, room LL030 conference room. January 20, 2023, at 9:00 am. For more info. Contact R.A. Roberson @ 405-232-0199 Ext 1401 EOE

(1-5, 1-12-23)

(MS2462255)

INVITATION TO BID SEALED BIDS FOR CITY OF NORMAN PUBLIC WORKS DEPARTMENT BID NO. 2223-40 PROJECT K-2223-76 Robinson Widening and Signalization

The City of Norman, Oklahoma, will receive sealed bids in the office of the City Controller, Purchasing Division of the City of Norman at its office, 225 North Webster Avenue, Development Center, Norman, OK 73069, until **2:00 p.m., local time, Thursday, the 26th day of January 2023,** for furnishing all required materials, equipment, tools and labor to perform all necessary work for the

ROBINSON WIDENING AND SIGNALIZATION

Bids will not be accepted after 2:00 pm at which time bids will be opened and read aloud. The project includes grading, drainage, traffic signals, and waterline improvements. Bidders are expected to inspect the site of the work and to inform themselves regarding all

Electronic versions can be provided via FTP. Contact:

Jeff Fordice, PE at City of Norman - 405.366.5493 jeff.fordice@normanok.gov or

Geoff Evans, PLA at PDG, LLC - 918.628.1255 gevans@pdgtulsa.com

THE CITY RESERVES THE RIGHT TO REJECT ANY AND ALL BIDS.

(1-5, 1-12-23)

License Applications

(MS2464816)

Public Notice - Private Process Server License Application No. PSS-2023-1

In the District Court of Oklahoma County State of Oklahoma

Re: Application of Robert Murdock Rodriquez for License as a Statewide Private Process Server

Notice is hereby given that Robert Murdock Rodriquez has filed an application in the District Court of Oklahoma County, State of Oklahoma, in accordance with the provisions and requirements of 12 O.S. § 158.1, for a statewide private process server's license.

Action will be taken on said application on the **9th day of February, 2023 9:00 A.M.** before Judge Andrews, Room 359 and if there are no protests and the court determines the applicant is qualified, a license will be granted to the applicant by the court.

Dated: 1/4/2023

RICK WARREN
(SEAL) Court Clerk
By Deputy

Robert Murdock Rodriquez
3317 SW 29th
Oklahoma City OK, 73119
Phone No: (405) 685-2313

(1-12-23)

Miscellaneous

(MS2460933)

Notice of Hearing In the Matter of the Death of Hugo Barrera Oklahoma Workers' Compensation Commission

NOTICE IS HEREBY GIVEN to all those interested in the Matter of the Death of Hugo Barrera v. C& Haulers, LLC. The matter is set for a final determination of Heirs at Law and Common Law Marriage on February 8, 2023, before the Honorable Judge Michael Egan at 9:00 a.m. before the Workers Compensation Commission of Oklahoma, 1915 N. Stiles, Denver Davison Building, Oklahoma City, Oklahoma. All those having business before the Commission and interested parties should plan to attend.

(12-29-22, 1-5, 1-12-23)

Confirmation of Sale

(CS2464697)

NOTICE OF HEARING MOTION TO CONFIRM SHERIFF'S SALE Case No. CJ-2022-2463 Judge Natalie Mai

IN THE DISTRICT COURT OF OKLAHOMA COUNTY STATE OF OKLAHOMA

NEWREZ LLC D/B/A SHELLPOINT MORTGAGE SERVICING, Plaintiff, v. RUSSELL JANUARY, DECEASED; SPOUSE, IF ANY, OF RUSSELL JANUARY; JOHN DOE, OCCUPANT; AND UNKNOWN HEIRS, SUCCESSORS, AND ASSIGNS OF RUSSELL JANUARY Defendant(s).

NOTICE IS GIVEN TO: Russell January, deceased; Spouse, if any, of Russell January; John Doe, Occupant; Unknown Heirs, Successors, and Assigns of Russell January, and their unknown successors and assigns, that the hearing on the above Motion to Confirm Sale is set on the **3rd day of February, 2023, at 11:00 o'clock a.m.,** before Judge Timmons at the Oklahoma County Courthouse, Oklahoma City, Oklahoma.

LOGS LEGAL GROUP LLP
770 NE 63rd St.
Oklahoma City, OK 73105-6431
(405) 848-1819
Attorneys for Plaintiff
File No. 22-138397

(1-12-23)

(CS2464699)

NOTICE OF HEARING MOTION TO CONFIRM SHERIFF'S SALE Case No. CJ-2019-6037 Judge Richard Ogden

IN THE DISTRICT COURT OF OKLAHOMA COUNTY STATE OF OKLAHOMA

BANK OF AMERICA, N.A., Plaintiff v. LARRY RUFF; SPOUSE, IF ANY, OF LARRY RUFF; AND JOHN DOE, OCCUPANT Defendant(s).

NOTICE IS GIVEN TO: Larry Ruff; Spouse, if any, of Larry Ruff; John Doe, Occupant, and their unknown successors and assigns, that the hearing on the above Motion to Confirm Sale is set on the **3rd day of February, 2023, at 11:00 o'clock a.m.,** before Judge Timmons at the Oklahoma County Courthouse, Oklahoma City, Oklahoma.

LOGS LEGAL GROUP LLP
770 NE 63rd St.
Oklahoma City, OK 73105-6431
(405) 848-1819
Attorneys for Plaintiff
File No. 19-135717

(1-12-23)

4845 US Hwy 271 North | Pittsburg, TX 75686
www.tips-usa.com • 866-839-8477 • tips@tips-usa.com

December 7, 2022

Pittsburg Gazette
112 Quitman Street
Pittsburg, TX 75686

Please print the following **LEGAL NOTICE:** **Thursday, January 5, 2023 AND Thursday, January 12, 2023.**

The Interlocal Purchasing System (TIPS) has posted procurement solicitations at www.tips-usa.com for the following categories:

230101 Assistive Technology Goods and Services
230102 Comprehensive Facilities Management & Services
230103 Janitorial and Sanitation Supplies & Services
230104 Trades, Labor, and Materials (2 Part with JOC)
230105 Technology Solutions Products and Services

Proposals are due and will be opened on February 17, 2023 at 3:00 pm local time. Call 866-839-8477 for problems with website or questions.

Electronic tear sheets are required for this ad.

Please email proofs, tear sheet copies, affidavit and invoice to Shelley Black at shelley.black@tips-usa.com as advised by TIPS General Counsel.

Thank you,

Shelley Black
Contracts Support
Purchasing Cooperative | Region 8 Education Service Center
4845 US Hwy 271 North | Pittsburg, TX 75686
Ph: 866-839-8477 | Direct: 903-575-2732
www.tips-usa.com | shelley.black@tips-usa.com

PUBLISHER'S AFFIDAVIT

I am the publisher of the Pittsburg Gazette, a newspaper published at Pittsburg, Camp County, Texas. The attached Notice(s) was published in the Pittsburg Gazette, a newspaper printed in Camp County, Texas, and of general circulation in said County as provided in the Texas Probate Code. The date(s) that the issue of said newspaper in which said Notice was published WAS January 5, 12, 2023. A copy of the Notice as published, clipped from the newspaper, is attached hereto.

Publisher

My name is Kenny Mitchell, my date of birth is 07/12/1963, and my address is 112 Quitman Street, Pittsburg, Texas 75686. I declare under penalty of perjury that the foregoing is true and correct.

Executed in Camp County, State of Texas, on January 13, 2023.

Declarant

SWORN TO AND SUBSCRIBED BEFORE ME BY Kenny Mitchell on this the 13th day of January, 2023.

Notary Public, State of Texas

CHRISTIE BURNETT
Notary Public, State of Texas
Comm. Expires 07-28-2026
Notary ID 133881888

Meeting Date: 11/16/2026 Item #13.

Independent living services for people with disabilities

Crockett Resource Center for Independent Living's (CRCIL) Independent Living (IL) Services Program helps people with disabilities achieve greater independence in the home and community. Eligibility criteria for this program requires that the applicant has a significant disability who has been diagnosed by a licensed practitioner and resides in Texas.

If you are a person with a disability and need services, assistive technology, or equipment to maintain your independent living, you could be eligible for the following:

- Hearing aids
- Residential modifications (temporary)
- Orientation and mobility training
- Durable medical equipment
- Visual aids
- Power wheelchairs
- Prosthetics
- Scooters
- Vehicle modifications

Other adaptive equipment and assistive technology

CRCIL's IL Services Program area includes the counties of:

- Anderson
- Angelina
- Bowie
- Brazos
- Burleson
- Camp
- Cass
- Cherokee
- Delta
- Fannin
- Franklin
- Freestone
- Gregg
- Grimes
- Harrison
- Henderson
- Hopkins
- Houston
- Hunt
- Kaufman
- Lamar
- Leon
- Madison
- Marion
- Morris
- Nacogdoches
- Panola
- Polk
- Raines
- Red River
- Robertson
- Rusk
- Sabine
- San Augustine
- San Jacinto
- Shelby
- Smith
- Titus
- Trinity
- Tyler
- Upshur
- Van Zandt
- Walker
- Washington
- Wood

If you are a person with a disability who is interested in the IL Services Program, contact CRCIL at 936-544-0522 for more information.

OBITUARIES

Laverne Carpenter Strube



Graveside services for Laverne Carpenter Strube, 95, of Pittsburg will be 2:00 p.m., Saturday, December 31, 2022, at Matinburg Cemetery with Chaplin Yanckton Hatten officiating. Interment will be in the Matinburg Cemetery in Camp County. Arrangements are under the direction of Erman Smith Funeral Home. Mrs. Strube passed away Thursday, December 29, 2022, in a Pittsburg nursing home.

Mrs. Strube was born August 26, 1927, in Camp County to Elvie and Carrie Martin Carpenter. She was a retired schoolteacher, lifelong resident of Camp County, and a member of the Methodist faith.

Mrs. Strube is survived by her sons, Jimmy Strube and wife, Judy of Pittsburg, Ray Strube and wife, Jan of Mt Pleasant and Martin (Marty) Strube of Pittsburg, daughters, Tracy Holcomb of Azle, and Janie James of Pittsburg; nine grandchildren, 19 great-grandchildren, and one great-great-grandchild.

She is preceded in death by her husband of 74 years, Royce Harper Strube and parents, Elvie and Carrie Carpenter.

Pallbearers will be Mark Strube, Patrick Young, Bradley Strube, Eric Strube, Joshua Folmar, and Ramsey Strube.

Visitation will be from 12:30 p.m. to 1:30 p.m., Saturday, December 31, 2022, at Erman Smith Funeral Home Chapel.

NETX CROSSROADS MAGAZINE
Find us online at www.NETXcrossroads.com
A magazine about people, places, and happenings in Northeast Texas.

NE Texas Classifieds
CAMP • TITUS • MORRIS
Call to place your ad!
903-856-6629
PAYMENTS:
Cash • Check • Credit Card
AD RATE $9 20 words
each additional word 25¢
POWERED BY: The Pittsburg Gazette • Mount Pleasant Tribune • The Steel Country Bee

PUZZLE SOLUTION FROM PAGE 5

4	5	9	1	2	6	3	7	8
3	1	8	7	9	5	6	2	4
6	2	7	3	4	8	1	9	5
9	4	5	8	6	1	7	3	2
7	6	1	5	3	2	8	4	9
2	8	3	9	7	4	5	1	6
8	7	6	2	1	9	4	5	3
5	3	2	4	8	7	9	6	1
1	9	4	6	5	3	2	8	7

HELP WANTED

Princess Three Operating is hiring!
LOCAL EAST TEXAS WORK
Hiring for WORKOVER rig position only at this time.
Monday – Friday work schedule.

Experience is not required for floorhand position. Position is labor intensive.

Please apply in person at 8436 Farm Rd 71, Talco, Texas 75487. If you have any questions about the position, call 903.657.4504

LEGAL

The Interlocal Purchasing System (TIPS) has posted procurement solicitations at www.tips-usa.com for the following categories:

230101 Assistive Technology Goods and Services
230102 Comprehensive Facilities Management & Services
230103 Janitorial and Sanitation Supplies & Services
230104 Trades, Labor, and Materials (2 Part with JOC)
230105 Technology Solutions Products and Services

Proposals are due and will be opened on February 17, 2023 at 3:00 pm local time. Call 866-839-8477 for problems with website or questions.

PUBLICATION NOTICE

In this cause, it appearing from the petition, which is sworn to, that the address and whereabouts of the Defendant KENDALL WRIGHT is unknown and cannot be ascertained by diligent search and inquiry, that he is required to file an answer for the above mentioned Complaint with the Clerk of the Madison County Juvenile Court, 110 Irby Street, Jackson, Tennessee, 38301 on or before, FEBRUARY 18, 2023, and serve a copy of said answer on, ATTORNEY J. Noble Grant, III, 2817 N. Highland Ave., Suite A Jackson, TN 38305, in order to make defense to the Complaint filed against him or otherwise the Complaint will as to him be taken for confessed. This Notice will be published in the Pittsburg Gazette, for four consecutive weeks.

This the 29th day of December, 2022

Bart Swift Juvenile Court Clerk

ADVERTISE YOUR BUSINESS OR EVENT IN NE Texas Classifieds
For more information, call 903-856-6629 CALL TODAY!

TEXAS STATEWIDE CLASSIFIED ADVERTISING NETWORK

TexSCAN

TexSCAN Week of Jan. 1-7, 2023

ACREAGE

AFFORDABLE LAND. We have some of the best in Texas. Hill Country – Edwards, McCulloch, Schleicher, Coke, Val Verde counties, free ranging exotics. South Texas – Kinney, Duval, Live Oak counties - whitetail, hogs. Trans Pecos, Terrell, Val Verde – whitetail, javelina, quail. 30 year fixed rate financing, 5% down. www.ranchenterprisesltd.com, 800-876-9720.

AUCTION

45th Annual Cattleman Bull & Female Sale 12:00 Noon, Jan. 21, 2023, El Campo Livestock Exchange, El Campo, Texas. 100 bulls, 250 females, cattlemansale.com.

VACATIONS/TOURS

Bob's Baseball Tours – DC Cherry Blossom Tour: Mar. 31-Apr. 4, 2023, home games at Washington Nationals, NY Yankees & Boston Red Sox. East Coast Tour: Aug. 18-27, 2023, home games at Yankees, Red Sox, Orioles, Phillies, Nationals, Mets & Little League World Series. Tours include sightseeing, motor coach transportation and hotels/game tickets. Call or Text 507-217-1326.

GENERATORS

Prepare for power outages today with a GENERAC home standby generator. $0 Money Down + Low Monthly Payment Options. Request a FREE Quote. Call now before the next power outage: 1-855-704-8579.

LOG HOMES

Log Homes – Pay only the balance owed. Just Released: American Log Homes is assisting estate & account settlement on houses. Log Home kits selling for balance owed, free delivery. Model #101 Carolina, bal. $17,000; Model #203 Georgia, bal. $19,950; Model #305 Biloxi, bal. $14,500; Model #403 Augusta, bal. $16,500. View plans at www.americanloghomesandcabins.com; 704-368-4528.

MEDICAL

Portable Oxygen Concentrator May Be Covered by Medicare! Reclaim independence and mobility with the compact design and long-lasting battery of Inogen One. Free information kit! Call 866-747-9983.

DENTAL INSURANCE from Physicians Mutual Insurance Company. Coverage for 350 plus procedures. Real dental insurance - NOT just a discount plan. Do not wait! Call now! Get your FREE Dental Information Kit with all the details! 1-855-901-0467 www.dental50plus.com/txpress #6258

WANTED

Need Extra Cash – I Buy RVs & Mobile Homes –Travel Trailers, 5th Wheels, Goosenecks, Bumper Pulls. In Any Area, Any Condition – Old/New, Dirty or Clean! I PAY CA$H. No Title – No Problem, we can apply for one. We go anywhere in Texas. ANR Enterprises, 956-466-7001.

Texas Press Statewide Classified Network
221 Participating Texas Newspapers • Regional Ads
Start At $250 • Email ads@texaspress.com

NOTICE: While most advertisers are reputable, we **cannot guarantee products or services advertised.** We urge readers to use caution and when in doubt, contact the Texas Attorney General at 800-621-0508 or the Federal Trade Commission at 877-FTC-HELP. The FTC web site is www.ftc.gov/bizop.

ESTATE SALE
LOG HOMES
PAY ONLY THE BALANCE OWED!
JUST RELEASED: AMERICAN LOG HOMES is assisting estate & account settlement on houses
LOG HOME KITS
selling for BALANCE OWED with FREE DELIVERY
Model #101, Carolina, $40,840 BALANCE OWED $17,000
Model #203, Georgia, $49,500 BALANCE OWED $19,950
Model #305, Biloxi, $36,825 BALANCE OWED $14,500
Model #403, Augusta, $42,450 BALANCE OWED $16,500
NEW HOMES: Serious Inquiries only Call: 704 368-4528
• Never been manufactured
• NO TIME LIMIT FOR DELIVERY
• Comes with complete building blueprints and Construction Manual
* Windows, Doors and Roofing not included
BBB ACCREDITED BUSINESS
Before Calling View House Plans at
www.americanloghomesandcabins.com

FOR RENT

Walker Creek Village
22 PR 54607
Pittsburg, TX 75686
903-855-0311
Now accepting applications
- Multi-Family Affordable Housing
- 2, 3, & 4 Bedroom Apartments
- CH/A
- Patio
- Appliances
- W/D connections
- On-Site Laundry
- Community Room
- Social Services
- Office Open 8-5 Weekdays

Equal Housing Opportunity Handicap Accessible

To advertise your GARAGE SALE call 903-856-6629

Advertise in The Pittsburg Gazette

Meeting Date: 11/16/2026 Item #13.

News / Classifieds

Moran Cont. from page 1

Congressman Moran attended the United States Military Academy at West Point for two years before transferring to Texas Tech University, where he ultimately earned a B.A. in Russian Language and Area Studies, an MBA, and a law degree. During his time at Texas Tech, Congressman Moran met his bride, Kyna, whom he married just one week before starting law school. Upon graduation from law school, Kyna and Nathaniel moved to Tyler, where Nathaniel began practicing law and Kyna began teaching elementary school. He would go on to become a small business owner in Tyler – running both a law firm and a staffing company.

Congressman Moran began his career in public service as a member of the Tyler City Council from 2005-2009. In 2009 after being re-elected to his third term on the Tyler City Council, Congressman Moran was appointed as Mayor Pro Tem, but resigned immediately to move his family to Houston for three years so his oldest son could attend a specialized school for the Deaf. In 2016, several years after returning to Tyler, Nathaniel was appointed as the Smith County Judge. During his time as Judge, he served as presiding officer of the Commissioners Court, Chief Budget Officer, judge of the Constitutional County Court, Chair of the Juvenile Board, Head of Emergency Management, and Chief Administrative Officer of the County. In 2018, he was elected to a full four-year term as County Judge. He continued in this role until his election to U.S. Congress in 2022.

New Laws Cont. from page 1

While the new law seemingly puts an increased burden on local school districts, it addresses that issue by making those school districts eligible for additional state aid to offset the tax losses.

Superintendent Terry Waldrep weighed in on the situation as it affects Pittsburg ISD. "This really doesn't have a major impact on school districts," Waldrep explained. "The law was put in place to give the elderly and disabled (whose taxes are frozen), the same property tax relief that everyone else received over the last few years. This is on the M&O [Maintenance and Operations] tax rate, which has gone down $0.19 cents in the last three years.

"School districts' budgets are set based on ADA, average daily attendance, which is based on the number of students enrolled. The district's budget (entitlement) is paid by a combination of state and local funds. The reduction in local funds by this new law should be made up through increased state funds, in order for the district to receive their full entitlement."

Cassel Cont. from page 1

Cassel invited leading citizens of the community, including Mayor Dave Abernathy and Alice Parker among many others, to speak to the children and help her build good moral standards in her students. It was at one of these special classes that Cassel and Mayor Abernathy presented a poem she had written called Pitts Cemetery.

Cassel would teach her students in her speech class Rotary's Four-Way Test believing that this test is the fiber of the club.

"It is our job to shore up the youth," Cassel said to the Rotarians, explaining that she believes Rotary has a strong influence on the standards of the youth.

While teaching at the Robert E. Lee School, Cassel was instrumental in stopping a school shooting. A young male student became angry and wanted to get a gun and shoot up the school, but Cassel refused to allow him to do so on her watch.

But when the recent tragedy occurred in the Uvalde School, Cassel felt sick. She said that God told her to write a poem, but she didn't want to do so.

"God wouldn't leave me alone," Cassel explained. She finally gave in, sat down, and prayed, "God, what do you want me to write?"

The words "little caskets" kept repeating themselves in her mind, and when she took up her pen, the words seemed to flow almost without her guidance.

After a "chance" meeting with a lady from the Uvalde Methodist Church, Little Caskets was given to two funeral homes in Uvalde to offer comfort to the families hurting from the loss of their loved ones.

Many of Cassel's poems hang in buildings across the country including Arlington National Cemetery and places in Washington DC. Texas A&M University in Commerce also asked Cassel's permission to put all her writings in the University archives.

"They are God-induced," Cassel explained. "All I do is hold the pen."

Cassel believes the youth in our communities are worth the time and effort required to instill old-fashioned values. And she also believes that Rotary is "so important to instill these values."

"Thank God for Rotary Club," Cassel finished.

Little Caskets
By Dona Julian Cassel

So many little caskets full of woe.
This sadistic scenario continues to echo…(echo).
Grieving parents keep asking why
Begging for answers as they cry.

We beat our chests while we scream to God!
PLEASE help us all to comprehend.
How do we stop this madness?
How do we bring it to an end?

We lower these little caskets into the dirt
To try to cover our pain and our hurt.
Cease political rhetoric and change our outlook.
The solution is recorded in the Good Book.

If we humble ourselves, seek God's face and pray
The covenant says to turn from our wicked way.
America should confess and follow His command,
Then, God will hear us and heal our land.

II Chronicles 7:14
If my people, who are called by my name,
Will humble themselves and pray, and seek my face,
And turn from their wicked ways;
Then will I hear from heaven, and will forgive their sin,
And will heal their land.

NE Texas Classifieds
CAMP • TITUS • MORRIS
Call to place your ad!
903-856-6629
PAYMENTS:
Cash • Check • Credit Card
VISA MasterCard DISCOVER
AD RATE $9 20 words
each additional word 25¢
POWERED BY: The Pittsburg Gazette • Mount Pleasant Tribune • The Steel Country Bee

ADVERTISE YOUR BUSINESS OR EVENT IN
NE Texas Classifieds
For more information, call
903-856-6629 CALL TODAY!

NEED EXTRA CASH!!!???
I BUY RVs & MOBILE HOMES
Travel Trailers • 5th Wheels
Goosenecks • Bumper Pulls
Anywhere in Texas!!! Any Condition!!!
Old/New !!! Dirty or Clean !!!
I PAY CA$H 956-466-7001
No Title – No Problem – We Can Apply For One
ANR Enterprises

SERVICES
H & S House Leveling; Foundation repair, 25 yrs. exp. free est. 903-784-1849 or 903-782-4347.

FOR RENT
Walker Creek Village
22 PR 54607
Pittsburg, TX 75686
903-855-0311
Now accepting applications
• Multi-Family Affordable Housing
• 2, 3, & 4 Bedroom Apartments
• CH/A
• Patio
• Appliances
• W/D connections
• On-Site Laundry
• Community Room
• Social Services
• Office Open 8-5 Weekdays
Equal Housing Opportunity Handicap Accessible

FIND IT in the Classifieds!

LEGAL

Request for Proposals

Northeast Texas Community College (NTCC) District invites all "qualified professional firm(s)" to submit request for proposals (RFP) responses for NTCC's Property and Casualty Insurance for the following solicitation:

Request for Proposals (RFP) # RFP-2023-01
www.ntcc.edu/about-us/public-notices

Submit response to:
Northeast Texas Community College (NTCC)
Attention: Brandi Cave
2886 FM 1735
Mount Pleasant, Texas 75455

By no later than: February 22, 2023 at 2:00 p.m., Central Standard Time (CST)

On the date and at the time for submission of proposals, responses will be opened and identified byrespondent name. However, proposals will not be read aloud. Proposals that arrive after the dateand time for submission of proposals will be considered late and will not be opened.

Proposals from respondents may not be withdrawn for a period of one hundred twenty (120) days.

NTCC reserves the right to accept or reject any or all proposals in whole or in part, to waive informalities or technicalities, to clarify ambiguities, and to award items or groups of items as may be in the best interest of NTCC.

PUBLICATION NOTICE

In this cause, it appearing from the petition, which is sworn to, that the address and whereabouts of the Defendant KENDALL WRIGHT is unknown and cannot be ascertained by diligent search and inquiry, that he is required to file an answer for the above mentioned Complaint with the Clerk of the Madison County Juvenile Court, 110 Irby Street, Jackson, Tennessee, 38301 on or before, FEBRUARY 18, 2023, and serve a copy of said answer on, ATTORNEY J. Noble Grant, III, 2817 N. Highland Ave., Suite A Jackson, TN 38305, in order to make defense to the Complaint filed against him or otherwise the Complaint will as to him be taken for confessed. This Notice will be published in the Pittsburg Gazette, for four consecutive weeks.

This the 29th day of December, 2022

Bart Swift Juvenile Court Clerk

The Interlocal Purchasing System (TIPS) has posted procurement solicitations at www.tips-usa.com for the following categories:

230101 Assistive Technology Goods and Services
230102 Comprehensive Facilities Management & Services
230103 Janitorial and Sanitation Supplies & Services
230104 Trades, Labor, and Materials (2 Part with JOC)
230105 Technology Solutions Products and Services

Proposals are due and will be opened on February 17, 2023 at 3:00 pm local time. Call 866-839-8477 for problems with website or questions.

TEXAS STATEWIDE CLASSIFIED ADVERTISING NETWORK
TexSCAN
TexSCAN Week of Jan. 8-14, 2023

ACREAGE
AFFORDABLE LAND. We have some of the best in Texas. Hill Country – Edwards, McCulloch, Schleicher, Coke, Val Verde counties, free ranging exotics. South Texas – Kinney, Duval, Live Oak counties - whitetail, hogs. Trans Pecos, Terrell, Val Verde – whitetail, javelina, quail. 30 year fixed rate financing, 5% down. www.ranchenterprisesltd.com, 800-876-9720.

AUCTION
45th Annual Cattleman Bull & Female Sale 12:00 Noon, Jan. 21, 2023, El Campo Livestock Exchange, El Campo, Texas. 100 bulls, 250 females, cattlemansale.com.

PETS/LIVESTOCK
Use Happy Jack® Seal N Heal® on dogs, cats & horses to close wounds with a bitter taste. Allow healing. At better Farm & Garden Stores. (Distributed by K&K Vet Supply (479) 361-1516)

GENERATORS
Prepare for power outages today with a GENERAC home standby generator. $0 Money Down + Low Monthly Payment Options. Request a FREE Quote. Call now before the next power outage: 1-855-704-8579.

LOG HOMES
Log Homes – Pay only the balance owed. Just Released: American Log Homes is assisting estate & account settlement on houses. Log Home kits selling for balance owed, free delivery. Model #101 Carolina, bal. $17,000; Model #203 Georgia, bal. $19,950; Model #305 Biloxi, bal. $14,500; Model #403 Augusta, bal. $16,500. View plans at www.americanloghomesandcabins.com; 704-368-4528.

MEDICAL
Portable Oxygen Concentrator May Be Covered by Medicare! Reclaim independence and mobility with the compact design and long-lasting battery of Inogen One. Free information kit! Call 866-747-9983.

DENTAL INSURANCE from Physicians Mutual Insurance Company. Coverage for 350 plus procedures. Real dental insurance - NOT just a discount plan. Do not wait! Call now! Get your FREE Dental Information Kit with all the details! 1-855-901-0467 www.dental50plus.com/txpress #6258

WANTED
Need Extra Cash – I Buy RVs & Mobile Homes –Travel Trailers, 5th Wheels, Goosenecks, Bumper Pulls. In Any Area, Any Condition – Old/New, Dirty or Clean! I PAY CA$H. No Title – No Problem, we can apply for one. We go anywhere in Texas. ANR Enterprises, 956-466-7001.

Texas Press Statewide Classified Network
221 Participating Texas Newspapers • Regional Ads
Start At $250 • Email ads@texaspress.com

NOTICE: While most advertisers are reputable, we **cannot guarantee products or services advertised.** We urge readers to use caution and when in doubt, contact the Texas Attorney General at 800-621-0508 or the Federal Trade Commission at 877-FTC-HELP. The FTC web site is www.ftc.gov/bizop.

PUZZLE SOLUTION FROM PAGE 5

4	5	9	2	1	3	8	7	6
8	7	3	4	6	9	5	2	1
6	1	2	8	5	7	4	9	3
2	9	4	7	8	6	1	3	5
5	3	6	1	4	2	7	8	9
7	8	1	9	3	5	6	4	2
1	6	7	3	2	4	9	5	8
3	4	5	6	9	8	2	1	7
9	2	8	5	7	1	3	6	4

To advertise your GARAGE SALE call 903-856-6629

4845 US Hwy 271 North | Pittsburg, TX 75686
www.tips-usa.com • 866-839-8477 • tips@tips-usa.com

December 7, 2022

Don Whitman
Russell Johns Associates LLC
1001 S Myrtle Ave. Suite 7
Clearwater, FL 33756

Please print the following **LEGAL NOTICE:** **Thursday, January 5, 2023 AND Thursday, January 12, 2023**.

The Interlocal Purchasing System (TIPS) has posted procurement solicitations at www.tips-usa.com for the following categories:

230101 Assistive Technology Goods and Services
230102 Comprehensive Facilities Management & Services
230103 Janitorial and Sanitation Supplies & Services
230104 Trades, Labor, and Materials (2 Part with JOC)
230105 Technology Solutions Products and Services

Proposals are due and will be opened on February 17, 2023 at 3:00 pm local time. Call 866-839-8477 for problems with website or questions.

Electronic tear sheets are required for this ad.

Please email proofs, tear sheet copies, affidavit and invoice to Shelley Black at shelley.black@tips-usa.com as advised by TIPS General Counsel.

Thank you,

Shelley Black
Contracts Support
Purchasing Cooperative | Region 8 Education Service Center
4845 US Hwy 271 North | Pittsburg, TX 75686
Ph: 866-839-8477 | Direct: 903-575-2732
www.tips-usa.com | shelley.black@tips-usa.com

January 13th, 2022

To Whom It May Concern:

I am a duly authorized representative of MCA Russell Johns Associates LLC, company handling the advertising matters for USA Today, a daily newspaper distributed within the United States.
The Interlocal Purchasing System (TIPS) public notice was published within said newspaper in the Public Notice Section of the on the following dates:

1/5/2023
1/12/2023

Anthony Pacini

On this the 13th day of January, I attest that the attached documents are true, exact, complete, and unaltered tearsheets.

Camika Winter
State of Florida
County of Pinellas

CAMIKA C WINTER
Notary Public, State of Florida
My Comm. Expires Apr. 16, 2026
No. HH 253170

Meeting Date: 11/16/2026 Item #13.

Fans left with unshakable memory

Buffalo area Bills fans talk of 'the' moment

Rochester Democrat & Chronicle

The Gaspars were in their Irondequoit, New York, living room on Monday night, a space that doubles as a shrine to all things Buffalo Bills.

Seven-year-old Carson sat in the middle of the big reclining sofa, the one with the Bills blanket on it, with his prized possession just overhead: an autographed Josh Allen jersey. Mom Brooke sat beside him, trying to see the 65-inch-screen that's surrounded by memorabilia and regularly blocked by husband Chaz, who has a habit of nervously pacing when the Bills are on TV.

They had been waiting for this "Monday Night Football" matchup at the Cincinnati Bengals, a faceoff between two rising quarterbacks: Allen and Cincinnati's Joe Burrow. They didn't want to miss a moment.

And then, *the moment*. The one witnessed by fans in the stadium, across Western New York and across the country. With the Bengals up 7-3, 24-year-old Bills safety Damar Hamlin fell to the turf after a tackle late in the first quarter.

His horrifying collapse – officials later announced Hamlin had suffered a cardiac arrest and was in critical condition – triggered an hourlong vigil in the stands, in living rooms and bars until NFL Commissioner Roger Goodell postponed the game. We waited for a thumbs-up from Hamlin, a burst of relieved applause from the crowd.

Instead we watched the players knitted into a loose horseshoe around the back of an ambulance, some of them so overwhelmed they had to turn away. Ticket holders stood by, arms crossed or hands over mouths, portraits of stunned disbelief.

For those who saw it unfold live, Hamlin's collapse and the anguished minutes that followed will be impossible to forget.

'Is he going to be OK?'

That includes Carson Gaspar. He's not just any kid: he's the self-proclaimed "Bills Kid," whose Facebook page and YouTube channel brim with the Bills hype videos he creates. Every Saturday, a new video talks up the team and the stakes of the game at hand.

This game came late on a Monday night, later because of the long-running Rose Bowl, but the Gaspars let the Bills Kid watch, even on a school night.

After the tackle, typically chatty Carson held onto his questions.

"He was waiting to see why we looked like that, I think," Brooke Gaspar said. "It wasn't really until they showed (Coach) Sean McDermott's face that we knew. It was not OK."

Carson's questions began. What's happening? Is he OK? What's going on?

The broadcast went to commercial repeatedly, but every time it came back the teams were still huddled around Hamlin and the ambulance. Carson saw Josh Allen and Stefon Diggs crying; that's when he started crying, too.

The Bills Kid put his love of the game aside. "Mom," he said, "football doesn't even matter. Like, is he going to be OK?"

Injuries spurred lacrosse changes

A Super Bowl champion-caliber team. A home in Western New York. A period of 20 years and counting as a high school football coach, not to mention, two sons who play the game.

Yes, the game between the Bills and Bengals was just about must-see TV for Jasson Jobson. No, Jobson never witnessed before what he watched in his family's living room in Webster: emergency medical technicians trying to save the life of one of the athletes.



Bills players and staff pray for Damar Hamlin during the first quarter of the "Monday Night Football" game against the Bengals in Cincinnati.
JOSHUA A. BICKEL/AP

"Never, never, never," Jobsson said. "When I saw players crying on the field, I thought, is this guy dying on the field? When you saw the players in tears, to be honest I thought he died."

At first he watched the events unfold alone, eventually joined by his wife and one of his sons. Text threads exploded on his phone as he pored through tweets looking for updates on Hamlin.

Jobson has heard stories about the death of prep football players in games. As a lacrosse coach, he can talk about that sport's changes, including required padding, after players were struck by balls and suffered cardiac arrest.

He feels sure very few, if any, players or coaches there Monday had witnessed a life-and-death moment like this one.

"Their emotions were going so wild," he said. "It was scary. When I see other people crying, I tear up, and you see players on the field crying. Nobody knew what was going on. It was good that the players were shielding the cameras from everything."

— James Johnson

Pondering a lifetime of football

Mike Sassone, 55, grew up in a football family and owns a sports bar where Buffalo Bills fans gather.

But because his business no longer stays open late enough to show "Monday Night Football," Sassone watched the game – and Hamlin's injury – from his home in Victor, New York. "It was terrible to watch," he said. "I think everyone feels the same. Just to see something like that, live on television ... just to feel the pain you could see on the faces of the players ... you feel for his family. You feel for the other players."

It made Sassone reflect on a lifetime of football memories. His father, Daniel Sassone, announced games at R.L. Thomas High School in Webster, New York, and was head of the booster club.

Sassone, along with his brothers, played high school football. He knew the risk of injury, but while suited up in helmet and pads, he felt invincible. "I just didn't feel like anything could happen to me," he said.

His love of football continued into adulthood, when he opened The Penfield Pour House in Penfield, New York. Prior to Sassone taking over, it had been J. G. Crummers, a neighborhood bar that was home base for area Miami Dolphins fans. Despite pleas from Dolphins fans to continue the tradition, he was determined to honor the Buffalo Bills, his favorite team. He went so far as to commission a mural of the Bills stadium to be painted in a recessed area in the bar's ceiling.

Hamlin's injury brought back memories of watching Darryl Stingley, a wide receiver for the New England Patriots, endure a spinal cord injury when Sassone was 10. He remembers being upset to learn that the 26-year-old's career was over with one hit.

But he also reflected on the fact that similar injuries have happened in other sports, away from audiences of millions. "Does it change the way I feel about the game? No. It's a violent sport." But he believes the NFL could do more to protect players.

Sassone wonders how the players will be able to show up for the next game with the kind of energy, emotion and fire needed to play at that level.

"It's got to be something they're all going to grapple with," he said. "I don't know how."

— Tracy Schuhmacher

'It makes you pretty emotional'

Thad Brown, sports director for WROC-TV (Channel 8), has been covering the Bills since 2000.

Some years ago at a high school game, he was present when the parent of a player went into cardiac arrest, which was traumatic.

And he's seen a lot of players get injured during professional games. But what he witnessed Monday night was different.

Brown was behind the Bengals bench, less than 30 yards from where Damar Hamlin tackled Bengals wide receiver Tee Higgins.

Then, "he got up and then just collapsed," Brown said of Hamlin. "That was the first indication that this was highly serious."

The second: the immediate response of trainers and medical personnel. And, of course, the looks on the faces of the players.

"Very obviously, they had not seen anything like this on a football field," he said. "They were incredibly distressed, they were upset, they were disturbed. You know, for the whole team to come out on the field and surround him so no one could see him, that was unprecedented. Every step of the way of this, you saw something you'd never seen before, and it made you concerned more and more."

As it unfolded, Brown said he stayed focused on his job. "I have a camera, and I'm trying to report on what's going on and just do the job. I think the news training kicks in and kind of numbs you a little bit. But it was distressing. It was awful."

After returning to his hotel, he did have an opportunity to talk with some media colleagues about what they had experienced. "But now I'm right back at the hospital. I'm working and not feeling," he said.

At some point, the feeling will resurface.

"One of the things I've thought about the most is that this is a guy I walk past every day, I talk to every day," he said. "And every once in a while, you have a personal conversation. A lot of people just see these guys as players. But we look these guys in the eyes and talk to them. It's person to person. And the chance that you could lose one of them on the field in that way, it makes you pretty emotional."

— Marcia Greenwood

A first responder responds

EMTs' training never leaves them.

So, although it's been 20 years since Jamie Schneider worked as an EMT, by the first replay of Hamlin crumbling to the turf, his decade of experience kicked in. It left Schneider assessing the scene from his Syracuse, New York, family room: Ask the right questions, and then act with the answers you have.

What could have caused a sudden collapse? Rule out a neck or spinal cord injury.

Get the helmet off. Figure out if he's breathing. Does he have a pulse?

Start chest compressions. Hook up the AED.

Is the ambulance here? Get him secured in.

Establish an IV connection. Administer whatever drugs necessary.

Hit the road. Fast.

"Time is of the essence," said Schneider, 54.

As a spectator, all of that feels painstakingly slow.

Even though he understands the protocols, Schneider said the waiting Monday night felt like an eternity. The roughly nine minutes of CPR. The 30 minutes before Hamlin was escorted off the field by an ambulance.

But in that position, he said, the lifesaving work blurs into a single moment of urgency.

"Adrenaline kicks in. Your training kicks in and you just start doing it. You're fighting for that person," he said, choking up. "You're doing whatever you can do."

He kept that knowledge close to heart Monday night as he watched from afar.

"It was very difficult," he said. "You knew it was much more serious than you could see. But luckily, everybody was right there. It was not an unwitnessed thing. Instantaneously they're attending to him. We know they have AEDs on the sideline. We know they have a fully staffed ambulance nearby. So, the chances of him getting the care he needed immediately were very good, obviously."

— Kayla Canne

The Bills Kid and the Man Upstairs

In the moments after *the moment*, Carson Gaspar and his family found small solace in watching rivals becoming brothers facing the unknown together.

"We make videos every week and we waited all day for the game to happen," Brooke Gaspar said. "But then when it came down to it, for him to just see that it's bigger than that, to see (Bengals quarterback) Joe Burrow and Josh Allen just there for each other, I think was cool for him in a way to see that, even though it was under horrible circumstances."

Carson didn't want to go to sleep, but after Goodell called the game, the Bills Kid was sent up to bed. Not long afterward, though, he called his family to his bedroom.

He asked them all to hold hands: Mom, Dad, 5-year-old sister Kyla. He then offered the prayer of a 7-year-old fan who had watched the impossible unfold with no real answers in sight.

God and Jesus, watch over Damar and his family, Carson prayed, *and bring him back to us so that the Bills defense can be strong again.*

— Peter D. Kramer

MARKETPLACE TODAY

To view more Classified listings, visit: classifieds.usatoday.com

For advertising information: 1.800.397.0070 www.russelljohns.com/usat

NOTICES

PUBLIC NOTICE

The Interlocal Purchasing System (TIPS) has posted procurement solicitations at www.tips-usa.com for the following categories:

230101 Assistive Technology Goods and Services
230102 Comprehensive Facilities Management & Services
230103 Janitorial and Sanitation Supplies & Services
230104 Trades, Labor, and Materials (2 Part with JOC)
230105 Technology Solutions Products and Services

Proposals are due and will be opened on February 17, 2023 at 3:00 pm local time.
Call 866-839-8477 for problems with website or questions.

SUCCESSFUL ADVERTISEMENTS start with USA TODAY Marketplace
Call: 1-800-397-0070

ANNOUNCEMENTS

HAVE YOU BEEN CLASSIFIED AS A HIGH RISK DRIVER DUE TO DUI, DWI OR TICKETS FOR AGGRESSIVE DRIVING?
Serenity is here to help by making SR-22 insurance easy to get and affordable for everyone.
800-509-9315
THE CALL & QUOTE ARE FREE.

BUSINESS

BUSINESS OPPORTUNITIES

Financial Freedom Starts Here!
Travel Discounts and Healthcare Specials!
Better Health, Better Wealth! Find Out How You Can Become Healthier and Wealthier in 2023.
Visit Our Opportunity Website at declarewhatyoudesiretoday.com or Call Our 24/7 Opportunity Hotline at 1-888-701-0320.
Find Out How to Make 2023 Your Year!

BUSINESS OPPORTUNITIES

REALITY BENDER!
This works waaay too fast! Picked up $24k (pot'l) my first month. No selling. I just point to a website and that's it!
www.toodamneasy.com
24-Hr. Rec. 1-800-249-9549 ext. 1
Referral ID HP103351 Affiliate Opp

Place your advertisement in USA TODAY!
Call: 800-397-0070

ENGINEERING

Save 20% or more on development of printed circuit boards industry wide. Works within any design process.
dzpcbdesign.com
410-717-3963

Successful Advertisements start with USA TODAY Marketplace
To advertise, call: 1-800-397-0070

FINANCIAL SERVICES

ELIMINATE your overwhelming debt
We can help if your total debt is $10,000 or more!
☑ CREDIT CARD DEBT
☑ MEDICAL DEBT
☑ PERSONAL LOANS
800-825-1306
Avoid bankruptcy today and start over completely debt-free.
THE CALL IS FREE.

Meeting Date: 11/16/2026 Item #13.

FOR THE RECORD

All times ET

NBA

EASTERN CONFERENCE

Atlantic Division

	W	L	Pct	GB
Boston	29	12	.707	–
Brooklyn	27	13	.675	1½
Philadelphia	25	15	.625	3½
New York	22	19	.537	7
Toronto	18	23	.439	11

Southeast Division

	W	L	Pct	GB
Miami	22	20	.524	–
Atlanta	19	21	.475	2
Washington	17	24	.415	4½
Orlando	16	26	.381	6
Charlotte	11	31	.262	11

Central Division

	W	L	Pct	GB
Milwaukee	26	14	.650	–
Cleveland	26	16	.619	1
Indiana	23	18	.561	3½
Chicago	19	22	.463	7½
Detroit	11	33	.250	17

WESTERN CONFERENCE

Southwest Division

	W	L	Pct	GB
Memphis	27	13	.675	–
New Orleans	25	16	.610	2½
Dallas	23	19	.548	5
San Antonio	13	28	.317	14½
Houston	10	30	.250	17

Northwest Division

	W	L	Pct	GB
Denver	27	13	.675	–
Minnesota	20	21	.488	7½
Utah	21	23	.477	8
Portland	19	21	.475	8
Oklahoma City	18	23	.439	9½

Pacific Division

	W	L	Pct	GB
Sacramento	21	18	.538	–
L.A. Clippers	22	21	.512	1
Phoenix	21	21	.500	1½
Golden State	20	21	.488	2
L.A. Lakers	19	22	.463	3

Tuesday's Games

Philadelphia 147, Detroit 116
Toronto 132, Charlotte 120
Miami 112, Oklahoma City 111
Utah 116, Cleveland 114
Orlando 109, Portland 106
Phoenix 125, Golden State 113
L.A. Clippers 113, Dallas 101

Wednesday's Games

Chicago at Washington
Minnesota at Detroit
Indiana at New York
Milwaukee at Atlanta
New Orleans at Boston
San Antonio at Memphis
Houston at Sacramento
Phoenix at Denver

Thursday's Games

Oklahoma City at Philadelphia, 7 p.m.
Boston at Brooklyn, 7:30 p.m.
Charlotte at Toronto, 7:30 p.m.
Milwaukee at Miami, 7:30 p.m.
Cleveland at Portland, 10 p.m.
Dallas at L.A. Lakers, 10 p.m.

Friday's Games

Atlanta at Indiana, 7 p.m.
New Orleans at Detroit, 7 p.m.
New York at Washington, 7 p.m.
Golden State at San Antonio, 7:30 p.m.
Oklahoma City at Chicago, 8 p.m.
Phoenix at Minnesota, 8 p.m.
Orlando at Utah, 9 p.m.
Denver at L.A. Clippers, 10 p.m.
Houston at Sacramento, 10 p.m.

Saturday's Games

Milwaukee at Miami, 1 p.m.
Boston at Charlotte, 7 p.m.
Memphis at Indiana, 7 p.m.
Atlanta at Toronto, 7:30 p.m.
Cleveland at Minnesota, 8 p.m.
Philadelphia at Utah, 9 p.m.
Dallas at Portland, 10 p.m.

NHL

EASTERN CONFERENCE

Atlantic Division

	GP	W	L	OT	Pts	GF	GA
Boston	40	32	4	4	68	156	88
Toronto	41	25	9	7	57	141	108
Tampa Bay	39	25	13	1	51	139	115
Buffalo	39	20	17	2	42	152	135
Florida	42	19	19	4	42	138	145
Detroit	39	17	15	7	41	121	134
Ottawa	40	18	19	3	39	120	127
Montreal	41	16	22	3	35	109	156

Metropolitan Division

	GP	W	L	OT	Pts	GF	GA
Carolina	41	25	9	7	57	130	113
New Jersey	41	26	12	3	55	141	109
N.Y. Rangers	42	23	12	7	53	138	116
Washington	43	23	14	6	52	140	118
Pittsburgh	40	21	13	6	48	133	121
N.Y. Islanders	42	22	17	3	47	130	116
Philadelphia	41	16	18	7	39	114	133
Columbus	40	12	26	2	26	103	158

WESTERN CONFERENCE

Central Division

	GP	W	L	OT	Pts	GF	GA
Dallas	42	25	11	6	56	146	111
Winnipeg	41	26	14	1	53	138	110
Minnesota	40	22	14	4	48	129	116
St. Louis	42	21	18	3	45	136	151
Nashville	39	19	14	6	44	111	115
Colorado	39	20	16	3	43	116	115
Arizona	40	13	22	5	31	110	149
Chicago	39	10	25	4	24	86	144

Pacific Division

	GP	W	L	OT	Pts	GF	GA
Vegas	42	27	13	2	56	140	120
Los Angeles	44	24	14	6	54	148	149
Seattle	40	24	12	4	52	147	125
Calgary	42	19	14	9	47	132	128
Edmonton	42	21	18	3	45	147	144
Vancouver	40	17	20	3	37	139	161
San Jose	42	13	21	8	34	130	157
Anaheim	41	12	25	4	28	96	169

NOTE: Two points for a win, one point for overtime loss.

Tuesday's Games

Tampa Bay 6, Columbus 3
Pittsburgh 5, Vancouver 4
Seattle 4, Buffalo 3
New Jersey 5, Carolina 3
Detroit 7, Winnipeg 5
N.Y. Rangers 4, Minnesota 3, SO
Dallas 2, N.Y. Islanders 1, SO
St. Louis 4, Calgary 3, OT
San Jose 4, Arizona 2
Florida 5, Colorado 4

Wednesday's Games

Washington at Philadelphia
Nashville at Toronto
Edmonton at Anaheim
San Jose at Los Angeles

Thursday's Games

Carolina at Columbus, 7 p.m.
Dallas at N.Y. Rangers, 7 p.m.
Nashville at Montreal, 7 p.m.
Seattle at Boston, 7 p.m.
Toronto at Detroit, 7 p.m.
Vancouver at Tampa Bay, 7 p.m.
Winnipeg at Buffalo, 7 p.m.
Minnesota at N.Y. Islanders, 7:30 p.m.
Calgary at St. Louis, 8 p.m.
Colorado at Chicago, 8:30 p.m.
Ottawa at Arizona, 9 p.m.
Florida at Vegas, 10 p.m.

Friday's Games

Winnipeg at Pittsburgh, 7 p.m.
New Jersey at Anaheim, 10 p.m.
Edmonton at San Jose, 10:30 p.m.

Saturday's Games

Calgary at Dallas, 2 p.m.
Columbus at Detroit, 7 p.m.
Montreal at N.Y. Islanders, 7 p.m.
Ottawa at Colorado, 7 p.m.
Philadelphia at Washington, 7 p.m.
Pittsburgh at Carolina, 7 p.m.
Toronto at Boston, 7 p.m.
Vancouver at Florida, 7 p.m.
Arizona at Minnesota, 8 p.m.
Buffalo at Nashville, 8 p.m.
Seattle at Chicago, 8 p.m.
Tampa Bay at St. Louis, 8 p.m.
Edmonton at Vegas, 10 p.m.
New Jersey at Los Angeles, 10:30 p.m.

SOCCER

English Premier League

	GP	W	D	L	GF	GA	Pts
Arsenal	17	14	2	1	40	14	44
Man City	17	12	3	2	45	16	39
Newcastle	18	9	8	1	32	11	35
Man United	17	11	2	4	27	20	35
Tottenham	18	10	3	5	37	25	33
Liverpool	17	8	4	5	34	22	28
Fulham	18	8	4	6	30	27	28
Brighton	17	8	3	6	32	25	27
Brentford	18	6	8	4	30	28	26
Chelsea	17	7	4	6	20	19	25
Aston Villa	18	6	4	8	20	26	22
Crystal Palace	17	6	4	7	17	25	22
Leicester	18	5	2	11	26	31	17
Leeds	17	4	5	8	25	31	17
Nottingham For.	18	4	5	9	13	34	17
Bournemouth	18	4	4	10	18	39	16
West Ham	18	4	3	11	15	24	15
Everton	18	3	6	9	14	24	15
Wolverhampton	18	3	5	10	11	27	14
Southampton	18	3	3	12	15	33	12

Thursday's Game

Fulham vs. Chelsea, 3 p.m.

Friday's Game

Aston Villa vs. Leeds, 3 p.m.

Saturday's Games

Man United vs. Man City, 7:30 a.m.
Brighton vs. Liverpool, 10 a.m.
Everton vs. Southampton, 10 a.m.
Nottingham Forest vs. Leicester, 10 a.m.
Wolverhampton vs. West Ham, 10 a.m.
Brentford vs. Bournemouth, 12:30 p.m.

Sunday's Games

Chelsea vs. Crystal Palace, 9 a.m.
Newcastle vs. Fulham, 9 a.m.
Tottenham vs. Arsenal, 11:30 a.m.

Wednesday, Jan. 18

Crystal Palace vs. Man United, 3 p.m.

NFL

Wild-card Playoffs

Saturday's Games

Seattle at San Francisco, 4:30 p.m. (FOX)
L.A. Chargers at Jacksonville, 8:15 p.m. (NBC)

Sunday's Games

Miami at Buffalo, 1 p.m. (CBS)
N.Y. Giants at Minnesota, 4:30 p.m. (FOX)
Baltimore at Cincinnati, 8:15 p.m. (NBC)

Monday's Game

Dallas at Tampa Bay, 8:15 p.m. (ESPN/ABC)

COLLEGE FOOTBALL

AFCA FCS Coaches' Top 25

Rk	School (1st votes)	W-L	Pts	LW
1	South Dakota St. (26)	14-1	650	1
2	North Dakota State	12-3	622	4
3	Incarnate Word	12-2	565	7
4	Sacramento State	12-1	558	2
5	Montana State	12-2	545	3
6	Holy Cross	12-1	512	6
7	Samford	11-2	472	9
8	William & Mary	11-2	445	8
9	Weber State	10-3	432	10
10	Furman	10-3	419	11
11	Jackson State	12-1	364	5
12	Richmond	9-4	325	14
13	Southeast Missouri St.	9-3	294	12
14	Montana	8-5	284	17
15	New Hampshire	9-4	276	16
16	Fordham	9-3	262	13
17	N. Carolina Central	10-2	247	21
18	Elon	8-4	210	15
19	Southeastern Louisiana	9-4	208	23
20	St. Thomas (Minn.)	10-1	120	19
21	Mercer	7-4	105	18
22	Idaho	7-5	100	24t
23	Florida A&M	9-2	84	20
24t.	Delaware	8-5	69	NR
24t.	Chattanooga	7-4	69	22

Dropped out: North Dakota (24t)

Others receiving votes: North Dakota, 66; Gardner-Webb, 46; Yale, 35; Tennessee-Martin, 16; Austin Peay, 12; Princeton, 12; UC Davis, 6; Stephen F. Austin, 5; Pennsylvania, 4; St. Francis (Pa.), 4; North Carolina A&T, 3; Eastern Kentucky, 2; Youngstown State, 2.

DEALS

BASEBALL

Major League Baseball

American League

BOSTON RED SOX – Agreed to terms with 3B Rafael Devers on a ten-year contract extension. Traded LHP Darwinzon Hernandez to Baltimore in exchange for cash considerations.

MINNESOTA TWINS – Agreed to terms with SS Carlos Correa on a six-year contract. Designated OF Kyle Garlick for assignment.

BASKETBALL

NBA

ATLANTA HAWKS – Signed F Derrick Favors to a 10-day contract.

National League

FOOTBALL

National Football League

BUFFALO BILLS – Designated S Micah Hyde and WR Jamison Crowder to return to practice from injured reserve.

CINCINNATI BENGALS – Designated S Tycen Anderson to return to practice from injured reserve.

CLEVELAND BROWNS – Signed RB Nate McCrary to a reserve/futures contract.

DALLAS COWBOYS – Designated DT Johnathan Hankins to return to practice from injured reserve.

MINNESOTA VIKINGS – Designated T Blake Brandel to return to practice from injured reserve.

NEW ORLEANS SAINTS – Signed CB Troy Pride to a reserve/futures contract.

NEW YORK GIANTS – Signed WR James Washington to the practice squad. Signed OL Solomon Kindley to a reserve/futures contract.

HOCKEY

National Hockey League

BOSTON BRUINS – Recalled LW Joona Koppanen from Providence (AHL). Returned C Chris Wagner to Providence.

CHICAGO BLACKHAWKS – Recalled G Jaxson Stauber from Rockford (AHL). Assigned LW Brett Seney to Rockford.

COLUMBUS BLUE JACKETS – Returned G Jet Greaves to Cleveland (AHL).

LOS ANGELES KINGS – Recalled D Jordan Spence from Ontario (AHL).

MONTREAL CANADIENS – Recalled RW Jesse Ylonen from Laval (AHL).

NEW YORK ISLANDERS – Returned C Aatu Raty and D Robin Salo to Bridgeport (AHL).

PHILADELPHIA FLYERS – Reassigned F Zayde Wisdom from Lehigh Valley (AHL) to Reading (ECHL).

PITTSBURGH PENGUINS – Returned D Mark Friedman to Wilkes-Barre/Scranton (AHL).

SOCCER

Major League Soccer

ATLANTA UNITED – Signed G Clement Diop to a one-year contract.

INTER MIAMI CF – Signed D Franco Negri to a two-year contract, pending receipt of his international transfer certificate (ITC) and P-1 visa.

NEW ENGLAND REVOLUTION – Loaned G Djordje Petrovic to Serbia national team.

ORANGE COUNTY SC – Signed D Ryan Doghman.

PORTLAND TIMBERS – Named Ned Grabavoy general manager.

NWSL

HOUSTON DASH – Announced assistant coaches Sarah Lowdon and Matt Lampson have agreed to terms on new contracts.

COLLEGE

WESTERN ST. – Named Jordan Bruere head volleyball coach.

European Tour

Hero Cup

Course: Abu Dhabi GC in United Arab Emirates. Yardage: 7,642. Par: 72.

TV (ET): Friday, 2-8 a.m. (Golf); 11 p.m. Friday-8 a.m. Saturday (Golf); Sunday, 1:30-7 a.m. (Golf)

Notes: The Hero Cup was created to give Ryder Cup-styled competition to European players ahead of the September matches in Rome. ... Tommy Fleetwood is the playing captain for the Britain and Ireland team that will have two players with Ryder Cup experience in Tyrrell Hatton and Shane Lowry. ... Former British Open champion Francesco Molinari is captain of the continental European squad of 10 players who come from seven countries, including Thomas Pieters and Alex Noren, who have Ryder Cup experience. ... Sepp Straka, born in Austria and raised in Georgia since he was a teenager, is playing for continental Europe. Straka has played every international competition, including the Olympics, under the Austrian flag. ... The tournament is a renewal of the Seve Trophy, which was played eight times in non-Ryder Cup years. It was last held in 2013. ... The European season starts the following week in Abu Dhabi.

– Associated Press

AFCA FCS COACHES' ALL-AMERICAN TEAMS

First team

Offense

Pos	Name	Ht.	Wt.	Cl.	School
QB	Lindsey Scott Jr.	5-11	212	Gr.	Incarnate Word
RB	Geno Hess	5-8	222	Sr.	Southeast Missouri State
RB	Jaden Shirden	5-9	185	So.	Monmouth (N.J.)
WR	Joey Hobert	5-11	180	So.	Utah Tech
WR	Hayden Hatten	6-2	205	R-So.	Idaho
TE	Ryan Miller	6-2	209	Sr.	Furman
OL	McClendon Curtis	6-6	328	Sr.	Chattanooga
OL	Colby Sorsdal	6-6	305	Sr.	William & Mary
OL	Nick Olsofka	6-4	294	Sr.	Holy Cross
OL	Cody Mauch	6-6	303	Sr.	North Dakota State
OL	Mason McCormick	6-4	305	Sr.	South Dakota State

Defense

Pos	Name	Ht.	Wt.	Cl.	School
DL	Jay Person	6-3	224	Jr.	Chattanooga
DL	David Walker	6-3	265	So.	Central Arkansas
DL	Caleb Sanders	6-1	270	Sr.	South Dakota State
DL	*Isaiah Land	6-4	225	R-Sr.	Florida A&M
LB	John H. Ford II	6-3	230	Gr.	Tenn.-Martin
LB	John Pius	6-2	230	So.	William & Mary
LB	Zeke Vandenburgh	6-3	235	Sr.	Illinois State
DB	Alijah Huzzie	5-11	190	R-So.	East Tennessee State
DB	*Justin Ford	6-2	200	R-Sr.	Montana
DB	Kedrick Whitehead	5-11	195	Sr.	Delaware
DB	Khalil Baker	6-0	185	Jr.	North Carolina Central

Specialists

Pos	Name	Ht.	Wt.	Cl.	School
P	Jake Gerardi	6-3	250	R-Sr.	Southern Utah
PK	Skyler Davis	5-8	165	Sr.	Elon
AP	Abraham Williams	6-1	175	So.	Weber State
LS	Brock Powers	6-2	230	Sr.	UT Martin

Second Team

Offense

Pos	Name	Ht.	Wt.	Cl.	School
QB	Tim DeMorat	6-4	220	Sr.	Fordham
RB	^Jaleel McLaughlin	5-9	183	Sr.	Youngstown State
RB	Cameron Skattebo	5-10	212	So.	Sacramento State
WR	Xavier Smith	5-10	170	Gr.	Florida A&M
WR	*Xavier Gipson	5-9	180	Sr.	Stephen F. Austin
TE	*Marshel Martin	6-2	210	Jr.	Sacramento State
OL	Jacob Johanning	6-3	276	R-Jr.	Furman
OL	Phil Saleh	6-4	302	Gr.	Fordham
OL	John Allen	6-1	310	Jr.	Southeastern Louisiana
OL	Mike Edwards	6-7	355	R-Sr.	Campbell
OL	Nash Jensen	6-4	329	Sr.	North Dakota State

Defense

Pos	Name	Ht.	Wt.	Cl.	School
DL	Muhindo Kapapa	6-2	275	Gr.	San Diego
DL	Daylan Dotson	6-3	280	So.	Tenn.-Martin
DL	Truman Jones	6-4	242	Sr.	Harvard
DL	#Spencer Waege	6-5	282	Sr.	North Dakota State
LB	Marte Mapu	6-3	216	Sr.	Sacramento State
LB	Johnny Buchanan	6-0	230	Gr.	Delaware
LB	Aubrey Miller Jr.	6-2	225	Sr.	Jackson State
DB	Lawrence Johnson	6-0	196	Sr.	Southeast Missouri State
DB	Devin Haskins	6-3	209	Sr.	Holy Cross
DB	Benny Sapp III	6-1	205	Sr.	Northern Iowa
DB	Michael Tutsie	5-11	189	Sr.	North Dakota State

Specialists

Pos	Name	Ht.	Wt.	Cl.	School
P	Patrick Rohrbach	5-11	177	Fr.	Montana
PK	Kyle Sentkowski	6-0	200	Sr.	Sacramento State
AP	Dylan Laube	5-10	204	Jr.	New Hampshire
LS	*Robert Soderholm	6-1	238	R-Sr.	VMI

*-2021 AFCA All-American
#-2021 Spring AFCA All-American
^-2018-2019 Div. II AFCA All-American

AFCA FBS COACHES' ALL-AMERICAN TEAM

First Team

Offense

Pos	Name	Ht.	Wt.	Cl.	School
WR	Marvin Harrison Jr.	6-4	205	So.	Ohio State
WR	Jalin Hyatt	6-0	185	Jr.	Tennessee
TE	Brock Bowers	6-4	230	So.	Georgia
OL	O'Cyrus Torrence	6-5	347	Jr.	Florida
OL	Peter Skoronski	6-4	315	Jr.	Northwestern
C	Olusegun Oluwatimi	6-3	307	Gr.	Michigan
OL	Paris Johnson Jr.	6-6	310	Jr.	Ohio State
OL	Steve Avila	6-4	330	Sr.	TCU
QB	Caleb Williams	6-1	215	So.	Southern Cal
RB	Blake Corum	5-8	210	Jr.	Michigan
RB	Bijan Robinson	6-0	222	Jr.	Texas

Defense

Pos	Name	Ht.	Wt.	Cl.	School
DL	Isaiah Foskey	6-5	265	Jr.	Notre Dame
DL	*Jalen Carter	6-3	300	Jr.	Georgia
DL	Calijah Kancey	6-0	280	R-Jr.	Pitt
DL	Tuli Tuipulotu	6-4	290	Jr.	Southern Cal
LB	*Will Anderson Jr.	6-4	243	Jr.	Alabama
LB	Ivan Pace Jr.	6-0	235	Sr.	Cincinnati
LB	Jack Campbell	6-5	246	Sr.	Iowa
DB	Christopher Smith	5-11	195	Sr.	Georgia
DB	Devon Witherspoon	6-0	180	Jr.	Illinois
DB	Emmanuel Forbes	6-0	180	Jr.	Mississippi State
DB	Clark Phillips III	5-10	183	So.	Utah

Specialists

Pos	Name	Ht.	Wt.	Cl.	School
P	Bryce Baringer	6-3	215	Sr.	Michigan State
PK	Christopher Dunn	5-8	170	Gr.	North Carolina State
AP	*Deuce Vaughn	5-6	176	Jr.	Kansas State
LS	Michael Vinson	6-2	228	Sr.	Notre Dame

Second Team

Offense

Pos	Name	Ht.	Wt.	Cl.	School
WR	Nathaniel Dell	5-10	165	Jr.	Houston
WR	Xavier Hutchinson	6-3	205	R-Sr.	Iowa State
TE	*Michael Mayer	6-4	265	Jr.	Notre Dame
OL	Alex Palczewski	6-6	315	Sr.	Illinois
OL	Jarrett Patterson	6-4	310	Sr.	Notre Dame
C	John Michael Schmitz	6-4	320	Sr.	Minnesota
OL	Joe Alt	6-7	317	So.	Notre Dame
OL	Andrew Vorhees	6-6	325	R-Sr.	Southern Cal
QB	C.J. Stroud	6-3	218	Jr.	Ohio State
RB	Chase Brown	5-11	205	Jr.	Illinois
RB	Mohamed Ibrahim	5-10	210	Sr.	Minnesota

Defense

Pos	Name	Ht.	Wt.	Cl.	School
DL	Byron Young	6-3	292	Sr.	Alabama
DL	Felix Anudike-Uzomah	6-4	255	Jr.	Kansas State
DL	Mike Morris	6-6	292	Sr.	Michigan
DL	Tyree Wilson	6-6	275	Sr.	Texas Tech
LB	Drew Sanders	6-5	233	Jr.	Arkansas
LB	Jamon Dumas-Johnson	6-1	245	So.	Georgia
LB	Nick Herbig	6-2	228	Jr.	Wisconsin
DB	*Jordan Battle	6-1	206	Sr.	Alabama
DB	Joey Porter Jr.	6-2	194	R-Jr.	Penn State
DB	Kool-Aid McKinstry	6-1	188	So.	Alabama
DB	Tre'Vius Hodges-Tomlinson	5-9	180	Sr.	TCU

Specialists

Pos	Name	Ht.	Wt.	Cl.	School
P	Kai Kroeger	6-4	207	Jr.	South Carolina
PK	*Jake Moody	6-1	210	Gr.	Michigan
AP	Jaylin Lucas	5-9	170	Fr.	Indiana
LS	Joe Shimko	6-0	220	Jr.	North Carolina State

*2021 AFCA All-American

ODDS PROVIDED BY

tipico SPORTSBOOK

Odds available as of print deadline

NBA

Thursday

Favorite	Spread	O/U	ML	Underdog
76ERS	7.5	-	-380	Thunder
RAPTORS	6.5	-	-310	Hornets
Celtics	3.5	-	-155	NETS
Cavaliers	1.5	-	-125	BLAZERS

NFL

Saturday

Favorite	Spread	O/U	ML	Underdog
49ERS	9.5	42.5	-475	Seahawks
Chargers	1.5	47.5	-120	JAGUARS

Sunday

Favorite	Spread	O/U	ML	Underdog
BILLS	9.0	47	-450	Dolphins
VIKINGS	3.0	48.5	-165	Giants
BENGALS	7.0	41.5	-340	Ravens

Monday

Favorite	Spread	O/U	ML	Underdog
Cowboys	2.5	45.5	-140	BUCCANEERS

Odds are subject to change. Tipico Sportsbook does not offer lines for New Jersey-based college sports teams. Gannett may earn revenue from audience referrals to betting services. Newsrooms are independent of any such relationships and there is no influence on news coverage. Terms and conditions apply, see site for details. 21+ only. Gambling Problem? Call: 1-800-GAMBLER (NJ, PA, IL, VA), 1-800-522-4700 (CO, NV, KS), 1-800-BETS-OFF (IA), 1-800-9-WITH-IT (IN), 1-800-589-9966 (OH), 1-877-770-7867 (LA), 1-888-238-7633 (MO), 1-888-777-9696 (MS). Call or text: 1-800-889-9789 (TN).

For the latest picks and expert analysis, go to **sportsbookwire.com**

Scan for latest odds

See up-to-the-minute lines and compete in Daily Ticket free-to-play games

COLLEGE BASKETBALL

Men's scores

EAST

Mercyhurst 70, Shepherd 45

FAR WEST

Chaminade 98, Academy of Art 95

Women's scores

EAST

East Carolina 72, Temple 51
George Washington 63, Fordham 57
Providence 64, Xavier 50
Vermont 42, Mass.-Lowell 37

SOUTH

W. Kentucky 75, UAB 71

MARKETPLACE TODAY

To view more Classified listings, visit: classifieds.usatoday.com

For advertising information: 1.800.397.0070 www.russelljohns.com/usat

NOTICES

PUBLIC NOTICE

The Interlocal Purchasing System (TIPS) has posted procurement solicitations at **www.tips-usa.com** for the following categories:

230101 Assistive Technology Goods and Services
230102 Comprehensive Facilities Management & Services
230103 Janitorial and Sanitation Supplies & Services
230104 Trades, Labor, and Materials (2 Part with JOC)
230105 Technology Solutions Products and Services

Proposals are due and will be opened on **February 17, 2023 at 3:00 pm** local time. Call **866-839-8477** for problems with website or questions.

Request for Proposal (RFP)

E&I Cooperative Services, Inc. invites the submission of sealed proposals for:

RFP# EI00195~2022RFP for Equipment Maintenance Management Program

Proposals are due by 1:00 PM ET on Thursday, February 23, 2023

Respondents must submit their RFP response using E&I's Electronic Sourcing Solution which is accessible via **https://www.eandi.org/contract-finder/rfp-development/**. *E&I does not accept hard copy submissions or submissions through any other medium other than its Electronic Sourcing Solution.*

E&I is committed to developing mutually advantageous business relationships with minority, women, disabled, veteran and service-disabled veteran-owned businesses.

GET NOTICED! sales@russelljohns.com

PUBLIC NOTICE

Sourcewell, a State of Minnesota local government unit and service cooperative, is requesting proposals for **Scoreboards, Digital Displays, and Video Boards with Related Design and Services** to result in a contracting solution for use by its Participating Entities.

Sourcewell Participating Entities include thousands of governmental, higher education, K-12 education, nonprofit, tribal government, and other public agencies located in the United States and Canada.

A full copy of the Request for Proposals can be found on the Sourcewell Procurement Portal **https://proportal.sourcewell-mn.gov.**

Only proposals submitted through the Sourcewell Procurement Portal will be considered.

Proposals are due no later than March 2, 2023, at 4:30pm Central Time, and late proposals will not be considered.

ANNOUNCEMENTS

HAVE YOU BEEN CLASSIFIED AS A HIGH RISK DRIVER DUE TO DUI, DWI OR TICKETS FOR AGGRESSIVE DRIVING?

Serenity is here to help by making SR-22 insurance easy to get and affordable for everyone.

800-509-9315

THE CALL & QUOTE ARE FREE.

Successful Advertisements start with **USA TODAY** Marketplace

To advertise in USA TODAY, call: 1-800-397-0070

BUSINESS

BUSINESS OPPORTUNITIES

Financial Freedom Starts Here!

Travel Discounts and Healthcare Specials!

Better Health, Better Wealth! Find Out How You Can Become Healthier and Wealthier in 2023.

Visit Our Opportunity Website at declarewhatyoudesiretoday.com or Call Our 24/7 Opportunity Hotline at 1-888-701-0320.

Find Out How to Make 2023 Your Year!

REALITY BENDER!

This works waaay too fast! Picked up $24k (pot'l) my first month. No selling. I just point to a website and that's it!

www.toodamneasy.com

24-Hr. Rec. 1-800-249-9549 ext. 1

Referral ID HP103351 Affiliate Opp

BUSINESS SERVICES

BUSINESS DEBT CONSOLIDATION

Is your business choking due to the daily payment of merchant cash advances? Let our expert attorneys negotiate with your lenders and save your business.

Free Consultation
888-927-0499
businessdebtcounsel.com

FINANCIAL SERVICES

ELIMINATE your overwhelming debt

We can help if your total debt is $10,000 or more!

- CREDIT CARD DEBT
- MEDICAL DEBT
- PERSONAL LOANS

800-825-1306

Avoid bankruptcy today and start over completely debt-free.

THE CALL IS FREE.

Advertise in USA TODAY Marketplace! Call: **1-800-397-0070**

MARKETPLACE

HEALTH/FITNESS

ATTENTION

If you've had Hernia Surgery and have experienced any

COMPLICATIONS

you may be entitled to

SIGNIFICANT CASH COMPENSATION.

CALL THE HERNIA MESH HELPLINE NOW AT

800-478-7176

TALCUM POWDER SETTLEMENT

If you or a loved one has been diagnosed with ovarian cancer after using talcum based products you may be entitled to significant compensation

800-208-3526

4845 US Hwy 271 North | Pittsburg, TX 75686
www.tips-usa.com • 866-839-8477 • tips@tips-usa.com

December 7, 2022,

The Advocate
C/O Legal Notices (Martinisha Singleton)
PO Box 588
Batton Rouge, LA 70821

Please print the following **LEGAL NOTICE:** **Thursday, January 5, 2023 AND Thursday, January 12, 2023**.

The Interlocal Purchasing System (TIPS) has posted procurement solicitations at www.tips-usa.com for the following categories:

230101 Assistive Technology Goods and Services
230102 Comprehensive Facilities Management & Services
230103 Janitorial and Sanitation Supplies & Services
230104 Trades, Labor, and Materials (2 Part with JOC)
230105 Technology Solutions Products and Services

Proposals are due and will be opened on February 17, 2023 at 3:00 pm local time. Call 866-839-8477 for problems with website or questions.

Electronic tear sheets are required for this ad.

Please email proofs, tear sheet copies, affidavit and invoice to Shelley Black at shelley.black@tips-usa.com as advised by TIPS General Counsel.

Thank you,

Shelley Black
Contracts Support
Purchasing Cooperative | Region 8 Education Service Center
4845 US Hwy 271 North | Pittsburg, TX 75686
Ph: 866-839-8477 | Direct: 903-575-2732
www.tips-usa.com | shelley.black@tips-usa.com

CAPITAL CITY PRESS

Publisher of
THE ADVOCATE

PROOF OF PUBLICATION

The hereto attached notice was published in THE ADVOCATE, a daily newspaper of general circulation within Louisiana, and the Official Journal of the State of Louisiana, City of Baton Rouge, and Parish of East Baton Rouge, or published daily in THE TIMES-PICAYUNE/THE NEW ORLEANS ADVOCATE, in New Orleans, Louisiana, or published daily in THE ACADIANA ADVOCATE in

1/5/2023, 1/12/2023

Joy Newman

Joy Newman, Public Notices Representative

Sworn and subscribed before me by the person whose signature appears above

2/8/2023

M. Monic McChristian

M. Monic McChristian,
Notary Public ID# 88293
State of Louisiana
My Commission Expires: Indefinite

M. MONIC McCHRISTIAN NOTARY PUBLIC NOTARY NO. 88293 STATE OF LOUISIANA

THE INTERLOCAL PURCHASING SYS #17073
4845 US Hwy 271 NORTH
PITTSBURG, TX 75686

Client Name:
Advertiser:
Section/Page/Zone: MAI/D006/MAI
Description:
Ad Number:
Insertion Number:
Size:
Color Type:
This E-Sheet(R) is provided as conclusive evidence that the ad appeared in The Advocate on the date and page indicated. You may not create derivative works, or in any way exploit or repurpose any content.
THE ADVOCATE
Baton Rouge, Louisiana
Publication Date: 01/05/2023

Meeting Date: 11/16/2026 Item #13.

THE ADVOCATE
classifieds
classifieds.theadvocate.com | 225-383-0111 or toll free 800-960-6397

Announcements

2010 Honda CRF250R , VIN#JH2ME1037AK601485 If vehicle listed above is not claimed and charges paid within 15 days, this vehicle may be disposed of.

Roadrunner Towing & Recovery, Inc.
4021 LA 1 South
Port Allen, LA 70767
225-749-3943
Contact: Shirley Lee

19935 Jan. 4-5 2t

Notice of Self Storage Sale

Please take notice Metco Self Storage located at 7371 Line Road Ethel LA 70730 intends to hold an Auction to enforce its privilege against the following parties at the facility for default of payment of Rent. The sale will occur as an online auction via www.storageauctions.com on 1/17/2023 at 10:00am. Unless stated otherwise the description of the contents are household goods and furnishings. Carissa Carter unit #002; Freddie Miles unit #007; Ora Daniels unit #014; Saketa Bell unit #043; Tangela Brooks unit #047; Patricia Vessel unit #080. This sale may be withdrawn at any time without notice. Certain terms and conditions apply.
19493-jan 5-1t

Attorney
Applying for Social Security Disability or Appealing a Denied Claim? Call Bill Gordon & Assoc., Social Security Disability Attorneys, 1-844-883-2045 FREE Consultations. Local Attorneys Nationwide [Mail: 2420 N St NW, Washington DC. Office: Broward Co. (TX/NM Bar)]

Attention: Auto Injury Victims. If you have suffered a serious injury in an auto accident, call us! Our attorneys have the experience of getting you the full compensation you deserve! Call Now: 1-866-411-5266

PROBLEM CREDIT REPORT? Lexington Law helps works to challenge inaccurate negative items including identity theft, collections, late payments, liens and more from your credit report. Call for a free credit repair consultation: 1-888-521-0958 John C. Heath, Attorney at Law, PLLC, dba Lexington Law Firm.

Financial Services
Over $10K in Debt? Be debt free in 24 to 48 months. No upfront fees to enroll. A+ BBB rated. Call National Debt Relief 1-844-932-4168

SAVE YOUR HOME! Are you behind paying your MORTGAGE? Denied a Loan Modification? Is the bank threatening foreclosure? CALL Homeowner's Relief Line! FREE CONSULTATION! 1-877-760-3072

The COVID crisis has cost us all something. Many have lost jobs and financial security. Have $10K In Debt? Credit Cards. Medical Bills. Car Loans. Call NATIONAL DEBT RELIEF! We can help! Get a FREE debt relief quote: Call 1-844-488-4687

Health and Wellness
ATTENTION OXYGEN THERAPY USERS! Inogen One G4 is capable of full 24/7 oxygen delivery. Only 2.8 pounds. FREE information kit. Call 1-855-874-9438

Attention: Oxygen Users! Gain freedom with a Portable Oxygen Concentrator! No more heavy tanks and refills! Guaranteed Lowest Prices! Call the Oxygen Concentrator Store: 1-855-382-4168

MobileHelp, America's Premier Mobile Medical Alert System. Whether You're Home or Away. For Safety and Peace of Mind. No Long Term Contracts! Free Brochure! Call Today! 1-855-411-0949

Portable Oxygen Concentrator May Be Covered by Medicare! Reclaim independence and mobility with the compact design and long-lasting battery of Inogen One. Free information kit! Call 1-855-636-1667

Safe Step. North America's #1 Walk-In Tub. Comprehensive lifetime warranty. Top-of-the-line installation and service. Now featuring our FREE shower package and $1600 Off for a limited time! Call today! Financing available. Call Safe Step 1-844-699-5801

SAVE ON YOUR MEDICARE SUPPLEMENT! FREE QUOTES from top providers. Excellent coverage. Call for a no obligation quote to see how much you can save! 1-877-326-0344

Stroke and Cardiovascular disease are leading causes of death, according to the American Heart Association. Screenings can provide peace of mind or early detection! Contact Life Line Screening to schedule your screening. Special offer - 5 screenings for just $149. Call 1-866-470-1458

WE SHOP, YOU SAVE on your Medicare Supplement Insurance! Call 1-877-761-1233 today to compare Medicare benefits and costs from up to 20 top-rated carriers. Receive the best option for you.

Home and Garden
Eliminate gutter cleaning forever with LeafFilter, the most advanced debris-blocking gutter protection. Schedule a FREE LeafFilter estimate today. Call 1-866-846-0785

Home Improvement
BATHROOM RENOVATIONS. EASY, ONE DAY updates! We specialize in safe bathing. Beautiful new walk-in showers with no slip flooring. Also, grab bars and seated showers available. Call for a free in-home consultation: 1-855-238-1870

Prepare for power outages today with a GENERAC home standby generator $0 Money Down + Low Monthly Payment Options Request a FREE Quote Call now before the next power outage: 1-888-718-6066

The bathroom of your dreams for as little as $149 per month! BCI Bath & Shower. Many options are available. Quality materials & professional installation. Senior & Military Discounts Available. Limited Time Offer - FREE virtual in-home consultation now and SAVE 15%! Call Today! 1-866-806-5009

The Generac PWRcell a solar plus battery storage system. SAVE money, reduce your reliance on the grid, prepare for power outages and power your home. Full installation services available. $0 Down Financing Option. Request a FREE, no obligation, quote today. Call 1-888-885-0098

UPDATE YOUR HOME with Beautiful New Blinds & Shades. FREE in-home estimates make it convenient to shop from home. Professional installation. Top quality - Made in the USA. Call for free consultation: 1-844-539-0570. Ask about our specials.

Vivint. Smart security. Professionally installed. One connected system for total peace of mind. FREE professional installation! Four FREE months of monitoring! Call now to customize your system. 1-844-919-0143

Home Services
$59.99 per month DirecTV Special. 155+ Channels, HBO for 12 months and 3 months of Premium Movie Channels! Whole Home GENIE HD DVR! Call Now! 1-888-498-4312

BEST SATELLITE TV with 2 Year Price Guarantee! $59.99 per month with 190 channels and 3 months free premium movie channels! Free next day installation! Call 1-844-284-8095

DirecTV Satellite TV Service Starting at $74.99/month! Free Installation! 160+ channels available. Call Now to Get the Most Sports & Entertainment on TV! 1-844-592-1499

Directv Stream - The Best of Live & On-Demand On All Your Favorite Screens. CHOICE Package, $84.99 per month for 12 months. Stream on 20 devices at once in your home. HBO Max FREE for 1 year (w/CHOICE Package or higher.) Call for more details today! (some restrictions apply) Call IVS 1-833-317-1353

DIRECTV - Switch and Save! $39.99 per month. Select All-Included Package. 155 Channels. 1000s of Shows/Movies on Demand. FREE Genie HD DVR Upgrade. Premium movie channels, FREE for 3 months! Call 1-866-734-0452

DISH Network. $59.99 for 190 Channels! Blazing Fast Internet, $19.99 per month (where available.) Switch & Get a FREE $100 Visa Gift Card. FREE Voice Remote. FREE HD DVR. FREE Streaming on ALL Devices. Call today! 1-855-654-8207

Earthlink Highspeed Internet Big Savings with Unlimited Data! Fiberoptic Technology up to 1gbps with customizable plans - Call Today! 1-833-641-0696

FREE high-speed internet for those that qualify. Government program for recipients of select programs incl. Medicaid, SNAP, Housing Assistance, WIC, Veterans Pension, Survivor Benefits, Lifeline, Tribal. 15 GB internet service. Bonus offer: Android tablet FREE with one-time $20 copay. Free shipping & handling. Call Maxsip Telecom today! 1-844-849-6281

HOME BREAK-INS take less than 60 SECONDS. Don't wait! Protect your family, your home, your assets NOW for as little as 70¢ a day! Call 1-833-859-0514

HughesNet - Finally, super-fast internet no matter where you live. 25 Mbps just $59.99 per month! Unlimited Data is Here. Stream Video. Bundle TV & Internet. Free Installation. Call 1-855-723-9424

LONG DISTANCE MOVING: Call today for a FREE QUOTE from America's Most Trusted Interstate Movers. Let us take the stress out of moving! Call now to speak to one of our Quality Relocation Specialists: 1-866-430-1165

Put on your TV Ears and hear TV with unmatched clarity. TV Ears Original were originally $129.95 - NOW WITH THIS SPECIAL OFFER are only $59.95 with code MCB59! Call 1-855-935-3524

Secure your home with Vivint Smart Home technology. Call 1-888-894-0402 to learn how you can get a professionally installed security system with $0 activation.

Switch and save up to $250/year on your talk, text, and data. No contract and no hidden fees. Unlimited talk and text with flexible data plans. Premium nationwide coverage. 100% U.S. based customer service. Limited time offer get $50 off on any new account. Use the code GIFT50. For more information, call 1-866-751-7964

Water Damage to Your Home? Call for a quote for professional cleanup & maintain the value of your home! Set an appt today! Call 1-844-610-0351

Insurance
ATTENTION SMALL BUSINESS OWNERS! Are you protected in case of property damage or if you have an interruption in service due to a property event? Business Owner Property insurance IS AFFORDABLE and WILL PROTECT YOU when the unexpected happens! For free quote, call 1-855-980-2961 (M-F 7:30am-9:30pm ET)

AUTO INSURANCE STARTING AT $49/MONTH! Call for your fee rate comparison to see how much you can save! Call: 1-844-430-4651

DENTAL INSURANCE from Physicians Mutual Insurance Company. Coverage for 350 plus procedures. Real dental insurance - NOT just a discount plan. Do not wait! Call now! Get your FREE Dental Information Kit with all the details! 1-855-268-0108 www.dental50plus.com/morning #6258

Lowest Prices on Health Insurance. We have the best rates from top companies! Call Now! 1-888-720-2205

SAVE BIG on HOME INSURANCE! Compare 20 A-rated insurances companies. Get a quote within minutes. Average savings of $444 per year! Call 1-877-533-3917! (M-F 8am-8pm Central)

Up to $15,000.00 of GUARANTEED Life Insurance! No medical exam or health questions. Cash to help pay funeral and other final expenses. Call Physicians Life Insurance Company 1-877-535-2381 or visit www.Life55plus.info/louisiana

Medical Equipment
Don't let the stairs limit your mobility! Discover the ideal solution for anyone who struggles on the stairs, is concerned about a fall, or wants to regain access to their entire home. Call AmeriGlide today! 1-844-855-4978

Miscellaneous
Become a Published Author. We want to Read Your Book! Dorrance Publishing-Trusted by Authors Since 1920 Book manuscript submissions currently being reviewed. Comprehensive Services: Consultation, Production, Promotion and Distribution Call for Your Free Author`s Guide 1-888-695-1294 or visit dorranceinfo.com/lapress

Travel
DISCOUNT AIR TRAVEL. Call Flight Services for the best pricing on domestic & international flights inside and from the US. Serving United, Delta, American & Southwest and many more airlines. Call for a free quote now! Have travel dates ready! 1-866-984-4898

Wesley Financial Group, LLC Timeshare Cancellation Experts Over $50,000,000 in timeshare debt and fees cancelled in 2019. Get free informational package and learn how to get rid of your timeshare! Free consultations. Over 450 positive reviews. Call 1-855-473-0818

Personals
VIAGRA and CIALIS USERS! 50 Pills SPECIAL $99.00 FREE Shipping! 100% guaranteed. CALL NOW! 1-855-403-6345

Want To Buy
PAYING TOP CASH FOR MEN'S SPORT WATCHES! Rolex, Breitling, Omega, Patek Philippe, Heuer, Daytona, GMT, Submariner and Speedmaster. Call 1-888-330-5159.

TOP CASH PAID FOR OLD GUITARS! 1920-1980 Gibson, Martin, Fender, Gretsch, Epiphone, Guild, Mosrite, Rickenbacker, Prairie State, D'Angelico, Stromberg. And Gibson Mandolins / Banjos. 1-877-791-2269

Employment

MARINE
Marine: Immediate FT openings for Licensed Captains & Deckhands; Fleet and Live Aboard Trip (Local-14/7 Schedule) Vessel Positions Available; TWIC Card Req. Must Pass Physical & Drug Test; Great Pay & Benefits. Call 225-473-3189 or apply online: www.plimsoll.com

DEADLINE CHANGE

To place a Classified Ad to run in the Friday edition of the paper the NEW Deadline will be Tuesday by 3 p.m.

The Advocate Classified Advertising Department
225-383-0111 • 504-636-7425 • 337-504-7804

Pets / Pet Services Directory

PETS • SUPPLIES • SERVICES • OBITUARIES • LOST & FOUND

PLACE YOUR PET SERVICES INFORMATION IN THE PET SERVICES DIRECTORY TODAY! • IT IS FAST AND EASY! • CALL 225-383-0111

DOGS
AKC Cocker Spaniel pups, s&w. Buff Males $600, Choc Males $800, Buff Fem $1200. 985-860-5599

DOGS
AKC Yorkie pups. Females & Males, s&w. **TEXT** 504-343-5235

DOGS
French Bulldog - AKC French Bulldog pups for sale. Contact for Pictures. 2 pied brindle females, 1 brindle female $3,500. 225-978-4094

DOGS
German shepherd puppies for sale, s&w $350. 225-205-4311

DOGS
Goldendoodle, German Shepherds - Ready to go, H. Guar. F/S, Wormed, $500 and up 225-683-3511 or 225-270-0096

DOGS
Goldendoodle Puppies - F1B 8weeks with clean bill of health from vet. Willing to Travel. John $850 225-290-0688



DOGS
Golden Retriever - AKC Pups in Amite, La. $2250 985-247-1987

DOGS
Jack Rat Terrier/Chihuahua mix puppies. Tiny, playful & so adorable. S/W & ready to go. $500 Cash! 225-936-7052

DOGS
Miniature long hair Dachshunds - Shots and wormed. $700.00 (985)222-0577



DOGS
P4P Yorkie T-CUPS!!! Now taking CASH deposits. Call for details (225) 810-5771.

DOGS
PARTI YORKIES - AKC PARTI YORKIES AVAILABLE. AKC FULL REGISTRATION AND VET RECORDS. PLEASE DO NOT TEXT, $CALL FOR PRICE 337-351-1014

PRINT ADVERTISING WORKS



DOGS
Poms 4 Pets Poms. Tiny t-cup, males, ready! ($2,000) 225-810-5771

DOGS
Registered German Shepherd puppies. 14wks S&W $800. Call 225-315-1936

DOGS
Shih Tzu - Taking deposits Adorable Shih Tzu Babies s/w, vet checked call 225-921-7975

DOGS
Toy Poodle; Mini Aussiedoodle - Reg., H/Guar., F/S wormed $1,000 & up 225-683-3511 or 225-270-0096



DOGS
Yorkie - Rare colors Chocolate Merle & Chocolate! $2500 337-501-8127

Merchandise



WANT TO BUY
I buy sealed old whiskey & cognac bottles. Jack Daniels, Wild Turkey, etc. Call or text $300 (225)456-3434

CEMETERY PLOTS
Greenoaks, 2 plots, Garden of Freedom $6600. 225-921-0432

COINS/STAMPS COLLECTIBLES
PAYING CASH for U.S. & Foreign Stamp Collections, Old Letters; Documents & coins. 333-2416

MISC FOR SALE
Ladies black leather coat, like new, size small, $45. 225-752-7273

MISC FOR SALE
Sunbeam Queen electric blanket, new in box, $50. 225-752-7273

Baton Rouge Real Estate For Sale

COMMERCIAL SALE
7612 Picardy Ave. Our Lady of the Lake Office Park. 13,000 sq ft; separate units. 225-933-4604

Baton Rouge Rental

AREA 3
3 BR, 1 ba. 3948 Eleanor Dr. off Prescott Rd. near N. Foster. $740 mo. Cent. A/H. No animals. Proof of employment & income. 225-921-8536

AREA 3
Affordable 1 & 2 Bedroom Apartments for Rent. Ask about our Move-In Specials 225-330-2008

MOBILE HOME
1, 2 & 3 BR mobile homes, $575 & up 6061 Plank Rd. CALL 225-978-4653

AREA 3
4Br/2Ba, Cntr AC $1150/mo. 2Br/2Ba $595. 225-810-0775 or 955-8970

AREA 4
FREE RENT
225-351-7449

AREA 5
3Br/2Ba Siegen/Perkins, $1295/mo & Dep. Ct A/H 225-810-0775 or 955-8970

AREA 5
655 North St. Subsidized eff apts cpabr.org 225-383-5551. TDD/TTY /711RELAY

EQUAL HOUSING OPPORTUNITY

AREA 5
Move In Special. 2BR/2BA flat, w/FP, ctl A&H, W/D. $825 mo. 225-315-0930

APTS. FURNISHED
NO CREDIT CHECK/LEASE! Fully furnished apartments ALL BILLS PAID including premium cable & WIFI. Pet Friendly. Stay where you're appreciated! Call 225-434-4161.

MOBILE HOME
1, 2, 3 BR Mobile Homes. Safe, Secure Park. Quiet. Call 225-978-6148

OFFICE SPACE
7341 Jefferson @ Towne Center. Sm Exec ofc, 2 rooms, bath 933-4604.

OFFICE SPACE
7612 Picardy/OLOL Office Park. Sm/Lrg Suites 933-4604

AREA 3
Furnished Rooms. $125/wk. $500/mo. 917 Myrtle 225-933-7560

Automotive

AUTO PARTS-TIRES
GERRY LANE BUICK GMC
225-926-7010

AUTO PARTS-TIRES
TEAM HONDA
6363 SIEGEN LANE
225-298-4100

AUTO PARTS-TIRES
Team Toyota
I-12 & O'Neal Lane
225-273-5880

CLASSIC CARS
1967 Ford Mustang Fastback very good condition, 27300 actual mileage, info at: fastback33@viasolero.com, manual. $22,500. 225-208-1992

DOMESTIC CAR
Team Honda
855-313-8326
We Buy Used Cars
$500-$50,000
Vans/Cars/Trucks
Foreign/Domestic
All Makes & Models

IMPORT CARS
PARETTI JAGUAR
225-756-5247

IMPORT CARS
Price LeBlanc Toyota
Now in Stock
Large Selection of
Used Cars & SUV's.
AFFORDABLE PRICES
225-408-1100
www.leblancauto.com

IMPORT CARS
Southpoint Volkswagen
800-291-0025/225-291-6000
13940 AIRLINE HWY

IMPORT CARS
TEAM TOYOTA
BEST SELECTION
of Used Cars, Trucks, SUV
CERTIFIED
I-12 @ O'NEAL
225-273-5880 * 800-270-5880

IMPORT TRUCKS
Team Honda
855-313-8326
We Buy
Used Cars
$500-$50,000
Vans/Cars/Trucks
Foreign/Domestic
All Makes & Models

SPORTS 24/7 ON THEADVOCATE.COM

Public Notices

Public Notices Bids/Proposals

PUBLIC NOTICE

ADVERTISEMENT FOR BIDS

PROJECT TITLE: DeSoto Parish New Detention Facility and Sheriff's Office

RECEIPT OF BIDS. Sealed and electronic bids will be received by the Owner, DeSoto Parish Police Jury, in the Police Jury Meeting Room, Police Jury Building, 101 Franklin Street, Mansfield, Louisiana, until **10:00 am, Thursday, February 16, 2023**, and then publicly opened and read aloud.

DESCRIPTION OF PROJECT. Construct a new detention facility and adjacent two-story Sheriff's Office building.

REQUIRED LICENSE. Building Construction

ENGINEER'S ESTIMATE. $20,000,000-$22,000,000

BIDDING DOCUMENTS. Bidding Documents may be obtained from: www.BidExpress.com. If you have any questions regarding the electronic bidding process, please call Bid Express at 1-888-352-BIDX(2439). Bidding Documents may also be obtained from:

Newman Marchive, Inc.
2800 Youree Drive,
Suite 310
Shreveport, LA 71104
318-219-1814
Mr. Lauren Marchive
marchive@newmaninc.com

DEPOSIT. There is no deposit for e-version Bidding Documents.

BID SECURITY. Bids must be accompanied by bid security equal to five percent (5%) of the sum of the base bid and any alternatives and must be in the form of a certified check, cashier's check, or bid bond written by a surety company licensed to do business in Louisiana, and payable to the Owner.

PRE-BID CONFERENCE. A MANDATORY PRE-BID CONFERENCE will be held at 10:00 am, on Thursday, January 26, 2023, at the DeSoto Parish Police Jury Meeting Room. Sign-in will be between **9:45 am and 10:00 am.** Meeting will be closed at 10:00 am. Persons arriving after the meeting starts will not be allowed to attend the pre-bid conference. Attendance at the pre-bid conference by an officer, estimator or other individual with knowledge in preparing the bid, is **MANDATORY** and will be considered a pre-condition for bidder eligibility.

ACCEPTANCE OF BIDS. Bids shall only be accepted from contractors who are properly licensed under LA R.S. 37. No bid may be withdrawn after the bid opening except as allowed under the provisions of LA R.S. 38 and the Bid Documents. The owner reserves the right to reject any and all bids for just cause in accordance with LA R.S. 38.

Ernel Jones, President
DeSoto Parish Police Jury
Advertisement Dates:
December 29, 2022;
January 5, 12 & 19, 2023

19084-jan 5-12-19-3t

PUBLIC NOTICE

ADVERTISEMENT
SOWELA Technical Community College is accepting sealed bids for High Speed Engine Lathe to be used in our Machine Tool Program at SOWELA Technical Community College campus. Bids will be publicly opened and read at SOWELA Technical Community College; 3820 Sen. J. Bennett Johnston Avenue, Lake Charles, LA 70615 on January 24, 2023 at 10:00 A.M. Specifications and bid form (#74362) may be obtained by contacting Susan Tucek at susan.tucek@sowela.edu. SOWELA Technical Community College does not discriminate on the basis of race, color, national origin, gender, disability, or age in its programs or activities. The following person has been designated to handle inquiries regarding the non-discrimination policies: Title—Compliance Office, Address—3820 Sen J Bennett Johnston Ave, Lake Charles, LA 70615, Telephone No—337-421-6565 or 800-256-0483, Email—compliance-officer@sowela.edu

19194-jan 5-1t

PUBLIC NOTICE

NOTICE TO CONTRACTORS

The City of Baton Rouge and Parish of East Baton Rouge will receive **electronic or paper** bids for the construction of the following project:

BR AIRPORT CONCOURSE "A" ROOF REPLACEMENT

9430 JACKIE COCHRAN DRIVE, BATON ROUGE, LA 70807

CITY PARISH PROJECT NO. 21-ASC-CP-1440

PROJECT DESCRIPTION: Various renovations to five branch libraries including but not limited to interior and exterior painting, flooring installation, plumbing fixture installation, light fixture installation, gutter and downspout installation, exterior cleaning, masonry sealing and door hardware installation.

Electronic or sealed bids will be received until **2:00 PM Local Time, Thursday, January 26th, 2023,** by the **Purchasing Division, City Hall, 222 Saint Louis Street, 8th Floor, Room 826, Baton Rouge, LA 70802.** No bids will be received after 2:00 PM on the same day and date.

Statutory Forms that Must be Submitted to the Purchasing Division by all bidders prior to the opening of all bids related to a contract for public works in accordance with La. R.S. 38:2212 (B)(3)(b) are as follows: (see bid package Part 1-A for forms)

Certification Regarding Debarment, Suspension and Other Responsibility Matters
Attestation Clause per LA RS 38:2227 (Past Criminal Convictions) and
Legal Citizen Affidavit LA RS 38:2212.10.

Electronic bids and electronic bid bonds for the solicitation will be downloaded by the City of Baton Rouge and Parish of East Baton Rouge, Purchasing Division. Electronic bids and electronic bid bonds must be submitted through **www.centralauctionhouse.com** prior to the bidding deadline. Beginning as soon as feasible after the bid closing time all electronic bids will be downloaded and publicly read aloud along with all paper bids received, if any, in Room 826 of the City Hall Building immediately after the 2:00 PM bid opening. Bidders and/or their authorized representatives are invited to be present.

Bids, amendments to bids, or request for withdrawal of quotations, received after time specified for bid opening shall not be considered for any cause whatsoever. Bid results can be viewed at the link: http://www.brgov.com/dept/purchase/bidresults.asp

Bids shall be firm for a period of forty-five (45) days from the date of the opening of bids and no bid shall be withdrawn for any reason during this period of time except as allowed per R.S. 38:2214.C.

Electronic copies of the plans, specifications and contract documents may be obtained online at www.centralauctionhouse.com. Plan holders are responsible for their own reproduction costs. **Printed copies** are not available from the Architect. Paper copies of the plans, specifications and contract documents are on file and may be obtained from the **Department of Buildings & Grounds, Architectural Services Division Room 227, 1100 Laurel Street, Baton Rouge, Louisiana 70802 between the hours of 7:30 AM to 3:00 PM**, upon payment of $30.00 Dollars. (Make checks payable to the City of Baton Rouge and Parish of East Baton Rouge.) Fees for plans, specifications and contract documents are to cover the cost of reproduction and are non-refundable in accordance with Louisiana Revised Statutes.

A Certified Check or Cashier's Check, payable to the Parish of East Baton Rouge or a satisfactory Bid Bond executed by the Bidder and an acceptable surety, in an amount equal to five percent (5%) of the total bid, shall be submitted with each bid.

Bids shall be received electronically via www.centralauctionhouse.com or on solicitation bid forms furnished by the City of Baton Rouge and Parish East Baton Rouge, and only those bids shall be received by the City-Parish which is submitted by those Contractors in whose names the **solicitation bid** forms and/or specifications were issued. In no event shall **paper solicitation** forms be issued later than twenty-four (24) hours prior to the hour and date set for receiving proposals.

The Bidder is advised that the City of Baton Rouge and Parish of East Baton Rouge is an Equal Opportunity Employer. Therefore the Bidder is encouraged to utilize minority participation in this contract to the extent possible through the use of small, disadvantaged and women-owned businesses as suppliers or subcontractors. To assist the City-Parish in our efforts to track the minority participation on our construction projects the successful low bidder shall include CP DBE-1 (revised 3/6/2012) with the monthly partial payment request.

All Contractors bidding on this work shall comply with all provisions of the State Licensing Law for Contractors, R.S. 37:2150-2163, as amended, for all public contracts. It shall also be the responsibility of the General Contractor to assure that all subcontractors comply with this law. If required for bidding, Contractors must hold an active license issued by the State of Louisiana Licensing Board for Contractors in the classification of **Roofing and Sheet Metal**, and must show their license number on the face of the bid envelope.

In accordance with La. R.S. 38:2214 (B) the City of Baton Rouge and Parish of East Baton Rouge reserves the right to reject any and all bids for just cause. In accordance with La. R.S. 38:2212 (A)(1)(b), the provisions and requirements of this Section, those stated in the advertisement for bids, and those required on the bid form, shall not be considered as informalities and shall not be waived by any public entity.

A non-mandatory **pre-bid conference** will be held at **10:00 AM on Thursday, January 5th, 2023**, at the Baton Rouge Metropolitan Airport, 9430 Jackie Cochran Drive, Baton Rouge, LA 70807. All parties interested in this project are invited to attend this conference.

For additional information regarding the construction documents, please contact **Bid Related:** Purchasing **Division (225) 389-3259; General Documents** and **Construction Documents** related: Rob Gray, Architectural Services Division (225) 389-4694 or rgray@brla.gov.

Rev 05/15/2015

18845-dec 29-jan 5-12-3t

PUBLIC NOTICE
PUBLIC NOTICE
ST. CHARLES PARISH
Request for Proposals

for

Program Administrative/Management Services to implement the St. Charles Parish CDBG – Disaster

Recovery Program

St. Charles Parish has been allocated Community Development Block Grant (CDBG) Disaster Recovery funds in the amount of $3,897,180 by the Office of Community Development for disaster recovery efforts in response to the 2020 and 2021 disasters. These funds are to be used for infrastructure and economic revitalization efforts through the Hometown Revitalization Program and Resilient Communities Infrastructure Program. The Parish is interested in procuring the services of an administrative consulting firm to manage the implementation of these programs.

The procedures for the selection of this firm will be in accordance with the procurement requirements of the US Department of Housing and Urban Development and State of Louisiana, Office of Community Development, CDBG Disaster Recovery Program, and St. Charles Parish. All responses received will be evaluated in accordance with the selection criteria and corresponding point system, which is identified in the Request for Proposals package. The package also identifies the scope of services to be performed by the selected firm. All proposals will be scored and ranked with the highest rated firm being awarded the contract. Interviews may be conducted at the Parish's discretion or in the event of a tie.

Interested parties are invited to secure a proposal package from Stacy Dugas by e-mailing a request to **sdugas@stcharlesgov.net.**

Proposals must be received by the St. Charles Parish Grants Office at P.O. Box 302, Hahnville, LA 70057 or 15045 River Road 3rd Floor, Hahnville, LA 70057, no later than 10:00 a.m., local time on Monday, January 23, 2023. Any proposal received later than the specified time and date will NOT be accepted or considered.

No facsimile, e-mail, or telephone proposals will be accepted. Submitted Proposals MUST be sealed and clearly labeled: St. Charles Parish CDBG – Disaster Recovery Program Management Services on the outside of the envelope/package, as well as the Proposer's business name, address, and license number (if applicable).

St. Charles Parish is an Equal Opportunity Employer. We encourage all small and minority-owned firms and women's business enterprises to apply.
Persons requiring reasonable accommodation to respond to this solicitation are requested to contact Carla Chiasson at cchiasson@stcharlesgov.net to discuss their particular needs.
Advertisement Source and Dates:

St. Charles Parish Herald Guide
St. Charles Parish web site - https://www.stcharlesparish.gov/
The Advocate

Thursday, December 22, 2022
Thursday, December 29, 2022
Thursday, January 5, 2023

17934-DEC 22-29-JAN 5-3T

PUBLIC NOTICE

RFP 2022-015
Legal Counsel for Insurance Claims Services with Amendment

The Housing Authority of Jefferson Parish (HAJP) requests proposals from qualified legal firms or individuals to provide comprehensive Insurance Claims Services. HAJP desires to contract with a qualified firm/ individual for a period of one year with a renewal option to extend the agreement for one (1) year to advise the Bd of Commissioners and Interim ED on all issues pertaining to insurance claims. This includes but is not limited to review of insurance coverages, consultation with other government agencies, preparation of reports, and assistance in the management of federal and state declared disaster losses, claims and recovery. The submission date has been extended to Friday, January 27, 2023, 2:00 pm. A copy of the requested RFP and the amendment may be received by email: (bbell@hajp.org) or in person (1718 Betty St, Marrero, LA 70072) as of Tuesday, Dec. 27, 2022. Questions may be referred to: Ben Bell, Interim E.D., HAJP, 1718 Betty St, Marrero, LA 70072, Telephone: 504-321-0435,

19819-jan 5-6-7-3t

PUBLIC NOTICE

The Interlocal Purchasing System (TIPS) has posted procurement solicitations at www.tips-usa.com for the following categories:

230101 Assistive Technology Goods and Services
230102 Comprehensive Facilities Management & Services
230103 Janitorial and Sanitation Supplies & Services
230104 Trades, Labor, and Materials (2 Part with JOC)
230105 Technology Solutions Products and Services

Proposals are due and will be opened on **February 17, 2023 at 3:00 pm local time.** Call 866-839-8477 for problems with website or questions.

17073-jan 5-12-2t

Legal Notices

PUBLIC NOTICE

CITY OF BATON ROUGE - EAST BATON ROUGE PARISH
COMMUNITY DEVELOPMENT BLOCK GRANT ENTITLEMENT PROGRAM
FINAL NOTICE AND PUBLIC EXPLANATION OF A PROPOSED ACTIVITY IN A 100-YEAR FLOODPLAIN

January 5, 2023

To: All Interested Agencies, Groups, and Individuals

This is to give notice that the City of Baton Rouge – East Baton Rouge Parish is proposing to demolish forty-six (46) blighted properties on scattered sites. One (1) of those sites is within a designated flood zone area. This notice is required by Section 2(a) (4) of Executive Order 11988 for Floodplain Management, in accordance with HUD regulations at 24 CFR 55.20, Subpart C, Procedures for Making Determinations on Floodplain Management, for the proposed action that is within and/or affects a floodplain.

There are three primary purposes for this notice. First, people who may be affected by activities in floodplains and those who have an interest in

ORDER PAGE REPRINTS ANYTIME
THE ADVOCATE
STORE.NOL

Meeting Date: 11/16/2026 Item #13.

THE ADVOCATE BUSINESS SERVICES DIRECTORY



Landscaping
WINTER SPECIALS ON DRAINAGE!
225-290-1980 / 225-993-9204
flower bed clean up/flower bed designs/irrigation/lighting
pathways/prune & mulch/weeding/drainage/sod/arbors
deck/power washing consulting available

Soft Washing & PRESSURE WASHING
FREE Quote! CALL or TEXT!
WLC Pressure Washing & SERVICES LLC
• House • Roof • Driveway • Patio, etc.
225-266-4979 | WLCPressureWash.com

Cliff MARSH
RESIDENTIAL
AIR CONDITIONING • HEATING
GENERATOR SERVICE
Family Owned And Operated For Over 50 Years
225-665-2337
www.marshmechanical.com

MAEHAM TRUCKING
Owner Jason Drew
(225) 636-0269
CONCRETE REMOVAL, DIRT, SAND, 6:10 GRAVEL & CRUSHED CONCRETE DELIVERY & HAULING
Visit us at Drew Concrete Works LLC at facebook.com
jconcrete30@yahoo.com

We do Concrete, Small Dirt jobs, Small land clearing, underground wiring & drainage. Also, sewer testing, Shingles & Flat Roofs
Ethos USA Inc.
Licensed, Bonded & Insured
Lattie Martin
P.O. Box 345
Walker, LA 70785
225-664-4020 Office
225-664-2011 Fax
225-405-5229 Cell
www.EthosUSAInc.com
EthosUSAInc@aol.com

AUTO INSURANCE
225-752-1600
A+ Rating Company • Over 30 years in business
WE SAVE 71% OF PEOPLE MONEY!!

EDDIE'S REMODELING
• Lawn • House Remodeling
• Landscape • Fence Work
• Servicing
225.247.9268

Nu-Creation Painting
Serving Jesus Christ.
Unlicensed. Interior And Some Exterior.
Free Estimates. Honest Work. Low Price.
Call 501-827-1242
Email baon2017@yahoo.com.
God bless you.

LLC
HOME MAINTENANCE
REPAIR & MORE
KITCHEN-BATH-FIXTURE
DISHWASHERS - GARBAGE DISPOSALS
COUNTERTOPS
BIG DISCOUNTS!
225-938-2487
225-753-3538
D.A.V.
50 Years Experience

ALL TYPES
CEMENT WORK!
Break out, dig out, form up & pour.
Large & small jobs.
225-405-3231
FREE ESTIMATES!

CONCRETE WORK
DRIVEWAYS, SIDEWALKS, PATIOS. 40 YEARS EXP.
Call Frank 225-229-0851

AFFORDABLE TREE SERVICE
God performs millions of Miracles and I am One.
Share your burdens. Thank You Holy Spirit.
Jesus Saved. Sr Discount. Call, Let Us Help!
Senior Discounts Available
$100 OFF with written estimate
Business Ph:
225-343-0670

To advertise here, please call 225-383-0111

Public Notices Bids/Proposals

and Parish of East Baton Rouge will receive **electronic or paper** bids for the construction of the following project:

BR AIRPORT CONCOURSE "A" ROOF REPLACEMENT

9430 JACKIE COCHRAN DRIVE, BATON ROUGE, LA 70807

CITY PARISH PROJECT NO. 21-ASC-CP-1440

PROJECT DESCRIPTION: Various renovations to five branch libraries including but not limited to interior and exterior painting, flooring installation, plumbing fixture installation, light fixture installation, gutter and downspout installation, exterior cleaning, masonry sealing and door hardware installation.

Electronic or sealed bids will be received until **2:00 PM Local Time, Thursday, January 26th, 2023**, by the **Purchasing Division, City Hall, 222 Saint Louis Street, 8th Floor, Room 826, Baton Rouge, LA 70802**. No bids will be received after 2:00 PM on the same day and date.

Statutory Forms that Must be Submitted to the Purchasing Division by all bidders prior to the opening of all bids related to a contract for public works in accordance with La. R.S. 38:2212 (B)(3)(b) are as follows: (see bid package Part 1-A for forms)

Certification Regarding Debarment, Suspension and Other Responsibility Matters
Attestation Clause per LA RS 38:2227 (Past Criminal Convictions) and
Legal Citizen Affidavit LA RS 38:2212.10.

Electronic bids and electronic bid bonds for the solicitation will be downloaded by the City of Baton Rouge and Parish of East Baton Rouge, Purchasing Division. Electronic bids and electronic bid bonds must be submitted through **www.centralauctionhouse.com** prior to the bidding deadline. Beginning as soon as feasible after the bid closing time all electronic bids will be downloaded and publicly read aloud along with all paper bids received, if any, in Room 826 of the City Hall Building immediately after the 2:00 PM bid opening. Bidders and/or their authorized representatives are invited to be present.

Bids, amendments to bids, or request for withdrawal of quotations, received after time specified for bid opening shall not be considered for any cause whatsoever. Bid results can be viewed at the link: http://www.brgov.com/dept/purchase/bidresults.asp

Bids shall be firm for a period of forty-five (45) days from the date of the opening of bids and no bid shall be withdrawn for any reason during this period of time except as allowed per R.S. 38:2214.C.

Electronic copies of the plans, specifications and contract documents may be obtained online at www.centralauctionhouse.com. Plan holders are responsible for their own reproduction costs. **Printed copies** are not available from the Architect. Paper copies of the plans, specifications and contract documents are on file and may be obtained from the **Department of Buildings & Grounds, Architectural Services Division Room 227, 1100 Laurel Street, Baton Rouge, Louisiana 70802 between the hours of 7:30 AM to 3:00 PM**, upon payment of $30.00 Dollars. (Make checks payable to the City of Baton Rouge and Parish of East Baton Rouge.) Fees for plans, specifications and contract documents are to cover the cost of reproduction and are non-refundable in accordance with Louisiana Revised Statutes.

A Certified Check or Cashier's Check, payable to the Parish of East Baton Rouge or a satisfactory Bid Bond executed by the Bidder and an acceptable surety, in an amount equal to five percent (5%) of the total bid, shall be submitted with each bid.

Bids shall be received electronically via www.centralauctionhouse.com or on solicitation bid forms furnished by the City of Baton Rouge and Parish East Baton Rouge, and only those bids shall be received by the City-Parish which is submitted by those Contractors in whose names the **solicitation bid** forms and/or specifications were issued. In no event shall **paper solicitation** forms be issued later than twenty-four (24) hours prior to the hour and date set for receiving proposals.

The Bidder is advised that the City of Baton Rouge and Parish of East Baton Rouge is an Equal Opportunity Employer. Therefore the Bidder is encouraged to utilize minority participation in this contract to the extent possible through the use of small, disadvantaged and women-owned businesses as suppliers or subcontractors. To assist the City-Parish in our efforts to track the minority participation on our construction projects the successful low bidder shall include CP DBE-1 (revised 3/6/2012) with the monthly partial payment request.

All Contractors bidding on this work shall comply with all provisions of the State Licensing Law for Contractors, R.S. 37:2150-2163, as amended, for all public contracts. It shall also be the responsibility of the General Contractor to assure that all subcontractors comply with this law. If required for bidding, Contractors must hold an active license issued by the State of Louisiana Licensing Board for Contractors in the classification of **Roofing and Sheet Metal**, and must show their license number on the face of the bid envelope.

In accordance with La. R.S. 38:2214 (B) the City of Baton Rouge and Parish of East Baton Rouge reserves the right to reject any and all bids for just cause. In accordance with La. R.S. 38:2212 (A)(1)(b), the provisions and requirements of this Section, those stated in the advertisement for bids, and those required on the bid form, shall not be considered as informalities and shall not be waived by any public entity.

A non-mandatory **pre-bid conference** will be held at **10:00 AM on Thursday, January 5th, 2023**, at the Baton Rouge Metropolitan Airport, 9430 Jackie Cochran Drive, Baton Rouge, LA 70807. All parties interested in this project are invited to attend this conference.

For additional information regarding the construction documents, please contact **Bid Related: Purchasing Division (225) 389-3259; General Documents** and **Construction Documents** related: Rob Gray, Architectural Services Division (225) 389-4694 or rgray@brla.gov.

Rev 05/15/2015

18845-dec 29-jan 5-12-3t

PUBLIC NOTICE
- - -
SECTION 00 0004 – ADVERSTISEMENT FOR BIDS

Sealed bids will be received by Grace Hebert Curtis Architects, LLC 501 Government Street, Suite 200, Baton Rouge, LA 70802 until **2:00 PM on Tuesday, February 14, 2023**

FOR: University View Academy – Lynx Den

A mandatory Pre-Bid Conference will be held at 10:00am, Wednesday, February 1, 2023 at the project site located at 4715 Bennington Ave., Baton Rouge, LA 70808. No bid will be accepted from any contractor who does not attend and sign-in at the Pre-Bid Conference.

Complete Bidding Documents for this project are available in electronic form. They may be obtained without charge and without deposit from Grace Hebert Curtis Architects, LLC, Centerline Bidding Module at www.centerlinebidconnect.com. Printed copies are not available from the Designer, but arrangements can be made to obtain them through most reprographic firms. Plan holders are responsible for their own reproduction costs. Questions about this procedure shall be directed to the Designer at:

Grace Hebert Curtis Architects, LLC
501 Government Street, Suite 200
Baton Rouge, LA 70802
PHONE (225) 338-5569

All bids must be accompanied by bid security equal to five percent (5%) of the sum of the base bid and all alternates, and must be in the form of a certified check, cashier's check or Bid Bond Form written by a surety company licensed to do business in Louisiana, signed by the surety's agency or attorney-in-fact. Surety must be listed on the current U.S. Department of the Treasury Financial Management Service list of approved bonding companies as approved for an amount equal to or greater than the amount for which it obligates itself in the Bond, or must be a Louisiana domiciled insurance company with at least an A- rating in the latest printing of the A.M. Best's Key Rating Guide. If surety qualifies by virtue of its Best's listing, the amount of the Bond may not exceed ten percent of policyholders' surplus as shown in the latest A.M. Best's Key Rating Guide. The Bid Bond shall be in favor of the University View Academy, and shall be accompanied by appropriate power of attorney. No Bid Bond indicating an obligation of less than five percent (5%) by any method is acceptable.

The successful Bidder shall be required to furnish a Performance and Payment Bond written by a company licensed to do business in Louisiana, in an amount equal to 100% of the Contract amount. Surety must be listed currently on the U.S. Department of Treasury Financial management Service List (Treasury List) as approved for an amount equal to or greater than the contract amount, or must be an insurance company domiciled in Louisiana or owned by Louisiana residents. If surety is qualified other than by listing on the Treasury list, the contract amount may not exceed fifteen percent of policyholders' surplus as shown by surety's most recent financial statements filed with the Louisiana Department of Insurance and may not exceed the amount of $500,000. However, a Louisiana domiciled insurance company with at least an A- rating in the latest printing of the A.M. Best's Key Rating Guide shall not be subject to the $500,000 limitation, provided that the contract amount does not exceed ten percent of policyholders' surplus as shown in the latest A.M. Best's Key Rating Guide nor fifteen percent of policyholder's surplus as shown by surety's most recent financial statements filed with the Louisiana Department of Insurance. The Bond shall be signed by the surety's agent or attorney-in-fact.

Bids shall be accepted from Contractors who are licensed under LA. R.S. 37:2150-2163 for the classification of Building Construction. Bidder is required to comply with provisions and requirements of LA R.S. 38:2212 (A)(1)(c). No bid may be withdrawn for a period of thirty (30) days after receipt of bids, except under the provisions of LA. R.S. 38:2214.

The Owner reserves the right to reject any and all bids for just cause. In accordance with La. R.S. 38:2212 (A)(1)(b), the provisions and requirements of this Section, those stated in the advertisement for bids, and those required on the bid form shall not be considered as informalities and shall not be waived by any public entity.

21083-JAN 12-19-26-3T

PUBLIC NOTICE
- - -

The Interlocal Purchasing System (TIPS) has posted procurement solicitations at www.tips-usa.com for the following categories:

230101 Assistive Technology Goods and Services
230102 Comprehensive Facilities Management & Services
230103 Janitorial and Sanitation Supplies & Services
230104 Trades, Labor, and Materials (2 Part with JOC)
230105 Technology Solutions Products and Services

Proposals are due and will be opened on **February 17, 2023 at 3:00 pm local time.** Call 866-839-8477 for problems with website or questions.

17073-jan 5-12-2t

NEWS 24/7 ON THEADVOCATE.COM

Public Notices Conservation

PUBLIC NOTICE
- - -
- 3 -
PLEASANT HILL FIELD
23-50 and 23-51
LEGAL NOTICE
STATE OF LOUISIANA, OFFICE OF CONSERVATION, BATON ROUGE, LOUISIANA.

In accordance with the laws of the State of Louisiana, and with particular reference to the provisions of Title 30 of Louisiana Revised Statutes of 1950, a public hearing will be held in the Hearing Room, 1st Floor, LaSalle Building, 617 North 3rd Street, Baton Rouge, Louisiana, at 9:00 a.m. on **TUESDAY, FEBRUARY 14, 2023,** upon the application of **SWN PRODUCTION (LOUISIANA), LLC.**

At such hearing the Commissioner of Conservation will consider evidence relative to the issuance of Orders pertaining to the following matters relating to the **Haynesville Zone, Reservoir A,** in the Pleasant Hill Field, Sabine Parish, Louisiana.

1. To authorize SWN Production (Louisiana), LLC to drill, designate and utilize two cross unit horizontal wells, with one well serving as the substitute unit well for HA RA SUSS and as an alternate unit well for HA RA SUL and one well to serve as an alternate unit well for HA RA SUSS and HA RA SUL, at the locations and in the general manner shown on the plat submitted with the application, or at any legal location within the respective units, and to approve an exception to the spacing provisions of Office of Conservation Order No. 498-B, provided that each of said proposed cross unit horizontal wells will be perforated no closer than 330' from any unit boundary other than the common boundary between the affected units.
2. To find that the proposed horizontal wells are necessary to efficiently and economically drain a portion of the Haynesville Zone, Reservoir A, underlying the unit or units on which it is proposed to be drilled which cannot be efficiently and economically drained by any existing well on such units(s), will prevent waste, avoid the drilling of unnecessary wells, protect correlative rights and promote the full and efficient development of the natural resources of this state.
3. To designate SWN Production (Louisiana), LLC as operator of HA RA SUSS.
4. To provide that if the horizontal portion of a well is cased and cemented back above the top of the Haynesville Zone, Reservoir A, the distance to any unit boundary and offset well(s) will be calculated based on the distance to the nearest perforation in the well and not on the penetration point or terminus of the well.
5. To provide that production from the cross unit wells shall be separated and metered individually and that this information shall be reported in the manner prescribed by the Office of Conservation.
6. To provide that the unit allowables for the affected units may be produced from the unit well, substitute unit well, and alternate unit well, or from any combination of such wells serving the unit, at the discretion of the operator.
7. To provide that production from a cross unit horizontal well shall be allocated to each unit penetrated by the well in the same proportion as the perforated length of the lateral in each such unit bears to the total length of the perforated lateral as determined by an "as drilled" survey performed after the well has been drilled and completed.
8. Except insofar as set forth above, to confirm and continue in full force and effect the provisions of Order No. 498-B, effective October 7, 2008, as amended and supplemented by the 498-B Series of Orders and of all applicable Statewide Orders.
9. To consider such other matters as may be pertinent.

The Haynesville Zone, Reservoir A was defined in Order No. 498-B, effective October 7, 2008.

A plat is available for inspection in the Office of Conservation in **Baton Rouge and Shreveport,** Louisiana.
http://dnr.louisiana.gov/conshearings

All parties having interest therein shall take notice thereof.

BY ORDER OF:

RICHARD P. IEYOUB
COMMISSIONER OF

Public Notices Conservation

CONSERVATION

Baton Rouge, LA
1/9/23;1/12/23 5 lck

IN ACCORDANCE WITH THE AMERICANS WITH DISABILITIES ACT, IF YOU NEED ASSISTANCE AT THE HEARING, PLEASE CONTACT THE OFFICE OF CONSERVATION-ENGINEERING DIVISION AT P.O. BOX 94275, BATON ROUGE, LA 70804-9275 IN WRITING WITHIN TEN (10) WORKING DAYS OF THE HEARING DATE.

20999 Jan. 12, 2023 1t

PUBLIC NOTICE
- - -
- 4 -
BENSON AND CONVERSE FIELDS
23-52 thru 23-56
LEGAL NOTICE
STATE OF LOUISIANA, OFFICE OF CONSERVATION, BATON ROUGE, LOUISIANA.

In accordance with the laws of the State of Louisiana, and with particular reference to the provisions of Title 30 of Louisiana Revised Statutes of 1950, a public hearing will be held in the Hearing Room, 1st Floor, LaSalle Building, 617 North 3rd Street, Baton Rouge, Louisiana, at 9:00 a.m. on **TUESDAY, FEBRUARY 14, 2023,** upon the application of **GEP HAYNESVILLE II, LLC.**

At such hearing the Commissioner of Conservation will consider evidence relative to the issuance of Orders pertaining to the following matters relating to the **Haynesville Zone, Reservoir A,** in the Benson and Converse Fields, DeSoto and Sabine Parishes, Louisiana.

1. To permit the applicant to drill, designate and utilize two horizontal wells as alternate unit wells: one for HA RA SUHH, in the Converse Field and one for HA RA SUH, in the Benson Field, at the locations and in the general manner shown on the plats submitted with the application, in accordance with the spacing provisions of the 501-G and 496-L Series of Office of Conservation Orders.
2. To permit the applicant to drill, designate and utilize sixteen cross unit horizontal wells as alternate unit wells: two for HA RA SUKK, HA RA SUHH and HA RA SUV Converse Field, HA RA SUKK and

Ad Number:
Insertion Number:
Size:
Color Type:
Client Name:
Advertiser:
Section/Page/Zone: MAI/D008/MAI
Description:

THE ADVOCATE
Baton Rouge, Louisiana

Publication Date: 01/12/2023

This E-Sheet(R) is provided as conclusive evidence that the ad appeared in The Advocate on the date and page indicated. You may not create derivative works, or in any way exploit or repurpose any content.

4845 US Hwy 271 North | Pittsburg, TX 75686
www.tips-usa.com • 866-839-8477 • tips@tips-usa.com

December 7, 2022

Daily Journal of Commerce, Inc.
Attn: Michelle Ropp
SDS 12-2632 PO Box 86
Minneapolis, MN 55486

Please print the following **LEGAL NOTICE** on: **Friday, January 6, 2023 AND Friday, January 13, 2023**.

The Interlocal Purchasing System (TIPS) has posted procurement solicitations at www.tips-usa.com for the following categories:

230101 Assistive Technology Goods and Services
230102 Comprehensive Facilities Management & Services
230103 Janitorial and Sanitation Supplies & Services
230104 Trades, Labor, and Materials (2 Part with JOC)
230105 Technology Solutions Products and Services

Proposals are due and will be opened on February 17, 2023 at 3:00 pm local time. Call 866-839-8477 for problems with website or questions.

***Electronic tear sheets are required for this ad*.**

Please email proofs, tear sheet copies, affidavit and invoice to Shelley Black at shelley.black@tips-usa.com as advised by TIPS General Counsel.

Thank you,

Shelley Black
Contracts Support
Purchasing Cooperative | Region 8 Education Service Center
4845 US Hwy 271 North | Pittsburg, TX 75686
Ph: 866-839-8477 | Direct: 903-575-2732
www.tips-usa.com | shelley.black@tips-usa.com

Daily Journal of Commerce
11 NE Martin Luther King Jr Blvd.
Portland, OR, 97232
Phone: 503-226-1311 Fax: 503-222-5358

DJC OREGON

Meeting Date: 11/16/2026 Item #13.

Affidavit of Publication

To: The Interlocal Purchasing System Tips - Shelley Black
4845 US Hwy 271 N
Pittsburg, TX, 756864303

Re: Legal Notice 2462060, Assistive Technology Goods and Services

State of OR }
} SS:
County of Multnomah }

I, Nick Bjork, being duly sworn, depose and say that I am the Publisher of the Daily Journal of Commerce, a newspaper of general circulation in the counties of CLACKAMAS, MULTNOMAH, and WASHINGTON as defined by ORS 193.101 and 193.020, published in Portland in the aforesaid County and State; that I know from my personal knowledge that the notice described as:
Assistive Technology Goods and Services
THE INTERLOCAL PURCHASING SYSTEM
a printed copy of which is hereto annexed, was published in the entire issue of said newspaper 2 time(s) in the following issues:
01/06/2023 and 01/13/2023.

SEE EXHIBIT A

State of Oregon
County of Multnomah

SIGNED OR ATTESTED BEFORE ME ON 20th day of January 2023

By: _____
Nick Bjork

By: _____

State of Oregon
Notary Public, State of OR
No. 1031542
My commission expires on December 5, 2026

OFFICIAL STAMP
MICHELLE ANNE ROPP
NOTARY PUBLIC-OREGON
COMMISSION NO. 1031542
MY COMMISSION EXPIRES DECEMBER 05, 2026

1047

tals received after the deadline will not be considered.
City Contact: Allan Berry
Email: Berrya@ci.fairview.or.us
Published Jan. 6, 2023. 2462814

COWLITZ-WAHKIAKUM COUNCIL OF GOVERNMENTS
REGIONAL TRAILS PLAN
Submissions due 4:00 pm, February 16, 2023
REQUEST FOR QUALIFICATIONS

The Cowlitz-Wahkiakum Council of Governments (CWCOG) is soliciting interest from consulting firms with expertise in regional trails plans. The two-part project will develop a Regional Trails Plan for the Southwest Washington Regional Transportation Planning Organization (SWRTPO). Part One - An update to the existing inventory of regional trails. The updated inventory will build on the 2016 inventory by identifying any newly constructed trail segments, include planned and potential trails, trail connections to support connectivity, and remove any trail segments no longer planned. Part Two - Based on stakeholder feedback, one key trail segment in each county of the SWRTPO will be selected for scoping and development to create a more complete plan and assist in securing future funding for trail design and construction. The project duration is from April 17, 2023, to no later than December 31, 2024. Qualified consultants are invited to submit their qualifications as outlined in the project's RFQ posted at www.cwcog.org. To be considered, all submissions should be sent electronically to cwcog@cwcog.org by 4:00 PM on February 16, 2023 or mailed to Cowlitz-Wahkiakum Council of Governments, ATTN Bill Fashing, PO Box 128, Kelso, WA 98632. All submissions must be received by the CWCOG by the deadline. Late submittals will not be accepted. Project questions should be directed to the Project Manager, Robert Stevens, at rstevens@cwcog.org or by calling the main office at (360) 577-3041.
Published Jan. 6, 2023. 2462764

CITY OF BEND
SOLE SOURCE PUBLIC NOTICE

Date of Public Notice: January 6, 2023
Anticipated Award Date: January 18, 2023
Description: Consulting services for temporary non-congregate emergency shelter operations and related supportive services
Prospective Contractor: NeighborImpact
Amount: $2,634,610.79
The City intends to contract for consulting services for temporary non-congregate emergency shelter operations and related supportive services. The contract will provide services to operate safe shelter in former or current hotel rooms and related supportive services to unhoused community members. NeighborImpact is the sole contractor who can provide the services required.
An entity may protest this determination in accordance with OAR 137-047-0710 no later than January 13, 2023. Protests must be submitted to City of Bend Procurement & Public Contracts Department 710 NW Wall Street, Bend, Oregon, 97703. For additional information please contact Nita Burke at 541-385-6677 or nburke@bendoregon.gov
Published Jan. 6, 2023. 2462718

CITY OF COQUILLE
DESIGN AND ENGINEERING SERVICES
Proposals due February 3, 2023
REQUEST FOR QUALIFICATIONS

The City of Coquille is seeking proposals for the design and engineering of a seismic rehabilitation of the Coquille Fire Station. Submissions will be accepted until February 3, 2023. The RFQ is available at www.cityofcoquille.org under "Home" > "Bids and Proposals." Contact Hailey Sheldon at planning@cityofcoquille.org with questions.
Published Jan. 6, 2023. 2462662

VANCOUVER SCHOOL DISTRICT
PROFESSIONAL SERVICE CONSULTANTS
Submissions due February 1, 2023
REQUEST FOR SUBMISSIONS

Vancouver Public Schools occasionally hires professional service consultants including architectural, engineering, and others to perform various design and consulting services on a variety of public works projects. In accordance with RCW 39.80.030, the district encourages architectural, engineering, or similar consultants to submit for consideration on a variety of public projects executed by the District. There are no specific activities or projects at this time. Please submit at least two copies of your submission. All submissions can be sent via mail to the Facilities Planning Department, Attn: Nicole Daltoso, PO Box 8937, Vancouver WA 98668-8937 or via email to Nicole.Daltoso@vansd.org by Wednesday, February 1, 2023.
The Vancouver School District would like to see submissions covering at least the following areas of professional work:
Architectural
Construction Management
Construction Inspection and Material Testing
Civil Engineering
Electrical Engineering
Environmental Engineering & Consultants
Geotechnical Engineering and Testing
Land Surveying
Landscape Architectural
Mechanical Engineering
Structural Engineering
Traffic Engineering
Other Engineering Specialty
Planning/Land use
Playground Design Consultant
Submissions should include:
· Name of your company
· Who will service as the primary point of contact to the District
· Primary point of contact name, phone and email
· Type of services your company is qualified to perform
· A description of your firm's experience providing services your company is qualified to perform
· Describe approach to compliance with federal, state, and local regulatory requirements
· Show firm's flexibility in adapting to changing needs and priorities
· Identify methods and approaches used to meet completion deadlines
· Provide a list of projects completed within the last four (4) years
· Project name, description, and location
· Beginning and end dates of project
· Description of services provided by your firm
· Any sub-consultants that worked with the firm
· Provide at least five (5) references
· Staff resumes including titles, licenses, certifications
The Vancouver School District is an Equal Opportunity district in education programs, activities, services, and employment. Vancouver School District does not discriminate on the basis of race, creed, color, religion, sex, national origin, marital status, sexual orientation, including gender expression or identity, age, families with children, honorably discharged veteran or military status, the presence of any sensory, mental, or physical disability, or the use of a trained dog guide or service animal. We provide equal access to the Boy Scouts of America and other designated youth groups. We also comply with Section 504 of the Rehabilitation Act of 1973, Section 402 of the Vietnam Era Veterans Readjustment Act of 1974, the Americans with Disabilities Act of 1990, the Civil Rights Act of 1964, the Age Discrimination in Employment Act, Older Worker Protection Act, and all other state, federal, and local equal opportunity laws.
Published Jan. 6 & 11, 2023.
2462647

SALEM-KEIZER SCHOOL DISTRICT 24J
PUBLIC NOTICE INTENT TO USE A PERMISSIVE COOPERATIVE PROCUREMENT

Salem-Keizer School District 24J is providing notice of the intent to purchase the following buses from Western Bus Sales, Inc. utilizing the Eugene School District 4J Cooperative Contract #: 18-442. Total expenses are estimated to be $2,012,717.00 for the purchases.
Four (4) 2023 Chevrolet 3500 DRW Micro Bird G5 100 4-Row; Type A School Bus, 139" Wheelbase, Passenger Capacity: 16; Alternate Capacity: 15 CRS OR 8 Latch.
Eight (8) 2023 Chevrolet 3500 DRW Micro Bird G5 200 5-Row, Type A School Bus, 159" Wheelbase, Passenger Capacity: 20, Alternate Capacity: 19 CRS OR 10 Latch.
Three (3) 2023 Chevrolet 4500 DRW Micro Bird G5 200-5-Row, Type A School Bus, 159" Wheelbase, Passenger Capacity:20, Alternate Capacity: 19 CRS OR 10 Latch.
Two (2) 2023 Chevrolet 4500 DRW Micro Bird G5 200 6-Row; Type A School Bus, 177" Wheelbase; Passenger Capacity: 20, Alternate Capacity: 20 CRS OR 10 Latch, Max Knee Room.
Anyone wishing to comment must provide written notification to the District. Provide comments to Salem-Keizer School District, Procurement & Contracting Services, Attn: Diana Kirkham, 3630 State St, Salem, OR, 97301. Comments must arrive at the Procurement Department no later than the close of business seven days after publication of this notice.
Published Jan. 6, 2023. 2462604

LANE COUNTY PUBLIC WORKS DEPARTMENT
ANNUAL PRICE AGREEMENT FOR PURCHASE OF LIQUID ASPHALT MATERIALS, DELIVERY, CRC DISTRIBUTOR AND OPERATOR
Bids Due 10:00 am, January 24, 2023
ADVERTISEMENT FOR BID

Bid Closing for the project identified below will be at 10:00 a.m., local time, TUESDAY, JANUARY 24, 2023. Bids will be received electronically by Matt Tarnoff, Planner, Road Maintenance Division, Lane County Department of Public Works for the following contract:

CONTRACT NO. 23/24-M&S-52
ANNUAL PRICE AGREEMENT FOR PURCHASE OF LIQUID ASPHALT MATERIALS, DELIVERY, CRC DISTRIBUTOR AND OPERATOR

To establish unit prices for Lane County's liquid asphalt material, delivery, CRC distributor and operator needs during the period of July 1, 2023 to June 30, 2024. Materials will include various types of liquid asphalt, hot applied liquid asphalt and emulsified asphalt used in the County's chip seal and fog seal operations called for in the specifications and bid booklet.

BID DOCUMENTS

Bidding documents and information pertaining to this project, including questions, plan holder lists, and bid results are available in electronic form only, and may be obtained by bidders and interested parties after 8:00 am on Friday, January 6, 2023 at the Lane County home page on the Bid Express service website at:
https://www.bidexpress.com/businesses/44723/home.
To submit an electronic bid, a bidder must:
Be signed up with an Internet Service Provider, and
Set up an account with Bid Express® at www.bidexpress.com - There is no cost to set up an account to bid electronically on Lane County projects.
Follow all instructions on Bid Express® to submit a responsive bid.
Additional questions may be submitted by email sent to: matthew.tarnoff@lanecountyor.gov

OTHER INFORMATION

Lane County will not consider a bid for a price agreement, delivery, CRC distributor, and operator contract unless the bidder is licensed by the Construction Contractors Board or the State Landscape Contractors Board.
This project does not require the contractor or subcontractor to be licensed under ORS 468A.720 for asbestos abatement.
This contract is not for a public improvement and prevailing wage rates are not required. No bid security is required.
Each bid must contain a statement as to whether the bidder is a resident or non-resident bidder, as defined in ORS 279A.120. Each bidder must be an "Equal Opportunity Employer" and comply with the appropriate provisions of state and federal law. Each bidder is required to comply with ORS 656.017 regarding worker's compensation unless the bidder meets the requirements for exemption under ORS 656.126.
Lane County may reject a bid that does not comply with prescribed public contracting procedures and requirements, including the requirement to demonstrate the bidder's responsibility under ORS 279C.375(3)(b), and the County may reject for good cause all bids after finding that doing so is in the public interest.
Lane County Department of Public Works
3040 North Delta Highway
Eugene, Oregon 97408
Published Jan. 6, 2023. 2462592

THE INTERLOCAL PURCHASING SYSTEM
PROCUREMENT SOLICITATIONS
Proposals due 3:00 pm, February 17, 2023
REQUEST FOR PROPOSALS

The Interlocal Purchasing System (TIPS) has posted procurement solicitations at www.tips-usa.com for the following categories:
230101 Assistive Technology Goods and Services
230102 Comprehensive Facilities Management & Services
230103 Janitorial and Sanitation Supplies & Services
230104 Trades, Labor, and Materials (2 Part with JOC)
230105 Technology Solutions Products and Services
Proposals are due and will be opened on February 17, 2023 at 3:00 pm local time. Call 866-839-8477 for problems with website or questions.
Published Jan. 6 & 13, 2023.
2462060

TUALATIN VALLEY WATER DISTRICT
189TH PUMP STATION & PIPELINE PROJECT
NOTICE OF HEARING

Tualatin Valley Water District (TVWD) Board of Commissioners acting as the Local Contract Review Board, will hold a public hearing on January 18, 2023 at 6:00 PM. The meeting will be held virtually via a Microsoft Teams meeting. The purpose of the hearing is to take public comments on the draft findings for an exemption from the competitive bidding requirements for the 189th Pump Station & Pipeline Project. The 189th Pump Station & Pipeline Project primarily consists of construction of a replacement 5.2 million gallon per day pump station located at 7400 SW 189th Ave in Beaverton Oregon, approximately 1,850 feet of 16-inch ductile iron pipe from the 189th site to TVWD's Goyak facilities located at 18700 Rigert Rd. in Beaverton, Oregon, and includes the demolition of the existing pump stations and reservoirs located on both sites. Progressive design build is the alternative project delivery method being considered by the TVWD Board. Following the public hearing, the TVWD board anticipates taking official action on the alternative delivery proposal. Copies of the draft findings can be obtained by contacting the project manager, Nick Augustus, at Nick.Augustus@tvwd.org.
For more information regarding this project contact Nicholas Augustus, P.E. at (971) 327-6292.
Published Jan. 6, 2023. 2462635

END OF FIRST TIME PUBLISHED

CONSTRUCTION

LONGVIEW SCHOOL DISTRICT
KESSLER ES - DIGITAL, ADDRESSABLE FIRE ALARM REPLACEMENT
Bids due 1:00 pm, January 20, 2023
ADVERTISEMENT FOR BID

Bids will be accepted for the following project:
TITLE: Longview School District
Kessler ES - Digital, Addressable Fire Alarm Replacement
AGENCY: Longview School District No. 122
ESTIMATED BASE QUOTE COST RANGE: $100,000 to $150,000
ABBREVIATED PROJECT DESCRIPTION: Replace existing digital, addressable fire alarm panel, wiring and devices.
SUBMITTAL TIME/DATE/LOCATION: **Prior to 1:00 P.M., Friday, January 20, 2022.**
Bids will be accepted @ Longview School District MOTF Office 2080 38th Avenue Longview, WA 98632
BY: Longview School District No. 122
PRE-PROPOSAL WALK-THROUGHS: **3:00 P.M. Wednesday January 11, 2023**
Meet at parking lot at Kessler Elementary School, 1902 East Kessler Blvd, Longview, WA. 98632. (Entrance off of 20th street) **Attendance at the Pre-Proposal Walk-through is Mandatory for bidders. Contractors are only required to attend one of the two mandatory walk-throughs.**
The School district will make the plans available for contractors to view online without charge at:
https://www.longviewschools.com/departments/business-services/bids-proposals
Please direct questions regarding this project to the office of the Owners Representative, OTAK CPM, Kevin Moisan Kevin.moisan@otak.com telephone (971)218-5223 or Contact Jason Reetz, Longview School District Facilities Manager at 360-442-1841.
No contractor may withdraw their bid after the time and date set for the submittal thereof, or thereafter, before award of the Contract, unless award is delayed for a period exceeding thirty (30) days from the proposal submittal date.
The Owner reserves the right to accept or reject any or all proposals and to waive informalities.
Published Jan. 4 & 6, 2023.
2462791

CITY OF NEWPORT
LINCOLN COUNTY, OREGON
SCHOONER LANDING SEWER BYPASS PROJECT
Bids due 2:00 pm, January 24, 2022
ADVERTISEMENT FOR BIDS

The City of Newport, OR (Owner) is requesting bids for the construction of the following project:
SCHOONER LANDING BYPASS PROJECT
Proposals must be received by the City by **2:00 pm, January 24, 2023** and then at said office publicly opened and read aloud. Bids received after this time will not be accepted. All interested parties are invited to attend the bid opening.
A brief description of the scope of work is provided below:
The sewer bypass-system project consists of the installation of a pump station that will be connect to an existing upstream 8" sewer pipe. Downstream from the pump station, a short force main and gravity overflow pipe will discharge to a terminal manhole. From the terminal manhole an 8" HDPE gravity sewer line will be installed and connected to an existing downstream manhole. The following are major items that are required to complete the project:
· Furnish and install one (1) prefabricated pump station and accessories.
· Furnish extra pump to the City of Newport for future use.
· Furnish and Install one (1) 48" diameter terminal manhole.
· Furnish and Install approx. 320 lineal feet of 8" HDPE pipe.
· Furnish and Install approx. 20 lineal feet of 2" HDPE force main.
· Furnish and Install approx. 100 lineal feet of 3" electrical conduit.
· Trench excavation and backfill for piping.
· Excavation and backfill for structures.
· Concrete curb, AC Pavement, and landscaping removal and replacement.
· Connections to existing pipe and manhole.
Bidding documents may be examined and downloaded at the OregonBuys website at: https://oregonbuys.gov/ following registration.
Pre-bid inquiries shall be directed to Chris Beatty, Senior Project Manager, at 541-574-3376 or c.beatty@newportoregon.gov
No bid will be considered unless fully completed in the manner provided in the Instructions to Bidders, and accompanied by a bid security, executed in favor of the Owner, in the amount not less than 10% of the total amount of the bid.
This contract is for public work and is subject to ORS 279C.800 to 279C.870 regarding prevailing wage rates. Licensing under ORS 468A.710 is not required. The contracting agency may cancel the procurement or reject any or all bids in accordance with ORS 279B.100.
An optional pre-bid conference will be held at **2:00 p.m., January 10, 2023** at the Newport City Hall Council Chamber, 169 SW Coast Highway, Newport, OR 97365.
Dated this 22nd day of December, 2022.
By order of: Chris Beatty, PE,
Senior Project Manager
City of Newport
Published Dec. 28, 2022; Jan. 4 & 6, 2023.
2460340

GOODS AND SERVICES

SOUTH CLACKAMAS TRANSPORTATION DISTRICT
TRANSPORTATION SERVICES
Due: February 16, 2023 at 3:00 P.M.
REQUEST FOR PROPOSALS

South Clackamas Transportation District (the District) requests Proposals from firms interested in providing transportation services to the District. A Request for Proposals for Transportation Services (RFP) may be obtained at: https://www.sdao.com/requests-for-proposals.
An optional pre-proposal meeting will be held on January 16, 2023 at 1:00 P.M.
Proposals shall be submitted in a sealed envelope, addressed to the District's Project Manager, Mike Strauch, to the District's office at 807 E. Main Street, Molalla, OR 97038. Proposals will be received until 3:00 P.M. on February 16, 2023. Proposals received after the deadline will not be considered. Opening of Proposals will occur on February 16, 2023 at 3:30 P.M. Questions concerning this solicitation should be directed to the District's Project Manager, Mike Strauch, at mstrauch@sctd.org.
Proposers must comply with the requirements of the RFP and all applicable statutes. The District reserves the right to reject any and all Proposals or to negotiate individually with one or more firms, and to select one or more firms if determined to be in the best interest of the District.
Published Jan. 4 & 6, 2023.
2461811

SKAMANIA COUNTY
ON-CALL CONSULTANTS
Submittals due 10:00 am, January 19, 2023
NOTICE TO CONSULTANTS

Skamania County (COUNTY) solicits interest for five (5) on-call consultant firms specializing in archeological, surveying and/or multiple engineering disciplines listed below in Services Description. These agreements will be one year in duration with the option for the COUNTY to extend the agreement for one additional year, provided the original dollar amount was not exceeded.
The COUNTY reserves the right to amend terms of this "Request for Qualifications" (RFQ) to circulate various addenda, or to withdraw the RFQ at any time, regardless of how much time and effort consultants have spent on their responses.

Services Description

Skamania County will engage in a variety of task orders that require on-call consultants with expertise in the following disciplines:
· Civil Engineering - transportation, hydrology & hydraulics, geotechnical, and structural guidance, assistance as needed with regulations, reporting etc.
· Structural Engineering - bridge inspection assistance, structural and scour analysis, load rating, oversize load permits etc.
· Geotechnical Engineering -geotechnical investigation, studies and reports as needed, design recommendations, slope stability inspection and monitoring, soil testing, method reviews and guidance, etc.
· Surveying - monument locating and preservation, right-of-way research and determination, recommendations, and assistance with various surveying tasks as needed.
· Archeological - permitting, cultural resource studies, adverse impacts, inspections, inadvertent discovery, reports, and recommendations etc.
The COUNTY requires the successful respondent will commence work immediately upon contract issuance. The COUNTY encourages disadvantages, small, minority, veteran, and women-owned consultant firms to respond to this RFQ.

Evaluation Criteria

Submittals will be evaluated and ranked based on the following criteria:
1) Qualifications / Certifications
2) Expertise within firm

District posts a new document or changes information related to this RFP. Consultants are responsible for obtaining any Addenda by using the link provided in the automatic email or from District's Website. You may also subscribe to District's Open Solicitations RSS feed at the same Website address and you will be notified when an Addendum to or clarifications of the RFP documents have been posted. If you experience problems downloading the RFP, please contact Victoria Dailey at DaileyV@cleanwaterservices.org.

Consultants need not be licensed under ORS 468A.720 (regarding licensing of contractors on projects involving asbestos abatement).

District may reject any proposal not in compliance with all prescribed procedures and requirements, and may cancel the solicitation or reject, for good cause, any or all proposals upon a finding that it is in the public interest to do so.

Published Jan. 13, 2023. 2465179

CITY OF HILLSBORO

SOUTHEAST 3RD AVENUE SANITARY SEWER REPLACEMENT
Bids due and Bid Closing Date and Time: February 2, 2023 at 2:00 PM PST
First Tier Subcontractor Disclosure due: Not later than February 2, 2023 at 4:00 PM PST
INVITATION TO BID (ITB) - PUBLIC IMPROVEMENT
ITB NO. 202212-10037

The City of Hillsboro seeks competitive sealed bids from qualified and experienced firms able to provide construction services including, but not limited to auger boring (including design of bore pit shoring), earthwork and drainage, asphalt concrete paving and pavement markings, miscellaneous highway appurtenances (including sidewalk repair), temporary traffic control, and landscaping.

The project will replace a section of sanitary sewer that is approximately 500 feet long, located between the two manholes, numbers 19848 and 19847, near 640 Southeast 3rd Avenue, Hillsboro, Oregon. Auger boring will be used to install the proposed 21-inch diameter sewer pipe. Two new manhole structures will be installed to establish the new sewer connections. A temporary sewer bypass system will be required for the sewer pipe replacement. A sanitary lateral line will be rebuilt. The disturbed areas, including road and sidewalks, will be repaired as needed. Work will be conducted within a vegetated corridor and impacts to the vegetated corridor shall be minimized to the greatest extent practicable.

There is no pre-qualification process for this ITB.

There will be no pre-bid conference.

Sealed bids will be received by City Contact: Charlie Shell, Project Manager. **Electronic bid submission is required. Late bids will be rejected as non-responsive.**

First-Tier Subcontractor Disclosure: A Bidder may submit First-Tier Subcontractor disclosure with their bid or may submit it to the City Contact by email. If submitting by email, Bidder is responsible for assuring the email is received timely by the City.

To submit a bid: Bidders must first register on the City's eBidding site at: https://www.hillsboro-oregon.gov/Bid-RFP. Vendor registration is at no charge. A subscription to the Biddingo system is not required. Once the Bidder has accessed and downloaded all the necessary ITB documents, Bidders can submit a bid. Bids must be uploaded electronically using the same site prior to the closing date listed above.

A public bid opening will be held **by web-conference** through MS Teams on the bid due date at 2:10 PM PST. The conference can be accessed via the following link MS Teams Link or call 1-689-206-0296 Meeting ID: 541 125 855# . Questions about this ITB may be directed to the City Contact: Charlie Shell, (503) 681-6146, Charlie.Shell@Hillsboro-Oregon.gov.

ITB documents may be obtained at the City's Bid/RFP webpage https://www.hillsboro-oregon.gov/Bid-RFP. Special arrangements must be made for viewing of hard copy documents. Email the City Contact for more information. This ITB is for construction of a Public Work subject to ORS 279C.800 to 279C.870 (prevailing wage law).

Published Jan. 13, 2023. 2464988

END OF FIRST TIME PUBLISHED

GOODS AND SERVICES

THE INTERLOCAL PURCHASING SYSTEM

PROCUREMENT SOLICITATIONS
Proposals due 3:00 pm, February 17, 2023
REQUEST FOR PROPOSALS

The Interlocal Purchasing System (TIPS) has posted procurement solicitations at www.tips-usa.com for the following categories:

230101 Assistive Technology Goods and Services

230102 Comprehensive Facilities Management & Services

230103 Janitorial and Sanitation Supplies & Services

230104 Trades, Labor, and Materials (2 Part with JOC)

230105 Technology Solutions Products and Services

Proposals are due and will be opened on February 17, 2023 at 3:00 pm local time. Call 866-839-8477 for problems with website or questions.

Published Jan. 6 & 13, 2023.

2462060

WINSTON-DILLARD WATER DISTRICT

WINSTON RESERVOIR REPLACEMENT PROJECT CONSULTING ENGINEERING SERVICES
Due: February 22, 2023 at 3:00 P.M.
REQUEST FOR PROPOSALS

Winston-Dillard Water District (the District) requests Proposals from firms interested in providing consulting engineering services to the District for the Winston Reservoir Replacement Project. A Request for Proposals (RFP) may be obtained at: https://www.sdao.com/requests-for-proposals.

An optional pre-proposal meeting will be held on January 25, 2023 at 1:00 P.M.

Proposals shall be submitted in a sealed envelope, addressed to the District's Project Manager, Tanner Pence, at the District's office at 121 NW Douglas Blvd, Winston, OR 97496. Proposals will be received until 3:00 P.M. on February 22, 2023. Proposals received after the deadline will not be considered. Opening of Proposals will occur on February 22, 2023 at 3:15 P.M. Questions concerning this solicitation should be directed to the District's Project Manager, Tanner Pence, at tpence@wdwd.us.

Proposers must comply with the requirements of the RFP and all applicable statutes. The District reserves the right to reject any and all Proposals or to negotiate individually with one or more firms, and to select one or more firms if determined to be in the best interest of the District.

Published Jan. 11 & 13, 2023.

2463884

SKAMANIA COUNTY

ON-CALL CONSULTANTS
Submittals due 10:00 am, January 19, 2023
NOTICE TO CONSULTANTS

Skamania County (COUNTY) solicits interest for five (5) on-call consultant firms specializing in archeological, surveying and/or multiple engineering disciplines listed below in Services Description. These agreements will be one year in duration with the option for the COUNTY to extend the agreement for one additional year, provided the original dollar amount was not exceeded.

The COUNTY reserves the right to amend terms of this "Request for Qualifications" (RFQ) to circulate various addenda, or to withdraw the RFQ at any time, regardless of how much time and effort consultants have spent on their responses.

Services Description

Skamania County will engage in a variety of task orders that require on-call consultants with expertise in the following disciplines:

· Civil Engineering - transportation, hydrology & hydraulics, geotechnical, and structural guidance, assistance as needed with regulations, reporting etc.

· Structural Engineering - bridge inspection assistance, structural and scour analysis, load rating, oversize load permits etc.

· Geotechnical Engineering -geotechnical investigation, studies and reports as needed, design recommendations, slope stability inspection and monitoring, soil testing, method reviews and guidance, etc.

· Surveying - monument locating and preservation, right-of-way research and determination, recommendations, and assistance with various surveying tasks as needed.

· Archeological - permitting, cultural resource studies, adverse impacts, inspections, inadvertent discovery, reports, and recommendations etc.

The COUNTY requires the successful respondent will commence work immediately upon contract issuance. The COUNTY encourages disadvantages, small, minority, veteran, and women-owned consultant firms to respond to this RFQ.

Evaluation Criteria

Submittals will be evaluated and ranked based on the following criteria:

1) Qualifications / Certifications
2) Expertise within firm
3) Approach to availability and commitment for COUNTY tasks
4) Familiarity with WSDOT, FHWA, other relevant standards
5) Past Performance & References

After the COUNTY reviews the submittals, consultant firms will be short-listed and invited to interview. The interview score will be based on the team's ability to demonstrate their combined experience, capabilities, and approach to availability. Final selection from the short-listed firms shall be made based upon combined results of the submittal and the "Live" Interview / additional qualifying information scoring. The COUNTY is substituting Zoom or Teams meetings for In-Person meetings.

Submittal

Consultants are invited to submit their Statement of Qualifications at their own cost. The COUNTY assumes no obligation of any kind for expenses incurred by any respondent to this solicitation. A Statement of Qualifications shall be submitted for each separate discipline and meet the following requirements or be deemed non-responsive and will not be eligible for consideration.

· Title of the RFQ: "Skamania County On-Call Consultant For: (enter discipline)"

· Firm clearly identified (Firm name, phone, and fax number).

· Name of Principal-in-Charge and contact person.

Please submit five (5) copies of your Statement of Qualifications to:

Skamania County Department of Public Works

PO Box 1009, Stevenson, WA 98648-1009

170 NW Vancouver Ave., Stevenson, WA 98648

Submittals must arrive no later than **10:00 A.M. Thursday, January 19th, 2023**. Submittal will not be accepted after that time and date.

Any questions regarding this project should be directed to Sadi' Pettenger at 509-427-3910 or pwengineering@co.skamania.wa.us. All questions submitted to the email by January 11th, 2023, 5:30 P.M. will receive a reply via the COUNTY's website on January 12th, 2023, at the following link:

Link to Consultants RFQ Web Page (https://www.skamaniacounty.org/departments-offices/public-works).

Americans with Disabilities Act (ADA) Information

The COUNTY in accordance with Section 504 of the Rehabilitation Act (Section 504) and the Americans with the Americans with Disabilities Act (ADA), commits to nondiscrimination on the basis of disability, in all of its programs and activities. This material can be made available in an alternate format by emailing Sadi Pettenger at pwengineering@co.skamania.wa.us or by calling collect at 509-427-3910.

Title VI Statement

The COUNTY, in accordance with the provisions of Title VI of the Civil Rights Act of 1964 (78 Stat. 252, 42 U.S.C. 2000d to 2000d-4) and the Regulations, hereby notifies all bidders that it will affirmatively ensure that in any contract entered into pursuant to this advertisement, disadvantaged business enterprise will be afforded full and fair opportunity to submit bids in response to this invitation and will not be discriminated against on the grounds of race, color, or national origin in consideration for an award.

Published Dec. 30, 2022; Jan. 2, 4, 6, 9, 11, 13 & 16, 2023.

2460612

SKAMANIA COUNTY

ADA TRANSITION PLAN
Submittals due 10:00 am, January 19, 2023
NOTICE TO CONSULTANTS

Skamania County (COUNTY) solicits interest from consulting firms with expertise in Americans with Disabilities Act (ADA) program and transportation engineering. This agreement will be for **approximately three (3) months to nine (9) months** in duration with the option for the COUNTY to extend it for additional time and money if necessary. Consultants will be considered for Skamania County's ADA Transition Plan.

The COUNTY reserves the right to amend terms of this "Request for Qualifications" (RFQ) to circulate various addenda, or to withdraw the RFQ at any time, regardless of how much time and effort consultants have spent on their responses. **This RFQ has a revised project description listed below.**

Project Description

The work to be performed by the CONSULTANT consists of updating the County's Title VI plan to meet the federally mandated Americans with Disabilities Act (ADA) program for **publics rights-of-way within the county's road network**. The plan should describe in detail the method, schedule, etc. to provide and improve appropriate pedestrian facilities along and across sections of county roads. The goal is to address that no person with a disability shall be excluded from participation in, denied the benefits of, or be otherwise discriminated against under any of its federally funded programs and activities. The scope of services include with this update is outlined below:

· Project Management
· Plan Background
· Code and Policy Review
· Field Inventory
· ADA Responsibilities and Roles
· Public Participation & Outreach
· Facilities Inventory and Priority
· Transition Plan
· Code Updates

The COUNTY requires the successful respondent will commence work immediately upon contract issuance and that the consultant will diligently pursue implementation of the plan components. The COUNTY encourages disadvantages, small, minority, veteran, and women-owned consultant firms to respond to this RFQ.

Evaluation Criteria

Submittals will be evaluated and ranked based on the following criteria:

1) Qualification of Proposed Project Manager
2) Qualifications / Expertise of Firm
3) Ability to meet schedule
4) Approach to plan
5) Familiarity with the FHWA ADA standards and program
6) Past Performance / References

After the COUNTY reviews the submittals, consultant firms will be short-listed and invited to interview. The interview score will be based on the team's ability to demonstrate their combined experience, capabilities, and approach to deliver the project. Final selection from the short-listed firms shall be made based upon a combined results of the submittal and the "Live" Interview / additional qualifying information scoring. The COUNTY is substituting Zoom or Teams meetings for In-Person meetings.

Submittal

Consultants are invited to submit their Statement of Qualifications at their own cost. The COUNTY assumes no obligation of any kind for expenses incurred by any respondent to this solicitation. The Statement of Qualifications shall meet the following requirements or will be deemed non-responsive and will not be eligible for consideration of this work:

· Title of the RFQ: "Skamania County's ADA Transition Plan"

· Firm clearly identified (Firm name, phone, and fax number).

· Name of Principal-in-Charge and Project Manager.

· Name of employees in each firm proposed on the project.

Please submit FOUR copies of your Statement of Qualifications to:

Tim Elsea, P.E., County Engineer

Skamania County Department of Public Works

PO Box 1009, Stevenson, WA 98648-1009

170 NW Vancouver Ave., Stevenson, WA 98648

Submittals must arrive no later than **10:00 A.M. Thursday, January 19th, 2023**. Submittal will not be accepted after that time and date.

Any questions regarding this project should be directed to Sadi' Pettenger at 509-427-3910 or pwengineering@co.skamania.wa.us. All questions submitted to the email by January 11th, 2023, 5:30 P.M. will receive a reply via the COUNTY's website on January 12th, 2023, at the following link:

Link to ADA RFQ Revised web page (https://www.skamaniacounty.org/departments-offices/public-works).

Americans with Disabilities Act (ADA) Information

The COUNTY in accordance with Section 504 of the Rehabilitation Act (Section 504) and the Americans with the Americans with Disabilities Act (ADA), commits to nondiscrimination on the basis of disability, in all of its programs and activities. This material can be made available in an alternate format by emailing Sadi Pettenger at pwengineering@co.skamania.wa.us or by calling collect at 509-427-3910.

Title VI Statement

The COUNTY, in accordance with the provisions of Title VI of the Civil Rights Act of 1964 (78 Stat. 252, 42 U.S.C. 2000d to 2000d-4) and the Regulations, hereby notifies all bidders that it will affirmatively ensure that in any contract entered into pursuant to this advertisement, disadvantaged business enterprise will be afforded full and fair opportunity to submit bids in response to this invitation and will not be discriminated against on the grounds of race, color, or national origin in consideration for an award.

Published Dec. 30, 2022; Jan. 2, 4, 6, 9, 11, 13 & 16, 2023.

2460591

CONSTRUCTION

LAKE ROAD COURTYARD

FLOOD BARRIER WALL DESIGN-BUILD
BIDS DUE: JANUARY 31, 2023 @ 5:00 PM
REQUEST FOR BIDS

Electronically submitted bids for the Lake Road Courtyard Flood Barrier Wall Design-Build will be received until 5:00 pm January 31, 2023 at dgorman@hevanet.com. Bids are invited for the design, permitting, and construction of a flood barrier wall to be constructed at the Lake Road Courtyard Apartments located at 6254 SE Lake Road in Milwaukie, Oregon. The wall must be a free standing, structurally sound, durable, and waterproof, with a height above ground of 4 feet and length of approximately 785 lineal feet, and must contain a structurally appropriate concrete footing. The finished wall must withstand a hydraulic head of 3 feet. The wall must include rails on either side of the driveway to accommodate Super Flood Log Barrier panels or similar temporary driveway flood barrier panels. Construction will include the removal of approximately 300 linear feet of existing chain link fencing. Contractor shall secure all necessary permits with the exception of the Floodplain Development Permit which will be procured by others. Bid cost estimates must be itemized and include all labor, materials, and expenses to complete the project. Bidders are encouraged to include images with their bid that are representative of the type of wall included in their bid. Questions may be submitted to dgorman@hevanet.com. One on-site pre-bid meeting will be held at 10:00 am January 18th if requested. The owner reserves the right to accept the bid most advantageous and reject any and all bids.

Published Jan. 11, 13 & 16, 2023.

2463962

GRANDE RONDE MODEL WATERSHED AND OREGON DEPARTMENT OF FISH AND WILDLIFE

UPPER GRANDE RONDE RIVER BOWMAN HABITAT ENHANCEMENT PROJECT
Mandatory Pre-Bid Conference at Project Site: January 24, 2023, 1:00 pm PST
Proposals due 02/06/2023, 12:00 pm PST
REQUEST FOR COMPETITIVE SEALED PROPOSAL, BID, QUALIFICATIONS

Dear Prospective Contractor:

The Grande Ronde Model Watershed (GRMW), in conjunction with the Oregon Department of Fish and Wildlife (ODFW), seeks the services of a construction company with experience in river restoration to construct the Bowman Habitat Enhancement Project in Northeast Oregon. The Request for Proposal (RFP) describes the services to be provided that includes harvest and haul of trees, and the construction of large wood structures. Excavation of material to construct side channels and fill for main stem. Project habitat restoration elements will be constructed in accordance with the Final Design and Implementation Plan. The Final design includes all necessary construction protocols, design plan sets, and technical specifications. The GRMW, ODFW, and selected contractor will use these documents to implement the restoration project. The RFP and Construction documents are available at:

https://grmw.myftp.org/index.php/s/GqKCOgK4lHWG8nY

The hired construction firm shall construct stream restoration elements that address the limiting factors for all life stages of Chinook salmon, steelhead, bull trout, and other native species within the project reach. The Habitat Improvement Program (HIPIV), programmatic biological opinion will be the conservation measures used for project implementation.

The hired contractor shall work closely with the ODFW's technical representatives to complete the Project. Frequent and open communication, including onsite progress meetings are required. Services furnished by the construction

For Subscription Information
Call 1.877.615.9536

Texas Comptroller of Public Accounts
Glenn Hegar

Kristie Collins Account

Bid Postings
Contracts
SPD Applications

Solicitation Notice

Print

Thank you for using the ESBD, your bid solicitation entry is now complete

Status: Posted

Contact Name: TIPS

Contact Number: 866-839-8477

Contact Email: bids@tips-usa.com

Solicitation ID: 230101

Solicitation Title: Assistive Technology Goods and Services

Agency/Texas SmartBuy Member Name: ESC Region 8 - E2250

Posting Requirements: 21+ Days for Solicitation Notice

Solicitation Posting Date: 1/5/2023

Response Due Date: 2/17/2023

Response Due Time: 3:00 PM

Solicitation Description:

This is a prospective use solicitation and not a solicitation for a specific project. Find complete solicitation documents at https://www.tips-usa.com/rfp.cfm

Modify Solicitation
Internal Notes
Cancel Solicitation

Class/Item Code: 47000-Hospital, Nursing Home Or Residential Specialized Equipment For The Handicapped And Disabled
93800-Equipment Maintenance And Repair Services For Hospital, Laboratory, And Testing Equipment
88000-Visual Education Equipment And Supplies (Except Projection Lamps -See Class 285)

Published Details Internal Notes

Record Attachments

#	Name	Description

Texas Comptroller of Public Accounts
Glenn Hegar

Kristie Collins Account

Bid Postings
Contracts
SPD Applications

Solicitation Notice

Print

Thank you for using the ESBD, your bid solicitation entry is now complete

Status: Posted

Contact Name: TIPS

Contact Number: 866-839-8477

Contact Email: bids@tips-usa.com

Solicitation ID: 230102

Solicitation Title: Comprehensive Facilities Management and Services

Agency/Texas SmartBuy Member Name: ESC Region 8 - E2250

Posting Requirements: 21+ Days for Solicitation Notice

Solicitation Posting Date: 1/5/2023

Response Due Date: 2/17/2023

Response Due Time: 3:00 PM

Solicitation Description:

This is a prospective use solicitation and not a solicitation for a specific project. Find complete solicitation documents at https://www.tips-usa.com/rfp.cfm

Class/Item Code: 95800-Management Services

Modify Solicitation
Internal Notes
Cancel Solicitation

Published Details Internal Notes

Record Attachments

#	Name	Description
1	ESBD_File_312648_TXSMART BUY LINK.docx	This is a prospective use solicitation and not a solicitation for a specific project. Find complete solicitation

Solicitation Notice

Print

Thank you for using the ESBD, your bid solicitation entry is now complete

Status: Posted

Contact Name: TIPS

Contact Number: 866-839-8477

Contact Email: bids@tips-usa.com

Solicitation ID: 230103

Solicitation Title: Janitorial and Sanitation Supplies and Services

Agency/Texas SmartBuy Member Name: ESC Region 8 - E2250

Posting Requirements: 21+ Days for Solicitation Notice

Solicitation Posting Date: 1/5/2023

Response Due Date: 2/17/2023

Response Due Time: 3:00 PM

Solicitation Description:

This is a prospective use solicitation and not a solicitation for a specific project. Find complete solicitation documents at https://www.tips-usa.com/rfp.cfm

Modify Solicitation

Internal Notes

Cancel Solicitation

Class/Item Code: 48500-Janitorial Supplies, General Line
98300-Rental Or Lease Services Of Clothing, Janitorial, Laundry, Lawn, Painting, Spraying, Laboratory And Textile Equipment
48600-JANITORIAL SUPPLIES, GENERAL LINE, ENVIRONMENTALLY CERTIFIED BY AN AGENCY ACCEPTED CERTIFICATION ENTITY
18000-Chemical Raw Materials (In Large Quantities Primarily For Manufacturing Janitorial And Laundry Products)

Published Details Internal Notes

Texas Comptroller of Public Accounts
Glenn Hegar

Kristie Collins Account

Bid Postings
Contracts
SPD Applications

Solicitation Notice

Print

Thank you for using the ESBD, your bid solicitation entry is now complete

Status: Posted

Contact Name: TIPS

Contact Number: 866-839-8477

Contact Email: bids@tips-usa.com

Solicitation ID: 230104

Solicitation Title: Trades, Labor, and Materials (2 Part with JOC)

Agency/Texas SmartBuy Member Name: ESC Region 8 - E2250

Posting Requirements: 21+ Days for Solicitation Notice

Solicitation Posting Date: 1/5/2023

Response Due Date: 2/17/2023

Response Due Time: 3:00 PM

Solicitation Description:

This is a prospective use solicitation and not a solicitation for a specific project. Find complete solicitation documents at https://www.tips-usa.com/rfp.cfm

Modify Solicitation
Internal Notes
Cancel Solicitation

Class/Item Code: 91400-Construction Services, Trade (New Construction)
90900-Building Construction Services, New (Incl. Maintenance And Repair Services)
91200-Construction Services, General (Incl. Maintenance And Repair Services)
91000-Building Maintenance, Installation And Repair Services

Published Details Internal Notes

Record Attachments

#	Name	Description

Solicitation Notice

Print

Thank you for using the ESBD, your bid solicitation entry is now complete

Status: Posted

Contact Name: TIPS

Contact Number: 866-839-8477

Contact Email: bids@tips-usa.com

Solicitation ID: 230105

Solicitation Title: Technology Solutions Products and Services

Agency/Texas SmartBuy Member Name: ESC Region 8 - E2250

Posting Requirements: 21+ Days for Solicitation Notice

Solicitation Posting Date: 1/5/2023

Response Due Date: 2/17/2023

Response Due Time: 3:00 PM

Solicitation Description:

This is a prospective use solicitation and not a solicitation for a specific project. Find complete solicitation documents at https://www.tips-usa.com/rfp.cfm

Modify Solicitation
Internal Notes
Cancel Solicitation

Class/Item Code: 91600-COMMUNICATIONS AND TECHNICAL SERVICES, HIGHER EDUCATION
92000-Data Processing, Computer, Programming, And Software Services
20300-COMPUTER ACCESSORIES AND SUPPLIES, ENVIRONMENTALLY CERTIFIED BY AN AGENCY ACCEPTED CERTIFICATION ENTITY
20400-Computer Hardware And Peripherals For Microcomputers
20700-Computer Accessories And Supplies

Published Details Internal Notes

Record Attachments

CITY COMMISSION
STAFF REPORT

DEPARTMENT: Commission

DATE: November 16, 2016

SUBJECT: Motion to appoint Commissioner Jason Smith to fill the vacancy on the City Commission until a Special Election is held pursuant to Sec. 3.10 of the City Charter. – **Commissioner Shrouder**

BACKGROUND OF ITEM:
Commissioner Jason Smith's resignation is effective November 16, 2026, at 11:30 a.m., creating a vacancy in Seat 3. Commissioner Shrouder proposes appointing Mr. Smith to serve on an interim basis until the March 9, 2027, special election to fill the vacancy.

CITY OF Cooper City
Someplace Special

CITY COMMISSION STAFF REPORT

DEPARTMENT: Commission

DATE: November 16, 2026

SUBJECT: Discussion and Possible Action on the Creation of a Citizen Advisory Committee – **Commissioner Mallozzi**

BACKGROUND OF ITEM:
Amendment 3 increases homestead exemptions for non-school property tax and lowers the annual cap on assessment increases for non-homestead properties. It also addresses the permitted uses of municipal property tax revenues. These changes could reduce the City's property tax revenue and affect funding available for municipal operations, programs, and capital improvements.

Commissioner Mallozzi proposes establishing a temporary Citizen Advisory Committee to provide residents' input and practical recommendations to support responsible financial planning, reduce expenditures, and preserve essential City services. The Committee would review the City's financial outlook, including the potential effects of Amendment 3, and identify opportunities to deliver services more efficiently.

The committee would provide a structured forum for residents to help evaluate spending priorities and the effects of potential cost reductions. The City Manager, the Finance Department, and other departments would provide financial information and operational context and help assess the feasibility of recommendations.

PROPOSED PURPOSE AND RESPONSIBILITIES:
The committee's primary purpose would be to recommend practical, financially responsible measures that balance spending reductions with the continued delivery of essential City services.

The Committee would serve in an advisory capacity. Budget decisions and the implementation of any recommendations would remain with the City Commission and City Administration, as applicable.

PROPOSED COMMITTEE STRUCTURE:
Staff proposes a five-member committee, with one Cooper City resident appointed by each City Commission member, and all appointments to be confirmed by the Commission. Residents with

experience in finance, accounting, budgeting, business operations, or organizational management are encouraged to apply.

Members would serve without compensation. The City Manager would designate a staff liaison; the Finance Department would provide financial analysis; and the City Clerk's Office would coordinate meeting notices and maintain records.

Docusign Envelope ID: BBF51C3E-7EE2-8704-816A-848BE7BACC99

CITY OF Cooper City
Someplace Special

CITY COMMISSION
ORDINANCE/RESOLUTION

TITLE: **Ordinance 26-17 - Administration**

DATE: **November 16, 2026**

DESCRIPTION: AN ORDINANCE OF THE CITY OF COOPER CITY, FLORIDA, CALLING FOR A SPECIAL ELECTION TO FILL A VACANCY ON THE CITY COMMISSION PURSUANT TO SEC. 3.10 OF THE CITY CHARTER; SETTING THE DATE OF THE SPECIAL ELECTION TO OCCUR ON MARCH 9, 2027, PURSUANT TO THE DIRECTION AND AUTHORITY OF THE BROWARD COUNTY SUPERVISOR OF ELECTIONS; ESTABLISHING THE QUALIFYING PERIOD FOR THE SPECIAL ELECTION; DIRECTING THE CITY CLERK TO ADVERTISE THE SPECIAL ELECTION, AS REQUIRED BY LAW; PROVIDING FOR CONFLICTS; PROVIDING FOR SEVERABILITY; AND PROVIDING AN EFFECTIVE DATE.

SUBMITTED BY

Signed by:
Alex Rey
432944AE9915453...
November 13, 2026

CITY MANAGER RECOMMENDATION:
Approve Ordinance 26-17 on first reading

BACKGROUND OF ITEM:
Commissioner Jason Smith's revised resignation will take effect on November 16, 2026, at 11:30 a.m. More than 180 days remain in the unexpired term, and no regular City election is scheduled within 180 days of the vacancy. Section 3.10(6)(B) of the City Charter requires a special election within 60 days of the vacancy. The elected successor will serve the remainder of the unexpired term.

ANALYSIS:
In accordance with the direction and guidance of the Supervisor of Elections, as well as the authority established by Section 101.75, F.S., the City Commission seeks to call a special election to fill the Commission vacancy, to be held on March 9, 2027. Pursuant to the statute and the Special Act governing Broward County elections, the City Commission also seeks to establish qualifying dates for the March 9, 2027 special election from January 4, 2027, at noon through January 8, 2027, at noon.

ATTACHMENTS:
1. Ordinance 26-17
2. Commissioner Smith’s revised resignation letter

ORDINANCE NO. 26-17

AN ORDINANCE OF THE CITY OF COOPER CITY, FLORIDA, CALLING FOR A SPECIAL ELECTION TO FILL A VACANCY ON THE CITY COMMISSION PURSUANT TO SEC. 3.10 OF THE CITY CHARTER; SETTING THE DATE OF THE SPECIAL ELECTION TO OCCUR ON MARCH 9, 2027, PURSUANT TO THE DIRECTION AND AUTHORITY OF THE BROWARD COUNTY SUPERVISOR OF ELECTIONS; ESTABLISHING THE QUALIFYING PERIOD FOR THE SPECIAL ELECTION; DIRECTING THE CITY CLERK TO ADVERTISE THE SPECIAL ELECTION, AS REQUIRED BY LAW; PROVIDING FOR CONFLICTS; PROVIDING FOR SEVERABILITY; AND PROVIDING AN EFFECTIVE DATE.

WHEREAS, a vacancy exists in Seat 3 on the City Commission as result of Commissioner Jason Smith's resignation pursuant to Sec. 99.012, F.S., leaving more than 180 days remaining in the commissioner's unexpired term; and

WHEREAS, there is no regular City election within 180 days of the creation of the Seat 3 vacancy; and

WHEREAS, Sec. 3.10(6)(B) of City Charter establishes a process to fill commission vacancies and provides, in relevant part, as follows:

> If there are more than one hundred eighty (180) days remaining in an unexpired term and no regular city election is scheduled within one hundred eighty (180) days, the commission shall schedule a special election to be held within sixty (60) days following the occurrence of the vacancy.

WHEREAS, in accordance with this Charter provision, a special election to fill the commission vacancy should occur on or before January 16, 2027; and

WHEREAS, on November 5, 2026, the general counsel for the Broward County Supervisor of Elections (the "SOE") advised that, notwithstanding Sec. 3.10 of the City Charter, the next available date for the SOE to conduct a special election is March 9, 2027; and

WHEREAS, Section 101.75(3), F.S., expressly provides, in relevant part:

> Notwithstanding any provision of local law or municipal charter, the governing body of a municipality may, by ordinance, move the date of any municipal election to a date concurrent with any statewide or countywide election. The dates for qualifying for the election moved by the passage of such ordinance shall be specifically provided for in the ordinance. The term of office for any elected municipal official shall commence as provided by the relevant municipal charter or ordinance.

WHEREAS, the Circuit Court for the 17th Judicial Circuit has held that the SOE could not be compelled to conduct a special municipal election pursuant to the timeframes set forth in a municipal charter when the municipality has the legal option of conducting its own elections and when Florida law allows for the change in date of a charter-mandated special election to coincide with a statewide or countywide election. See *City of Pembroke Pines v. Joe Scott, in his capacity as the Broward County Supervisor of Elections*, Case No. CACE 24-005092; and

WHEREAS, while there is not a "countywide" uniform election on March 9, 2027, there are a number of municipal elections conducted by the SOE that are currently scheduled in Broward County on that date, and the SOE has advised they would not conduct any special municipal elections prior to that date; and

WHEREAS, the City does not have the resources nor the equipment to conduct its own election prior to March 9, 2027, and the cost of City-run special election would exceed the cost of utilizing the SOE to conduct a special municipal election on that date; and

WHEREAS, in accordance with the direction and guidance of the SOE, as well as the authority established by Sec. 101.75, F.S., the City Commission seeks to call a special election to fill the commission to be held on March 9, 2027; and

WHEREAS, pursuant to the statute and the Special Act governing Broward County elections, the City Commission seeks to establish qualifying dates for the March 9, 2027 special

election from January 4, 2027 at noon through January 8, 2027 at noon; and

WHEREAS, in accordance with Sec. 3.10(6) of the City Charter, the individual elected at the March 9, 2027 special election would serve the remaining balance of the resigning commissioner's unexpired term; and

WHEREAS, the City Commission of the City of Cooper City finds it to be in the best interests of the citizens and residents of the City to schedule a special election to fill the commission vacancy to be held on March 9, 2027, as provided by the SOE, and to establish qualifying dates for such special election.

NOW, THEREFORE, BE IT ORDAINED BY THE CITY COMMISSION OF THE CITY OF PEMBROKE PINES, FLORIDA:

Section 1: The foregoing "WHEREAS" clauses are true and correct and expressly made a part hereof.

Section 2: That, in accordance with the direction and availability of the Broward County Supervisor of Elections, the authority set forth in Sec. 101.75, F.S., and Sec. 3.10 of the City Charter, the City of Cooper City hereby calls a special election to be held on March 9, 2027 to fill the Seat 3 vacancy on the City Commission. The qualifying period for the special election shall be from noon on Monday, January 4, 2027 through noon on Friday, January 8, 2027.

Section 3: That the City Clerk is hereby directed to advertise the March 9, 2027 special election in accordance with the requirements of Florida law.

Section 4: Conflicts. All Ordinances inconsistent or in conflict herewith shall be and are hereby repealed insofar as there is conflict or inconsistency.

Section 5. Severability. If any section, sentence, clause, or phrase of this Ordinance is held to be invalid or unconstitutional by any court of competent jurisdiction, then said holding

shall in no way affect the validity of the remaining portions of this Ordinance.

Section 6. Effective Date. This Ordinance shall become effective upon its passage and adoption by the City Commission.

PASSED AND ADOPTED on First Reading this 16th day of November, 2026.

PASSED AND FINAL ADOPTION on Second Reading this 8th day of December, 2026.

_____
JAMES CURRAN
Mayor

ATTEST:

_____
TEDRA ALLEN
City Clerk

Approved As To Form:

_____
JACOB G. HOROWITZ
City Attorney

ROLL CALL

Mayor Curran	_____
Commissioner Shrouder	_____
Commissioner Katzman	_____
Commissioner Mallozzi	_____
Commissioner Smith	_____

From: Alex Rey
To: Jacob Horowitz; Tedra Allen
Subject: RE: City of Cooper City - Special Election
Date: Friday, November 13, 2026 9:43:41 AM
Attachments: image001.png
image003.png

Approved.

Alex Rey
City Manager
ARey@coopercity.gov
Phone: 954-434-4300 #293
Web: www.CooperCity.gov
Facebook: CooperCityFL
Twitter: @CooperCityGO

Florida has a public records law, and all correspondence to me via email may be subject to disclosure.

From: Jacob G. Horowitz <JHorowitz@gorencherof.com>
Sent: Friday, November 13, 2026 8:56 AM
To: Tedra Allen <TAllen@coopercity.gov>
Cc: Alex Rey <ARey@coopercity.gov>
Subject: FW: City of Cooper City - Special Election

CAUTION: This email originated from outside the City of Cooper City. Do not click links or open attachments unless you recognize the sender **and** expect the content.

Tedra,
Good morning.

Subject to the manager's review and approval, please also include this email exchange with the SOE's general counsel as additional back-up to the special election ordinance. It confirms the SOE's position regarding the March 9, 2027 special election date.

Thank you.

Jacob G. Horowitz

GOREN CHEROF DOODY & EZROL P.A.
ATTORNEYS AT LAW

3099 East Commercial Boulevard, Suite 200
Fort Lauderdale, Florida 33308
Telephone: (954) 771-4500 x 5055 | (561) 276-9400 x 5055 | Fax: (954) 771-4923
Email: JHorowitz@gorencherof.com

FRAUD ALERT – WE DO NOT ACCEPT OR REQUEST CHANGES TO WIRING INSTRUCTIONS VIA EMAIL OR FAX. ALWAYS CALL OUR OFFICE TO VERIFY.

Disclaimer: This E-Mail is covered by the Electronic Communications Privacy Act, 18 U.S.C. §§ 2510-2521 and is legally privileged. The information contained in this E-Mail is intended only for use of the individual or entity named above. If the reader of this message is not the intended recipient, or the employee or agent responsible for delivering it to the intended recipient, you are hereby notified that any dissemination, distribution, or copying of this communication is strictly prohibited. If you receive this E-Mail in error, please notify the sender immediately at the phone number above and delete the information from your computer. Please do not copy or use it for any purpose nor disclose its contents to any other person.

From: Reynolds Perez, Devona <DReynoldsPerez@broward.org>
Sent: Thursday, November 5, 2026 11:21 AM
To: Jacob G. Horowitz <JHorowitz@gorencherof.com>
Subject: Re: City of Cooper City - Special Election

Hi Jacob,

Thanks for speaking with me yesterday. As discussed, for the City of Cooper City's Question 1, there will be a recount pursuant to Florida Statute 102. 141(7) because the measure passed by ½ percent or less. The SOE anticipates that the recount will take place on Monday, November 9 at 10am.

For any special election conducted by the SOE, the next available date is March 9, 2027.

Feel free to give me a call if you wish to discuss further.

Thanks,
Devona

Devona A. Reynolds Perez
Senior Assistant County Attorney &
Counsel for Broward County's
Supervisor of Elections
Broward County Attorney's Office
115 S. Andrews Avenue, Suite 423
Fort Lauderdale, Florida 33301

O: (954) 357-7396
dreynoldsperez@broward.org

From: Jacob G. Horowitz <JHorowitz@gorencherof.com>
Sent: Wednesday, November 4, 2026 2:31 PM
To: Reynolds Perez, Devona <DReynoldsPerez@broward.org>
Subject: City of Cooper City - Special Election

Devona,
Good afternoon.

The City of Cooper City will have a vacancy on the City Commission, effective November 17. In accordance with Sec. 3.10 of the City Charter, the City Commission is directed to schedule a special election to be held within 60 days following the occurrence of the vacancy. In other words, pursuant to the charter the election should occur no later than January 16, 2027.

The City Clerk may be separately reaching out to the SOE to coordinate, but we wanted to ensure that this item was also on your radar. Our next City Commission meeting is on November 16, and I suspect that the commission will be expecting an update, and presumably the confirmation of a special election date, at that time.

Please let me know if you have a few minutes to discuss before the end of the week.

Thank you.

Jacob G. Horowitz

GOREN CHEROF DOODY & EZROL P.A.
ATTORNEYS AT LAW

3099 East Commercial Boulevard, Suite 200
Fort Lauderdale, Florida 33308
Telephone: (954) 771-4500 x 5055 | (561) 276-9400 x 5055 | Fax: (954) 771-4923
Email: JHorowitz@gorencherof.com

FRAUD ALERT – WE DO NOT ACCEPT OR REQUEST CHANGES TO WIRING INSTRUCTIONS VIA EMAIL OR FAX. ALWAYS CALL OUR OFFICE TO VERIFY.

Disclaimer: This E-Mail is covered by the Electronic Communications Privacy Act, 18 U.S.C. §§ 2510-2521 and is legally privileged. The information contained in this E-Mail is intended only for use of the individual or entity named above. If the reader of this message is not the intended recipient, or the employee or agent responsible for delivering it to the intended recipient, you are hereby notified that any dissemination, distribution, or copying of this communication is strictly prohibited. If you receive this E-Mail in error, please notify the sender immediately at the phone number above and delete the information from your computer. Please do not copy or use it for any purpose nor disclose its contents to any other person.

Under Florida law, most e-mail messages to or from Broward County employees or officials are public records, available to any person upon request, absent an exemption. Therefore, any e-mail message to or from the County, inclusive of e-mail addresses contained therein, may be subject to public disclosure.

CAUTION: This email originated from outside of the organization. Do not click links or open attachments unless you recognize the sender and know the content is safe.