PLANNING COMMISSION AGENDA

CITY OF NOVI
September 23, 2026 | 7:00 PM
Council Chambers | Novi Civic Center
45175 Ten Mile Road, Novi, MI 48375
(248) 347-0475

COMMISSION MEMBERS: Avdoulos, Dismondy, Lynch, Pehrson, Reddi, Roney, Verma

The Planning Commission wishes to advise the general public that all remarks shall be limited to three minutes per person during both the Public Hearing and Audience Participation portions of the meeting. Petitioners' presentations shall be limited to ten minutes.

No person, other than a Commission member, shall address an issue for public hearing following the closing of that public hearing by the Chairperson (except during Audience Participation).

The above participation policy is outlined in Sections 3.4 and 3.8 of the Planning Commission By-Laws and Rules of Procedure.

CALL TO ORDER

ROLL CALL

PLEDGE OF ALLEGIANCE

APPROVAL OF AGENDA

AUDIENCE PARTICIPATION

CORRESPONDENCE

COMMITTEE REPORTS

CITY PLANNER REPORT

CONSENT AGENDA - REMOVALS AND APPROVALS

PUBLIC HEARINGS

1. **JSP25-0012 NOVI ACRES**

Public hearing at the request of Cypress Partners, LLC for recommendation to the City Council for Amendment of the Consent Judgment that governs development of the property. The applicant is proposing a 61-unit multi-family residential development, a standalone retail building, and associated parking.

MATTERS FOR CONSIDERATION

1. **APPROVAL OF THE SEPTEMBER 9, 2026 PLANNING COMMISSION MINUTES**

CONSENT AGENDA REMOVALS FOR COMMISSION ACTION

SUPPLEMENTAL ISSUES/TRAINING UPDATES

AUDIENCE PARTICIPATION

ADJOURNMENT

SCHEDULED AND ANTICIPATED MEETINGS

All regular Planning Commission meetings are held in the Council Chambers unless otherwise noted. For a complete listing of scheduled meetings, please visit the Event Calendar at cityofnovi.org.

Full plan sets are available to view at the Community Development Department.

NOTICE: People with disabilities needing accommodations for effective participation in this meeting should contact the City Clerk (248) 347-0456 at least two working days in advance of the meeting. An attempt will be made to make reasonable accommodations.

NOVI ACRES
JSP 25-0012

JSP25-0012 NOVI ACRES
Public hearing at the request of Cypress Partners, LLC for recommendation to the City Council for Amendment of the Consent Judgment that governs development of the property. The applicant is proposing a 61-unit multi-family residential development, a standalone retail building, and associated parking.

Required Action
Recommend approval/denial of the Preliminary Site Plan and Amendment to the Consent Judgment to the City Council.

REVIEW	RESULT	DATE	COMMENTS
Planning	Approval recommended	9/8/26	**Deviations required:** • **Minimum lot area deficient for B-2 District** (Supported given the location within surrounding commercial uses) • **Total number of rooms exceeded** (Supported as adequate buffers and appropriate open space for intended users are met) • **Buildings not oriented 45 degrees to property lines** *(Supported due to buildable area available)* • **Reduction in front yard pavement setbacks** (Supported due to unique site orientation) • **Lack of 5-foot sidewalk along one side of access drives** *(Supported due to site constraints)* • **Minimum distance between buildings deficient** (Supported as mixed-use context is consistent with urban-style development) • **A deviation may be needed to allow an overage in light level ratio in the retail area.** Additional information is required. • Items to be addressed in the Final Site Plan submittal
Engineering	Approval recommended	3/11/26	• Items to be addressed in the Final Site Plan submittal
Landscaping	**Approval not recommended**	9/3/26	**Deviations required:** • **Residential buffer** An 8-foot pre-cast wall with evergreens is proposed instead of a 6–8-foot berm (Supported due to site size) • **Deficient foundation landscaping for buildings 1,4,7, & 8** (Not supported)

			• **Lack of parking lot landscaping** (Supported due to proximity to utilities)
Traffic	Approval recommended	3/10/26	• Items to be addressed in the Final Site Plan submittal
Wetland	Approval recommended	6/2/25	• Items to be addressed in the Final Site Plan submittal
Woodland	N/A	N/A	• No impacts to woodlands are proposed
Façade	Approval recommended	3/3/26	• Meets Façade Ordinance standards
Fire	Approved with conditions	5/23/25	• Items to be addressed in the Final Site Plan submittal

Motion Sheet

Recommend Approval – Amendment of Consent Judgment and Preliminary Site Plan
In the matter of JSP25-0012 NOVI ACRES, motion to **recommend approval** of the proposed Amendment to the Consent Judgment and Preliminary Site Plan based on the following findings, deviations, and conditions:

1. The proposed amendment to the Consent Judgment will replace 100,000 square feet of retail development potential with 61 residential units and a standalone retail building. [*The estimated number of daily vehicle trips is 970 for the 61 multiple family units and standalone retail building, which is significantly less than the estimated number of trips for a retail use (shopping plaza: 9,109 daily trips; Supermarket: 8,878 daily trips). Therefore, the proposed change will have less impact on the road network compared to the use permitted by the current Consent Judgment.]*

2. *The proposed buildings are buffered by landscaping and preserved wetland areas on the east and south, and set back from Wixom Road on the east. Additional screening and landscaping has been proposed to improve the buffer to the north.*

3. *The proposed development could help provide for missing middle housing needs that are walkable to the commercial areas and the Grand River corridor, as recommended in the Master Plan.*

4. *As a redevelopment of a previously disturbed infill site, the project avoids significant wetland and woodland impacts. The project is able to take advantage of the existing utilities and road infrastructure instead of building new facilities, which is less impactful to the environment.*

5. *Per Sec. 3.8.3, the Planning Commission finds that a proper relationship exists between local streets and any proposed service roads, driveways and parking areas to encourage pedestrian and vehicular traffic safety.*

6. *The proposed Preliminary Site Plan would require the following amendments to current conditions of the Consent Judgment:*

    a. Gross Building Area – Retail (Item 12, A, Consent Judgment): Per the Consent Judgment, Retail "B," which is to be located on the subject property, shall not exceed 100,000 square feet in total square footage. The proposed development would allow a 61-unit multi-family residential development on 7.17 acres and a 6,529-square-foot standalone retail building.

    b. Uses Permitted (Item 12, B, Consent Judgment): Per the Consent Judgment, Retail "A," "B" and "C" shall conform to the uses permitted in the B-2 zoning district as described in the City of Novi Zoning Ordinance. The applicant is requesting to modify the Consent Judgment to permit multi-family use on the subject parcel. As such, the project has been reviewed against the RM-2 District standards to apply appropriate requirements.

    c. Parking (Item 12, E, Consent Judgment): Per the Consent Judgment, a total of 1,725 parking spaces shall be provided between Retail A, B, and C. A revised

total of 1,470 spaces are proposed for Retail A and C, and the proposed retail building and residential use.

7. The proposed Preliminary Site Plan will require deviations for the following:

   a. Deviation from Sec. 3.1.11.D to allow a commercial development parcel that does not meet the minimum required acreage in the B-2 District (2 acres required, 1.54 acres proposed);

   b. Deviation from Sec. 3.8.1.A to allow increase in room count based on RM-2 standards for 3-story building (157 maximum allowed, 244 proposed);

   c. Deviation from Sec. 3.8.2.D to allow the buildings to not be oriented 45 degrees to the property lines, due to the available area for construction and constraints of the property;

   d. Deviation from Sec. 3.8.2.E for exceeding the maximum amount of permissible pavement area in front yard for residential (30% maximum permitted, 36% proposed);

   e. Deviation from Sec. 3.8.2.G to allow sidewalk only on one side of the drive (both sides required) *because the lot configuration does not include the opposite side of the drive*;

   f. Deviation from Sec. 3.8.2.H to allow a lesser distance between residential buildings (84 and 61 ft minimum required, 30 ft minimum proposed), *as the tighter configuration allows greater open space on the constrained site*;

   g. Deviation from Sec. 5.7.3.1 to allow an overage in the ratio of average to minimum light level in the retail portion of the site (4:1 maximum permitted, 4.74:1 proposed for retail);

   h. Landscape deviation from Sec. 5.5.3.B.ii and iii for an 8-foot-tall pre-cast wall with evergreen trees is proposed in lieu of a 6–8-foot berm between the proposed development and the abutting Sam's Club commercial use;

   i. Landscape deviation from Sec. 5.5.3.F.iii for deficient foundation landscaping of frontages facing interior drives on buildings 1, 4, 7, & 8 (35% required, 12-13% proposed);

   j. Landscape deviation from Sec. 5.5.3.C for not meeting the minimum requirements for parking lot landscaping in the proposed retail area;

   k. The findings of compliance with Ordinance standards in the staff and consultant review letters and the conditions and the items listed in those letters being addressed on the Preliminary Site Plan; and

   l. *(additional comments here if any)*

(because the plan is otherwise in compliance with Article 3, Article 4 and Article 5 of the Zoning Ordinance and all other applicable provisions of the Ordinance.)

-OR-

Recommend Denial – Amendment of Consent Judgment and Preliminary Site Plan
In the matter of JSP25-0012 NOVI ACRES, motion to **recommend denial** of the proposed Amendment to the Consent Judgment and Preliminary Site Plan *for the following reasons:*

1. *The proposed use is not consistent with the City's Master Plan for Land Use and the Consent Judgment for the property.*
2. *The proposed development is not consistent with the requirements of the Zoning Ordinance for multiple-family developments as evident by the number of deviations and variances indicated in the staff and consultant's review letters.*
3. *Future residents would not be adequately buffered from adjacent commercial uses. The proposed use is generally inconsistent with existing surrounding development in terms of building relationships, access, and parking locations.*
4. *(Add any additional reasons…)*

MAPS

Location
Zoning
Future Land Use
Natural Features

JSP25-0012 NOVI ACRES
LOCATION MAP





LEGEND

- Subject Property

Thoroughfare Classification


- Arterial
- Minor Arterial
- Local Residential Street


Map Author: Brad Doane
Project: JSP25-0012 Novi Acres

Date: 09/17/26
Version: #1

City of Novi
Community Development Department
City Hall / Civic Center
45175 Ten Mile Road, Novi, MI 48375
cityofnovi.org

JSP25-0012 NOVI ACRES
ZONING MAP

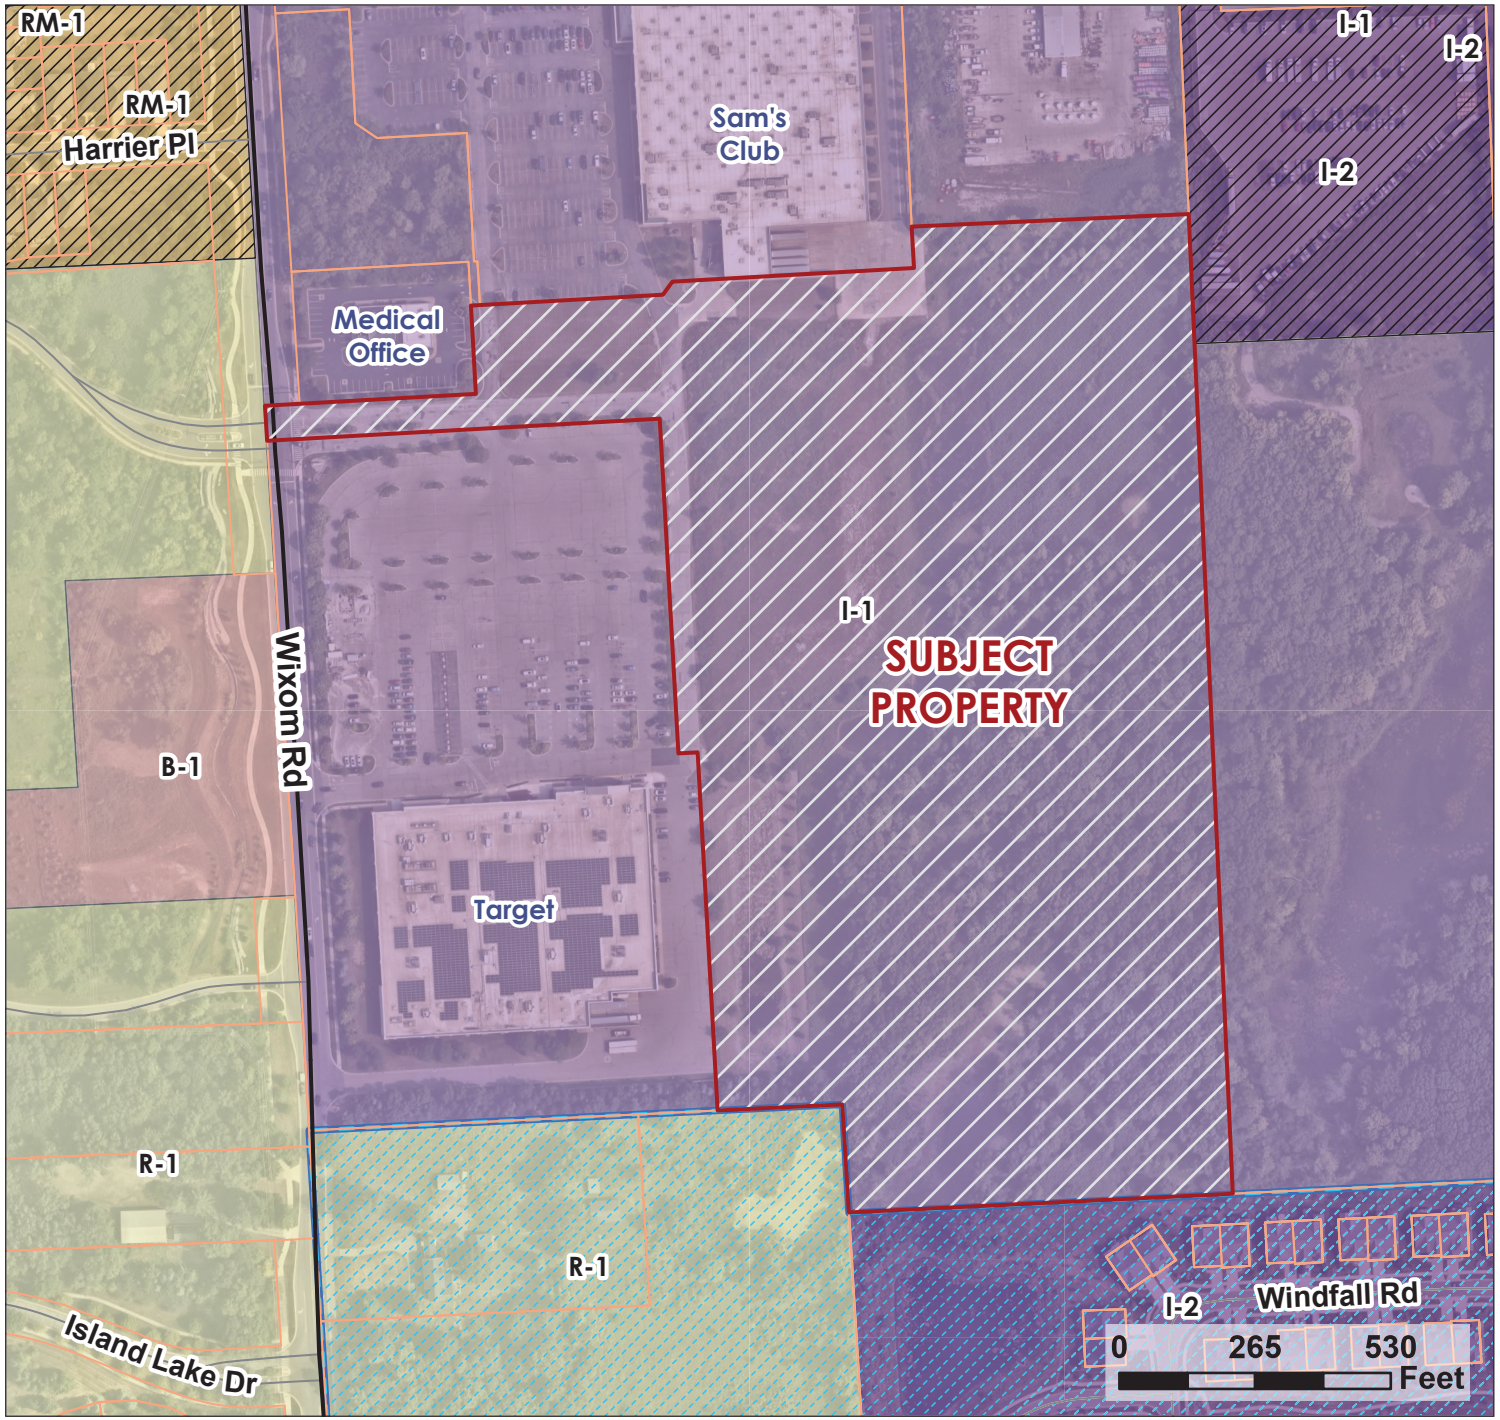

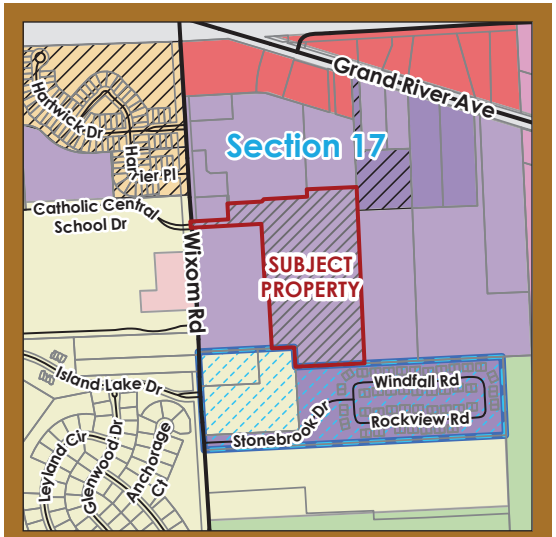

LEGEND

Subject Property

Zoning Overlay

- Suburban Low-Rise (PSLR)
- Planned Rezoning Overlay (PRO)

Zoning District


- B-1: Local Business
- B-3: General Business
- I-1: Light Industrial
- I-2: General Industrial
- OSC: Office Service Commercial
- R-1: One-Family Residential
- R-4: One-Family Residential
- RA: Residential Acreage
- RM-1: Low-Density Multiple-Family


Map Author: Brad Doane
Project: JSP25-0012 Novi Acres

Date: 09/17/26
Version: #1

City of Novi
Community Development Department
City Hall / Civic Center
45175 Ten Mile Road, Novi, MI 48375
cityofnovi.org

JSP25-0012 NOVI ACRES
FUTURE LAND USE

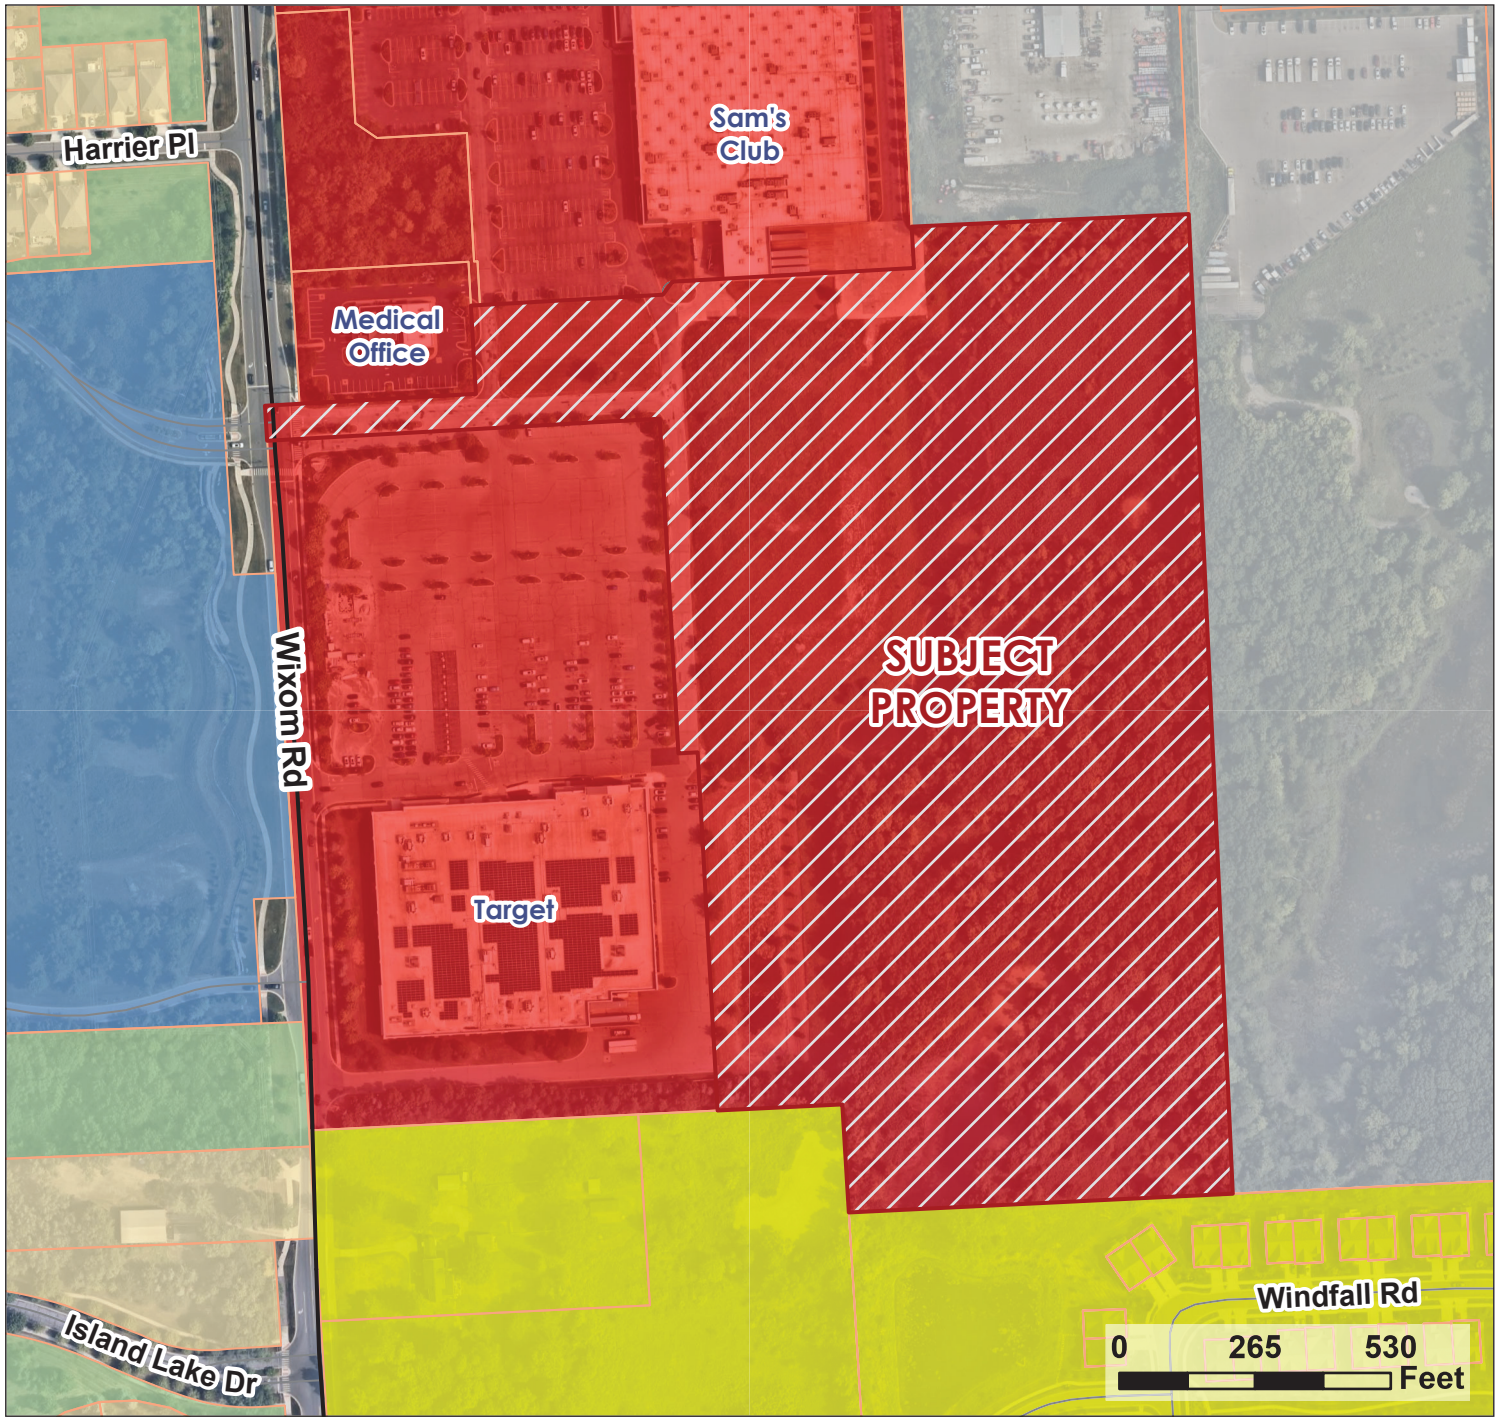

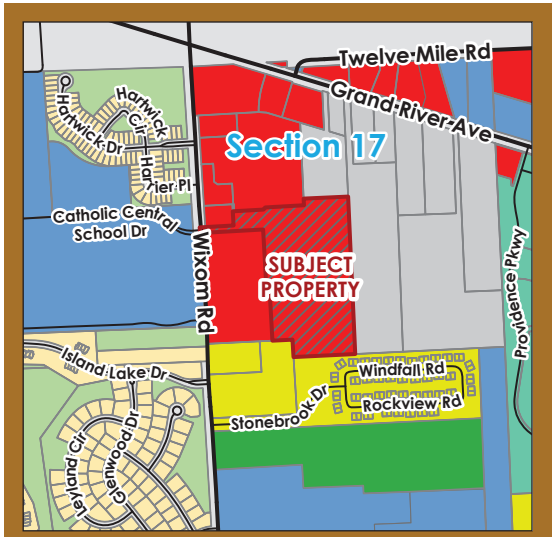

LEGEND

- Subject Property

Future Land Use Category

- Single Family
- Suburban Low-Rise
- Public Park
- Private Park
- Public/Quasi-Public
- Office, Service, Commercial
- Community Commercial
- Industrial/Office

Map Author: Brad Doane
Project: JSP25-0012 Novi Acres

Date: 09/17/26
Version: #1

City of Novi
Community Development Department
City Hall / Civic Center
45175 Ten Mile Road, Novi, MI 48375
cityofnovi.org

JSP25-0012 NOVI ACRES
NATURAL FEATURES





LEGEND

- Subject Property
- Wetlands
- Woodlands

Map Author: Brad Doane
Project: JSP25-0012 Novi Acres

Date: 09/17/26
Version: #1

City of Novi
Community Development Department
City Hall / Civic Center
45175 Ten Mile Road, Novi, MI 48375
cityofnovi.org

SITE PLAN AND BUILDING ELEVATIONS

Full set available for review in the
Community Development Department


PRELIMINARY SITE PLANS

NOVI ACRES

WIXOM ROAD BETWEEN GRAND RIVER AVENUE AND 11 MILE ROAD

CITY OF NOVI, OAKLAND COUNTY, MICHIGAN

PERMIT / APPROVAL SUMMARY		
DATE SUBMITTED	DATE APPROVED	PERMIT / APPROVAL

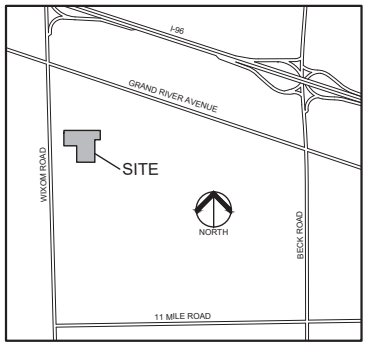

LOCATION MAP
NO SCALE

NOTE:
ALL WORK SHALL CONFORM TO THE CITY OF NOVI CURRENT STANDARDS AND SPECIFICATIONS

INDEX OF DRAWINGS	
NUMBER	TITLE
	COVER SHEET
C-1.0	ALTA SURVEY
C-1.1	TOPOGRAPHIC SURVEY - NORTH
C-1.2	TOPOGRAPHIC SURVEY - SOUTH
C-1.3	USEABLE OPEN SPACE CALCULATION PLAN
C-3.0	PRELIMINARY SITE PLAN - OVERALL
C-3.1	PRELIMINARY SITE PLAN - NORTH
C-3.2	PRELIMINARY SITE PLAN - SOUTH
C-4.1	PRELIMINARY GRADING PLAN - NORTH
C-4.2	PRELIMINARY GRADING PLAN - SOUTH
C-6.0	PRELIMINARY UTILITY PLAN - OVERALL
C-6.1	PRELIMINARY UTILITY PLAN - NORTH
C-6.2	PRELIMINARY UTILITY PLAN - SOUTH
C-8.1	STORM WATER MANAGEMENT PLAN
C-9.1	NOTES AND DETAILS
C-9.2	DETAILS
C-10.0	TRUCK TURNING PLAN
L-1.0	PRELIMINARY LANDSCAPE PLAN - OVERALL
L-1.1	PRELIMINARY LANDSCAPE PLAN - NORTH
L-1.2	PRELIMINARY LANDSCAPE PLAN - SOUTH
L-1.3	LANDSCAPE DETAILS
T-1.0	TREE PRESERVATION PLAN

	ARCHITECTURE PLANS - COMMERCIAL
A.100	RETAIL FLOOR PLAN
A.200	RETAIL ELEVATIONS
	ARCHITECTURAL PLANS - RESIDENTIAL
1 OF 15	FLOOR PLANS
2 OF 15	ELEVATIONS
3 OF 15	ELEVATIONS
4 OF 15	ELEVATIONS
5 OF 15	5 UNIT BUILDING PERSPECTIVE RENDERINGS
6 OF 15	5 UNIT BUILDING PERSPECTIVE RENDERINGS
7 OF 15	5 UNIT BUILDING FOOTPRINT
8 OF 15	5 UNIT BUILDING FRONT ELEVATION
9 OF 15	5 UNIT BUILDING REAR ELEVATION
10 OF 15	5, 8, & 9 UNIT BUILDING SIDE ELEVATIONS
11 OF 15	8 UNIT BUILDING FOOTPRINT
12 OF 15	8 UNIT BUILDING FRONT ELEVATION
13 OF 15	8 UNIT BUILDING REAR ELEVATION
14 OF 15	9 UNIT BUILDING FOOTPRINT
15 OF 15	9 UNIT BUILDING FRONT & REAR ELEVATION
	PHOTOMETRIC PLANS
1 OF 8	OVERALL
2 OF 8	RETAIL
3 OF 8	RESIDENTIAL
4 OF 8	RESIDENTIAL
5 OF 8	RESIDENTIAL
6 OF 8	COLOR ISOMETRIC
7 OF 8	COLOR ISOMETRIC
8 OF 8	SPECIFICATIONS

PEA GROUP

DESIGN TEAM

OWNER/APPLICANT/DEVELOPER

MF NOVI, LLC.
280 WEST MAPLE ROAD, SUITE 230
BIRMINGHAM, MI 48009
CONTACT: MICHAEL PARKS
PHONE: 248.540.9300 EXT 10
EMAIL: MPARKS@CYPRESSMI.COM

CIVIL ENGINEER

PEA GROUP
1849 POND RUN
AUBURN HILLS, MI 48236
CONTACT: JAMES P. BUTLER, PE
PHONE: 248.821.4841
EMAIL: JBUTLER@PEAGROUP.COM

ARCHITECT

KRIEGER KLATT ARCHITECTS
2120 EAST 11 MILE ROAD
ROYAL OAK, MI 48067
CONTACT: BRODRICK BROZOWSKI
PHONE: 248.414.9270 EXT. 124
EMAIL: BRODRICK@KRIEGERKLATT.COM

LANDSCAPE ARCHITECT

PEA GROUP
7927 NEMCO WAY, STE. 115
BRIGHTON, MI 48116
CONTACT: LYNN WHIPPLE, PLA
PHONE: 844.813.2949
EMAIL: LWHIPPLE@PEAGROUP.COM

REVISIONS	
DESCRIPTION	DATE
CITY COMMENTS	5/4/2023
CITY COMMENTS	6/21/2023
CITY COMMENTS	7/24/2023
LAYOUT CHANGES	9/13/2024
LAYOUT CHANGES	10/7/2024
LAYOUT CHANGES	3/27/2025
CITY COMMENTS	1/8/2026
CITY COMMENTS	5/6/2026
CITY COMMENTS	8/6/2026

CITY OF NOVI PROJECT NUMBER: JSP21-0051



NOVI ACRES | PEA JOB NO. 2021-0449| PRELIMINARY SITE PLANS

BENCHMARKS
(GPS DERIVED – NAVD88)

BM #300
DIMPLE IN ARROW ON A HYDRANT LOCATED NEAR THE NORTHEAST PROPERTY CORNER, APPROX. 63' EAST FROM THE EAST WALL OF SAM'S CLUB (27300 WIXOM RD.)
ELEV. – 986.37

BM #301
DIMPLE IN ARROW ON A HYDRANT LOCATED APPROX. 180' SOUTHWEST FROM THE SOUTHWEST BUILDING CORNER OF SAM'S CLUB (27300 WIXOM RD.)
ELEV. – 984.93

BM #302
DIMPLE IN ARROW ON A HYDRANT LOCATED APPROX. 67' EAST FROM THE NORTHEAST BUILDING CORNER OF TARGET (27100 WIXOM RD.)
ELEV. – 982.19

CITY OF NOVI (REFERENCE BENCHMARKS)
(VERT. DATUM NAVD88, HORIZ. DATUM NAD83)

BM #1711
X ON NORTH RIM OF GATEWELL LOCATED 200 FEET NORTH OF ENTRANCE TO SAMS CLUB GAS STATION, 36 FEET EAST OF CENTERLINE OF WIXOM ROAD AND 3 FEET WEST OF SIDEWALK
ELEV. 974.22

BM #1712
X ON NORTH RIM OF GATEWELL LOCATED IN THE SOUTHEAST QUAD OF INTERSECTION OF WIXOM ROAD AND #27225 WIXOM ROAD, 1 FOOT EAST OF BACK OF CURB
ELEV. 981.30

BM #1713
X ON NORTH RIM OF GATEWELL LOCATED 2 FEET SOUTH BACK OF CURB OF GRAND RIVER AND 150 FEET WEST 12 MILE ROAD
ELEV. 975.77

FLOODPLAIN NOTE:
BY GRAPHICAL PLOTTING, SITE IS WITHIN ZONE 'X', AREA DETERMINED TO BE OUTSIDE OF THE 0.2% ANNUAL CHANCE FLOODPLAIN PER FLOOD INSURANCE RATE MAP NUMBER 26125C0606F, DATED SEPTEMBER 29, 2006.

LEGAL DESCRIPTION
(Per ATA National Title Group File No. 63–21794529–SCM, Commitment Date August 03, 2021)

The land referred to in this commitment is described as follows: City of Novi, County of Oakland, State of Michigan

Part of the Northwest 1/4 of Section 17, Town 1 North, Range 8 East, beginning at a point distant South 00 degrees 19 minutes 49 seconds East 1440.12 feet from the Northwest Section corner; thence South 90 degrees 00 minutes 00 seconds East 305.38 feet; thence North 00 degrees 00 minutes 00 seconds West 127.09 feet; thence South 90 degrees 00 minutes 00 seconds East 277.34 feet; thence along curve to the right, radius 15.05 feet, chord bears North 39 degrees 16 minutes 37 seconds East 23.25 feet, distance of 26.57 feet; thence South 90 degrees 00 minutes 00 seconds East 348.95 feet; thence North 00 degrees 00 minutes 00 seconds East 59.51 feet; thence South 89 degrees 23 minutes 02 seconds East 399.93 feet; thence South 00 degrees 36 minutes 58 seconds West 1409.63 feet; thence North 89 degrees 34 minutes 38 seconds West 554.26 feet; thence North 00 degrees 19 minutes 49 seconds West 156.00 feet; thence North 89 degrees 34 minutes 38 seconds West 180.07 feet; thence North 00 degrees 00 minutes 04 seconds West 515.53 feet; thence South 90 degrees 00 minutes 00 seconds West 27.76 feet; thence North 00 degrees 00 minutes 07 seconds West 481.77 feet; thence North 90 degrees 00 minutes 00 seconds West 567.85 feet; thence North 00 degrees 19 minutes 49 seconds West 50.54 feet to beginning.

SCHEDULE B–II EXCEPTIONS
(Per ATA National Title Group File No. 63–21794529–SCM, Commitment Date August 03, 2021)

Items 1–7, 21, and 22 are not plottable survey items.

8 Pole Line Permit granted to The Detroit Edison Company recorded in Liber 3514, Page 127, Oakland County Records. [DOES NOT AFFECT THE SUBJECT PROPERTY]

9 Conservation Easement granted to the City of Novi recorded in Liber 25123, Page 222, Oakland County Records, and the terms, conditions and provisions contained therein. [AS PLOTTED]

10 Conservation Easement granted to the Michigan Department of Environmental Quality recorded in Liber 25394, Page 179, Oakland County Records, and the terms, conditions and provisions contained therein. [AS PLOTTED]

11 Terms, conditions and provisions contained in Operation and Easement Agreement recorded in Liber 25885, Page 164, as amended by First Amendment to Operation and Easement Agreement recorded in Liber 35814, Page 626, Oakland County Records. [AS PLOTTED]

12 Terms, conditions and provisions contained in Access Roadway and Utility Easement Agreement recorded in Liber 33901, Page 381, Oakland County Records. [AS PLOTTED]

13 Terms, conditions and provisions contained in Easement Agreement recorded in Liber 36534, Page 82, Oakland County Records. [AS PLOTTED]

14 Terms, conditions and provisions contained in unrecorded Development Rights Agreement dated April 29, 2005, as evidenced by Memorandum of Development Rights Agreement recorded in Liber 36534, Page 100, Oakland County Records. [AS PLOTTED]

15 Terms, conditions and provisions contained in Declaration as to Allocation of Common Area Maintenance Fee and Administration Fee recorded in Liber 36534, Page 106, Oakland County Records. [AS PLOTTED]


16 Terms, conditions and provisions contained in Water System Easement Agreement recorded in Liber 38071, Page 348, Oakland County Records. [AS PLOTTED]


17 Terms, conditions and provisions contained in Storm Drainage Facility Maintenance Easement Agreement recorded in Liber 38085, Page 554, Oakland County Records. [AS PLOTTED]

18 Terms, provisions and stipulations contained in Consent Judgment entered July 19, 2001 in Oakland County Circuit Court Case No. 00–021098–CZ, as evidenced by Affidavit Providing Notice of Consent Judgment recorded September 12, 2001 in Liber 23629, Page 92, as modified by Amendment to Consent Judgment entered June 23, 2015 and recorded June 26, 2015 in Liber 48333, Page 456, Oakland County Records. [AS PLOTTED]

19 Terms, conditions and provisions contained in Wetland Conservation Easement recorded in Liber 50308, Page 773, Oakland County Records. [AS PLOTTED]

20 Terms, conditions and provisions contained in Storm Drainage Facility Maintenance Easement Agreement recorded in Liber 50308, Page 779, Oakland County Records. [AS PLOTTED]

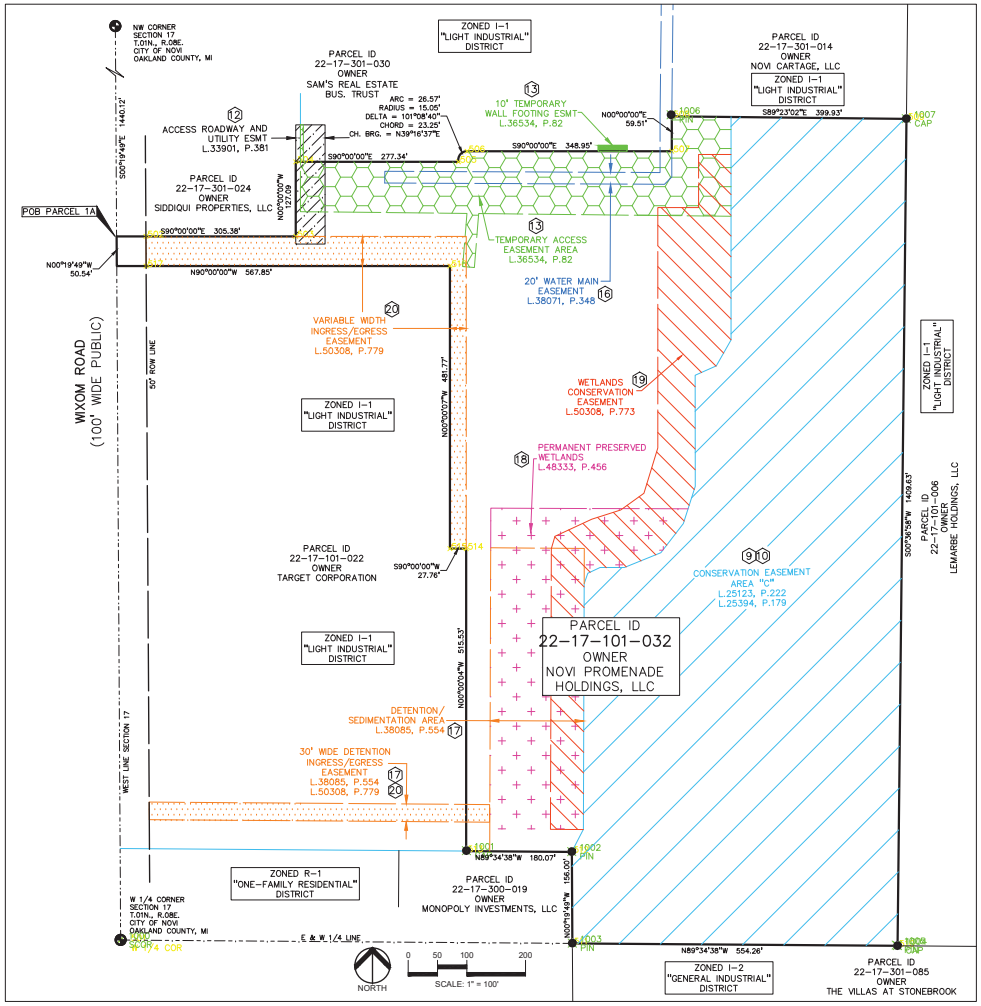

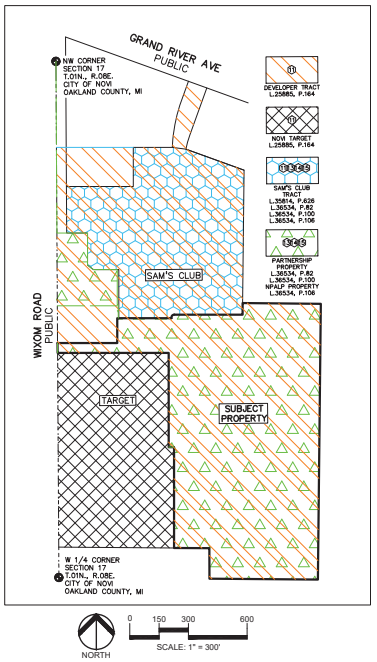

LEGEND

EXISTING / PROPOSED

IRON FOUND
IRON SET
NAIL FOUND
NAIL & CAP SET
BRASS PLUG SET
MONUMENT FOUND
MONUMENT SET
HCC CORNER FOUND
R RECORDED
M MEASURED
C CALCULATED

ELEC., PHONE OR CABLE TV O/H LINE, POLE & GUY WIRE
UNDERGROUND CABLE TV, CATV PEDESTAL
TELEPHONE U/G CABLE, PEDESTAL & MANHOLE
ELECTRIC U/G CABLE, MANHOLE, METER & HANDHOLE
GAS MAIN, VALVE & GAS LINE MARKER
WATERMAIN, HYD., GATE VALVE, TAPPING SLEEVE & VALVE
SANITARY SEWER, CLEANOUT & MANHOLE
STORM SEWER, CLEANOUT & MANHOLE
COMBINED SEWER & MANHOLE
SQUARE, ROUND & BEEHIVE CATCH BASIN, YARD DRAIN
POST INDICATOR VALVE
WATER VALVE BOX/HYDRANT VALVE BOX, SERVICE SHUTOFF
MAILBOX, TRANSFORMER, IRRIGATION CONTROL VALVE
UNIDENTIFIED STRUCTURE
SPOT ELEVATION
CONTOUR LINE
FENCE
GUARD RAIL
STREET LIGHT
SIGN
CONCRETE
ASPHALT
GRAVEL SHOULDER
WETLAND

REFERENCE DRAWINGS

WATER MAIN	CITY OF NOVI GIS MAP, DATED 09/22/2021
SANITARY SEWER	CITY OF NOVI GIS MAP, DATED 09/22/2021
STORM SEWER	CITY OF NOVI GIS MAP, DATED 09/22/2021

CAUTION!!
THE LOCATIONS AND ELEVATIONS OF EXISTING UNDERGROUND UTILITIES SHOWN ON THIS PLAN ARE BASED ON APPROXIMATE INFORMATION. NO GUARANTEE IS EITHER EXPRESSED OR IMPLIED AS TO THE COMPLETENESS OR ACCURACY THEREOF. IT IS THE RESPONSIBILITY OF THE CONTRACTOR TO BE RESPONSIBLE FOR DETERMINING THE EXACT UTILITY LOCATIONS AND ELEVATIONS PRIOR TO THE START OF CONSTRUCTION.

PEA GROUP
t: 844.813.2949
www.peagroup.com

CLIENT
MF NOVI, LLC.
280 WEST MAPLE RD., SUITE 230
BIRMINGHAM, MI 48009

PROJECT TITLE
NOVI ACRES
WIXOM RD. BETWEEN GRAND RIVER AVE. AND 11 MILE RD.
NOVI, MICHIGAN

REVISIONS	
PRE-APPLICATION SUBMITTAL	1/13/23
SPA SUBMITTAL	3/9/23
CITY COMMENTS	5/4/23
CITY COMMENTS	6/21/23
CITY COMMENTS	7/24/23
LAYOUT CHANGES	9/13/24
LAYOUT CHANGES	10/14/24
LAYOUT CHANGES	3/27/25
CITY COMMENTS	1/8/26
CITY COMMENTS	5/6/26
CITY COMMENTS	8/06/26

ORIGINAL ISSUE DATE:
DECEMBER 1, 2022

DRAWING TITLE
ALTA SURVEY

PEA JOB NO. 2021-0449
P.M. JPB
DN. JKS
DES. JKS

DRAWING NUMBER:
C-1.0

NOT FOR CONSTRUCTION
NOVI PROJECT NO.: JSP22-0009

S:\PROJECTS\2021\2021-0449 (CHRISS NOVI)\WS\SITE PLANS\C-1.0\ALTA-21-0449.dwg
S:\PROJECTS\2021\2021-0449 (CHRISS NOVI)\WS\SITE PLANS\C-1.0\ALTA-21-0449.dwg

BENCHMARKS
(GPS DERIVED – NAVD88)

BM #300
DIMPLE IN ARROW ON A HYDRANT LOCATED NEAR THE NORTHEAST PROPERTY CORNER, APPROX. 63' EAST FROM THE EAST WALL OF SAM'S CLUB (27300 WIXOM RD.)
ELEV. – 986.37

BM #301
DIMPLE IN ARROW ON A HYDRANT LOCATED APPROX. 180' SOUTHWEST FROM THE SOUTHWEST BUILDING CORNER OF SAM'S CLUB (27300 WIXOM RD.)
ELEV. – 984.93

BM #302
DIMPLE IN ARROW ON A HYDRANT LOCATED APPROX. 67' EAST FROM THE NORTHEAST BUILDING CORNER OF TARGET (27100 WIXOM RD.)
ELEV. – 982.19

CITY OF NOVI (REFERENCE BENCHMARKS)
(VERT. DATUM NAVD88, HORIZ. DATUM NAD83)

BM #1711
X ON NORTH RIM OF GATEWELL LOCATED 200 FEET NORTH OF ENTRANCE TO SAMS CLUB GAS STATION, 36 FEET EAST OF CENTERLINE OF WIXOM ROAD AND 3 FEET WEST OF SIDEWALK
ELEV. 974.22

BM #1712
X ON NORTH RIM OF GATEWELL LOCATED IN THE SOUTHEAST QUAD OF INTERSECTION OF WIXOM ROAD AND #27225 WIXOM ROAD, 1 FOOT EAST OF BACK OF CURB
ELEV. 981.30


BM #1713
X ON NORTH RIM OF GATEWELL LOCATED 2 FEET SOUTH BACK OF CURB OF GRAND RIVER AND 150 FEET WEST 12 MILE ROAD
ELEV. 975.77

FLOODPLAIN NOTE:
BY GRAPHICAL PLOTTING, SITE IS WITHIN ZONE 'X', AREA DETERMINED TO BE OUTSIDE OF THE 0.2% ANNUAL CHANCE FLOODPLAIN PER FLOOD INSURANCE RATE MAP NUMBER 26125C0606F, DATED SEPTEMBER 29, 2006.

LEGAL DESCRIPTION
(Per ATA National Title Group File No. 63-21794529-SCM, Commitment Date August 03, 2021)

The land referred to in this commitment is described as follows: City of Novi, County of Oakland, State of Michigan

Part of the Northwest 1/4 of Section 17, Town 1 North, Range 8 East, beginning at a point distant South 00 degrees 19 minutes 49 seconds East 1440.12 feet from the Northwest Section corner; thence South 90 degrees 00 minutes 00 seconds East 305.38 feet; thence North 00 degrees 00 minutes 00 seconds West 127.09 feet; thence South 90 degrees 00 minutes 00 seconds East 277.34 feet; thence along curve to the right, radius 15.05 feet, chord bears North 39 degrees 16 minutes 37 seconds East 23.25 feet, distance of 26.57 feet; thence South 90 degrees 00 minutes 00 seconds East 348.95 feet; thence North 00 degrees 00 minutes 00 seconds East 59.51 feet; thence South 89 degrees 23 minutes 02 seconds East 399.93 feet; thence South 00 degrees 36 minutes 58 seconds West 1409.63 feet; thence North 89 degrees 34 minutes 38 seconds West 554.26 feet; thence North 00 degrees 19 minutes 49 seconds West 156.00 feet; thence North 89 degrees 34 minutes 38 seconds West 180.07 feet; thence North 00 degrees 00 minutes 04 seconds West 515.53 feet; thence South 90 degrees 00 minutes 00 seconds West 27.76 feet; thence North 00 degrees 00 minutes 07 seconds West 481.77 feet; thence North 90 degrees 00 minutes 00 seconds West 567.85 feet; thence North 00 degrees 19 minutes 49 seconds West 50.54 feet to beginning.

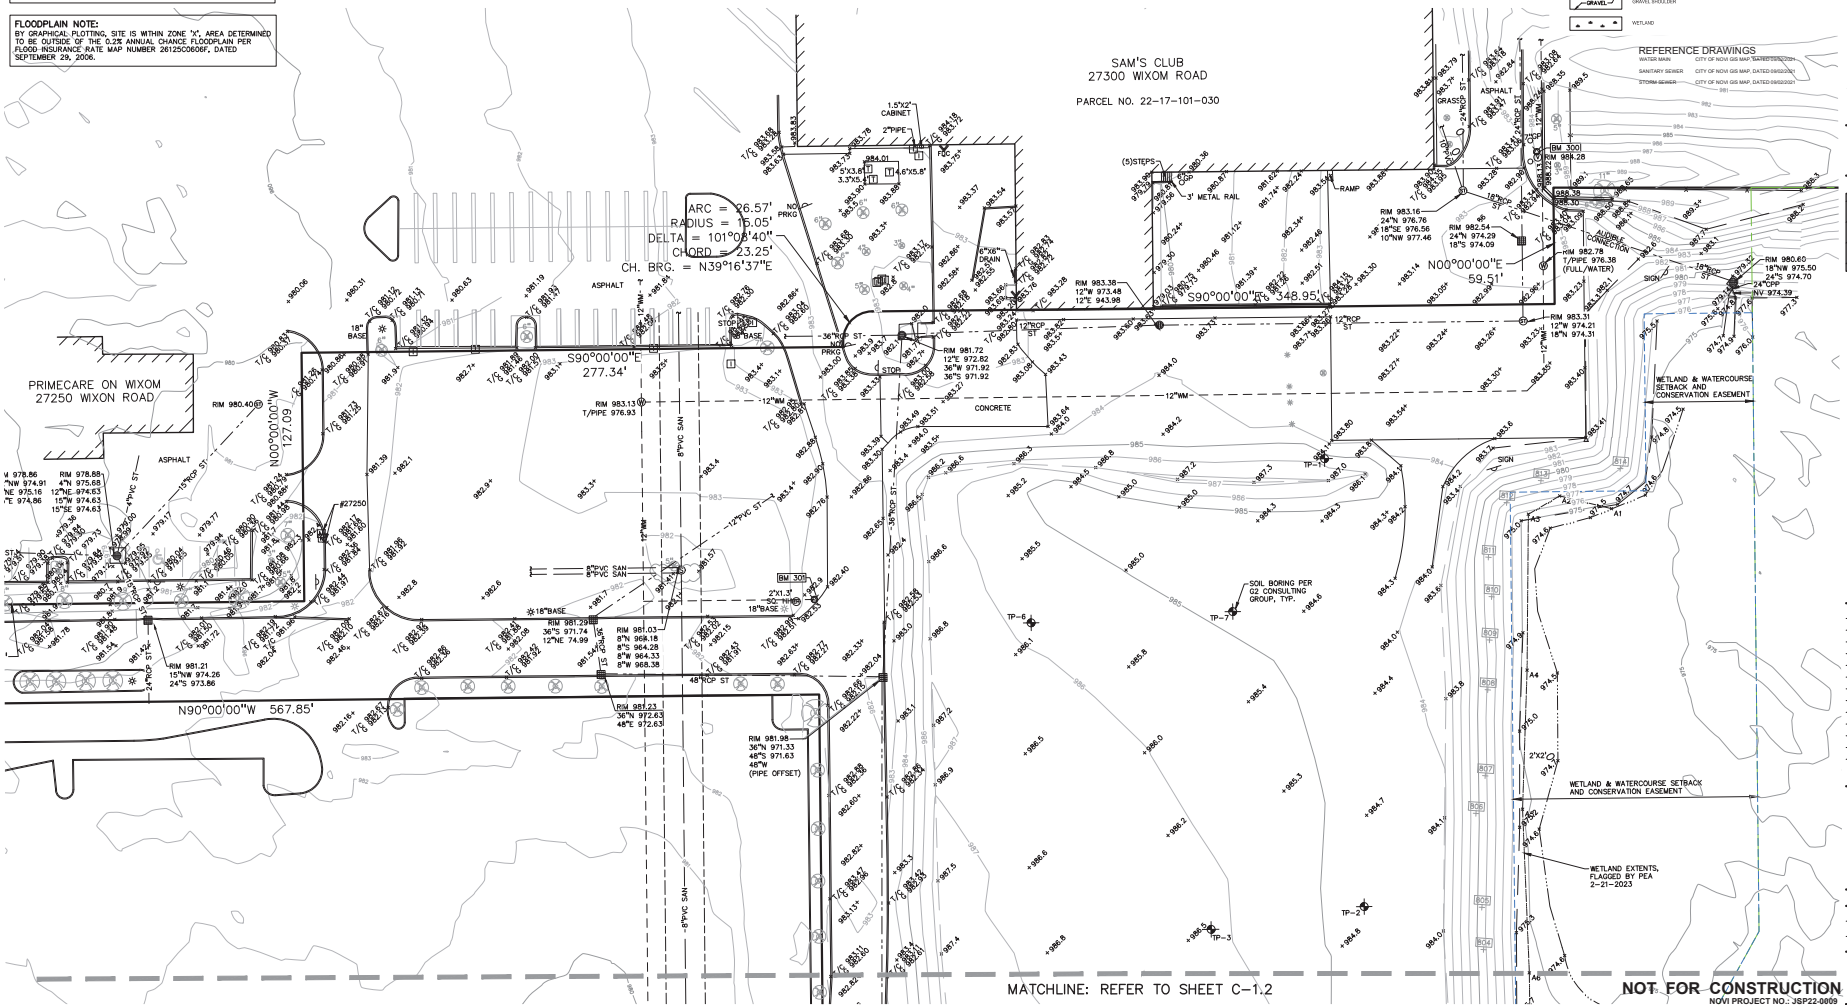

LEGEND

IRON FOUND
IRON SET
NAIL FOUND
NAIL & CAP SET
BRASS PLUG SET
MONUMENT FOUND
MONUMENT SET
PCC CORNER FOUND
R RECORDED
M MEASURED
C CALCULATED

EXISTING
ELEC, PHONE OR CABLE TV OHL LINE, POLE & GUY WIRE
UNDERGROUND CABLE TV, CATV PEDESTAL
TELEPHONE U/G CABLE, PEDESTAL & MANHOLE
ELECTRIC U/G CABLE, MANHOLE, METER & HANDHOLE
GAS MAIN, VALVE & GAS LINE MARKER
WATERMAIN, HYD, GATE VALVE, TAPPING SLEEVE & VALVE
SANITARY SEWER, CLEANOUT & MANHOLE
STORM SEWER, CLEANOUT & MANHOLE
COMBINED SEWER & MANHOLE
SQUARE, ROUND & BEEHIVE CATCH BASIN, YARD DRAIN
POST INDICATOR VALVE
WATER VALVE BOX HYDRANT VALVE BOX, SERVICE SHUTOFF
MAILBOX, TRANSFORMER, IRRIGATION CONTROL VALVE
UNIDENTIFIED STRUCTURE
SPOT ELEVATION
670 CONTOUR LINE
FENCE
GUARD RAIL
STREET LIGHT
SIGN
CONC. CONCRETE
ASPH. ASPHALT
GRAVEL GRAVEL SHOULDER
WETLAND

REFERENCE DRAWINGS
WATER MAIN — CITY OF NOVI GIS MAP, DATED 09/02/2021
SANITARY SEWER — CITY OF NOVI GIS MAP, DATED 09/02/2021
STORM SEWER — CITY OF NOVI GIS MAP, DATED 09/02/2021

NORTH
0 15 30 60
SCALE: 1" = 30'

CAUTION!!
THE LOCATIONS AND ELEVATIONS OF EXISTING UNDERGROUND UTILITIES AS SHOWN ON THIS DRAWING ARE ONLY APPROXIMATE. NO GUARANTEE IS EITHER EXPRESSED OR IMPLIED AS TO THEIR ACCURACY OR COMPLETENESS. THE CONTRACTOR SHALL BE EXCLUSIVELY RESPONSIBLE FOR DETERMINING THE EXACT UTILITY LOCATIONS AND ELEVATIONS PRIOR TO THE START OF CONSTRUCTION.

C-1.1

CLIENT
MF NOVI, LLC.
280 WEST MAPLE RD., SUITE 230
BIRMINGHAM, MI 48009

PROJECT TITLE
NOVI ACRES
WIXOM RD. BETWEEN GRAND RIVER AVE. AND 11 MILE RD.
NOVI, MICHIGAN

REVISIONS	
PRE-APPLICATION SUBMITTAL	1/13/23
SPA SUBMITTAL	3/9/23
CITY COMMENTS	5/4/23
CITY COMMENTS	6/21/23
CITY COMMENTS	7/24/23
LAYOUT CHANGES	9/13/24
LAYOUT CHANGES	10/14/24
LAYOUT CHANGES	3/27/25
CITY COMMENTS	1/8/26
CITY COMMENTS	5/6/26
CITY COMMENTS	8/06/26

ORIGINAL ISSUE DATE:
DECEMBER 1, 2022

DRAWING TITLE
TOPOGRAPHIC SURVEY- NORTH

PEA JOB NO.	2021-0449
P.M.	JPB
DN.	SWS
DES.	SWS

DRAWING NUMBER:
C-1.1

NOT FOR CONSTRUCTION
NOVI PROJECT NO.: JSP22-0009

BENCHMARKS
(GPS DERIVED – NAVD88)

BM #300
DIMPLE IN ARROW ON A HYDRANT LOCATED NEAR THE NORTHEAST PROPERTY CORNER, APPROX. 63' EAST FROM THE EAST WALL OF SAM'S CLUB (27300 WIXOM RD.)
ELEV. – 986.37

BM #301
DIMPLE IN ARROW ON A HYDRANT LOCATED APPROX. 180' SOUTHWEST FROM THE SOUTHWEST BUILDING CORNER OF SAM'S CLUB (27300 WIXOM RD.)
ELEV. – 984.93

BM #302
DIMPLE IN ARROW ON A HYDRANT LOCATED APPROX. 67' EAST FROM THE NORTHEAST BUILDING CORNER OF TARGET (27100 WIXOM RD.)
ELEV. – 982.19

CITY OF NOVI (REFERENCE BENCHMARKS)
(VERT. DATUM NAVD88, HORIZ. DATUM NAD83)

BM #1711
X ON NORTH RIM OF GATEWELL LOCATED 200 FEET NORTH OF ENTRANCE TO SAMS CLUB GAS STATION, 36 FEET EAST OF CENTERLINE OF WIXOM ROAD AND 3 FEET WEST OF SIDEWALK
ELEV. 974.22

BM #1712
X ON NORTH RIM OF GATEWELL LOCATED IN THE SOUTHEAST QUAD OF INTERSECTION OF WIXOM ROAD AND #27225 WIXOM ROAD, 1 FOOT EAST OF BACK OF CURB
ELEV. 981.30


BM #1713
X ON NORTH RIM OF GATEWELL LOCATED 2 FEET SOUTH BACK OF CURB OF GRAND RIVER AND 150 FEET WEST 12 MILE ROAD
ELEV. 975.77

FLOODPLAIN NOTE:
BY GRAPHICAL PLOTTING, SITE IS WITHIN ZONE 'X', AREA DETERMINED TO BE OUTSIDE OF THE 0.2% ANNUAL CHANCE FLOODPLAIN PER FLOOD INSURANCE RATE MAP NUMBER 26125C0606F, DATED SEPTEMBER 29, 2006.

LEGAL DESCRIPTION
(Per ATA National Title Group File No. 63–21794529–SCM, Commitment Date August 03, 2021)

The land referred to in this commitment is described as follows: City of Novi, County of Oakland, State of Michigan

Part of the Northwest 1/4 of Section 17, Town 1 North, Range 8 East, beginning at a point distant South 00 degrees 19 minutes 49 seconds East 1440.12 feet from the Northwest Section corner; thence South 90 degrees 00 minutes 00 seconds East 305.38 feet; thence North 00 degrees 00 minutes 00 seconds West 127.09 feet; thence South 90 degrees 00 minutes 00 seconds East 277.34 feet; thence along curve to the right, radius 15.05 feet, chord bears North 39 degrees 16 minutes 37 seconds East 23.25 feet, distance of 26.57 feet; thence South 90 degrees 00 minutes 00 seconds East 348.95 feet; thence North 00 degrees 00 minutes 00 seconds East 59.51 feet; thence South 89 degrees 23 minutes 02 seconds East 399.93 feet; thence South 00 degrees 36 minutes 58 seconds West 1409.63 feet; thence North 89 degrees 34 minutes 38 seconds West 554.26 feet; thence North 00 degrees 19 minutes 49 seconds West 156.00 feet; thence North 89 degrees 34 minutes 38 seconds West 180.07 feet; thence North 00 degrees 00 minutes 04 seconds West 515.53 feet; thence South 90 degrees 00 minutes 00 seconds West 27.76 feet; thence North 00 degrees 00 minutes 07 seconds West 481.77 feet; thence North 90 degrees 00 minutes 00 seconds West 567.85 feet; thence North 00 degrees 19 minutes 49 seconds West 50.54 feet to beginning.

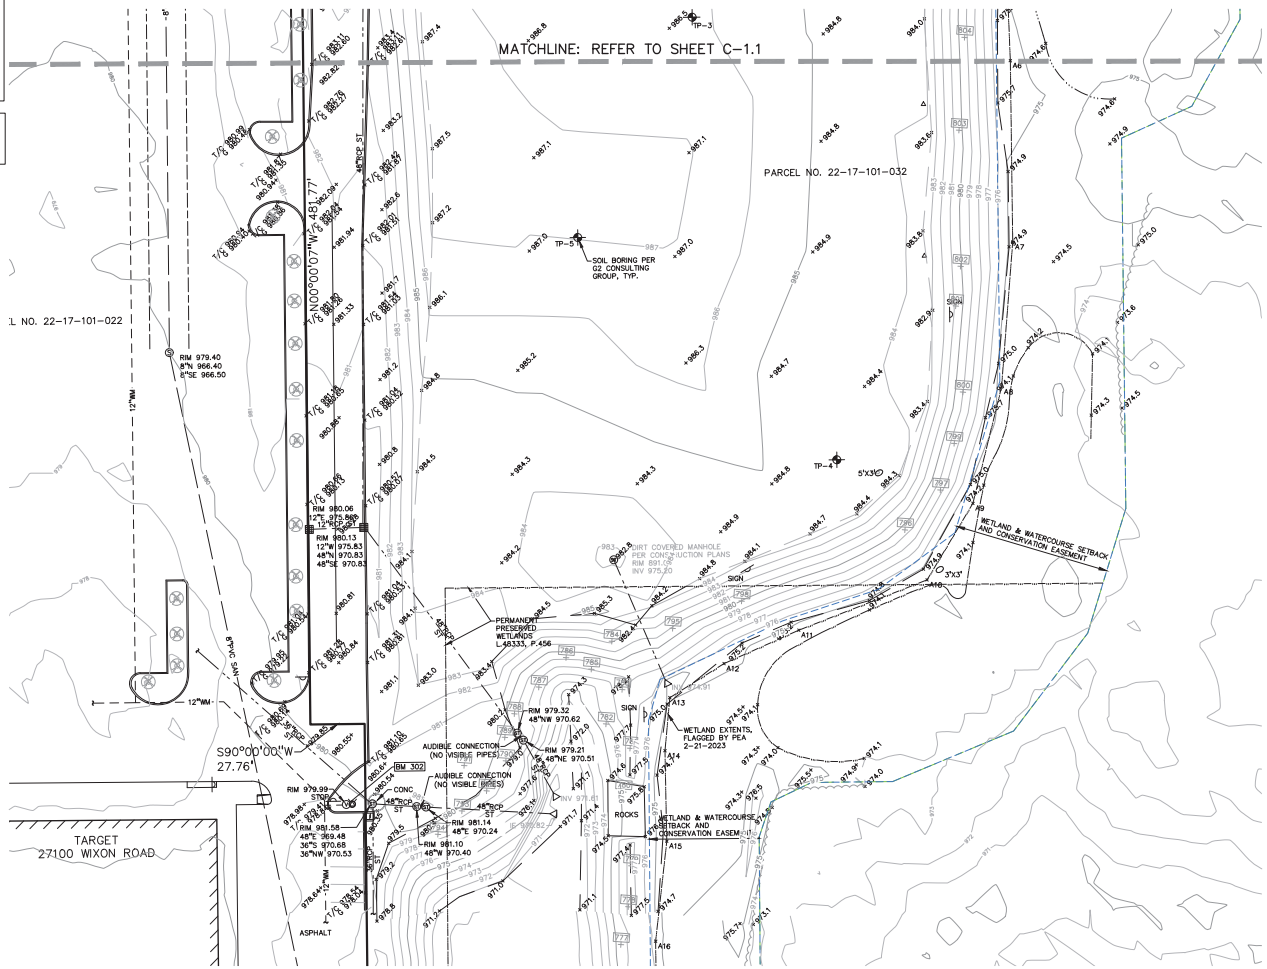

LEGEND

IRON FOUND
IRON SET
NAIL FOUND
NAIL & CAP SET
BRASS PLUG SET
MONUMENT FOUND
MONUMENT SET
MCC CORNER FOUND
R RECORDED
M MEASURED
C CALCULATED

EXISTING
ELEC, PHONE OR CABLE TV OHL LINE, POLE & GUY WIRE
UNDERGROUND CABLE TV, CATV PEDESTAL
TELEPHONE U/G CABLE, PEDESTAL & MANHOLE
ELECTRIC U/G CABLE, MANHOLE, METER & HANDHOLE
GAS MAIN, VALVE & GAS LINE MARKER
WATERMAIN, HYD, GATE VALVE, TAPPING SLEEVE & VALVE
SANITARY SEWER, CLEANOUT & MANHOLE
STORM SEWER, CLEANOUT & MANHOLE
COMBINED SEWER & MANHOLE
SQUARE, ROUND & BEEHIVE CATCH BASIN, YARD DRAIN
POST INDICATOR VALVE
WATER VALVE BOX/HYDRANT VALVE BOX, SERVICE SHUTOFF
MAILBOX, TRANSFORMER, IRRIGATION CONTROL VALVE
UNIDENTIFIED STRUCTURE
SPOT ELEVATION
670 CONTOUR LINE
FENCE
GUARD RAIL
STREET LIGHT
SIGN
CONC. CONCRETE
ASPH. ASPHALT
GRAVEL GRAVEL SHOULDER
WETLAND

REFERENCE DRAWINGS

WATER MAIN	CITY OF NOVI GIS MAP, DATED 09/02/2021
SANITARY SEWER	CITY OF NOVI GIS MAP, DATED 09/02/2021
STORM SEWER	CITY OF NOVI GIS MAP, DATED 09/02/2021

PEA GROUP
t: 844.813.2949
www.peagroup.com

NORTH

0 15 30 60
SCALE: 1" = 30'

CAUTION!!
THE LOCATIONS AND ELEVATIONS OF EXISTING UNDERGROUND UTILITIES AS SHOWN ON THIS DRAWING ARE ONLY APPROXIMATE. NO GUARANTEE IS EITHER EXPRESSED OR IMPLIED AS TO THEIR COMPLETENESS OR ACCURACY. THE CONTRACTOR SHALL BE EXCLUSIVELY RESPONSIBLE FOR DETERMINING THE EXACT UTILITY LOCATIONS AND ELEVATIONS PRIOR TO THE START OF CONSTRUCTION.

C-1.2

CLIENT
MF NOVI, LLC.
280 WEST MAPLE RD., SUITE 230
BIRMINGHAM, MI 48009

PROJECT TITLE
NOVI ACRES
WIXOM RD. BETWEEN GRAND RIVER AVE. AND 11 MILE RD.
NOVI, MICHIGAN

REVISIONS	
PRE-APPLICATION SUBMITTAL	1/13/23
SPA SUBMITTAL	3/9/23
CITY COMMENTS	5/4/23
CITY COMMENTS	6/21/23
CITY COMMENTS	7/24/23
LAYOUT CHANGES	9/13/24
LAYOUT CHANGES	10/14/24
LAYOUT CHANGES	3/27/25
CITY COMMENTS	1/8/26
CITY COMMENTS	5/6/26
CITY COMMENTS	8/06/26

ORIGINAL ISSUE DATE:
DECEMBER 1, 2022

DRAWING TITLE
TOPOGRAPHIC SURVEY- SOUTH

PEA JOB NO.	2021-0449
P.M.	JPB
DN.	SWS
DES.	SWS

DRAWING NUMBER:
C-1.2

NOT FOR CONSTRUCTION
NOVI PROJECT NO.: JSP22-0009

BENCHMARKS
(GPS DERIVED – NAVD88)

BM #300
DIMPLE IN ARROW ON A HYDRANT LOCATED NEAR THE NORTHEAST PROPERTY CORNER, APPROX. 63' EAST FROM THE EAST WALL OF SAM'S CLUB (27300 WIXOM RD.)
ELEV. – 986.37

BM #301
DIMPLE IN ARROW ON A HYDRANT LOCATED APPROX. 180' SOUTHWEST FROM THE SOUTHWEST BUILDING CORNER OF SAM'S CLUB (27300 WIXOM RD.)
ELEV. – 984.93

BM #302
DIMPLE IN ARROW ON A HYDRANT LOCATED APPROX. 67' EAST FROM THE NORTHEAST BUILDING CORNER OF TARGET (27100 WIXOM RD.)
ELEV. – 982.19


CITY OF NOVI (REFERENCE BENCHMARKS)
(VERT. DATUM NAVD88, HORIZ. DATUM NAD83)

BM #1711
X ON NORTH RIM OF GATEWELL LOCATED 200 FEET NORTH OF ENTRANCE TO SAMS CLUB GAS STATION, 36 FEET EAST OF CENTERLINE OF WIXOM ROAD AND 3 FEET WEST OF SIDEWALK
ELEV. 974.22

BM #1712
X ON NORTH RIM OF GATEWELL LOCATED IN THE SOUTHEAST QUAD OF INTERSECTION OF WIXOM ROAD AND #27225 WIXOM ROAD, 1 FOOT EAST OF BACK OF CURB
ELEV. 981.30

BM #1713
X ON NORTH RIM OF GATEWELL LOCATED 2 FEET SOUTH BACK OF CURB OF GRAND RIVER AND 150 FEET WEST 12 MILE ROAD
ELEV. 975.77

FLOODPLAIN NOTE:
BY GRAPHICAL PLOTTING, SITE IS WITHIN ZONE 'X', AREA DETERMINED TO BE OUTSIDE OF THE 0.2% ANNUAL CHANCE FLOODPLAIN PER FLOOD INSURANCE RATE MAP NUMBER 26125C0606F, DATED SEPTEMBER 29, 2006.

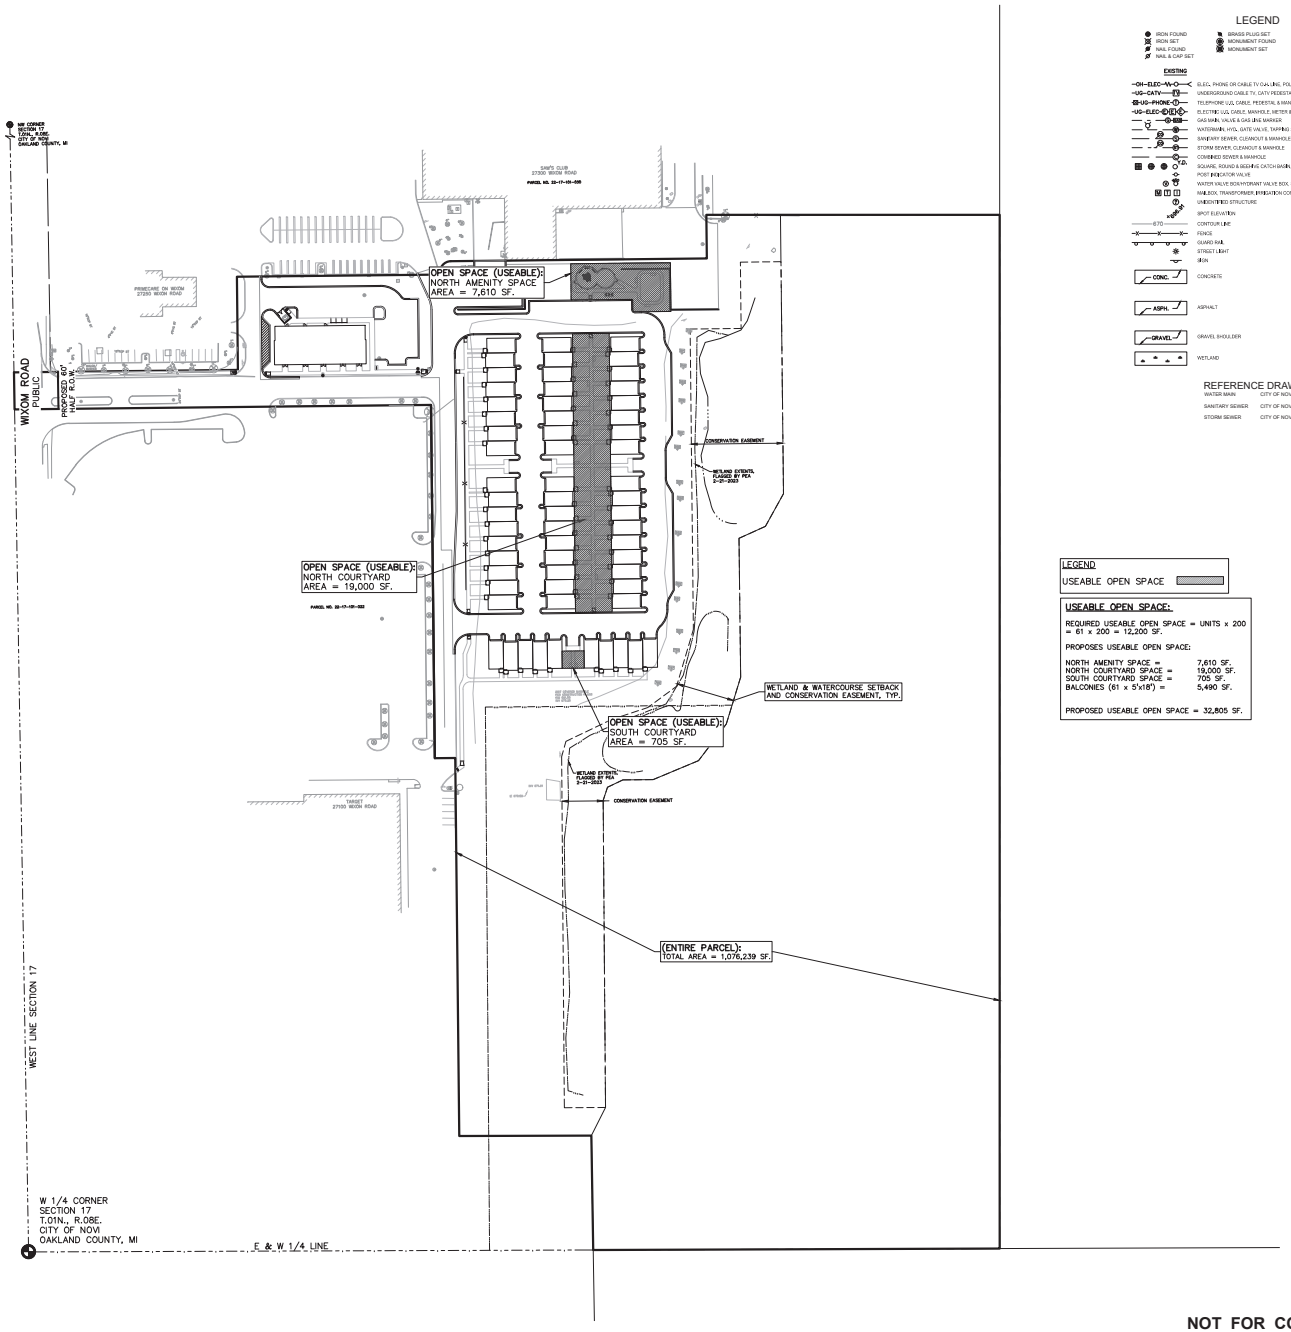

LEGEND

EXISTING		PROPOSED
IRON FOUND	BRASS PLUG SET	MCC. CORNER FOUND
IRON SET	MONUMENT FOUND	R RECORDED
NAIL FOUND	MONUMENT SET	M MEASURED
NAIL & CAP SET		C CALCULATED
-OH-ELEC-W-	ELEC., PHONE OR CABLE TV OHL LINE, POLE & GUY WIRE	
-UG-CATV-	UNDERGROUND CABLE TV, CATV PEDESTAL	
-UG-PHONE-	TELEPHONE U/G CABLE, PEDESTAL & MANHOLE	
-UG-ELEC-	ELECTRIC U/G CABLE, MANHOLE, METER & HANDHOLE	
GAS	GAS MAIN, VALVE & GAS LINE MARKER	
W	WATERMAIN, HYD, GATE VALVE, TAPPING SLEEVE & VALVE	
S	SANITARY SEWER, CLEANOUT & MANHOLE	
ST	STORM SEWER, CLEANOUT & MANHOLE	
C.B.	COMBINED SEWER & MANHOLE	
C.B.	SQUARE, ROUND & BEEHIVE CATCH BASIN, YARD DRAIN	
	POST INDICATOR VALVE	
	WATER VALVE BOX/HYDRANT VALVE BOX, SERVICE SHUTOFF	
	MAILBOX, TRANSFORMER, IRRIGATION CONTROL VALVE	
	UNIDENTIFIED STRUCTURE	
670.00	SPOT ELEVATION	671.21
670	CONTOUR LINE	671
	FENCE	
	GUARD RAIL	
	STREET LIGHT	
	SIGN	
CONC.	CONCRETE	STD DUTY / HEAVY DUTY / SLOPE ONLY
ASPH.	ASPHALT	STD DUTY / HEAVY DUTY
GRAVEL	GRAVEL SHOULDER	
	WETLAND	

REFERENCE DRAWINGS

WATER MAIN	CITY OF NOVI GIS MAP, DATED 09/02/2021
SANITARY SEWER	CITY OF NOVI GIS MAP, DATED 09/02/2021
STORM SEWER	CITY OF NOVI GIS MAP, DATED 09/02/2021

LEGEND
USEABLE OPEN SPACE

USEABLE OPEN SPACE:

REQUIRED USEABLE OPEN SPACE = UNITS x 200 = 61 x 200 = 12,200 SF.

PROPOSES USEABLE OPEN SPACE:

NORTH AMENITY SPACE =	7,610 SF.
NORTH COURTYARD SPACE =	19,000 SF.
SOUTH COURTYARD SPACE =	705 SF.
BALCONIES (61 x 5'x18') =	5,490 SF.

PROPOSED USEABLE OPEN SPACE = 32,805 SF.

PEA GROUP
t: 844.813.2949
www.peagroup.com

NORTH

0 40 80 160
SCALE: 1" = 80'

CAUTION!!
THE LOCATIONS AND ELEVATIONS OF EXISTING UNDERGROUND UTILITIES AS SHOWN ON THIS DRAWING ARE ONLY APPROXIMATE. NO GUARANTEE IS EITHER EXPRESSED OR IMPLIED AS TO THEIR COMPLETENESS OR ACCURACY. THE CONTRACTOR SHALL BE EXCLUSIVELY RESPONSIBLE FOR DETERMINING THE EXACT UTILITY LOCATIONS AND ELEVATIONS PRIOR TO THE START OF CONSTRUCTION.

CLIENT
MF NOVI, LLC.
280 WEST MAPLE RD., SUITE 230
BIRMINGHAM, MI 48009

PROJECT TITLE
NOVI ACRES
WIXOM RD. BETWEEN GRAND RIVER AVE. AND 11 MILE RD.
NOVI, MICHIGAN

REVISIONS	
PRE-APPLICATION SUBMITTAL	1/13/23
SPA SUBMITTAL	3/9/23
CITY COMMENTS	5/4/23
CITY COMMENTS	6/21/23
CITY COMMENTS	7/24/23
LAYOUT CHANGES	9/13/24
LAYOUT CHANGES	10/14/24
LAYOUT CHANGES	3/27/25
CITY COMMENTS	1/8/26
CITY COMMENTS	5/6/26
CITY COMMENTS	8/06/26

ORIGINAL ISSUE DATE:
DECEMBER 1, 2022

DRAWING TITLE
USEABLE OPEN SPACE CALCULATION PLAN

PEA JOB NO.	2021-0449
P.M.	JPB
DN.	JKS
DES.	JKS

DRAWING NUMBER:
C-1.3

NOT FOR CONSTRUCTION
NOVI PROJECT NO.: JSP22-0009

BENCHMARKS
(GPS DERIVED – NAVD88)

BM #300
DIMPLE IN ARROW ON A HYDRANT LOCATED NEAR THE NORTHEAST PROPERTY CORNER, APPROX. 63' EAST FROM THE EAST WALL OF SAM'S CLUB (27300 WIXOM RD.)
ELEV. – 986.37

BM #301
DIMPLE IN ARROW ON A HYDRANT LOCATED APPROX. 180' SOUTHWEST FROM THE SOUTHWEST BUILDING CORNER OF SAM'S CLUB (27300 WIXOM RD.)
ELEV. – 984.93

BM #302
DIMPLE IN ARROW ON A HYDRANT LOCATED APPROX. 67' EAST FROM THE NORTHEAST BUILDING CORNER OF TARGET (27100 WIXOM RD.)
ELEV. – 982.19

CITY OF NOVI (REFERENCE BENCHMARKS)
(VERT. DATUM NAVD88, HORIZ. DATUM NAVD83)

BM #1711
X ON NORTH RIM OF GATEWELL LOCATED 200 FEET NORTH OF ENTRANCE TO SAMS CLUB GAS STATION, 36 FEET EAST OF CENTERLINE OF WIXOM ROAD AND 3 FEET WEST OF SIDEWALK
ELEV. 974.22

BM #1712
X ON NORTH RIM OF GATEWELL LOCATED IN THE SOUTHEAST QUAD OF INTERSECTION OF WIXOM ROAD AND #27225 WIXOM ROAD, 1 FOOT EAST OF BACK OF CURB
ELEV. 981.30

BM #1713
X ON NORTH RIM OF GATEWELL LOCATED 2 FEET SOUTH BACK OF CURB OF GRAND RIVER AND 150 FEET WEST 12 MILE ROAD
ELEV. 975.77

FLOODPLAIN NOTE:
BY GRAPHICAL PLOTTING, SITE IS WITHIN ZONE 'X', AREA DETERMINED TO BE OUTSIDE OF THE 0.2% ANNUAL CHANCE FLOODPLAIN PER FLOOD INSURANCE RATE MAP NUMBER 26125C0606F, DATED SEPTEMBER 29, 2006.

LEGAL DESCRIPTION
(Per ATA National Title Group File No. 63–21794529–SCM, Commitment Date August 03, 2021)

The land referred to in this commitment is described as follows: City of Novi, County of Oakland, State of Michigan

Part of the Northwest 1/4 of Section 17, Town 1 North, Range 8 East, beginning at a point distant South 00 degrees 19 minutes 49 seconds East 1440.12 feet from the Northwest Section corner; thence South 90 degrees 00 minutes 00 seconds East 305.38 feet; thence North 00 degrees 00 minutes 00 seconds West 127.09 feet; thence South 90 degrees 00 minutes 00 seconds East 277.34 feet; thence along curve to the right, radius 15.05 feet, chord bears North 39 degrees 16 minutes 37 seconds East 23.25 feet, distance of 26.57 feet; thence South 90 degrees 00 minutes 00 seconds East 348.95 feet; thence North 00 degrees 00 minutes 00 seconds East 59.51 feet; thence South 89 degrees 23 minutes 02 seconds East 399.93 feet; thence South 00 degrees 36 minutes 58 seconds West 1409.63 feet; thence North 89 degrees 34 minutes 38 seconds West 554.26 feet; thence North 00 degrees 19 minutes 49 seconds West 156.00 feet; thence North 89 degrees 34 minutes 38 seconds West 180.07 feet; thence North 00 degrees 00 minutes 04 seconds West 515.53 feet; thence South 90 degrees 00 minutes 00 seconds West 27.76 feet; thence North 00 degrees 00 minutes 07 seconds West 481.77 feet; thence North 90 degrees 00 minutes 00 seconds West 567.85 feet; thence North 00 degrees 19 minutes 49 seconds West 50.54 feet to beginning.

SITE DATA TABLE:

SITE AREA: 24.71 ACRES (1,076,239 SF.) GROSS
8.64 ACRES (376,534 SF.) NET

TAX ID: 22–17–101–032

ZONING: CONSENT JUDGEMENT
PROPOSED ZONING: CONSENT JUDGEMENT

EXISTING USE: VACANT LAND
PROPOSED USE: RESIDENTIAL MULTI–FAMILY AND COMMERCIAL–RETAIL

RESIDENTIAL UNIT MIX:
3–STORY 4 BEDROOM – 61 TOTAL
TOTAL LIVING UNITS = 4 ROOMS
BUILDING HEIGHT ALLOWED = 35'
BUILDING HEIGHT PROPOSED = 3 STORY
ALLOWABLE BUILDING ANGLES = 45°
PROPOSED BUILDING ANGLES = 90° (**)

RM–2 DENSITY REGULATIONS:

TOTAL NUMBER OF ROOMS ALLOWED: 376,534 SF. / 2000 = 188 ROOMS
TOTAL NUMBER OF ROOMS PROPOSED: 61 UNITS x 4 ROOMS = 244 ROOMS (**)

MAXIMUM BUILDING LENGTH = 180'
PROPOSED BUILDING LENGTH = 9 UNIT BUILDINGS ARE 180.0', 8 UNIT BUILDINGS ARE 160.0', 5 UNIT BUILDINGS ARE 100.0', AND RETAIL IS 125.0'

MAXIMUM BUILDING PERCENTAGE OF LOT COVERAGE = 25%
PROPOSED BUILDING LOT COVERAGE = 5.14%

MAXIMUM PAVEMENT AREA IN FRONT YARD = 30%
PROPOSED PAVEMENT AREA IN FRONT YARD = 36% (**)

SETBACK REQUIREMENTS:

RM–2 ZONING DISTRICT:

RETAIL	REQUIRED	PROVIDED
FRONT SETBACK (WEST)	50'	50'
SIDE SETBACK (NORTH)	75'	68.08'
SIDE SETBACK (SOUTH)	75'	57'
REAR SETBACK (EAST)	75'	863.78'

RESIDENTIAL		
FRONT SETBACK (WEST)	50'	466.54'
SIDE SETBACK (NORTH)	75'	105.73'
REAR SETBACK (EAST)	75'	75'
REAR SETBACK (SOUTH)	75'	790.66'
WETLAND SETBACK	25'	30.76'

PARKING CALCULATIONS:

RESIDENTIAL MULTI–FAMILY
TOTAL RESIDENTIAL PARKING REQUIRED: 2.5 SPACES PER 3 OR MORE BEDROOM UNITS

TOTAL PARKING REQUIRED: (61 UNITS x 2.5 SPACES/UNIT) = 152.5 SPACES REQUIRED

TOTAL PROPOSED PARKING SPACES = 34 SURFACE SPACES + 122 GARAGE SPACES
= 156 TOTAL SPACES PROVIDED

COMMERCIAL–RETAIL
TOTAL RETAIL PARKING REQUIRED: 1 SPACE PER 200 U.S.F.

TOTAL RETAIL PARKING REQUIRED: (6,529 U.S.F. x 0.8 USEABLE) / 200 = 26 SPACES

TOTAL PROPOSED RETAIL PARKING SPACES = 26 SPACES PROVIDED (INCLUDES 2 H/C SPACES)

RETAIL PARKING FOR BUILDINGS A, B AND C REQUIRED = 1,725 SPACES

RETAIL "A" (TARGET) PROVIDED = 598 SPACES
RETAIL "B" (SAMS CLUB) PROVIDED = 625 SPACES
RM–2 "C" (PROPOSED BUILDING) = 249 SPACES

TOTAL PARKING FOR BUILDINGS A, B AND C = 1,470 SPACES
(DEVIATION OF 251 SPACES)

REQUIRED – 25' SETBACK FROM WETLAND
PROPOSED – 30.76' SETBACK FROM WETLAND

PEDESTRIAN CONNECTIVITY
REQUIRED – 5' SIDEWALKS ON BOTH SIDES OF PRIVATE DRIVE
PROVIDED – 5' SIDEWALK ON ONE SIDE ONLY (**)

BICYCLE PARKING
REQUIRED RETAIL – 5% OF REQUIRED AUTOMOBILE SPACES, MINIMUM 2 SPACES
REQUIRED RESIDENTIAL – 1 SPACE FOR EACH 5 DWELLING UNITS
PROPOSED RETAIL – 2 BICYCLE PARKING SPACES
PROVIDED RESIDENTIAL – 61 SPACES WITHIN GARAGES + 6 ADDITIONAL AT NORTH PARK
(**) DEVIATIONS REQUIRED

LOADING ZONE
REQUIRED – RATIO OF TEN SQUARE FEET FOR EACH FRONT FOOT OF BUILDING
REQUIRED – 52.5 LF OF BUILDING FRONTAGE X 10 SF = 525 SF
PROPOSED – LOADING ZONE AREA OF 600 SF

SOIL INFORMATION
CAPAC SANDY LOAM, 0 TO 4 PERCENT SLOPES

(**) DEVIATIONS REQUESTED:
- TOTAL ROOMS PROPOSED
- PEDESTRIAN CONNECTIVITY
- FRONT YARD PAVEMENT
- PROPOSED BUILDING ANGLES
- DISTANCE BETWEEN BUILDINGS
- FOUNDATION PLANTING PERCENTAGE

USEABLE OPEN SPACE:
REQUIRED USEABLE OPEN SPACE = UNITS x 200
= 61 x 200 = 12,200 SF.

PROPOSED USEABLE OPEN SPACE = 26,000 SF.

MIN. DISTANCE BETWEEN BUILDINGS:
[TOTAL LENGTH (BLDG A) + TOTAL LENGTH (BLDG B) + 2x(HEIGHT OF A + B)] / 6

[(180 LF + 160 LF)+2x(2x41.12 LF)]/6 = 84 LF

GENERAL NOTES:
THESE NOTES APPLY TO ALL CONSTRUCTION ACTIVITIES ON THIS PROJECT.

1. ALL DIMENSIONS SHOWN ARE TO BACK OF CURB, FACE OF SIDEWALK, OUTSIDE FACE OF BUILDING, PROPERTY LINE, CENTER OF MANHOLE/CATCH BASIN OR CENTERLINE OF PIPE UNLESS OTHERWISE NOTED.
2. REFER TO SHEET C–9.1 AND C–9.2 FOR ON–SITE PAVING DETAILS.
3. REFER TO LATEST M.D.O.T. DETAIL R–28 FOR SIDEWALK RAMP DETAILS.
4. ALL CONSTRUCTION SHALL BE IN ACCORDANCE WITH CITY OF NOVI CURRENT STANDARDS AND REGULATIONS.
5. THE CONTRACTOR SHALL NOTIFY THE CITY ENGINEER AND/OR THE AUTHORITY HAVING JURISDICTION 3 BUSINESS DAYS PRIOR TO THE BEGINNING OF CONSTRUCTION.
6. ANY WORK WITHIN THE STREET OR HIGHWAY RIGHT–OF–WAYS SHALL BE PERFORMED IN ACCORDANCE WITH THE REQUIREMENTS OF THE AGENCIES HAVING JURISDICTION AND SHALL NOT BEGIN UNTIL ALL NECESSARY PERMITS HAVE BEEN ISSUED FOR THE WORK.
7. IT SHALL BE THE RESPONSIBILITY OF THE CONTRACTOR TO ADJUST THE TOP OF ALL EXISTING AND PROPOSED STRUCTURES (MANHOLES, CATCH BASINS, INLETS, GATE WELLS ETC.) WITHIN GRADED AND /OR PAVED AREAS TO FINAL GRADE SHOWN ON THE PLANS. ALL SUCH ADJUSTMENTS SHALL BE INCIDENTAL TO THE JOB AND WILL NOT BE PAID FOR SEPARATELY.
8. ALL PARKING SPACE PAVEMENT MARKINGS SHALL BE 4" WHITE WITH THE EXCEPTION OF THE BARRIER FREE PARKING SPACES.
9. PROVIDE 4" BLUE STRIPING FOR BARRIER FREE PARKING SPACES AND WHITE FOR BARRIER FREE PARKING SYMBOL. NOTE THAT WHERE A BARRIER FREE PARKING SPACE ABUTS A NON–BARRIER FREE SPACE, THE TWO SPACES SHALL BE SEPARATED BY ABUTTING BLUE AND WHITE STRIPES.
10. SIGNS NOTED TO BE MOUNTED ON BUILDING FACADE SHALL HAVE A MINIMUM MOUNTING HEIGHT OF 5 FEET AND A MAXIMUM MOUNTING HEIGHT OF 7 FEET.

CITY OF NOVI FIRE DEPARTMENT NOTES:
1. ALL WEATHER ACCESS ROADS CAPABLE OF SUPPORTING 35 TONS ARE TO BE PROVIDED FOR FIRE APPARATUS PRIOR TO CONSTRUCTION ABOVE THE FOUNDATION.
2. ALL WATER MAINS AND FIRE HYDRANTS ARE TO BE INSTALLED AND BE IN SERVICE PRIOR TO CONSTRUCTION ABOVE THE FOUNDATION.
3. THE BUILDING ADDRESS IS TO BE POSTED FACING THE STREET THROUGHOUT THE CONSTRUCTION. THE ADDRESS IS TO BE AT LEAST 3 INCHES HIGH ON CONTRASTING BACKGROUND.

NOT FOR CONSTRUCTION
NOVI PROJECT NO.: JSP22-0009

LEGEND
IRON FOUND, IRON SET, NAIL FOUND, NAIL & CAP SET, BRASS PLUG SET, MONUMENT FOUND, MONUMENT SET, MISC. CORNER FOUND, R RECORDED, M MEASURED, C CALCULATED
EXISTING / PROPOSED
ELEC. PHONE OR CABLE TV OHA LINE, POLE & GUY WIRE
UNDERGROUND CABLE TV, CATV PEDESTAL
TELEPHONE U/G CABLE, PEDESTAL & MANHOLE
ELECTRIC U/G CABLE, MANHOLE, METER & HANDHOLE
GAS MAIN, VALVE & GAS LINE MARKER
WATERMAIN, HYD., GATE VALVE, TAPPING SLEEVE & VALVE
SANITARY SEWER, CLEANOUT & MANHOLE
STORM SEWER, CLEANOUT & MANHOLE
COMBINED SEWER & MANHOLE
SQUARE, ROUND & BEEHIVE CATCH BASIN, YARD DRAIN
POST INDICATOR VALVE
WATER VALVE BOX/HYDRANT VALVE BOX, SERVICE SHUTOFF
MAILBOX, TRANSFORMER, IRRIGATION CONTROL VALVE
UNIDENTIFIED STRUCTURE
SPOT ELEVATION
CONTOUR LINE
FENCE
GUARD RAIL
STREET LIGHT
SIGN
CONCRETE
ASPHALT
GRAVEL SHOULDER
WETLAND

REFERENCE DRAWINGS

WATER MAIN	CITY OF NOVI GIS MAP, DATED 09/02/2021
SANITARY SEWER	CITY OF NOVI GIS MAP, DATED 09/02/2021
STORM SEWER	CITY OF NOVI GIS MAP, DATED 09/02/2021

NORTH
0 20 40 80
SCALE: 1" = 40'

CAUTION!!
THE LOCATIONS AND ELEVATIONS OF EXISTING UNDERGROUND UTILITIES AS SHOWN ON THIS DRAWING ARE ONLY APPROXIMATE. NO GUARANTEE IS EITHER EXPRESSED OR IMPLIED AS TO THE COMPLETENESS OR ACCURACY THEREOF. THE CONTRACTOR SHALL BE EXCLUSIVELY RESPONSIBLE FOR DETERMINING THE EXACT UTILITY LOCATIONS AND ELEVATIONS PRIOR TO THE START OF CONSTRUCTION.

PEA GROUP
t: 844.813.2949
www.peagroup.com

CLIENT
MF NOVI, LLC.
280 WEST MAPLE RD., SUITE 230
BIRMINGHAM, MI 48009

PROJECT TITLE
NOVI ACRES
WIXOM RD. BETWEEN GRAND RIVER AVE. AND 11 MILE RD.
NOVI, MICHIGAN

REVISIONS

PRE-APPLICATION SUBMITTAL	1/13/23
SPA SUBMITTAL	3/9/23
CITY COMMENTS	5/4/23
CITY COMMENTS	6/21/23
CITY COMMENTS	7/24/23
LAYOUT CHANGES	9/13/24
LAYOUT CHANGES	10/14/24
LAYOUT CHANGES	3/27/25
CITY COMMENTS	1/8/26
CITY COMMENTS	5/6/26
CITY COMMENTS	8/06/26

ORIGINAL ISSUE DATE:
DECEMBER 1, 2022

DRAWING TITLE
PRELIMINARY SITE PLAN- OVERALL

PEA JOB NO.	2021-0449
P.M.	JPB
DN.	JKS
DES.	JKS

DRAWING NUMBER:
C-3.0

BENCHMARKS
(GPS DERIVED – NAVD88)

BM #300
DIMPLE IN ARROW ON A HYDRANT LOCATED NEAR THE NORTHEAST PROPERTY CORNER, APPROX. 63' EAST FROM THE EAST WALL OF SAM'S CLUB (27300 WIXOM RD.)
ELEV. – 986.37

BM #301
DIMPLE IN ARROW ON A HYDRANT LOCATED APPROX. 180' SOUTHWEST FROM THE SOUTHWEST BUILDING CORNER OF SAM'S CLUB (27300 WIXOM RD.)
ELEV. – 984.93

BM #302
DIMPLE IN ARROW ON A HYDRANT LOCATED APPROX. 67' EAST FROM THE NORTHEAST BUILDING CORNER OF TARGET (27100 WIXOM RD.)
ELEV. – 982.19

CITY OF NOVI (REFERENCE BENCHMARKS)
(VERT. DATUM NAVD88, HORIZ. DATUM NAD83)

BM #1711
X ON NORTH RIM OF GATEWELL LOCATED 200 FEET NORTH OF ENTRANCE TO SAMS CLUB GAS STATION, 36 FEET EAST OF CENTERLINE OF WIXOM ROAD AND 3 FEET WEST OF SIDEWALK
ELEV. 974.22

BM #1712
X ON NORTH RIM OF GATEWELL LOCATED IN THE SOUTHEAST QUAD OF INTERSECTION OF WIXOM ROAD AND #27225 WIXOM ROAD, 1 FOOT EAST OF BACK OF CURB
ELEV. 981.30

BM #1713
X ON NORTH RIM OF GATEWELL LOCATED 2 FEET SOUTH BACK OF CURB OF GRAND RIVER AND 150 FEET WEST 12 MILE ROAD
ELEV. 975.77

FLOODPLAIN NOTE:
BY GRAPHICAL PLOTTING, SITE IS WITHIN ZONE 'X', AREA DETERMINED TO BE OUTSIDE OF THE 0.2% ANNUAL CHANCE FLOODPLAIN PER FLOOD INSURANCE RATE MAP NUMBER 26125C0606F, DATED SEPTEMBER 29, 2006.

LEGAL DESCRIPTION
(Per ATA National Title Group File No. 63-21794529-SCM, Commitment Date August 03, 2021)

The land referred to in this commitment is described as follows: City of Novi, County of Oakland, State of Michigan

Part of the Northwest 1/4 of Section 17, Town 1 North, Range 8 East, beginning at a point distant South 00 degrees 19 minutes 49 seconds East 1440.12 feet from the Northwest Section corner; thence South 90 degrees 00 minutes 00 seconds East 305.38 feet; thence North 00 degrees 00 minutes 00 seconds West 127.09 feet; thence South 90 degrees 00 minutes 00 seconds East 277.34 feet; thence along curve to the right, radius 15.05 feet, chord bears North 39 degrees 16 minutes 37 seconds East 23.25 feet, distance of 26.57 feet; thence South 90 degrees 00 minutes 00 seconds East 348.95 feet; thence North 00 degrees 00 minutes 00 seconds East 59.51 feet; thence South 89 degrees 23 minutes 02 seconds East 399.93 feet; thence South 00 degrees 36 minutes 58 seconds West 1409.63 feet; thence North 89 degrees 34 minutes 38 seconds West 554.26 feet; thence North 00 degrees 19 minutes 49 seconds West 156.00 feet; thence North 89 degrees 34 minutes 38 seconds West 180.07 feet; thence North 00 degrees 00 minutes 04 seconds West 515.53 feet; thence South 90 degrees 00 minutes 00 seconds West 27.76 feet; thence North 00 degrees 00 minutes 07 seconds West 481.77 feet; thence North 90 degrees 00 minutes 00 seconds West 567.85 feet; thence North 00 degrees 19 minutes 49 seconds West 50.54 feet to beginning.

DETECTABLE WARNING PLATE NOTE:
AS SHOWN ON THIS SHEET, SOME SIDEWALK RAMPS WILL REQUIRE DETECTABLE WARNING PLATES TO BE INSTALLED.

DETECTABLE WARNING PLATES SHOULD BE EAST JORDAN 'DURALAST' IN NATURAL FINISH OR BLACK ASPHALTIC DIP FINISH, OR APPROVED EQUAL

GENERAL NOTES:

1. THESE NOTES APPLY TO ALL CONSTRUCTION ACTIVITIES ON THIS PROJECT.
2. ALL DIMENSIONS SHOWN ARE TO BACK OF CURB, FACE OF SIDEWALK, OUTSIDE FACE OF BUILDING, PROPERTY LINE, CENTER OF MANHOLE/CATCH BASIN OR CENTERLINE OF PIPE UNLESS OTHERWISE NOTED.
3. REFER TO LATEST M.D.O.T. DETAIL R-28 FOR SIDEWALK RAMP DETAILS.
4. ALL CONSTRUCTION SHALL BE IN ACCORDANCE WITH CITY OF NOVI CURRENT STANDARDS AND REGULATIONS.
5. THE CONTRACTOR SHALL NOTIFY THE CITY ENGINEER AND/OR THE AUTHORITY HAVING JURISDICTION 3 BUSINESS DAYS PRIOR TO THE BEGINNING OF CONSTRUCTION.
6. ANY WORK WITHIN THE STREET OR HIGHWAY RIGHT-OF-WAYS SHALL BE PERFORMED IN ACCORDANCE WITH THE REQUIREMENTS OF THE AGENCIES HAVING JURISDICTION AND SHALL NOT BEGIN UNTIL ALL NECESSARY PERMITS HAVE BEEN ISSUED FOR THE WORK.
7. IT SHALL BE THE RESPONSIBILITY OF THE CONTRACTOR TO ADJUST THE TOP OF ALL EXISTING AND PROPOSED STRUCTURES (MANHOLES, CATCH BASINS, INLETS, GATE WELLS ETC.) WITHIN GRADED AND /OR PAVED AREAS TO FINAL GRADE SHOWN ON THE PLANS. ALL SUCH ADJUSTMENTS SHALL BE INCIDENTAL TO THE JOB AND WILL NOT BE PAID FOR SEPARATELY.
8. ALL PARKING SPACE PAVEMENT MARKINGS SHALL BE 4" WHITE WITH THE EXCEPTION OF THE BARRIER FREE PARKING SPACES.
9. PROVIDE 4" BLUE STRIPING FOR BARRIER FREE PARKING SPACES AND WHITE FOR BARRIER FREE PARKING SYMBOL. NOTE THAT WHERE A BARRIER FREE PARKING SPACE ABUTS A NON-BARRIER FREE SPACE, THE TWO SPACES SHALL BE SEPARATED BY ABUTTING BLUE AND WHITE STRIPES.
10. SIGNS NOTED TO BE MOUNTED ON BUILDING FACADE SHALL HAVE A MINIMUM MOUNTING HEIGHT OF 5 FEET AND A MAXIMUM MOUNTING HEIGHT OF 7 FEET.
11. 'NO PARKING-FIRE LANE' SIGNS SHALL BE POSTED ALONG ALL FIRE LANES AT 100' FOOT INTERVALS OR AS DIRECTED BY THE FIRE OFFICIAL.
12. REFER TO NOTES & DETAILS SHEET FOR ON-SITE PAVING DETAILS.
13. REFER TO NOTES & DETAILS SHEET FOR ON-SITE SIDEWALK RAMP DETAILS

SIDEWALK RAMP LEGEND:

SIDEWALK RAMP 'TYPE R'	(R)
SIDEWALK RAMP 'TYPE P'	(P)
CURB DROP ONLY	(X)

REFER TO LATEST MDOT R-28 STANDARD RAMP AND DETECTABLE WARNING DETAILS ON SHEET C-9.2

SIGN LEGEND:

'NO PARKING FIRE LANE' SIGN	1
"STOP" SIGN	2
'BARRIER FREE PARKING' SIGN	3
"VAN ACCESSIBLE" SIGN	4
"CROSSWALK" SIGN	5

REFER TO DETAIL SHEET FOR SIGN DETAILS. ALL TRAFFIC SIGNAGE WILL COMPLY WITH THE CURRENT MMUTCD STANDARDS.


LEGEND

EXISTING / PROPOSED

IRON FOUND
IRON SET
NAIL FOUND
NAIL & CAP SET
BRASS PLUG SET
MONUMENT FOUND
MONUMENT SET
REC. CORNER FOUND
R RECORDED
M MEASURED
C CALCULATED
ELEC. PHONE OR CABLE TV OHL LINE, POLE & GUY WIRE
UNDERGROUND CABLE TV, CATV PEDESTAL
TELEPHONE U/G CABLE, PEDESTAL & MANHOLE
ELECTRIC U/G CABLE, MANHOLE, METER & HANDHOLE
GAS MAIN, VALVE & GAS LINE MARKER
WATERMAIN, HYD., GATE VALVE, TAPPING SLEEVE & VALVE
SANITARY SEWER, CLEANOUT & MANHOLE
STORM SEWER, CLEANOUT & MANHOLE
COMBINED SEWER & MANHOLE
SQUARE, ROUND & EGGSHED CATCH BASIN, YARD DRAIN
POST INDICATOR VALVE
WATER VALVE BOX/HYDRANT VALVE BOX, SERVICE SHUTOFF
MAILBOX, TRANSFORMER, IRRIGATION CONTROL VALVE
UNIDENTIFIED STRUCTURE
SPOT ELEVATION
CONTOUR LINE
FENCE
GUARD RAIL
STREET LIGHT
SIGN
CONCRETE
ASPHALT
GRAVEL SHOULDER
WETLAND

REFERENCE DRAWINGS

WATER MAIN	CITY OF NOVI GIS MAP, DATED 09/22/2021
SANITARY SEWER	CITY OF NOVI GIS MAP, DATED 09/22/2021
STORM SEWER	CITY OF NOVI GIS MAP, DATED 09/22/2021

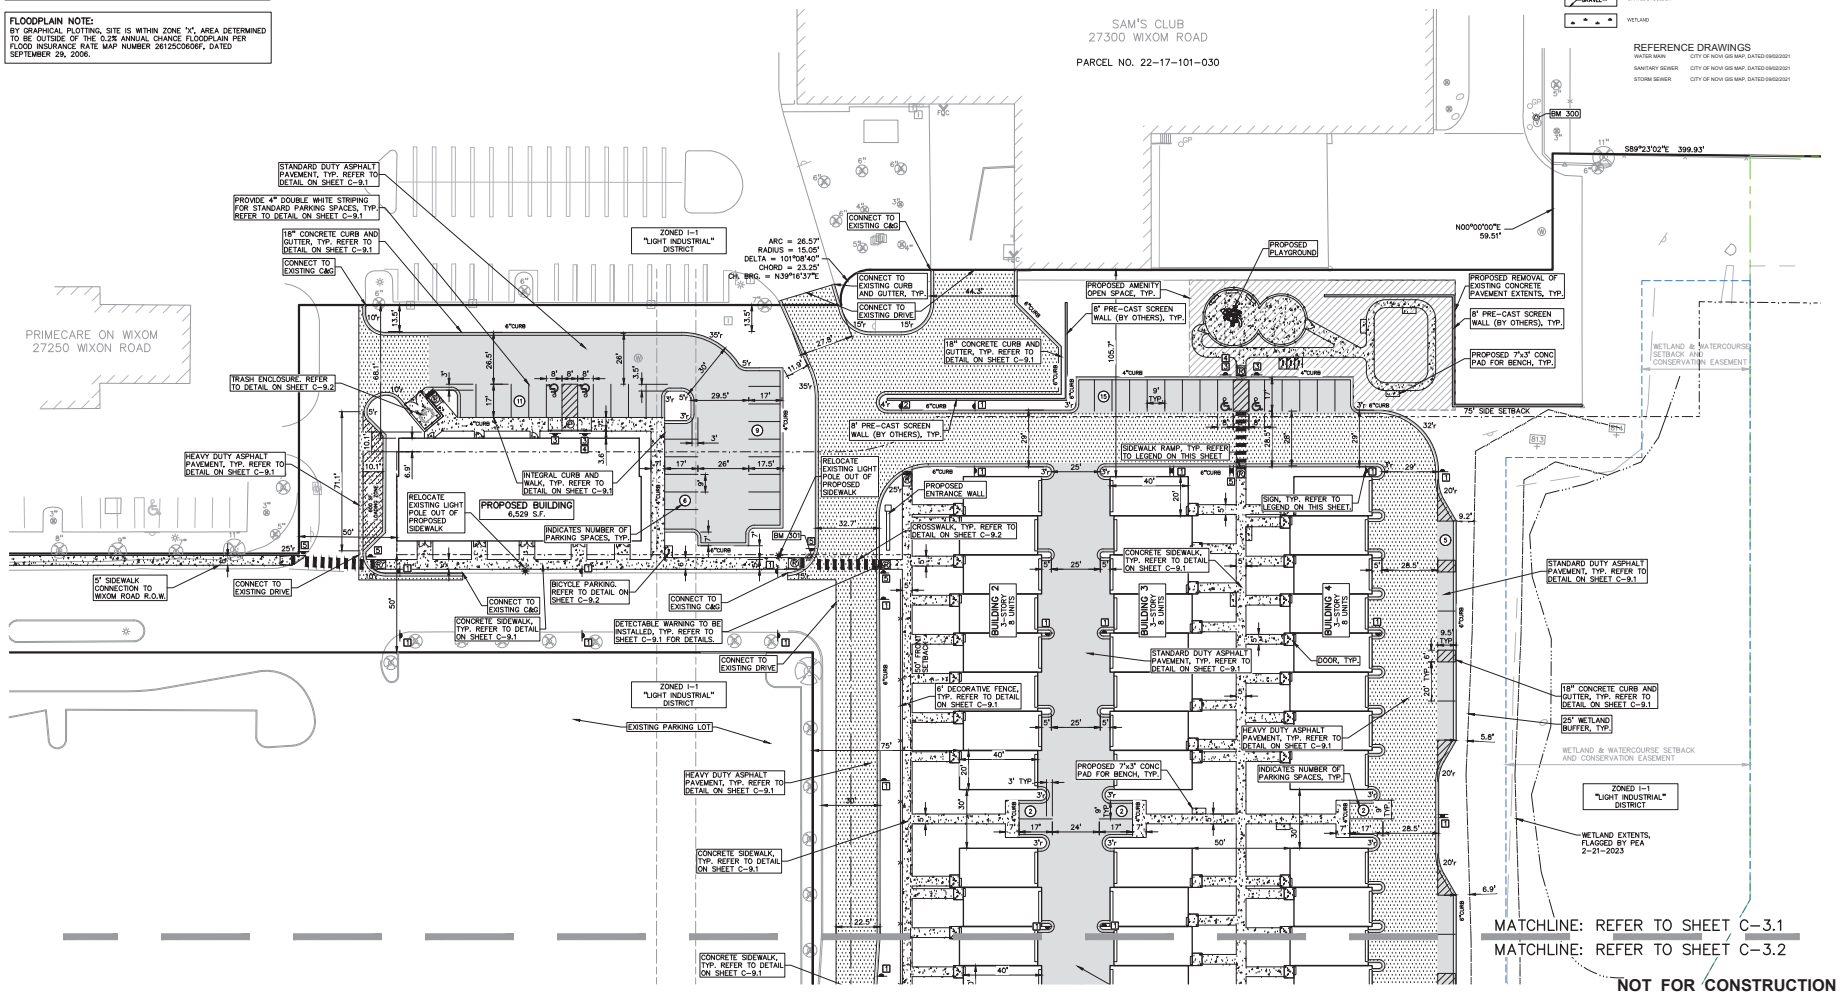

NOT FOR CONSTRUCTION
NOVI PROJECT NO.: JSP22-0009

PEA GROUP
t: 844.813.2949
www.peagroup.com

STATE OF MICHIGAN JAMES P. BURTON No. 6201061811 PROFESSIONAL ENGINEER

NORTH

0 15 30 60
SCALE: 1" = 30'

811

CAUTION!!
THE LOCATIONS AND ELEVATIONS OF EXISTING UNDERGROUND UTILITIES AS SHOWN ON THIS DRAWING ARE ONLY APPROXIMATE. NO GUARANTEE IS EITHER EXPRESSED OR IMPLIED AS TO THEIR COMPLETENESS OR ACCURACY. THE CONTRACTOR SHALL BE EXCLUSIVELY RESPONSIBLE FOR DETERMINING THE EXACT UTILITY LOCATIONS AND ELEVATIONS PRIOR TO THE START OF CONSTRUCTION.

C-3.1

CLIENT
MF NOVI, LLC.
280 WEST MAPLE RD., SUITE 230
BIRMINGHAM, MI 48009

PROJECT TITLE
NOVI ACRES
WIXOM RD. BETWEEN GRAND RIVER AVE. AND 11 MILE RD.
NOVI, MICHIGAN

REVISIONS	
PRE-APPLICATION SUBMITTAL	1/13/23
SPA SUBMITTAL	3/9/23
CITY COMMENTS	5/4/23
CITY COMMENTS	6/21/23
CITY COMMENTS	7/24/23
LAYOUT CHANGES	9/13/24
LAYOUT CHANGES	10/14/24
LAYOUT CHANGES	3/27/25
CITY COMMENTS	1/8/26
CITY COMMENTS	5/6/26
CITY COMMENTS	8/06/26

ORIGINAL ISSUE DATE:
DECEMBER 1, 2022

DRAWING TITLE
PRELIMINARY SITE PLAN-NORTH

PEA JOB NO.	2021-0449
P.M.	JPB
DN.	JKS
DES.	JKS

DRAWING NUMBER:
C-3.1

BENCHMARKS
(GPS DERIVED – NAVD88)

BM #300
DIMPLE IN ARROW ON A HYDRANT LOCATED NEAR THE NORTHEAST PROPERTY CORNER, APPROX. 63' EAST FROM THE EAST WALL OF SAM'S CLUB (27300 WIXOM RD.)
ELEV. – 986.37

BM #301
DIMPLE IN ARROW ON A HYDRANT LOCATED APPROX. 180' SOUTHWEST FROM THE SOUTHWEST BUILDING CORNER OF SAM'S CLUB (27300 WIXOM RD.)
ELEV. – 984.93

BM #302
DIMPLE IN ARROW ON A HYDRANT LOCATED APPROX. 67' EAST FROM THE NORTHEAST BUILDING CORNER OF TARGET (27100 WIXOM RD.)
ELEV. – 982.19

CITY OF NOVI (REFERENCE BENCHMARKS)
(VERT. DATUM NAVD88, HORIZ. DATUM NAD83)

BM #1711
X ON NORTH RIM OF GATEWELL LOCATED 200 FEET NORTH OF ENTRANCE TO SAMS CLUB GAS STATION, 36 FEET EAST OF CENTERLINE OF WIXOM ROAD AND 3 FEET WEST OF SIDEWALK
ELEV. 974.22

BM #1712
X ON NORTH RIM OF GATEWELL LOCATED IN THE SOUTHEAST QUAD OF INTERSECTION OF WIXOM ROAD AND #27225 WIXOM ROAD, 1 FOOT EAST OF BACK OF CURB
ELEV. 981.30

BM #1713
X ON NORTH RIM OF GATEWELL LOCATED 2 FEET SOUTH BACK OF CURB OF GRAND RIVER AND 150 FEET WEST 12 MILE ROAD
ELEV. 975.77

FLOODPLAIN NOTE:
BY GRAPHICAL PLOTTING, SITE IS WITHIN ZONE 'X', AREA DETERMINED TO BE OUTSIDE OF THE 0.2% ANNUAL CHANCE FLOODPLAIN PER FLOOD INSURANCE RATE MAP NUMBER 26125C0606F, DATED SEPTEMBER 29, 2006.

LEGAL DESCRIPTION
(Per ATA National Title Group File No. 63–21794529–SCM, Commitment Date August 03, 2021)

The land referred to in this commitment is described as follows: City of Novi, County of Oakland, State of Michigan

Part of the Northwest 1/4 of Section 17, Town 1 North, Range 8 East, beginning at a point distant South 00 degrees 19 minutes 49 seconds East 1440.12 feet from the Northwest Section corner; thence South 90 degrees 00 minutes 00 seconds East 305.38 feet; thence North 00 degrees 00 minutes 00 seconds West 127.09 feet; thence South 90 degrees 00 minutes 00 seconds East 277.34 feet; thence along curve to the right, radius 15.05 feet, chord bears North 39 degrees 16 minutes 37 seconds East 23.25 feet, distance of 26.57 feet; thence South 90 degrees 00 minutes 00 seconds East 348.95 feet; thence North 00 degrees 00 minutes 00 seconds East 59.51 feet; thence South 89 degrees 23 minutes 02 seconds East 399.93 feet; thence South 00 degrees 36 minutes 58 seconds West 1409.63 feet; thence North 89 degrees 34 minutes 38 seconds West 554.26 feet; thence North 00 degrees 19 minutes 49 seconds West 156.00 feet; thence North 89 degrees 34 minutes 38 seconds West 180.07 feet; thence North 00 degrees 00 minutes 04 seconds West 515.53 feet; thence South 90 degrees 00 minutes 00 seconds West 27.76 feet; thence North 00 degrees 00 minutes 07 seconds West 481.77 feet; thence North 90 degrees 00 minutes 00 seconds West 567.85 feet; thence North 00 degrees 19 minutes 49 seconds West 50.54 feet to beginning.

SIDEWALK RAMP LEGEND:

SIDEWALK RAMP 'TYPE R'	(R)
SIDEWALK RAMP 'TYPE P'	(P)
CURB DROP ONLY	(X)

REFER TO LATEST MDOT R–28 STANDARD RAMP AND DETECTABLE WARNING DETAILS ON SHEET C–9.2

SIGN LEGEND:

'NO PARKING FIRE LANE' SIGN	1
'STOP' SIGN	2
'BARRIER FREE PARKING' SIGN	3
'VAN ACCESSIBLE' SIGN	4
'CROSSWALK' SIGN	5


REFER TO DETAIL SHEET FOR SIGN DETAILS. ALL TRAFFIC SIGNAGE WILL COMPLY WITH THE CURRENT MMUTCD STANDARDS.

LEGEND

EXISTING	PROPOSED	
		IRON FOUND / IRON SET / NAIL FOUND / NAIL & CAP SET
		BRASS PLUG SET / MONUMENT FOUND / MONUMENT SET
		MCC. CORNER FOUND / R RECORDED / M MEASURED / C CALCULATED
		ELEC. PHONE OR CABLE TV OHA LINE, POLE & GUY WIRE
		UNDERGROUND CABLE TV, CATV PEDESTAL
		TELEPHONE U/G CABLE, PEDESTAL & MANHOLE
		ELECTRIC U/G CABLE, MANHOLE, METER & HANDHOLE
		GAS MAIN, VALVE & GAS LINE MARKER
		WATERMAIN, HYD., GATE VALVE, TAPPING SLEEVE & VALVE
		SANITARY SEWER, CLEANOUT & MANHOLE
		STORM SEWER, CLEANOUT & MANHOLE
		COMBINED SEWER & MANHOLE
		SQUARE, ROUND & BEEHIVE CATCH BASIN, YARD DRAIN
		POST INDICATOR VALVE
		WATER VALVE BOX/HYDRANT VALVE BOX, SERVICE SHUTOFF
		MAILBOX, TRANSFORMER, IRRIGATION CONTROL VALVE
		UNIDENTIFIED STRUCTURE
		SPOT ELEVATION
670	671.21	CONTOUR LINE
		FENCE
		GUARD RAIL
		STREET LIGHT
		SIGN
CONC.	STD DUTY / HEAVY DUTY / CURB & GUTTER ONLY	CONCRETE
ASPH.	STD DUTY / HEAVY DUTY	ASPHALT
GRAVEL		GRAVEL SHOULDER
		WETLAND

REFERENCE DRAWINGS

WATER MAIN	CITY OF NOVI GIS MAP, DATED 09/22/2021
SANITARY SEWER	CITY OF NOVI GIS MAP, DATED 09/22/2021
STORM SEWER	CITY OF NOVI GIS MAP, DATED 09/22/2021

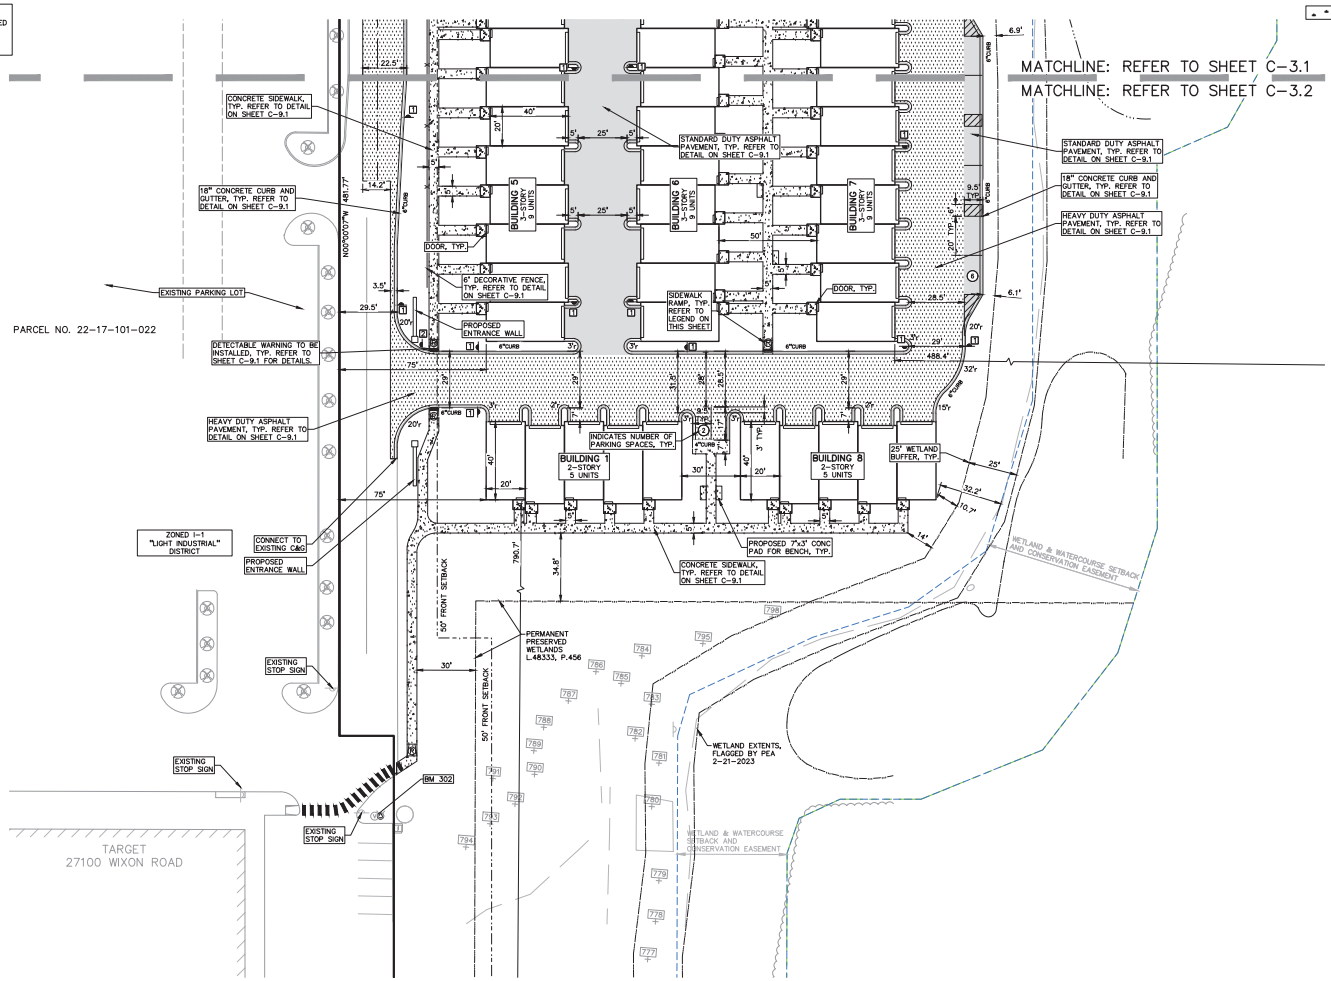

PEA GROUP
t: 844.813.2949
www.peagroup.com

NORTH

0 15 30 60
SCALE: 1" = 30'

CAUTION!!
THE LOCATIONS AND ELEVATIONS OF EXISTING UNDERGROUND UTILITIES AS SHOWN ON THIS DRAWING ARE ONLY APPROXIMATE. NO GUARANTEE IS EITHER EXPRESSED OR IMPLIED AS TO THE COMPLETENESS OR ACCURACY THEREOF. THE CONTRACTOR SHALL BE EXCLUSIVELY RESPONSIBLE FOR DETERMINING THE EXACT UTILITY LOCATIONS AND ELEVATIONS PRIOR TO THE START OF CONSTRUCTION.

C-3.2

CLIENT
MF NOVI, LLC.
280 WEST MAPLE RD., SUITE 230
BIRMINGHAM, MI 48009

PROJECT TITLE
NOVI ACRES
WIXOM RD. BETWEEN GRAND RIVER AVE. AND 11 MILE RD.
NOVI, MICHIGAN

REVISIONS	
PRE-APPLICATION SUBMITTAL	1/13/23
SPA SUBMITTAL	3/9/23
CITY COMMENTS	5/4/23
CITY COMMENTS	6/21/23
CITY COMMENTS	7/24/23
LAYOUT CHANGES	9/13/24
LAYOUT CHANGES	10/14/24
LAYOUT CHANGES	3/27/25
CITY COMMENTS	1/8/26
CITY COMMENTS	5/6/26
CITY COMMENTS	8/06/26

ORIGINAL ISSUE DATE:
DECEMBER 1, 2022

DRAWING TITLE
PRELIMINARY SITE PLAN- SOUTH

PEA JOB NO.	2021-0449
P.M.	JPB
DN.	JKS
DES.	JKS

DRAWING NUMBER:
C-3.2

NOT FOR CONSTRUCTION
NOVI PROJECT NO.: JSP22-0009

BENCHMARKS
(GPS DERIVED – NAVD88)

BM #300
DIMPLE IN ARROW ON A HYDRANT LOCATED NEAR THE NORTHEAST PROPERTY CORNER, APPROX. 63' EAST FROM THE EAST WALL OF SAM'S CLUB (27300 WIXOM RD.)
ELEV. – 986.37

BM #301
DIMPLE IN ARROW ON A HYDRANT LOCATED APPROX. 180' SOUTHWEST FROM THE SOUTHWEST BUILDING CORNER OF SAM'S CLUB (27300 WIXOM RD.)
ELEV. – 984.93

BM #302
DIMPLE IN ARROW ON A HYDRANT LOCATED APPROX. 67' EAST FROM THE NORTHEAST BUILDING CORNER OF TARGET (27100 WIXOM RD.)
ELEV. – 982.19

CITY OF NOVI (REFERENCE BENCHMARKS)
(VERT. DATUM NAVD88, HORIZ. DATUM NAD83)

BM #1711
X ON NORTH RIM OF GATEWELL LOCATED 200 FEET NORTH OF ENTRANCE TO SAMS CLUB GAS STATION, 36 FEET EAST OF CENTERLINE OF WIXOM ROAD AND 3 FEET WEST OF SIDEWALK
ELEV. 974.22

BM #1712
X ON NORTH RIM OF GATEWELL LOCATED IN THE SOUTHEAST QUAD OF INTERSECTION OF WIXOM ROAD AND #27225 WIXOM ROAD, 1 FOOT EAST OF BACK OF CURB
ELEV. 981.30

BM #1713
X ON NORTH RIM OF GATEWELL LOCATED 2 FEET SOUTH BACK OF CURB OF GRAND RIVER AND 150 FEET WEST 12 MILE ROAD
ELEV. 975.77

FLOODPLAIN NOTE:
BY GRAPHICAL PLOTTING, SITE IS WITHIN ZONE 'X', AREA DETERMINED TO BE OUTSIDE OF THE 0.2% ANNUAL CHANCE FLOODPLAIN PER FLOOD INSURANCE RATE MAP NUMBER 26125C0606F, DATED SEPTEMBER 29, 2006.

LEGAL DESCRIPTION
(Per ATA National Title Group File No. 63-21794529-SCM, Commitment Date August 03, 2021)

The land referred to in this commitment is described as follows: City of Novi, County of Oakland, State of Michigan

Part of the Northwest 1/4 of Section 17, Town 1 North, Range 8 East, beginning at a point distant South 00 degrees 19 minutes 49 seconds East 1440.12 feet from the Northwest Section corner; thence South 90 degrees 00 minutes 00 seconds East 305.38 feet; thence North 00 degrees 00 minutes 00 seconds West 127.09 feet; thence South 90 degrees 00 minutes 00 seconds East 277.34 feet; thence along curve to the right, radius 15.05 feet, chord bears North 39 degrees 16 minutes 37 seconds East 23.25 feet, distance of 26.57 feet; thence South 90 degrees 00 minutes 00 seconds East 348.95 feet; thence North 00 degrees 00 minutes 00 seconds East 59.51 feet; thence South 89 degrees 23 minutes 02 seconds East 399.93 feet; thence South 00 degrees 36 minutes 58 seconds West 1409.63 feet; thence North 89 degrees 34 minutes 38 seconds West 554.26 feet; thence North 00 degrees 19 minutes 49 seconds West 156.00 feet; thence North 89 degrees 34 minutes 38 seconds West 180.07 feet; thence North 00 degrees 00 minutes 04 seconds West 515.53 feet; thence South 90 degrees 00 minutes 00 seconds West 27.76 feet; thence North 00 degrees 00 minutes 07 seconds West 481.77 feet; thence North 90 degrees 00 minutes 00 seconds West 567.85 feet; thence North 00 degrees 19 minutes 49 seconds West 50.54 feet to beginning.

SYMBOLS: GRADING

PROPOSED SPOT ELEVATION:
TYPICALLY TOP OF PAVEMENT IN PAVED AREAS, GUTTER GRADE IN CURB LINES. 622.50

PROPOSED CONTOUR LINE 922

ABBREVIATIONS:
T/C = TOP OF CURB
G = GUTTER GRADE
T/P = TOP OF PAVEMENT
T/S = TOP OF SIDEWALK
T/W = TOP OF WALL
B/W = BOTTOM OF WALL
F.G. = FINISH GRADE
RIM = RIM ELEVATION

RETAINING WALL NOTE:
TOP OF WALL (T/W) AND BOTTOM OF WALL (B/W) GRADES ARE THE FINISH GRADE AT THE TOP AND BOTTOM OF THE RETAINING WALL, NOT ACTUAL TOP AND BOTTOM OF THE WALL STRUCTURE.

SIDEWALK RAMP LEGEND:

SIDEWALK RAMP 'TYPE R' (R)
SIDEWALK RAMP 'TYPE P' (P)
CURB DROP ONLY (X)

REFER TO LATEST MDOT R-28 STANDARD RAMP AND DETECTABLE WARNING DETAILS ON SHEET C-9.2

LEGEND

IRON FOUND
IRON SET
NAIL FOUND
NAIL & CAP SET
BRASS PLUG SET
MONUMENT FOUND
MONUMENT SET
MCC CORNER FOUND
R RECORDED
M MEASURED
C CALCULATED

EXISTING / PROPOSED

ELEC, PHONE OR CABLE TV OHL LINE, POLE & GUY WIRE
UNDERGROUND CABLE TV, CATV PEDESTAL
TELEPHONE U/G CABLE, PEDESTAL & MANHOLE
ELECTRIC U/G CABLE, MANHOLE, METER & HANDHOLE
GAS MAIN, VALVE & GAS LINE MARKER
WATERMAIN, HYD, GATE VALVE, TAPPING SLEEVE & VALVE
SANITARY SEWER, CLEANOUT & MANHOLE
STORM SEWER, CLEANOUT & MANHOLE
COMBINED SEWER & MANHOLE
SQUARE, ROUND & BEEHIVE CATCH BASIN, YARD DRAIN
POST INDICATOR VALVE
WATER VALVE BOX/HYDRANT VALVE BOX, SERVICE SHUTOFF
MAILBOX, TRANSFORMER, IRRIGATION CONTROL VALVE
UNIDENTIFIED STRUCTURE
SPOT ELEVATION
CONTOUR LINE
FENCE
GUARD RAIL
STREET LIGHT
SIGN
CONCRETE
ASPHALT
GRAVEL SHOULDER
WETLAND

STD DUTY / HEAVY DUTY / CURB ONLY

REFERENCE DRAWINGS
WATER MAIN — CITY OF NOVI GIS MAP, DATED 09/02/2021
SANITARY SEWER — CITY OF NOVI GIS MAP, DATED 09/02/2021
STORM SEWER — CITY OF NOVI GIS MAP, DATED 09/02/2021

NORTH

0 15 30 60
SCALE: 1" = 30'

811 BEFORE YOU DIG

CAUTION!!
THE LOCATIONS AND ELEVATIONS OF EXISTING UNDERGROUND UTILITIES AS SHOWN ON THIS DRAWING ARE ONLY APPROXIMATE. NO GUARANTEE IS EITHER EXPRESSED OR IMPLIED AS TO THEIR COMPLETENESS OR ACCURACY. IT SHALL BE THE CONTRACTOR'S RESPONSIBILITY TO BE SOLELY AND FULLY RESPONSIBLE FOR DETERMINING THE EXACT UTILITY LOCATIONS AND ELEVATIONS PRIOR TO THE START OF CONSTRUCTION.

C-4.1

SAM'S CLUB
27300 WIXOM ROAD

PARCEL NO. 22-17-101-030

PRIMECARE ON WIXOM
27250 WIXON ROAD

WETLAND & WATERCOURSE SETBACK AND CONSERVATION EASEMENT

WETLAND EXTENTS, FLAGGED BY PEA 2-21-2023

RECONSTRUCT STRUCTURE AS NEEDED TO PROP. RIM

SOIL BORING PER GEOTECH CONSULTANT

SILT FENCE, TYP.

MATCHLINE: REFER TO SHEET C-4.1
MATCHLINE: REFER TO SHEET C-4.2

NOT FOR CONSTRUCTION
NOVI PROJECT NO.: JSP22-0009

PEA GROUP
t: 844.813.2949
www.peagroup.com

CLIENT
MF NOVI, LLC.
280 WEST MAPLE RD., SUITE 230
BIRMINGHAM, MI 48009

PROJECT TITLE
NOVI ACRES
WIXOM RD. BETWEEN GRAND RIVER AVE. AND 11 MILE RD.
NOVI, MICHIGAN

REVISIONS	
PRE-APPLICATION SUBMITTAL	1/13/23
SPA SUBMITTAL	3/9/23
CITY COMMENTS	5/4/23
CITY COMMENTS	6/21/23
CITY COMMENTS	7/24/23
LAYOUT CHANGES	9/13/24
LAYOUT CHANGES	10/14/24
LAYOUT CHANGES	3/27/25
CITY COMMENTS	1/8/26
CITY COMMENTS	5/6/26
CITY COMMENTS	8/06/26

ORIGINAL ISSUE DATE:
DECEMBER 1, 2022

DRAWING TITLE
PRELIMINARY GRADING PLAN- NORTH

PEA JOB NO.	2021-0449
P.M.	JPB
DN.	JKS
DES.	JKS

DRAWING NUMBER:
C-4.1

BENCHMARKS
(GPS DERIVED – NAVD88)

BM #300
DIMPLE IN ARROW ON A HYDRANT LOCATED NEAR THE NORTHEAST PROPERTY CORNER, APPROX. 63' EAST FROM THE EAST WALL OF SAM'S CLUB (27300 WIXOM RD.)
ELEV. – 986.37

BM #301
DIMPLE IN ARROW ON A HYDRANT LOCATED APPROX. 180' SOUTHWEST FROM THE SOUTHWEST BUILDING CORNER OF SAM'S CLUB (27300 WIXOM RD.)
ELEV. – 984.93

BM #302
DIMPLE IN ARROW ON A HYDRANT LOCATED APPROX. 67' EAST FROM THE NORTHEAST BUILDING CORNER OF TARGET (27100 WIXOM RD.)
ELEV. – 982.19

CITY OF NOVI (REFERENCE BENCHMARKS)
(VERT. DATUM NAVD88, HORIZ. DATUM NAD83)

BM #1711
X ON NORTH RIM OF GATEWELL LOCATED 200 FEET NORTH OF ENTRANCE TO SAMS CLUB GAS STATION, 36 FEET EAST OF CENTERLINE OF WIXOM ROAD AND 3 FEET WEST OF SIDEWALK
ELEV. 974.22

BM #1712
X ON NORTH RIM OF GATEWELL LOCATED IN THE SOUTHEAST QUAD OF INTERSECTION OF WIXOM ROAD AND #27225 WIXOM ROAD, 1 FOOT EAST OF BACK OF CURB
ELEV. 981.30

BM #1713
X ON NORTH RIM OF GATEWELL LOCATED 2 FEET SOUTH BACK OF CURB OF GRAND RIVER AND 150 FEET WEST 12 MILE ROAD
ELEV. 975.77

FLOODPLAIN NOTE:
BY GRAPHICAL PLOTTING, SITE IS WITHIN ZONE 'X', AREA DETERMINED TO BE OUTSIDE OF THE 0.2% ANNUAL CHANCE FLOODPLAIN PER FLOOD INSURANCE RATE MAP NUMBER 26125C0606F, DATED SEPTEMBER 29, 2006.

LEGAL DESCRIPTION
(Per ATA National Title Group File No. 63-21794529-SCM, Commitment Date August 03, 2021)

The land referred to in this commitment is described as follows: City of Novi, County of Oakland, State of Michigan

Part of the Northwest 1/4 of Section 17, Town 1 North, Range 8 East, beginning at a point distant South 00 degrees 19 minutes 49 seconds East 1440.12 feet from the Northwest Section corner; thence South 90 degrees 00 minutes 00 seconds East 305.38 feet; thence North 00 degrees 00 minutes 00 seconds West 127.09 feet; thence South 90 degrees 00 minutes 00 seconds East 277.34 feet; thence along curve to the right, radius 15.05 feet, chord bears North 39 degrees 16 minutes 37 seconds East 23.25 feet, distance of 26.57 feet; thence South 90 degrees 00 minutes 00 seconds East 348.95 feet; thence North 00 degrees 00 minutes 00 seconds East 59.51 feet; thence South 89 degrees 23 minutes 02 seconds East 399.93 feet; thence South 00 degrees 36 minutes 58 seconds West 1409.63 feet; thence North 89 degrees 34 minutes 38 seconds West 554.26 feet; thence North 00 degrees 19 minutes 49 seconds West 156.00 feet; thence North 89 degrees 34 minutes 38 seconds West 180.07 feet; thence North 00 degrees 00 minutes 04 seconds West 515.53 feet; thence South 90 degrees 00 minutes 00 seconds West 27.76 feet; thence North 00 degrees 00 minutes 07 seconds West 481.77 feet; thence North 90 degrees 00 minutes 00 seconds West 567.85 feet; thence North 00 degrees 19 minutes 49 seconds West 50.54 feet to beginning.

SYMBOLS: GRADING

PROPOSED SPOT ELEVATION:
TYPICALLY TOP OF PAVEMENT IN PAVED AREAS, GUTTER GRADE IN CURB LINES. — 622.50

PROPOSED CONTOUR LINE — 922 —


ABBREVIATIONS:
T/C = TOP OF CURB
G = GUTTER GRADE
T/P = TOP OF PAVEMENT
T/S = TOP OF SIDEWALK
T/W = TOP OF WALL
B/W = BOTTOM OF WALL
F.G. = FINISH GRADE
RIM = RIM ELEVATION

RETAINING WALL NOTE:
TOP OF WALL (T/W) AND BOTTOM OF WALL (B/W) GRADES ARE THE FINISH GRADE AT THE TOP AND BOTTOM OF THE RETAINING WALL, NOT ACTUAL TOP AND BOTTOM OF THE WALL STRUCTURE.

SIDEWALK RAMP LEGEND:

SIDEWALK RAMP 'TYPE R' (R)
SIDEWALK RAMP 'TYPE P' (P)
CURB DROP ONLY (X)

REFER TO LATEST MDOT R-28 STANDARD RAMP AND DETECTABLE WARNING DETAILS ON SHEET C-9.2

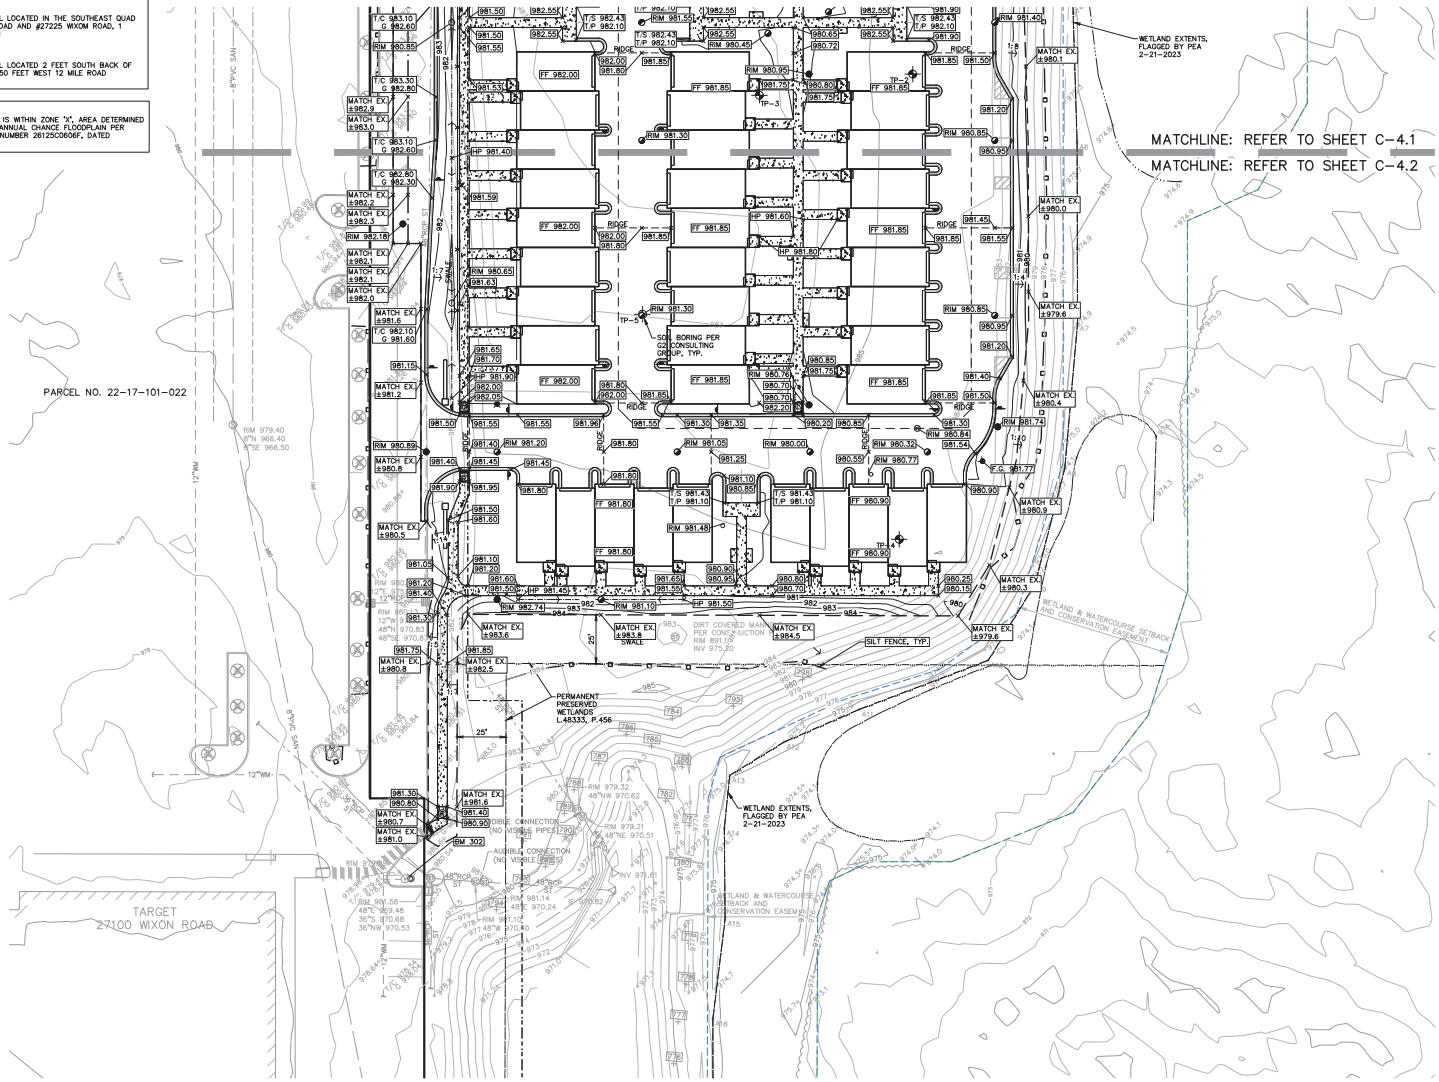

LEGEND

IRON FOUND
IRON SET
NAIL FOUND
NAIL & CAP SET
BRASS PLUG SET
MONUMENT FOUND
MONUMENT SET
HCC CORNER FOUND
R RECORDED
M MEASURED
C CALCULATED

EXISTING / PROPOSED

ELEC, PHONE OR CABLE TV OHL LINE, POLE & GUY WIRE
UNDERGROUND CABLE TV, CATV PEDESTAL
TELEPHONE U/G CABLE, PEDESTAL & MANHOLE
ELECTRIC U/G CABLE, MANHOLE, METER & HANDHOLE
GAS MAIN, VALVE & GAS LINE MARKER
WATERMAIN, HYD, GATE VALVE, TAPPING SLEEVE & VALVE
SANITARY SEWER, CLEANOUT & MANHOLE
STORM SEWER, CLEANOUT & MANHOLE
COMBINED SEWER & MANHOLE
SQUARE, ROUND & BEEHIVE CATCH BASIN, YARD DRAIN
POST INDICATOR VALVE
WATER VALVE BOX/HYDRANT VALVE BOX, SERVICE SHUTOFF
MAILBOX, TRANSFORMER, IRRIGATION CONTROL VALVE
UNIDENTIFIED STRUCTURE
SPOT ELEVATION
CONTOUR LINE
FENCE
GUARD RAIL
STREET LIGHT
SIGN
CONCRETE
ASPHALT
GRAVEL SHOULDER
WETLAND

REFERENCE DRAWINGS

WATER MAIN	CITY OF NOVI GIS MAP, DATED 09/22/2021
SANITARY SEWER	CITY OF NOVI GIS MAP, DATED 09/22/2021
STORM SEWER	CITY OF NOVI GIS MAP, DATED 09/22/2021

NORTH

0 15 30 60
SCALE: 1" = 30'

CAUTION!!
THE LOCATIONS AND ELEVATIONS OF EXISTING UNDERGROUND UTILITIES AS SHOWN ON THIS DRAWING ARE ONLY APPROXIMATE. NO GUARANTEE IS EITHER EXPRESSED OR IMPLIED AS TO THEIR COMPLETENESS OR ACCURACY. THE CONTRACTOR SHALL BE EXCLUSIVELY RESPONSIBLE FOR DETERMINING THE EXACT UTILITY LOCATIONS AND ELEVATIONS PRIOR TO THE START OF CONSTRUCTION.

C-4.2

CLIENT
MF NOVI, LLC.
280 WEST MAPLE RD., SUITE 230
BIRMINGHAM, MI 48009

PROJECT TITLE
NOVI ACRES
WIXOM RD. BETWEEN GRAND RIVER AVE. AND 11 MILE RD.
NOVI, MICHIGAN

REVISIONS	
PRE-APPLICATION SUBMITTAL	1/13/23
SPA SUBMITTAL	3/9/23
CITY COMMENTS	5/4/23
CITY COMMENTS	6/21/23
CITY COMMENTS	7/24/23
LAYOUT CHANGES	9/13/24
LAYOUT CHANGES	10/14/24
LAYOUT CHANGES	3/27/25
CITY COMMENTS	1/8/26
CITY COMMENTS	5/6/26
CITY COMMENTS	8/06/26

ORIGINAL ISSUE DATE:
DECEMBER 1, 2022

DRAWING TITLE
PRELIMINARY GRADING PLAN-SOUTH

PEA JOB NO.	2021-0449
P.M.	JPB
DN.	JKS
DES.	JKS

DRAWING NUMBER:
C-4.2

NOT FOR CONSTRUCTION
NOVI PROJECT NO.: JSP22-0009

BENCHMARKS
(GPS DERIVED – NAVD88)

BM #300
DIMPLE IN ARROW ON A HYDRANT LOCATED NEAR THE NORTHEAST PROPERTY CORNER, APPROX. 63' EAST FROM THE EAST WALL OF SAM'S CLUB (27300 WIXOM RD.)
ELEV. – 986.37

BM #301
DIMPLE IN ARROW ON A HYDRANT LOCATED APPROX. 180' SOUTHWEST FROM THE SOUTHWEST BUILDING CORNER OF SAM'S CLUB (27300 WIXOM RD.)
ELEV. – 984.93

BM #302
DIMPLE IN ARROW ON A HYDRANT LOCATED APPROX. 67' EAST FROM THE NORTHEAST BUILDING CORNER OF TARGET (27100 WIXOM RD.)
ELEV. – 982.19

CITY OF NOVI (REFERENCE BENCHMARKS)
(VERT. DATUM NAVD88, HORIZ. DATUM NAVD83)

BM #1711
X ON NORTH RIM OF GATEWELL LOCATED 200 FEET NORTH OF ENTRANCE TO SAMS CLUB GAS STATION, 36 FEET EAST OF CENTERLINE OF WIXOM ROAD AND 3 FEET WEST OF SIDEWALK
ELEV. 974.22

BM #1712
X ON NORTH RIM OF GATEWELL LOCATED IN THE SOUTHEAST QUAD OF INTERSECTION OF WIXOM ROAD AND #27225 WIXOM ROAD, 1 FOOT EAST OF BACK OF CURB
ELEV. 981.30


BM #1713
X ON NORTH RIM OF GATEWELL LOCATED 2 FEET SOUTH BACK OF CURB OF GRAND RIVER AND 150 FEET WEST 12 MILE ROAD
ELEV. 975.77

FLOODPLAIN NOTE:
BY GRAPHICAL PLOTTING, SITE IS WITHIN ZONE 'X', AREA DETERMINED TO BE OUTSIDE OF THE 0.2% ANNUAL CHANCE FLOODPLAIN PER FLOOD INSURANCE RATE MAP NUMBER 26125C0606F, DATED SEPTEMBER 29, 2006.

LEGAL DESCRIPTION
(Per ATA National Title Group File No. 63-21794529-SCM, Commitment Date August 03, 2021)

The land referred to in this commitment is described as follows: City of Novi, County of Oakland, State of Michigan

Part of the Northwest 1/4 of Section 17, Town 1 North, Range 8 East, beginning at a point distant South 00 degrees 19 minutes 49 seconds East 1440.12 feet from the Northwest Section corner; thence South 90 degrees 00 minutes 00 seconds East 305.38 feet; thence North 00 degrees 00 minutes 00 seconds West 127.09 feet; thence South 90 degrees 00 minutes 00 seconds East 277.34 feet; thence along curve to the right, radius 15.05 feet, chord bears North 39 degrees 16 minutes 37 seconds East 23.25 feet, distance of 26.57 feet; thence South 90 degrees 00 minutes 00 seconds East 348.95 feet; thence North 00 degrees 00 minutes 00 seconds East 59.51 feet; thence South 89 degrees 23 minutes 02 seconds East 399.93 feet; thence South 00 degrees 36 minutes 58 seconds West 1409.63 feet; thence North 89 degrees 34 minutes 38 seconds West 554.26 feet; thence North 00 degrees 19 minutes 49 seconds West 156.00 feet; thence North 89 degrees 34 minutes 38 seconds West 180.07 feet; thence North 00 degrees 00 minutes 04 seconds West 515.53 feet; thence South 90 degrees 00 minutes 00 seconds West 27.76 feet; thence North 00 degrees 00 minutes 07 seconds West 481.77 feet; thence North 90 degrees 00 minutes 00 seconds West 567.85 feet; thence North 00 degrees 19 minutes 49 seconds West 50.54 feet to beginning.

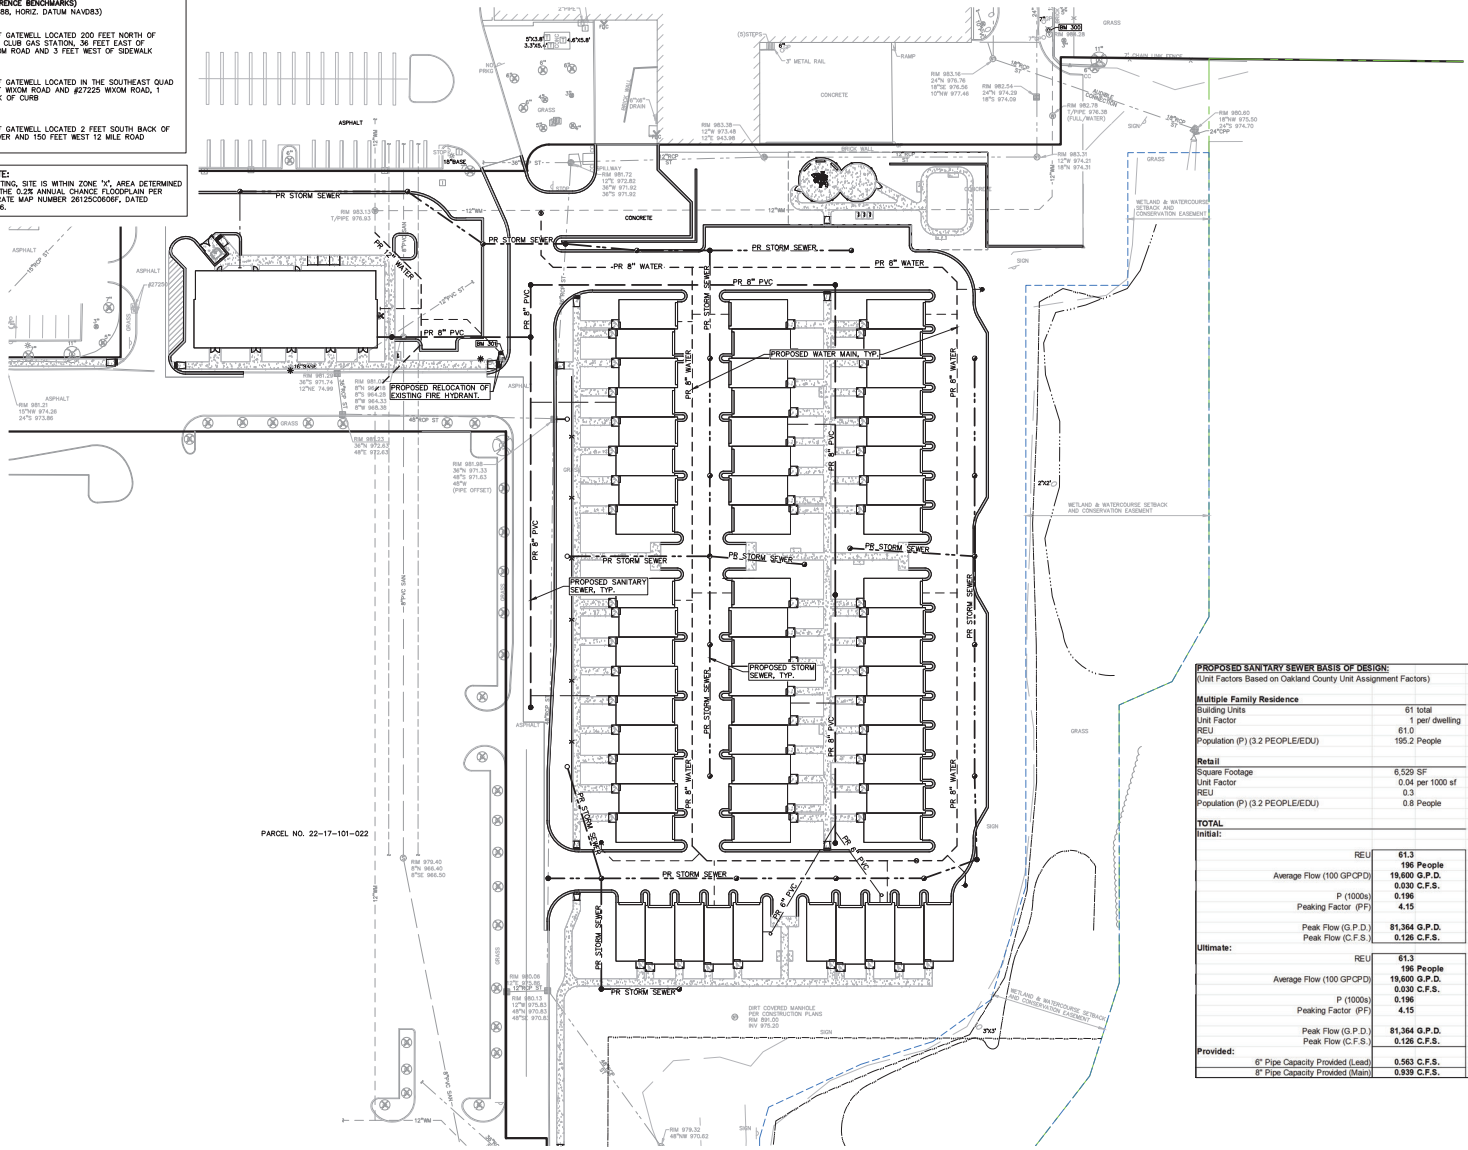

PROPOSED SANITARY SEWER BASIS OF DESIGN:
(Unit Factors Based on Oakland County Unit Assignment Factors)

Multiple Family Residence	
Building Units	61 total
Unit Factor	1 per/ dwelling
REU	61.0
Population (P) (3.2 PEOPLE/EDU)	195.2 People
Retail	
Square Footage	6,529 SF
Unit Factor	0.04 per 1000 sf
REU	0.3
Population (P) (3.2 PEOPLE/EDU)	0.8 People
TOTAL	
Initial:	
REU	**61.3**
	196 People
Average Flow (100 GPCPD)	**19,600 G.P.D.**
	0.030 C.F.S.
P (1000s)	**0.196**
Peaking Factor (PF)	**4.15**
Peak Flow (G.P.D.)	**81,364 G.P.D.**
Peak Flow (C.F.S.)	**0.126 C.F.S.**
Ultimate:	
REU	**61.3**
	196 People
Average Flow (100 GPCPD)	**19,600 G.P.D.**
	0.030 C.F.S.
P (1000s)	**0.196**
Peaking Factor (PF)	**4.15**
Peak Flow (G.P.D.)	**81,364 G.P.D.**
Peak Flow (C.F.S.)	**0.126 C.F.S.**
Provided:	
6" Pipe Capacity Provided (Lead)	**0.563 C.F.S.**
8" Pipe Capacity Provided (Main)	**0.939 C.F.S.**

WATER MAIN BASIS OF DESIGN:
(Unit Factors Based on Oakland County Unit Assignment Factors)

Multiple Family Residence	
Building Units	61 total
Unit Factor	1 per/ dwelling
REU	61.0
Population (P) (3.2 PEOPLE/EDU)	195.2 People
Retail	
Square Footage	6529 SF
Unit Factor	0.04 per 1000 sf
REU	0.3
Population (P) (3.2 PEOPLE/EDU)	0.8 People
TOTAL	
REU	**61.3**
	196 People
Average Flow (150 GPCPD)	**29,400 G.P.D.**
	0.045 C.F.S.
	0.029 M.G.D.
Design Max. Flow = (2.5*avg)	**73500.00 G.P.D.**
	0.114 C.F.S.
	0.074 M.G.D.

Building Type = type II
Required Fire Flow = 4000 psi for 2 hours

LEGEND

IRON FOUND	BRASS PLUG SET
IRON SET	MONUMENT FOUND
NAIL FOUND	MONUMENT SET
NAIL & CAP SET	REC. CORNER FOUND
	R RECORDED
	M MEASURED
	C CALCULATED

EXISTING / PROPOSED

ELEC, PHONE OR CABLE TV OHL LINE, POLE & GUY WIRE
UNDERGROUND CABLE TV, CATV PEDESTAL
TELEPHONE U/G CABLE, PEDESTAL & MANHOLE
ELECTRIC U/G CABLE, MANHOLE, METER & HANDHOLE
GAS MAIN, VALVE & GAS LINE MARKER
WATERMAIN, HYD, GATE VALVE, TAPPING SLEEVE & VALVE
SANITARY SEWER, CLEANOUT & MANHOLE
STORM SEWER, CLEANOUT & MANHOLE
COMBINED SEWER & MANHOLE
SQUARE, ROUND & BEEHIVE CATCH BASIN, YARD DRAIN
POST INDICATOR VALVE
WATER VALVE BOX/HYDRANT VALVE BOX, SERVICE SHUTOFF
MAILBOX, TRANSFORMER, IRRIGATION CONTROL VALVE
UNIDENTIFIED STRUCTURE
SPOT ELEVATION
CONTOUR LINE
FENCE
GUARD RAIL
STREET LIGHT
SIGN
CONCRETE
ASPHALT
GRAVEL SHOREDER
WETLAND

REFERENCE DRAWINGS

WATER MAIN	CITY OF NOVI GIS MAP, DATED 09/22/2021
SANITARY SEWER	CITY OF NOVI GIS MAP, DATED 09/22/2021
STORM SEWER	CITY OF NOVI GIS MAP, DATED 09/22/2021

NOT FOR CONSTRUCTION
NOVI PROJECT NO.: JSP22-0009

PEA GROUP
t: 844.813.2949
www.peagroup.com

NORTH

0 15 30 60
SCALE: 1" = 30'

CAUTION!!
THE LOCATIONS AND ELEVATIONS OF EXISTING UNDERGROUND UTILITIES AS SHOWN ON THIS DRAWING ARE ONLY APPROXIMATE. NO GUARANTEE IS EITHER EXPRESSED OR IMPLIED AS TO THEIR COMPLETENESS OR ACCURACY. IT SHALL BE THE CONTRACTOR SHALL BE SOLELY RESPONSIBLE FOR DETERMINING THE EXACT UTILITY LOCATIONS AND ELEVATIONS PRIOR TO THE START OF CONSTRUCTION.

CLIENT
MF NOVI, LLC.
280 WEST MAPLE RD., SUITE 230
BIRMINGHAM, MI 48009

PROJECT TITLE
NOVI ACRES
WIXOM RD. BETWEEN GRAND RIVER AVE. AND 11 MILE RD.
NOVI, MICHIGAN

REVISIONS	
PRE-APPLICATION SUBMITTAL	1/13/23
SPA SUBMITTAL	3/9/23
CITY COMMENTS	5/4/23
CITY COMMENTS	6/21/23
CITY COMMENTS	7/24/23
LAYOUT CHANGES	9/13/24
LAYOUT CHANGES	10/14/24
LAYOUT CHANGES	3/27/25
CITY COMMENTS	1/8/26
CITY COMMENTS	5/6/26
CITY COMMENTS	8/06/26

ORIGINAL ISSUE DATE:
DECEMBER 1, 2022

DRAWING TITLE
PRELIMINARY UTILITY PLAN - OVERALL

PEA JOB NO.	2021-0449
P.M.	JPB
DN.	JKS
DES.	JKS

DRAWING NUMBER:
C-6.0

BENCHMARKS
(GPS DERIVED – NAVD88)

BM #300
DIMPLE IN ARROW ON A HYDRANT LOCATED NEAR THE NORTHEAST PROPERTY CORNER, APPROX. 63' EAST FROM THE EAST WALL OF SAM'S CLUB (27300 WIXOM RD.)
ELEV. – 986.37

BM #301
DIMPLE IN ARROW ON A HYDRANT LOCATED APPROX. 180' SOUTHWEST FROM THE SOUTHWEST BUILDING CORNER OF SAM'S CLUB (27300 WIXOM RD.)
ELEV. – 984.93

BM #302
DIMPLE IN ARROW ON A HYDRANT LOCATED APPROX. 67' EAST FROM THE NORTHEAST BUILDING CORNER OF TARGET (27100 WIXOM RD.)
ELEV. – 982.19

CITY OF NOVI (REFERENCE BENCHMARKS)
(VERT. DATUM NAVD88, HORIZ. DATUM NAD83)

BM #1711
X ON NORTH RIM OF GATEWELL LOCATED 200 FEET NORTH OF ENTRANCE TO SAMS CLUB GAS STATION, 36 FEET EAST OF CENTERLINE OF WIXOM ROAD AND 3 FEET WEST OF SIDEWALK
ELEV. 974.22

BM #1712
X ON NORTH RIM OF GATEWELL LOCATED IN THE SOUTHEAST QUAD OF INTERSECTION OF WIXOM ROAD AND #27225 WIXOM ROAD, 1 FOOT EAST OF BACK OF CURB
ELEV. 981.30

BM #1713
X ON NORTH RIM OF GATEWELL LOCATED 2 FEET SOUTH BACK OF CURB OF GRAND RIVER AND 150 FEET WEST 12 MILE ROAD
ELEV. 975.77

FLOODPLAIN NOTE:
BY GRAPHICAL PLOTTING, SITE IS WITHIN ZONE 'X', AREA DETERMINED TO BE OUTSIDE OF THE 0.2% ANNUAL CHANCE FLOODPLAIN PER FLOOD INSURANCE RATE MAP NUMBER 26125C0606F, DATED SEPTEMBER 29, 2006.

LEGAL DESCRIPTION
(Per ATA National Title Group File No. 63-21794529-SCM, Commitment Date August 03, 2021)

The land referred to in this commitment is described as follows: City of Novi, County of Oakland, State of Michigan

Part of the Northwest 1/4 of Section 17, Town 1 North, Range 8 East, beginning at a point distant South 00 degrees 19 minutes 49 seconds East 1440.12 feet from the Northwest Section corner; thence South 90 degrees 00 minutes 00 seconds East 305.38 feet; thence North 00 degrees 00 minutes 00 seconds West 127.09 feet; thence South 90 degrees 00 minutes 00 seconds East 277.34 feet; thence along curve to the right, radius 15.05 feet, chord bears North 39 degrees 16 minutes 37 seconds East 23.25 feet, distance of 26.57 feet; thence South 90 degrees 00 minutes 00 seconds East 348.95 feet; thence North 00 degrees 00 minutes 00 seconds East 59.51 feet; thence South 89 degrees 23 minutes 02 seconds East 399.93 feet; thence South 00 degrees 36 minutes 58 seconds West 1409.63 feet; thence North 89 degrees 34 minutes 38 seconds West 554.26 feet; thence North 00 degrees 19 minutes 49 seconds West 156.00 feet; thence North 89 degrees 34 minutes 38 seconds West 180.07 feet; thence North 00 degrees 00 minutes 04 seconds West 515.53 feet; thence South 90 degrees 00 minutes 00 seconds West 27.76 feet; thence North 00 degrees 00 minutes 07 seconds West 481.77 feet; thence North 90 degrees 00 minutes 00 seconds West 567.85 feet; thence North 00 degrees 19 minutes 49 seconds West 50.54 feet to beginning.


LEGEND

EXISTING / PROPOSED

- IRON FOUND / IRON SET / NAIL FOUND / NAIL & CAP SET
- BRASS PLUG SET / MONUMENT FOUND / MONUMENT SET
- MCC: CORNER FOUND / R: RECORDED / M: MEASURED / C: CALCULATED
- ELEC, PHONE OR CABLE TV OHL LINE, POLE & GUY WIRE
- UNDERGROUND CABLE TV, CATV PEDESTAL
- TELEPHONE U/G CABLE, PEDESTAL & MANHOLE
- ELECTRIC U/G CABLE, MANHOLE, METER & HANDHOLE
- GAS MAIN, VALVE & GAS LINE MARKER
- WATERMAIN, HYD, GATE VALVE, TAPPING SLEEVE & VALVE
- SANITARY SEWER, CLEANOUT & MANHOLE
- STORM SEWER, CLEANOUT & MANHOLE
- COMBINED SEWER & MANHOLE
- SQUARE, ROUND & BEEHIVE CATCH BASIN, YARD DRAIN
- POST INDICATOR VALVE
- WATER VALVE BOX/HYDRANT VALVE BOX, SERVICE SHUTOFF
- MAILBOX, TRANSFORMER, IRRIGATION CONTROL VALVE
- UNIDENTIFIED STRUCTURE
- SPOT ELEVATION
- CONTOUR LINE
- FENCE
- GUARD RAIL
- STREET LIGHT
- SIGN
- CONCRETE
- ASPHALT
- GRAVEL SHOULDER
- WETLAND

REFERENCE DRAWINGS

WATER MAIN	CITY OF NOVI GIS MAP, DATED 09/22/2021
SANITARY SEWER	CITY OF NOVI GIS MAP, DATED 09/22/2021
STORM SEWER	CITY OF NOVI GIS MAP, DATED 09/22/2021

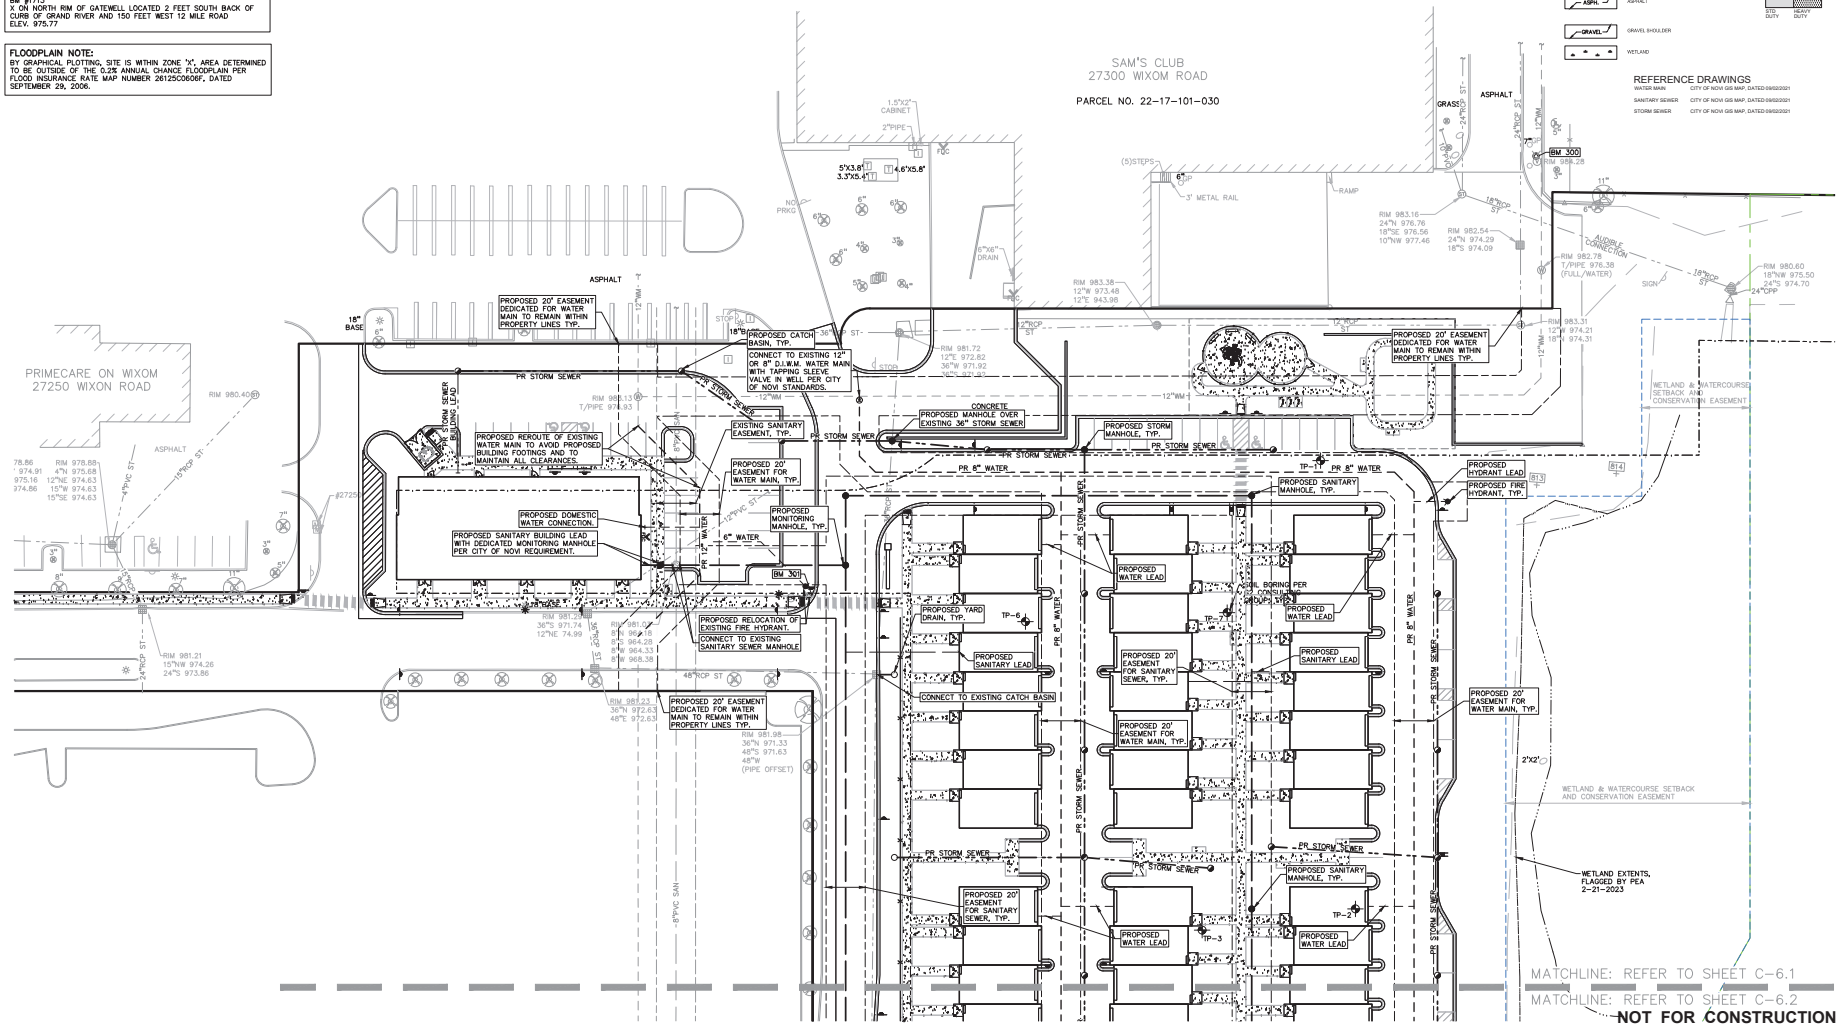

NOT FOR CONSTRUCTION

NOVI PROJECT NO.: JSP22-0009

PEA GROUP
t: 844.813.2949
www.peagroup.com

NORTH

0 15 30 60
SCALE: 1" = 30'

CAUTION!!
THE LOCATIONS AND ELEVATIONS OF EXISTING UNDERGROUND UTILITIES AS SHOWN ON THIS DRAWING ARE ONLY APPROXIMATE. NO GUARANTEE IS EITHER EXPRESSED OR IMPLIED AS TO THE COMPLETENESS OR ACCURACY THEREOF. THE CONTRACTOR SHALL BE EXCLUSIVELY RESPONSIBLE FOR DETERMINING THE EXACT UTILITY LOCATIONS AND ELEVATIONS PRIOR TO THE START OF CONSTRUCTION.

C-6.1

CLIENT
MF NOVI, LLC.
280 WEST MAPLE RD., SUITE 230
BIRMINGHAM, MI 48009

PROJECT TITLE
NOVI ACRES
WIXOM RD. BETWEEN GRAND RIVER AVE. AND 11 MILE RD.
NOVI, MICHIGAN

REVISIONS	
PRE-APPLICATION SUBMITTAL	1/13/23
SPA SUBMITTAL	3/9/23
CITY COMMENTS	5/4/23
CITY COMMENTS	6/21/23
CITY COMMENTS	7/24/23
LAYOUT CHANGES	9/13/24
LAYOUT CHANGES	10/14/24
LAYOUT CHANGES	3/27/25
CITY COMMENTS	1/8/26
CITY COMMENTS	5/6/26
CITY COMMENTS	8/06/26

ORIGINAL ISSUE DATE:
DECEMBER 1, 2022

DRAWING TITLE
PRELIMINARY UTILITY PLAN-NORTH

PEA JOB NO.	2021-0449
P.M.	JPB
DN.	JKS
DES.	JKS

DRAWING NUMBER:
C-6.1

BENCHMARKS
(GPS DERIVED – NAVD88)

BM #300
DIMPLE IN ARROW ON A HYDRANT LOCATED NEAR THE NORTHEAST PROPERTY CORNER, APPROX. 63' EAST FROM THE EAST WALL OF SAM'S CLUB (27300 WIXOM RD.)
ELEV. – 986.37

BM #301
DIMPLE IN ARROW ON A HYDRANT LOCATED APPROX. 180' SOUTHWEST FROM THE SOUTHWEST BUILDING CORNER OF SAM'S CLUB (27300 WIXOM RD.)
ELEV. – 984.93

BM #302
DIMPLE IN ARROW ON A HYDRANT LOCATED APPROX. 67' EAST FROM THE NORTHEAST BUILDING CORNER OF TARGET (27100 WIXOM RD.)
ELEV. – 982.19

CITY OF NOVI (REFERENCE BENCHMARKS)
(VERT. DATUM NAVD88, HORIZ. DATUM NAD83)

BM #1711
X ON NORTH RIM OF GATEWELL LOCATED 200 FEET NORTH OF ENTRANCE TO SAMS CLUB GAS STATION, 36 FEET EAST OF CENTERLINE OF WIXOM ROAD AND 3 FEET WEST OF SIDEWALK
ELEV. 974.22

BM #1712
X ON NORTH RIM OF GATEWELL LOCATED IN THE SOUTHEAST QUAD OF INTERSECTION OF WIXOM ROAD AND #27225 WIXOM ROAD, 1 FOOT EAST OF BACK OF CURB
ELEV. 981.30


BM #1713
X ON NORTH RIM OF GATEWELL LOCATED 2 FEET SOUTH BACK OF CURB OF GRAND RIVER AND 150 FEET WEST 12 MILE ROAD
ELEV. 975.77

FLOODPLAIN NOTE:
BY GRAPHICAL PLOTTING, SITE IS WITHIN ZONE 'X', AREA DETERMINED TO BE OUTSIDE OF THE 0.2% ANNUAL CHANCE FLOODPLAIN PER FLOOD INSURANCE RATE MAP NUMBER 26125C0606F, DATED SEPTEMBER 29, 2006.

LEGAL DESCRIPTION
(Per ATA National Title Group File No. 63-21794529-SCM, Commitment Date August 03, 2021)

The land referred to in this commitment is described as follows: City of Novi, County of Oakland, State of Michigan

Part of the Northwest 1/4 of Section 17, Town 1 North, Range 8 East, beginning at a point distant South 00 degrees 19 minutes 49 seconds East 1440.12 feet from the Northwest Section corner; thence South 90 degrees 00 minutes 00 seconds East 305.38 feet; thence North 00 degrees 00 minutes 00 seconds West 127.09 feet; thence South 90 degrees 00 minutes 00 seconds East 277.34 feet; thence along curve to the right, radius 15.05 feet, chord bears North 39 degrees 16 minutes 37 seconds East 23.25 feet, distance of 26.57 feet; thence South 90 degrees 00 minutes 00 seconds East 348.95 feet; thence North 00 degrees 00 minutes 00 seconds East 59.51 feet; thence South 89 degrees 23 minutes 02 seconds East 399.93 feet; thence South 00 degrees 36 minutes 58 seconds West 1409.63 feet; thence North 89 degrees 34 minutes 38 seconds West 554.26 feet; thence North 00 degrees 19 minutes 49 seconds West 156.00 feet; thence North 89 degrees 34 minutes 38 seconds West 180.07 feet; thence North 00 degrees 00 minutes 04 seconds West 515.53 feet; thence South 90 degrees 00 minutes 00 seconds West 27.76 feet; thence North 00 degrees 00 minutes 07 seconds West 481.77 feet; thence North 90 degrees 00 minutes 00 seconds West 567.85 feet; thence North 00 degrees 19 minutes 49 seconds West 50.54 feet to beginning.

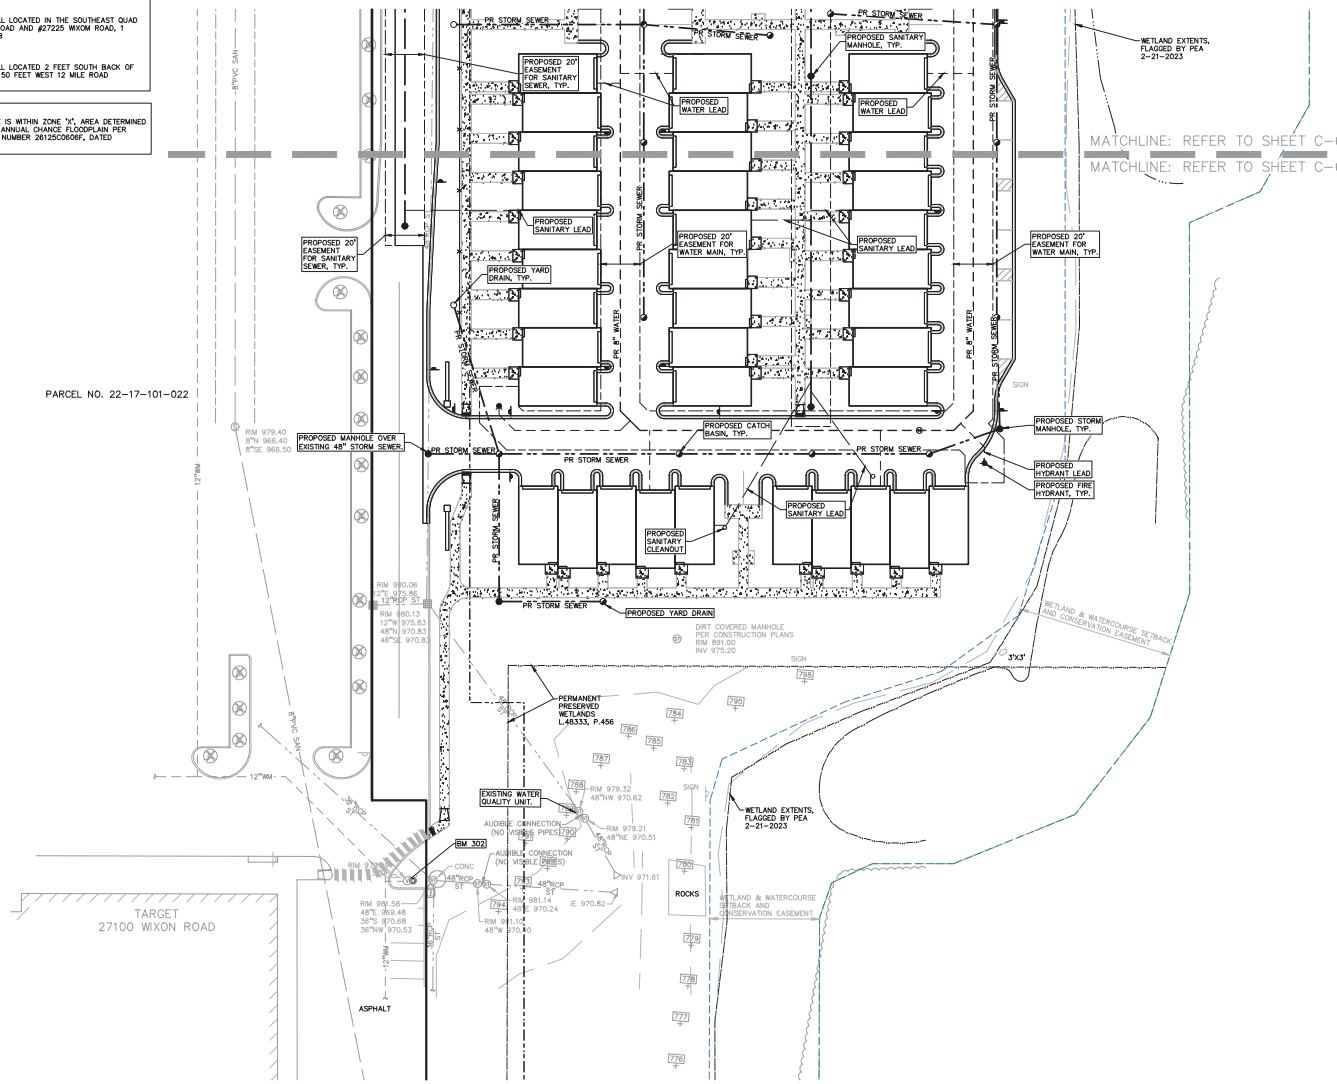

LEGEND

IRON FOUND
IRON SET
NAIL FOUND
NAIL & CAP SET
BRASS PLUG SET
MONUMENT FOUND
MONUMENT SET
REC. CORNER FOUND
R RECORDED
M MEASURED
C CALCULATED

EXISTING / PROPOSED

ELEC., PHONE OR CABLE TV OHL LINE, POLE & GUY WIRE
UNDERGROUND CABLE TV, CATV PEDESTAL
TELEPHONE U/G CABLE, PEDESTAL & MANHOLE
ELECTRIC U/G CABLE, MANHOLE, METER & HANDHOLE
GAS MAIN, VALVE & GAS LINE MARKER
WATERMAIN, HYD., GATE VALVE, TAPPING SLEEVE & VALVE
SANITARY SEWER, CLEANOUT & MANHOLE
STORM SEWER, CLEANOUT & MANHOLE
COMBINED SEWER & MANHOLE
SQUARE, ROUND & BEEHIVE CATCH BASIN, YARD DRAIN
POST INDICATOR VALVE
WATER VALVE BOX HYDRANT VALVE BOX, SERVICE SHUTOFF
MAILBOX, TRANSFORMER, IRRIGATION CONTROL VALVE
UNIDENTIFIED STRUCTURE
SPOT ELEVATION
CONTOUR LINE
FENCE
GUARD RAIL
STREET LIGHT
SIGN
CONCRETE
ASPHALT
GRAVEL SHOULDER
WETLAND

REFERENCE DRAWINGS

WATER MAIN	CITY OF NOVI GIS MAP, DATED 09/22/2021
SANITARY SEWER	CITY OF NOVI GIS MAP, DATED 09/22/2021
STORM SEWER	CITY OF NOVI GIS MAP, DATED 09/22/2021

PEA GROUP
t: 844.813.2949
www.peagroup.com

NORTH

0 15 30 60
SCALE: 1" = 30'

CAUTION!!
THE LOCATIONS AND ELEVATIONS OF EXISTING UNDERGROUND UTILITIES AS SHOWN ON THIS DRAWING ARE ONLY APPROXIMATE. NO GUARANTEE IS EITHER EXPRESSED OR IMPLIED AS TO THEIR COMPLETENESS OR ACCURACY. THE CONTRACTOR SHALL BE EXCLUSIVELY RESPONSIBLE FOR DETERMINING THE EXACT UTILITY LOCATIONS AND ELEVATIONS PRIOR TO THE START OF CONSTRUCTION.

C-6.2

CLIENT
MF NOVI, LLC.
280 WEST MAPLE RD., SUITE 230
BIRMINGHAM, MI 48009

PROJECT TITLE
NOVI ACRES
WIXOM RD. BETWEEN GRAND RIVER AVE. AND 11 MILE RD.
NOVI, MICHIGAN

REVISIONS	
PRE-APPLICATION SUBMITTAL	1/13/23
SPA SUBMITTAL	3/9/23
CITY COMMENTS	5/4/23
CITY COMMENTS	6/21/23
CITY COMMENTS	7/24/23
LAYOUT CHANGES	9/13/24
LAYOUT CHANGES	10/14/24
LAYOUT CHANGES	3/27/25
CITY COMMENTS	1/8/26
CITY COMMENTS	5/6/26
CITY COMMENTS	8/06/26


ORIGINAL ISSUE DATE:
DECEMBER 1, 2022

DRAWING TITLE
PRELIMINARY UTILITY PLAN-SOUTH

PEA JOB NO.	2021-0449
P.M.	JPB
DN.	JKS
DES.	JKS

DRAWING NUMBER:
C-6.2

NOT FOR CONSTRUCTION
NOVI PROJECT NO.: JSP22-0009

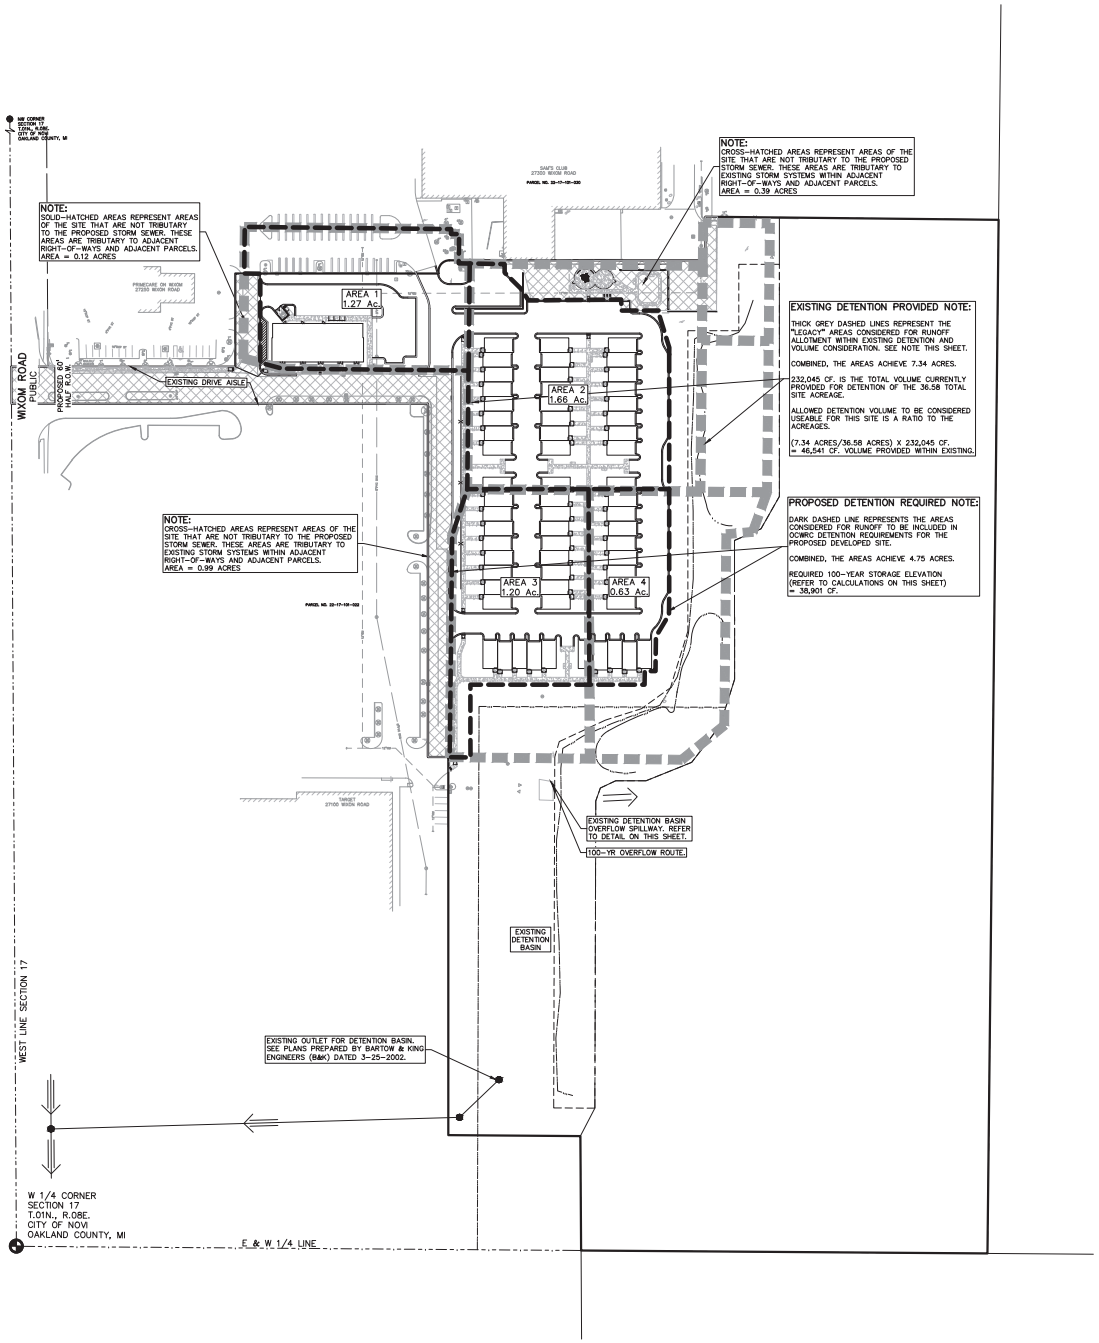

STORM WATER MANAGEMENT:

PER THE CONSTRUCTION PLANS PREPARED BY BARTOW & KING ENGINEERS (B&K) (DATED 3-25-2002), THE AREA OF PROPOSED "STATION FLATS" DEVELOPMENT WAS INCLUDED IN THE TRIBUTARY AREA FOR THE SIZING OF THE DETENTION BASIN FOR THE OVERALL "NOVI PROMENADE" DEVELOPMENT. THIS BASIN WAS RECONFIGURED IN 2015, BUT THE BASIN IS STILL SIZED TO HANDLE THE FLOW FROM THIS PROPOSED DEVELOPMENT.

PER DISCUSSIONS WITH CITY OF NOVI, THE PROPOSED DEVELOPMENT MAY USE VOLUME DESIGNATED FOR THE LEGACY AREAS SHOWN IN THICK GREY DASHED LINES ON THIS SHEET. THESE DEPICT THE AREA OF RUNOFF CONSIDERED FOR "USEABLE" VOLUME WITHIN THE FULL DETENTION. SEE CALCULATION OF RATIO ON PLAN.

PER THE "B&K" PLANS THIS EXISTING BASIN PROVIDED 232,045 CUBIC FEET OF STORAGE FOR A 100 YEAR EVENT. THE OUTLET STRUCTURE HAS BEEN SIZED TO RESTRICT THE OUTFLOW TO 7.32 CFS.

THE PROPOSED VOLUME OF 100-YEAR DETAINMENT REQUIRED BY OCWRC STANDARD STORMWATER REQUIREMENTS IS CALCULATED TO BE LESS THAN THE PROVIDED VOLUME FOR THE CONSIDERED AREAS OF RUNOFF, THEREFORE NO FURTHER DETENTION IS PROPOSED.

THE EXISTING STORM SEWER CONVEYANCE SYSTEM HAS A PRE-TREATMENT STRUCTURE AT THE POINT OF DISCHARGE INTO THE DETENTION BASIN.

LEGEND

IRON FOUND
IRON SET
NAIL FOUND
NAIL & CAP SET
BRASS PLUG SET
MONUMENT FOUND
MONUMENT SET
MCC CORNER FOUND
R RECORDED
M MEASURED
C CALCULATED

EXISTING / PROPOSED

ELEC, PHONE OR CABLE TV OHL LINE, POLE & GUY WIRE
UNDERGROUND CABLE TV, CATV PEDESTAL
TELEPHONE U/G CABLE, PEDESTAL & MANHOLE
ELECTRIC U/G CABLE, MANHOLE, METER & HANDHOLE
GAS MAIN, VALVE & GAS LINE MARKER
WATERMAIN, HYD, GATE VALVE, TAPPING SLEEVE & VALVE
SANITARY SEWER, CLEANOUT & MANHOLE
STORM SEWER, CLEANOUT & MANHOLE
COMBINED SEWER & MANHOLE
SQUARE, ROUND & BEEHIVE CATCH BASIN, YARD DRAIN
POST INDICATOR VALVE
WATER VALVE BOX HYDRANT VALVE BOX, SERVICE SHUTOFF
MAILBOX, TRANSFORMER, IRRIGATION CONTROL VALVE
UNIDENTIFIED STRUCTURE
SPOT ELEVATION
CONTOUR LINE
FENCE
GUARD RAIL
STREET LIGHT
SIGN
CONCRETE
ASPHALT
GRAVEL SHOULDER
WETLAND

REFERENCE DRAWINGS

WATER MAIN	CITY OF NOVI GIS MAP, DATED 09/02/2021
SANITARY SEWER	CITY OF NOVI GIS MAP, DATED 09/02/2021
STORM SEWER	CITY OF NOVI GIS MAP, DATED 09/02/2021

Site Drainage Data

Select County:	Oakland	
Select NCRS Soil type:	C	
Existing		
Dry/Wet Detention/Retention Basin	acre	C = 1.00
Water Surface	acre	C = 1.00
Roof	acre	C = 0.95
Asphalt or Concrete Pavement	acre	C = 0.95
Gravel, Brick, or Macadam	acre	C = 0.95
lawns & open space	5.16 acre	C = 0.35
Forested	acre	C = 0.35
Meadow/No-Mow area	acre	C = 0.35
Bioretention	acre	C =
Porous Pavement/Green Roof	acre	C =
Water Area:	0.00 acre	C = 0.00
Impervious Area:	0.00 acre	C = 0.00
Pervious Area:	5.16 acre	C = 0.35
Total Area (A):	**5.16 acre**	
Weighted Coefficient of Runoff (C):	**0.35**	
Proposed		
Dry/Wet Detention/Retention Basin	acre	C = 1.00
Water Surface	acre	C = 1.00
Roof	1.27 acre	C = 0.95
Asphalt or Concrete Pavement	2.73 acre	C = 0.95
Gravel, Brick, or Macadam	acre	C = 0.95
lawns & open space	1.16 acre	C = 0.35
Forested	acre	C = 0.35
Meadow/No-Mow area	acre	C = 0.35
Bioretention	acre	C =
Porous Pavement/Green Roof	acre	C =
Water Area:	0.00 acre	C = 0.00
Impervious Area:	4.00 acre	C = 0.95
Pervious Area:	1.16 acre	C = 0.35
Total Area (A):	**5.16 acre**	
Weighted Coefficient of Runoff (C):	**0.81**	
Rainfall Intensity		
Flood Control Time of Concentration, Tc =	15.00 minutes	

Detroit v2.00 — 8/1/2006 — 7/19/2025

Time of Concentration (T_C)	15.00 min
Site Area (A)	5.16 acres
Runoff Coefficient (C)	0.81

Rainfall Intensity

$I = 30.2p^{0.82}/(Tc + 9.17)^{0.81}$

p is the design storm intensity, in years

I_1 =	2.29 in/hr
I_{10} =	3.80 in/hr
I_{100} =	6.30 in/hr

Water Quality Volume

V_{WQ} = 3630PCA	15,172 cf
V_F = 545CA	2,278 cf

Forebay Dewatering Rate

$Q_F = Q_{WED}$	0.17 cfs

CPVC: Channel Protection Volume Control Volume

V_{CPVC} = 3630PCA	19,724 cf
Precipitation Depth, P:	1.30 inch

CPRC: Channel Protection Rate Control Volume: Extended Detention

V_{ED} = 6897CA	28,827 cf

Target Dewatering Rate

$Q_{WED} = V_{ED} / (48*60*60)$	0.17 cfs
$Q_{VER} = 1.1055-0.206ln(A)$	0.77 cfs/acre
Maximum Q_{VER} = 1.0 cfs/acre	
Mandated Outflow Rate:	N/A cfs/acre
Q_{100P} is the lesser of the two rates multiplied by A.	
Q_{100P} =	3.96 cfs

100-Year Runoff Volume

V_{100R} = 18985CA	79,350 cf

Storage Curve Factor for the 100-year Detention Volume

$Q_{100N} = C_{100}i_{100}A$	26.34 cfs
$R = [0.206 - 0.15ln(Q_{100P}/Q_{100N})]$	0.49

100-Year Runoff Volume

V_{100R} = 18985CA	79,350 cf

Channel Protection Volume Credit

$V_{VC-CREDIT}$ is the volume infiltrated (cannot exceed V_{VC})

Infiltration Volume Provided:	0 cf
$V_{VC-CREDIT}$ =	0 cf
$V_{100D} = (V_{100}R) - V_{VC-CREDIT}$	38,901 cf

Storage System Volume

The larger of V_{100D} and V_{ED} controls:	38,901 cf
Dewater at Q_{100P} rate:	3.96 cfs

NOT FOR CONSTRUCTION
NOVI PROJECT NO.: JSP22-0009

PEA GROUP
t: 844.813.2949
www.peagroup.com

NORTH

0 40 80 160
SCALE: 1" = 80'

CAUTION!!
THE LOCATIONS AND ELEVATIONS OF EXISTING UNDERGROUND UTILITIES AS SHOWN ON THIS DRAWING ARE ONLY APPROXIMATE. NO GUARANTEE IS EITHER EXPRESSED OR IMPLIED AS TO THEIR COMPLETENESS OR ACCURACY. THE CONTRACTOR SHALL BE EXCLUSIVELY RESPONSIBLE FOR DETERMINING THE EXACT UTILITY LOCATIONS AND ELEVATIONS PRIOR TO THE START OF CONSTRUCTION.

CLIENT
MF NOVI, LLC.
280 WEST MAPLE RD., SUITE 230
BIRMINGHAM, MI 48009

PROJECT TITLE
NOVI ACRES
WIXOM RD. BETWEEN GRAND RIVER AVE. AND 11 MILE RD.
NOVI, MICHIGAN

REVISIONS	
PRE-APPLICATION SUBMITTAL	1/13/23
SPA SUBMITTAL	3/9/23
CITY COMMENTS	5/4/23
CITY COMMENTS	6/21/23
CITY COMMENTS	7/24/23
LAYOUT CHANGES	9/13/24
LAYOUT CHANGES	10/14/24
LAYOUT CHANGES	3/27/25
CITY COMMENTS	1/8/26
CITY COMMENTS	5/6/26
CITY COMMENTS	8/06/26

ORIGINAL ISSUE DATE:
DECEMBER 1, 2022

DRAWING TITLE
STORM WATER MANAGEMENT PLAN

PEA JOB NO.	2021-0449
P.M.	JPB
DN.	JKS
DES.	JKS

DRAWING NUMBER:
C-8.1

BENCHMARKS
(GPS DERIVED – NAVD88)

BM #300
DIMPLE IN ARROW ON A HYDRANT LOCATED NEAR THE NORTHEAST PROPERTY CORNER, APPROX. 63' EAST FROM THE EAST WALL OF SAM'S CLUB (27300 WIXOM RD.)
ELEV. – 986.37

BM #301
DIMPLE IN ARROW ON A HYDRANT LOCATED APPROX. 180' SOUTHWEST FROM THE SOUTHWEST BUILDING CORNER OF SAM'S CLUB (27300 WIXOM RD.)
ELEV. – 984.93

BM #302
DIMPLE IN ARROW ON A HYDRANT LOCATED APPROX. 67' EAST FROM THE NORTHEAST BUILDING CORNER OF TARGET (27100 WIXOM RD.)
ELEV. – 982.19

CITY OF NOVI (REFERENCE BENCHMARKS)
(VERT. DATUM NAVD88, HORIZ. DATUM NAD83)

BM #1711
X ON NORTH RIM OF GATEWELL LOCATED 200 FEET NORTH OF ENTRANCE TO SAMS CLUB GAS STATION, 36 FEET EAST OF CENTERLINE OF WIXOM ROAD AND 3 FEET WEST OF SIDEWALK
ELEV. 974.22

BM #1712
X ON NORTH RIM OF GATEWELL LOCATED IN THE SOUTHEAST QUAD OF INTERSECTION OF WIXOM ROAD AND #27225 WIXOM ROAD, 1 FOOT EAST OF BACK OF CURB
ELEV. 981.30


BM #1713
X ON NORTH RIM OF GATEWELL LOCATED 2 FEET SOUTH BACK OF CURB OF GRAND RIVER AND 150 FEET WEST 12 MILE ROAD
ELEV. 975.77

FLOODPLAIN NOTE:
BY GRAPHICAL PLOTTING, SITE IS WITHIN ZONE 'X', AREA DETERMINED TO BE OUTSIDE OF THE 0.2% ANNUAL CHANCE FLOODPLAIN PER FLOOD INSURANCE RATE MAP NUMBER 26125C0606F, DATED SEPTEMBER 29, 2006.

LEGAL DESCRIPTION
(Per ATA National Title Group File No. 63-21794529-SCM, Commitment Date August 03, 2021)

The land referred to in this commitment is described as follows: City of Novi, County of Oakland, State of Michigan

Part of the Northwest 1/4 of Section 17, Town 1 North, Range 8 East, beginning at a point distant South 00 degrees 19 minutes 49 seconds East 1440.12 feet from the Northwest Section corner; thence South 90 degrees 00 minutes 00 seconds East 305.38 feet; thence North 00 degrees 00 minutes 00 seconds West 127.09 feet; thence South 90 degrees 00 minutes 00 seconds East 277.34 feet; thence along curve to the right, radius 15.05 feet, chord bears North 39 degrees 16 minutes 37 seconds East 23.25 feet, distance of 26.57 feet; thence South 90 degrees 00 minutes 00 seconds East 348.95 feet; thence North 00 degrees 00 minutes 00 seconds East 59.51 feet; thence South 89 degrees 23 minutes 02 seconds East 399.93 feet; thence South 00 degrees 36 minutes 58 seconds West 1409.63 feet; thence North 89 degrees 34 minutes 38 seconds West 554.26 feet; thence North 00 degrees 19 minutes 49 seconds West 156.00 feet; thence North 89 degrees 34 minutes 38 seconds West 180.07 feet; thence North 00 degrees 00 minutes 04 seconds West 515.53 feet; thence South 90 degrees 00 minutes 00 seconds West 27.76 feet; thence North 00 degrees 00 minutes 07 seconds West 481.77 feet; thence North 90 degrees 00 minutes 00 seconds West 567.85 feet; thence North 00 degrees 19 minutes 49 seconds West 50.54 feet to beginning.

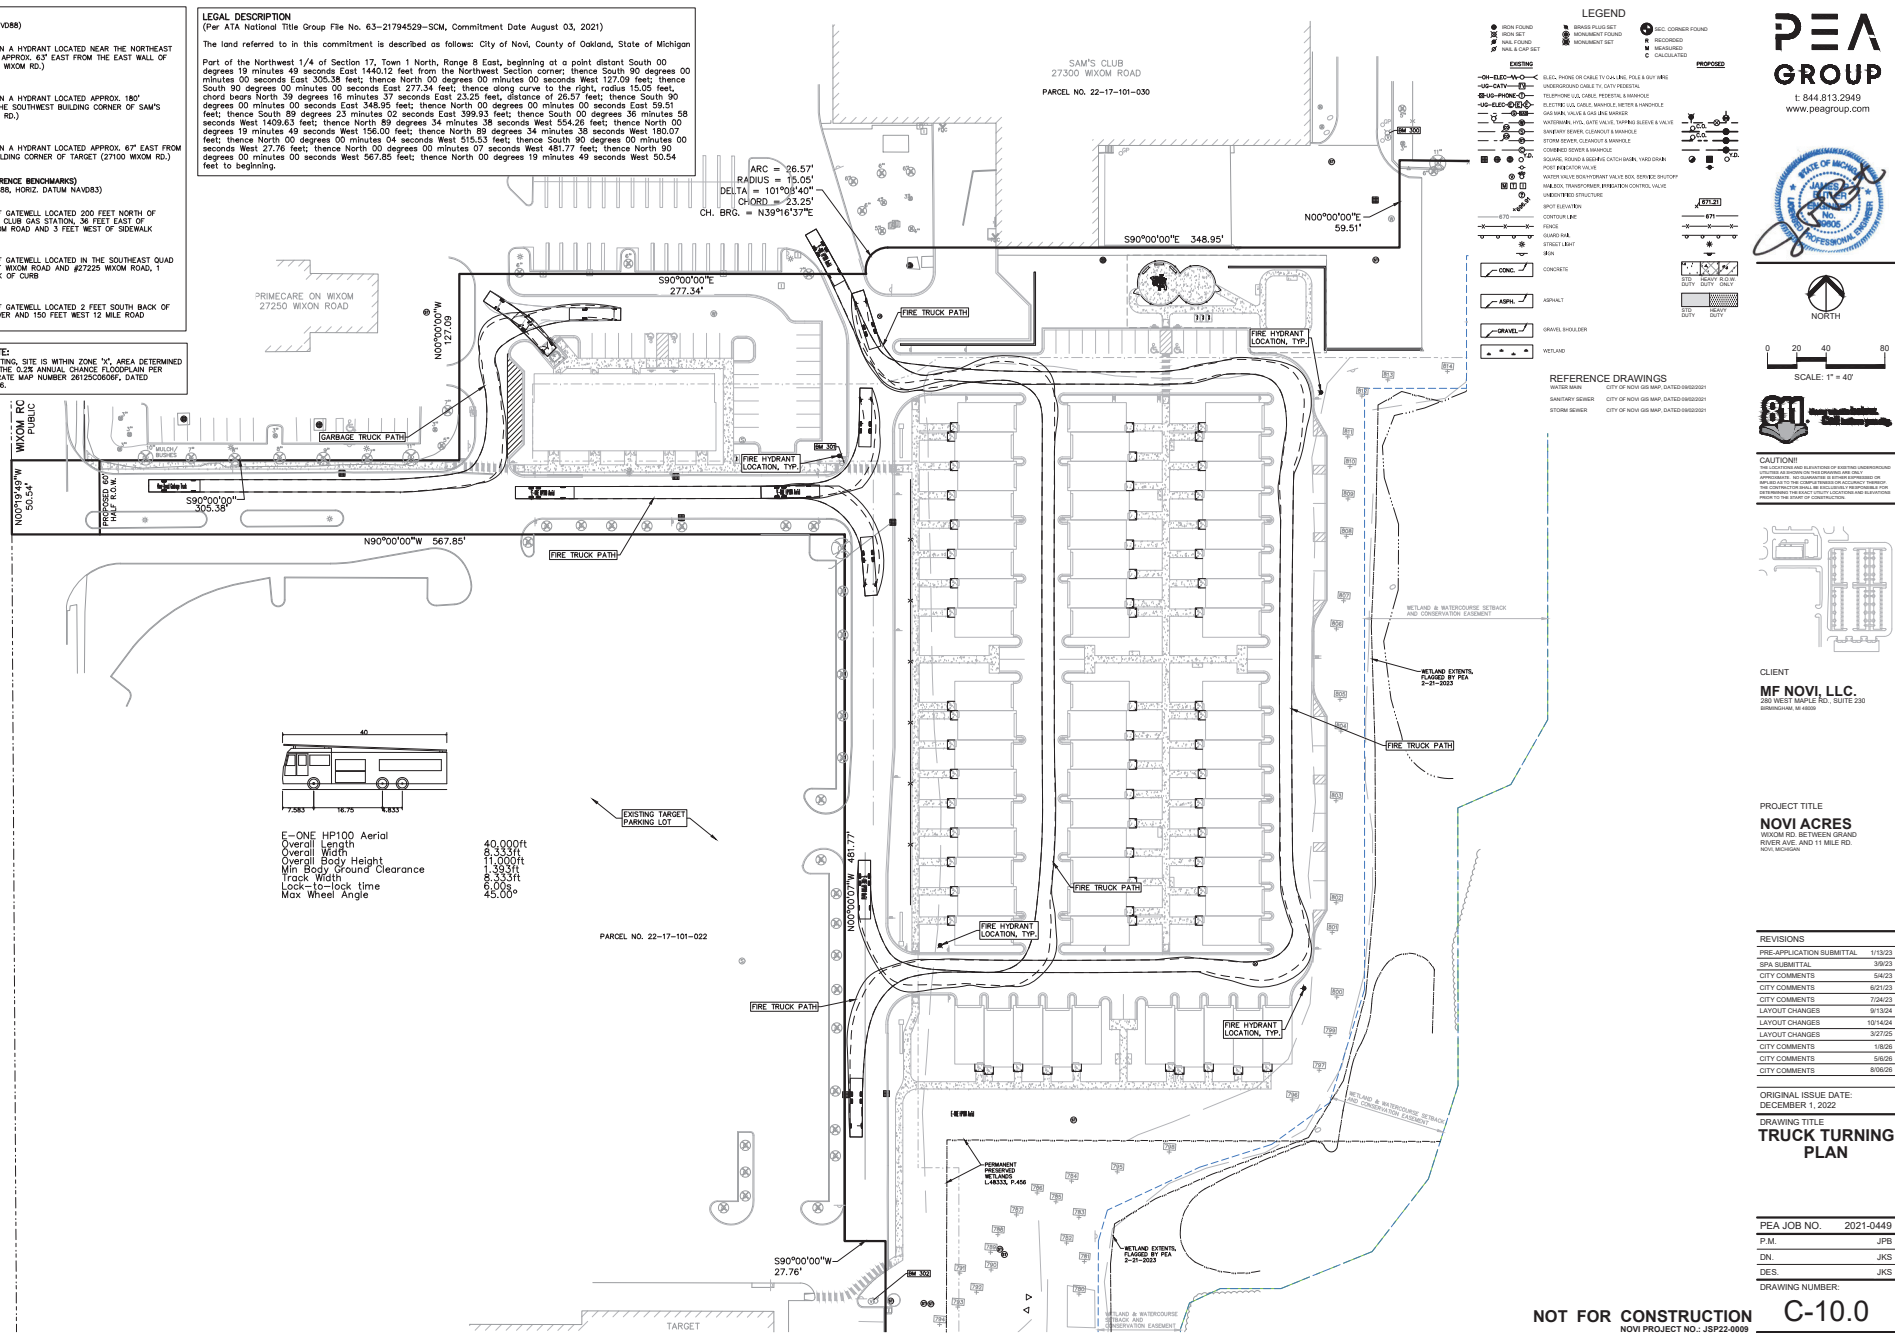

LEGEND

IRON FOUND
IRON SET
NAIL FOUND
NAIL & CAP SET
BRASS PLUG SET
MONUMENT FOUND
MONUMENT SET
REC. CORNER FOUND
R RECORDED
M MEASURED
C CALCULATED

EXISTING / PROPOSED

ELEC. PHONE OR CABLE TV GAS LINE, POLE & GUY WIRE
UNDERGROUND CABLE TV, CATV PEDESTAL
TELEPHONE U/G CABLE, PEDESTAL & MANHOLE
ELECTRIC U/G CABLE, MANHOLE, METER & HANDHOLE
GAS MAIN, VALVE & GAS LINE MARKER
WATERMAIN, HYD., GATE VALVE, TAPPING SLEEVE & VALVE
SANITARY SEWER, CLEANOUT & MANHOLE
STORM SEWER, CLEANOUT & MANHOLE
COMBINED SEWER & MANHOLE
SQUARE, ROUND & BEEHIVE CATCHBASIN, YARD DRAIN
POST INDICATOR VALVE
WATER VALVE BOX HYDRANT VALVE BOX, SERVICE SHUTOFF
MAILBOX, TRANSFORMER, IRRIGATION CONTROL VALVE
UNIDENTIFIED STRUCTURE
SPOT ELEVATION
CONTOUR LINE
FENCE
GUARD RAIL
STREET LIGHT
SIGN
CONCRETE
ASPHALT
GRAVEL SHOULDER
WETLAND

REFERENCE DRAWINGS

WATER MAIN	CITY OF NOVI GIS MAP, DATED 09/22/2021
SANITARY SEWER	CITY OF NOVI GIS MAP, DATED 09/22/2021
STORM SEWER	CITY OF NOVI GIS MAP, DATED 09/22/2021

NORTH

0 20 40 80
SCALE: 1" = 40'

CAUTION!!
THE LOCATIONS AND ELEVATIONS OF EXISTING UNDERGROUND UTILITIES AS SHOWN ON THIS DRAWING ARE ONLY APPROXIMATE. NO GUARANTEE IS EITHER EXPRESSED OR IMPLIED AS TO THEIR COMPLETENESS OR ACCURACY. IT SHALL BE THE CONTRACTOR'S RESPONSIBILITY TO BE SOLELY RESPONSIBLE FOR DETERMINING THE EXACT UTILITY LOCATIONS AND ELEVATIONS PRIOR TO THE START OF CONSTRUCTION.

CLIENT
MF NOVI, LLC.
280 WEST MAPLE RD., SUITE 230
BIRMINGHAM, MI 48009

PROJECT TITLE
NOVI ACRES
WIXOM RD. BETWEEN GRAND RIVER AVE. AND 11 MILE RD.
NOVI, MICHIGAN

REVISIONS	
PRE-APPLICATION SUBMITTAL	1/13/23
SPA SUBMITTAL	3/9/23
CITY COMMENTS	5/4/23
CITY COMMENTS	6/21/23
CITY COMMENTS	7/24/23
LAYOUT CHANGES	9/13/24
LAYOUT CHANGES	10/14/24
LAYOUT CHANGES	3/27/25
CITY COMMENTS	1/8/26
CITY COMMENTS	5/6/26
CITY COMMENTS	8/06/26

ORIGINAL ISSUE DATE:
DECEMBER 1, 2022


DRAWING TITLE
TRUCK TURNING PLAN

PEA JOB NO.	2021-0449
P.M.	JPB
DN.	JKS
DES.	JKS


DRAWING NUMBER:
C-10.0

NOT FOR CONSTRUCTION
NOVI PROJECT NO.: JSP22-0009

PEA GROUP
t: 844.813.2949
www.peagroup.com

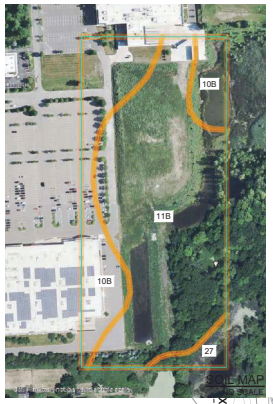

Map Unit Symbol	Map Unit Name	Acres in AOI	Percent of AOI
10B	Marlette sandy loam, 1 to 6 percent slopes	4.6	29.7%
11B	Capac sandy loam, 0 to 4 percent slopes	10.4	66.8%
27	Houghton and Adrian mucks	0.5	3.5%
Totals for Area of Interest		15.6	100.0%

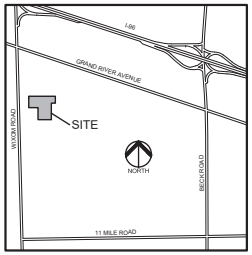

LOCATION MAP
NO SCALE

SAM'S CLUB
27300 WIXOM ROAD

PARCEL NO. 22-17-101-030

ZONED I-1 "LIGHT INDUSTRIAL" DISTRICT

ZONED I-1 "LIGHT INDUSTRIAL" DISTRICT

ZONED I-1 "LIGHT INDUSTRIAL" DISTRICT

TARGET
27100 WIXON ROAD

KEY

- = PROPOSED DECIDUOUS TREES
- = PROPOSED EVERGREEN TREES
- = SHRUBS
- = FOUNDATION PLANTS TO BE DETAILED AT CONSTRUCTION
- = IRRIGATED SEED LAWN
- = ECONOMY PRAIRIE SEED MIX BY STANTEC; 574-586-2412 WITH EROSION MAT
- = EXISTING TREE
- = TREE PROTECTION FENCING
- = CONSERVATION EASEMENT
- = EXISTING TREE COUNTING AS PARKING LOT PERIMETER TREE

SEE SHEET T-1.0 FOR EXISTING TREES TO REMAIN AND REMOVAL LOCATIONS

- = SNOW STORAGE AREA

LETTER DESIGNATION FOR ORDINANCE REQUIRED MATERIAL

- IP = INTERIOR PARKING TREES
- PP = PARKING PERIMETER TREES
- IR = INTERIOR ROADWAY TREES
- M = MULTIFAMILY LANDSCAPE TREES
  - Md = MULTIFAMILY DECIDUOUS TREES
  - Ms = MULTIFAMILY SUBCANOPY TREES
- R = REPLACEMENT TREES PER CITY COMMENT
- AP = ACCESSWAY PERIMETER TREES

NOTE:
1) NO OVERHEAD UTILITY LINES

2) WETLAND DELINEATION WAS COMPLETED ON 2/20/2023

3) SEE LANDSCAPE DETAILS SHEET L-1.3 FOR NOTE ABOUT IRRIGATION AND CITY OF NOVI PLANTING NOTES

4) SEE SHEET C-4.1 FOR SILT FENCE LOCATIONS

TREE REPLACEMENT CALCULATIONS:
PER CITY OF NOVI ZONING ORDINANCE (AMENDED 2020) – LIGHT INDUSTRIAL

REQUIRED: 1 REPLACEMENT: 8"<11"
2 REPLACEMENT: 12"<20"
3 REPLACEMENT 21"<29"

NO TREES GREATER THAN 8" ARE BEING REMOVED.
EXISTING TREES TO BE REMOVED AT A 1:1 RATIO: 22

NOTE: AN ADDITIONAL 10 TREES REQUIRED TO BE REPLACED FROM A PREVIOUS PROJECT PER RICK MEADER EMAIL 6.13.23

TOTAL REPLACEMENT TREES REQUIRED: 32

LANDSCAPE CALCULATION–ENTIRE SITE:
PER CITY OF NOVI ZONING ORDINANCE

INTERIOR PARKING LOT LANDSCAPE = IP

REQUIRED PARKING LOT:
SF OF PAVED AREA UNDER 50,000 SF = 10,540 SF x 7.5% = 790.5 SF
790.5/200 = 4 CANOPY TREES REQUIRED

PROVIDED PARKING LOT:
1020 SF OF INTERIOR LANDSCAPE ISLAND AREA
4, 3" CAL. DEC. TREES AND 16 SHRUBS.

PARKING LOT PERIMETER TREES = PP

REQUIRED:
1 DECIDUOUS TREE PER 35 LF OF PERIMETER
329 LF/35 = 10 TREES

PROVIDED:
10 PROPOSED TREES, 5 DOUBLE-COUNTING AS ACCESS PERIMETER TREES

INTERIOR ROADWAY TREES = IR
REQUIRED: 1 DECIDUOUS TREE PER 35 LF ON OUTER ROAD EDGE, DEDUCTING CLEAR VISION ZONE

927 LF / 35 = 27 TREES

PROVIDED: 27 TREES

MULTI-FAMILY FOUNDATION PLANTINGS
REQUIRED: A MIX OF SHRUBS, SUB-CANOPY TREES, GROUNDCOVERS, PERENNIALS, ANNUALS AND/OR ORNAMENTAL GRASSES PROVIDED AT THE GROUND FLOOR UNIT FACING THE DRIVE AND COVERING 35% OF BUILDING FACADE.

BLDG 1: 100 LF X .35 = 35 LF REQUIRED
BLDG 2: 200 LF X .35 = 70 LF REQUIRED
BLDG 3: 40 LF X .35 = 14 LF REQUIRED
BLDG 4: 200 X .35 = 70 LF REQUIRED
BLDG 5: 220 LF X .35 = 77 LF REQUIRED
BLDG 6: 40 LF X .35 = 14 LF REQUIRED
BLDG 7: 220 LF X .35 = 70 LF REQUIRED
BLDG 8: 100 LF X .35 = 35 LF REQUIRED

PROVIDED:
BLDG 1: 92 LF
BLDG 2: 189 LF
BLDG 3: 189 LF
BLDG 4: 318 LF
BLDG 5: 209 LF
BLDG 6: 209 LF
BLDG 7: 357 LF
BLDG 8: 92 LF

UNIT TREE PLANTINGS = M / Md / Ms
REQUIRED: 3 DECIDUOUS TREES OR LARGE CONIFERS PER EACH DWELLING UNIT ON THE FIRST FLOOR. 61 FIRST FLOOR UNITS X 3 = 183 TREES, WITH UP TO 25% SUB CANOPY TREES FOR DIVERSITY

PROVIDED: 96 LARGE CONIFERS, 42 DECIDUOUS AND 45 SUB CANOPY.
183 TOTAL, 25% SUB CANOPY)

COMMERCIAL BUILDING FOUNDATION PLANTINGS
REQUIRED: TOTAL PERIMETER OF BUILDING LESS ACCESS POINTS * 8 = TOTAL # SF FOUNDATION PLANTINGS

298 LF * 8 = 2,384 SF

PROVIDED: 2,407 SF OF FOUNDATION LANDSCAPE AREA

ACCESS WAY PERIMETER TREES = AP
REQUIRED: 1 CANOPY TREE PER 35 LF OF DRIVES WITHOUT PARKING.

DEVELOPMENT DRIVE:
(360+135+150) / 35 = 18 TREES

DRIVE TO WIXOM RD:
180 / 35 = 5 TREES

PROVIDED: 23 TREES, 5 DOUBLE-COUNTING AS PARKING PERIMETER TREES

TRANSFORMER SCREENING
TRANSFORMERS NOT SHOWN, SHALL BE SCREENED PER CITY ORDINANCE WHEN ADDED

NOT FOR CONSTRUCTION
NOVI PROJECT NO.: JSP22-0009

PEA GROUP
t: 844.813.2949
www.peagroup.com

STATE OF MICHIGAN
LYNN A. WHIPPLE
LANDSCAPE ARCHITECT
No. 1301001744
REGISTERED LANDSCAPE ARCHITECT

NORTH
0 20 40 80
SCALE: 1" = 40'

CAUTION!!
THE LOCATIONS AND ELEVATIONS OF EXISTING UNDERGROUND UTILITIES AS SHOWN ON THIS DRAWING ARE ONLY APPROXIMATE. NO GUARANTEE IS EITHER EXPRESSED OR IMPLIED AS TO THE COMPLETENESS OR ACCURACY THEREOF. THE CONTRACTOR SHALL BE EXCLUSIVELY RESPONSIBLE FOR DETERMINING THE EXACT UTILITY LOCATIONS AND ELEVATIONS PRIOR TO THE START OF CONSTRUCTION.

CLIENT
MF NOVI, LLC.
280 WEST MAPLE RD., SUITE 230
BIRMINGHAM, MI 48009

PROJECT TITLE
NOVI ACRES
WIXOM RD. BETWEEN GRAND RIVER AVE. AND 11 MILE RD.
NOVI, MICHIGAN


REVISIONS	
PRE-APPLICATION SUBMITTAL	1/13/23
SPA SUBMITTAL	3/9/23
CITY COMMENTS	5/4/23
CITY COMMENTS	6/21/23
CITY COMMENTS	7/24/23
LAYOUT CHANGES	9/13/24
LAYOUT CHANGES	10/14/24
LAYOUT CHANGES	3/27/25
CITY COMMENTS	1/8/26
CITY COMMENTS	5/6/26
CITY COMMENTS	8/06/26

ORIGINAL ISSUE DATE:
DECEMBER 1, 2022

DRAWING TITLE
PRELIMINARY LANDSCAPE PLAN- OVERALL

PEA JOB NO.	2021-0449
P.M.	JPB
DN.	TKC
DES.	LAW

DRAWING NUMBER:
L-1.0

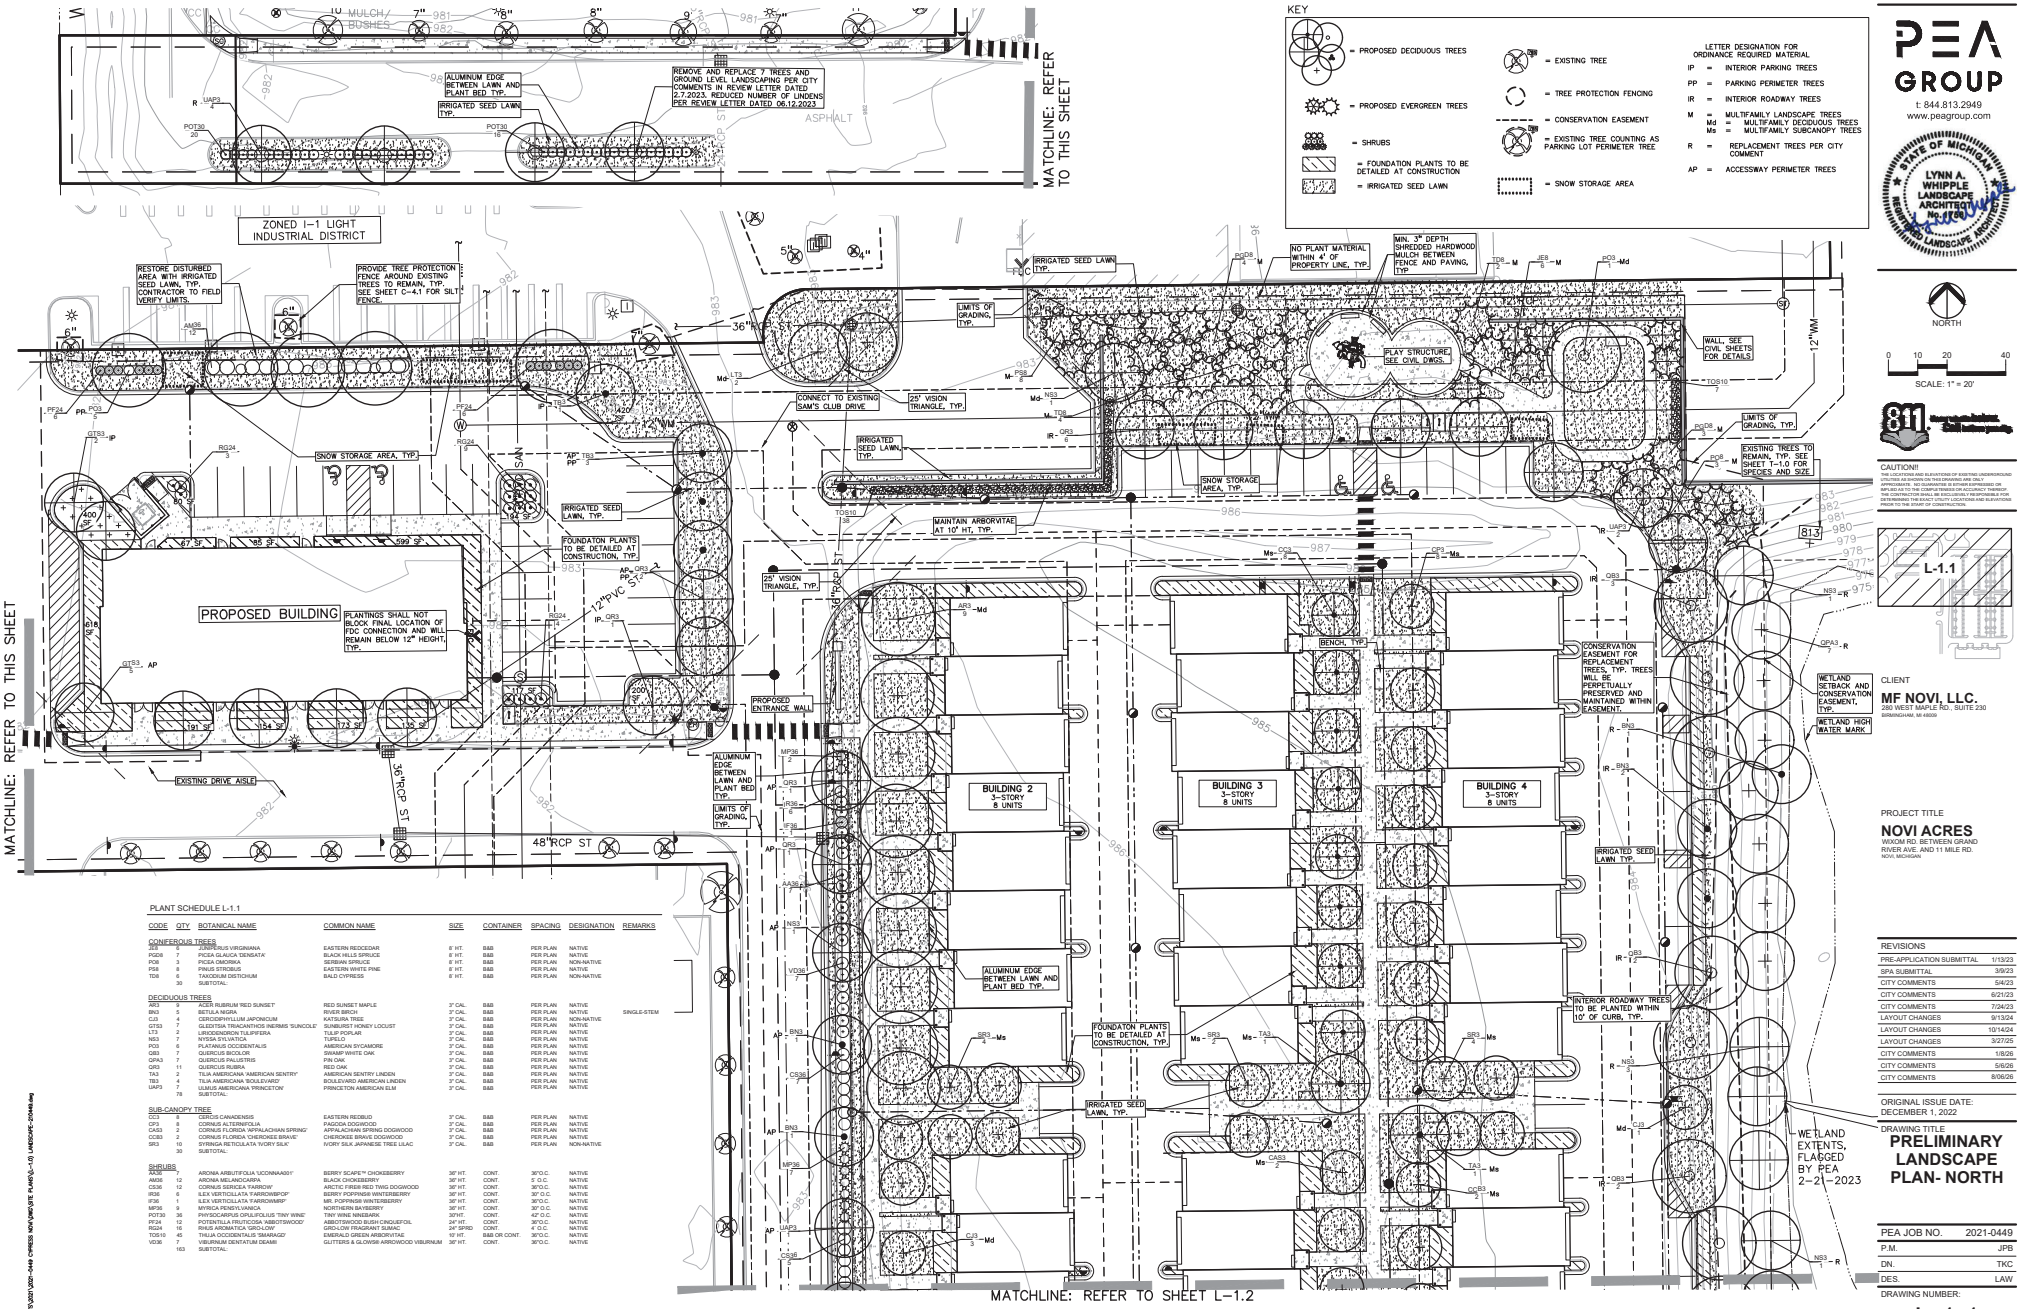

PLANT SCHEDULE L-1.1

CODE	QTY	BOTANICAL NAME	COMMON NAME	SIZE	CONTAINER	SPACING	DESIGNATION	REMARKS
CONIFEROUS TREES								
JE6	6	JUNIPERUS VIRGINIANA	EASTERN REDCEDAR	6' HT.	B&B	PER PLAN	NATIVE	
PGD8	4	PICEA GLAUCA 'DENSATA'	BLACK HILLS SPRUCE	8' HT.	B&B	PER PLAN	NATIVE	
PO8	3	PICEA OMORIKA	SERBIAN SPRUCE	8' HT.	B&B	PER PLAN	NON-NATIVE	
PS8	8	PINUS STROBUS	EASTERN WHITE PINE	8' HT.	B&B	PER PLAN	NATIVE	
TD8	6	TAXODIUM DISTICHUM	BALD CYPRESS	8' HT.	B&B	PER PLAN	NON-NATIVE	
	30	SUBTOTAL:						
DECIDUOUS TREES								
AR3	9	ACER RUBRUM 'RED SUNSET'	RED SUNSET MAPLE	3" CAL.	B&B	PER PLAN	NATIVE	
BN3	5	BETULA NIGRA	RIVER BIRCH	3" CAL.	B&B	PER PLAN	NATIVE	SINGLE-STEM
CJ3	4	CERCIDIPHYLLUM JAPONICUM	KATSURA TREE	3" CAL.	B&B	PER PLAN	NON-NATIVE	
GT3S	7	GLEDITSIA TRIACANTHOS INERMIS 'SUNCOLE'	SUNBURST HONEY LOCUST	3" CAL.	B&B	PER PLAN	NATIVE	
LT3	2	LIRIODENDRON TULIPIFERA	TULIP POPLAR	3" CAL.	B&B	PER PLAN	NATIVE	
NS3	7	NYSSA SYLVATICA	TUPELO	3" CAL.	B&B	PER PLAN	NATIVE	
PO3	6	PLATANUS OCCIDENTALIS	AMERICAN SYCAMORE	3" CAL.	B&B	PER PLAN	NATIVE	
QB3	7	QUERCUS BICOLOR	SWAMP WHITE OAK	3" CAL.	B&B	PER PLAN	NATIVE	
QPA3	7	QUERCUS PALUSTRIS	PIN OAK	3" CAL.	B&B	PER PLAN	NATIVE	
QR3	11	QUERCUS RUBRA	RED OAK	3" CAL.	B&B	PER PLAN	NATIVE	
TA3	2	TILIA AMERICANA 'AMERICAN SENTRY'	AMERICAN SENTRY LINDEN	3" CAL.	B&B	PER PLAN	NATIVE	
TB3	4	TILIA AMERICANA 'BOULEVARD'	BOULEVARD AMERICAN LINDEN	3" CAL.	B&B	PER PLAN	NATIVE	
UAP3	7	ULMUS AMERICANA 'PRINCETON'	PRINCETON AMERICAN ELM	3" CAL.	B&B	PER PLAN	NATIVE	
	78	SUBTOTAL:						
SUB-CANOPY TREE								
CC3	8	CERCIS CANADENSIS	EASTERN REDBUD	3" CAL.	B&B	PER PLAN	NATIVE	
CF3	6	CORNUS ALTERNIFOLIA	PAGODA DOGWOOD	3" CAL.	B&B	PER PLAN	NATIVE	
CAS3	2	CORNUS FLORIDA 'APPALACHIAN SPRING'	APPALACHIAN SPRING DOGWOOD	3" CAL.	B&B	PER PLAN	NATIVE	
CC83	2	CORNUS FLORIDA 'CHEROKEE BRAVE'	CHEROKEE BRAVE DOGWOOD	3" CAL.	B&B	PER PLAN	NATIVE	
SR3	10	SYRINGA RETICULATA 'IVORY SILK'	IVORY SILK JAPANESE TREE LILAC	3" CAL.	B&B	PER PLAN	NON-NATIVE	
	30	SUBTOTAL:						
SHRUBS								
AA36	7	ARONIA ARBUTIFOLIA 'UCONNAA001'	BERRY SCAPE™ CHOKEBERRY	36" HT.	CONT.	36"O.C.	NATIVE	
AM36	12	ARONIA MELANOCARPA	BLACK CHOKEBERRY	36" HT.	CONT.	5' O.C.	NATIVE	
CS36	12	CORNUS SERICEA 'FARROW'	ARCTIC FIRE® RED TWIG DOGWOOD	36" HT.	CONT.	36"O.C.	NATIVE	
IR36	6	ILEX VERTICILLATA 'FARROWBPOP'	BERRY POPPIN® WINTERBERRY	36" HT.	CONT.	30" O.C.	NATIVE	
IF36	1	ILEX VERTICILLATA 'FARROWMRP'	MR. POPPIN® WINTERBERRY	36" HT.	CONT.	36"O.C.	NATIVE	
MP36	9	MYRICA PENSYLVANICA	NORTHERN BAYBERRY	36" HT.	CONT.	30" O.C.	NATIVE	
POT30	36	PHYSOCARPUS OPULIFOLIUS 'TINY WINE'	TINY WINE NINEBARK	30"HT.	CONT.	42" O.C.	NATIVE	
PF24	12	POTENTILLA FRUTICOSA 'ABBOTSWOOD'	ABBOTSWOOD BUSH CINQUEFOIL	24" HT.	CONT.	30"O.C.	NATIVE	
RG24	16	RHUS AROMATICA 'GRO-LOW'	GRO-LOW FRAGRANT SUMAC	24" SPRD	CONT.	4' O.C.	NATIVE	
TOS10	45	THUJA OCCIDENTALIS 'SMARAGD'	EMERALD GREEN ARBORVITAE	10' HT.	B&B OR CONT.	36"O.C.	NATIVE	
VD36	7	VIBURNUM DENTATUM 'DEAMII'	GLITTERS & GLOWS® ARROWOOD VIBURNUM	36" HT.	CONT.	36"O.C.	NATIVE	
	163	SUBTOTAL:						

PEA GROUP
t: 844.813.2949
www.peagroup.com
STATE OF MICHIGAN
LYNN A. WHIPPLE
LANDSCAPE ARCHITECT
No. 3901001446
REGISTERED LANDSCAPE ARCHITECT

CAUTION!!
THE LOCATIONS AND ELEVATIONS OF EXISTING UNDERGROUND UTILITIES AS SHOWN ON THIS DRAWING ARE ONLY APPROXIMATE. NO GUARANTEE IS EITHER EXPRESSED OR IMPLIED AS TO THE COMPLETENESS OR ACCURACY THEREOF. THE CONTRACTOR SHALL BE EXCLUSIVELY RESPONSIBLE FOR DETERMINING THE EXACT UTILITY LOCATIONS AND ELEVATIONS PRIOR TO THE START OF CONSTRUCTION.

CLIENT
MF NOVI, LLC.
280 WEST MAPLE RD., SUITE 230
BIRMINGHAM, MI 48009

PROJECT TITLE
NOVI ACRES
WIXOM RD. BETWEEN GRAND RIVER AVE. AND 11 MILE RD.
NOVI, MICHIGAN

REVISIONS	
PRE-APPLICATION SUBMITTAL	1/13/23
SPA SUBMITTAL	3/9/23
CITY COMMENTS	5/4/23
CITY COMMENTS	6/21/23
CITY COMMENTS	7/24/23
LAYOUT CHANGES	9/13/24
LAYOUT CHANGES	10/14/24
LAYOUT CHANGES	3/27/25
CITY COMMENTS	1/8/26
CITY COMMENTS	5/6/26
CITY COMMENTS	8/06/26

ORIGINAL ISSUE DATE:
DECEMBER 1, 2022

DRAWING TITLE
PRELIMINARY LANDSCAPE PLAN- NORTH

PEA JOB NO.	2021-0449
P.M.	JPB
DN.	TKC
DES.	LAW

DRAWING NUMBER:
L-1.1

NOT FOR CONSTRUCTION
NOVI PROJECT NO.: JSP22-0009

S:\PROJECTS\2021\2021-0449 CHRISS NOVI\WORK\SITE PLANS\L9 - 10 LANDSCAPE-20448.dwg

PLANT SCHEDULE

DECIDUOUS TREES	QTY	UNIT	BOTANICAL NAME	COMMON NAME	SIZE	CONTAINER	SPACING	DESIGNATION	REMARKS	%	GENUS (%)
AR9	9	ea	ACER RUBRUM 'RED SUNSET'	RED SUNSET MAPLE	3" CAL.	B&B	PER PLAN	NATIVE		4.6%	4.6%
BN2	6	ea	BETULA NIGRA	RIVER BIRCH	3" CAL.	B&B	PER PLAN	NATIVE	SINGLE-STEM	3.0%	3.0%
CA3	5	ea	CARPINUS CAROLINIANA	AMERICAN HORNBEAM	3" CAL.	B&B	PER PLAN	NATIVE		2.5%	2.5%
CJ3	10	ea	CERCIDIPHYLLUM JAPONICUM	KATSURA TREE	3" CAL.	B&B	PER PLAN	NON-NATIVE		5.1%	5.1%
GTS3	13	ea	GLEDITSIA TRIACANTHOS INERMIS 'SUNCOLE'	SUNBURST HONEY LOCUST	3" CAL.	B&B	PER PLAN	NATIVE		6.6%	6.6%
LT3	4	ea	LIRIODENDRON TULIPIFERA	TULIP POPLAR	3" CAL.	B&B	PER PLAN	NATIVE		2.0%	2.0%
NS3	10	ea	NYSSA SYLVATICA	TUPELO	3" CAL.	B&B	PER PLAN	NATIVE		5.1%	5.1%
PO3	8	ea	PLATANUS OCCIDENTALIS	AMERICAN SYCAMORE	3" CAL.	B&B	PER PLAN	NATIVE		4.1%	4.1%
QB3	11	ea	QUERCUS BICOLOR	SWAMP WHITE OAK	3" CAL.	B&B	PER PLAN	NATIVE		5.6%	11.2%
QR3	11	ea	QUERCUS RUBRA	RED OAK	3" CAL.	B&B	PER PLAN	NATIVE		5.6%	
TA3	5	ea	TILIA AMERICANA 'AMERICAN SENTRY'	AMERICAN SENTRY LINDEN	3" CAL.	B&B	PER PLAN	NATIVE		2.5%	4.6%
TB3	4	ea	TILIA AMERICANA 'BOULEVARD'	BOULEVARD AMERICAN LINDEN	3" CAL.	B&B	PER PLAN	NATIVE		2.0%	
UAP3	5	ea	ULMUS AMERICANA 'PRINCETON'	PRINCETON AMERICAN ELM	3" CAL.	B&B	PER PLAN	NATIVE		2.5%	2.5%
SUBTOTAL:	101										

CONIFEROUS TREES	QTY	UNIT	BOTANICAL NAME	COMMON NAME	SIZE	CONTAINER	SPACING	DESIGNATION	REMARKS	%	GENUS (%)
AP8	14	ea	ABIES BALSAMEA PHANEROLEPIS	CANAAN BALSAM FIR	6' HT.	B&B	PER PLAN	NON-NATIVE		7.1%	10.2%
AC9	6	ea	ABIES CONCOLOR	WHITE FIR	6' HT.	B&B	PER PLAN	NON-NATIVE		3.0%	
JE8	6	ea	JUNIPERUS VIRGINIANA	EASTERN REDCEDAR	6' HT.	B&B	PER PLAN	NATIVE		3.0%	3.0%
LL8	5	ea	LARIX LARICINA	TAMARACK	6' HT.	B&B	PER PLAN	NATIVE		2.5%	2.5%
PGD8	24	ea	PICEA GLAUCA 'DENSATA'	BLACK HILLS SPRUCE	8' HT.	B&B	PER PLAN	NATIVE		12.2%	13.7%
PO8	3	ea	PICEA OMORIKA	SERBIAN SPRUCE	8' HT.	B&B	PER PLAN	NON-NATIVE		1.5%	
PS8	21	ea	PINUS STROBUS	EASTERN WHITE PINE	8' HT.	B&B	PER PLAN	NATIVE		10.7%	10.7%
TD8	17	ea	TAXODIUM DISTICHUM	BALD CYPRESS	6' HT.	B&B	PER PLAN	NON-NATIVE		8.6%	8.6%
SUBTOTAL:	96										
									ALL TREES: 74.6% NATIVE, 8.9% ADAPTED NATIVE, 25.4% NON-NATIVE		

SHRUBS	QTY	UNIT	BOTANICAL NAME	COMMON NAME	SIZE	CONTAINER	SPACING	DESIGNATION	REMARKS	%	GENUS (%)
AA36	14	ea	ARONIA ARBUTIFOLIA 'UCONNAASSY'	BERRY SCAPE™ CHOKEBERRY	36" HT.	CONT.	36"O.C.	NATIVE		7.1%	13.1%
AM36	12	ea	ARONIA MELANOCARPA	BLACK CHOKEBERRY	36" HT.	CONT.	3' O.C.	NATIVE		6.1%	
CS36	14	ea	CORNUS SERICEA 'FARROW'	ARCTIC FIRE® RED TWIG DOGWOOD	36" HT.	CONT.	36"O.C.	NATIVE		7.1%	7.1%
IR36	12	ea	ILEX VERTICILLATA 'FARROWBPOP'	BERRY POPPINS® WINTERBERRY	36" HT.	CONT.	30" O.C.	NATIVE		6.1%	7.1%
IP36	2	ea	ILEX VERTICILLATA 'FARROWMP'	MR. POPPINS® WINTERBERRY	36" HT.	CONT.	36"O.C.	NATIVE		1.0%	
MP36	21	ea	MYRICA PENSYLVANICA	NORTHERN BAYBERRY	36" HT.	CONT.	30" O.C.	NATIVE		10.6%	10.6%
PO750	36	ea	PHYSOCARPUS OPULIFOLIUS 'TINY WINE'	TINY WINE NINEBARK	30"HT.	CONT.	42" O.C.	NATIVE		18.2%	18.2%
PF24	12	ea	POTENTILLA FRUTICOSA 'ABBOTSWOOD'	ABBOTSWOOD BUSH CINQUEFOIL	24" HT.	CONT.	36"O.C.	NATIVE		6.1%	6.1%
RG24	16	ea	RHUS AROMATICA 'GROLOW'	GRO-LOW FRAGRANT SUMAC	24" SPRD	CONT	4 O.C.	NATIVE		8.1%	8.1%
TO510	45	ea	THUJA OCCIDENTALIS 'SMARAGD'	EMERALD GREEN ARBORVITAE	10' HT	B&B OR CONT	36"O.C.	NATIVE		22.7%	22.7%
VD36	14	ea	VIBURNUM DENTATUM DEAMII	GLITTERS & GLOWS® ARROWOOD VIBURNUM	36" HT.	CONT.	36"O.C.	NATIVE		7.1%	7.1%
SUBTOTAL:	198										
									ALL SHRUBS: 100.0% NATIVE, 0.0% ADAPTED NATIVE, 0.0% NON-NATIVE		

1 OVERALL PLANT SCHEDULE WITH NATIVE DIVERSITY BREAKDOWN
NOT TO SCALE


PLANT SCHEDULE L-1.2

CODE	QTY	BOTANICAL NAME	COMMON NAME	SIZE	CONTAINER	SPACING	DESIGNATION	REMARKS
CONIFEROUS TREES								
AP8	14	ABIES BALSAMEA PHANEROLEPIS	CANAAN BALSAM FIR	6' HT.	B&B	PER PLAN	NON-NATIVE	
AC9	6	ABIES CONCOLOR	WHITE FIR	6' HT.	B&B	PER PLAN	NON-NATIVE	
LL8	5	LARIX LARICINA	TAMARACK	6' HT.	B&B	PER PLAN	NATIVE	
PGD8	17	PICEA GLAUCA 'DENSATA'	BLACK HILLS SPRUCE	8' HT.	B&B	PER PLAN	NATIVE	
PS8	13	PINUS STROBUS	EASTERN WHITE PINE	8' HT.	B&B	PER PLAN	NATIVE	
TD8	11	TAXODIUM DISTICHUM	BALD CYPRESS	8' HT.	B&B	PER PLAN	NON-NATIVE	
	66	SUBTOTAL:						
DECIDUOUS TREES								
BN2	6	BETULA NIGRA	RIVER BIRCH	3" CAL.	B&B	PER PLAN	NATIVE	SINGLE-STEM
CA3	5	CARPINUS CAROLINIANA	AMERICAN HORNBEAM	3" CAL.	B&B	PER PLAN	NATIVE	
CJ3	6	CERCIDIPHYLLUM JAPONICUM	KATSURA TREE	3" CAL.	B&B	PER PLAN	NON-NATIVE	
GTS3	6	GLEDITSIA TRIACANTHOS INERMIS 'SUNCOLE'	SUNBURST HONEY LOCUST	3" CAL.	B&B	PER PLAN	NATIVE	
LT3	2	LIRIODENDRON TULIPIFERA	TULIP POPLAR	3" CAL.	B&B	PER PLAN	NATIVE	
NS3	13	NYSSA SYLVATICA	TUPELO	3" CAL.	B&B	PER PLAN	NATIVE	
PO3	2	PLATANUS OCCIDENTALIS	AMERICAN SYCAMORE	3" CAL.	B&B	PER PLAN	NATIVE	
QB3	7	QUERCUS BICOLOR	SWAMP WHITE OAK	3" CAL.	B&B	PER PLAN	NATIVE	
QPA3	6	QUERCUS PALUSTRIS	PIN OAK	3" CAL.	B&B	PER PLAN	NATIVE	
TA3	3	TILIA AMERICANA 'AMERICAN SENTRY'	AMERICAN SENTRY LINDEN	3" CAL.	B&B	PER PLAN	NATIVE	
UAP3	3	ULMUS AMERICANA 'PRINCETON'	PRINCETON AMERICAN ELM	3" CAL.	B&B	PER PLAN	NATIVE	
	55	SUBTOTAL:						
SUB-CANOPY TREE								
CF3	2	CORNUS FLORIDA 'APPALACHIAN SPRING'	APPALACHIAN SPRING DOGWOOD	3" CAL.	B&B	PER PLAN	NATIVE	
CCB3	7	CORNUS FLORIDA 'CHEROKEE BRAVE'	CHEROKEE BRAVE DOGWOOD	3" CAL.	B&B	PER PLAN	NATIVE	
	15	SUBTOTAL:						
SHRUBS								
AA36	7	ARONIA ARBUTIFOLIA 'UCONNAASSY'	BERRY SCAPE™ CHOKEBERRY	36" HT.	CONT.	36"O.C.	NATIVE	
CS36	2	CORNUS SERICEA 'FARROW'	ARCTIC FIRE® RED TWIG DOGWOOD	36" HT.	CONT.	36"O.C.	NATIVE	
IR36	6	ILEX VERTICILLATA 'FARROWBPOP'	BERRY POPPINS® WINTERBERRY	36" HT.	CONT.	30" O.C.	NATIVE	
IP36	6	ILEX VERTICILLATA 'FARROWMPP'	MR. POPPINS® WINTERBERRY	36" HT.	CONT.	36"O.C.	NATIVE	
MP36	12	MYRICA PENSYLVANICA	NORTHERN BAYBERRY	36" HT.	CONT.	30" O.C.	NATIVE	
VD36	7	VIBURNUM DENTATUM DEAMII	GLITTERS & GLOWS® ARROWOOD VIBURNUM	36" HT.	CONT.	36"O.C.	NATIVE	
	35	SUBTOTAL:						

KEY

= PROPOSED DECIDUOUS TREES
= PROPOSED EVERGREEN TREES
= SHRUBS
= FOUNDATION PLANTS TO BE DETAILED AT CONSTRUCTION
= IRRIGATED SEED LAWN
= ECONOMY PRAIRIE SEED MIX BY STANTEC, 574-586-2412 WITH EROSION MAT
= EXISTING TREE
= TREE PROTECTION FENCING
= CONSERVATION EASEMENT
= EXISTING TREE COUNTING AS PARKING LOT PERIMETER TREE
= SNOW STORAGE AREA

LETTER DESIGNATION FOR ORDINANCE REQUIRED MATERIAL
IP = INTERIOR PARKING TREES
PP = PARKING PERIMETER TREES
IR = INTERIOR ROADWAY TREES
M = MULTIFAMILY LANDSCAPE TREES
Md = MULTIFAMILY DECIDUOUS TREES
Ms = MULTIFAMILY SUBCANOPY TREES
R = REPLACEMENT TREES PER CITY COMMENT
AP = ACCESSWAY PERIMETER TREES

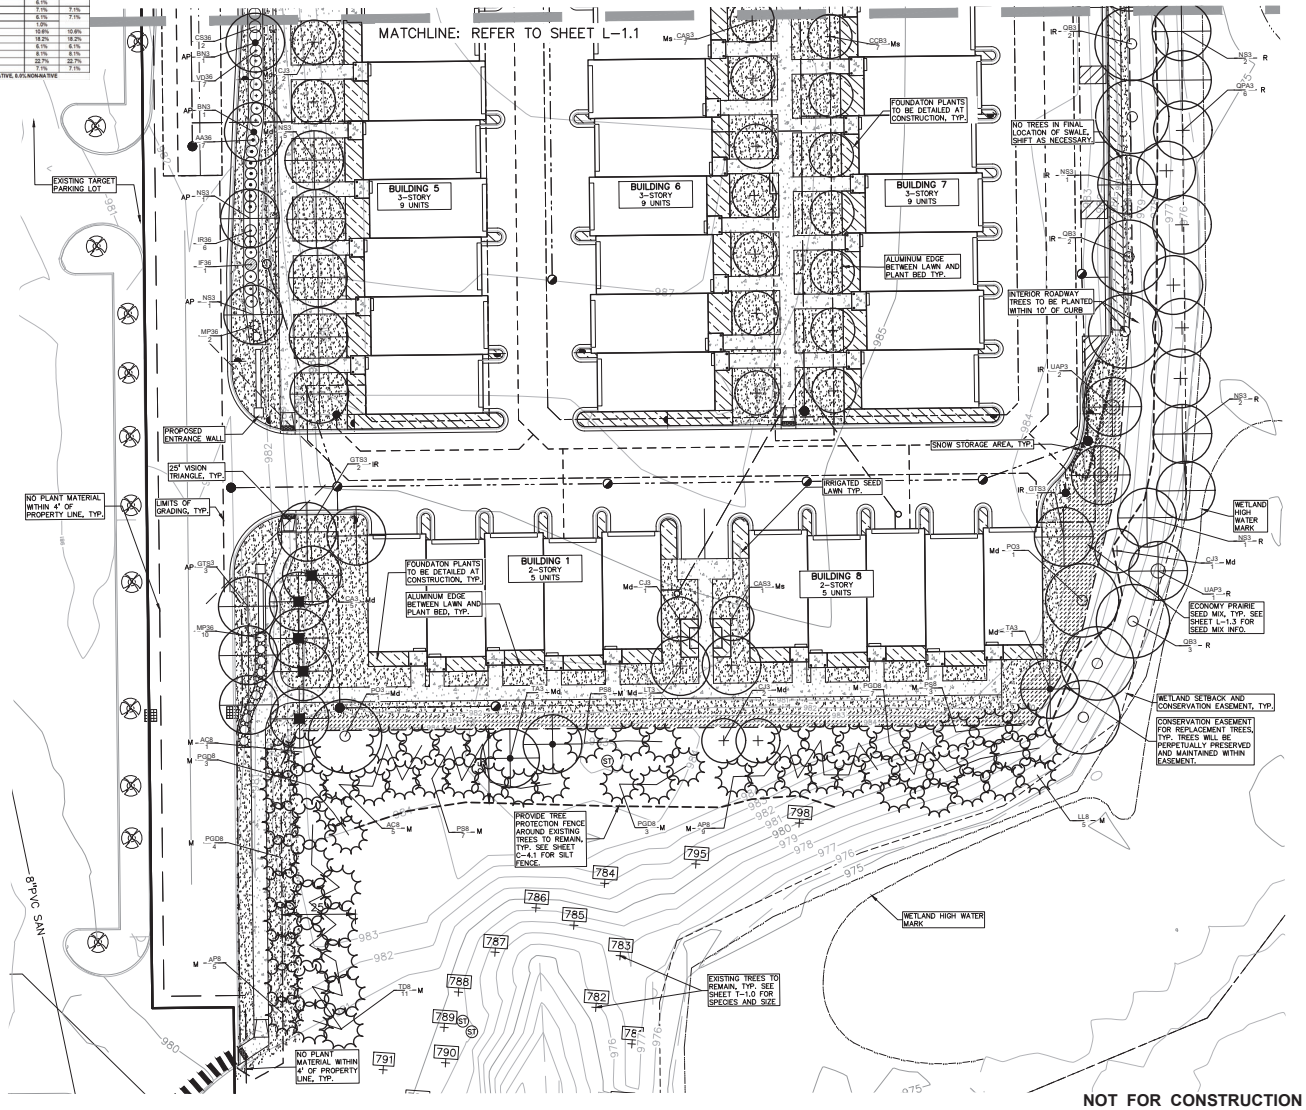

NOT FOR CONSTRUCTION
NOVI PROJECT NO.: JSP22-0009

PEA GROUP
t: 844.813.2949
www.peagroup.com

LYNN A. WHIPPLE LANDSCAPE ARCHITECT No. 1301 REGISTERED LANDSCAPE ARCHITECT

NORTH
SCALE: 1" = 20'

CAUTION!!
THE LOCATIONS AND ELEVATIONS OF EXISTING UNDERGROUND UTILITIES AS SHOWN ON THIS DRAWING ARE ONLY APPROXIMATE. NO GUARANTEE IS EITHER EXPRESSED OR IMPLIED AS TO THE COMPLETENESS OR ACCURACY THEREOF. THE CONTRACTOR SHALL BE EXCLUSIVELY RESPONSIBLE FOR DETERMINING THE EXACT UTILITY LOCATIONS AND ELEVATIONS PRIOR TO THE START OF CONSTRUCTION.

L-1.2

CLIENT
MF NOVI, LLC.
280 WEST MAPLE RD., SUITE 230
BIRMINGHAM, MI 48009

PROJECT TITLE
NOVI ACRES
WIXOM RD. BETWEEN GRAND RIVER AVE. AND 11 MILE RD.
NOVI, MICHIGAN

REVISIONS	
PRE-APPLICATION SUBMITTAL	1/13/23
SPA SUBMITTAL	3/9/23
CITY COMMENTS	5/4/23
CITY COMMENTS	6/21/23
CITY COMMENTS	7/24/23
LAYOUT CHANGES	9/13/24
LAYOUT CHANGES	10/14/24
LAYOUT CHANGES	3/27/25
CITY COMMENTS	1/8/26
CITY COMMENTS	5/6/26
CITY COMMENTS	8/06/26


ORIGINAL ISSUE DATE:
DECEMBER 1, 2022

DRAWING TITLE
PRELIMINARY LANDSCAPE PLAN- SOUTH

PEA JOB NO.	2021-0449
P.M.	JPB
DN.	TKC
DES.	LAW

DRAWING NUMBER:
L-1.2

S:\PROJECTS\2021\2021-0449 (CHRIS)\ NOVI\CMS\SITE PLANS\L9 - 10 LANDSCAPE - 2024##.dwg

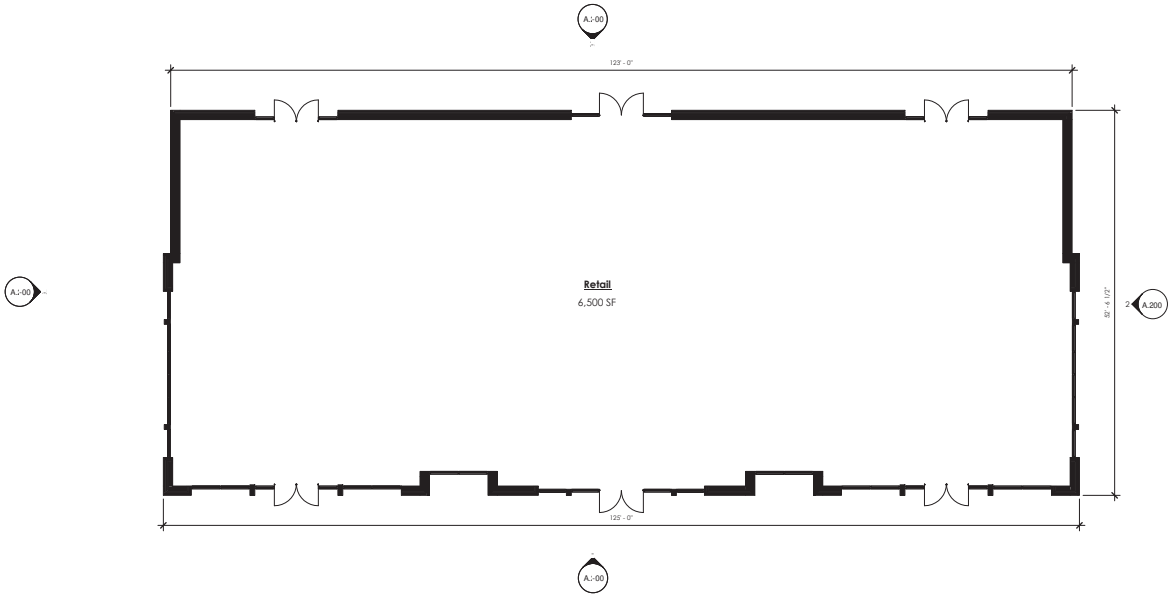

Floor Plan

1/8" = 1'-0"

KRIEGER KLATT
ARCHITECTS

400 E. Lincoln Ave. | Royal Oak, MI 48067
P: 248.414.9270 **F:** 248.414.9275
www.kriegerklatt.com

Client:

Cypress Wixom, LLC
280 W. Maple Rd. Suite 230 Birmingham, MI 48009

Project:

Novi Acres

Issued	Description	By
10-15-2024	SPA	
03-27-2025	SPA Resubmittal #1	

PRELIMINARY NOT FOR CONSTRUCTION

Seal:



Note:

Do not scale drawings. Use calculated dimensions only. Verify existing conditions in field.

North Arrow:

North

Sheet Title:

Retail Floor Plan

Project Number:

Scale:


1/8" = 1'-0"

Sheet Number:


A.100



1 A.100 Front (South) Elevation
1/8" = 1'-0"

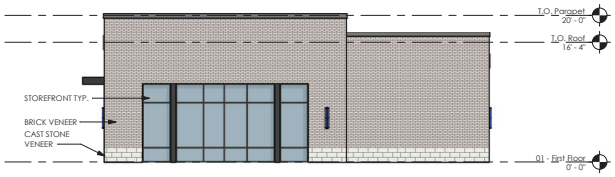

2 A.100 Right (East) Elevation
1/8" = 1'-0"

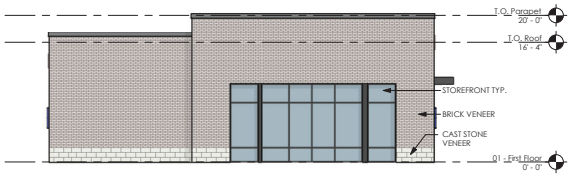

4 A.100 Left (West) Elevation
1/8" = 1'-0"



3 A.100 Rear (North) Elevation
1/8" = 1'-0"

MATERIAL CALCULATIONS

	FRONT	LEFT	RIGHT	REAR	MAX % ALLOWED
BRICK	89% (1,269 SF)	92% (692 SF)	92% (692 SF)	90% (1,544 SF)	100 % (MIN. 30%)
FLAT METAL PANEL	7% (102 SF)	0% (0 SF)	0% (0 SF)	0% (0 SF)	25%
CAST STONE	4% (58 SF)	8% (60 SF)	8% (60 SF)	10% (173 SF)	25%

KRIEGER KLATT ARCHITECTS
400 E. Lincoln Ave. | Royal Oak, MI 48067
P: 248.414.9270 F: 248.414.9275
www.kriegerklatt.com

Client:
Cypress Wixom, LLC
280 W. Maple Rd. Suite 230 Birmingham, MI 48009

Project:
Novi Acres

Issued	Description	By
10-15-2024	SPA	
03-27-2025	SPA Resubmittal #1	

PRELIMINARY NOT FOR CONSTRUCTION

Seal:

Note:
Do not scale drawings. Use calculated dimensions only. Verify existing conditions in field.


North Arrow:

Sheet Title:
Retail Elevations

Project Number:


Scale:
As indicated

Sheet Number:
A.200

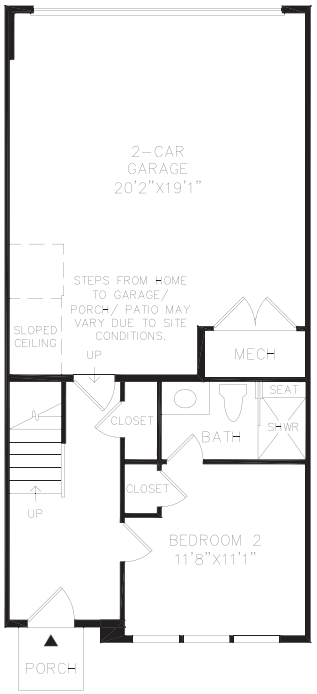


FIRST FLOOR PLAN

TORETTO 9' CLG.

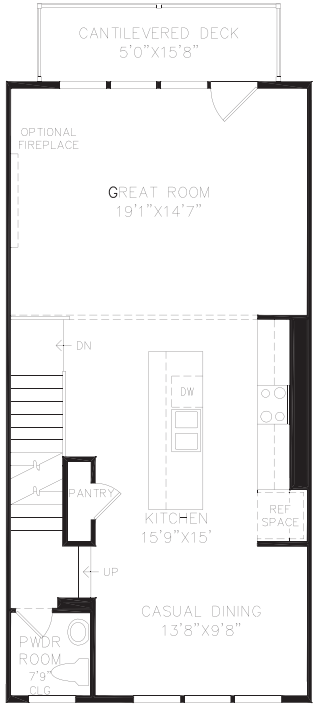

SECOND FLOOR PLAN

TORETTO 9' CLG.

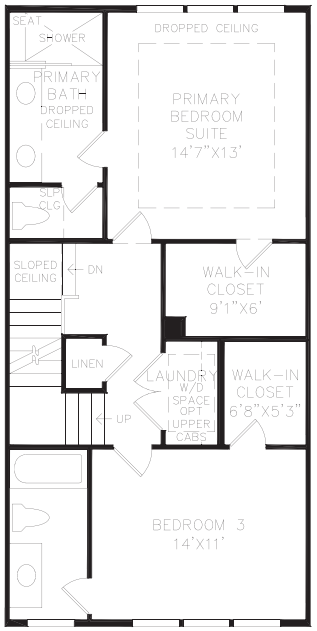


THIRD FLOOR PLAN

TORETTO 9' CLG.

TORETTO | FLOOR PLANS - 1850 SF


STATION FLATS- NOVI, MI

Toll Brothers
AMERICA'S LUXURY HOME BUILDER

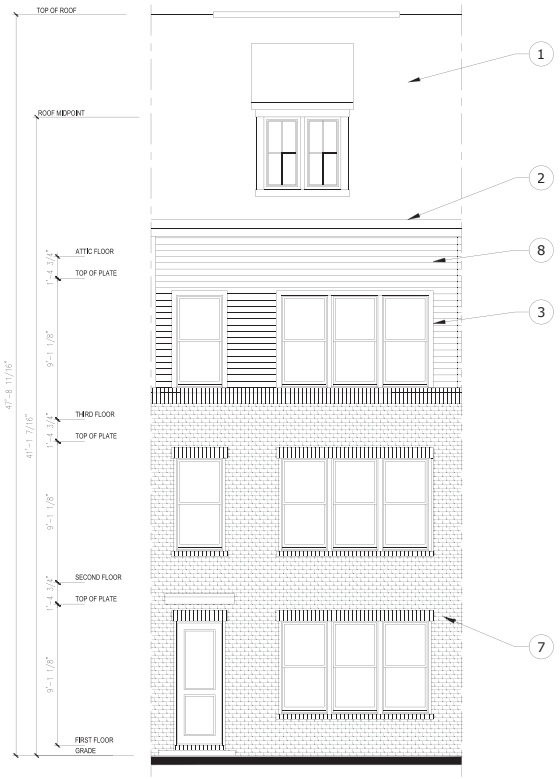


FRONT ELEVATION

ABERDEEN

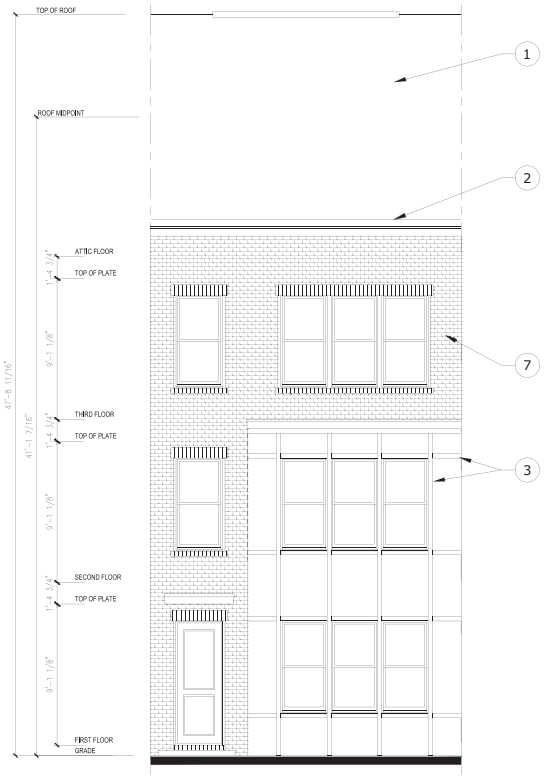

FRONT ELEVATION

BRANDYWINE

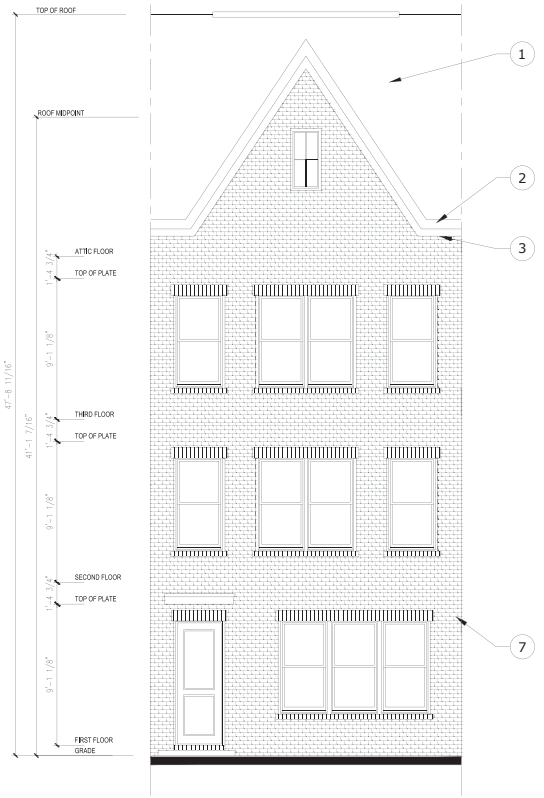

FRONT ELEVATION

GREENSBORO


MATERIAL KEYNOTE LEGEND:

1. ASPHALT SHINGLES
2. METAL CAPPED FASCIA
3. COMPOSITE TRIM
4. STANDING SEAM METAL ROOF
5. PRE-MANUFACTURED NON- STRUCTURAL BRACKETS
6. VINYL BOARD AND BATTEN SIDING
7. ANCHORED BRICK VENEER
8. VINYL HORIZONTAL SIDING

TORETTO | ELEVATIONS


STATION FLATS- NOVI, MI

Toll Brothers
AMERICA'S LUXURY HOME BUILDER

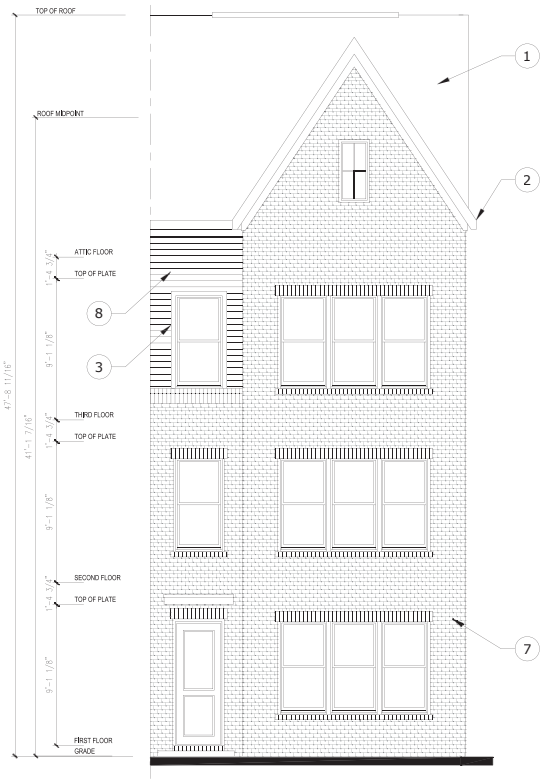


FRONT ELEVATION

WOODBURY

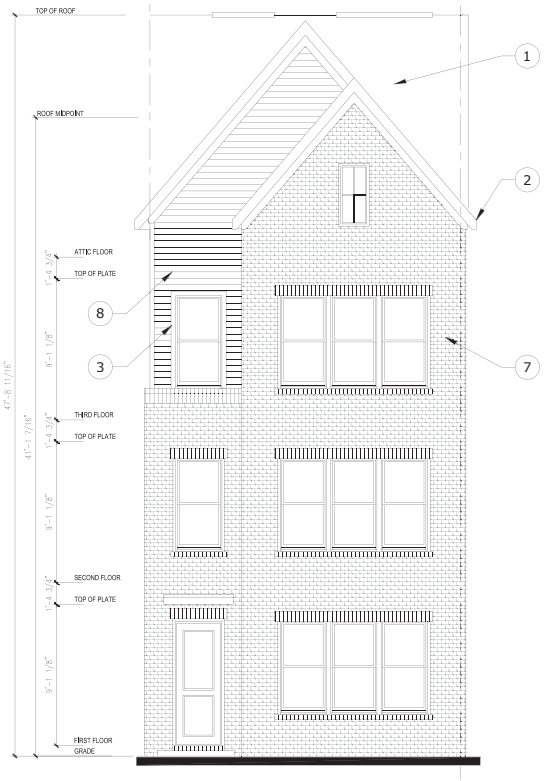

FRONT ELEVATION

WESTBROOK

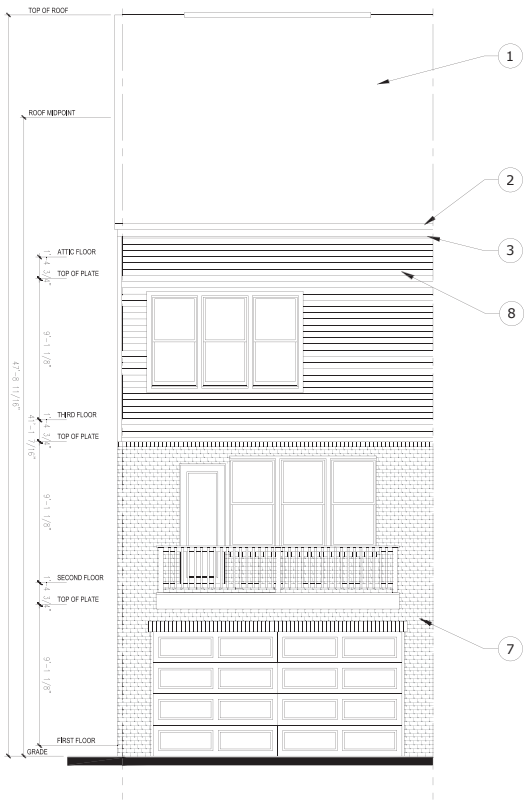

REAR ELEVATION

ALL ELEVATIONS

MATERIAL KEYNOTE LEGEND:

1. ASPHALT SHINGLES
2. METAL CAPPED FASCIA
3. COMPOSITE TRIM
4. STANDING SEAM METAL ROOF
5. PRE-MANUFACTURED NON- STRUCTURAL BRACKETS
6. VINYL BOARD AND BATTEN SIDING
7. ANCHORED BRICK VENEER
8. VINYL HORIZONTAL SIDING

TORETTO | ELEVATIONS

STATION FLATS- NOVI, MI

Toll Brothers
AMERICA'S LUXURY HOME BUILDER



SIDE ELEVATION

ALL ELEVATIONS

MATERIAL KEYNOTE LEGEND:

1. ASPHALT SHINGLES
2. METAL CAPPED FASCIA
3. COMPOSITE TRIM
4. STANDING SEAM METAL ROOF
5. PRE-MANUFACTURED NON- STRUCTURAL BRACKETS
6. VINYL BOARD AND BATTEN SIDING
7. ANCHORED BRICK VENEER
8. VINYL HORIZONTAL SIDING

TORETTO | ELEVATIONS

STATION FLATS- NOVI, MI

Toll Brothers
AMERICA'S LUXURY HOME BUILDER



ROOF SHINGLES



GAF Timberline
HDZ - Charcoal

BRICK



Glen Gery - Grey
Ash

SIDING



Hardie Cedarmill -
Cobblestone

ACCENT SIDING/ TRIM




Hardie Cedarmill -
Iron Grey

SOFFIT, FASCIA, FREIZE



Metal Coil Stock -
Dark Bronze

WINDOWS

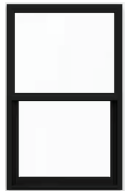

Single Hung
Vinyl - Black

ENTRY DOOR



Therma-Tru -
SW7069 Iron Ore

TORETTO | 5 UNIT BUILDING PERSPECTIVE RENDERINGS

STATION FLATS- NOVI, MI

Toll Brothers
AMERICA'S LUXURY HOME BUILDER






TORETTO | 5 UNIT BUILDING PERSPECTIVE RENDERINGS

STATION FLATS- NOVI, MI

Toll Brothers
AMERICA'S LUXURY HOME BUILDER

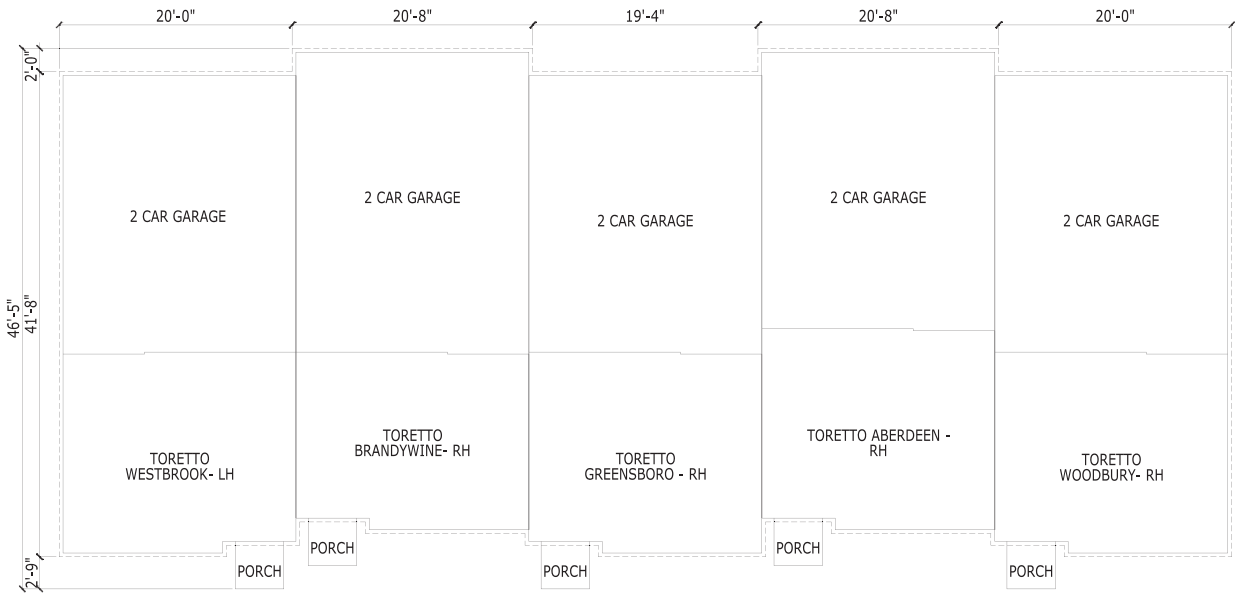

TORETTO | 5-UNIT BUILDING FOOTPRINT

STATION FLATS- NOVI, MI

Toll Brothers
AMERICA'S LUXURY HOME BUILDER



FRONT ELEVATION

MATERIAL	SF	%
BRICK	1745	81%
HORIZONTAL SIDING	226	11%
COMPOSITE PANEL	172	8%

TORETTO | 5UNIT BUILDING FRONT ELEVATION

STATION FLATS- NOVI, MI

Toll Brothers
AMERICA'S LUXURY HOME BUILDER



TORETTO WOODBURY- RH | TORETTO ABERDEEN - RH | TORETTO GREENSBORO- RH | TORETTO BRANDYWINE- RH | TORETTO WESTBROOK- LH

REAR ELEVATION


MATERIAL	SF	%
BRICK	1009	54%
HORIZONTAL SIDING	853	46%

TORETTO | 5 UNIT BUILDING REAR ELEVATION


STATION FLATS- NOVI, MI

Toll Brothers
AMERICA'S LUXURY HOME BUILDER

MATERIAL	SF	%
BRICK	820	54%
HORIZONTAL SIDING	689	46%

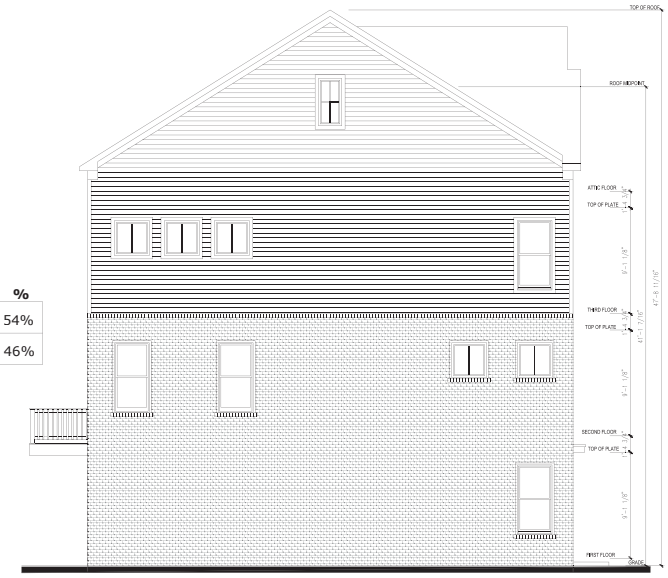

LEFT SIDE ELEVATION

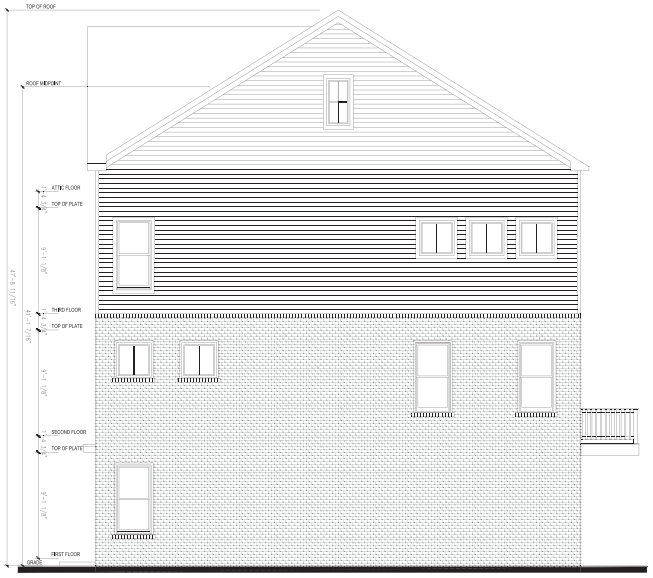


RIGHT SIDE ELEVATION

MATERIAL	SF	%
BRICK	820	54%
HORIZONTAL SIDING	689	46%

TORETTO | 5,8, & 9 UNIT BUILDINGS SIDE ELEVATIONS

STATION FLATS- NOVI, MI

Toll Brothers
AMERICA'S LUXURY HOME BUILDER

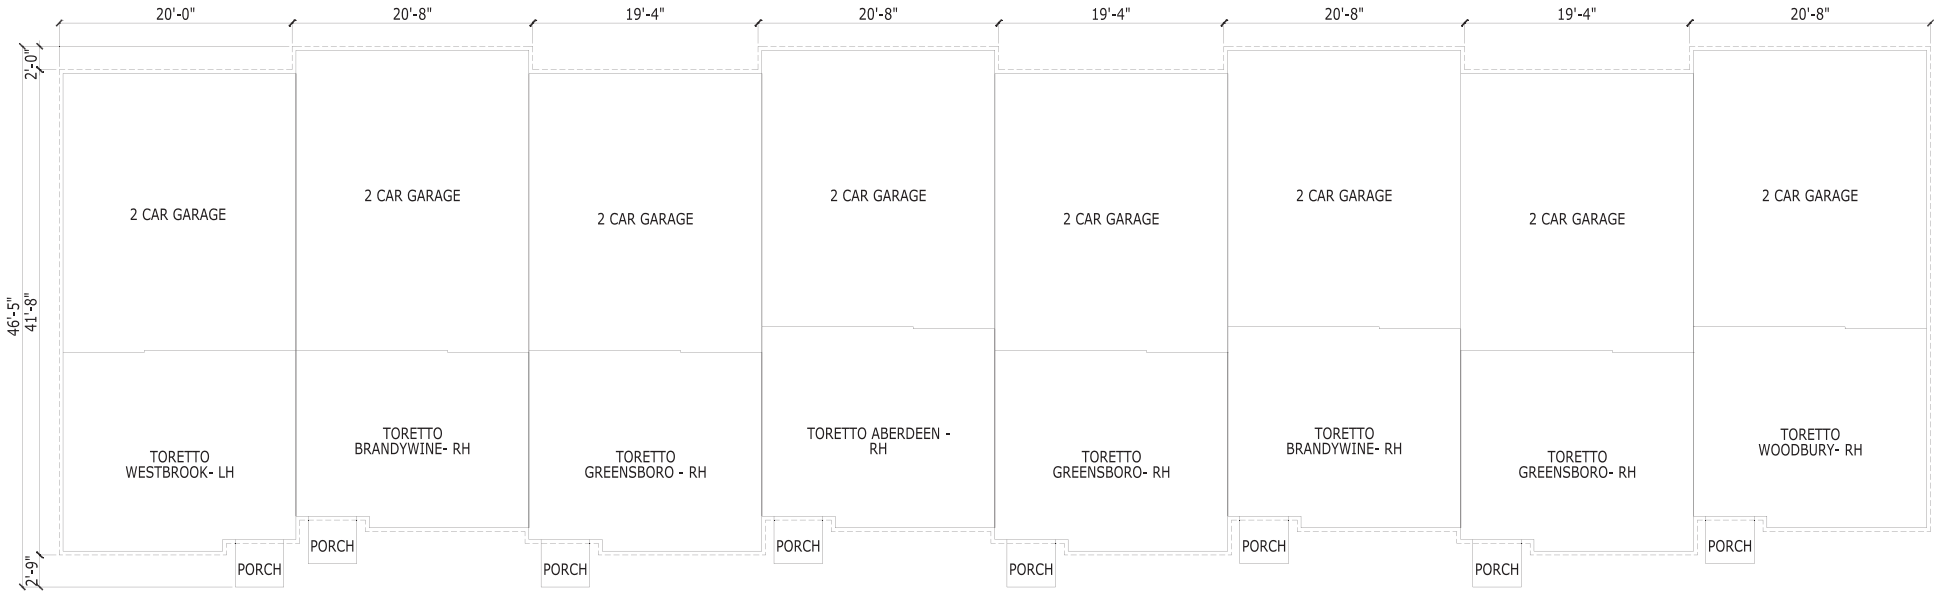

TORETTO | 8-UNIT BUILDING FOOTPRINT

STATION FLATS- NOVI, MI

Toll Brothers
AMERICA'S LUXURY HOME BUILDER



FRONT ELEVATION

MATERIAL	SF	%
BRICK	2862	83%
HORIZONTAL SIDING	226	7%
COMPOSITE PANEL	344	10%

TORETTO | 8 UNIT BUILDING FRONT ELEVATION

STATION FLATS- NOVI, MI

Toll Brothers
AMERICA'S LUXURY HOME BUILDER



TORETTO WOODBURY- RH | TORETTO GREENSBORO - RH | TORETTO BRANDYWINE- RH | TORETTO GREENSBORO - RH | TORETTO ABERDEEN - RH | TORETTO GREENSBORO- RH | TORETTO BRANDYWINE- RH | TORETTO WESTBROOK- LH


REAR ELEVATION

MATERIAL	SF	%
BRICK	1607	54%
HORIZONTAL SIDING	1363	46%

TORETTO | 8 UNIT BUILDING REAR ELEVATION

STATION FLATS- NOVI, MI

Toll Brothers
AMERICA'S LUXURY HOME BUILDER

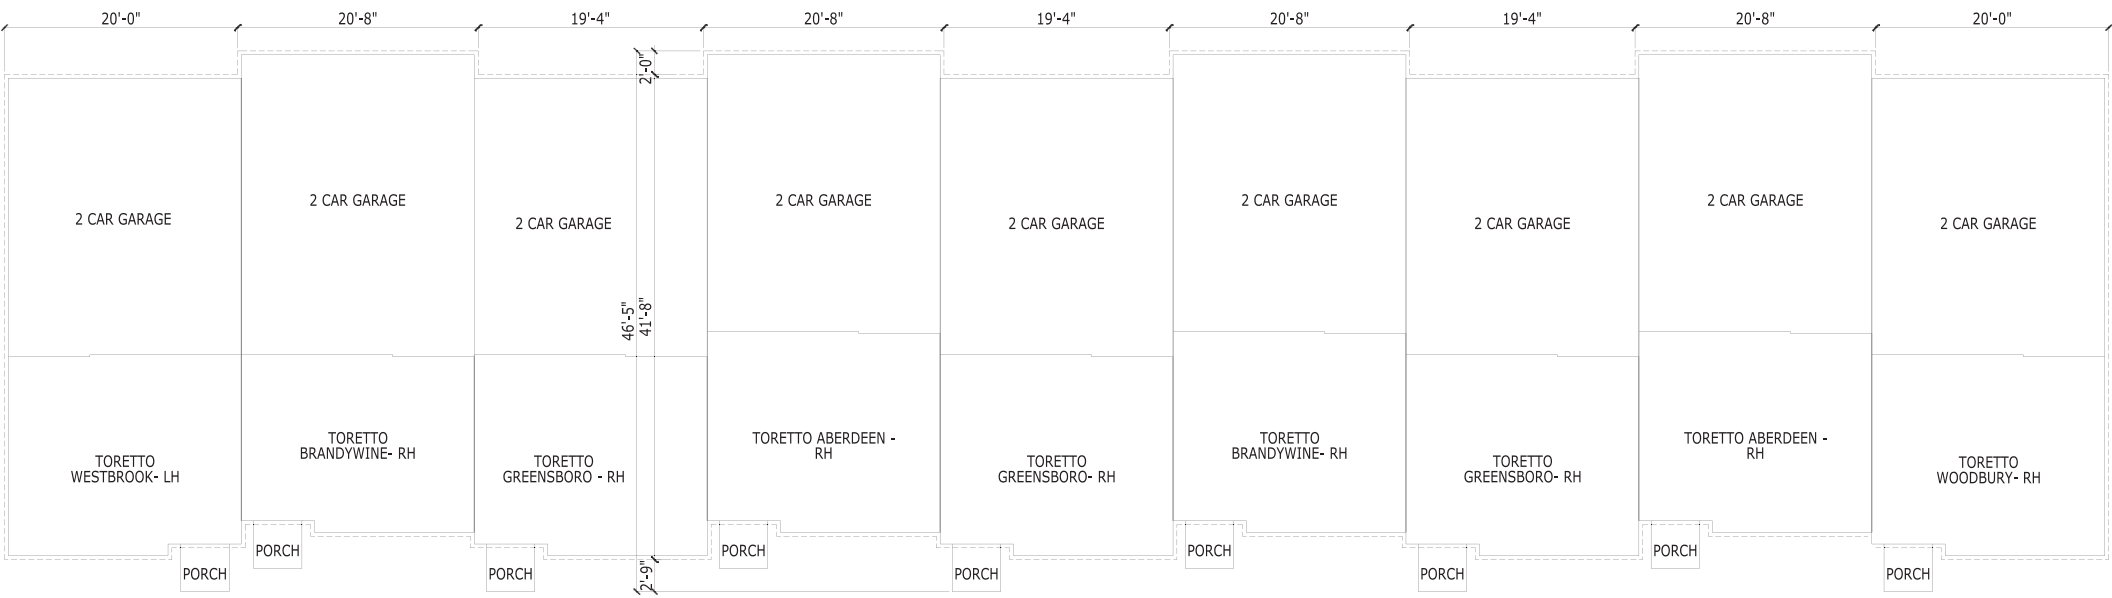

TORETTO | 9-UNIT BUILDING FOOTPRINT

STATION FLATS- NOVI, MI


Toll Brothers
AMERICA'S LUXURY HOME BUILDER

MATERIAL	SF	%
BRICK	3119	82%
HORIZONTAL SIDING	330	9%
COMPOSITE PANEL	344	9%



FRONT ELEVATION

MATERIAL	SF	%
BRICK	1806	54%
HORIZONTAL SIDING	1534	46%

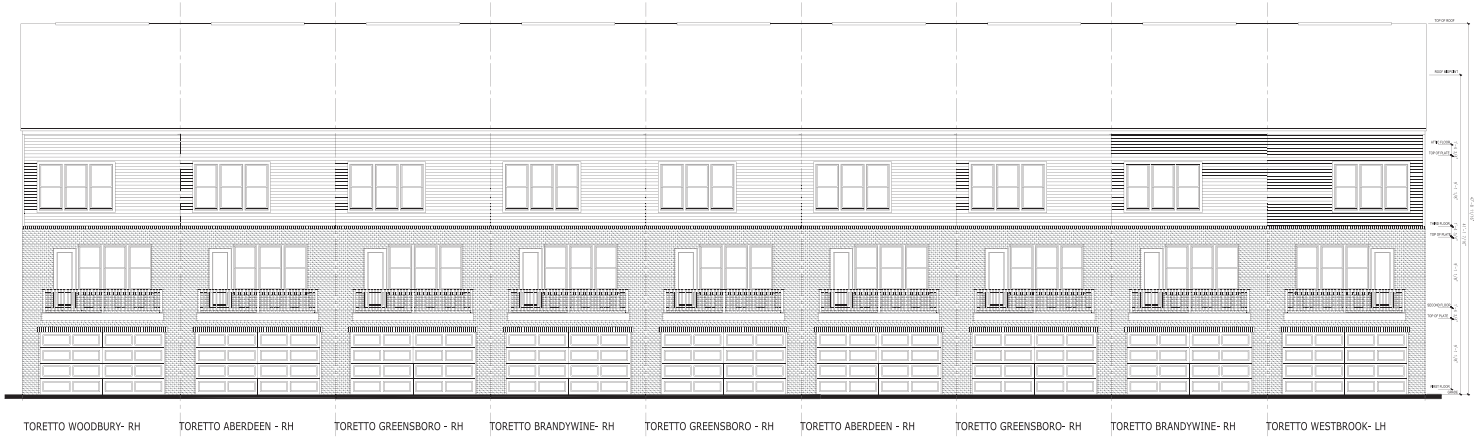


REAR ELEVATION

TORETTO | 9 UNIT BUILDING FRONT & REAR ELEVATION

STATION FLATS- NOVI, MI

Toll Brothers
AMERICA'S LUXURY HOME BUILDER

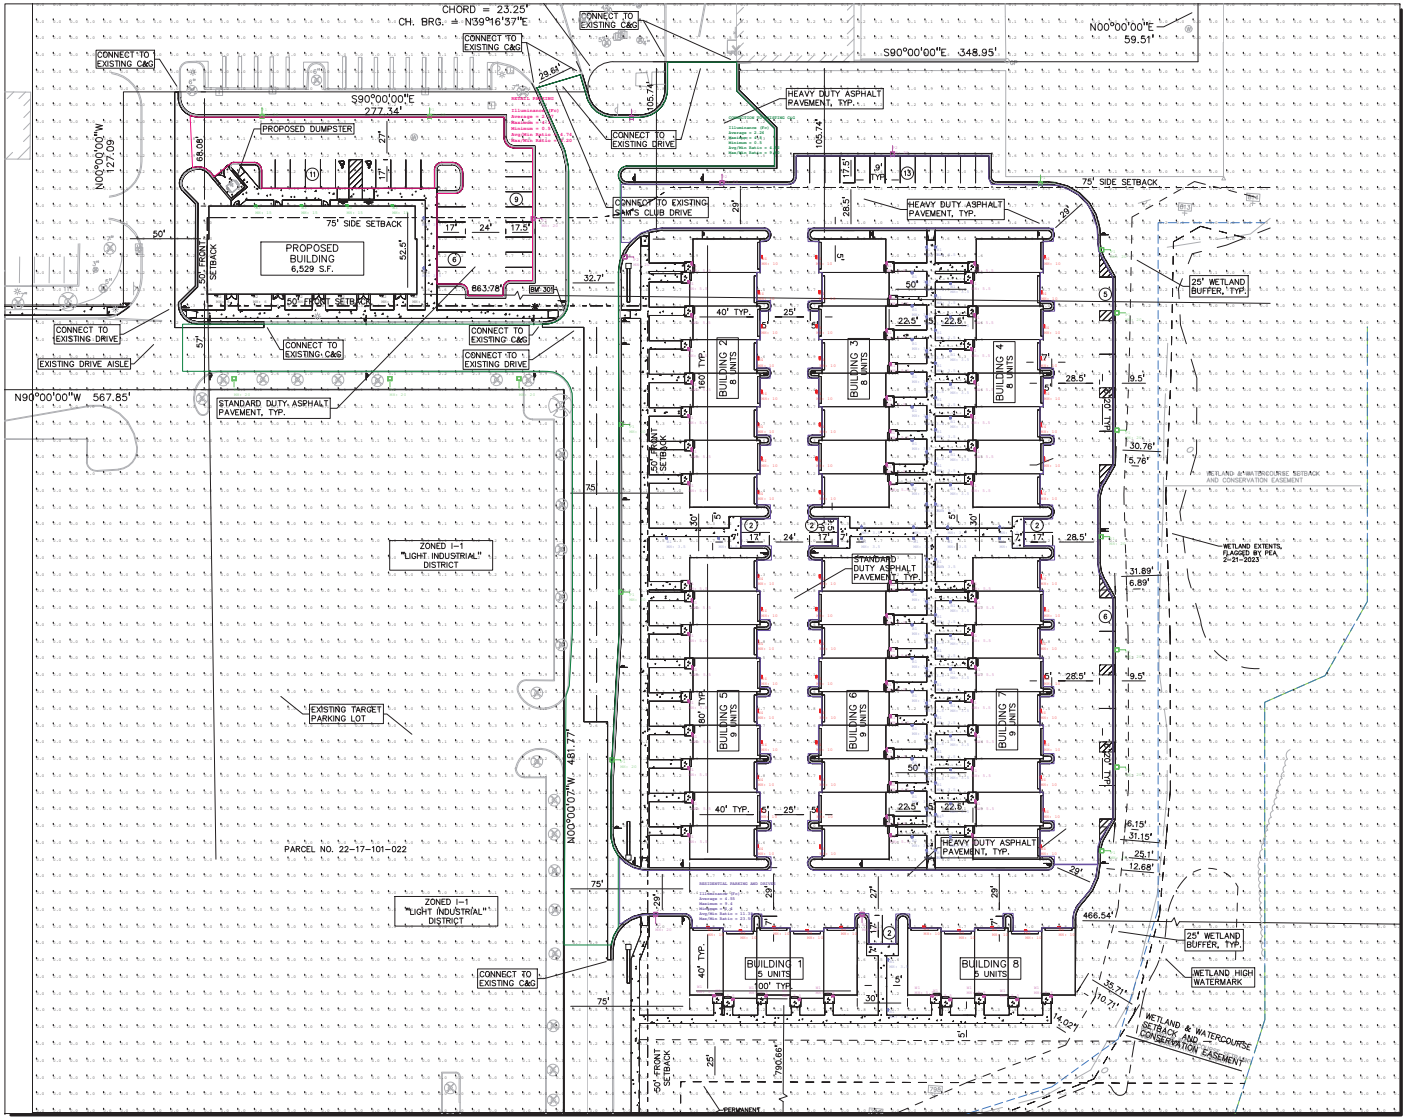

Scale: 1 inch= 35 Ft.

Schedule							
Symbol	Qty	Tag	[MANUFAC]	Catalog Number	Light Loss Factor	Lumens Per Lamp	Watts	Mounting Height
	78	B1	Lumenpulse	BLDB-TM1-120_277-CSL-N10-40K-CRI 80-SS	0.900	741	11	3.5
	16	P1	Lithonia Lighting	DSX1 LED P5 40K 80CRI BLC4	0.900	12150	138.16	20
	7	P2	Lithonia Lighting	DSX1 LED P5 40K 80CRI TSW	0.900	17162	138.16	20
	61	W1	VISA LIGHTING	OW1291-L35K-H	0.900	1286	14.1	5.5
	6	W2	Kenall	FS848R-0-PIA-MB-L90-DV	0.900	2903	75.7	6
	4	W3	Lithonia Lighting	WPX1 LED P2 40K Mvolt	0.900	2913	14.1	15
	61	W4	Lithonia Lighting	WDGE2 LED P3 40K 80CRI T4M	0.900	3147	32.1375	10

Statistics					
Description	Avg fc	Max fc	Min fc	Avg/Min (:1)	Max/Min (:1)
RESIDENTIAL WALKWAY	5.36	12.2	0.8	6.70	15.25
SITE_Top_1	0.96	10.2	0.0	N.A.	N.A.
CONNECTION TO EXISTING C&G	2.26	4.8	0.5	4.52	9.60
RESIDENTIAL PARKING AND DRIVES	4.55	9.4	0.4	11.38	23.50
RETAIL PARKING	2.37	4.1	0.5	4.74	8.20

GENERAL NOTE
1. SEE SCHEDULE FOR LUMINAIRE MOUNTING HEIGHT.
2. SEE LUMINAIRE SCHEDULE FOR LIGHT LOSS FACTOR.
3. CALCULATIONS ARE SHOWN IN FOOTCANDLES AT: 0' - 0"
4. HOURS OF OPERATION: 24 HOURS PER DAY & 7 DAYS A WEEK.
5. ELECTRICAL SERVICE TO LIGHT FIXTURES SHALL BE PLACED UNDERGROUND.
6. FLASHING LIGHT SHALL NOT BE PERMITTED.
7. ONLY NECESSARY LIGHTING FOR SECURITY PURPOSES & LIMITED OPERTIONS SHALL BE PERMITTED AFTER A SITE'S HOURS OF OPERATION.
8. ALL FIXTURES SHALL BE LOCATED, SHIELDED AND AIMED AT THE AREAS TO BE SECURED.
9. FIXTURES MOUNTED ON THE BUILDING AND DESIGNED TO ILLUMINATE THE FACADES ARE PREFERRED.
10. LIGHTING FOR SECURITY PURPOSES SHALL BE DIRECTED ONLY ONTO THE AREAS TO BE SECURED.

THE ENGINEER AND/OR ARCHITECT MUST DETERMINE APPLICABILITY OF THE LAYOUT TO EXISTING / FUTURE FIELD CONDITIONS. THIS LIGHTING LAYOUT REPRESENTS ILLUMINATION LEVELS CALCULATED FROM LABORATORY DATA TAKEN UNDER CONTROLLED CONDITIONS IN ACCORDANCE WITH ILLUMINATING ENGINEERING SOCIETY APPROVED METHODS. ACTUAL PERFORMANCE OF ANY MANUFACTURER'S LUMINAIRE MAY VARY DUE TO VARIATION IN ELECTRICAL VOLTAGE, TOLERANCE IN LAMPS, AND OTHER VARIABLE FIELD CONDITIONS. MOUNTING HEIGHTS INDICATED ARE FROM GRADE AND/OR FLOOR UP.

THESE LIGHTING CALCULATIONS ARE NOT A SUBSTITUTE FOR INDEPENDENT ENGINEERING ANALYSIS OF LIGHTING SYSTEM SUITABILITY AND SAFETY. THE ENGINEER AND/OR ARCHITECT IS RESPONSIBLE TO REVIEW FOR MICHIGAN ENERGY CODE AND LIGHTING QUALITY COMPLIANCE.

UNLESS EXEMPT, PROJECT MUST COMPLY WITH LIGHTING CONTROLS REQUIRMENTS DEFINED IN ASHRAE 90.1 2013. FOR SPECIFIC INFORMATION CONTACT GBA CONTROLS GROUP AT CONTROLS@GASSERBUSH.COM OR 734-266-6705.

Novi Acres #22-71582 V3.AGI


Gasser Bush Associates / Applications

www.gasserbush.com

Designer: EM/KB
Date:4/21/2025

Scale: NOT TO SCALE

GBA
GASSER BUSH ASSOCIATES

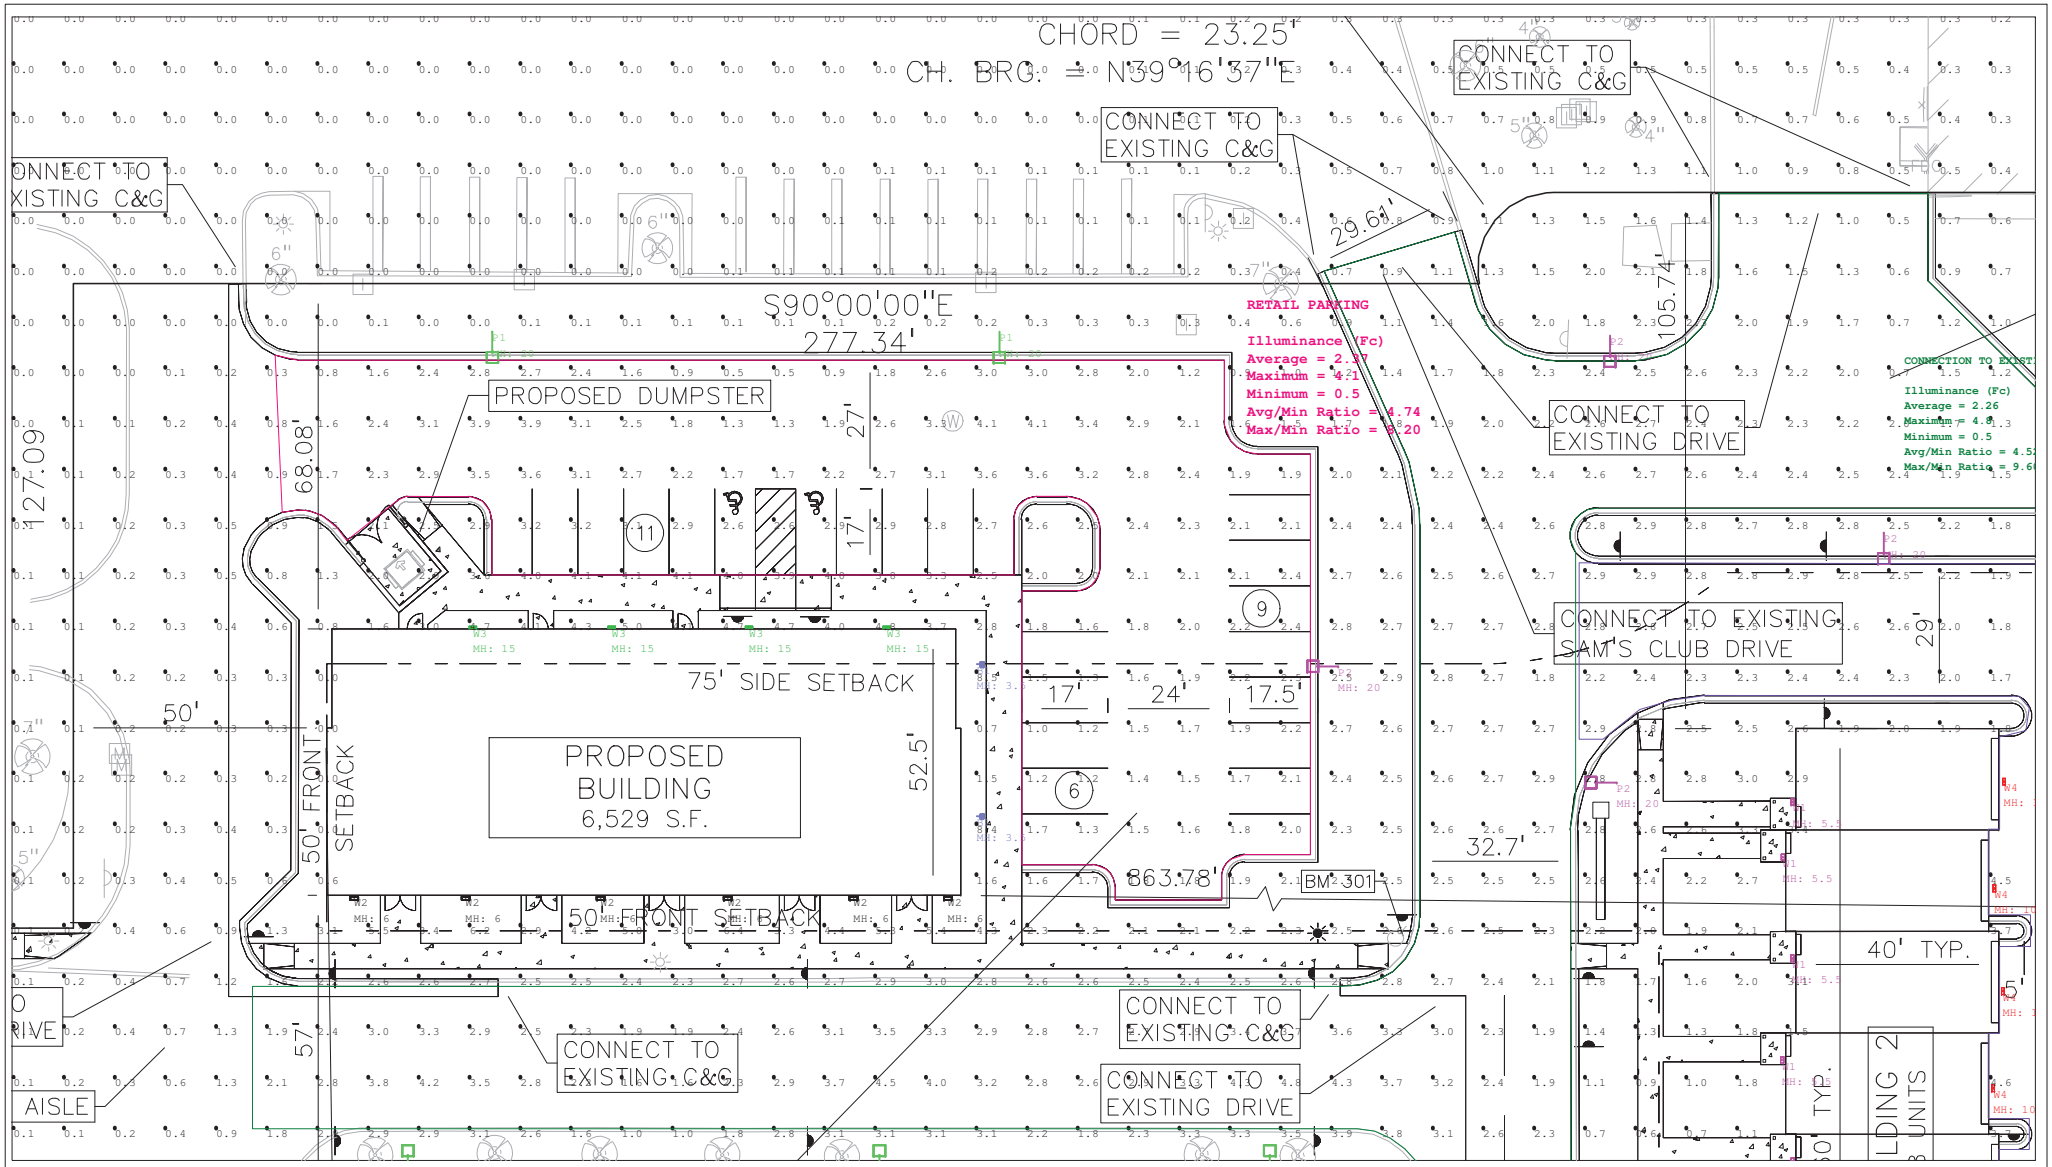

PLAN VIEW: NOT TO SCALE

GENERAL NOTE
1. SEE SCHEDULE FOR LUMINAIRE MOUNTING HEIGHT.
2. SEE LUMINAIRE SCHEDULE FOR LIGHT LOSS FACTOR.
3. CALCULATIONS ARE SHOWN IN FOOTCANDLES AT: 0' - 0"
4. HOURS OF OPERATION: 24 HOURS PER DAY & 7 DAYS A WEEK.
5. ELECTRICAL SERVICE TO LIGHT FIXTURES SHALL BE PLACED UNDERGROUND.
6. FLASHING LIGHT SHALL NOT BE PERMITTED.
7. ONLY NECESSARY LIGHTING FOR SECURITY PURPOSES & LIMITED OPERTIONS SHALL BE PERMITTED AFTER A SITE'S HOURS OF OPERATION.
8. ALL FIXTURES SHALL BE LOCATED, SHIELDED AND AIMED AT THE AREAS TO BE SECURED.
9. FIXTURES MOUNTED ON THE BUILDING AND DESIGNED TO ILLUMINATE THE FACADES ARE PREFERRED.
10. LIGHTING FOR SECURITY PURPOSES SHALL BE DIRECTED ONLY ONTO THE AREAS TO BE SECURED.

THE ENGINEER AND/OR ARCHITECT MUST DETERMINE APPLICABILITY OF THE LAYOUT TO EXISTING / FUTURE FIELD CONDITIONS. THIS LIGHTING LAYOUT REPRESENTS ILLUMINATION LEVELS CALCULATED FROM LABORATORY DATA TAKEN UNDER CONTROLLED CONDITIONS IN ACCORDANCE WITH ILLUMINATING ENGINEERING SOCIETY APPROVED METHODS. ACTUAL PERFORMANCE OF ANY MANUFACTURER'S LUMINAIRE MAY VARY DUE TO VARIATION IN ELECTRICAL VOLTAGE, TOLERANCE IN LAMPS, AND OTHER VARIABLE FIELD CONDITIONS. MOUNTING HEIGHTS INDICATED ARE FROM GRADE AND/OR FLOOR UP.

THESE LIGHTING CALCULATIONS ARE NOT A SUBSTITUTE FOR INDEPENDENT ENGINEERING ANALYSIS OF LIGHTING SYSTEM SUITABILITY AND SAFETY. THE ENGINEER AND/OR ARCHITECT IS RESPONSIBLE TO REVIEW FOR MICHIGAN ENERGY CODE AND LIGHTING QUALITY COMPLIANCE.

UNLESS EXEMPT, PROJECT MUST COMPLY WITH LIGHTING CONTROLS REQUIRMENTS DEFINED IN ASHRAE 90.1 2013. FOR SPECIFIC INFORMATION CONTACT GBA CONTROLS GROUP AT CONTROLS@GASSERBUSH.COM OR 734-266-6705.

Novi Acres #22-71582 V3.AGI


Gasser Bush Associates / Applications

www.gasserbush.com

Designer: EM/KB
Date:4/21/2025

Scale: NOT TO SCALE

GBA
GASSER BUSH ASSOCIATES

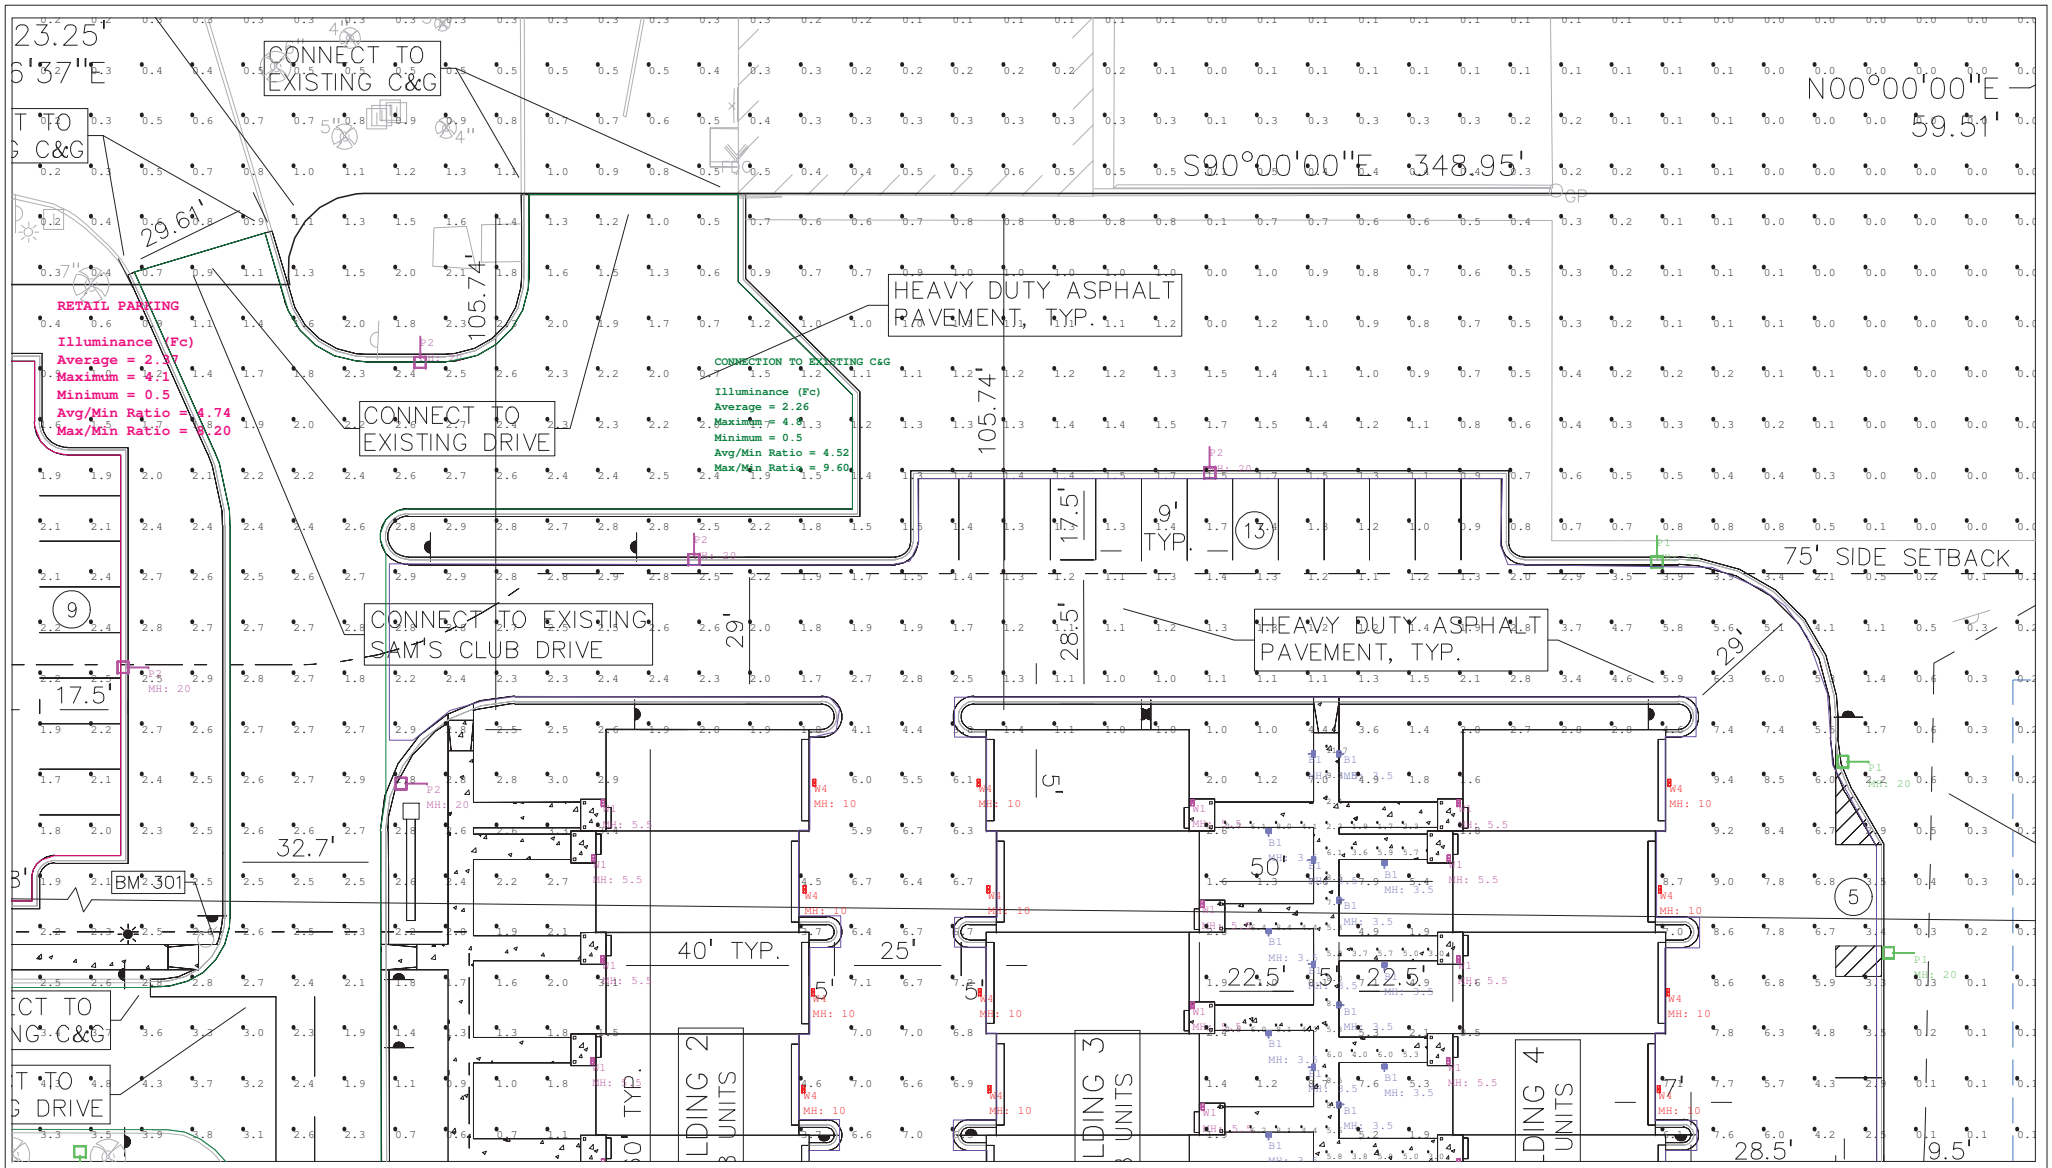

PLAN VIEW: NOT TO SCALE

GENERAL NOTE
1. SEE SCHEDULE FOR LUMINAIRE MOUNTING HEIGHT.
2. SEE LUMINAIRE SCHEDULE FOR LIGHT LOSS FACTOR.
3. CALCULATIONS ARE SHOWN IN FOOTCANDLES AT: 0' - 0"
4. HOURS OF OPERATION: 24 HOURS PER DAY & 7 DAYS A WEEK.
5. ELECTRICAL SERVICE TO LIGHT FIXTURES SHALL BE PLACED UNDERGROUND.
6. FLASHING LIGHT SHALL NOT BE PERMITTED.
7. ONLY NECESSARY LIGHTING FOR SECURITY PURPOSES & LIMITED OPERTIONS SHALL BE PERMITTED AFTER A SITE'S HOURS OF OPERATION.
8. ALL FIXTURES SHALL BE LOCATED, SHIELDED AND AIMED AT THE AREAS TO BE SECURED.
9. FIXTURES MOUNTED ON THE BUILDING AND DESIGNED TO ILLUMINATE THE FACADES ARE PREFERRED.
10. LIGHTING FOR SECURITY PURPOSES SHALL BE DIRECTED ONLY ONTO THE AREAS TO BE SECURED.

THE ENGINEER AND/OR ARCHITECT MUST DETERMINE APPLICABILITY OF THE LAYOUT TO EXISTING / FUTURE FIELD CONDITIONS. THIS LIGHTING LAYOUT REPRESENTS ILLUMINATION LEVELS CALCULATED FROM LABORATORY DATA TAKEN UNDER CONTROLLED CONDITIONS IN ACCORDANCE WITH ILLUMINATING ENGINEERING SOCIETY APPROVED METHODS. ACTUAL PERFORMANCE OF ANY MANUFACTURER'S LUMINAIRE MAY VARY DUE TO VARIATION IN ELECTRICAL VOLTAGE, TOLERANCE IN LAMPS, AND OTHER VARIABLE FIELD CONDITIONS. MOUNTING HEIGHTS INDICATED ARE FROM GRADE AND/OR FLOOR UP.

THESE LIGHTING CALCULATIONS ARE NOT A SUBSTITUTE FOR INDEPENDENT ENGINEERING ANALYSIS OF LIGHTING SYSTEM SUITABILITY AND SAFETY. THE ENGINEER AND/OR ARCHITECT IS RESPONSIBLE TO REVIEW FOR MICHIGAN ENERGY CODE AND LIGHTING QUALITY COMPLIANCE.

UNLESS EXEMPT, PROJECT MUST COMPLY WITH LIGHTING CONTROLS REQUIRMENTS DEFINED IN ASHRAE 90.1 2013. FOR SPECIFIC INFORMATION CONTACT GBA CONTROLS GROUP AT CONTROLS@GASSERBUSH.COM OR 734-266-6705.

Novi Acres #22-71582 V3.AGI


Gasser Bush Associates / Applications

www.gasserbush.com

Designer: EM/KB
Date:4/21/2025

Scale: NOT TO SCALE

GBA
GASSER BUSH ASSOCIATES

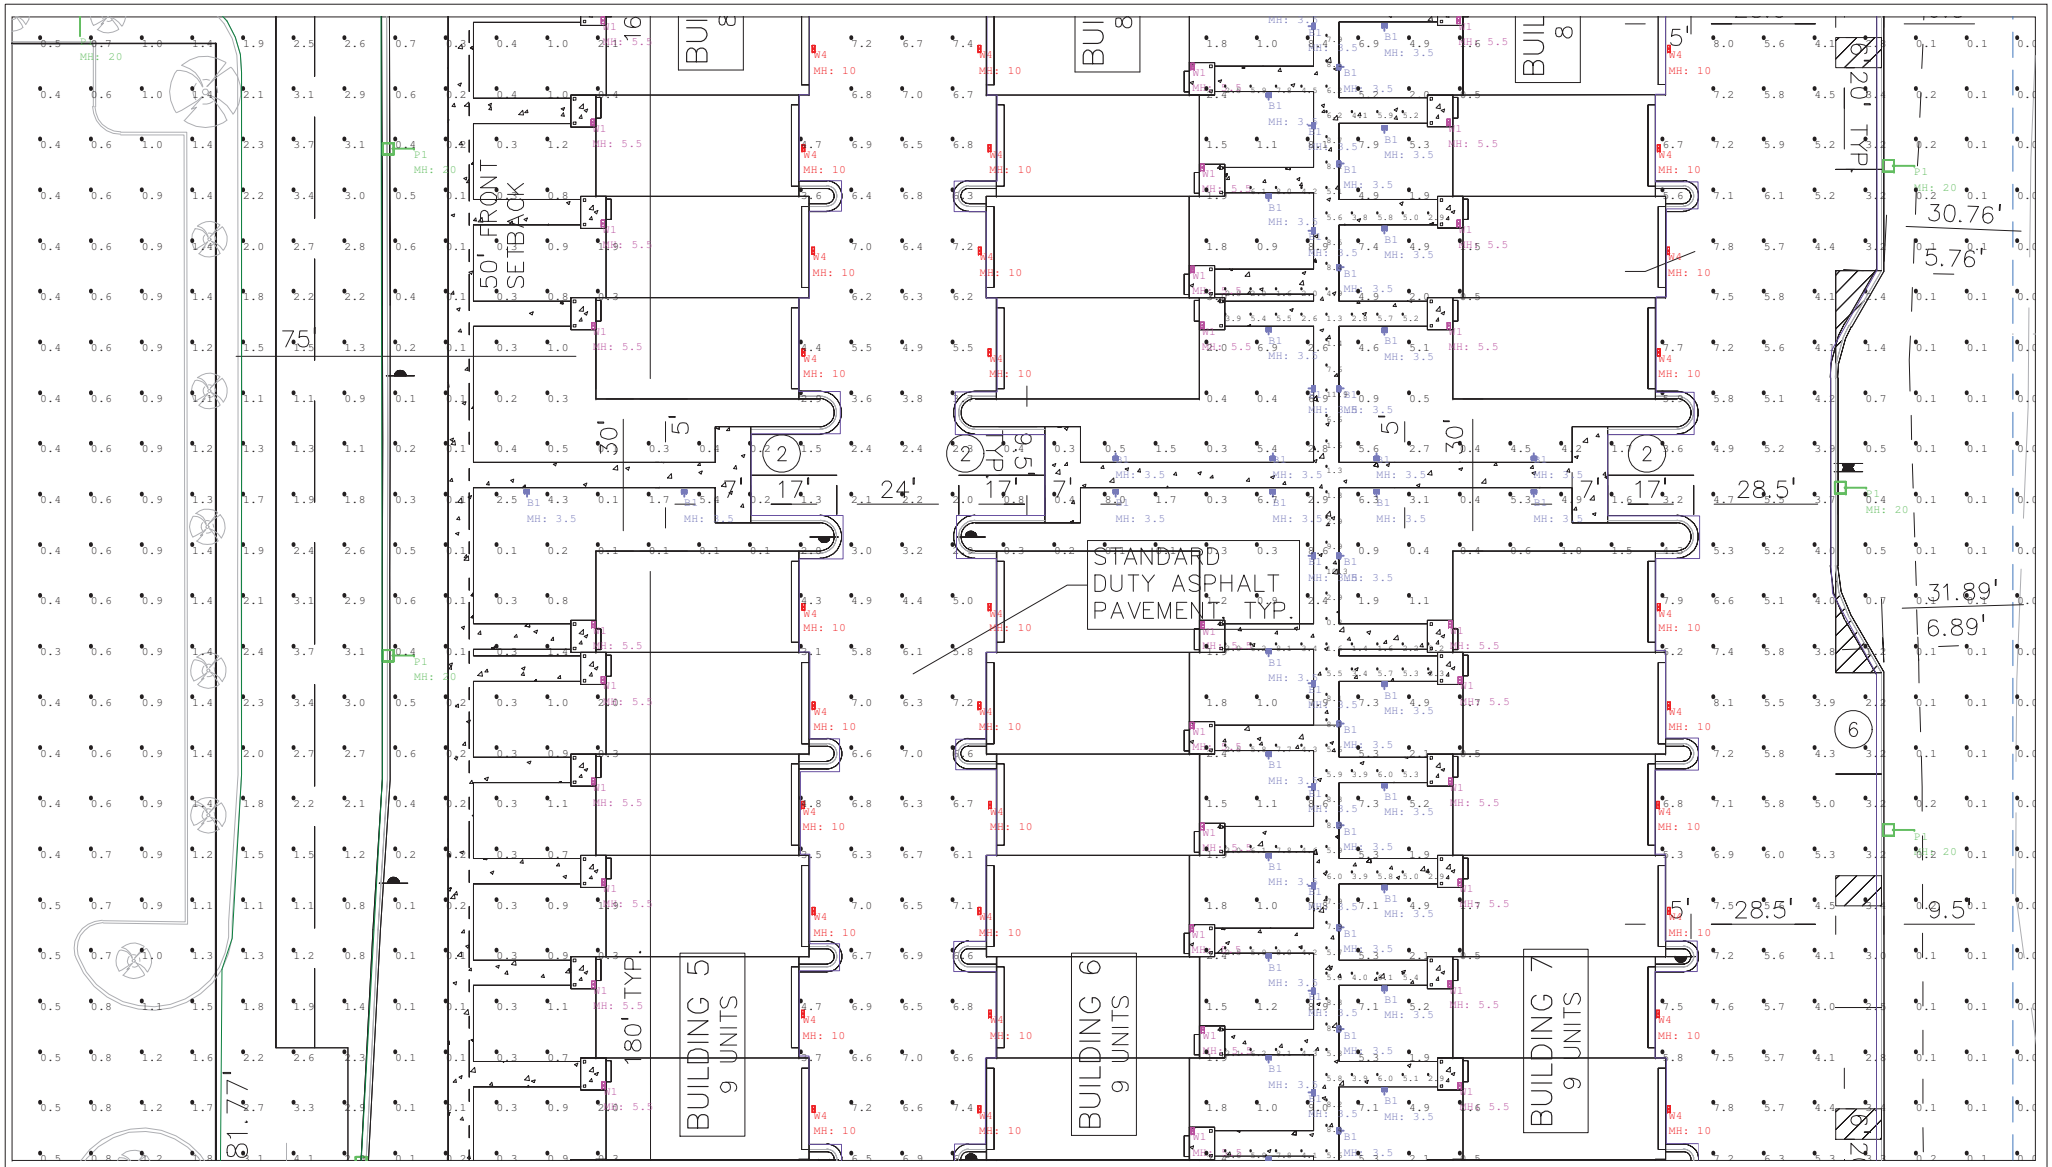

PLAN VIEW: NOT TO SCALE

GENERAL NOTE
1. SEE SCHEDULE FOR LUMINAIRE MOUNTING HEIGHT.
2. SEE LUMINAIRE SCHEDULE FOR LIGHT LOSS FACTOR.
3. CALCULATIONS ARE SHOWN IN FOOTCANDLES AT: 0' - 0"
4. HOURS OF OPERATION: 24 HOURS PER DAY & 7 DAYS A WEEK.
5. ELECTRICAL SERVICE TO LIGHT FIXTURES SHALL BE PLACED UNDERGROUND.
6. FLASHING LIGHT SHALL NOT BE PERMITTED.
7. ONLY NECESSARY LIGHTING FOR SECURITY PURPOSES & LIMITED OPERTIONS SHALL BE PERMITTED AFTER A SITE'S HOURS OF OPERATION.
8. ALL FIXTURES SHALL BE LOCATED, SHIELDED AND AIMED AT THE AREAS TO BE SECURED.
9. FIXTURES MOUNTED ON THE BUILDING AND DESIGNED TO ILLUMINATE THE FACADES ARE PREFERRED.
10. LIGHTING FOR SECURITY PURPOSES SHALL BE DIRECTED ONLY ONTO THE AREAS TO BE SECURED.

THE ENGINEER AND/OR ARCHITECT MUST DETERMINE APPLICABILITY OF THE LAYOUT TO EXISTING / FUTURE FIELD CONDITIONS. THIS LIGHTING LAYOUT REPRESENTS ILLUMINATION LEVELS CALCULATED FROM LABORATORY DATA TAKEN UNDER CONTROLLED CONDITIONS IN ACCORDANCE WITH ILLUMINATING ENGINEERING SOCIETY APPROVED METHODS. ACTUAL PERFORMANCE OF ANY MANUFACTURER'S LUMINAIRE MAY VARY DUE TO VARIATION IN ELECTRICAL VOLTAGE, TOLERANCE IN LAMPS, AND OTHER VARIABLE FIELD CONDITIONS. MOUNTING HEIGHTS INDICATED ARE FROM GRADE AND/OR FLOOR UP.

THESE LIGHTING CALCULATIONS ARE NOT A SUBSTITUTE FOR INDEPENDENT ENGINEERING ANALYSIS OF LIGHTING SYSTEM SUITABILITY AND SAFETY. THE ENGINEER AND/OR ARCHITECT IS RESPONSIBLE TO REVIEW FOR MICHIGAN ENERGY CODE AND LIGHTING QUALITY COMPLIANCE.

UNLESS EXEMPT, PROJECT MUST COMPLY WITH LIGHTING CONTROLS REQUIRMENTS DEFINED IN ASHRAE 90.1 2013. FOR SPECIFIC INFORMATION CONTACT GBA CONTROLS GROUP AT CONTROLS@GASSERBUSH.COM OR 734-266-6705.

Novi Acres #22-71582 V3.AGI


Gasser Bush Associates / Applications

www.gasserbush.com

Designer: EM/KB
Date:4/21/2025

Scale: NOT TO SCALE

GBA
GASSER BUSH ASSOCIATES

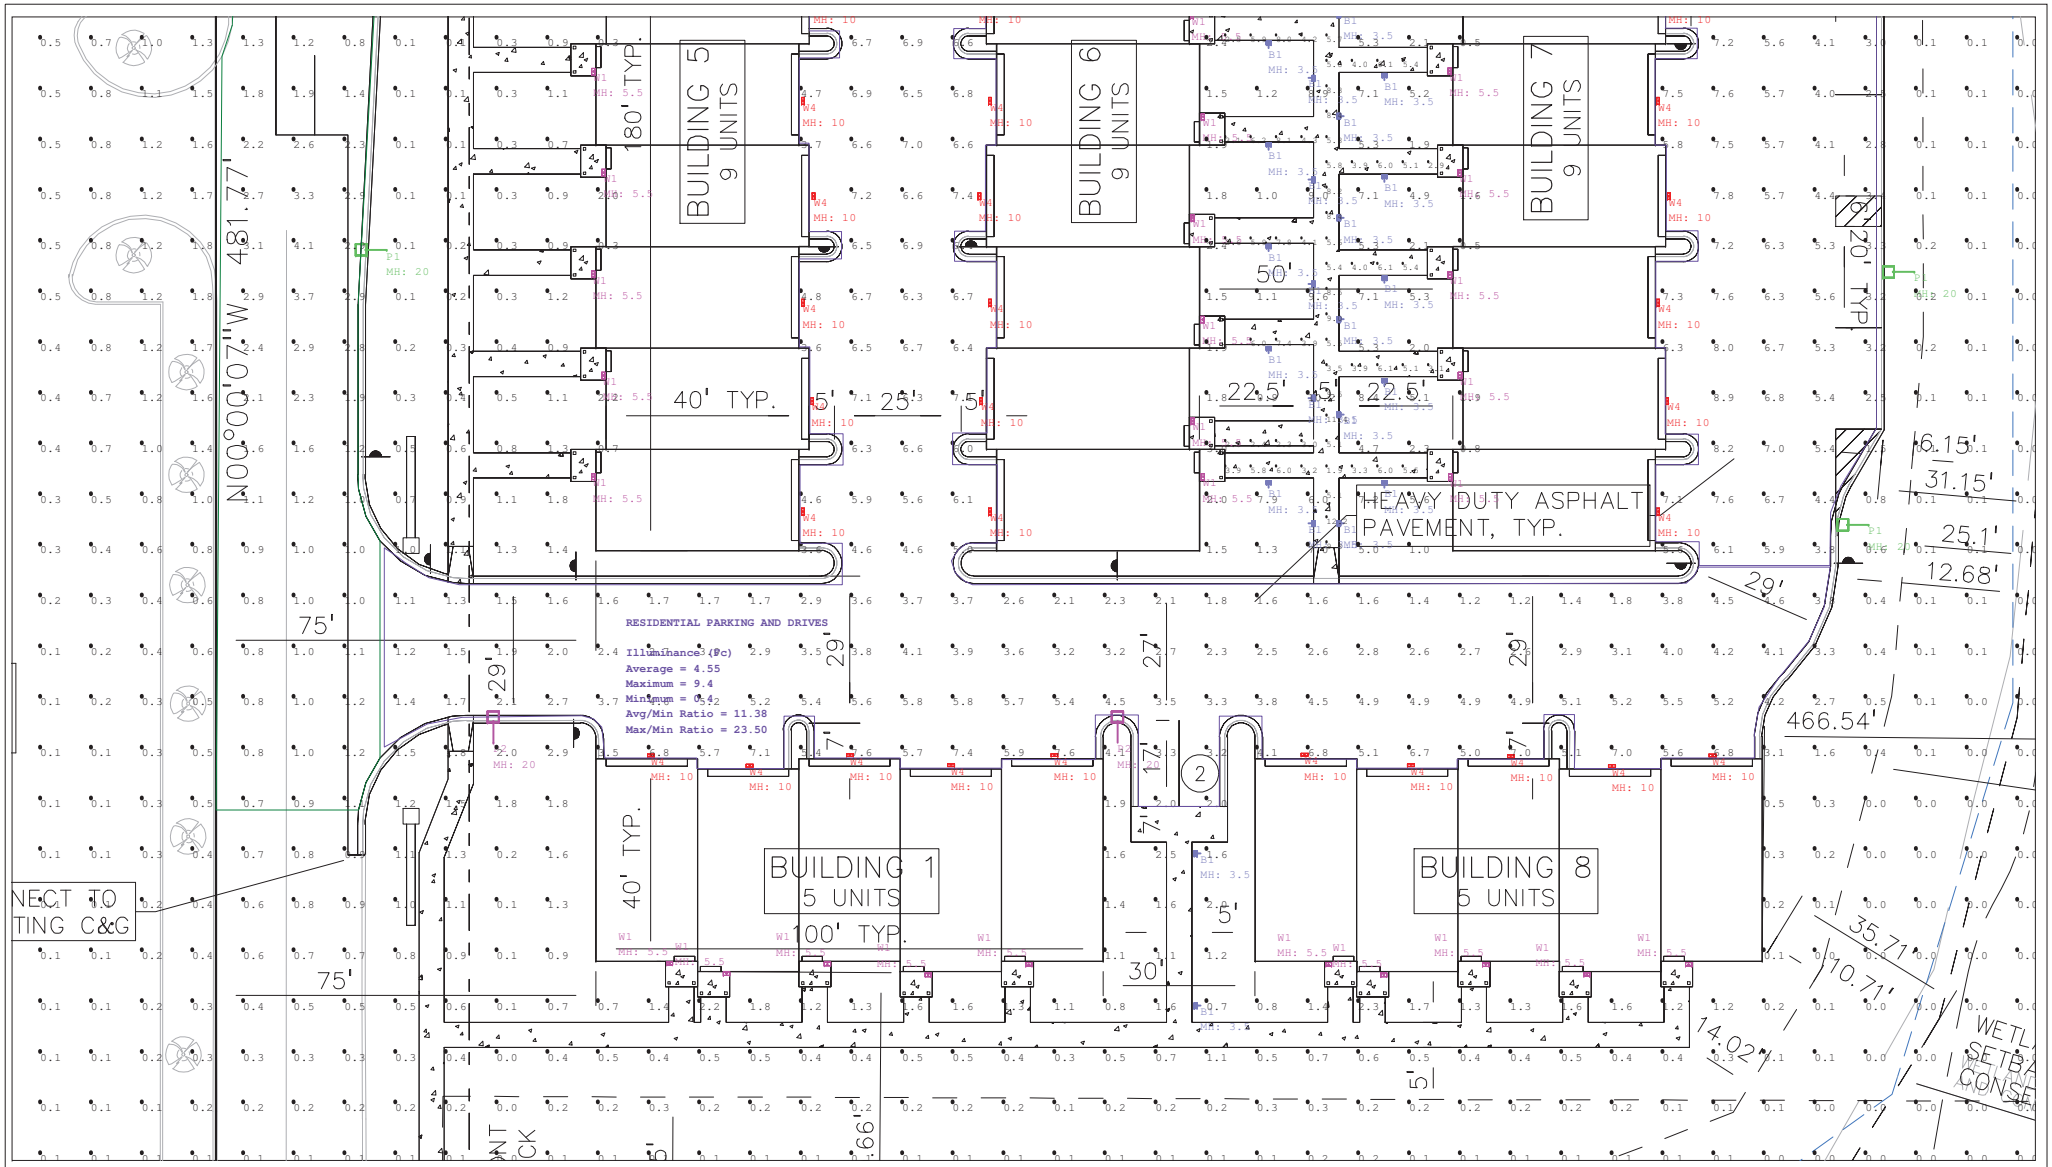

PLAN VIEW: NOT TO SCALE

GENERAL NOTE
1. SEE SCHEDULE FOR LUMINAIRE MOUNTING HEIGHT.
2. SEE LUMINAIRE SCHEDULE FOR LIGHT LOSS FACTOR.
3. CALCULATIONS ARE SHOWN IN FOOTCANDLES AT: 0' - 0"
4. HOURS OF OPERATION: 24 HOURS PER DAY & 7 DAYS A WEEK.
5. ELECTRICAL SERVICE TO LIGHT FIXTURES SHALL BE PLACED UNDERGROUND.
6. FLASHING LIGHT SHALL NOT BE PERMITTED.
7. ONLY NECESSARY LIGHTING FOR SECURITY PURPOSES & LIMITED OPERTIONS SHALL BE PERMITTED AFTER A SITE'S HOURS OF OPERATION.
8. ALL FIXTURES SHALL BE LOCATED, SHIELDED AND AIMED AT THE AREAS TO BE SECURED.
9. FIXTURES MOUNTED ON THE BUILDING AND DESIGNED TO ILLUMINATE THE FACADES ARE PREFERRED.
10. LIGHTING FOR SECURITY PURPOSES SHALL BE DIRECTED ONLY ONTO THE AREAS TO BE SECURED.

THE ENGINEER AND/OR ARCHITECT MUST DETERMINE APPLICABILITY OF THE LAYOUT TO EXISTING / FUTURE FIELD CONDITIONS. THIS LIGHTING LAYOUT REPRESENTS ILLUMINATION LEVELS CALCULATED FROM LABORATORY DATA TAKEN UNDER CONTROLLED CONDITIONS IN ACCORDANCE WITH ILLUMINATING ENGINEERING SOCIETY APPROVED METHODS. ACTUAL PERFORMANCE OF ANY MANUFACTURER'S LUMINAIRE MAY VARY DUE TO VARIATION IN ELECTRICAL VOLTAGE, TOLERANCE IN LAMPS, AND OTHER VARIABLE FIELD CONDITIONS. MOUNTING HEIGHTS INDICATED ARE FROM GRADE AND/OR FLOOR UP.

THESE LIGHTING CALCULATIONS ARE NOT A SUBSTITUTE FOR INDEPENDENT ENGINEERING ANALYSIS OF LIGHTING SYSTEM SUITABILITY AND SAFETY. THE ENGINEER AND/OR ARCHITECT IS RESPONSIBLE TO REVIEW FOR MICHIGAN ENERGY CODE AND LIGHTING QUALITY COMPLIANCE.

UNLESS EXEMPT, PROJECT MUST COMPLY WITH LIGHTING CONTROLS REQUIRMENTS DEFINED IN ASHRAE 90.1 2013. FOR SPECIFIC INFORMATION CONTACT GBA CONTROLS GROUP AT CONTROLS@GASSERBUSH.COM OR 734-266-6705.

Novi Acres #22-71582 V3.AGI


Gasser Bush Associates / Applications

www.gasserbush.com


Designer: EM/KB
Date:4/21/2025

Scale: NOT TO SCALE


GBA
GASSER BUSH ASSOCIATES

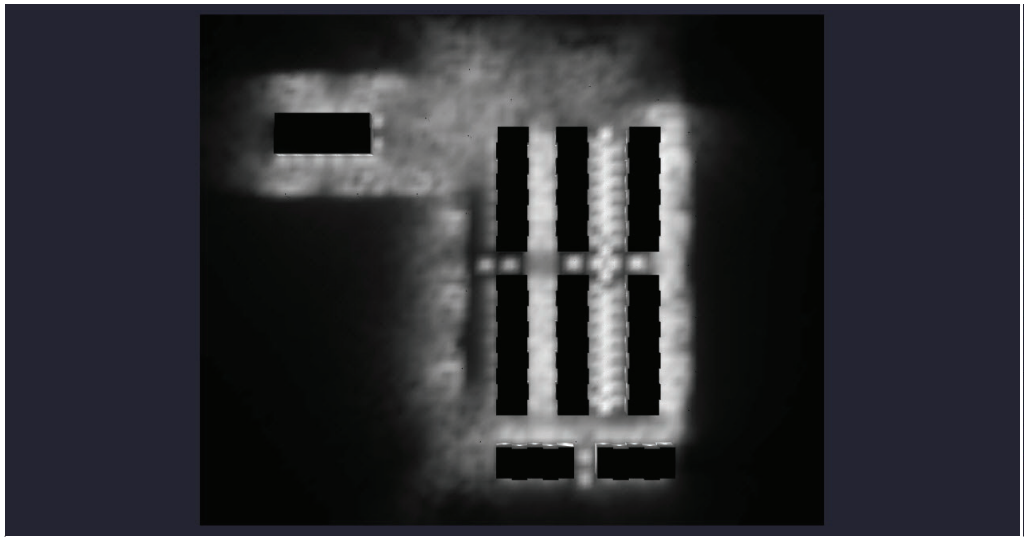


VIEW 1

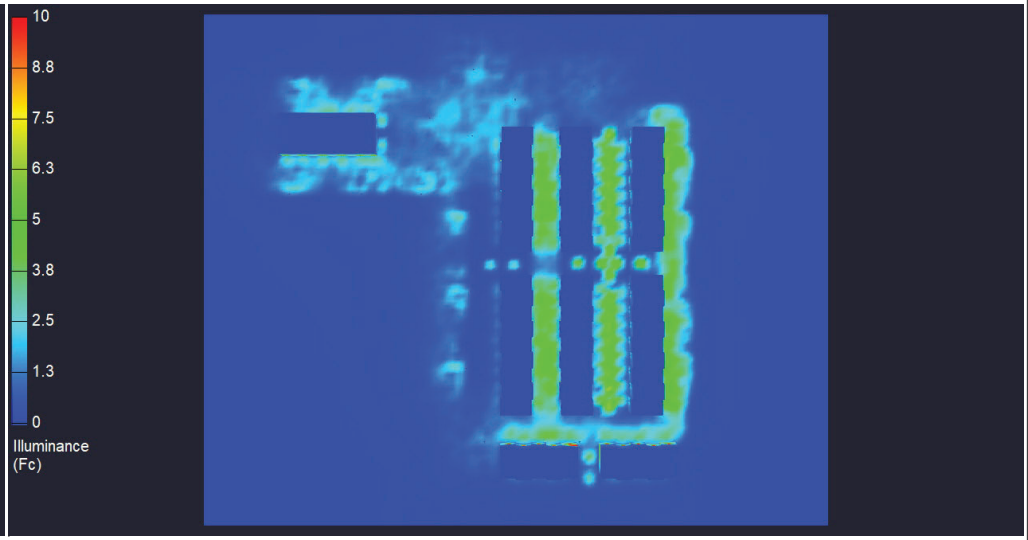

VIEW 1 – PSEUDO COLOR

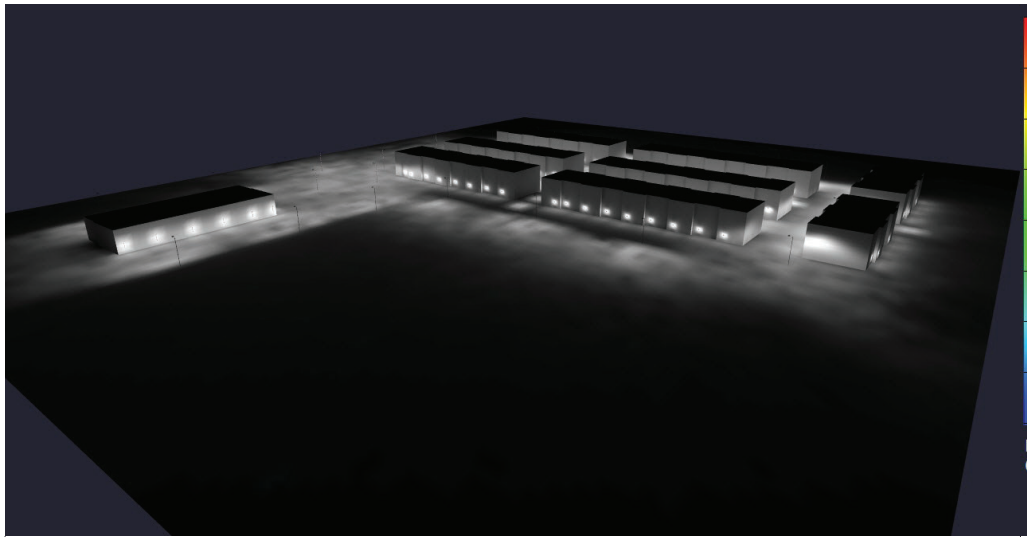

VIEW 2

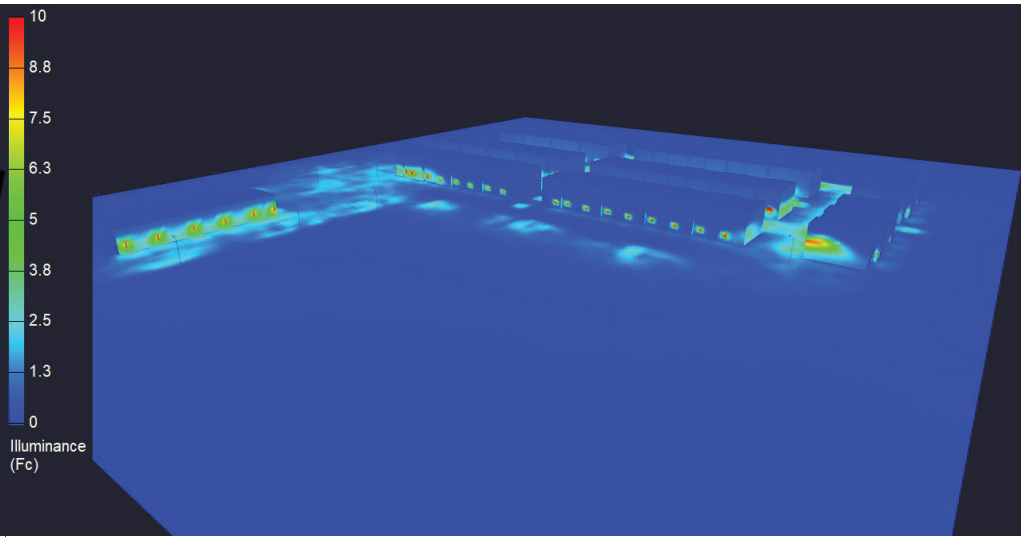

VIEW 2 – PSEUDO COLOR

GENERAL NOTE
1. SEE SCHEDULE FOR LUMINAIRE MOUNTING HEIGHT.
2. SEE LUMINAIRE SCHEDULE FOR LIGHT LOSS FACTOR.
3. CALCULATIONS ARE SHOWN IN FOOTCANDLES AT: 0' - 0"
4. HOURS OF OPERATION: 24 HOURS PER DAY & 7 DAYS A WEEK.
5. ELECTRICAL SERVICE TO LIGHT FIXTURES SHALL BE PLACED UNDERGROUND.
6. FLASHING LIGHT SHALL NOT BE PERMITTED.
7. ONLY NECESSARY LIGHTING FOR SECURITY PURPOSES & LIMITED OPERTIONS SHALL BE PERMITTED AFTER A SITE'S HOURS OF OPERATION.
8. ALL FIXTURES SHALL BE LOCATED, SHIELDED AND AIMED AT THE AREAS TO BE SECURED.
9. FIXTURES MOUNTED ON THE BUILDING AND DESIGNED TO ILLUMINATE THE FACADES ARE PREFERRED.
10. LIGHTING FOR SECURITY PURPOSES SHALL BE DIRECTED ONLY ONTO THE AREAS TO BE SECURED.

THE ENGINEER AND/OR ARCHITECT MUST DETERMINE APPLICABILITY OF THE LAYOUT TO EXISTING / FUTURE FIELD CONDITIONS. THIS LIGHTING LAYOUT REPRESENTS ILLUMINATION LEVELS CALCULATED FROM LABORATORY DATA TAKEN UNDER CONTROLLED CONDITIONS IN ACCORDANCE WITH ILLUMINATING ENGINEERING SOCIETY APPROVED METHODS. ACTUAL PERFORMANCE OF ANY MANUFACTURER'S LUMINAIRE MAY VARY DUE TO VARIATION IN ELECTRICAL VOLTAGE, TOLERANCE IN LAMPS, AND OTHER VARIABLE FIELD CONDITIONS. MOUNTING HEIGHTS INDICATED ARE FROM GRADE AND/OR FLOOR UP.

THESE LIGHTING CALCULATIONS ARE NOT A SUBSTITUTE FOR INDEPENDENT ENGINEERING ANALYSIS OF LIGHTING SYSTEM SUITABILITY AND SAFETY. THE ENGINEER AND/OR ARCHITECT IS RESPONSIBLE TO REVIEW FOR MICHIGAN ENERGY CODE AND LIGHTING QUALITY COMPLIANCE.

UNLESS EXEMPT, PROJECT MUST COMPLY WITH LIGHTING CONTROLS REQUIRMENTS DEFINED IN ASHRAE 90.1 2013. FOR SPECIFIC INFORMATION CONTACT GBA CONTROLS GROUP AT CONTROLS@GASSERBUSH.COM OR 734-266-6705.

Novi Acres #22-71582 V3.AGI


Gasser Bush Associates / Applications

www.gasserbush.com


Designer: EM/KB
Date:4/21/2025

Scale: NOT TO SCALE


GBA
GASSER BUSH ASSOCIATES

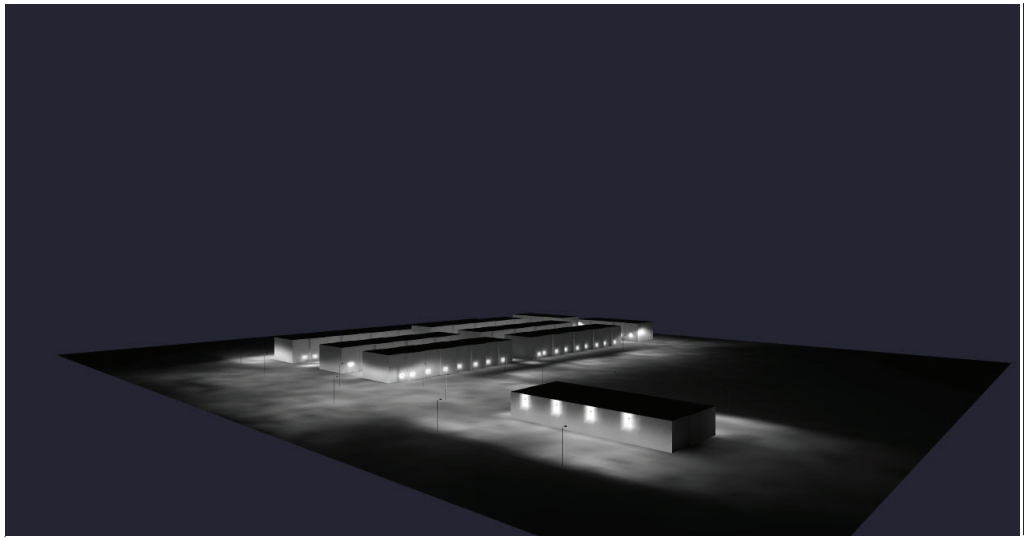


VIEW 3

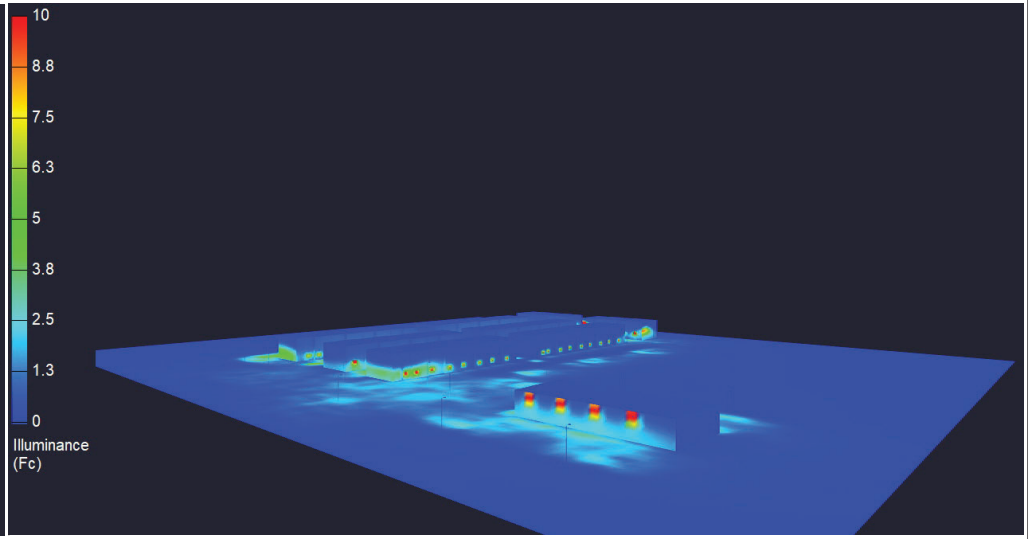

VIEW 3 – PSEUDO COLOR

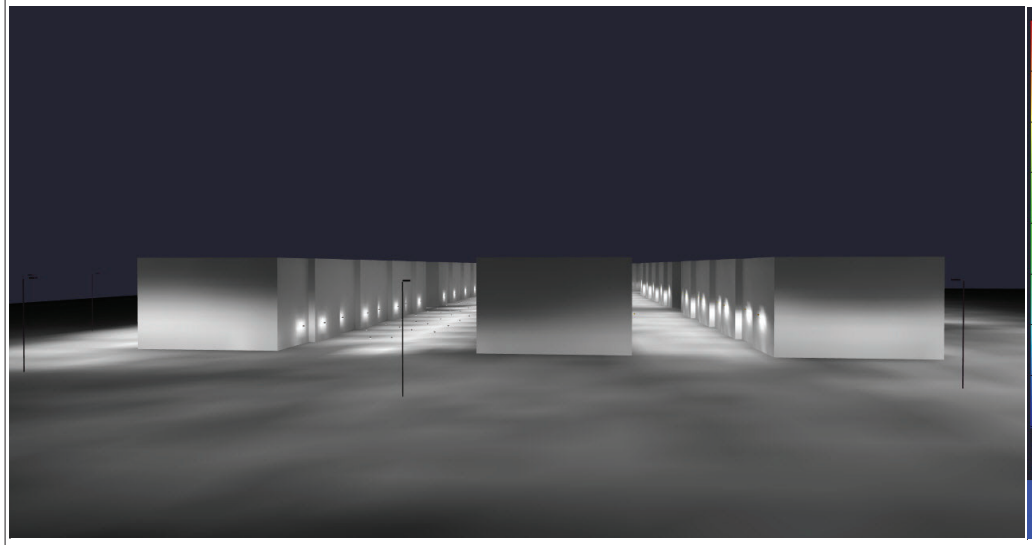

VIEW 4

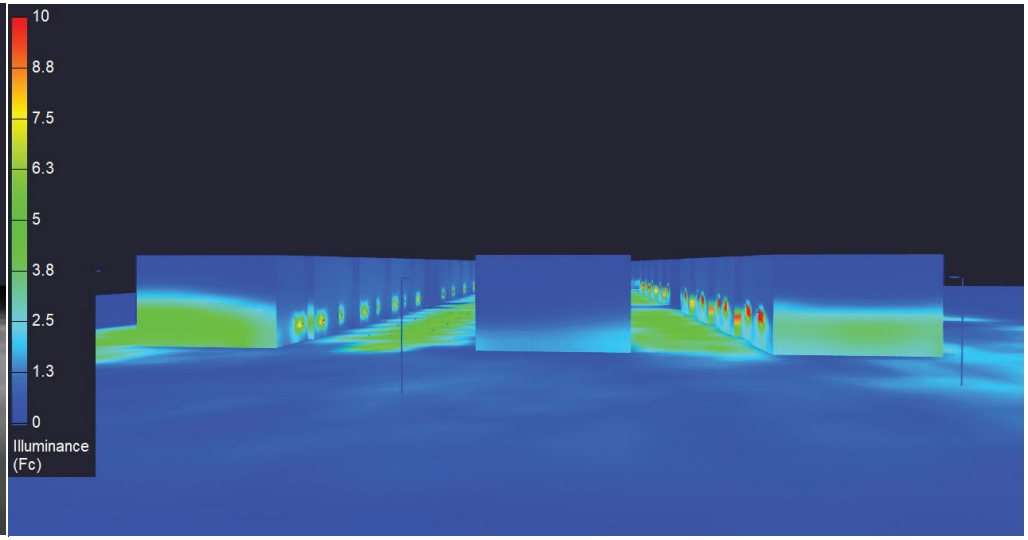

VIEW 4 – PSEUDO COLOR

GENERAL NOTE
1. SEE SCHEDULE FOR LUMINAIRE MOUNTING HEIGHT.
2. SEE LUMINAIRE SCHEDULE FOR LIGHT LOSS FACTOR.
3. CALCULATIONS ARE SHOWN IN FOOTCANDLES AT: 0' - 0"
4. HOURS OF OPERATION: 24 HOURS PER DAY & 7 DAYS A WEEK.
5. ELECTRICAL SERVICE TO LIGHT FIXTURES SHALL BE PLACED UNDERGROUND.
6. FLASHING LIGHT SHALL NOT BE PERMITTED.
7. ONLY NECESSARY LIGHTING FOR SECURITY PURPOSES & LIMITED OPERTIONS SHALL BE PERMITTED AFTER A SITE'S HOURS OF OPERATION.
8. ALL FIXTURES SHALL BE LOCATED, SHIELDED AND AIMED AT THE AREAS TO BE SECURED.
9. FIXTURES MOUNTED ON THE BUILDING AND DESIGNED TO ILLUMINATE THE FACADES ARE PREFERRED.
10. LIGHTING FOR SECURITY PURPOSES SHALL BE DIRECTED ONLY ONTO THE AREAS TO BE SECURED.

THE ENGINEER AND/OR ARCHITECT MUST DETERMINE APPLICABILITY OF THE LAYOUT TO EXISTING / FUTURE FIELD CONDITIONS. THIS LIGHTING LAYOUT REPRESENTS ILLUMINATION LEVELS CALCULATED FROM LABORATORY DATA TAKEN UNDER CONTROLLED CONDITIONS IN ACCORDANCE WITH ILLUMINATING ENGINEERING SOCIETY APPROVED METHODS. ACTUAL PERFORMANCE OF ANY MANUFACTURER'S LUMINAIRE MAY VARY DUE TO VARIATION IN ELECTRICAL VOLTAGE, TOLERANCE IN LAMPS, AND OTHER VARIABLE FIELD CONDITIONS. MOUNTING HEIGHTS INDICATED ARE FROM GRADE AND/OR FLOOR UP.

THESE LIGHTING CALCULATIONS ARE NOT A SUBSTITUTE FOR INDEPENDENT ENGINEERING ANALYSIS OF LIGHTING SYSTEM SUITABILITY AND SAFETY. THE ENGINEER AND/OR ARCHITECT IS RESPONSIBLE TO REVIEW FOR MICHIGAN ENERGY CODE AND LIGHTING QUALITY COMPLIANCE.

UNLESS EXEMPT, PROJECT MUST COMPLY WITH LIGHTING CONTROLS REQUIRMENTS DEFINED IN ASHRAE 90.1 2013. FOR SPECIFIC INFORMATION CONTACT GBA CONTROLS GROUP AT CONTROLS@GASSERBUSH.COM OR 734-266-6705.

Novi Acres #22-71582 V3.AGI


Gasser Bush Associates / Applications


www.gasserbush.com


Designer: EM/KB
Date:4/21/2025


Scale: NOT TO SCALE

GBA
GASSER BUSH ASSOCIATES

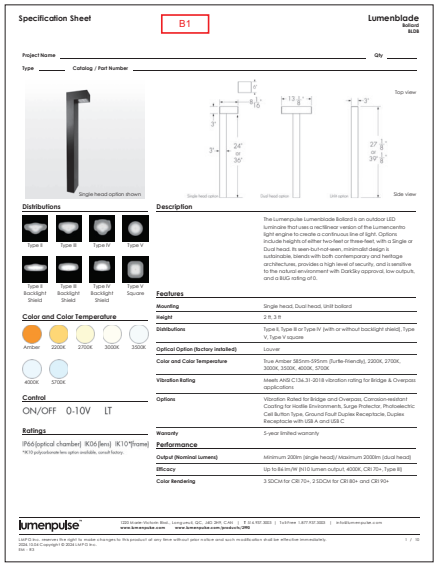


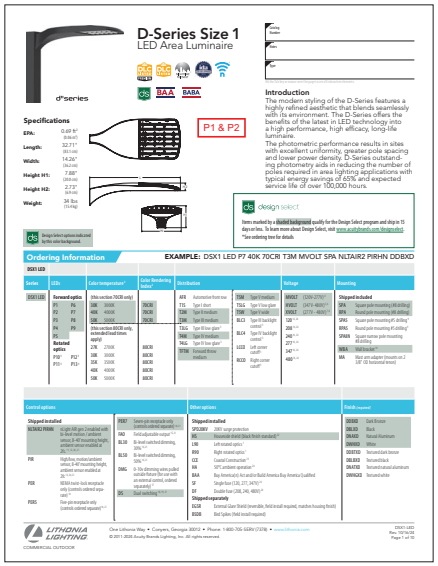

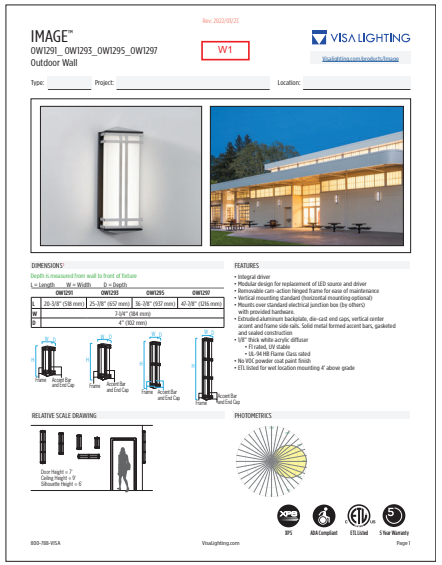

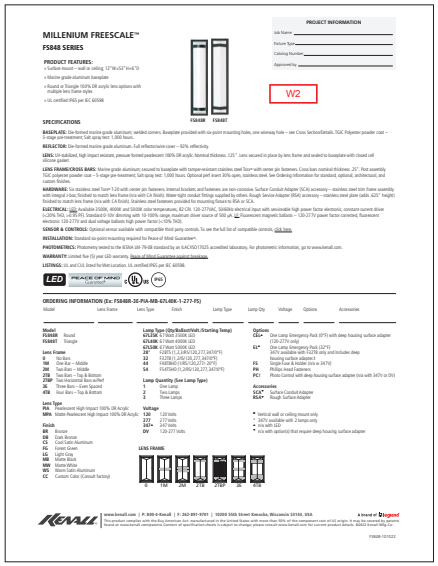



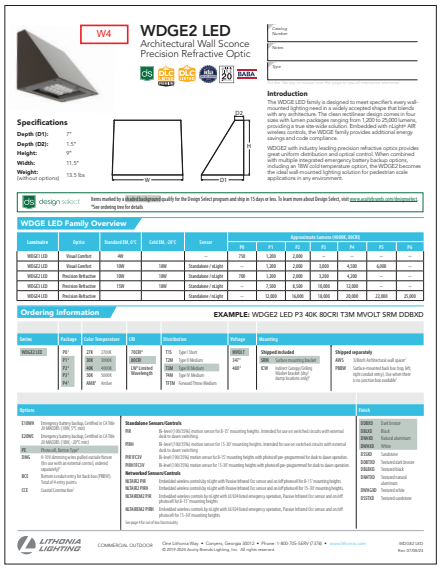

Schedule

Symbol	Qty	Tag	[MANUFAC]	Catalog Number	Light Loss Factor	Lumens Per Lamp	Watts	Mounting Height
	78	B1	Lumenpulse	BLDB-TM1-120_277-CSL-N10-40K-CRI 80-SS	0.900	741	11	3.5
	16	P1	Lithonia Lighting	DSX1 LED P5 40K 80CRI BLC4	0.900	12150	138.16	20
	7	P2	Lithonia Lighting	DSX1 LED P5 40K 80CRI T5W	0.900	17162	138.16	20
	61	W1	VISA LIGHTING	OW1291-L35K-H	0.900	1286	14.1	5.5
	6	W2	Kenall	FS848R-0-PIA-MB-L90-DV	0.900	2903	75.7	6
	4	W3	Lithonia Lighting	WPX1 LED P2 40K MVolt	0.900	2913	14.1	15
	61	W4	Lithonia Lighting	WDGE2 LED P3 40K 80CRI T4M	0.900	3147	32.1375	10

GENERAL NOTE
1. SEE SCHEDULE FOR LUMINAIRE MOUNTING HEIGHT.
2. SEE LUMINAIRE SCHEDULE FOR LIGHT LOSS FACTOR.
3. CALCULATIONS ARE SHOWN IN FOOTCANDLES AT: 0' - 0"
4. HOURS OF OPERATION: 24 HOURS PER DAY & 7 DAYS A WEEK.
5. ELECTRICAL SERVICE TO LIGHT FIXTURES SHALL BE PLACED UNDERGROUND.
6. FLASHING LIGHT SHALL NOT BE PERMITTED.
7. ONLY NECESSARY LIGHTING FOR SECURITY PURPOSES & LIMITED OPERTIONS SHALL BE PERMITTED AFTER A SITE'S HOURS OF OPERATION.
8. ALL FIXTURES SHALL BE LOCATED, SHIELDED AND AIMED AT THE AREAS TO BE SECURED.
9. FIXTURES MOUNTED ON THE BUILDING AND DESIGNED TO ILLUMINATE THE FACADES ARE PREFERRED.
10. LIGHTING FOR SECURITY PURPOSES SHALL BE DIRECTED ONLY ONTO THE AREAS TO BE SECURED.

THE ENGINEER AND/OR ARCHITECT MUST DETERMINE APPLICABILITY OF THE LAYOUT TO EXISTING / FUTURE FIELD CONDITIONS. THIS LIGHTING LAYOUT REPRESENTS ILLUMINATION LEVELS CALCULATED FROM LABORATORY DATA TAKEN UNDER CONTROLLED CONDITIONS IN ACCORDANCE WITH ILLUMINATING ENGINEERING SOCIETY APPROVED METHODS. ACTUAL PERFORMANCE OF ANY MANUFACTURER'S LUMINAIRE MAY VARY DUE TO VARIATION IN ELECTRICAL VOLTAGE, TOLERANCE IN LAMPS, AND OTHER VARIABLE FIELD CONDITIONS. MOUNTING HEIGHTS INDICATED ARE FROM GRADE AND/OR FLOOR UP.

THESE LIGHTING CALCULATIONS ARE NOT A SUBSTITUTE FOR INDEPENDENT ENGINEERING ANALYSIS OF LIGHTING SYSTEM SUITABILITY AND SAFETY. THE ENGINEER AND/OR ARCHITECT IS RESPONSIBLE TO REVIEW FOR MICHIGAN ENERGY CODE AND LIGHTING QUALITY COMPLIANCE.

UNLESS EXEMPT, PROJECT MUST COMPLY WITH LIGHTING CONTROLS REQUIRMENTS DEFINED IN ASHRAE 90.1 2013. FOR SPECIFIC INFORMATION CONTACT GBA CONTROLS GROUP AT CONTROLS@GASSERBUSH.COM OR 734-266-6705.

Novi Acres #22-71582 V3.AGI

Gasser Bush Associates / Applications

www.gasserbush.com

Designer: EM/KB
Date:4/21/2025

Scale: NOT TO SCALE

GBA
GASSER BUSH ASSOCIATES

APPLICANT RENDERINGS


RETAIL
RETAIL
NOVIACOES


RETAIL
RETAIL
NOWTHCOEP


RETAIL
RETAIL

APPLICANT NARRATIVE

LAW OFFICES
LANDRY, MAZZEO, DEMBINSKI & STEVENS, P.C.
37000 GRAND RIVER AVENUE, SUITE 200
FARMINGTON HILLS, MICHIGAN 48335
www.lmdlaw.com

Office: (248) 476-6900

D. B. LANDRY
dlandry@lmdlaw.com
Direct: (248) 919-3783
Fax: (248) 476-6564

August 7, 2026

VIA Hand Delivery and e-mail to *lbell*@cityofnovi.*org*
Ms. Lindsay Bell
City of Novi Planning Department
45175 West Ten Mile Road
Novi, MI 48375

RE: Request for Amendment of Consent Judgment for Novi Promenade to Allow RM-2 Use
JSP25-12
Project Name: Novi Acres

Dear Ms. Bell:

Please accept this as a narrative to accompany the resubmission of this application for Amendment of Consent Judgment after the most recent city review dated June 8, 2026.

We have all been dealing with the proposed development of this last remaining parcel in the "Novi Promenade" development since 2023. The Novi Promenade development was the subject of the lawsuit in the 1990s against the City of Novi which ultimately resolved with the entry of a Consent Judgment. Pursuant to that Consent Judgment the uses of this property would be those set forth in the zoning district B-2. The original plan for the Novi Promenade was to include 3 "big box" stores. Two of those big box stores have developed, Sam's Club and Target. However, this remaining parcel, known as Retail B, has not developed and has remained vacant for the past 25 years, since 2001.

In my prior narrative letter dated May 11, 2026, I provided detail on the proposed development of this last remaining parcel in Novi Promenade. This request for the development of this property is in the form of a request for an amendment of the Consent Judgment since the development of the property is controlled, not by the zoning ordinance but rather by the terms of the Consent Judgment. Thus, this is not a request for a formal rezoning or even a Planned Rezoning Overlay. This is a simple request for an amendment of the Consent Judgment which is within the jurisdiction of the City Council.

Below is an overhead view of how this project fits in with the overall Novi Promenade development.



As set forth in my prior narrative letter, the developer and the city have been working collaboratively and the density of the proposed residential development has significantly decreased throughout this project. The following is a summary of the changes which have been made to this request since its initial proposal:

	Station Flats	**Novi Acres**
Dwelling Units	157 dwelling units	61 dwelling units
Height	4 stories	3 + stories
Ownership	Rental Apartments	Owner-Occupied Townhomes
Parking	Surface	Two-car garages for each unit
Density	Density 18 DU/acre	7 DU/acre
Retail	Small retail use within residential building	Stand-alone building for several small retail uses

This letter will respond directly to the city reviews of June 8, 2026, and this will be a supplement to the previous narrative of May 11, 2026.

ADJACENCY TO SAM'S CLUB

We have now resolved the issues that were previously raised regarding adjacency issues with Sam's Club to the north. We have had several meetings with the former City of Novi landscape architect, Rick Meader, and in the most recent review, Mr. Meader has acknowledged that the extensive landscaping would resolve any visual adjacency issues with respect to Sam's Club. With respect to sound adjacency issues, Rick Meader suggested that two masonry walls be constructed and the applicant has indeed proposed to construct those two masonry walls as requested by the city's landscape architect. These walls are noted on Site Plan Sheet C 3.1. Therefore, it is our understanding that the former concern regarding adjacency to the property to the north has been resolved.

USABLE OPEN SPACE

There was also a concern raised in the most recent city review with respect to the city requirements for "usable open space". The June 8, 2026, city planning review, page 7, quoted a portion of the city ordinance which defines usable open space as "courts and yards at grade level devoted exclusively to recreational use." However, city zoning ordinance section 3.1.8.D also includes in the definition of usable open space "balconies with direct access to the dwelling unit." The proposed development includes 61 units, each of which has a balcony with direct access to the dwelling units. The balconies are each 5 feet by 15 feet eight inches which is 78.33 square feet per unit. [15'8" = 15.666' and 5 X 15.666 = 78.33 sq ft]. There are 61 units, thus, the balconies provide, as defined by the city zoning ordinance, 4778.13 square feet of usable open space. [61 X 78.33 = 4,778.13]. The city's zoning ordinance requires usable open space of 200 square feet per dwelling unit. With 61 dwelling units included in this development, that would be a requirement of 12,200 square feet of usable open space. In addition to the 4,778.13 square feet of usable open space provided by the balconies, the applicant is now providing an enlarged amenity open space in the northeast portion of the development. This was originally an open area for use by the residents. After recent discussions with the city, it was recommended that this be expanded and that a play structure for the children of residents be provided. With this most recent submission we have significantly expanded this open space area which now includes a proposed playground with a play structure. The dimensions of the newly proposed amenity in the northeast corner includes an additional 7610 square feet. This along with the 4,778.13 square feet of usable open space provided by the balconies provides a total of 12,388 square feet of usable open space which exceeds the city's requirement. Thus, a deviation is no longer necessary as this requested deviation has been eliminated and the applicant proposes usable open space in excess of that required by city ordinance and specifically addresses provided open space for use by children of the residents. See Site Plan Sheets C 1.3 and C 3.1 and the Toll Brothers renderings.

FOUNDATION LANDSCAPING

We all recognize that this is an unusual parcel of property. The property consists of 24.71 acres, however, 65% of that is wetland/woodlands. This leaves only 7.1 acres for development adjacent to the wetlands/woodlands and a 1.53-acre parcel for the proposed standalone retail development which renders this mixed-use property. Because of the unique nature of the property there would be difficulty in providing the necessary foundation landscaping for buildings

numbered 1, 4, 7, and 8 which have frontage facing drives. City ordinance calls for 35% foundation landscaping, and the applicant had only been previously able to provide less than 7%. Given the site constraints the applicant is proposing that we match the similar building landscaping that has been approved and is being provided at the residential development at Main Street. Below is a photograph of the foundation landscaping at the Main Street project.



However, the applicant is now proposing additional landscaping matching what is being built at the Main Street residential project . See below:





Our project is more akin to the urban concept residential which is what the Main Street project is. With this additional foundation landscaping for these four buildings we are now able to achieve 12% for Buildings 1 and 8; 13.13% for Building 4 and 13.33% for Building 7. See Site Plan Sheets L 1.1 and L 1.2 and the Toll Color Renderings.

MINIMUM DISTANCE BETWEEN BUILDINGS

City ordinance 3.8.2.H for the RM-2 zoning district requires 80 feet between buildings. Because of the configuration of the parcel, only 30 feet can be achieved between these buildings. However, we have recently reviewed the significantly dense development being currently constructed on Main Street. Those buildings only have approximately 10 feet between each building and are functioning just fine. Below are photographs of the distance between buildings in the Main Street project.


43075



We understand that the Main Street project is being developed under the TC zoning ordinance and not the RM-2 zoning ordinance. However, our proposed development is more akin to the urban type of development of Main Street. Therefore, the 30 feet proposed is far in excess of the distance between buildings which currently exist on Main Street and is functioning fine. We would request a deviation for this requirement as the lot is unusual and the proposed development is more akin to an urban residential project like Main Street.

LIGHTING

Attached are lighting photometric sheets which show the average lighting in compliance with city ordinances.

RM-2 REQUIRED CONDITIONS

Ordinance §3.8.3 sets forth four conditions which should be addressed. Our response is as follows:

- *"A. In making its review of any proposed multiple development in an RM-2 district, the Planning Commission shall find that a proper relationship exists between local*

streets and any proposed service roads, driveways and parking areas to encourage pedestrian and vehicular traffic safety."

RESPONSE: This proposed development will have a direct drive from Wixom Road to the entry of this residential development. That drive will be directly in front of the commercial building which is part of this development. That drive has an existing traffic light at Wixom Road. Thus, traffic entering and exiting will be controlled by a traffic light. Moreover, it will not be necessary for any of the residents of this development to drive onto any other local street nor will they be required to drive through the parking lots of the Target Store or Sam's Club. The City has requested and the applicant has agreed to install a sidewalk from this development all the way out to Wixom Road for the safety of pedestrians.

- *"B. All development features of the principal building or buildings, and any accessory buildings, such as architectural design and facade materials, shall be clearly shown and identified."*

RESPONSE: The City has conducted a Facade review of this proposal and the architect has reported: "The percentages of all facades are in full compliance with the Facade Ordinance. The Applicant has provided the sample board required by Section 5.15.4.D of the Ordinance by way of colored photographs on the drawings. This, together with the renderings indicate carefully coordinated colors and texture that are consistent with the Facade Ordinance. A Section 9 Waiver is not required for this project." In addition the attached site plan sheets show in detail the architectural design of the buildings.

- *"C. All service roads, driveways, parking areas and open spaces shall be located and interrelated so as to minimize any adverse effects upon adjacent property, such as channeling excessive traffic onto local residential streets, lack of adequate or effective screening or buffering of parking and service areas."*

RESPONSE: As stated above, there will be a direct drive from Wixom Road to this development with an adjacent sidewalk. There will be no traffic onto local residential streets. All necessary screening and buffering is being provided. It is also important to recognized that the **traffic generated by this project is 90% less** than what would be allowed under the current Consent Judgment with a 100,000 square foot big box retail store.

- *"D. All buildings or building groupings shall be located so as to properly relate one to the other and to uses on adjacent properties. Circulation between buildings and within the site shall be carried out so as not to interfere with the fire equipment access to the budlings."*

RESPONSE: The Fire Department has given Conditional approval of the Preliminary Site Plan. The attached site plans show the adequate turning radii for fire vehicles. The buildings are situated so as to properly relate one to the other and interior circulation of the development.

ADDITION TO THE CITY'S RESIDENTIAL HOUSING OPTIONS

This type of residential development will be especially appropriate for short-term corporate housing for individuals who are brought to the Novi area by their corporations for temporary assignment. The general location is capable of accommodating a variety of residential demographics. While there are single-family residential developments in the area surrounding Novi Promenade this owner-occupied condominium proposed residential development offers a different option. Moreover, the area would certainly be walkable for all residents of Novi Acres with its adjacency to Target, Sam's Club, and the other nearby commercial establishments. Moreover, there would be a sidewalk which would be developed directly from Novi Acres out to Wixom Road. There would be no need for any resident of this development to walk across the parking lot of the Target store or the Sam's Club. There would be a dedicated sidewalk from Wixom Road directly to the proposed retail building as well as the residential portion of Novi Acres. With essential retail options within walking distance; Sam's Club which includes a pharmacy, Target, the proposed Commercial units which are part of this proposal and the nearby restaurants and commercial business along Grand River Avenue this fits perfectly with the City's desire for residential options with walkability to essential services. Both Sam's Club and Target are in full support of this project.

SIGNIFICANT REDUCTION IN TRAFFIC

Under the current Consent Judgment, a 100,000 square foot big box retail center would be a permitted use for this property. The applicant has previously submitted a traffic study which establishes that such a 100,000 square foot big box store would result in 9,449 traffic trips per day. In stark contrast, the proposed Novi Acres development would result in only 919 traffic trips per day. This is a significant decrease of potential traffic by 90%. Thus, Novi Acres is in fact a *down zoning* of this property. It is important to also recognize that the main access drive off Wixom Road to the Novi Acres project as well as the commercial mixed-use building runs directly east from Wixom Road at an existing traffic light. Therefore, traffic exiting Novi Acres out onto Wixom Road would be controlled by an existing traffic light. The Novi Acres project would not result in channeling any traffic onto local residential streets. Therefore, 10% of the otherwise permitted traffic would be generated by Novi Acres.

DEVIATIONS

The following is a list of deviations which are requested and the responses by the city after our numerous cooperative interactions.

- Minimum lot area — Supported
- Total number of rooms — Supported
- Building orientation — Supported
- Yard setback — Supported
- Pedestrian connectivity — Supported
- Landscape adjacency buffer — Supported
- Parking lot landscaping — Supported

- Minimum distance between buildings	Deviation required for the reason that it is simply impossible to be achieved given this property. Deviation is requested as the distance provided far exceeds the similar Main Street development.
- Foundation building landscaping	Achieved for 4 of the 8 buildings and deviation requested for the remaining 4 of the 8 buildings

The applicant had a very good meeting with the Planning Commission Master Plan and Zoning Committee who were generally in favor of the project.

We look forward to presenting this requested amendment to the Consent Judgment to the Planning Commission and ultimately to the City Council for approval. This project would truly close the loop on the Novi Promenade development and add to the variety of housing available in the City of Novi.

Very truly yours,

David B. Landry

PLANNING REVIEW

PLAN REVIEW CENTER REPORT

September 8, 2026

Planning Review

Novi Acres

JSP25-0012 with Amendment to Consent Judgment

PETITIONER

Cypress Partners, LLC

REVIEW TYPE

3rd Revised Site Plan and Request to Amend Consent Judgment

PROPERTY CHARACTERISTICS

Section	17	
Site Location	22-17-101-032; East of Wixom Road, South of Grand River Avenue	
Site School	Novi Community School District	
Watershed	Huron River Watershed & Rouge River Watershed	
Site Zoning	I-1, Light Industrial, with Consent Judgment (B-2, General Business)	
Adjoining Zoning	North	I-1, Light Industrial, with Consent Judgment (B-2, General Business)
	East	I-1, Light Industrial
	West	R-1, One-Family Residential
	South	I-2, Heavy Industrial with PSLR (Planned Suburban Low Rise)
Current Site	Vacant	
Adjoining Uses	North	Sam's Club
	East	Vacant
	West	Catholic Central High School & Target
	South	Low-Rise Residential
Site Size	24.77 acres	
Plan Date	August 6, 2026	

PROJECT SUMMARY

The subject property is governed by a Consent Judgment. The Consent Judgment limits development on the subject property to 100,000 square feet of retail use conforming to B-2 (Community Business) zoning standards. The agreement binds both parties equally to its terms and runs with the land, acting as a covenant attached to the property, unless and until it is formally amended by mutual agreement.

The parcel proposed for development is currently vacant, located immediately south of the Sam's Club store and northeast of the Target store in the Novi Promenade development. The site includes an existing access drive to Wixom Road, a lawn area intended for future parking, and regulated wetlands and wetland mitigation areas to the east of the proposed development.

The total site area is approximately 24.71 acres, of which about 65% contains regulated wetlands and permanently preserved wetland mitigation areas.

The applicant is requesting an amendment to the Consent Judgment to allow a 61-unit multi-family residential development on 7.17 acres, a 6,529-square-foot standalone retail building and associated parking on 1.53 acres.


The Planning review letter and the associated chart identify several concerns (noted in bold and underline throughout the review letter) and request additional clarification or justification regarding the proposed use and its compatibility with surrounding uses. The applicant's revised letter submitted with this application does not address these concerns.

BACKGROUND

In 1999, the original developer, Novi Equities, asked to rezone the property from I-1 (Light Industrial) to B-2 (Community Business), but the City Council denied the request. A later request for a use variance was also denied by the Zoning Board of Appeals. In 2000, the developer filed a lawsuit against the City, which was settled in July 2001 before going to trial. The terms of the settlement were outlined in a Consent Judgment, which acts like a development agreement.

In 2015, the Consent Judgment was amended to allow changes to the sedimentation basin and wetland areas, increasing the amount of preserved open space.

In 2023, the applicants proposed a multi-family apartment-style development with limited associated retail for the same location; however, the proposal did not advance beyond the Planning Commission meeting.

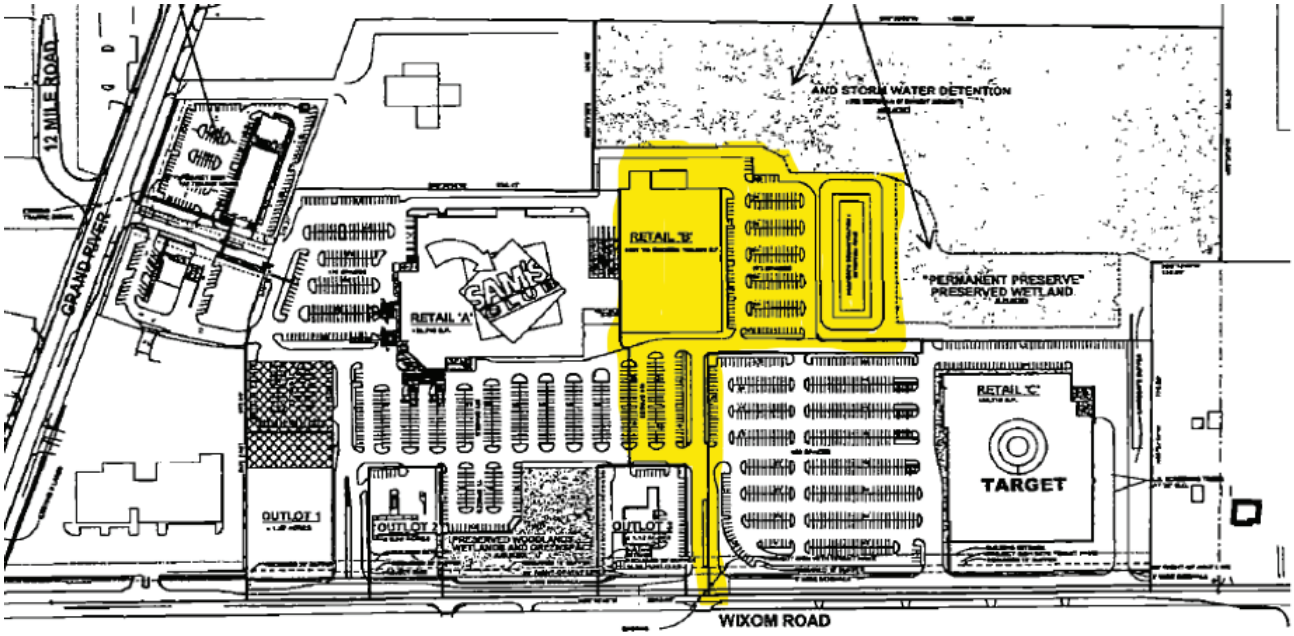


MASTER PLAN FOR LAND USE & LAND USE NARRATIVE

The 2025 Master Plan adopted by the Planning Commission identifies this property as Community Commercial. The Community Business (B-2) District generally falls within areas planned for Community Commercial. The subject site is zoned Light Industrial (I-1) but the Consent Judgment states that the subject site "shall conform to the uses permitted in the B-2 zoning district as described in the City of Novi Zoning Ordinance […]," which is consistent with the Community Commercial land use designation.

The Plan also identifies several trends in the residential market:

- Residential market will remain relatively strong. Rising mortgage interest rates will taper the pace of sales.
- There is a market for age-targeted housing for 55+ households with a focus on single-level living.
- The decrease in the 35-44 age cohort suggests that families with younger children may find Novi's housing inaccessible due to high costs.

There is a movement to higher density residential (3-5 units/acre) to accommodate 1,700–2,100 square foot homes with the ability to "age in place" as desirable to a variety of home purchasers.

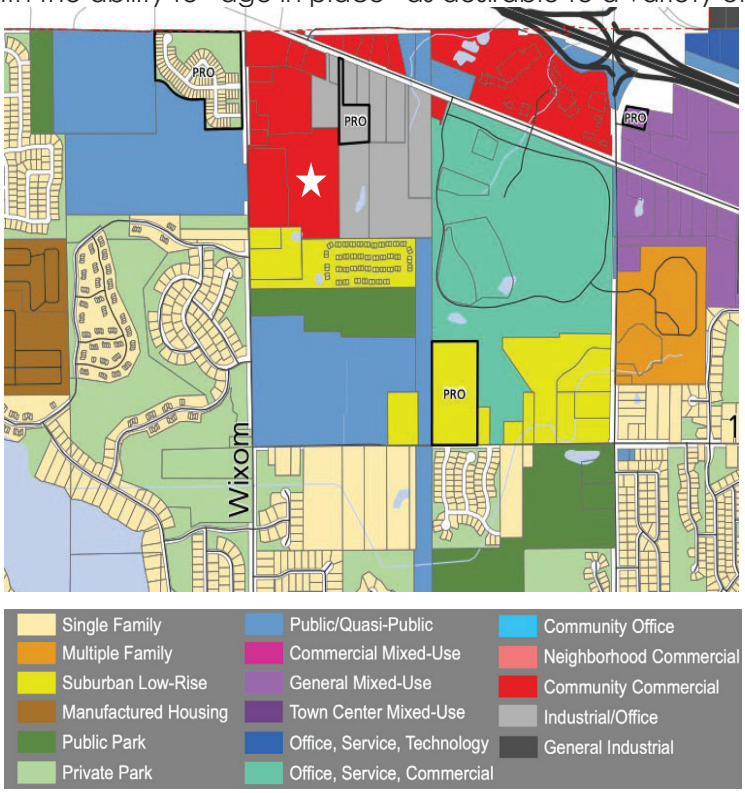

The proposed development consists of three-story townhouse units with living areas and bedrooms located on separate levels. While the Community Impact Statement (CIS) dated April 16, 2025, characterizes the project as being well-suited for "empty nesters," the proposed floor plans do not appear to align with the aging-in-place principles encouraged by the Master Plan.

The Master Plan identifies a need for a broader range of housing options, including starter homes, workforce housing, and senior housing, to serve residents across various age groups and income levels. It further notes that a significant portion of Novi's existing housing stock may be financially inaccessible to first-time homebuyers and recommends promoting "missing middle" housing through infill and mixed-residential development, particularly along the Grand River corridor.

The CIS also states that the project could provide short-term corporate housing for companies bringing executives to the area on temporary assignments. In support of the proposed land use change from commercial to residential/mixed-use, the applicant notes that commercial development rights have existed on the property for approximately 24 years, yet the site has remained vacant. The CIS therefore presents several arguments supporting a residential use of the property.

In a subsequent response letter dated May 11, 2026, the applicant clarified that the proposed units are intended to be owner-occupied. However, no updated CIS or supporting analysis has been provided to reconcile this clarification with the earlier references to empty nesters and short-term corporate housing. As a result, the anticipated resident profile remains somewhat unclear and could potentially range from young professionals and empty nesters to transient corporate occupants and permanent owner-residents.

From a land use perspective, the location appears capable of accommodating a variety of residential demographics and, in our opinion, supports consideration of a transition from commercial to residential or mixed-use development. The site is near the Grand River corridor, with access to the SMART bus transit line. The density and compact arrangement of buildings is a result of much of the site being constrained by wetland and preserved area. These site constraints are responsible for many of the deviations requested, which is typical of an urban-style development. In the mixed-use context of this site, greater density would make more sense than a lower density product, if City Council is open to reconsidering the terms of the Consent Judgment.

MASTER PLAN AND ZONING COMMITTEE INPUT

The plan was presented to the committee on April 15, 2026 meeting. The committee requested more renderings that show the development in context with the existing adjacent uses.

The Committee generally expressed support for the proposed mixed-use development and discussed opportunities to strengthen the transition between the residential and commercial portions of the site through enhanced buffering, including fencing and additional landscaping along the Target parking lot frontage.

The committee requested additional visual materials to better illustrate the relationship between the townhomes and existing retail uses.

COMPATIBILITY WITH SURROUNDING LAND USE

The Consent Judgment includes several binding conditions originally tailored for development of a traditional "big box" retail format. The applicant's proposal to introduce multi-family residential development represents a substantial departure from the original developers' intent. Notably, the permitted uses and dimensional standards in the B-2 zoning district differ significantly from those in the RM-2 (High-Density Mid-Rise Multiple-Family Residential) district, which the applicant is now proposing.

Furthermore, the current site lacks sufficient screening or transitional buffers between the proposed residential use and adjacent commercial uses. Had the site originally been intended for residential development, berms and protective screening measures would likely have been required as part of the Sam's Club and Target developments.

The responsibility now falls to the current developer to ensure compatibility and mitigate potential land use conflicts (light spillover, traffic and noise etc.) for their future residents. **The plan has been improved to better meet the screening requirements, so the waiver for the lack of berm is now supported in the Landscape Review.**

The surrounding land uses are shown on page 1. The compatibility of the proposed development with the zoning and uses on the adjacent properties should be considered by the Planning Commission in making the recommendation to City Council. In particular, the Planning Commission should review the plan carefully to ensure that any negative impacts are minimized and mitigated.



STUDY FINDINGS

1. **Traffic Impact Study**: The applicant has submitted an addendum to the 2023 Traffic Impact Study. This addendum focused on comparison analysis of what could be developed under the current Consent Judgment versus the amendment proposed for 61 dwelling units with 6,529 square feet of retail. See comments in the TIS Review letter.

2. **Community Impact Statement**: Two narratives are included and reviewed with this submittal, one from the applicant's representative and one from a planner.

3. **Land Use Study**: The applicant has submitted a Community Impact Statement that presents several valid points supporting the viability of residential use over commercial use on the site. While the statement provides justification, it is not supported by a market study or land use study.

ORDINANCE REQUIREMENTS

This project was reviewed for conformance with the Zoning Ordinance with respect to Article 3 (Zoning Districts), Article 4 (Use Standards), Article 5 (Site Standards), and any other applicable provisions of the Zoning Ordinance. **Please see the attached chart for information pertaining to ordinance requirements.**

Staff is requesting additional clarification on the following items.

1. **Street and Project Name**
   At their May 16, 2025, meeting, the Project and Street Naming Committee denied the applicant's suggested project name and a street name. Please review the letter and resubmit for approval. Please contact Stacey Choi at 248-347-0547 or e-mail at schoi@cityofnovi.org in the Community Development Department for additional information.

2. **Establishing Development Boundaries**

The applicant is proposing a mixed-use development with separate residential and commercial components that are not physically or functionally integrated. **The applicant should clarify how ownership and legal boundaries will be defined, specifically, whether the property will be formally split or if separate ownership will be established through a Master Deed.**

The existing lot boundaries appear to have been established as an afterthought during the Consent Judgment process. As a result, there are apparent inconsistencies and nonconformities, such as the Sam's Club building not meeting minimum building setback requirements and the loading area encroaching beyond the lot line, and the Target parking lot encroaching into required setback areas, which eliminates space for buffer screening typically required between uses. These existing conditions must be considered when reviewing the proposed development, particularly in evaluating its compatibility with surrounding uses.

This property presents a unique challenge due to its flag-shaped configuration. Splitting the parcel would create a residential lot without frontage on Wixom Road, making it nonconforming. To address this, we recommend either establishing development boundaries instead of relying solely on lot lines, or alternatively, the applicant may seek a deviation from the frontage requirement.

For this review, the residential portion has an estimated net area of 7.17 acres, and the commercial portion is approximately 1.53 acres. Given the unique configuration of the lots and uses, the applicant shall provide a setback exhibit that clearly illustrates the ownership boundaries (lot lines) for each use, gross and net areas, identified yards and proposed setbacks.

3. Residential Density and Room Count.
The ordinance allows for two types of multi-family developments. A summary of proposed development compared to permissible standards in RM-1 and RM-2 is provided below.

	RM-2	RM-1	Proposed	Context
Max density	15.4	5.4	Not specified; approximately 8.5 (61 units/ 7.17 net for residential)	PSLR areas to the south allow up to 6.5
Max lot coverage	45%	25%	5.14%	
Max # of stories	5 stories	2 stories	3 stories	
Max room count	157	157	244	Room counts are the same, as the development is less than 4 stories

The presence of significant unusable areas of the site, such as wetlands and access drives, result in development being concentrated within a limited portion of the site, creating the appearance of greater density. As stated previously, the higher density appears compatible in the mixed-use context of the site.

4. Yard setback restrictions (Sec. 3.8.2.E)

Within any front, side or rear yard, off-street parking, maneuvering lanes, service drives or loading areas cannot exceed 30% of yard area. **The response letter refers to 36%. Requires deviation.**

5. **Pedestrian Connectivity (Sec. 3.8.2.G)**
   Five feet sidewalks on both sides of the Private drive are required to permit safe and convenient pedestrian access. Plans show a 5-foot-wide sidewalk connecting to Wixom Road on the north side and a 5-foot sidewalk along of the east side of the north-south access drive. **Requires a deviation for absence of sidewalk on one side.**

6. **Minimum Distance between the buildings (Sec. 3.8.2.H)**
   The plans should include an exhibit that shows the calculation, indicate what is required and what is proposed in order to verify compliance and determine the deviation.

   Staff calculations determine that, while 30 foot distance between all buildings is proposed, a minimum distance of 84 feet between buildings 2 through 7 is required, while a minimum distance of 61 feet between buildings 1 and 8 is required.

   Calculation: (Total length of building A + total length of building B + 2(height of building + height of building B))/6 = minimum distance required.

   A deviation for distance between buildings is requested.

7. **RM-2 Required Conditions (Sec.3.8.3)**
   The applicant has addressed how these conditions are met in the narrative:
   - In making its review of any proposed multiple development in an RM-2 district, the Planning Commission shall find that a proper relationship exists between local streets and any proposed service roads, driveways and parking areas to encourage pedestrian and vehicular traffic safety.

     Applicant response: This proposed development will have a direct drive from Wixom Road to the entry of this residential development. That drive will be directly in front of the commercial building which is part of this development. That drive has an existing traffic light at Wixom Road. Thus, traffic entering and exiting will be controlled by a traffic light. Moreover, it will not be necessary for any of the residents of this development to drive onto any other local street nor will they be required to drive through the parking lots of the Target Store or Sam's Club. The City has requested and the applicant has agreed to install a sidewalk from this development all the way out to Wixom Road for the safety of pedestrians.

   - All development features of the principal building or buildings, and any accessory buildings, such as architectural design and facade materials, shall be clearly shown and identified.

     Applicant response: The City has conducted a Facade review of this proposal and the architect has reported: "The percentages of all facades are in full compliance with the Facade Ordinance. The Applicant has provided the sample board required by Section 5.15.4.D of the Ordinance by way of colored photographs on the drawings. This, together with the renderings indicate carefully coordinated colors and texture that are consistent with the Facade Ordinance. A Section 9 Waiver is not required for this project." In addition the attached site plan sheets show in detail the architectural design of the buildings.

- All service roads, driveways, parking areas and open spaces shall be located and interrelated so as to minimize any adverse effects upon adjacent property, such as channeling excessive traffic onto local residential streets, lack of adequate or effective screening or buffering of parking and service areas.

  Applicant response: As stated above, there will be a direct drive from Wixom Road to this development with an adjacent sidewalk. There will be no traffic onto local residential streets. All necessary screening and buffering is being provided. It is also important to recognized that the traffic generated by this project is 90% less than what would be allowed under the current Consent Judgment with a 100,000 square foot big box retail store.

- All buildings or building groupings shall be located so as to properly relate one to the other and to uses on adjacent properties. Circulation between buildings and within the site shall be carried out so as not to interfere with fire equipment access to the buildings.

  Applicant response: The Fire Department has given Conditional approval of the Preliminary Site Plan. The attached site plans show the adequate turning radii for fire vehicles. The buildings are situated so as to properly relate one to the other and interior circulation of the development.

8. **Private Easements**
   Major drives that serve Target and Sams Club from Wixom Road are physically located on the subject parcel. The applicant should provide a copy of access easements or clarify how shared access is handled, prior to final site plan approval.

9. **Building Lighting (Sec. 5.7.2.A.iii))**
   Relevant building elevation drawings showing all fixtures, the portions of the walls to be illuminated, illuminance levels of walls and the aiming points of any remote fixtures. **Please provide light levels on building facades, if information is provided at the time of final site plan, they are expected to comply. Any deviations at that time would require amendment to consent judgment.**

10. **Average Light Level (Sec.5.7.3.L)**
    The listed ratios on the plan appear to exceed maximum ratio. This could be misleading as the development boundaries are unique in this scenario. **Please revise to comply or provide a justification. "Retail Parking" shows an average/minimum ratio of 4.74:1, while the maximum allowed is 4:1.**

DEVIATIONS FROM AREA, BULK, YARD, AND DIMENSIONAL REQUIREMENTS

The Amendment to Consent Judgment may permit deviations from the strict interpretation of the Zoning Ordinance if approved by City Council. These deviations should be accompanied by a finding by City Council that "each Zoning Ordinance provision sought to be deviated would, if the deviation were not granted, prohibit an enhancement of the development that would be in the public interest, and that approving the deviation would be consistent with the Master Plan and compatible with the surrounding areas." Such deviations must be considered by City Council, who will make a finding of whether to include those deviations in the proposed amendment. **A list of deviations is as follows:**

1. Minimum Lot Area for B-2 (sec. 3.1.11.D.): A determination whether the minimum lot size requirement for commercial development is applicable for this development. A minimum of 2 acres is required; the area encompasses about 1.54 acres.

Staff Comment: This is supported given the location within surrounding commercial uses.

2. Total Number of Rooms (sec. 3.8.1.A.): A deviation to allow increase in room count for 3-story building (157 maximum allowed, 244 proposed).

   Staff Comment: This is supported if adequate buffers and appropriate open space for intended users and unsupported deviations are addressed.

3. Building Orientation (Sec. 3.8.2.D): A deviation to allow buildings to be at 90-degree angle, in lieu of required 45 degrees.

   Staff Comment: This is supported.

4. Yard Setback Restrictions (Sec. 3.8.2.E): A deviation for exceeding the maximum amount of permissible pavement area in front yard for residential. (30% maximum permitted, 36% proposed.

   Staff Comment: Staff supports the request for this deviation as there are not any conflicts with required landscaping or usable open space in this area.

5. Pedestrian Connectivity (Sec. 3.8.2.G.): A deviation to allow sidewalk only on one side of the drive (both sides required).

   Staff Comment: This is supported because sidewalk connection is extended to Wixom Road providing a safe connection to public road and there is no room for the opposite side on the applicant's property.

6. Minimum Distance between buildings (Sec. 3.8.2.H): A minimum of 84 and 61 feet is required based on the calculation; 30 feet minimum is proposed.

   Staff Comment: This deviation is supported as the mixed use context is more consistent with an urban-style development.

7. Average Light levels (Sec. 5.7.3.1): A deviation to allow overage ratio of average light level of the surface being lit to the lowest light of the surface being lit (4:1 maximum permitted, 4.74:1 proposed for retail).

   Staff Comment: Provide additional information as required for a complete review and to identify the correct deviation.

LANDSCAPE DEVIATIONS (Review: September 3, 2026)

1. Adjacent to Residential - Buffer (Zoning Sec. 5.5.3.B.ii and iii): An 8-foot-tall pre-cast wall with evergreen trees is proposed in lieu of a 6–8-foot berm between the proposed development and an existing commercial use (Sams club).

   This is supported by staff.

2. Multi-family Landscaping (Zoning Sec. 5.5.3.F.iii.): The ordinance requires foundation landscaping for a minimum of 35% of building frontages facing drives. The plan proposes about 12-13% for buildings 1, 4, 7, 8.

This is not supported. The applicant response letter indicates additional foundation landscaping has been provided, but it is not clear on the landscape plan what has been added as no trees or other plantings are shown.

3. Parking Lot Landscaping (Zoning Sec. 5.5.3.C): The plan does not meet the minimum requirements for parking lot landscaping in the proposed retail area.

   This is supported, as the proposed landscaping would conflict with utilities in the bays at the east end of building.

CONDITIONS OF ANY AMENDMENT TO THE CONSENT JUDGMENT (IF THE CITY COUNCIL AGREES TO THE AMENDMENT)

The Amendment to a Consent Judgment typically involves a plan and specific conditions in conjunction with the request. The applicant and City Council would need to agree on a series of conditions to be included as part of the approval before the judgment goes before court.

The applicant is required to submit a plan and a list of terms that they are willing to include within the agreement. The applicant has submitted a site plan showing the general layout of the driveways, parking, building, stormwater detention, and a general layout of landscaping throughout the development. At this time, staff can identify some conditions to be included in the agreement **if** the current design moves forward:

1. Use: The use of the site shall be limited to 61 multi-family units consisting of buildings no greater than the building footprints shown on the concept plan, and a 6,529 square foot retail building
2. Density: The unit density of the site shall not exceed the density shown on the plan.
3. Parking: The proposed development shall provide sufficient parking as required by the Zoning Ordinance or through a shared parking study as part of the site plan submittal that indicates sufficient parking is provided.
4. Open Space: The overall open space of the Novi Promenade shall be a minimum of 40% of the site and any existing preservation easements shall be maintained. Amenities within the open space areas shall be provided as shown on the plan.

PLANNER RECOMMENDATION

Approval of the Preliminary Site Plan is **RECOMMENDED** at this time for the following reasons:

1. Residential use may be appropriate for this site and a change from the commercial use shown in the Master Plan and Consent Judgment could be justified. The revisions to the plan have addressed the concerns about screening between the proposed use and retail loading area to the north and additional justification has been provided for other deviations requested. One remaining landscape deviation is not supported for deficiency in foundation landscaping for 4 buildings, but some improvements appear to be proposed.

2. The 2025 Master Plan recommends commercial use for this property. The CIS presents arguments supporting a change of use to residential in a mixed-use context that is more urban in nature. The compact arrangement of units results in many of the deviations requested from applicable development standards of the RM-2 District. **The plan now provides more functional open space amenities that could help the residential use integrate more harmoniously into the existing retail-center context.**

3. The use of a previously disturbed infill site avoids wetland and woodland impacts that would be typical of most new development projects. The project is able to take advantage of the

surrounding existing utilities and road infrastructure instead of building new facilities, which is les impactful to the environment.

4. Based on the Traffic Study, the current proposal for residential use would significantly reduce the number of trips generated compared to the allowable big box retail store that could be developed.

SUMMARY OF OTHER REVIEWS:

a. Engineering Review: Approval of the Preliminary Site Plan is **recommended**. Comments to be addressed in Final Site Plan submittal.

b. Landscape Review: Approval of the Preliminary Site plan is **not recommended** at this time. The layout and landscaping require a landscape deviation that is not supported by staff.

c. Wetland Review: The applicant has proposed no impact/fill to any wetlands on-site Approval of the Preliminary Site Plan is **recommended**, with request for minor edits.

d. Woodland Review: No impacts to woodlands are proposed.

e. Traffic Review: Approval of the Preliminary Site Plan is **recommended**. Comments to be addressed in Final Site Plan submittal.

f. Façade Review: Design is in full compliance with the Façade Ordinance. Approval of the Preliminary Site Plan is **recommended**.

g. Fire Review: Conditional approval of the Preliminary Site Plan is **recommended**. Additional comments to be addressed with Final Site Plan review.

NEXT STEP: PLANNING COMMISSION MEETING

It is our understanding that the applicant would like to move forward to Planning Commission review and recommendation to the City Council. Please note that at this time, the Landscape review is not recommending approval. The applicant is scheduled to go before Planning Commission on September 23, 2026. **The following materials must be submitted by the applicant one week prior to the September 23rd Planning Commission meeting**:

a. Any project renderings not included in the most recent electronic Preliminary Site Plan set

b. Any new illustrations not included in the most recent electronic Preliminary Site Plan set, if applicable

FUTURE STEP: CITY COUNCIL MEETING

Because amendments to the Consent Judgment will be required, the revised Preliminary Site Plan will be forwarded to City Council for their determination for whether it is in the City's interest to amend the Judgment.

If City Council approves the Preliminary Site Plan and proposed amendment to the Consent Judgment, counsel for the parties will finalize the amendment and submit it to the Court for entry.

FUTURE STEP: FINAL SITE PLAN SUBMITTAL

If Preliminary Site Plan is granted approval with the required amendment of the Consent Judgment, the following shall be submitted for administrative Final Site Plan review and approval:

1. Seven copies of Final Site Plan addressing all comments from Preliminary review, consistent with the terms of the Consent Judgment
2. Response letter **addressing all comments and refer to sheet numbers where the change is reflected**
3. Final Site Plan Application
4. Final Site Plan Checklist
5. Engineering Cost Estimate
6. Landscape Cost Estimate
7. Other Agency Checklist
8. Hazardous Materials Packet (Non-residential developments)
9. Non-Domestic User Survey (Non-residential developments)
10. No Revision Façade Affidavit (if no changes are proposed to building elevations)
11. Drafts of any legal documents (note that off-site easements need to be executed and any on-site easements need to be submitted in draft form before stamping sets will be approved)

FUTURE STEP: ELECTRONIC STAMPING SET SUBMITTAL AND RESPONSE LETTER

Once Final Site Plan approval is recommended, the following will be required for Electronic Stamping Set approval:

1. Plans addressing the comments in all of the staff and consultant review letters in PDF format.
2. Response letter addressing all comments in ALL letters and ALL charts and **refer to sheet numbers where the change is reflected.**

FUTURE STEP: STAMPING SET APPROVAL

Stamping sets will be required for this project. After having received all the ESS review comments from City staff the applicant should make the appropriate changes on the plans and submit **10 size 24" x 36" copies with original signature and original seals,** to the Community Development Department for final Stamping Set approval.

If you have any questions concerning the above review or the process in general, please contact me at (248) 347-0484 or bdoane@cityofnovi.org.

Bradley Doane

Bradley Doane, Planner

PLANNING REVIEW CHART: B-2, Community Business w/Consent Judgment

Review Date: September 8, 2026
Review Type: 3rd Revised Preliminary Site Plan
Project Name: **JSP25-0012 NOVI ACRES**
50-22-17-101-032; East of Wixom Rd, South of Grand River Ave
Plan Date: August 6, 2026
Prepared by: Brad Doane, Planner
E-mail: bdoane@cityofnovi.org **Phone:** (248) 347-0484

Items in **Bold** need to be addressed by the applicant with next submittal. *Italicized* items should be noted.

Item	Required Code	Proposed	Meets Code	Comments
Zoning and Use Requirements				
Master Plan	Community Commercial	Multiple-Family Residential and Retail Center – narrative provided	**No**	*See letter review for more detail*
Zoning	B-2, Community Business (Consent Judgment)	RM-2, High-Density, Mid-Rise Multiple-Family Residential with retail as a special land use	**No**	**An amendment to the consent judgment would be required.**
Uses Permitted (Sec 3.1.11.B & C)	B-2 Uses permitted listed in Section 3.1.11.B & C	Multiple-Family Residential (RM-2)	**No**	*See letter review for more detail*
Residential: Height, Bulk, Density, and Area Limitations *(Sec. 3.1.8.D)*				
Frontage on a Public Street *(Sec. 5.12)*	Frontage on a Public Street is required	Frontage on Wixom Road	Yes	
Access to a Major Throughfare *(Sec. 5.13)*	Vehicular access shall be provided only to an existing or planned major thoroughfare or freeway service drive OR access driveway on other street type is not across street from existing or planned single-family uses	Complies	Yes	
Minimum Zoning Lot Size for each Unit: in Acres (Sec 3.8.1)	RM-2 Required Conditions See below	Unit mix and height provided	Yes	
Minimum Zoning Lot Size for each Unit: Width in Feet (Sec 3.8.1)		Unit mix and height provided	Yes	
Open Space Area *(Sec. 3.1.8.D)*	200 sf Minimum usable open space per dwelling unit For a total of 61 dwelling units, required Open Space: 12,200 SF	Balconies: 4,778 sf Designated open space: 7,610 sf **Total: 12,388 sf**	Yes	
Maximum % of Lot Area Covered (By All Buildings)	45%	5.14%	Yes	
Building Height *(Sec. 3.1.8.D)*	65 ft or 5 stories, whichever is less	3 stories, 41 ft tall	Yes	

Item	Required Code		Proposed	Meets Code	Comments
Minimum Floor Area per Unit *(Sec. 3.1.8.D)*	Efficiency	400 sf	NA	NA	
	1 bedroom	500 sf	NA	NA	
	2 bedroom	750 sf	Complies	Yes	
	3 bedroom	900 sf	Complies	Yes	
	4 bedroom	1,000 sf	NA	NA	
Maximum Dwelling Unit Density/Net Size Area *(Sec. 3.1.8.D)*	Efficiency	5%	NA	NA	
	1 bedroom and Live/Work (1 bedroom)	31.1 du/net ac. Max 33%	NA	NA	
	2 bedroom	20.7 du/net ac.	NA	NA	
	3+ bedroom	RM-2 req: 15.6 du/net ac. RM-1 req: 5.4 du/net ac.	61 dwelling units/ 7.17 net acres (residential acreage) **= 8.5 du/net ac.**	Yes	
Residential (RM-2) Building Setbacks *(Sec. 3.1.8.D, Sec. 3.6.2.B, and Sec. 3.8.2.C – if applicable)*					
Front (West)	75 feet		466.54 feet	Yes	
Side (West)	75 feet		75 feet	Yes	
Side (North)	75 feet		105.73 feet	Yes	
Side (South)	75 feet		75 feet	Yes	
Rear (East)	75 feet		790.66 feet	Yes	
Residential (RM-2) Parking Setbacks *(Sec. 3.6.2.B) Refer to applicable notes in Sec. 3.6.2*					
Front (West)	75 feet		75 feet	Yes	Not indicated, approximate dimensions are measured.
Side (North)	20 feet		>50 feet	Yes	
Side (South)	20 feet		Complies	Yes	
Rear (East)	20 feet		30.76 feet	Yes	
Retail (B-2) Building Setbacks (Sec. 3.1.11.D)					
Front (West)	40 ft.		50 ft.	Yes	Sheet C3.0 refers to RM-2 setbacks for required retail.
Side (North)	30 ft.		68.08 ft.	Yes	
Side (South)	30 ft.		57 ft.	Yes	
Rear (East)	30 ft.		863.78 ft.	Yes	
Retail (B-2) District Parking Setbacks *(Sec. 3.1.11.D) Refer to applicable notes in Sec. 3.6.2*					
Front (West)	20 feet		>50 feet	Yes	See above comment.
Side (North)	10 feet		Not shown; appears to comply	Yes	
Side (South)	10 feet		NA	NA	
Rear (East)	10 feet		~20 feet	Yes	
RM-2: Note to District Standards *(Sec. 3.6.2)*					
Area Requirements *(Sec. 3.6.2.A)*	Pursuant to the definition contained in Section 2.2, lot width shall be measured		Reduction not proposed at this time	Yes	

Item	Required Code	Proposed	Meets Code	Comments
	between the two points where the front setback line intersects the side lot lines. Within the residential districts, where a main building is placed behind the front setback line, the distance between the side lot lines shall not be reduced below 90% of the required minimum lot width at any point between the front set back line and such main building. The purpose of this amendment is to protect against the creation within the city of irregularly-shaped flag lots.			
Structure Setback Requirements *(Sec. 3.6.2.B)*	For all uses permitted other than single-family or two-family residential, the building or structure setback shall at least equal to: (1) the height of the main building; (2) seventy-five (75) feet; or (3) the setback required in the Development Standards of Section 3.1 of this Ordinance, whichever is greater. However, the minimum building setback from access streets may be reduced to fifty (50) feet for fire department structures where quick access to the street network is required. For all off-street parking lots serving any use other than single-family residential, the setback from any interior side or rear lot line shall be not less than twenty (20) feet, and the setback from the front and any exterior side lot line shall comply with the building setback required for such uses specified above. Further, for churches there shall be no parking in the front yard. (See also Section 4.10.)	75 foot building setback from all property lines is required and is met	Yes	
Exterior Side Yard Abutting a Street (Sec 3.6.2.C)	All exterior side yards abutting a street shall be provided with a setback equal to front yard.	Complies	Yes	

Item	Required Code	Proposed	Meets Code	Comments
Wetland/Watercourse Setback (Sec 3.6.2.M)	A setback of 25 feet from wetlands and from high watermark course shall be maintained	30.76 feet; see Sheet C3.0	Yes	
Retail, B-2 District: Note to District Standards *(Sec. 3.6)*				
Exterior Side Yard Abutting a Street (Sec 3.6.2.C)	All exterior side yards abutting a street shall be provided with a setback equal to front yard.		Yes	
Off-Street Parking in Front Yard (Sec 3.6.2.E)	Front yard parking permitted if setback requirements of district and landscaping standards of Section 5.5.3 are observed	No front yard parking proposed	NA	
Setback Abutting a Residential District (Sec 3.6.2.L)	Minimum yard setback shall be 20 feet	>20 feet	Yes	
Wetland/Watercourse Setback (Sec 3.6.2.M)	A setback of 25ft from wetlands and from high watermark course shall be maintained	30 ft.	Yes	
Parking setback screening (Sec 3.6.2.P)	Required parking setback area shall be landscaped per Section 5.5.3.			**See Landscape Review**
Modification of parking setback requirements (Sec 3.6.2.Q)	The Planning Commission may modify parking setback requirements based on conditions listed in Sec 3.6.2.Q		NA	
RM-1 & RM-2 District Required Conditions *(Sec. 3.8 & 3.10)*				
Total number of rooms (Sec. 3.8.1.B)	For RM-2 building less than 4-stories, RM-1 regulations apply: Total No. of rooms permitted = Net site area in SF/2000 ***312,325 SF/2000 = 157 rooms***	61 four-bedroom units proposed = 244 rooms proposed A total of 7.17 acres for residential area is used in the maximum calculation	**No**	**A Deviation to allow increase in room count for 3-story building would be required**
Public Utilities (Sec. 3.8.1)	All public utilities should be available	Shown	Yes	
Dwelling Unit Size *(Sec. 3.8.1.C)* *An extra room such as den, library or other extra room count as an additional bedroom*	**Dwelling Unit Size** / **Room Count ***			
	Efficiency / 1		NA	
	1 bed* (live/work included) / 2		NA	
	2 bedroom / 3		NA	
	3 or more bedrooms / 4	61 four-bedroom units = 244 rooms	No	

Item	Required Code	Proposed	Meets Code	Comments
		proposed		
Setback along natural shoreline *(Sec. 3.8.2.A)*	A minimum of 150 feet along natural shoreline is required.	No shoreline	NA	
Structure frontage *(Sec. 3.8.2.B)*	Each structure in the dwelling group shall front either on a dedicated public street or approved private drive.	Drives will be private	Yes	
Maximum length of the buildings *(Sec. 3.8.2.C)*	A single building or a group of attached buildings cannot exceed 180 ft.	180 feet	Yes	
Modification of maximum length *(Sec. 3.8.2.C)*	Planning Commission may modify the extra length up to 360 ft if common areas with a minimum capacity of 50 persons for recreation or social purposes. Additional setback of 1 ft. for every 3 ft. in excess of 180 ft. from all property lines.		NA	*Applicant is not seeking a modification at this time.*
Building Orientation *(Sec. 3.8.2.D)*	Where any multiple dwelling structure and/ or accessory structure is located along an outer perimeter property line adjacent to another residential or nonresidential district, said structure shall be oriented at a minimum angle of 45 degrees to property line.	Building is not currently angled, required to be angled 45^{O}	**No**	**A Deviation would be required as part of the Consent Judgement.**
Yard setback restrictions *(Sec. 3.8.2.E)*	Within any front, side or rear yard, off-street parking, maneuvering lanes, service drives or loading areas cannot exceed 30% of yard area	36%	**No**	**A Deviation would be required as part of the Consent Judgement.**
Off-Street Parking or related drives *(Sec. 3.8.2.F)* *Off-street parking and related drives shall be…*	No closer than 25 ft. to any wall of a dwelling structure that contains openings involving living areas	Parking on garage aprons only	NA	
	No closer than 8 ft for other walls		NA	
	No closer than 20 ft from ROW and property line		NA	
Pedestrian Connectivity *(Sec. 3.8.2.G)*	5 feet sidewalks on both sides of the Private drive are required to permit safe and convenient pedestrian access.	5-foot-wide sidewalk connecting to Wixom Road. 5-foot sidewalk along portion of north-south access drive	**No**	**A Deviation would be required as part of the Consent Judgement.**

Item	Required Code	Proposed	Meets Code	Comments
	Where feasible sidewalks shall be connected to other pedestrian features abutting the site.	Connected to main sidewalk system	Yes	
	All sidewalks shall comply with barrier free design standards	Barrier free markings shown	**TBD**	**See Traffic Review.**
Minimum Distance between the buildings *(Sec. 3.8.2.H)*	**(**Total length of building A **+** total length of building B **+** 2(height of building **+** height of building B)**)/**6	A minimum of 30 feet is proposed. The minimum required is 84 feet	**No**	**A deviation is required for not meeting the minimum distance between the buildings.**
Minimum Distance between the buildings *(Sec. 3.8.2.H)*	In no instance shall this distance be less than thirty (30) feet unless there is a corner-to-corner relationship in which case the minimum distance shall be fifteen (15) feet.	A minimum of 30 feet is proposed. The minimum required is 84 feet	**No**	See above
B-2 District Required Conditions (Sec. 3.10)				
Business Establishments *(Sec. 3.10.1.A)*	All business establishments shall be retail or service establishments dealing directly with customers. All goods produced on the premises shall be sold at retail on premises	Shall comply		
Building Height *(Sec. 3.10.2.A)*	The maximum height of buildings may be increased to 42 feet (up to 3 stories) for a development that does not abut a residential district	20 feet proposed	Yes	
Business, Servicing, Processing *(Sec. 3.10.2.B.)*	All business, servicing or processing except for off-street parking, loading/unloading, and those outdoor sales uses permitted in Section 3.1.11.C, shall be conducted within completely enclosed buildings	No outdoor activities proposed at this time	Yes	
Loading Requirements *(Sec. 3.10.3.A)*	No truck well, loading dock, overhead door or other type of service bay door shall face a major thoroughfare, nor an abutting residential district. Pedestrian exits or emergency door are permitted on such building facades.	600 sf of loading area proposed	Yes	
Off-Street Parking & Loading Requirements				
Off-street parking *Sec. 5.2.2*	Off-street parking spaces may be located within a rear yard or within a side yard which is in excess of the minimum side yard setback unless otherwise	complies	Yes	

Item	Required Code	Proposed	Meets Code	Comments
	provided in this Ordinance. Off-street parking shall not be permitted within a front yard nor within a minimum side yard setback unless otherwise provided in this Ordinance.			
Number of Parking Spaces Residential, Multiple-family *(Sec. 5.2.12.A)*	Two (2) for each dwelling unit having two (2) or less bedrooms and two and one-half (2 ½) for each dwelling unit having three (3) or more bedrooms	**Residential:** 61 units = 153 spaces required 34 surface spaces, 122 garage spaces are provided **= 158 total spaces provided**	Yes	
5.2.13	Parking spaces for those with physical disabilities shall be designed and provided as part of the minimum number of parking spaces required by this Ordinance			
Barrier Free Spaces *Barrier Free Code*	To be determined	Two van accessible barrier free spaces are provided each for retail and residential use	Yes	
Barrier Free Space Dimensions *Barrier Free Code*	- 8'wide with an 8' wide access aisle for van accessible spaces 8' wide with a 5' wide access aisle for regular accessible spaces	Appears to comply	Yes	
Barrier Free Signs *Barrier Free Code*	One sign for each accessible parking space.	Shown	Yes	
Landbank Parking *(Sec.5. 2.14)*	Maximum number of Landbank spaces: 25% of required parking	Not proposed	NA	
Plug-In Electric Vehicle (PEV) charging stations *(Sec. 5.2.15)*	installation and operation of Plug-In Electric Vehicle (PEV) charging stations and charging spaces within off-street parking areas	Not proposed	NA	
Off-Street Stacking Space, Layout Standards, Construction and Maintenance				
Parking Space Dimensions and Maneuvering Lanes *(Sec. 5.3.2)*	- 90° Parking: 9 ft. x 19 ft. - 24 ft. two-way drives - 9 ft. x 17 ft. parking spaces allowed along 7 ft. wide interior sidewalks as long as detail indicates a 4" curb at	- 24 ft. two-way drives - 9 ft. x 17 ft. parking spaces with buffer or sidewalk as	Yes	

Item	Required Code	Proposed	Meets Code	Comments
	these locations and along landscaping	required - 8 ft. x 23 ft. parallel spaces		
End Islands *(Sec. 5.3.12)*	- End Islands with landscaping and raised curbs are required at the end of all parking bays that abut traffic circulation aisles. - The end islands shall generally be at least 8 feet wide, have an outside radius of 15 feet, and be constructed 3' shorter than the adjacent parking stall as illustrated in the Zoning Ordinance		Yes	
Parking stall located adjacent to a parking lot entrance (public or private) *(Sec. 5.3.13)*	Shall not be located closer than twenty-five (25) feet from the street right-of-way (ROW) line, street easement or sidewalk, whichever is closer	Not applicable	NA	
Bicycle Parking Facility Requirements				
Minimum number of Bicycle Parking (Sec. 5.16.1) Multiple-family residential	**Residential:** One (1) space for each five (5) dwelling units **Required: 14 Spaces** Retail: Five (5) percent of required automobile spaces, **minimum two (2) spaces**	Applicant states they will be provided in garages 6 spaces near plaza/open space area 2 spaces are provided for retail	Yes	
Permissible Yard *(Sec. 5.16.1.B.)*	Off-street bicycle parking facilities may be located in any yard subject to meeting the parking setback requirements	Located in side yard (south) for retail	Yes	
Location *(Sec. 5.6.1.D.)*	Bicycle parking facilities shall be located along the principal building entrance approach line and be clearly visible and easily accessible from the approach and building entrance being served.	Located in side yard (south) for retail 6 spaces are provided near open space on north side	Yes	
Location *(Sec. 5.16.1.E.)*	Bicycle parking facilities shall be no greater than one-hundred twenty (120) feet from the entrance being served or the nearest	Located in side yard (south) for retail	Yes	

Item	Required Code	Proposed	Meets Code	Comments
	automobile parking space to that entrance.			
Location *(Sec. 5.16.1.F.)*	When 4 or more spaces are required for a building with multiple entrances, the spaces shall be provided in multiple locations	N/A	N/A	
Bicycle Parking Lot layout *(Sec 5.16.5.A)*	Parking space width: 7 ft. One tier width: 10 ft. Two tier width: 16 ft. Maneuvering lane width: 4 ft. Parking space depth: 2 ft. single; 2.5ft. double	36" shown between racks, 4-foot maneuvering lane appears to be provided	Yes	
(Sec. 5.B & 5.C)	– Spaces to be paved and the bike rack shall be inverted "U" design – Shall be accessible via 6 ft. paved sidewalk	Complies	Yes	
Miscellaneous Site Standards				
Fences (*Sec. 5.11)*	Fences shall comply with section 5.11	None proposed	NA	
Off-Street Loading and Unloading *(Sec. 5.4.)*	Off-street loading is required for commercial uses	600 sf of space provided	Yes	
Residential Entranceway *(Sec. 5.8.)*	may be permitted and may be located in a required yard, except as provided in Section 5.9 Corner Clearance,	One entryway sign is indicated.		**A separate sign permit shall be approved prior to installation. Deviations from sign requirements are subject to ZBA approval per consent judgment.**
Corner Clearance (Sec. 5.9)	No fence, wall, plant material, sign or other obstruction shall be permitted within the clear view zone above a height of 2 feet from established street grade		**TBD**	**Note Corner Clearance zone on site plan and landscape plans**
Entryway lighting *(Sec. 5.7.N)*	One streetlight is required per entrance.	Existing streetlights at Wixom Road	Yes	
Accessory Uses & Structures				
Dumpster *(Sec 4.19.2.F.)*	- Located in rear yard - Attached to the building or - No closer than 10 ft. from building if not attached - Not located in parking setback - If no setback, then it cannot be any closer than 10 ft., from property line - Away from Barrier free Spaces	Not proposed for residential Proposed for retail	NA	Individual trash pick up service

Item	Required Code	Proposed	Meets Code	Comments
Dumpster Enclosure *Sec. 21-145. (c) Chapter 21 of City Code of Ordinances*	- Screened from public view - A wall or fence 1 ft. higher than height of refuse bin - And no less than 5 ft. on three sides - Posts or bumpers to protect the screening - Hard surface pad - Screening Materials: Masonry, wood or evergreen shrubbery	Complies for retail	Yes	
Roof top equipment and wall mounted utility equipment *Sec. 4.19.2.E.ii*	All roof top equipment must be screened and all wall mounted utility equipment must be enclosed and integrated into the design and color of the building.	None proposed at this time	NA	
Roof top appurtenances screening	Roof top appurtenances shall be screened in accordance with applicable facade regulations, and shall not be visible from any street, road, or adjacent property.			
Lighting and Photometric Plan (Sec. 5.7)				
Intent *(Sec. 5.7.1)*	*Establish appropriate minimum levels, prevent unnecessary glare, reduce spillover onto adjacent properties & reduce unnecessary transmission of light into the night sky*			
Lighting Plan *(Sec. 5.7.2.A.i)*	Site plan showing location of all existing & proposed buildings, landscaping, streets, drives, parking areas & exterior lighting fixtures	*Provided*	Yes	
Building Lighting *(Sec. 5.7.2.A.iii)*	Relevant building elevation drawings showing all fixtures, the portions of the walls to be illuminated, illuminance levels of walls and the aiming points of any remote fixtures.	Not provided	No	**Please provide light levels on building facades, If information is provided at the time of final site plan, they are expected to comply. Any deviations at that time would require amendment to consent judgment.**
Lighting Specifications *(Sec. 5.7.A.2.ii)*	Specifications for all proposed & existing lighting fixtures			
	Photometric data			
	Fixture height			
	Mounting & design			
	Glare control devices			

Item	Required Code	Proposed	Meets Code	Comments
	(Also see Sec. 5.7.3.D)			
	Type & color rendition of lamps			
	Hours of operation			
Max Height *(Sec. 5.7.3.A)*	Height not to exceed maximum height of zoning district (or 25 ft. where adjacent to residential districts or uses.	20 ft. maximum pole lights 10-15 ft. wall lights	Yes	
Required Conditions *(Sec. 5.7.3.B)*	- Electrical service to light fixtures shall be placed underground - Flashing light shall not be permitted - Only necessary lighting for security purposes & limited operations shall be permitted after a site's hours of operation	Notes added to plan	Yes	
Indoor Lighting *(Sec. 5.7.3.H)*	Indoor lighting shall not be the source of exterior glare or spillover			
Security Lighting *(Sec. 5.7.3.H)*	- All fixtures shall be located, shielded and aimed at the areas to be secured - Fixtures mounted on the building and designed to illuminate the facade are preferred		TBD	**Need more information. See review letter**
Color Spectrum Management *(Sec. 5.7.3.F)*	Non-Res and Multifamily: For all permanent lighting installations - minimum Color Rendering Index of 70 and Correlated Color Temperature of no greater than 3000 Kelvin	LED lights proposed	Yes	
Parking Lot Lighting *(Sec. 5.7.3.J)*	- Provide the minimum illumination necessary to ensure adequate vision and comfort - Full cut-off fixtures shall be used to prevent glare and spillover.	Full cut-off fixtures proposed	Yes	
Min. Illumination *(Sec. 5.7.3.L)*	Parking areas: 0.2 fc min		Yes	**All minimums are met**
	Loading & unloading areas: 0.4 fc min	Not applicable	NA	
	Walkways: 0.2 fc min		Yes	
	Building entrances, frequent use: 1.0 fc min		Yes	

Item	Required Code	Proposed	Meets Code	Comments
	Building entrances, infrequent use: 0.2 min		Yes	
Average Light Level *(Sec.5.7.3.L)*		4.74:1 retail	**No**	**A deviation is required**
Max. Illumination adjacent to Residential *(Sec. 5.7.3.M)*	Fixture height not to exceed 25 feet Cut off angle of 90 degrees or less No direct light source shall be visible at the property line adjacent to residential at ground level Maximum illumination at the prop line not to exceed 0.5 fc.			
Residential Developments *(Sec. 5.7.3.O)*	Provide sufficient illumination (0.2 fc min) at each entrance from major thoroughfare Residential projects may deviate from the min. illumination levels and uniformity requirements of 5.7.3.L so long as site lighting for parking lots, property lines and security lighting is provided			
Consent Judgement Review				
Total Green and Open Space *(Item 11, A)*	-The total green and open space, including preservation areas and interior landscaping, shall be preserved and maintained by the Developer on the property, and shall be a minimum of 40% of the total (not including 2.34 acres of right-of-way) land area.	Not Provided	**TBD**	**Applicant must verify that 40% of total green/open space will be maintained in Novi Promenade development**
Landscape Areas *(Item 11, B)*	The landscape areas […] shall be constructed and preserved by the Developer, and shall be subject to the maintenance obligations set forth in this judgment.	Shall comply	Yes	*See Landscape Review.*
Gross Building Area – Retail *(Item 12, A)*	Retail "B" located on this property, which shall not exceed 100,000 square feet.			**Applicant is requesting to modify the size and use as part of the amendment to the Consent Judgment.**
Uses Permitted *(Item 12, B)*	Retail "A," "B" and "C" shall conform to the uses permitted	B-2 uses for retail building	**No**	**Applicant is requesting to modify the size and use as**

Item	Required Code	Proposed	Meets Code	Comments
	in the B-2 zoning district as described in the City of Novi Zoning Ordinance […]	RM-2 Proposed for residential.		**part of the amendment to the Consent Judgment.**
Uses Not Permitted *(Item 12, D)*	Arcades and adult business uses (or any other uses involving sexually explicit activities, all as defined in the City Zoning Ordinance, as amended) shall not be permitted.		Yes	**Shall comply**
Parking *(Item 12, E)*	Plaintiffs shall provide 1,725 parking spaces for Retail "A," "B" and "C."	1,470 spaces proposed - deviation of 251 spaces	**No**	**Applicant is requesting an amendment of this as part of the Consent Judgment.**
Non-Motorized Facilities				
Active Mobility Plan	Improving Access to Shopping and Dining	Access provided from Wixom Road sidewalk to Retail and Residential	Yes	
Sidewalks *(Subdivision Ordinance: Sec. 4.05)*	Sidewalks are required on both sides of proposed drives	Only shown on one side of main access drive, and partially on N/S drive Sidewalk shown south to Target parking lot	**No**	**Applicant is requesting a deviation to provide sidewalk on only one side as there is no room available on both sides.**
Public Sidewalks *(Chapter 11, Sec.11-276(b), Subdivision Ordinance: Sec. 4.05)*	Connection to main sidewalk on Wixom Road required.	Connection provided	Yes	
Other Requirements				
Design and Construction Standards Manual	Land description, Sidwell number (metes and bounds for acreage parcel, lot number(s), Liber, and page for subdivisions).	Provided	Yes	
General layout and dimension of proposed physical improvements	Location of all existing and proposed buildings, proposed building heights, building layouts, (floor area in square feet), location of proposed parking and parking layout, streets and drives, and indicate square footage of pavement area (indicate	Provided	Yes	**See review letters for any missing information**

Item	Required Code	Proposed	Meets Code	Comments
	public or private).			
Economic Impact	- Total cost of the proposed building & site improvements - Number of anticipated jobs created (during construction & after building is occupied, if known)	Employment impact of 250 jobs	TBD	
Building Exits	Building exits must be connected to sidewalk system or parking lot.	Proposed	Yes	
Development/ Business Sign & Street addressing	- Signage if proposed requires a permit - The applicant should contact the Building Division for an address prior to applying for a building permit.	**Signage information not reviewed at this time**		**For further information contact Ordinance 248-347-0438 if a sign permit is required.**
Project and Street naming	Some projects may need approval from the Street & Project Naming Committee			Contact Stacey Choi at 248.347.0547 or via email *schoi@cityofnovi.org*
Parcel Split or Combination or Condominium Approval	Any parcel splits or combinations or condominium approvals must be completed before Stamping Set approval.			
Legal Requirements				
Master Deed/Covenants and Restrictions	Applicant is required to submit this information for review with the Final Site Plan submittal		**TBD**	
Conservation easements	Conservation easements may be required for woodland impacts	Additional wetland and woodland easements may be required	**TBD**	Draft documents would be required prior to stamping set approval.
Consent Judgement Amendment	Provide all pre-existing easements and agreements that pertain to the property	Buildings are proposed in 86' ingress easement	No	**Off-site easements likely required** Existing easements should be revised or vacated

NOTES:
1. This table is a working summary chart and not intended to substitute for any Ordinance or City of Novi requirements or standards.
2. The section of the applicable ordinance or standard is indicated in parenthesis. Please refer to those sections in Article 3, 4 and 5 of the zoning ordinance for further details.
3. Please include a written response to any points requiring clarification or for any corresponding site plan modifications to the City of Novi Planning Department with future submittals.

ENGINEERING REVIEW

PLAN REVIEW CENTER REPORT

3/11/2026

Engineering Review

Novi Acres
JSP25-0012

APPLICANT

Cypress Partners LLC

REVIEW TYPE

Revised Preliminary Plan

PROPERTY CHARACTERISTICS

- Site Location: Located on the east side of Wixom Road south of Grand River Avenue, between Sam's Club and Target. Project is located in the northwest quadrant of Section 17 of the City of Novi.
- Site Size: Overall parcel is 24.77 acres, 5.66 acres will be impacted
- Plan Date: 01/08/2026
- Design Engineer: Jim Butler - PEA Group

PROJECT SUMMARY

- Construction of 8 multi-family residential buildings with 61 units total. And a 6,529 square foot commercial building with associated parking. Site access will be provided via Wixom Road.
- Water service would be provided by an extension from the existing 12-inch water main on site. A domestic lead will need to be provided to serve each building, along with two additional hydrants. A portion of the water main shall also need to be relocated near the proposed commercial building.
- Sanitary sewer service would be provided by an extension from the existing 8-inch sanitary sewer on-site. A monitoring manhole will be needed for the commercial building and leads will be provided for each building on-site.
- Storm water will be collected and discharged to the on-site detention basin for the entire development located on the south side of the property.

RECOMMENDATION

Approval of the Revised Preliminary Site Plan is **recommended**. At this time, the plan meets the general requirements of the design and construction standards as set forth in Chapter 11 of the City of Novi Code of Ordinances, the Storm Water Management Ordinance and the Engineering Design Manual with the following items to be addressed at the time of Final Site Plan submittal:

COMMENTS

1. **Only at the time of the printed Stamping Set submittal,** provide the City's standard detail sheets for water main (5 sheets), sanitary sewer (3 sheets), storm sewer (2 sheets), paving (2 sheets) and Boardwalks/Pathways (1 sheet). The most updated details can be found on the City's website under Engineering Standards and Construction Details.
2. Provide soil boring data for the borings shown on the site plan, this can be provided with the final site plan submittal.
3. Right-of-way dedication is requested, the proposed right-of-way on Wixom Road has been shown.
4. Provide a traffic control sign table listing the quantities of each ***permanent*** sign type proposed for the development. Provide a note along with the table stating all traffic signage will comply with the current MMUTCD standards. 'No Parking' signs on the north side of buildings 5 and 6 look like they are close to the proposed parking spaces, it is recommended to move them.
5. Provide a construction materials table on the utility plan listing the quantity and material type for each utility (water, sanitary and storm) being proposed.
6. Provide a utility crossing table indicating that at least 18-inch vertical clearance will be provided, or that additional bedding measures will be utilized at points of conflict where adequate clearance cannot be maintained.
7. Provide a note stating if dewatering is anticipated or encountered during construction, then a dewatering plan must be submitted to the Engineering Division for review.
8. Indicate if any light poles are proposed in front of the buildings where the entrances are located.

WATER MAIN

9. Revise basis of design, 100 should be used for the GPCPD value not 150.
10. It is recommended that you connect to the existing stub on the west side of your property to create a looped system. This is recommended in the case of a water main break where the existing connection is proposed, the entire residential development will be without water.
11. A tapping sleeve, valve and well is required at the connection to the existing water main.
12. Water Systems must have the ability to serve at least three thousand (3,000) gallons per minute in apartment, cluster residential and similar complexes, institutional and school areas.
13. Provide a profile for all proposed public water main 8-inch or larger.
14. 6-inch hydrant leads are allowed for leads less than or equal to 25 feet in length. 8-inch leads are required for leads greater than 25 feet in length.
15. All gate valves 6" or larger shall be placed in a well with the exception of a hydrant shut off valve. A valve shall be placed in a box for water main smaller than 6".


16. Provide a separate domestic lead and, if required by the Fire Marshal, a minimum 6-inch fire lead for the commercial building with a unique shut-off valve for each.
17. In the general notes and on the profile, add the following note: "Per the Ten States Standards Article 8.8.3, one full 20-foot pipe length of water main shall be used whenever storm sewer or sanitary sewer is crossed, and the pipe shall be centered on the crossing, in order to ensure 10-foot separation between water main and sewers." Additionally, show the 20-foot pipe lengths on the profile.
18. A sealed set of utility plans along with the Michigan Department of Environment, Great Lakes & Energy (EGLE) permit application for water main construction, the Streamlined Water Main Permit Checklist, Contaminated Site Evaluation Checklist, Basis of Design, and an electronic version of the utility plan should be submitted to the Engineering Division for review, assuming no further design changes are anticipated. Utility plan sets shall include only the cover sheet, any applicable utility sheets, and the standard detail sheets.

IRRIGATION

19. Irrigation plans will be provided at time of final site plan submittal.

SANITARY SEWER

20. Remove the old note for the proposed monitoring manhole, also the existing sanitary sewer manhole that is next to the building can be the monitoring manhole.

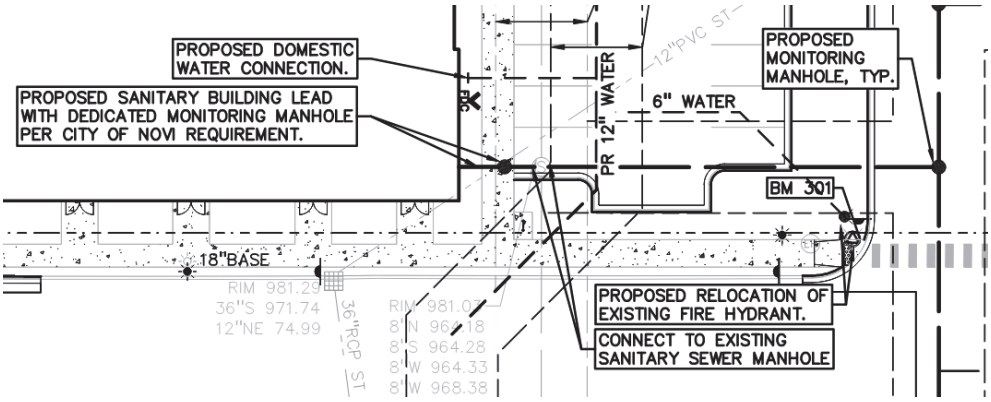

21. If any of the existing sanitary sewer on your site is not located within a dedicated easement, it will need to be dedicated at this time.
22. Provide a note on the Utility Plan and sanitary profile stating the sanitary leads will be buried at least 5 feet deep where under the influence of pavement.
23. Provide a testing bulkhead immediately upstream of the sanitary connection point. Additionally, provide a temporary 1-foot-deep sump in the first sanitary structure proposed upstream of the connection point, and provide a secondary watertight bulkhead in the downstream side of this structure.
24. Illustrate all pipes intersecting with manholes on the sanitary profiles.
25. At time of final site plan submittal, an electronic copy of the utility plans along with the Michigan Department of Environment, Great Lakes & Energy (EGLE) permit application, and the Streamlined Sanitary Sewer Permit Certification

Checklist should be submitted to the Engineering Division for review, assuming no further design changes are anticipated. Utility plan sets shall include only the cover sheet, any applicable utility sheets, and the standard detail sheets. It should be indicated with the application if an expedited EGLE review is requested. EGLE will charge a fee that can be paid directly to the State.

STORM SEWER

26. Show and label all roof conductors and show where they tie into the storm sewer. If roof leads do not tie into the storm sewer the water cannot flow across sidewalks or pavement where there will be freeze or thaw issues.
27. A minimum cover depth of 3 feet shall be maintained over all proposed storm sewer. Grades shall be elevated, and minimum pipe slopes shall be used to maximize the cover depth.
28. Provide profiles for all storm sewer 12-inch and larger. All storm pipes accepting surface drainage shall be 12-inch or larger.
29. Label the 10-year HGL on the storm sewer profiles and ensure the HGL remains at least 1-foot below the rim of each structure.
30. Illustrate all pipes intersecting storm structures on the storm profiles.
31. Provide a schedule listing the casting type, rim elevation, diameter, and invert sizes/elevations for each proposed, adjusted, or modified storm structure on the utility plan. Round castings shall be provided on all catch basins except curb inlet structures.
32. Provide Storm sewer basis of design table for the proposed storm sewer at time of final site plan submittal.

STORM WATER MANAGEMENT PLAN

33. It is recommended that the applicant clean out the existing pre-treatment structure and restore the basin access drive if it is no longer there.
34. A time of concentration of 20 minutes should be used.
35. Applicant has provided stormwater detention calculations for the site; the existing basin will be used for this development. Additional detention storage is not required.
36. An adequate maintenance access route to the basin outlet structure and any other pretreatment structures shall be provided (15 feet wide, maximum running slope of 1V:5H, maximum cross slope of 3%, and able to withstand the passage of heavy equipment). Verify the access route does not conflict with proposed landscaping.

PAVING & GRADING

37. Provide a construction materials table on the Paving Plan listing the quantity and material type for each pavement cross-section being proposed.
38. Provide existing and proposed contours on the Grading Plan at the time of the Final Site Plan submittal.

SOIL EROSION & SEDIMENT CONTROL

39. A SESC permit is required (link to Soil Erosion Permit Application). A review will be done when a completed packet is submitted to Sarah Marchioni at Community Development.

OFF-SITE EASEMENTS

40. Off-site easements not anticipated at this time.

THE FOLLOWING MUST BE SUBMITTED WITH THE NEXT SUBMITTAL:

41. A letter from either the applicant or the applicant's engineer must be submitted with the next submittal highlighting the changes made to the plans addressing each of the comments listed above and indicating the revised sheets involved. **Additionally, a statement must be provided stating that all changes to the plan have been discussed in the applicant's response letter.**
42. An itemized construction cost estimate must be submitted to the Community Development Department for the determination of plan review and construction inspection fees. This estimate should only include the civil site work and not any costs associated with construction of the building or any demolition work. ***The estimate must be itemized*** for each utility (water, sanitary, storm sewer), on-site paving (square yardage, should include number of detectable warning plates), right-of-way paving (including proposed right-of-way), grading, and the storm water basin (basin construction, control structure, pre-treatment structure and restoration).

To the extent this review letter addresses items and requirements that require the approval of or a permit from an agency or entity other than the City, this review shall not be considered an indication or statement that such approvals or permits will be issued.

Please contact Humna Anjum at (248) 735-5632 or email at hanjum@cityofnovi.org with any questions.

Humna Anjum, EIT
Project Engineer

cc: Lindsay Bell, Community Development
Stacey Choi, Planning Assistant
Kate Purpura, Engineering
Ben Croy, City Engineer

LANDSCAPE REVIEW

PLAN REVIEW CENTER REPORT
September 3, 2026
Novi Acres
Third Revised Preliminary Site Plan - Landscaping

Review Type	**Job #**
Third Revised Preliminary Site Plan Landscape Review	JSP25-0012

Property Characteristics
- Site Location: Wixom Road, south of Sam's Club
- Site Acreage: 24.78 ac.
- Site Zoning: I-1 Proposed RM-1 with PRO
- Adjacent Zoning: North, East, South, West: I-1 (Commercial Use)
- Plan Date: 5/6/2026

This project was reviewed for conformance with Chapter 37: Woodland Protection, Zoning Article 5.5 Landscape Standards, the Landscape Design Manual and any other applicable provisions of the Zoning Ordinance. Items in **bold** below must be addressed and incorporated as part of the revised Preliminary Site Plan submittal and underlined items must be addressed no later than Final Site Plans. Please follow guidelines of the Zoning Ordinance and Landscape Design Guidelines. This review and the accompanying landscape chart are summaries and are not intended to substitute for any Ordinance.

Recommendation:
This project **is not recommended for approval for Preliminary Site Plan**. The majority of comments from the previous revised plan have not been corrected.

LANDSCAPE DEVIATIONS THAT MAY BE REQUIRED FOR PROPOSED LAYOUT:
- Deficiency in screening between the site and the Sam's Club loading areas and Target parking lot – *supported by staff due to increased screening from the Sam's Club loading zones.*
- Deficiency in foundation landscaping of Buildings 1, 4, 7 and 8 – *not supported by staff*
- Lack of trees in two commercial building interior islands – *supported by staff due to utility conflicts if alternative plantings are proposed in those two islands*

Please change the city project number on the cover sheet to JSP25-0012.

Ordinance Considerations

Existing Trees *(Sec 37 Woodland Protection, Preliminary Site Plan checklist #17 and LDM 2.3 (2))*
1. An accurate tree survey is provided and replacements for the removed woodland replacement trees are proposed.
2. Please add four more replacements per the calculations or add a note stating that a contribution to the tree fund will be made for the four trees.

Adjacent to Residential - Buffer *(Zoning Sec. 5.5.3.B.ii and iii)*
1. The residential project is adjacent to I-1 zoned property with a commercial use. At a minimum, a 6-8 foot tall, landscaped berm is required between the uses. No such berm is proposed. An 8-foot-tall pre-cast wall with evergreen landscaping in front is now proposed for the east loading area (which has been reduced in size), and the west loading area. **The proposed substitution requires a landscape deviation.** *It would be supported by staff.*
2. Please be sure that the shrubs proposed within the swale in the north-south island west of Buildings 2 and 5 to species that can withstand wet soils and road salt.

Adjacent to Public Rights-of-Way – Berm/Wall, Buffer and Street Trees *(Zoning Sec. 5.5.3.B.ii, iii)*

1. The project does not require any additional right-of-way berm or landscaping.
2. The landscaping on the boulevard island at Wixom Road is in poor condition and an acceptable replacement landscape plan for it is proposed.

Multi-family Landscaping: *(Zoning Sec. 5.5.3.F.iii.)*

1. **Unit landscaping:**
   Based on the number of ground-floor units (61), 183 multifamily unit trees are required for the site and are provided.
2. **Interior drive trees -** All required interior drive trees are provided.
3. **Building foundation Landscaping**
   a) 35% of the building frontage facing drives are required to be landscaped
   b) Buildings 1 and 8 have 12% of their frontages facing the interior drive with landscape space, Buildings 4 and 7 now have 13%, so **a landscape deviation is required**. *It would not be supported by staff*. **See the landscape chart for a detailed discussion of the issue.**
   c) Detailed foundation landscaping plans are required on the Final Site Plans.

Parking Lot Landscaping *(Zoning Sec. 5.5.3.C)*

1. The required parking lot landscaping interior area and trees and perimeter trees are proposed for the commercial area, but utility conflicts in the bays at the east end of the building **require a landscape deviation.** *That deviation is supported by staff as alternative landscape in the islands is proposed.*
2. The required accessway perimeter trees are provided along the drive to Wixom Road. 18 are required for the north-south drive and 18 are provided.

Plant List *(LDM 4, 10)*

1. 29 of 33 species used (88%) are native to Michigan.
2. When detailed foundation landscaping plans are developed, please do not reduce the percentage to less than 60%
3. The tree mix meets the diversity requirements of LDM Section 4.
4. Please break out the woodland replacement trees from the other landscaping plant lists.

Planting Notations and Details *(LDM 10)*

Provided

Storm Basin Landscape *(Zoning Sec 5.5.3.E.iv and LDM 3)*

No new detention basin is proposed so no new landscaping is required for this project.

Irrigation *(LDM 10)*

If an irrigation system will be used a plan for it must be provided in the Final Site Plans.

If the applicant has any questions concerning the above review or the process in general, do not hesitate to contact me at 520.971.0551 or drichards@giffelswebster.com.



David Richards – Landscape Architect

LANDSCAPE REVIEW SUMMARY CHART – Third Revised Preliminary Site Plan

Review Date: September 2, 2026
Project Name: JSP25-0012: Novi Acres
Project Location: East side of Wixom Road, south of Sam's Club
Plan Date: August 6, 2026
Prepared by: David Richards, Landscape Architect
E-mail: drichards@giffelswebster.com
Phone: 520.971.0551

This project was reviewed for conformance with Chapter 37: Woodland Protection, Zoning Article 5.5 Landscape Standards, the Landscape Design Manual and any other applicable provisions of the Zoning Ordinance. Items in **bold** below must be addressed and incorporated as part of the revised Preliminary Site Plan submittal and underlined items must be addressed no later than Final Site Plans. Please follow guidelines of the Zoning Ordinance and Landscape Design Guidelines. This review and the accompanying landscape chart are summaries and are not intended to substitute for any Ordinance.

LANDSCAPE DEVIATIONS THAT ARE REQUIRED FOR PROPOSED PLAN:

- Deficiency in screening between the site and the Sam's Club loading areas – *supported by staff*
- Deficiency in foundation landscaping of Buildings 1, 4, 7 and 8 – *not supported by staff*
- Lack of trees in two commercial building interior islands – *supported by staff due to utility conflicts*

Please change the city project number on the lower right corner of the cover sheet to JSP25-0012.

Item	Required	Proposed	Meets Code	Comments
Landscape Plan Requirements – Basic Information *(LDM (2))*				
Landscape Plan *(Zoning Sec 5.5.2, LDM 10)*	• New commercial or residential developments • Addition to existing building greater than 25% increase in overall footage or 400 SF whichever is less. • 1"-20' minimum with proper North. Variations from this scale can be approved by LA	• Overall Plan: 1" = 40 ft • N & S Plans: 1" = 20 ft	Yes	
Owner/Developer Contact Information *(LDM 10)*	Name, address and telephone number of the owner and developer or association	Yes	Yes	
Project Information *(LDM 10)*	Name and Address	Location map on Sheet L-1.0	Yes	
Survey information *(LDM 10)*	Legal description or boundary line survey	Sheets C-1.0 – C1.2	Yes	
Landscape Architect contact information *(LDM 10)*	Name, Address and telephone number of	Lynn Whipple - PEA	Yes	

Item	Required	Proposed	Meets Code	Comments
	RLA/PLA/LLA who created the plan			
Sealed by LA. *(LDM 10)*	Requires original signature	Copy of seal and signature on all landscape plan sheets	Yes	
Miss Dig Note (800) 482-7171 *(LDM 10)*	Show on all plan sheets	Yes – on title block	Yes	
EXISTING CONDITIONS				
Existing plant material Existing woodlands or wetlands *(LDM 10.h)*	• Show location type and size. • Label to be saved or removed. • Plan shall state if none exists.	• Tree Survey on Sheets T-1.0 and 1.1 • Removals are indicated. • A total of 32 replacement trees are shown as required but only 28 are proposed. • Wetlands on site are delineated – and shown on the topographic survey and the tree survey.	• Yes • Yes • No • Yes	**1. Please add 4 replacement trees or add a note that a deposit to the tree fund will be made for 4 trees. 28 still shown. Not complete.** **2.** Please use fewer *Nyssa sylvaticas* as woodland replacements and add *Quercus macrocarpa* as a replacement for some of them. **10 nyssas total. No quercus macrocarpas. Please complete** **3. See the Merjent letter for a complete review of woodlands and wetlands**
Soil type *(LDM 10)*	As determined by Soils survey of Oakland county	**Sheet L-1.0** • Marlette sandy Loam • Capac sandy loam • Houghton & Adrian mucks	Yes	
Zoning *(LDM 10)*	Show zoning of all adjacent parcels on the landscape plan	**Shown on C-3.0** • Site: I-1 with consent judgment • North, East, South, West: I-1	Yes	
PROPOSED IMPROVEMENTS *(LDM 10)*				
Existing and proposed improvements	Existing and proposed buildings, easements, parking spaces, vehicular use areas, and R.O.W	• Dimensions on Sheets C-3.0, 3.1 and 3.2 • All elements are included on the	Yes	

Item	Required	Proposed	Meets Code	Comments
		landscape plans		
Existing and proposed utilities	• Overhead and underground utilities, including hydrants • Proposed light posts	• Proposed utilities are shown Sheets C-6.0, 6.1 and 6.2, and on the Landscape Plans • No light posts are shown	• Yes • No	Please add all proposed light fixtures to the landscape plan and resolve tree/pole conflicts such that all required trees can be planted.
Proposed topography - 2' contour minimum	Provide proposed contours at 2' interval	Proposed spot elevations on Sheets C-4.1 and 4.2	Yes	
Clear Zones	25 ft. corner clearance required. Refer to Zoning Sec 5.5.9	Provided	Yes	
LANDSCAPING REQUIREMENTS				
Berms and ROW Planting				
• All berms shall have a maximum slope of 33%. Gradual slopes are encouraged. Show 1ft. contours • Berm should be located on lot line except in conflict with utilities. • Berms should be constructed with 6" of topsoil.				
Residential Adjacent to Non-residential *(Zoning Sec 5.5.3.A & LDM 1.a)*				
Berm requirements *(Zoning Sec 5.5.3.A)*	Residential adjacent to industrial requires: • 10-15-foot-tall berm with 6-foot-wide crest. • Opacity 80% winter, 90% summer. Residential adjacent to commercial requires: • 6-8-foot-tall berm with 5-foot-wide crest. • Opacity 80% winter, 90% summer.	• No berm is proposed between the buildings and the Sam's Club loading areas • The reduced east loading area is shown on the landscape plans is screened with an 8-foot-tall precast wall with evergreen trees and shrubs planted in front. • An 8-foot-tall precast wall with an arborvitae hedge is also proposed for the western Sam's Club loading area • The screening shrubs along the Target drive would all be located in a	• No • No • No • Yes	1. **A landscape deviation would be required for the screening for both loading areas.** *It would be supported by staff.* 2. Please use shrub species along the north-south frontage that will be able to withstand wet soils and road salt. According to what I found, winterberry is not tolerant at all. Viburnum dentatum, Aronia arbutifolia and Cornus sericea are moderately tolerant. Myrica pensylvanica is highly salt tolerant so you could use more of that. 3. **Please add the pre-cast wall detail to the plans.**

Item	Required	Proposed	Meets Code	Comments
		swale.		
Adjacent to Public Rights-of-Way *(Zoning Sec 5.5.B and LDM 1.b)* ***(PROPOSED ZONING RM-2 with CONSENT JUDGMENT***				
Greenbelt width	• Adj to parking: 20 ft • Not adj to parking: 34 ft	Site is over 567 feet from Wixom Road and no changes to the greenbelt area are proposed	Yes	
Min. berm crest width	2 ft	0 ft	Yes	
Min. berm height	3 ft	0 ft	Yes	
3' wall	(4)(7)	No wall is proposed		
Canopy deciduous or large evergreen trees (7)(10)(11)	NA – not adjacent to ROW	None	Yes	
Sub-canopy deciduous trees Notes (5)(6)(10)(11)	NA – not adjacent to ROW	None	Yes	
Canopy deciduous trees in area between sidewalk and curb (10)	NA – not adjacent to ROW	None	Yes	
Multi-Family Residential *(Zoning Sec 5.5.3.F.iii)*				
Multi-family Unit Landscaping *(Zoning Sec 5.5.3.F.iii.b)*	• 3 deciduous canopy trees or large evergreen trees per dwelling unit on the first floor. • 61 units * 3 = 183 trees • Up to 25% of requirement can be subcanopy trees	**183 trees** • 96 large evergreens • 42 deciduous canopy trees • 45 subcanopy trees (25%)	Yes	
Interior Street Landscaping *(Zoning Sec 5.5.3.F.iii.b)*	• 1 deciduous canopy tree along interior roads for every 35 lf (both sides), excluding driveways, interior roads adjacent to public rights-of-way and parking entry drives. • (927-230)/35 = 20 trees – no trees are required along the inside of the drive due to the building locations vis a vis the drive (within 20 feet)	27 trees proposed along interior drive	Yes	**If an island is too small for even a subcanopy tree, please add salt-tolerant shrubs to the island.**

Item	Required	Proposed	Meets Code	Comments
Foundation Landscaping *(Zoning Sec 5.5.3.F.iii.b)*	35% of building façades **facing road** must be landscaped For the purpose of this review, the drive around the site is considered to be the interior drive while the accessway between Buildings 2, 3, 5 and 6 is not.	• Buildings 2 and 5: More than 35% of the building facing the road is landscaped • The rear of Buildings 3 and 6 only face a garage access way, not an interior drive • Buildings 1, 4, 7 and 8 have 13% or less of greenspace area facing the interior drive. • It is not clear if some plants are proposed on the road ends of Buildings 2-7.	• Yes • No • TBD	1. **A landscape deviation is required for Buildings 1, 4, 6, 7 and 8.** *It would not be supported by staff* 2. **Please at least add shrubs and other plantings in the narrow islands that can't support even a subcanopy tree and along the sides of buildings 2-7 where trees can't be placed.** *Those plantings could count toward the frontage requirement in consideration of support of the waiver, but the design is not preferable at all and support is still not likely.*
Parking Area Landscape Requirements *(Zoning Sec 5.5.3.C & LDM 5)*				
General requirements	• Clear sight distance within parking islands • No evergreen trees	No blocking landscape is indicated in Commercial or Residential lots	Yes	
Name, type and number of ground cover	As proposed on planting islands	Irrigated seed lawn is indicated	Yes	
Parking lot Islands *(Zoning Sec 5.5.3.c.ii, iii)*	• A minimum of 200 SF to qualify • 200sf landscape space per tree planted on the island. • 6" curbs • Islands minimum width 10' BOC to BOC	• **Residential:** No parking lots are provided – only bays along one side of drive • **Commercial:** islands are provided but aren't labeled properly	• NA • No	**Please correctly show the SF of all islands in the commercial area that can count toward the requirement.**
Curbs and Parking stall reduction *(Zoning Sec 5.5.3.c.ii)*	Parking stall can be reduced to 17' with 4" curb adjacent to a sidewalk of minimum 7 ft.	All spaces are either 17 long (perpendicular parking) or 20 feet long (parallel spots)	Yes	

Item	Required	Proposed	Meets Code	Comments
Contiguous space limit *(Zoning Sec 5.5.3.c.ii.o))*	Maximum of 15 contiguous spaces	Maximum bay is 15 spaces long on residential section, 11 in commercial section	Yes	
Category 1: For OS-1, OS-2, OSC, OST, B-1, B-2, B-3, NCC, EXPO, FS, TC, TC-1, RC, Special Land Use or non-residential use in any R district *(Zoning Sec 5.5.3.C.iii)*				
A = Total square footage of vehicular use areas x 7.5%	• A = x SF x 7.5% = A sf Commercial: 10540sf * 7.5% = 791 sf	Calculations are provided	Yes	
B = Total square footage of additional paved vehicular use areas over 50,000 SF x 1 %	B = x SF x 1% = B sf	NA		
All Categories				
C = A+B Total square footage of landscaped islands	A + B = C SF **Residential:** NA **Commercial:** C = 790+0=790sf	**Residential**: 0 sf **Commercial:** 1020sf	• NA • Yes	
Number of canopy trees required (*Zoning Sec. 5.5.3.D)* D = C/200	• C/200 = D Trees • Minimum 200sf/tree • Commercial: 790sf	**Commercial:** 4 trees	Yes	
Parking Lot Perimeter Trees *(Zoning Sec 5.5.3.c.ii)*	• 1 Canopy tree per 35 lf • Commercial: 350/35 = 10 trees	10 trees	Yes	
Accessway Perimeter Trees (*Zoning Sec 5.5.3.C.iv.j*).	1 canopy tree per 35lf of drives without parking North-south development drive between Sam's Club and Target: (360+135+150)lf/35 = 18 trees Drive to Wixom Road: 180lf/35 = 5 trees	**North-South Drive:** • 5 trees east of commercial building – double-counted as Commercial parking lot perimeter or parking lot interior trees • 10 trees west of Buildings 2 and 5 • 3 trees west of building 1 **Drive to Wixom Rd.** • 5 trees south of commercial building	• North-south drive: Yes • East-west drive: Yes	

Item	Required	Proposed	Meets Code	Comments
Miscellaneous Landscaping Requirements				
Commercial Building Foundation *(Zoning Sec 5.5.3.D)*	• A = Bldg perimeter less doorways x 8 • A = 298lf * 8 = 2384 sf Landscape areas must be a minimum of 4 feet wide.	• 2413 sf The areas on the north side of the building are only about 3 feet wide	• No • No	1. **Please widen the landscape islands along the north side of the building to at least 4 feet as is required by the ordinance.** 2. Please provide detailed foundation landscape plans in the Final Site Plans.
Plantings around Fire Hydrant *(Zoning Sec 5.5.3.c.ii.j)*	• No plantings with matured height greater than 12' within 10 ft. of fire hydrants, manholes, catch basins or other utility structures and sanitary sewer lines • Trees should not be planted within 5 feet of other underground lines.	• There appears to be adequate spacing for the hydrants • A Fire Department Connection (FDC) is shown on the Commercial Building with a note stating no plantings shall block it.	• Yes • Yes	
Landscaped area *(g)*	Areas not dedicated to parking use or driveways exceeding 100 sq. ft. shall be landscaped			Please add subcanopy trees or shrubs in narrow residential islands that can't support a canopy tree.
Name, type and number of ground cover *(LDM 5)*	As proposed on planting islands	Groundcovers are indicated with hatching	Yes	
Snow deposit *(LDM 10)*	Show leave snow deposit areas on plan in locations where landscaping won't be damaged	Yes	Yes	
Transformers/Utility boxes *(LDM 6)*	• A minimum of 2 ft. separation between box and the plants • Ground cover below 4" is allowed up to pad. • No plant materials within 8 ft. from the doors	None shown	TBD	1. Please show transformers and other utility boxes when their locations are determined. 2. If the locations aren't available, please estimate the number of boxes that will be needed and add an allowance of 10 shrubs per box on the plant list and label as such.

Item	Required	Proposed	Meets Code	Comments
Detention/Retention Basin Planting requirements *(Zoning Sec. 5.5.3.e, LDM 3)*	• Clusters of large native shrubs shall cover 70-75% of the basin rim area at 10 ft away from the permanent water line. • Canopy trees must be located at 1 per 35lf of the pond rim 10 feet away from the permanent water level • 10" to 14" tall grass along sides of basin • Refer to wetland for basin mix • Include seed mix details on landscape plan	It appears that the stormwater will be handled by the existing basin	TBD	If any changes to the pond are required, the modified areas of the pond will need to be landscaped per the current ordinance.
Landscape Notes and Details– Utilize City of Novi Standard Notes				
Plant List *(LDM 4,11)* **– Include all cost estimates**				
Quantities and sizes		Yes	Yes	
Root type		Yes	Yes	
Botanical and common names	• At least 50% of plant species used, not including seed mixes or woodland replacement trees, must be species native to Michigan. • No more than 10% of the non-woodland replacement trees may be of a single species, or 15% of a single genus • **Woodland replacement trees should be removed from the tree diversity calculation.**	• 29 of 33 species used (74%) are native to Michigan. • The tree diversity is satisfactory for all species	• Yes • Yes	1. When foundation plantings are provided, please work to keep the percentage of native species used to at least 60%. 2. Do not use *Betula nigra* as a woodland replacement tree as it is not on the woodland replacement chart.
Type and amount of lawn		Areas not provided in SF		Need for final site plan
Cost estimate *(LDM 10.h.(11))*	For all new plantings, mulch and sod as listed on the plan	No		Need for final site plan
Planting Details/Info *(LDM Part III)*				
Canopy Deciduous Tree	Refer to LDM for detail drawings	Yes	Yes	
Evergreen Tree		Yes	Yes	

Item	Required	Proposed	Meets Code	Comments
Shrub		Yes	Yes	
Multi-stem tree		Yes	Yes	
Perennial/ Ground Cover		No	No	Provide detail on landscape plans if used.
Tree stakes and guys	Wood stakes, fabric guys.	Yes	Yes	
Cross-Section of Berms *(LDM 1.a.(1))*				
Slope, height and width	• Label contour lines • Maximum 33% slope • Constructed of loam • 6" top layer of topsoil	No berms are proposed so no cross section is provided	TBD	
Type of Ground Cover		NA		
Setbacks from Utilities	Overhead utility lines and 15 ft. setback from edge of utility or 20 ft. setback from closest pole, 10 feet from structures, hydrants	No overhead utilities are on the site	NA	
Walls *(LDM 10 & Zoning Sec 5.5.3.vi)*				
Material, height and type of construction footing	Freestanding walls should have brick or stone exterior with masonry or concrete interior	No walls are proposed	NA	Add the details for the pre-cast screening walls near Sam's Club
Walls greater than 3 ½ ft. should be designed and sealed by an Engineer		NA		
Notes *(LDM 10)*				
Installation date *(LDM 2.l. & Zoning Sec 5.5.5.B)*	• Provide intended date • Between Mar 15 – Nov 15	Mar 15 - Nov 15	Yes	
Maintenance & Statement of intent *(LDM 2.m & Zoning Sec 5.5.6)*	• Include statement of intent to install and guarantee all materials for 2 years. • Include a minimum one cultivation in June, July and August for the 2-year warranty period.	Yes	Yes	
Plant source *(LDM 2.n & LDM 3.a.(2))*	Shall be northern nursery grown, No.1 grade.	Yes	Yes	

Item	Required	Proposed	Meets Code	Comments
Establishment period *(Zoning Sec 5.5.6.B)*	**2 yr. Guarantee**	Yes	Yes	
Approval of substitutions. *(Zoning Sec 5.5.5.E)*	City must approve any substitutions in writing prior to installation.	Yes	Yes	
General Landscape Requirements (LDM)				
General Conditions *(LDM 11)*	Plant materials shall not be planted within 4 ft. of property line	Yes	Yes	
Irrigation *(LDM 10.I.)*	A fully automatic irrigation system and a method of draining is required with Final Site Plan	No		1. Please add an irrigation plan or information as to how plants will be watered sufficiently for establishment and long-term survival. 2. The plan should meet the requirements listed at the end of this chart. 3. If xeriscaping is used, please provide information about plantings included.
Landscape tree credit *(LDM11.b.(d))*	• Substitutions to landscape standards for preserved canopy trees outside woodlands/ wetlands should be approved by LA. • Refer to Landscape tree Credit Chart in LDM	None taken		
Plant Sizes for ROW, Woodland replacement and others *(LDM 11.b)*	• Canopy Deciduous shall be 3" and sub-canopy deciduous shall be 2.5" caliper. • Refer to LDM section 11.b for more details	On plant list		
Plant size credit *(LDM11.b)*	NA	No		
Prohibited Plants *(LDM 11.b)*	Do not use any plants on the Prohibited Species List	None are used	Yes	
Recommended trees for planting under overhead utilities *(LDM 3.e)*	Label the distance from the overhead utilities	No overhead utilities are on the site	NA	
Collected or		None		

Item	Required	Proposed	Meets Code	Comments
Transplanted trees *(LDM 11.b.(2)(c)*				
Nonliving Durable Material: Mulch *(LDM 12)*	• Trees shall be mulched to 3" depth and shrubs, groundcovers to 2" depth • Specify natural color, finely shredded hardwood bark mulch.	On details	Yes	

Irrigation System Requirements

- Any booster pump installed to connect the project's irrigation system to an existing irrigation system must be downstream of the RPZ.
- The RPZ must be installed in accordance with the 2015 Michigan Plumbing Code.
- The RPZ must be installed in accordance with the manufacture installation instructions for winterization that includes drain ports and blowout ports.
- The RPZ must be installed a minimum of 12-inches above FINISHED grade.
- Attached is a handout that addresses winterization installation requirements to assist with this.
- A plumbing permit is required.
- The assembly must be tested after installation with results recorded on the City of Novi test report form.

WETLAND REVIEW

merjent

p 612.746.3660 ▪ f 612.746.3679 ▪ www.merjent.com

1 Main Street SE ▪ Suite 300 ▪ Minneapolis, Minnesota ▪ 55414

June 2, 2025

Lindsay Bell
Planner – Community Development
City of Novi
45175 Ten Mile Road
Novi, MI 48375

Submitted electronically to lbell@cityofnovi.org

Re: Novi Acres Wetland Review (Preliminary Site Plan; JSP25-12)

Dear Lindsay,

Merjent, Inc. (Merjent) has conducted a site plan review of the preliminary site plan (PSP) for the Novi Acres Project (Project). Merjent reviewed the plans for conformance with the City of Novi's (City) Wetlands and Watercourse Protection Ordinance, Chapter 12 Article V and Section 3.6(2)(M) of the City's Zoning Ordinance. The Project is located southeast of the intersection of Grand River Avenue and Wixom Road on Parcel 50-22-17-101-032 in Section 17 of the City (site). The site contains City-regulated wetlands (**Figure 1**).

Merjent understands this Project may have had components previously reviewed under the Station Flats Project (JSP23-02). In addition to this Project, Merjent reviewed previous documents reviewed by the Mannik and Smith Group (MSG) in March 2023 and May 2023 for the JSP23-02 Project. MSG recommended conditional approval of the previous site plan but recommended that wetland flagging be replaced due to the placement of flagging being potentially mowed or falling off in the future.

This review may reference information from MSG's previous reviews while also providing information from Merjent's current review of the Project.

Wetlands

Wetland Recommendation: Merjent **recommends approval** of the Novi Acres PSP, with request for minor edits on-site. Additional comments have been provided to meet the City's Wetlands and Watercourse Protection Ordinance.

Upon review of published resources, the Site appears to contain or immediately borders:

- ☒ City-regulated wetlands, as identified on the City of Novi interactive map website. Note that both wetland and property limits depicted on the City's map are considered approximations (**Figure 1**).
- ☒ Wetlands that are regulated by the Michigan Department of Environment, Great Lakes, and Energy (EGLE).
- ☒ Wetlands as identified on National Wetland Inventory (NWI) and Michigan Resource Inventory System (MIRIS) maps, as identified on the EGLE Wetlands Viewer interactive map website (provided

in Pre-app Review). NWI and MIRIS wetlands are identified by the associated governmental bodies' interpretation of topographic data and aerial photographs.

☒ Hydric (wetland) soil as mapped by the U.S. Department of Agriculture, Natural Resources Conservation Service, as identified on the EGLE Wetlands Viewer interactive map website.

Permits and Regulatory Status

Merjent conducted a site visit on May 30, 2025 and concurs with MSG's findings of a wetland being located on-site and that a conservation easement is located southeast of the proposed development and was established via an agreement between the City of Novi and Novi Promenade Holdings, LLC in November 2016. Wetland southeast of the proposed development and the conservation easement on-site are likely regulated by EGLE.

Due to the comments below, the following wetland-related items will be required for this project:

Item	Required/Not Required
Wetland Permit (specify Non-minor or Minor)	Not Required
Wetland Mitigation	Not Required
Environmental Enhancement Plan	Not Required
Wetland Buffer Authorization	Not Required
EGLE Wetland Permit	Likely Not Required*
Wetland Conservation Easement	Not Required

*Requirements for EGLE permits cannot be determined by Merjent nor the City of Novi. Final jurisdictional determination of wetland permits in the State of Michigan is at the discretion of EGLE.

Wetland Review Comments

1. The applicant has proposed no impact/fill to any wetlands on-site. Therefore, no wetland permit is required from the City of Novi for this Project. Jurisdiction of EGLE-regulated wetlands can only be determined by EGLE, but due to no proposed impacts to wetlands on-site, it is likely that a permit from EGLE for impacts to wetlands will not be required for this Project.

2. When a project permanently impacts 0.25 acres or more of essential wetland, the City of Novi requires mitigation at a ratio of 2:1 for forested wetlands and 1.5:1 for emergent and scrub-shrub wetlands. Merjent recommends the areas of the wetland types be individually quantified on Site development plans for calculation of the mitigation area required (should mitigation be necessary). Otherwise, a conservative mitigation ratio of 2:1 will be utilized for all wetland types at the Site.
    - No impacts to wetlands are proposed for this Project and therefore, no mitigation is required for the Project.

3. In addition to wetlands, the City of Novi regulates wetland and watercourse buffers/setbacks. Section 3.6(2)(M) of the Zoning Ordinance, Schedule of Regulations, states: "There shall be maintained in all districts a wetland and watercourse setback, as provided herein, unless and to the extent, it is determined to be in the public interest not to maintain such a setback. The intent of this provision is to require a minimum setback from wetlands and watercourses". The established wetland and watercourse buffer/setback limit is 25 horizontal feet, regardless of grade change. The Applicant should consider modification of the proposed limits of disturbance boundaries in order to preserve wetland and wetland buffer areas. The preservation of the 25-foot wetland buffer areas (also referred to as the "25-foot wetland setback/buffer) is important to the overall health of the wetlands, especially after site

development. The existing buffer serves to filter pollutants and nutrients from storm water before entering the wetlands, as well as to provide additional wildlife habitat.

4. Pursuant to Section 12-172(f), "Upon filing of the application, the applicant shall have the boundary lines of any watercourses or wetlands on the property flagged or staked. The flagging or staking shall remain in place throughout the conduct of the permit activity." Merjent conducted an on-site review on May 30, 2025 and flagging has fallen off or been removed since the original delineation reviewed by MSG. **It is requested that flagging be replaced and remain throughout the course of construction if/when the Project receives final approval.**

5. The Applicant is encouraged to provide wetland conservation easements for any areas of remaining wetland and 25-foot wetland buffer. The Applicant shall provide wetland conservation easements as directed by the City of Novi Community Development Department for any areas of proposed wetland mitigation areas. This language shall be submitted to the City Attorney for review. The executed easement must be returned to the City Attorney within 60 days of the issuance of the City of Novi Wetland and Watercourse permit.
    - While not required for site plan approval, the applicant is encouraged to provide conservation easements for any undisturbed wetlands and associated 25-foot wetland buffer not impacted.

Should you have any questions or concerns with this review, please contact me via email at jason.demoss@merjent.com or via phone at (619) 944-3835.

Sincerely,

Merjent, Inc.

Jason DeMoss, PWS
Environmental Consultant

Enclosures:

Figure 1 – City of Novi Wetlands Map
Attachment A – Site Photographs

CC:
Stacey Choi, City of Novi, schoi@cityofnovi.org
Rick Meader, City of Novi, rmeader@cityofnovi.org
Barbara McBeth, City of Novi, bmcbeth@cityofnovi.org
Matt Pudlo, Merjent, matt.pudlo@merjent.com



Figure 1. City of Novi Regulated Wetlands Map
Approximate Site boundary is shown in red.
(Approximate) Regulated Wetland areas are shown in blue.

Attachment A
Site Photographs



Overview of wetland on-site with no flagging



Overview of wetland on-site with no flagging

TRAFFIC REVIEW

AECOM
39575Lewis Drd
Novi
MI, 48377
USA
aecom.com

Project name:
JSP25-12 – Novi Acres Revised Preliminary Traffic Review

To:
Barbara McBeth, AICP
City of Novi
45175 10 Mile Road
Novi, Michigan 48375

From:
AECOM

Date:
March 10, 2026

CC:
Lindsay Bell, Humna Anjum, Diana Shanahan, Milad Alesmail, Stacey Choi, Kate Purpura

Memo

Subject: JSP25-12 – Novi Acres Revised Preliminary Traffic Review

The revised preliminary site plan was reviewed to the level of detail provided and AECOM recommends **approval** for the applicant to move forward as long as the comments provided below and applicable deviations are adequately addressed to the satisfaction of the City.

GENERAL COMMENTS

1. The applicant, Cypress Partners, is proposing 61 owner-occupied residential units and a separate 6,529 SFT retail building.
2. The development is located on the east side of Wixom Road, between Grand River Avenue and 11 Mile Road. Wixom Road is under the jurisdiction of the City of Novi.
3. The site is zoned I-1 (Light Industrial). The applicant is requesting to amend the previously approved Consent Judgement to allow for RM-2 (High-Density Multiple-Family).
4. The following traffic-related deviations are being requested by the applicant:
    a. Sidewalk on one side of the drives only.

TRAFFIC IMPACTS

1. AECOM performed an initial trip generation based on the ITE Trip Generation Manual, 11th Edition, as follows.

    ITE Code: 220 – Multifamily Housing (Low-Rise), Unknown type of retail (assumed as 'Strip Plaza' for the calculation)
    Development-specific Quantity: 61 Dwelling Units, 6,529 SFT
    Zoning Change: N/A

Trip Generation Summary	Estimated Trips	Estimated Peak-Direction Trips	City of Novi Threshold	Above Threshold?
AM Peak-Hour Trips	42 + 22	32 + 13	100	No
PM Peak-Hour Trips	47 + 57	29 + 29	100	Yes
Daily (One-Directional) Trips	466 + 504	N/A	750	Yes

2. The City of Novi generally requires a traffic impact study/statement if the number of trips generated by the proposed development exceeds the City's threshold of more than 750 trips per day or 100 trips per either the AM or PM peak

hour, or if the project meets other specified criteria.

Trip Impact Study Recommendation	
Type of Study:	**Justification**
RTIS/TIS	The TIS study was conducted and reviewed in 2023 with the site plan of that time, with 158 dwelling units. The revised site plan reduced the dwelling units significantly (158 to 61) and added 6,529 sq ft of retail. Trip generation comparison submitted with allowed building use and analysis suggests a reduction in the trips compared to the Shopping Plaza/Super Market. However, Strip retail plaza added to Single Family Attached housing, and the resulting total trips (919) are more than the TIS study conducted last time, with 707 weekday trips.

TRAFFIC REVIEW

The following table identifies the aspects of the plan that were reviewed. Items marked O are listed in the City's Code of Ordinances. Items marked with ZO are listed in the City's Zoning Ordinance. Items marked with ADA are listed in the Americans with Disabilities Act. Items marked with MMUTCD are listed in the Michigan Manual on Uniform Traffic Control Devices.

The values in the 'Compliance' column read as 'met' for plan provision meeting the standard it refers to, 'not met' stands for provision not meeting the standard and 'inconclusive' indicates applicant to provide data or information for review and 'NA' stands for not applicable for subject Project. The 'remarks' column covers any comments reviewer has and/or 'requested/required variance' and 'potential variance'. A potential variance indicates a variance that will be required if modifications are not made or further information provided to show compliance with the standards and ordinances. The applicant should put effort into complying with the standards; the variances should be the last resort after all avenues for complying have been exhausted. Indication of a potential variance does not imply support unless explicitly stated.

EXTERNAL SITE ACCESS AND OPERATIONS				
No.	**Item**	**Proposed**	**Compliance**	**Remarks**
1	Driveway Radii | O Figure IX.3	Dimensioned	**Partially Met**	**12' radius below range, 15' minimum required.**
2	Driveway Width | O Figure IX.3	Varies and matches existing	Met	
3	Driveway Taper | O Figure IX.11	-	N/A	
3a	Taper length	-	N/A	
3b	Tangent	-	N/A	
4	Emergency Access | O 11-194.a.19	-	N/A	No changes proposed.
5	Driveway sight distance | O Figure VIII-E	-	N/A	Does not directly access City road.
6	Driveway spacing			
6a	Same-side | O 11.216.d.1.d	-	N/A	Does not directly access City road.
6b	Opposite side | O 11.216.d.1.e	-	N/A	Does not directly access City road.
7	External coordination (Road agency)	-	N/A	

EXTERNAL SITE ACCESS AND OPERATIONS				
No.	**Item**	**Proposed**	**Compliance**	**Remarks**
8	External Sidewalk | Master Plan & EDM	5’	Met	A sidewalk connection is proposed between the development and the existing sidewalk along Wixom Rd.
9	Sidewalk Ramps | EDM 7.4 & R-28-K	Indicated and detail provided	Met	
10	Any Other Comments:			

INTERNAL SITE OPERATIONS				
No.	**Item**	**Proposed**	**Compliance**	**Remarks**
11	Loading zone | ZO 5.4	600 SFT on west side of retail building	Met	
12	Trash receptacle | ZO 5.4.4	Indicated in NW corner of retail building, not proposed at residential	Met	The applicant could indicate how trash will be collected in the residential area. Truck turning path included.
13	Emergency Vehicle Access	Turning movements provided	Met	
14	Maneuvering Lane | ZO 5.3.2	Varies, 24’ minimum	Met	
15	End islands | ZO 5.3.12			
15a	Adjacent to a travel way	3’ shorter than adjacent space	**Partially Met**	**Provide all radius dimensions at retail building.**
15b	Internal to parking bays	-	N/A	
16	Parking spaces | ZO 5.2.12	26 proposed at retail building, 32 proposed throughout residential area		See Planning letter. **Revise label of “6” parallel parking spaces to “5” for the northern parallel parking spaces on sheet C-3.1.**
17	Adjacent parking spaces | ZO 5.5.3.C.ii.p	<15 spaces	Met	
18	Parking space length | ZO 5.3.2	17’ with 2’ clear overhang at retail building and 20’ parallel spaces	Met	
19	Parking space Width | ZO 5.3.2	9’	Met	
20	Parking space front curb height | ZO 5.3.2	4” in front of 17’ spaces and 6” everywhere else	**Partially Met**	**Revise the integral curb and sidewalk detail on sheet C-9.1 to 4” height in front of 17’ parking spaces.**

INTERNAL SITE OPERATIONS				
No.	**Item**	**Proposed**	**Compliance**	**Remarks**
21	Accessible parking – number | ADA	2 required, 2 proposed at retail building, 2 proposed at proposed amenity open space	Met	
22	Accessible parking – size | ADA	8' spaces with 8' aisle	Met	
23	Number of Van-accessible space | ADA	1 required, 1 proposed	Met	
24	Bicycle parking			
24a	Requirement | ZO 5.16.1	Provided within garages, 2 proposed at retail building	Met	
24b	Location | ZO 5.16.1	Indicated	Met	
24c	Clear path from Street | ZO 5.16.1	Indicated	Met	
24d	Height of rack | ZO 5.16.5.B	Indicated	Met	
24e	Other (Covered / Layout) | ZO 5.16.1, Text Amendment 18.301	Indicated	**Partially Met**	**The bike rack detail on sheet C-9.2 shows 4 spaces but the plan calls for 2 spaces. The layout should match standards in Text Amendment 18.301.**
25	Sidewalk – min 5' wide | Master Plan	5', 7' with 2' overhang at parking	**Partially Met**	**The applicant is requesting a deviation for sidewalk on only one side of a minor drive. Dimension sidewalk for the proposed amenity open space.**
26	Sidewalk ramps | EDM 7.4 & R-28-K	Indicated	Met	
27	Sidewalk – distance back of curb | EDM 7.4	No offset	Met	Sidewalk abuts parking.
28	Cul-De-Sac | O Figure VIII-F	N/A	-	-
29	Turn Around | | ZO 5.10	Not dimensioned	**Not Met**	**Dimension turn around at the retail building.**
30	Major Drive | | ZO 5.10	N/A	-	Drive aisle around building is not considered a "major drive".
31	Any Other Comments:			

SIGNING AND STRIPING				
No.	**Item**	**Proposed**	**Compliance**	**Remarks**
32	Signing: Sizes | MMUTCD	Shown on sign details	Met	

SIGNING AND STRIPING				
No.	**Item**	**Proposed**	**Compliance**	**Remarks**
33	Signing table: quantities and sizes	Not included	**Not Met**	**Include in sign legend on site plan the sizes, sign code and quantities for any proposed signs.**
34	Signs 12” x 18” or smaller in size shall be mounted on a galvanized 2 lb. U-channel post | MMUTCD	Partially included	**Partially Met**	**Include full note.**
35	Signs greater than 12” x 18” shall be mounted on a galvanized 3 lb. or greater U-channel post | MMUTCD	Partially included	**Partially Met**	**Include full note.**
36	Sign bottom height of 7’ from final grade | MMUTCD	Included	Met	Shown on sign details.
37	Signing shall be placed 2’ from the face of the curb or edge of the nearest sidewalk to the near edge of the sign | MMUTCD	Included	Met	
38	FHWA Standard Alphabet series used for all sign language | MMUTCD	Not included	**Not Met**	**Include note.**
39	High-Intensity Prismatic (HIP) sheeting to meet FHWA retro-reflectivity | MMUTCD	Not included	**Not Met**	**Include note.**
40	Parking space striping notes	Indicated	**Partially Met**	**The site plan indicates 4” white but the detail on sheet C-9.1 shows double white markings, update detail to match site plan.**
41	The international symbol for accessibility pavement markings | ADA	Not included	**Not Met**	**Provide detail.**
42	Crosswalk pavement marking detail	Included	Met	
43	Any Other Comments:	**There is a “Do Not Enter” sign shown in the sign legend but not on site plan, remove any sign details that are not proposed on the site plan.**		

Note: Hyperlinks to the standards and Ordinances are for reference purposes only, the applicant and City of Novi to ensure referring to the latest standards and Ordinances in its entirety.

Should the City or applicant have questions regarding this review, they should contact AECOM for further clarification.

Sincerely,

AECOM

Paula K. Johnson, PE
Senior Transportation Engineer

Saumil Shah, PE
Project Manager

FAÇADE REVIEW

DRN & ASSOCIATES, ARCHITECTS, PC
Phone: (248) 880-6523
E-Mail: dnecci@drnarchitects.com
Web: drnarchitects.com
50850 Applebrooke Dr., Northville, MI 48167

March 3, 2026

Façade Review Status Summary:
Approved – Full Compliance, Section 9 Waiver Not Required

City of Novi Planning Department
45175 W. 10 Mile Rd.
Novi, MI 48375-3024

Re: FACADE ORDINANCE, Revised Preliminary Site Plan (RPSP)
Novi Acres, JSP25-12, Façade Region: 1, Zoning District: I-1

Dear Ms. McBeth;
This review is based on the drawings prepared by Toll Brothers (undated). The percentages of façade materials proposed for each building are shown below. The minimum and maximum percentages allowed by the Façade Ordinance are shown in the right-hand column. This project is considered "residential style architecture" with respect to Footnotes 10 & 14 of the Façade Chart.

Townhomes, 5-Unit Buildings	**Front**	**Left**	**Right**	**Rear**	**Ordinance Maximum (Minimum)**
Brick	55%	53%	53%	33%	100% (30% Min.)
Wood Siding, Horiz. Pattern (Cement Fiber)	7%	44%	44%	26%	50%
Composite Panels	5%	0%	0%	0%	25%
Asphalt Shingles	28%	0%	0%	38%	50%
Trim	5%	3%	3%	3%	15%
TL	100%	100%	100%	100%	

Townhomes, 8 & 9 Unit Buildings	**Front**	**Left**	**Right**	**Rear**	**Ordinance Maximum (Minimum)**
Brick	58%	53%	53%	33%	100% (30% Min.)
Wood Siding, Horiz. Pattern (Cement Fiber)	7%	44%	44%	26%	50%
Composite Panels	5%	0%	0%	0%	25%
Asphalt Shingles	24%	0%	0%	38%	50%
Trim	6%	3%	3%	3%	15%
TL	100%	100%	100%	100%	

Recommendation – The percentages of all facades are in full compliance with the Façade Ordinance. The applicant has provided the sample board required by Section 5.15.4.D of the Ordinance by way of colored photographs on the drawings. This, together with the renderings indicate carefully coordinated colors and texture that are consistent with the Façade Ordinance. A Section 9 Waiver is not required for this project.

General Notes:

1. Inspections – The Façade Ordinance requires inspection(s) for all façade materials. It is the applicant's responsibility to request the inspection at the appropriate time, prior to installation. Inspections may be requested using the Novi Building Department's Online Inspection Portal with the following link.

Sincerely,
DRN & Architects PC



Douglas R. Necci, AIA

FIRE REVIEW

May 13, 2025

TO: Barbara McBeth - City Planner
Lindsay Bell - Plan Review Center
Dan Commer – Plan Review Center
Diana Shanahan – Plan Review Center
Stacey Choi – Planning Assistant

RE: Novi Acres (fka Station Flats)

PSP#24-25-019
JSP25-12

Project Description:

Build 7 multi-tenant/multi-story structures with a single story Commercial building.

Comments:

- **All** fire hydrants **MUST** be installed and operational prior to any combustible material is brought on site. **IFC 2015 3312.1**
- For new buildings and existing buildings, you **MUST** comply with the International Fire Code Section 510 for Emergency Radio Coverage. This shall be completed by the time the final inspection of the fire alarm and fire suppression permits.
- **Corrected from previous review 3/27/23 KSP-** Fire lanes will be designated by the Fire Chief or his designee when it is deemed necessary and shall comply with the Fire Prevention Ordinances adopted by the City of Novi. The location of all "fire lane – no parking" signs are to be shown on the site plans. ***(Fire Prevention Ord.)***
- **Corrected from previous review 3/27/23 KSP-** An unobstructed outside turning radius of 50 feet minimum and an inside turning radius of 30 feet maximum are to be provided at intersections of private or public roadways and cul-de-sacs. ***(International Fire Code 503.2.4)*** **(South entrance from Target).**
- The ability to serve at least two thousand (2,000) gallons per minute in single-family detached residential; three thousand (3,000) gallons per school areas; and at least four thousand (4,000) gallons per minute in office, industrial and shopping centers is essential. ***(D.C.S. Sec.11-68(a))***
- Hydrants shall be spaced approximately three hundred (300) feet apart online in commercial, industrial, and multiple-residential areas. In cases where the buildings within developments are fully fire suppressed, hydrants shall be no more than five hundred (500) feet apart. The

CITY COUNCIL

Mayor
Justin Fischer

Mayor Pro Tem
Laura Marie Casey

Dave Staudt

Brian Smith

Ericka Thomas

Matt Heintz

Priya Gurumurthy

City Manager
Victor Cardenas

Director of Public Safety
Chief of Police
Erick W. Zinser

Fire Chief
John B. Martin

Assistant Chief of Police
Scott R. Baetens

Assistant Fire Chief
Todd Seog

Novi Public Safety Administration
45125 Ten Mile Road
Novi, Michigan 48375
248.348.7100
248.347.0590 fax

cityofnovi.org

spacing of hydrants around commercial and/or industrial developments shall be considered as individual cases where special circumstances exist upon consultation with the fire chief. ***(D.C.S. Sec. 11-68 (f)(1)c)***

- Fire hydrant spacing shall be measured as "hose laying distance" from fire apparatus. Hose laying distance is the distance the fire apparatus travels along improved access routes between hydrants or from a hydrant to a structure.
- Shall add Fire Department Connection(s) - FDC on the plans for review.
- Fire department connections shall be located on the street side of buildings, fully visible and recognizable from the street or nearest point of fire department vehicle access or as otherwise approved by the code official. ***(International Fire Code 912.2.1)***
- Proximity to hydrant: In any building or structure required to be equipped with a fire department connection, the connection shall be located within one hundred (100) feet of a fire hydrant. ***(Fire Prevention Ord. Sec. 15-17 912.2.3)***
- Landscaping shall not obstruct the FDC.
- **Corrected and received on previous review in 12/2024.** A hazardous chemical survey is required to be submitted to the Planning & Community Development Department for distribution to the Fire Department at the time any Preliminary Site Plan is submitted for review and approval. Definitions of chemical types can be obtained from the Fire Department at (248) 735-5674.
- Water main sizes shall be put on the plans for review.
- All fire apparatus access roads (public and private) with a dead-end drive in excess of one hundred fifty (150) feet shall be designed with a turn-around designed in accordance with Figure VIII-I or a cul-de-sac designed in accordance with Figure VIII-F. ***(D.C.S. Sec 11-194 (a)(20))*** **By the retail building.**

Recommendation:

Approved with Conditions.

Sincerely,

Andrew Copeland – Fire Marshal
City of Novi Fire Department

cc: file

PLANNING COMMISSION MINUTES

CITY OF NOVI
Regular Meeting
September 9, 2026 7:00 PM

Council Chambers | Novi Civic Center
45175 Ten Mile Road, Novi, MI 48375 (248) 347-0475

CALL TO ORDER

The meeting was called to order at 7:00 PM.

ROLL CALL

Present:	Chair Pehrson, Member Reddi, Member Dismondy, Member Avdoulos, Member Roney, Member Verma
Absent Excused:	Member Lynch
Staff:	Lindsay Bell, Director of Planning; Elizabeth Saarela, City Attorney; Brad Doane, Planner

PLEDGE OF ALLEGIANCE

Chair Pehrson led the meeting attendees in the recitation of the Pledge of Allegiance.

APPROVAL OF AGENDA

Motion made by Member Verma and seconded by Member Roney to approve the September 9, 2026, Planning Commission Agenda.

ROLL CALL ON MOTION TO APPROVE THE SEPTEMBER 9, 2026, PLANNING COMMISSION AGENDA MADE BY MEMBER VERMA AND SECONDED BY MEMBER RONEY. *Motion carried 6-0.*

AUDIENCE PARTICIPATION

Chair Pehrson invited members of the audience who wished to address the Planning Commission during the first audience participation to come forward.

Ms. Martha Ryznar of 44875 Yorkshire Drive stated that she has lived across from Ella Mae Power Park for twenty-three years, which is the topic of discussion this evening. Ms. Ryznar expressed that the vote tonight is about reducing Novi's parkland and allowing the Novi School District to own and change a pond which has become a living ecosystem. This park and pond are a large part of our community and there is no other place like it within the City. It is full of aquatic life, including decades old snapping turtles. Bat houses have been installed by the City next to the pond to attract bats. It was expressed that Novi families and their children have enjoyed this pond for decades. Ms. Ryznar relayed that when her children were small, they saved baby turtles in the parking lot making their way to the pond from the baseball diamond sandy area. If anyone can understand the fun and enrichment this pond has brought to people and children in Novi, I hope that it is our Novi Community School District officials. With all the rights given to the Novi Community School District in this proposed transfer the pond could be decimated. We saw this happen to the south at the new baseball development, that pond is lifeless now. The Ella Mae pond is now targeted for new school district athletic construction, stormwater runoff, and expansion. Ms. Ryznar inquired what alternative drainage solutions are available along with detailed costs and why an ecological assessment of the pond has not been completed. It was stated that the pond is on land federally protected and the Department of Natural Resources has said that approval has not been given to convert the pond. Ms.

Ryznar requested the vote be paused for further answers.

Ms. Ann Nelke of 48646 Windfall Road stated that the proposal on the agenda this evening regarding the Future Land Use Map and the swapping of land between Ella Mae Power Park and Novi High School is not a good fit. It was stated that per the Home Rule City Act that a city may not sell parkland, yet it is appropriate to swap this land as a perceived benefit to meet the overall needs of the community members it serves. Ms. Nelke inquired who might be these community members, it appears the residents of Novi deserve to have this very special place preserved and kept in its current state. One of the overriding themes of the Novi 2050 project was environmental sustainability. The statement that this area has "no functional park use" it is quite a misnomer. Thousands of residents per year take their children to see how life within a wetland pond evolves and changes with each season. This area is home to endangered clams, frogs, turtles, and is an active thriving habitat to a plethora of birds and native plants. Ms. Nelke expressed that this does not meet the quasi-public definition of the term. It is a public park and not a continuation of extra drainage for a new field house, practice field, or competition pool. Additionally, Ms. Nelke inquired if there is a way to amend the sidewalk repair program to give residents the option of paying for the concrete slabs in order to preserve healthy mature trees in front of their homes. It was noted that the recent changes in the character of some subdivisions are not a reflection of a tree city. Lastly, the Future Land Use Map revisions being made to accommodate the new fire stations are justifiable as they are for the benefit of Novi residents. In contrast, the Future Land Use Map has no place for the Providence Meadows proposal which desires to change the zoning from I-1 Light Industrial to RM-2 High Density Multi Family and does not in any way benefit residents, hospital staff, or surrounding businesses. Merjent stated in their independent review that the parcel to the south should have been included in the regulated woodlands map. Ms. Nelke expressed that she is doing what she can hopefully with the guidance and support of City officials through the appropriate channels to see this change happen. All those who take the time to research and attend meetings to use their three minutes of time do so out of a deep commitment and caring for the community.

Ms. Patricia Shaw of 26065 Whipple stated that she was saddened when she read the following "Novi City West development plans along Grand River Avenue between Taft and Beck Roads are actively moving forward after receiving key approval from the City of Novi. Sponsored by Blair Bowman co-owner of the Vibe Credit Union Showplace the investment spans nearly 55 acres along Grand River Avenue." Ms. Shaw stated that she is here this evening to ask the Planning Commission to protect our community's future and vote no on further development. When you look at the blueprints for this project with its hotels, shopping facilities, and condominiums it is easy to view this land as just an empty space on a map waiting to be filled. Ms. Shaw inquired when the last time you turned over a log and found a salamander, saw a praying mantis or enjoyed a walk along a trillium-filled path. This acreage is not empty space; it is a vibrant mature ecosystem. The flora and fauna living there took decades to establish and cannot be replaced by the artificial landscape of a concrete city. If we proceed with this plan a generation of children will lose the opportunity to experience nature here in our own backyard. This is also about the safety and infrastructure of the City. These acres act as a natural sponge and a shield for the community. When acres of forest and natural soil are replaced with concrete, rooftops, and asphalt natural flood protection is stripped away. Additionally, the local infrastructure is not built to handle this scale of development. A hotel, shopping facilities, and hundreds of new residential units will significantly increase local traffic causing gridlock and safety hazards. This is not a community addition; it is a small city being dropped into our town. It was expressed that people choose to live in Novi because we value our green spaces and the community's character. Ms. Shaw stated that we do not need another generic shopping development at the expense of the environment. Once this level of high-density development is approved there is no turning back. You cannot un-pave a forest to get the trilliums and salamanders back. Ms. Shaw requested that we preserve the sense of wonder and nature for our children.

Mr. Gerlad Bissi of 23415 Dutchess Court stated that he has lived in Novi for forty-one years. He relayed that his children grew up riding bicycles to the park almost every weekend. He noted that he now takes his grandchildren to the park and always visits the pond to see what is going on there. Mr. Bissi stated he is opposed to giving up parkland or the pond for the school district to expand. He stated that he has voted for every millage for the school district and parks since living here but will have a hard time doing that in the future if we give up parkland and the pond.

Ms. Tracey Arbour of 47205 Scarlet Drive relayed that she has been a Novi resident for thirty-three years and agrees with what others have stated this evening. She noted that she has seen the City grow over the years and lose what precious land is left. It was expressed that her family enjoys the wetland by their home and regularly see sand hill cranes and deer. The question was asked if we are trying to be a big city or if we are trying to be a community. She expressed that she looks to the Planning Commission to keep Novi community orientated.

Ms. Julie Gold of 22032 Greentree stated that she is in attendance this evening to support those who have come to speak. She noted she has spoken at previous Planning Commission meetings regarding overdevelopment, removal of trees, and flooding concerns. She stated that she appreciates the green spaces and nature that the city has to offer and it would be a shame to see it lost.

Seeing no one else, Chair Pehrson closed the first public audience participation.

CORRESPONDENCE

There was not any correspondence.

COMMITTEE REPORTS

There were no Committee reports.

PLANNING DIRECTOR REPORT

There was no Planning Director Report.

CONSENT AGENDA - REMOVALS AND APPROVALS

There were no Consent Agenda Removals and Approvals.

PUBLIC HEARINGS

1. **AMENDMENT TO THE MASTER PLAN'S FUTURE LAND USE MAP**
   Public hearing for Planning Commission's adoption of the amendment to the 2025 Master Plan for Land Use, so as to reclassify a portion of Ella Mae Power Park for a transfer of land between the City and Novi Community Schools, and three other parcels acquired by the City for public purposes, to Public/Quasi-Public.

Director of Planning Lindsay Bell stated that the Novi Community School District is planning improvements to its High School campus that will include a new field house, new athletic practice field, and a competition pool, among other improvements. These major improvements will increase stormwater runoff and require additional storm drain basin capacity. The School District has asked the City to transfer ownership of the City-owned stormwater basin at the southwest corner of Ella Mae Power Park to the School District so that the District can expand it and use it to accommodate the current and future drainage needs of both the city and the District. The basin is directly adjacent to the high school campus and is located south of Ten Mile Road and east of Taft Road.

On the June 22nd, City Council unanimously approved a Purchase Agreement by and Between the City and the Novi Community School District. This amendment began in relation to the need to change the designation of the portion of the park to be transferred.

On July 8, 2026, the Planning Commission held a public hearing to consider opening up the Master Plan review process for an amendment to the 2025 Master Plan for Land Use. As presented at the meeting, the amendment would reclassify land on the Future Land Use map as follows: The portion of Ella Mae Power Park to be transferred to the School District from Public Park to Public/Quasi-Public, 42000 Thirteen Mile Road from Single Family to Public/Quasi-Public (future Fire Station No. 2), 26125 Lee BeGole Drive from Industrial/Office to Public/Quasi-Public (future Public Safety Headquarters), and 22700 Venture Drive from Industrial/Office to Public/Quasi-Public (future Fire Station No. 3). At that same meeting, the Planning Commission approved a resolution opening the Master Plan review process and recommending approval

to City Council for distributing the amendment to the required entities as provided for in the Michigan Planning Enabling Act.

On July 27, 2026, the City Council approved a resolution authorizing the distribution of the amendment to the required entities and chose not to assert its right to approve or reject the amendment after the required review period of 42 days and following public hearing. On July 28, 2026, staff notified and distributed the draft amendment to the required entities.

Director Bell stated that after tonight's public hearing, the Planning Commission is asked to approve the suggested Resolution adopting the proposed amendment to the 2025 Master Plan for Land Use. If approved, the adopted map amendment will be published and sent for distribution to all required entities, as required by State law.

Chair Pehrson opened the public hearing and invited members of the audience who wished to speak to approach the podium. Seeing no one, Chair Pehrson relayed that three correspondences were received. Mr. Floyd Peterson at 42525 W. 11 Mile Road is in support. A letter was received from the Oakland County Economic Development Department stating that the proposed amendment is not inconsistent with the bordering communities as determined by the Oakland County PZLU staff. Ms. Martha Ryznar at 44875 Yorkshire Drive objects due to the school district not offering an alternative, reduced available parkland, and disturbance of aquatic life in the pond. Chair Pehrson closed the audience participation and turned the matter over to the Planning Commission.

Member Reddi stated she has no comment.

Member Dismondy stated that the superintendent of the Novi Community School District attended the City Council meeting on June 22 and reassured those who were concerned at that time. Member Dismondy inquired if anything has changed since then.

Director Bell stated that the City has not received plans for the pond, however it is her understanding that the pond will be enlarged but will remain a pond.

Member Verma stated that he has no comment.

Member Roney stated that we have previously heard from the school district that they very much consider their property public property as well. The pond will be expanded to accommodate improvements to the high school but will still be an accessible pond.

Member Avdoulos stated he has no comment.

Motion to approve the Amendment to the 2025 Master Plan for Land Use as detailed in the Suggested Resolution.

In the matter of an Amendment to the 2025 Master Plan for Land Use, motion to approve the Amendment as detailed in the Suggested Resolution.

This motion is made for the reasons stated in the Planning Report, as well as the following:

1. **The Home Rule Cities Act states that a City may not sell land that is a park except where the park is not required under an officially Master Plan of the City (MCL117.5(e)). Since the City land that is being exchanged is designated as "Public Park" on the Future Land Use Map, adopting the amendment is appropriate to ensure that the Home Rule City Act is complied with (even though the City land is note technically not being "sold").**
2. **The identified property designated as "Public Park" on the City's Future Land Use Map is not used as parkland available to the City's residents, but rather is used as a stormwater detention facility that serves both the City parkland and other City property as well.**

DRAFT

3. **The terms of the property transfer confirm that if the property is transferred it will still be available for use by the City (including continuing to be available as drainage to serve the park) while also helping the Novi Community School District meet the overall needs of the community members it serves.**
4. **The other properties at issue, the three parcels purchased by the City for public facility purposes, are to be redesignated Public/Quasi-Public consistent with other properties in the City owned by governmental, school districts, and other public entities.**

ROLL CALL ON MOTION TO APPROVE THE AMENDMENT TO THE 2025 MASTER PLAN FOR LAND USE AS DETAILED IN THE SUGGESTED RESOLUTION MADE BY MEMBER AVDOULOS AND SECONDED BY MEMBER RONEY. *Motion carried 6-0.*

2. **PBR26-0246 49195 ELEVEN MILE ROAD WOODLAND PERMIT**
   Public Hearing at the request of J Michael Homes for consideration of a Woodland Permit to remove 17 trees to build a single-family home.

Planner Brad Doane stated that the proposed Woodland Permit as requested by the applicant, William Moore, is to remove 17 regulated woodland trees from a single-family lot located at 49195 Eleven Mile Road in order to construct a new single-family home. The site is located on the south side of Eleven Mile Road and east of Wixom Road in Section 20 of the City.

The City's Woodland Consultant reviewed the request and prepared a letter dated July 22, 2026. The review letter indicates that the 17 trees proposed to be removed require 41 replacement credits and provides a detailed count and explanation of the required replacements. The submitted plot plan indicates the footprint for the new home. Although the applicant has not yet finalized a landscape plan, they intend to replace as many of the required trees as possible on the site, with any remaining tree credits to be satisfied through payment into the City's tree fund.

Planner Doane stated that the proposed removals are not located within any recorded conservation or preservation easements that abut or encroach onto the property. Pursuant to Section 37-31 of the Woodland Protection Ordinance, no tree removals are permitted until after the required 10 day waiting period following the date of approval.

The Planning Commission is asked to hold the public hearing and approve or deny the Woodland Use Permit. William Moore, the applicant, is present and is available to answer any questions. Staff are also available for any questions.

Chair Pehrson invited the applicant to address the Planning Commission.

Mr. Willam Moore with J Michael Homes stated that they plan on installing all the required replacements as they typically go above and beyond for the replacements. In a recent project on Nine Mile Road no protected trees were removed and twelve street trees were installed when only seven were required. Additionally, eight white pines were installed which count as one and a half tree replacements even though none were required. Mr. Moore stated that it is more cost effective to replace the trees as opposed to paying into the fund and most clients enjoy the aesthetics of having additional trees on the property.

Chair Pehrson opened the public hearing and invited members of the audience who whished to address the Planning Commission to approach the podium. Seeing, no one and confirming there was no correspondence received, Chair Pehrson turned the matter over to the Planning Commission.

Member Reddi stated she has no comment.

Member Dismondy stated that he has no comment.

Member Verma stated he has no comment.

Member Roney stated that it is nice to hear someone is going to put in all the replacements and possibly more. He noted that is refreshing to see and he hopes that happens.

Member Avdoulos stated that he has no comment.

Motion to approve the PBR26-0246 Woodland Use Permit made by Member Avdoulos and seconded by Member Roney.

> **In the matter of Woodland Use Permit, PBR26-0246, motion to approve the removal of 17 regulated woodland trees within an area mapped as City Regulated Woodland at 49195 Eleven Mile Road for the purpose of constructing a single-family home. The approval is subject to on-site planting to the extent possible of 41 required woodland replacement credits. If necessary, any outstanding credits may be paid into the City's Tree Fund. In addition, any other conditions as listed in the Woodland Consultant's review letter shall be addressed.**

ROLL CALL ON MOTION TO APPROVE THE PBR26-0246 WOODLAND USE PERMIT MADE BY MEMBER AVDOULOS AND SECONDED BY MEMBER RONEY. *Motion carried 6-0.*

MATTERS FOR CONSIDERATION

1. **APPROVAL OF THE 2027 PLANNING COMMISSION REGULAR MEETING SCHEDULE**
   Motion to approve the 2027 Planning Commission Regular Meeting Schedule as presented.

Director Bell stated it is that time of year again where we look at firming up the 2027 schedule. The suggested meeting dates were included in the packet. We have primarily kept with the second and forth Wednesdays of the month, with a few exceptions for holidays. As has been our practice, one meeting is planned for November and December.

Motion to approve the 2027 Planning Commission Regular Meeting Schedule made by Member Avdoulos and seconded by Member Roney.

ROLL CALL ON MOTION TO APPROVE THE 2027 PLANNING COMMISSION REGULAR MEETING SCHEDULE AS PRESENTED MADE BY MEMBER AVDOULOS AND SECONDED BY MEMBER RONEY. *Motion carried 6-0.*

2. **APPROVAL OF THE AUGUST 19, 2026 PLANNING COMMISSION MINUTES**
   Motion to approve the August 19, 2026 Planning Commission Minutes.

ROLL CALL ON MOTION TO APPROVE THE AUGUST 19, 2026, PLANNING COMMISSION MINUTES MADE BY MEMBER AVDOULOS AND SECONDED BY MEMBER RONEY. *Motion carried 6-0.*

CONSENT AGENDA REMOVALS FOR COMMISSION ACTION

There were no consent agenda items.

SUPPLEMENTAL ISSUES/TRAINING UPDATES

There were no supplemental issues or training updates.

AUDIENCE PARTICIPATION

Chair Pehrson invited members of the audience who wished to address the Planning Commission during the final audience participation to come forward. Seeing no one, Chair Pehrson closed the final audience participation.

DRAFT

ADJOURNMENT

Motion to adjourn the September 9, 2026, meeting made by Member Roney and all in favor said aye.

Meeting adjourned at 7:28 PM.

DRAFT