Town of Bristol, Rhode Island
Department of Community Development

NOTICE OF MEETING
THE BRISTOL PLANNING BOARD
TECHNICAL REVIEW COMMITTEE

The Bristol Technical Review Committee (TRC) will hold a meeting
on Monday, November 30th, 2026 at 11:00am
Department of Community Development, 35 Washington Street, 1st Floor, Bristol

AGENDA

Quinn Deaton and Kylie Tromp – Special Use Permit requested to operate a short-term rental within a residential zoning district.

Property located at **30 Loring Road**; Assessor's Plat 79, Lot 415; Zone: R-10.

Scanned copies of all applications and supporting materials are available on the Town of Bristol website: https://bristol-ri.municodemeetings.com/

For questions on above plans please call 253-7000, ext. 147 or email dwilliamson@bristolri.gov

"In no case shall the recommendation of the TRC be binding on the Board in its activities or decisions."

Diane M. Williamson, AICP
Administrative Officer

Posted: November 20, 2026
By: mbw

Town of Bristol, Rhode Island
Zoning Board of Review

10 Court Street, Bristol, RI 02809
Telephone: (401) 253-7000
www.bristolri.gov

November 13, 2026
File #: ZBR-26-60

NOTICE OF PUBLIC HEARING

PERSUANT TO THE BRISTOL ZONING ORDINANCE

Notice is hereby given by the Zoning Board of Review
that a Public Hearing will be held in-person at:
Burnside Building
400 Hope Street, 2nd Floor, Bristol, RI 02809
Monday, December 7, 2026 at 7:00 p.m.

In regards to the petition of:

Applicant: Quinn Deaton and Kylie Tromp
Owner of Record: Quinn M. Deaton and Kylie Michelle Tromp
Location: 30 LORING RD , BRISTOL, RI, 02809
Plat: 79 Lot: 415
Zoning District: R-10

Applicant is requesting **a Special Use Permit** to:

operate a short-term rental within a residential zoning district.

Edward M. Tanner
Principal Planner / Zoning Enforcement Officer

Scanned copies of all applications and supporting materials will be available on the Town of Bristol website at https://bristol-ri.municodemeetings.com/. If you have any comments regarding this petition, but are unable to attend, you may submit your comments in writing to the Zoning Board via regular mail addressed to: Zoning Board of Review, Bristol Town Hall, 10 Court Street, Bristol, RI 02809 or via email to etanner@bristolri.gov.

Zoning Board of Review Application
Town of Bristol

Record ID: ZBR-26-60

30 Loring Road 79 415

November 10, 2026

Applicant	
Name of Applicant	Quinn Deaton and Kylie Tromp
Who is Submitting this Application	Owner
	If other, Describe:
Owner's Name (If Different than Applicant)	

Location for Application			
Property Type	Both		
Zoning District	R-10		
Address, Plat, Lot	Address	Plat	Lot
	30 Loring Road	79	415

Type of Application	
Application Type	Special Use Permit
Proposed	
	If other, Detail:
New Building Type	
	If other, Detail:

Size of Proposed Building(s)/Addition(s) (If applicable)	
Total Square Footage	feet
Width in Feet	feet
Length in Feet	feet
Height Above Grade	feet
Number of Stories	

Setbacks	
Front Yard in Feet	feet
Rear Yard in Feet	feet
Left Side Yard in Feet	feet
Right Side Yard in Feet	feet
Height in Feet	feet

Extension Request	
Date of Original Extension	
Date of First Extension	

Provisions of Zoning Ordinance (If Known)
Section 28-162. Short-Term Rentals

Describe the extent of the proposed alterations and the reasons for the requesting relief
Please see attachment labeled Tromp_Deaton_STR_Special_Use_Permit_Request_30 _Loring_Road for our request for relief. Thank you.

Existing Lot Specifications

Current Use of Premises	Residential
	If other, explain:
Number of Units	
Lot Area	5,314
Lot Frontage	50
Lot Depth	108

Existing Buildings & Structures		
Structure: Primary Residence	Square Footage: 2,240	Building/Structure Detail if Other:
Structure: Other	Square Footage: 192	Building/Structure Detail if Other: Shed
Structure: Other	Square Footage: 48	Building/Structure Detail if Other: Shed
Structure: Deck	Square Footage: 40	Building/Structure Detail if Other:
Structure: Other	Square Footage: 60	Building/Structure Detail if Other: Open Porch
Structure: Other	Square Footage: 48	Building/Structure Detail if Other: Bulkhead
Structure: Other	Square Footage: 210	Building/Structure Detail if Other: Patio

Dear Members of the Bristol Town Council,

We are writing to respectfully request consideration of a limited short-term rental waiver for our home in Bristol.

Purchasing our home was an incredibly meaningful milestone for us. Like many young couples, we have worked hard for the opportunity to become homeowners and begin building a future for our family. We chose Bristol for its charm, strong sense of community, and the opportunity to establish lasting roots. Kylie fell in love with the bike path on her first visit in 2019, and Quinn has been excited to join Bristol's thriving sailing and hydrofoil community since his first visit in 2023. Our parents have also purchased the home where they plan to retire, making Bristol a place where we hope to build our lives together across generations. Thankfully, their forever home is an 8-minute car ride away for all our future babysitting needs.

While our long-term goal is to settle down and raise our family here, our careers currently require us to travel for work often. We had hoped to occasionally rent our home during these periods to help offset mortgage payments and other homeownership expenses while we work toward that next chapter.

Our offer to purchase the property was accepted on July 27, 2026, nearly seven weeks before the Town officially approved the new short-term rental ordinance on September 16, 2026, the very day we closed on our home. While we recognize that regulatory changes had been under discussion, the ordinance had not yet been approved when we committed to purchasing the property. The ability to occasionally rent our home was an important consideration in our financial planning, and the timing of this change significantly affected those expectations.

Additionally, during the purchasing process, we agreed to an extended closing period to give the sellers additional time to find their next home. We were happy to accommodate their needs in good faith, never anticipating that the regulations would change on the exact date of our closing. We respectfully ask the Council to consider these circumstances and the commitments we made before the ordinance's approval.

We fully understand and respect the Town's desire to protect its neighborhoods and preserve the quality of life for residents. Our intention is not to operate a full-time commercial rental, but to responsibly rent our future family home during periods when work takes us away. We would implement a thorough guest screening process, establish clear expectations regarding noise, parking, occupancy, and conduct, and take an active role in ensuring our guests treat both our home and our neighbors with respect.

We are not asking the town to reconsider its broader policy, but rather to consider a limited exception based on the timing of our purchase, our intended use of the property, and our long-term commitment to Bristol. The ability to occasionally rent our home would provide meaningful financial flexibility during these early years of homeownership while allowing us to maintain the future we are working to build here.

We sincerely appreciate your time and consideration. Bristol is where we envision raising our children, being close to family, and becoming lifelong members of the community. We would be deeply grateful for the opportunity to make that vision a reality.

Sincerely,

Kylie Tromp & Quinn Deaton
30 Loring Road
Bristol, Rhode Island 02809

State of Rhode Island
Department of Business Regulation
Division of Commercial Licensing
Real Estate Section
1511 Pontiac Ave, Bldg. 69-1
Cranston, RI 02920

SHORT-TERM RENTAL REGISTRATION

30 Loring Road

located in the city/town of **Bristol**

has complied with all provisions of the law of this State, relative to the Short-Term Rental Registration and is hereby authorized to be listed on third-party hosting sites to transact business as a Short-Term Rental pursuant to the provisions of § 42-63.1-14 of the General Laws of Rhode Island.

Registration No: RE.0210133.STR **Expiration Date:** 09/20/2027

Associate Director

Item B1.

30 Loring Rd, Bristol, RI

Map/Lot: 79-415

1 inch = 21 Feet

0 21 42 63


November 13, 2026

CAI Technologies
Precision Mapping. Geospatial Solutions.
www.cai-tech.com



Data shown on this map is provided for planning and informational purposes only. The municipality and CAI Technologies are not responsible for any use for other purposes or misuse or misrepresentation of this map.


30 Loring Road | Bristol | Rhode Island

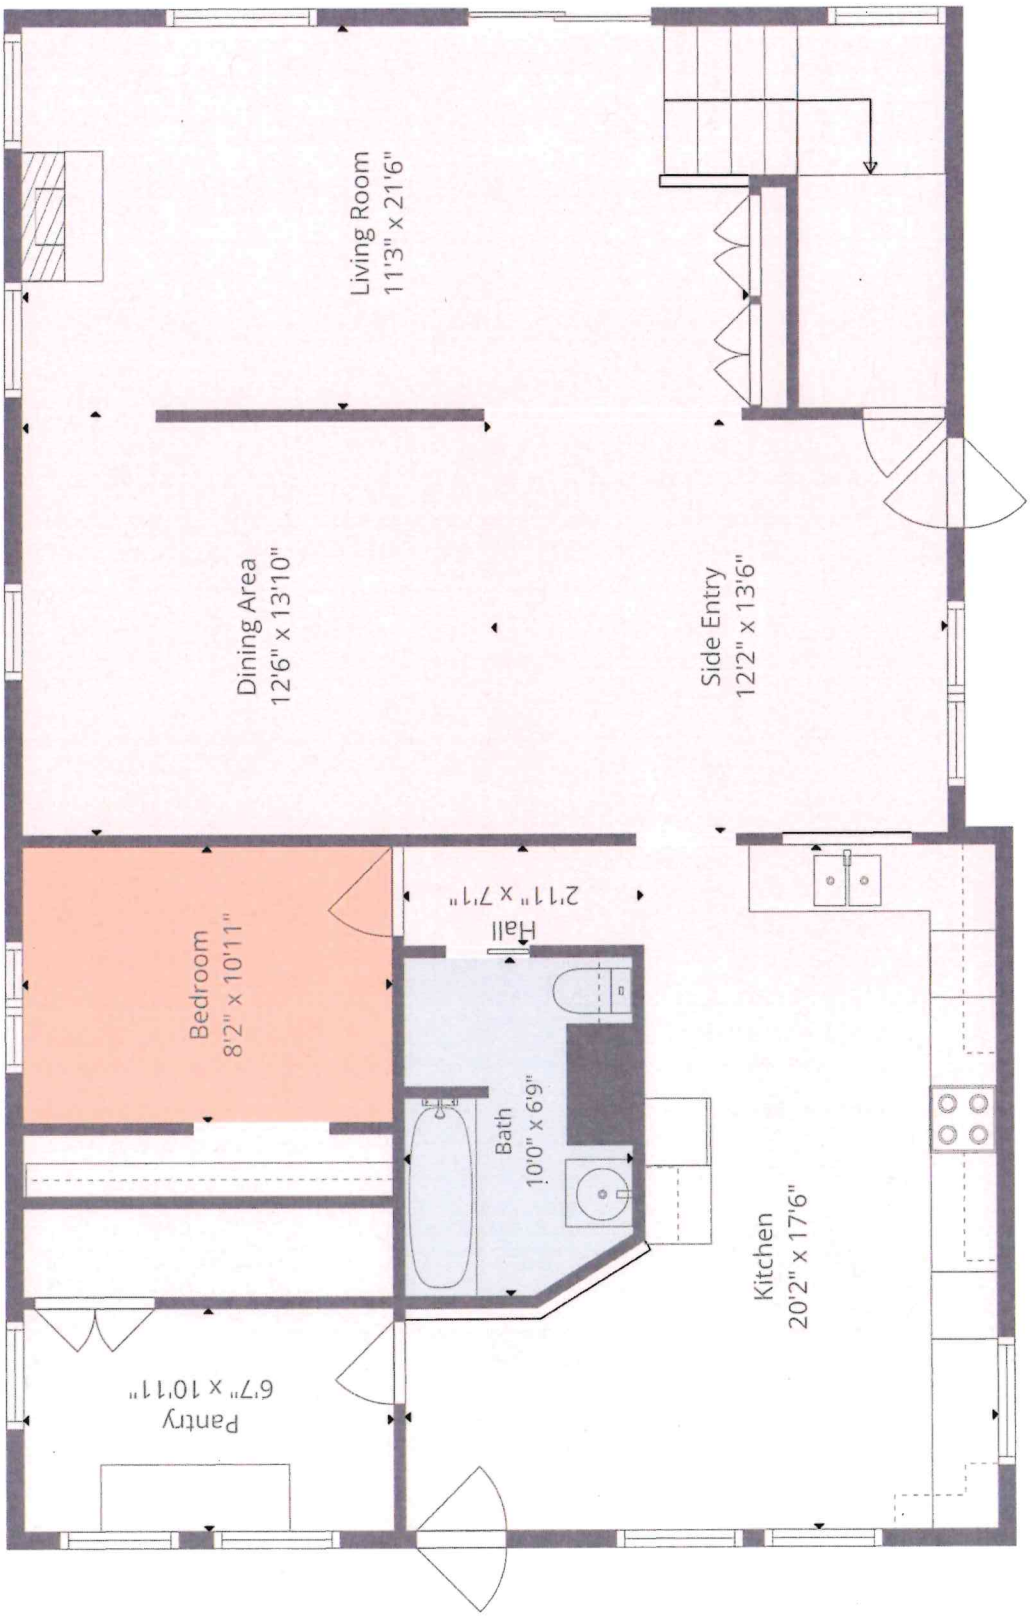

1st Floor Layout

**All Measurements are approximate and not deemed exact


30 Loring Road | Bristol | Rhode Island

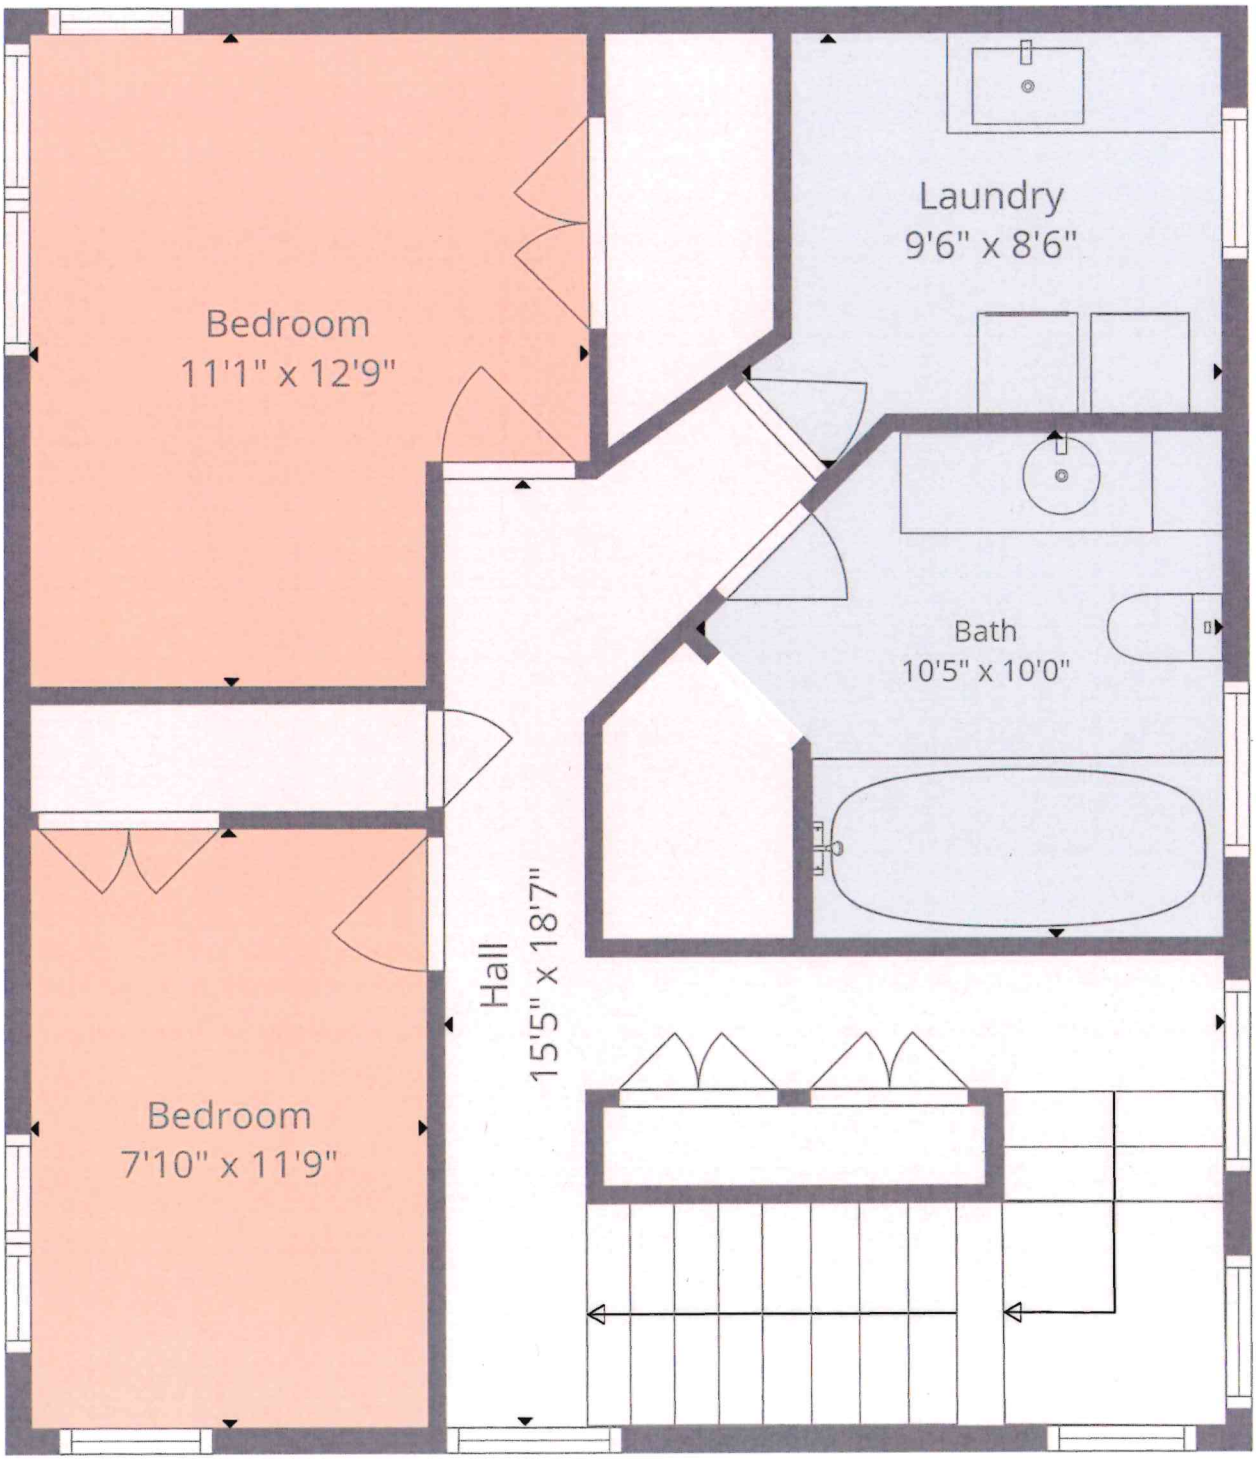

2nd Floor Layout

**All Measurements are approximate and not deemed exact

30 Loring Road | Bristol | Rhode Island

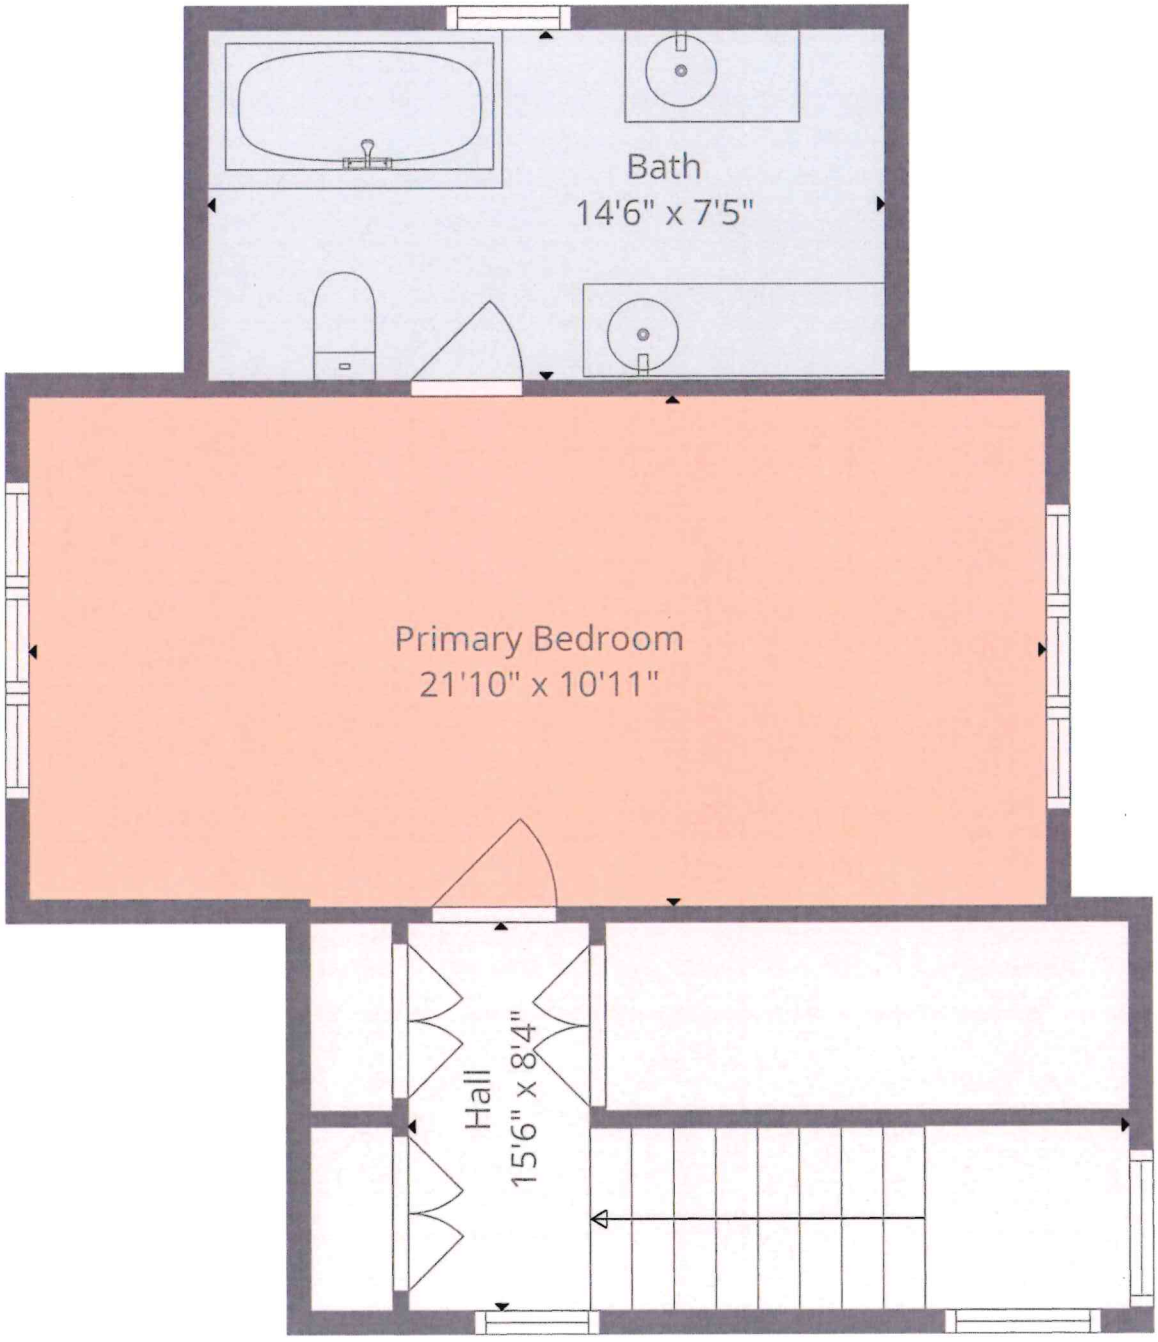

3rd Floor Layout

**All Measurements are approximate and not deemed exact



Sketch only, not to scale. Parking spaces 1 to 4 are approximately 9 ft x 18 ft each.

Bristol | **30 LORING RD** | Card 1 of 1

Plat/Lot 079-0415-000 | **Account: 4695** | LUC 01 | Zone R-10 | **Assessment** $638,600

CATALIS ADVANCING GOVERNMENT ENGAGING CITIZENS

Owner

▶ Owner Account #: 04-0637-10

		% Owned
Owner 1	TROMP, KYLIE MICHELLE & DEATON, QUINN M. TC	
Owner 2		
Owner 3		
Address	30 LORING RD, BRISTOL, RI 02809	

Previous Owners & Sales Information

Grantor	Date	Sale Price	Leg Ref	NAL	Deed Type
DAUBENEY, GLENN A.	09/16/2026	660,000	2337-180		W

Assessment


Use Code	Bldg Value	SF/YI Value	Land Size	Land Value	AG Credit	Assessed Value
01	463,200	2,000	0.12	173,400	0	638,600
TOTAL	463,200	2,000	0.12	173,400	0	638,600

Source > Mkt Adj Cost | VAL per SQ Unit/Card > 198.20 | VAL per SQ Unit/Parcel > 198.20

Previous Assessments

Year	LUC	Building	SF/YI	Land Size	Land	AGR Credit	Appraised Value	Assessed Value
2026	01	566,800	2,000	0	173,400	0	742,200	742,200
2025	01	566,800	2,000	0	173,400	0	742,200	742,200
2024	01	297,800	2,000	0	144,500	0	444,300	444,300
2023	01	297,800	2,000	0	144,500	0	444,300	444,300
2022	01	297,800	2,000	0	144,500	0	444,300	444,300
2021	01	207,100	2,000	0	143,600	0	352,700	352,700



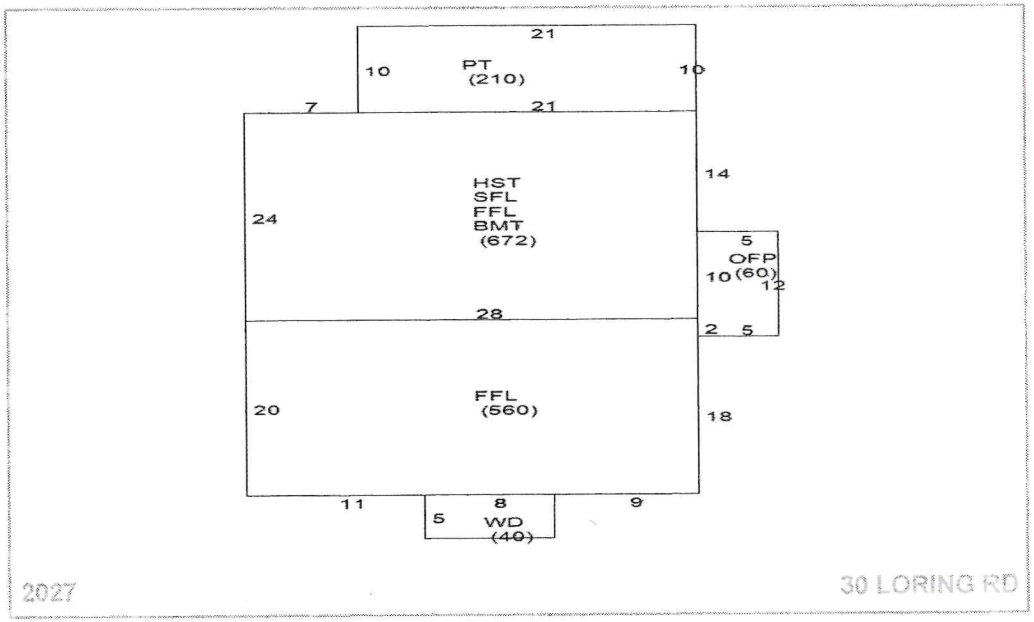

Land Information

	Use	Description	Units	Unit Type	Land Type	LT Fact	Unit Price	Adjusted	Neigh	Inf 1	Inf 1 %	Inf 2	Inf 2 %	Inf 3	Inf 3 %	Appr Value	Spec Land	Juris	Fact	Use Value
1	01	NR Single I	0.12167	AC	P	1.00	778,800	1,425,166	F							173,400			1.00	0
2																				
3																				
4																				

Print Date = 11/13/2026 Printed By = Ed Tanner

Year ID: 2027

Disclaimer - This Information is believed to be correct, but is subject to change and is not warrant

Item B1.

Bristol | **30 LORING RD** | Card 1 of 1 | CATALIS

Plat/Lot 079-0415-000 | **Account: 4695** | LUC 01 | Zone R-10 | **Assessment** $638,600

Building Information

	Description		Description
BLDG Type	Convention	Story Height	2 1/2 Story Finishe
RES Units	1	COM Units	0
Foundation	Concrete	BMT Floor	Concrete
Frame 1	Wood	Frame 2	%
EXT Wall 1	Vinyl Siding	EXT Wall 2	%
Roof Type 1	Gable	Roof Type 2	%
Roof Cover 1	Asphalt Shir	Roof Cover 2	%
INT Wall 1	Drywall	INT Wall 2	Plaster % 30
Floors 1	Hardwood	Floors 2	Vinyl % 40
BMT Garages		Color	
Plumbing		Electrical	
Insulation		INT vs EXT	
Heat Fuel	Oil	Heat Type	BB Hot Water
# Heat Sys		% Heated	100
% Solar HW		% A/C	
% COM Wall		% Vacuum	
Ceil HGHT		Ceiling Type	
Parking Type		% Sprinkled	
EXT View			

	Quantity	Quality
Full Bath	3	Typical
Ext Full Bath		
Half Bath		
Ext Half Bath		
Ext Fixtures		
Kitchens	1	Typical
Ext Kitchens		
Fireplaces		
W.S. Flues		

Room Counts by Floor

	Units	# Rooms	# Bedrooms	Floor Level
1	1	8	4	U
2				
3				
4				
Totals	1	8	4	

Grade

Grade	Q4	Q4	
Year Built	1950	EFF Year	
Alt LUC		Alt %	0.00

Other Factors

Flood Hazard	
Topography	LEVEL
Street	PAVED
Traffic	

Depreciation

	Code	Description	%
Condition	AV	AV - Average	35.0
Functional		-	0.0
Economic		-	0.0
Special		-	0.0
OV		-	
Total Depreciation % >			35.0

Bas $/SQ	281.00
Size Adj	1.01
Constr Adj	1.01
Adj $/SQ	286.73
Othr Featrs	36,500
Grade Fac	1.00
Neigh Infl	1.00
Land Factor	1.00
Adj Total	710,521
Depreciation	248,682
Depr Total	461,839

Remodeling History

Additions		Plumbing	
Interior		Electric	
Exterior		Heating	
Kitchen		General	
Bath(s)			

Condo Data

Complex	
Location	
Tot Units	
FL Level	
# Floors	0
Bldg Seq	1

Sub-Area Detail

Code	Description	Area	Fin. Area	Rate	Undep Val
FFL	1st FLOOR	1,232	1,232	286.73	353,252
SFL	2nd FLOOR	672	672	286.73	192,683
HST	HALF STORY	336	336	286.73	96,341
OFP	OPEN PORCH	60	0	19.00	1,140
PT	PATIO	210	0	2.96	622
WD	WOOD DECK	40	0	27.00	1,080
BMT	BASEMENT	672	0	43.01	28,903
Total		3,222	2,240		674,021

Visit History

Date	Result	By
10/9/2026	CHANGE NC	KL
1/30/2025	REVIEW	MP
1/24/2025	REVIEW	MP
7/12/2021	REVIEW	
9/21/2018	REVIEW	
9/10/2018	MEASURED	
7/31/2007	LISTED	MP
6/16/2007	CALL BACK	
5/16/2007	CALL BACK	MP

Notes

TWO STORY ADDITION COMPLETE C/O 4/22/05 EAS. 12x16 SHED NV.

Building Permits

	Issue Date	Permit #	Closed Date	BP Type	Est. Cost	% Done	Status	Description/Directions
1	09/14/2004	E5801		ELEC	0	100	Closed	WIRE ADDITION TO CODE , UPGRADE SERVICE TO 200 AMP
2	08/31/2004	E5799		ELEC	0	100	Closed	REFUND CONTRACTOR - NEW CONTRACTOR ON THE JOB
3	08/23/2004	M11672		MECH	0	100	Closed	INSTALL OIL FIRED BOILER W/ TWO ZONES AND HOT WATER TANK, OIL TAN
4	08/15/2004	P20438		PLMB	0	100	Closed	INSTALL TWO BATHS AND WASHER
5	08/15/2003	B42347		BLDG	0	100	Closed	CONSTRUCT TWO STORY ADDITION BEHIND EXISTING HOUSE
6								
7								
8								
9								

Special Features & Yard Items

	Use	Description	A	Y/S	Qty	Length	Width	SF Size	Quality	Condition	Year	Assessed Value
1	99	Gas Fireplac	1	S	1			1	3	AV	1950	1,400
2	2	Shed	1	Y	1	13	29	377	3	AV	1950	2,000
3												
4												
5												
6												
7												
8												
9												
10												

Other Info.

AFDU	
ortTermRental	
PriorID1c	
PriorID2a	
PriorID2b	
PriorID2c	
PriorID3a	
PriorID3b	
PriorID3c	

Print Date = 11/13/2026 Printed By = Ed Tanner

Year ID: 2027

Disclaimer - This Information is believed to be correct, but is subject to change and is not warran

Item B1.

Town of Bristol, RI


30 Loring Road - 300' Radius

1 inch = 141 Feet

CAI Technologies
Precision Mapping. Geospatial Solutions.
www.cai-tech.com

November 13, 2026

0 141 282 423

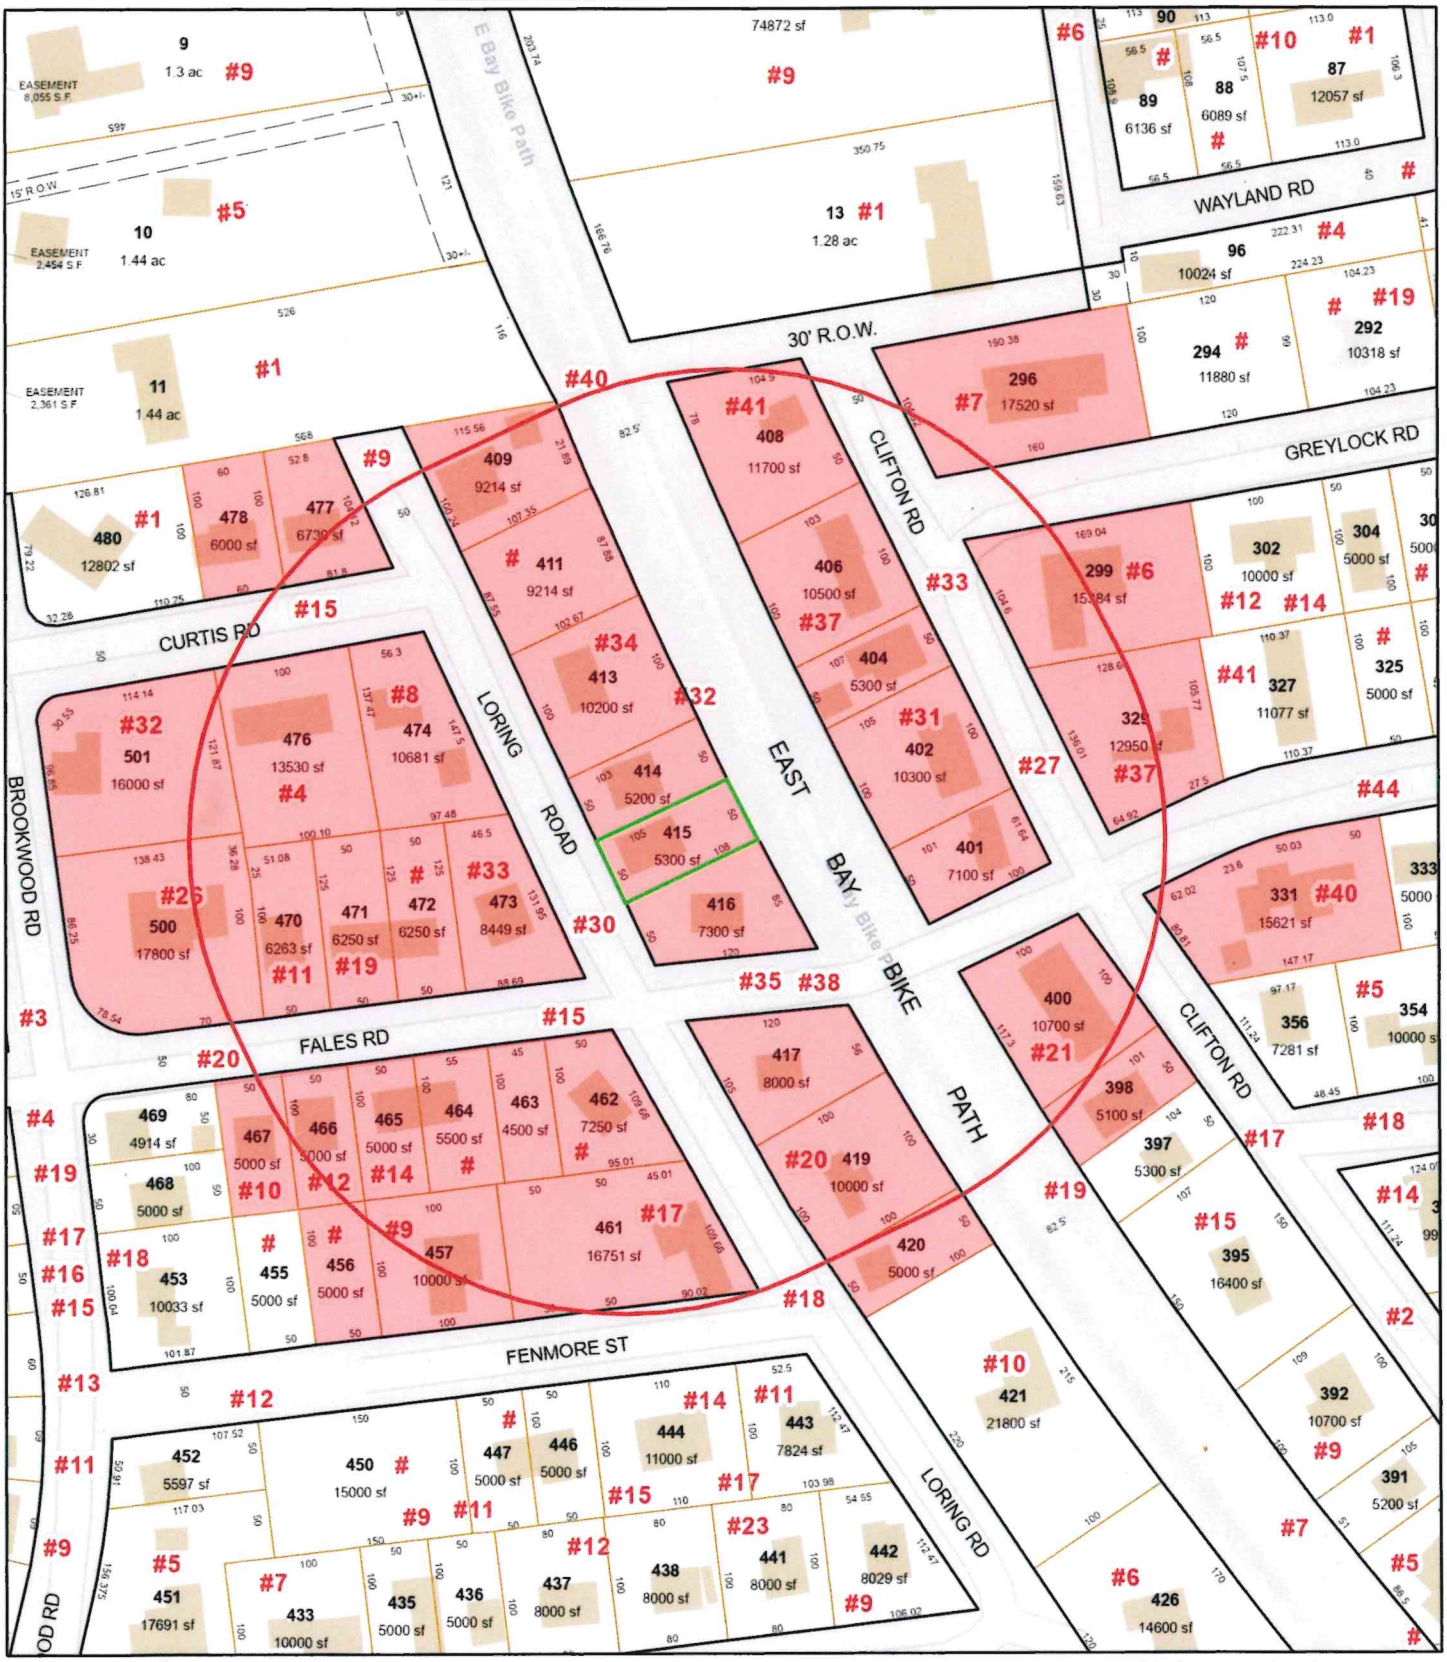

Data shown on this map is provided for planning and informational purposes only. The municipality and CAI Technologies are not responsible for any use for other purposes or misuse or misrepresentation of this map.

300 feet Abutters List Report

Bristol, RI
November 13, 2026

Subject Property:

Parcel Number:	79-415	Mailing Address:	TROMP, KYLIE MICHELLE & DEATON, QUINN M. TC 30 LORING RD BRISTOL, RI 02809
CAMA Number:	79-415		
Property Address:	30 LORING RD		

Abutters:

Parcel Number:	79-296	Mailing Address:	PIRRI, ANGELO M. TRUSTEE 7 GREYLOCK RD BRISTOL, RI 02809
CAMA Number:	79-296		
Property Address:	7 GREYLOCK RD		
Parcel Number:	79-299	Mailing Address:	PIRRI, DOMENIC M ONE COMMERCIAL WAY WARREN, RI 02885
CAMA Number:	79-299		
Property Address:	6 GREYLOCK RD		
Parcel Number:	79-329	Mailing Address:	RAPOSA, GEORGE M & LIMA, FRANCISCA SILVIA TE 37 FALES RD BRISTOL, RI 02809
CAMA Number:	79-329		
Property Address:	37 FALES RD		
Parcel Number:	79-331	Mailing Address:	GOLDBERGER, BRIAN & MORSE, KIMBERLY TE 40 FALES RD BRISTOL, RI 02809
CAMA Number:	79-331		
Property Address:	40 FALES RD		
Parcel Number:	79-398	Mailing Address:	HUGHES, GREGORY A. DEBORAH L. TE 19 CLIFTON RD BRISTOL, RI 02809
CAMA Number:	79-398		
Property Address:	19 CLIFTON RD		
Parcel Number:	79-400	Mailing Address:	DK LYN LLC 19 CLIFTON RD BRISTOL, RI 02809
CAMA Number:	79-400		
Property Address:	21 CLIFTON RD		
Parcel Number:	79-401	Mailing Address:	HUGHES, GREGORY A DEBORAH L TE 27 CLIFTON RD BRISTOL, RI 02809
CAMA Number:	79-401		
Property Address:	27 CLIFTON RD		
Parcel Number:	79-402	Mailing Address:	DAGER, DEBORAH 31 CLIFTON RD BRISTOL, RI 02809
CAMA Number:	79-402		
Property Address:	31 CLIFTON RD		
Parcel Number:	79-404	Mailing Address:	EMMA, MICHAEL R. & DAVIS, WENDY B. TE 33 CLIFTON RD BRISTOL, RI 02809
CAMA Number:	79-404		
Property Address:	33 CLIFTON RD		
Parcel Number:	79-406	Mailing Address:	TURENNE, MARCIA E & QUIGLEY, ANNE D TRUSTEES 37 CLIFTON RD BRISTOL, RI 02809
CAMA Number:	79-406		
Property Address:	37 CLIFTON RD		

300 feet Abutters List Report

Bristol, RI
November 13, 2026

Parcel Number:	79-408	Mailing Address:	QUIGLEY, MARK R. ANNE D. ETUX TE
CAMA Number:	79-408		41 CLIFTON RD
Property Address:	41 CLIFTON RD		BRISTOL, RI 02809
Parcel Number:	79-409	Mailing Address:	ZAYDON, PAUL TRUSTEE & BISSETT,
CAMA Number:	79-409		AMELIA TRST TC
Property Address:	40 LORING RD		40 LORING RD
			BRISTOL, RI 02809
Parcel Number:	79-411	Mailing Address:	MELLO, ROBERT W JR. ETUX MELLO,
CAMA Number:	79-411		DONNA A.
Property Address:	LORING RD		16 HILLSIDE RD
			BRISTOL, RI 02809
Parcel Number:	79-413	Mailing Address:	MELLO, ROBERT W & SHEILA C JT
CAMA Number:	79-413		34 LORING RD
Property Address:	34 LORING RD		BRISTOL, RI 02809
Parcel Number:	79-414	Mailing Address:	CROCKER, STEVEN E TRUSTEE SEVEN
CAMA Number:	79-414		E CROCKER LIVING TRUST
Property Address:	32 LORING RD		32 LORING RD
			BRISTOL, RI 02809
Parcel Number:	79-415	Mailing Address:	TROMP, KYLIE MICHELLE & DEATON,
CAMA Number:	79-415		QUINN M. TC
Property Address:	30 LORING RD		30 LORING RD
			BRISTOL, RI 02809
Parcel Number:	79-416	Mailing Address:	PLOHR, BRADLEY
CAMA Number:	79-416		4 COX CT
Property Address:	35 FALES RD		BRISTOL, RI 02809
Parcel Number:	79-417	Mailing Address:	DUONG, HONG CHAU T.
CAMA Number:	79-417		38 FALES RD
Property Address:	38 FALES RD		BRISTOL, RI 02809
Parcel Number:	79-419	Mailing Address:	BENEDETTI, JOANNA LIFE ESTATE
CAMA Number:	79-419		BENEDETTI, BAILOR
Property Address:	20 LORING RD		20 LORING RD
			BRISTOL, RI 02809
Parcel Number:	79-420	Mailing Address:	DIXON, KELLEY & PETER TE
CAMA Number:	79-420		18 LORING RD
Property Address:	18 LORING RD		BRISTOL, RI 02809
Parcel Number:	79-456	Mailing Address:	KRUSHNOWSKI, ERIC JOHN & CAROL
CAMA Number:	79-456		LEE TRUSTEES
Property Address:	FENMORE RD		9 FENMORE RD
			BRISTOL, RI 02809
Parcel Number:	79-457	Mailing Address:	KRUSHNOWSKI, ERIC JOHN & CAROL
CAMA Number:	79-457		LEE TRUSTEES
Property Address:	9 FENMORE RD		9 FENMORE RD
			BRISTOL, RI 02809

300 feet Abutters List Report

Bristol, RI
November 13, 2026

Parcel Number:	79-461	Mailing Address:	SIMMONS, VIRGINIA TRUST 17 LORING RD BRISTOL, RI 02809
CAMA Number:	79-461		
Property Address:	17 LORING RD		
Parcel Number:	79-462	Mailing Address:	HENRIE, AMY LIPTON & ALEXANDER O'GORMAN TE 15 LORING RD BRISTOL, RI 02809
CAMA Number:	79-462		
Property Address:	LORING RD		
Parcel Number:	79-463	Mailing Address:	HENRIE, AMY LIPTON & ALEXANDER O'GORMAN TE 15 LORING RD BRISTOL, RI 02809
CAMA Number:	79-463		
Property Address:	15 LORING RD		
Parcel Number:	79-465	Mailing Address:	PERRY, SCOTT M. JR & JESSICA TE 14 FALES RD BRISTOL, RI 02809
CAMA Number:	79-465		
Property Address:	14 FALES RD		
Parcel Number:	79-466	Mailing Address:	MARTIN, CARLA A TRUSTEE HEATHER A MARTIN IRREVOCABLE TRUST 270 NEWLAND AVE WOONSOCKET, RI 02895
CAMA Number:	79-466		
Property Address:	12 FALES RD		
Parcel Number:	79-467	Mailing Address:	MCCABE, MARION L. 10 FALES RD BRISTOL, RI 02809
CAMA Number:	79-467		
Property Address:	10 FALES RD		
Parcel Number:	79-470	Mailing Address:	CONNELL, ROBIN D. & CONNELL, BYRON J. III, TRUSTEES 11 FALES RD BRISTOL, RI 02809
CAMA Number:	79-470		
Property Address:	11 FALES RD		
Parcel Number:	79-471	Mailing Address:	BABYAK, EDWARD E. JR & JACQUELINE D. TE 19 FALES ROAD BRISTOL, RI 02809
CAMA Number:	79-471		
Property Address:	19 FALES RD		
Parcel Number:	79-472	Mailing Address:	BABYAK, EDWARD E. JR & JACQUELINE D. TE 19 FALES ROAD BRISTOL, RI 02809
CAMA Number:	79-472		
Property Address:	FALES RD		
Parcel Number:	79-473	Mailing Address:	PENATZER, JOHN JR & NEWTON, KIMBERLEY JT 33 FALES RD BRISTOL, RI 02809
CAMA Number:	79-473		
Property Address:	33 FALES RD		
Parcel Number:	79-474	Mailing Address:	MARISCAL, JUAN 8 CURTIS RD BRISTOL, RI 02809
CAMA Number:	79-474		
Property Address:	8 CURTIS RD		
Parcel Number:	79-476	Mailing Address:	SOUSA, JOSEPH 4 CURTIS RD BRISTOL, RI 02809
CAMA Number:	79-476		
Property Address:	4 CURTIS RD		

300 feet Abutters List Report

Bristol, RI
November 13, 2026

Parcel Number:	79-477	Mailing Address:	DAUBENEY, KEITH A
CAMA Number:	79-477		9 CURTIS ST
Property Address:	9 CURTIS RD		BRISTOL, RI 02809
Parcel Number:	79-478	Mailing Address:	JONES, PAUL T. JR & JONES, LINDA
CAMA Number:	79-478		TRUSTEES
Property Address:	15 CURTIS RD		15 CURTIS RD
			BRISTOL, RI 02809
Parcel Number:	79-500	Mailing Address:	TO, KING W. TRUSTEE
CAMA Number:	79-500		26 BROOKWOOD RD
Property Address:	26 BROOKWOOD RD		BRISTOL, RI 02809
Parcel Number:	79-501	Mailing Address:	TOYE, MARY P
CAMA Number:	79-501		32 BROOKWOOD RD
Property Address:	32 BROOKWOOD RD		BRISTOL, RI 02809

BABYAK, EDWARD E. JR & JA
19 FALES ROAD
BRISTOL, RI 02809

BENEDETTI, JOANNA LIFE E
BENEDETTI, BAILOR
20 LORING RD
BRISTOL, RI 02809

CONNELL, ROBIN D. &
CONNELL, BYRON J. III, TR
11 FALES RD
BRISTOL, RI 02809

CROCKER, STEVEN E TRUSTEE
SEVEN E CROCKER LIVING TR
32 LORING RD
BRISTOL, RI 02809

DAGER, DEBORAH
31 CLIFTON RD
BRISTOL, RI 02809

DAUBENEY, KEITH A
9 CURTIS ST
BRISTOL, RI 02809

DIXON, KELLEY & PETER TE
18 LORING RD
BRISTOL, RI 02809

DK LYN LLC
19 CLIFTON RD
BRISTOL, RI 02809

DUONG, HONG CHAU T.
38 FALES RD
BRISTOL, RI 02809

EMMA, MICHAEL R. & DAVIS,
33 CLIFTON RD
BRISTOL, RI 02809

GOLDBERGER, BRIAN &
MORSE, KIMBERLY TE
40 FALES RD
BRISTOL, RI 02809

HENRIE, AMY LIPTON &
ALEXANDER O'GORMAN TE
15 LORING RD
BRISTOL, RI 02809

HUGHES, GREGORY A
DEBORAH L TE
27 CLIFTON RD
BRISTOL, RI 02809

HUGHES, GREGORY A.
DEBORAH L. TE
19 CLIFTON RD
BRISTOL, RI 02809

JONES, PAUL T. JR & JONES
15 CURTIS RD
BRISTOL, RI 02809

KRUSHNOWSKI, ERIC JOHN &
9 FENMORE RD
BRISTOL, RI 02809

MARISCAL, JUAN
8 CURTIS RD
BRISTOL, RI 02809

MARTIN, CARLA A TRUSTEE
HEATHER A MARTIN IRREVOCA
270 NEWLAND AVE
WOONSOCKET, RI 02895

MCCABE, MARION L.
10 FALES RD
BRISTOL, RI 02809

MELLO, ROBERT W & SHEILA
34 LORING RD
BRISTOL, RI 02809

MELLO, ROBERT W JR. ETUX
MELLO, DONNA A.
16 HILLSIDE RD
BRISTOL, RI 02809

PENATZER, JOHN JR & NEWTO
33 FALES RD
BRISTOL, RI 02809

PERRY, SCOTT M. JR & JESS
14 FALES RD
BRISTOL, RI 02809

PIRRI, ANGELO M. TRUSTEE
7 GREYLOCK RD
BRISTOL, RI 02809

PIRRI, DOMENIC M
ONE COMMERCIAL WAY
WARREN, RI 02885

PLOHR, BRADLEY
4 COX CT
BRISTOL, RI 02809

QUIGLEY, MARK R.
ANNE D. ETUX TE
41 CLIFTON RD
BRISTOL, RI 02809

RAPOSA, GEORGE M &
LIMA, FRANCISCA SILVIA T
37 FALES RD
BRISTOL, RI 02809

SIMMONS, VIRGINIA TRUST
17 LORING RD
BRISTOL, RI 02809

SOUSA, JOSEPH
4 CURTIS RD
BRISTOL, RI 02809

TO, KING W. TRUSTEE
26 BROOKWOOD RD
BRISTOL, RI 02809

TOYE, MARY P
32 BROOKWOOD RD
BRISTOL, RI 02809

TROMP, KYLIE MICHELLE & D
30 LORING RD
BRISTOL, RI 02809

TURENNE, MARCIA E & QUIGL
37 CLIFTON RD
BRISTOL, RI 02809

ZAYDON, PAUL TRUSTEE &
BISSETT, AMELIA TRST TC
40 LORING RD
BRISTOL, RI 02809